
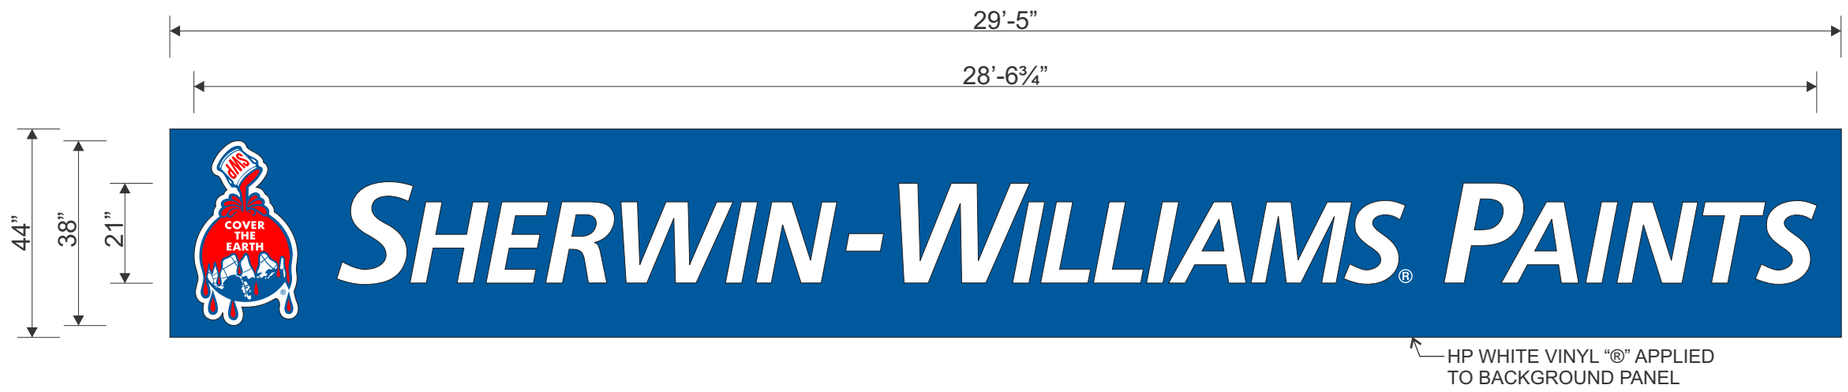


A PLEX FACE CHANNEL LETTERS ON BACKGROUND WIREWAY — **107.9 Sq Ft**

(1) SET REQUIRED — Scale: 3/8” = 1'-0"

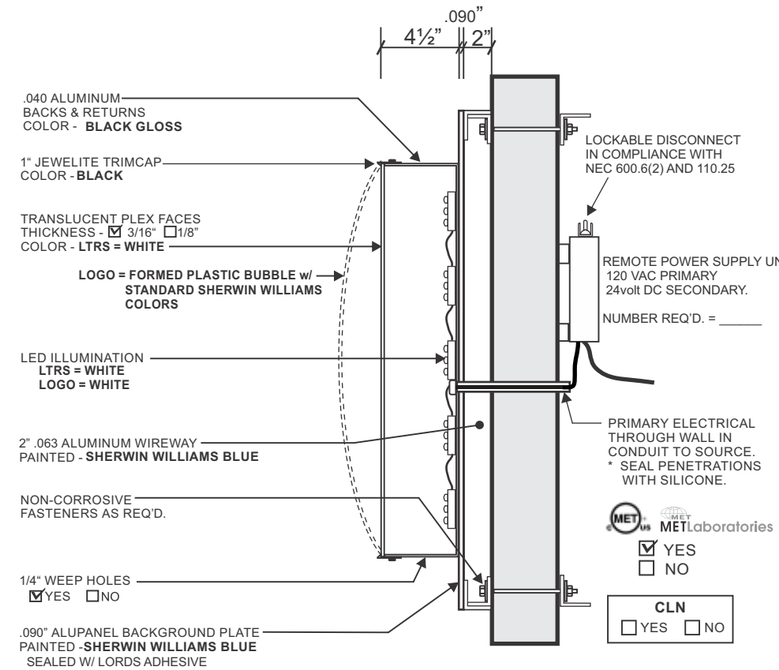

INSTALLATION REQUIREMENTS for all signs unless specified otherwise on individual sign specifications.
Variation from this criteria without written approval from Accent Graphics is strictly forbidden.
* All freestanding signs are to be engineered for local conditions by a licensed and registered engineer.

SIGN SIZE	MOUNTING SURFACE						
SQUARE FOOTAGE	WOOD	SHEET METAL	BRICK	CONCRETE	CONCRETE BLOCK	DRYVIT / EIFIS	STUCCO over wire mesh
UNDER 10 SQ. FT.	3/8” THRU BOLTS w/ 2” angle iron backer A minimum of (4) 3/8” bolts are required.	3/8” THRU BOLTS w/ 2” angle iron backer A minimum of (4) 3/8” bolts are required.	3/8” LEAD ANCHORS A minimum of (4) 3/8” bolts are required.	3/8” LEAD ANCHORS A minimum of (4) 3/8” bolts are required.	3/8” TOGGLE A minimum of (4) 3/8” bolts are required.	3/8” THRU BOLTS w/ 2” angle iron backer A minimum of (4) 3/8” bolts are required.	3/8” THRU BOLTS w/ 2” angle iron backer A minimum of (4) 3/8” bolts are required.
10 SQ. FT. TO 50 SQ. FT.	3/8” THRU BOLTS w/ 2” angle iron backer A minimum of (4) 3/8” bolts are required.	3/8” THRU BOLTS w/ 2” angle iron backer A minimum of (4) 3/8” bolts are required.	3/8” LEAD ANCHORS A minimum of (4) 3/8” bolts are required.	3/8” LEAD ANCHORS A minimum of (4) 3/8” bolts are required.	3/8” TOGGLE A minimum of (4) 3/8” bolts are required.	3/8” THRU BOLTS w/ 2” angle iron backer A minimum of (4) 3/8” bolts are required.	3/8” THRU BOLTS w/ 2” angle iron backer A minimum of (4) 3/8” bolts are required.
50 SQ. FT. TO 100 SQ. FT.	3/8” THRU BOLTS w/ 3” angle iron backer A minimum of (10) 3/8” bolts are required.	3/8” THRU BOLTS w/ 3” angle iron backer A minimum of (10) 3/8” bolts are required.	1/2” LEAD ANCHORS A minimum of (10) 1/2” bolts are required	1/2” LEAD ANCHORS A minimum of (10) 1/2” bolts are required	3/8” THRU BOLTS w/ 1” angle iron backer A minimum of (10) 3/8” bolts are required.	3/8” THRU BOLTS w/ 3” angle iron backer A minimum of (10) 3/8” bolts are required.	3/8” THRU BOLTS w/ 3” angle iron backer A minimum of (10) 3/8” bolts are required.
100 SQ. FT. TO 200 SQ. FT.	1/2” THRU BOLTS w/ 3” angle iron backer A minimum of (1) 1/2” bolt per each 15 sq ft is required.	1/2” THRU BOLTS w/ 3” angle iron backer A minimum of (1) 1/2” bolt per each 15 sq ft is required.	1/2” WEDGEANCHOR A minimum of (1) 1/2” bolt per each 15 sq ft is required.	1/2” WEDGEANCHOR A minimum of (1) 1/2” bolt per each 15 sq ft is required.	1/2” THRU BOLTS w/ 3” angle iron backer A minimum of (1) 1/2” bolt per each 15 sq ft is required.	REQUIRES SPECIAL ENGINEERING	REQUIRES SPECIAL ENGINEERING
OVER 200 SQ. FT.	REQUIRES SPECIAL ENGINEERING	REQUIRES SPECIAL ENGINEERING	1/2” THRU BOLTS w/ at least 3” angle iron backer A minimum of (1) 1/2” bolt per each 15 sq ft is required.	1/2” THRU BOLTS w/ at least 1” angle iron backer A minimum of (1) 1/2” bolt per each 15 sq ft is required.	REQUIRES SPECIAL ENGINEERING	REQUIRES SPECIAL ENGINEERING	REQUIRES SPECIAL ENGINEERING

Backers = 24” or 36” long steel angle iron (1½” x 1½” min)

NOTE:
ACCESS REQUIRED FOR ELECTRICAL & INSTALLATION

SECTION DETAIL - PLEX FACE CHAN LTRS on BACKGROUND WIREWAY

Scale: NTS

DATE	REVISIONS	NAME
-2022	X X	KD

AUTHORIZATION

CLIENT DATE

ACCOUNT EXECUTIVE DATE

LANDLORD DATE

ALL CHANGES MUST BE INITIALED BY CLIENT AND ACCOUNT EXECUTIVE ON FINAL APPROVED PRINT.

This drawing is the exclusive property of Accent Graphics, Inc. and is the result of the original work of its employees. The plans are provided to your company for the sole purpose of considering the purchase of a sign manufactured by Accent Graphics, Inc. based on these plans OR the purchase of the plans and design concepts contained therein for manufacture elsewhere. Distribution or exhibition of the plans to anyone outside of your company or the use of the plans by others to manufacture or design a similar sign as displayed in the plans is expressly forbidden. In the event that such exhibition occurs, Accent Graphics will expect payment of a minimum $2000 design fee in recompense for the time and effort entailed to produce the plans.

CLIENT SHERWIN WILLIAMS STORE # _____

INSTALLATION ADDRESS 4000 Hwy 5 N #1, Bryant, AR 72022

DESIGNER KD ACCOUNT EXECUTIVE DM

DATE 12-16-2024 SHEET 1 OF 3 DESIGN # 241366-01

Gerber FILE =
Corel FILE =

accent SIGNS graphics
COMPLETE SIGN SERVICE & FABRICATION
523 E. ROCK ISLAND
GRAND PRAIRIE, TX 75050
TOLL FREE (800) 810-3044
METRO (972) 399-0333
FAX (972) 986-4456
FAX (800) 810-3045
EMAIL
WEBSITE www.accentgraphicsinc.com



NORTH ELEVATION - STOREFRONT

Scale: 1/8" = 1'-0"

EXISTING CONDITIONS



2 Sq. ft. per linear ft. of storefront width

DATE	REVISIONS	NAME
-2022	X X	KD

AUTHORIZATION

CLIENT DATE

ACCOUNT EXECUTIVE DATE

LANDLORD DATE

ALL CHANGES MUST BE INITIALED BY CLIENT AND ACCOUNT EXECUTIVE ON FINAL APPROVED PRINT.

This drawing is the exclusive property of Accent Graphics, Inc. and is the result of the original work of its employees. The plans are provided to your company for the sole purpose of considering the purchase of a sign manufactured by Accent Graphics, Inc. based on these plans OR the purchase of the plans and design concepts contained therein for manufacture elsewhere. Distribution or exhibition of the plans to anyone outside of your company or the use of the plans by others to manufacture or design a similar sign as displayed in the plans is expressly forbidden. In the event that such exhibition occurs, Accent Graphics will expect payment of a minimum $2000 design fee in recompense for the time and effort entailed to produce the plans.

CLIENT SHERWIN WILLIAMS STORE #

INSTALLATION ADDRESS 4000 Hwy 5 N #1, Bryant, AR 72022

DESIGNER KD ACCOUNT EXECUTIVE DM

DATE 12-16-2024 SHEET 2 OF 3 DESIGN # 241366-01


Gerber FILE =


Corel FILE =

accent SIGNS graphics
COMPLETE SIGN SERVICE & FABRICATION
523 E. ROCK ISLAND
GRAND PRAIRIE, TX 75050
TOLL FREE (800) 810-3044
METRO (972) 399-0333
FAX (972) 986-4456
EMAIL
WEBSITE www.accentgraphicsinc.com
FAX (800) 810-3045

WALL & GROUND SIGN SCHEDULE

ID	DESCRIPTION	QTY	SQ FT
A	CH. LTRS. ON BACKER	1	107.9

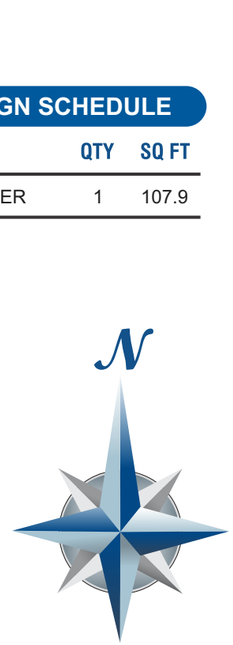

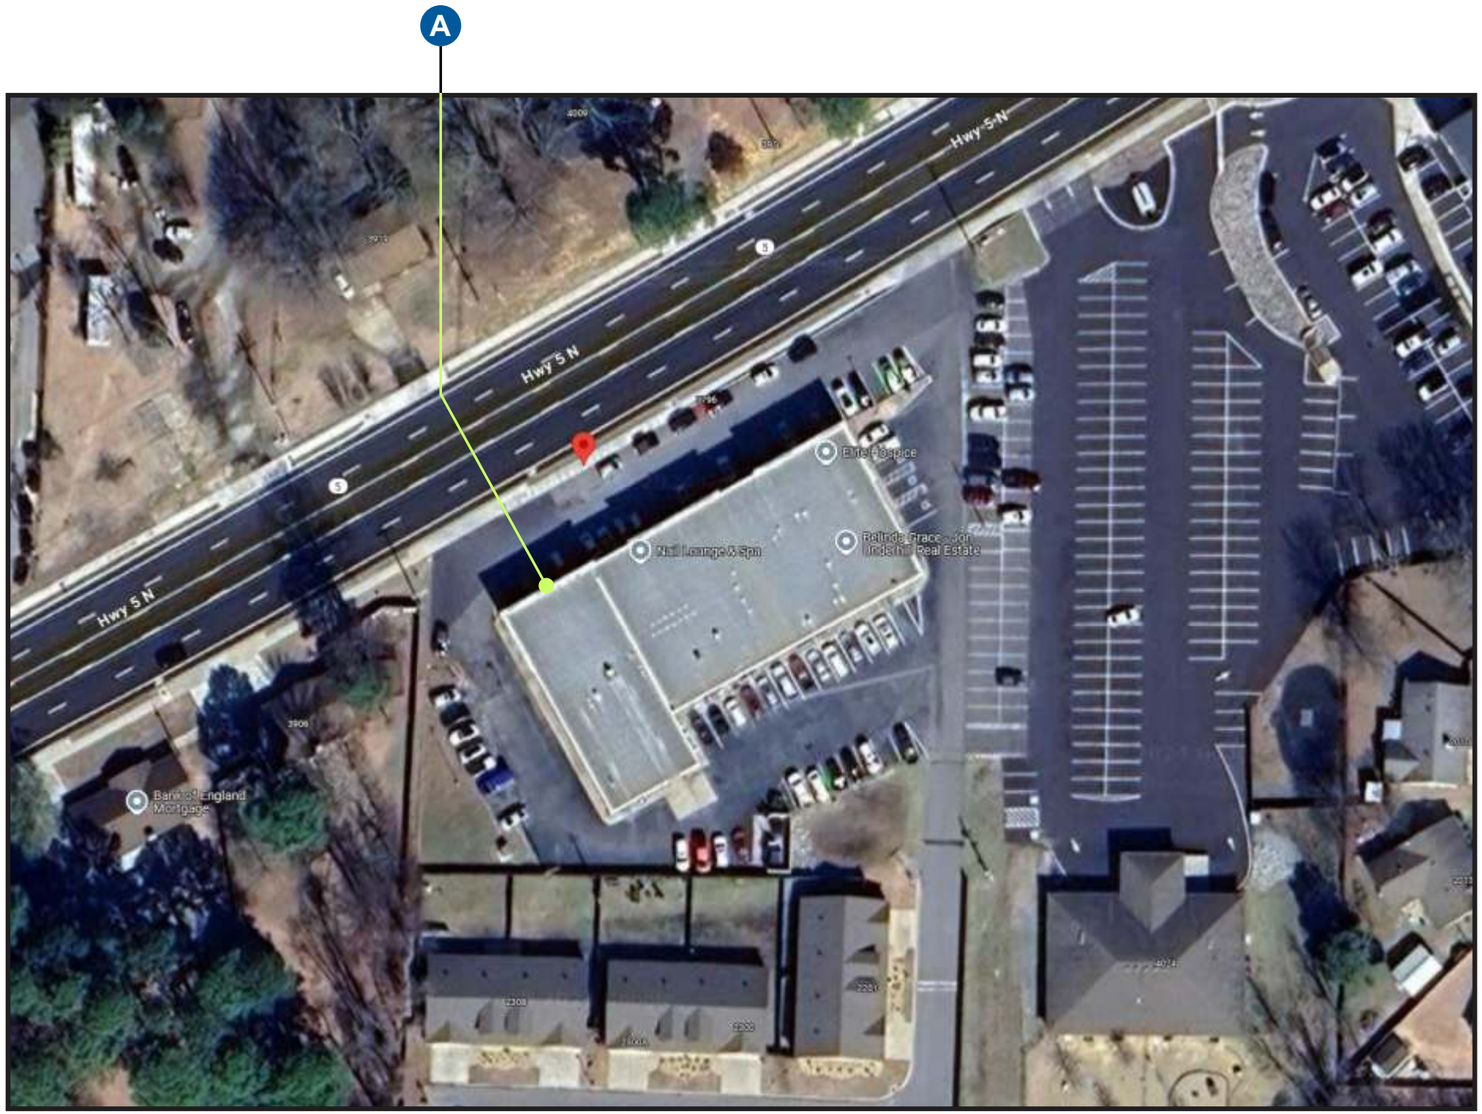
A
Hwy 5 N
Hwy 5 N
Hwy 5 N
Elite Hospice
Nail Lounge & Spa
Rolinda Grace - Jon Underhill Real Estate
Bank of England Mortgage
4009
3911
3906
3908
2308
2308
2308