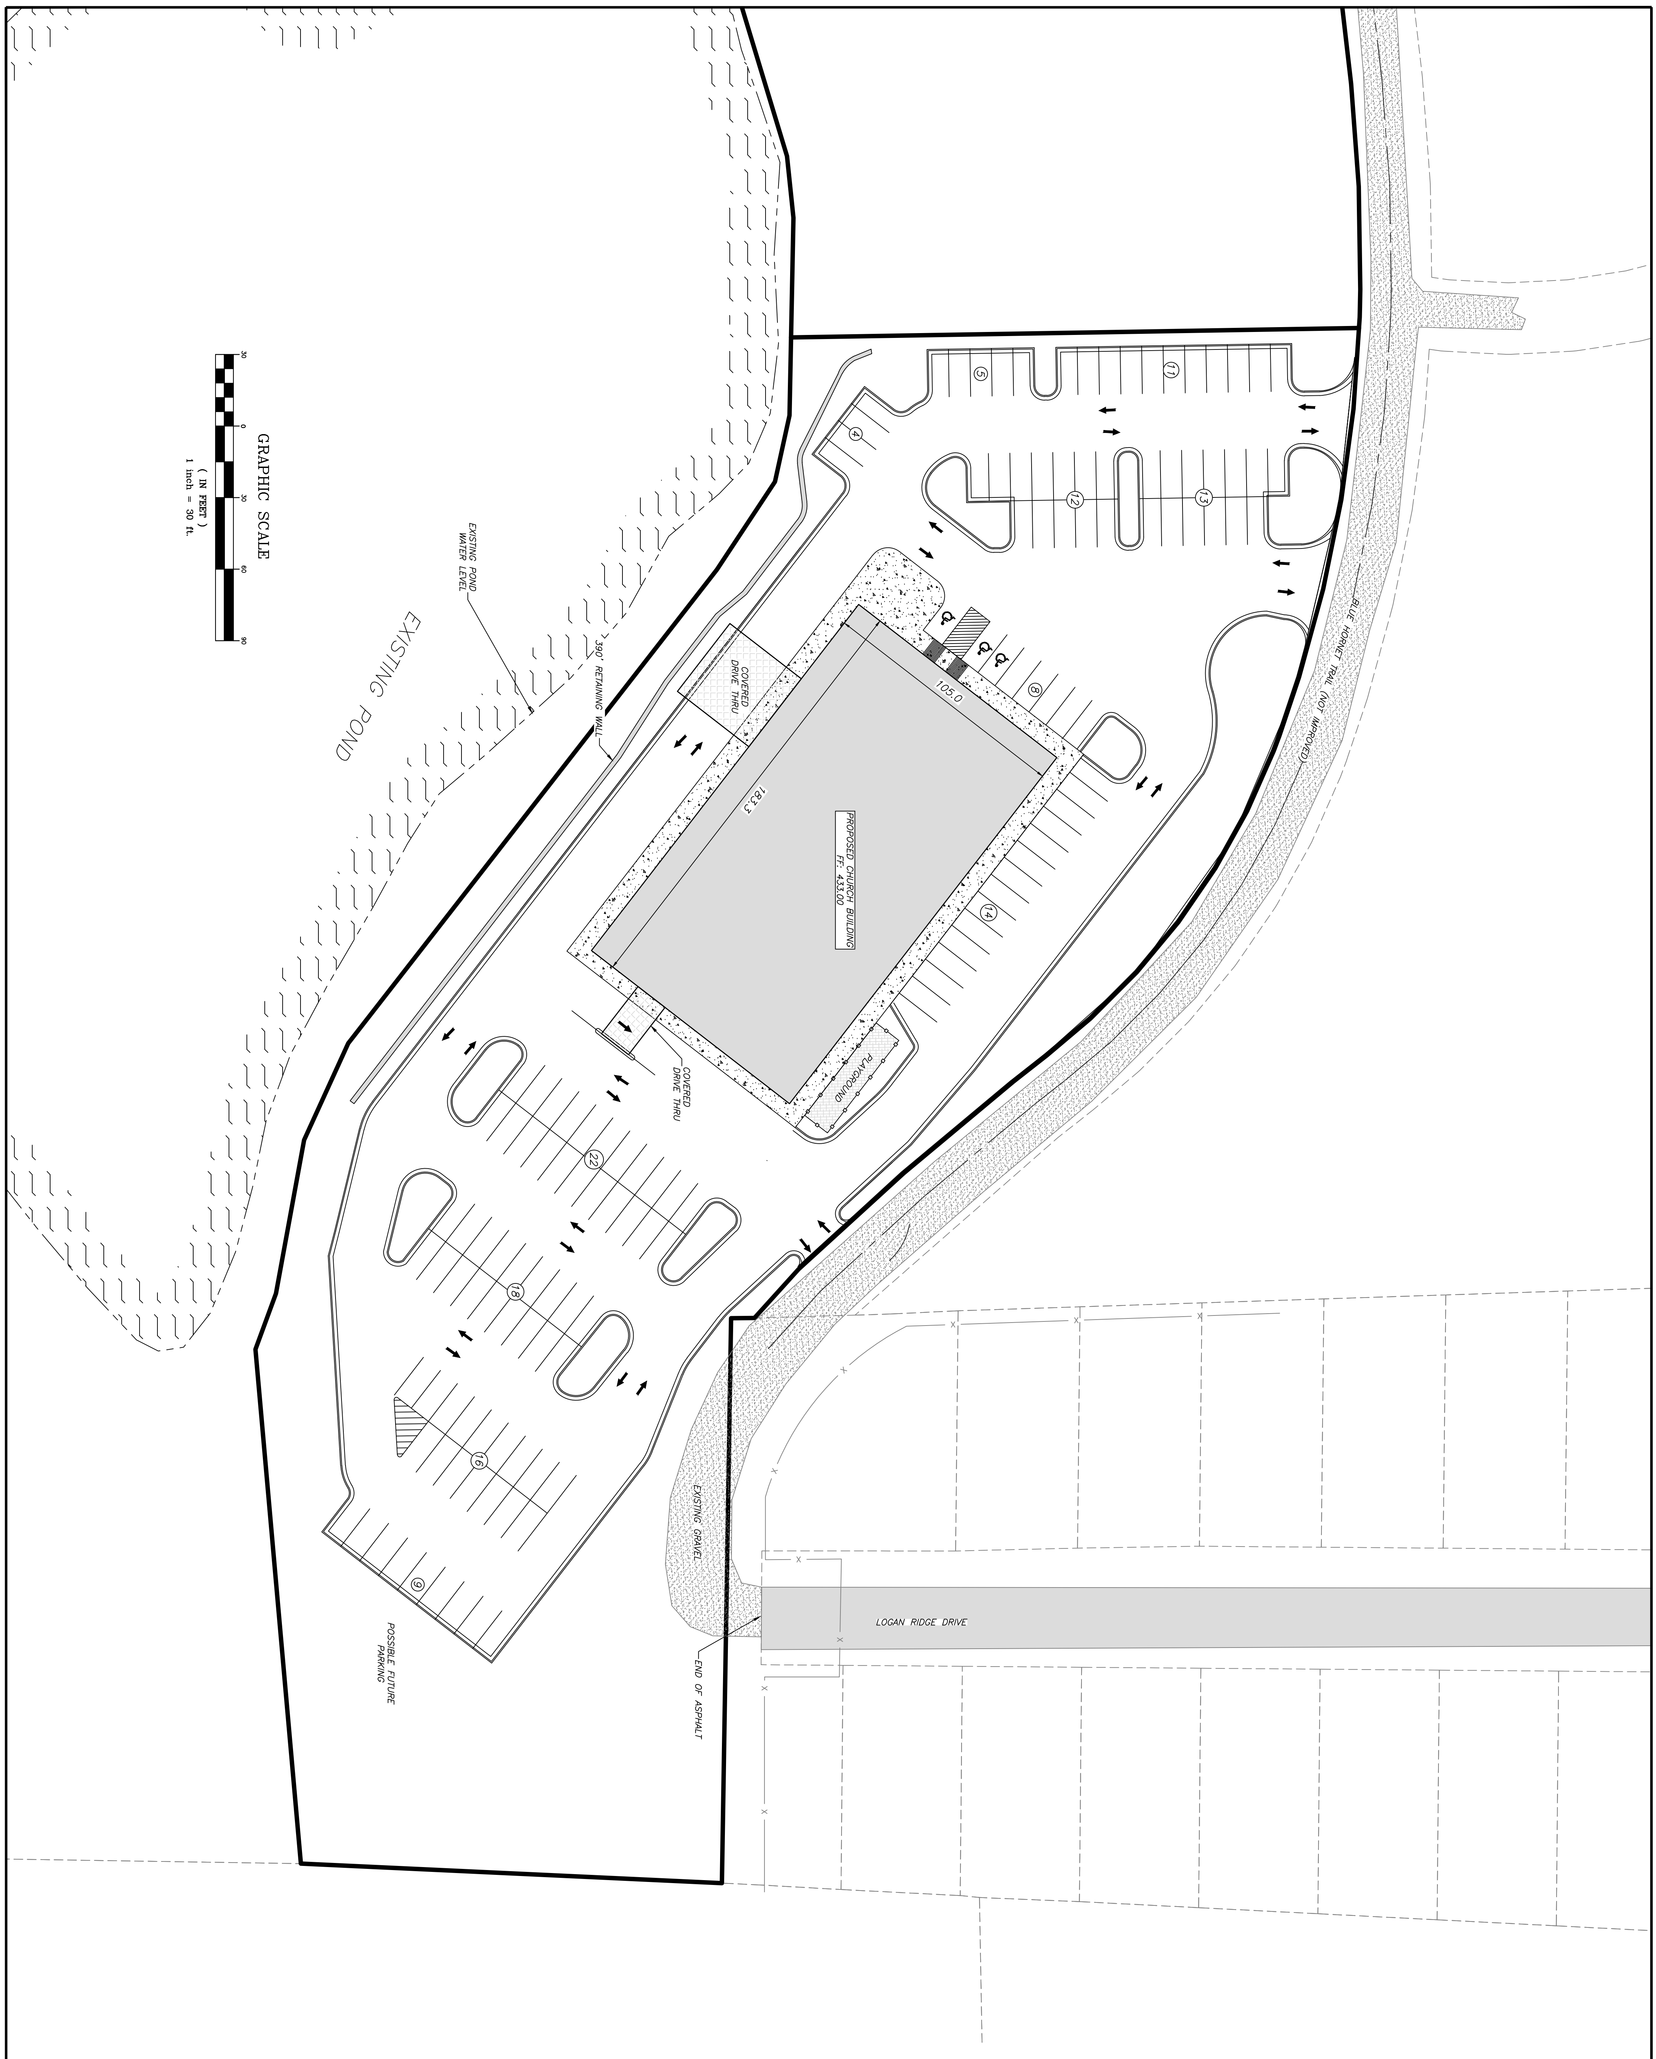


PROJECT #: 023-065

Scale: 1" = 30'

Date: 10/22/2024

Sheet: 1 of 1

No.	Revisions	Date

Prepared For:

COLLECTIVE CHURCH

BRYANT, ARKANSAS

REVISED DRAFT SITE PLAN
COLLECTIVE CHURCH
18,725 SQ.FT. BUILDING, 132 PARKING
BRYANT, ARKANSAS

CERTIFICATE OF AUTHORIZATION
Richardson Engineering, PLLC
No. 2519
ARKANSAS

RICHARDSON ENGINEERING
Planning • Engineering • Development Consulting
325 W. SOUTH STREET, BENTON, AR 72015 (501)315-7225