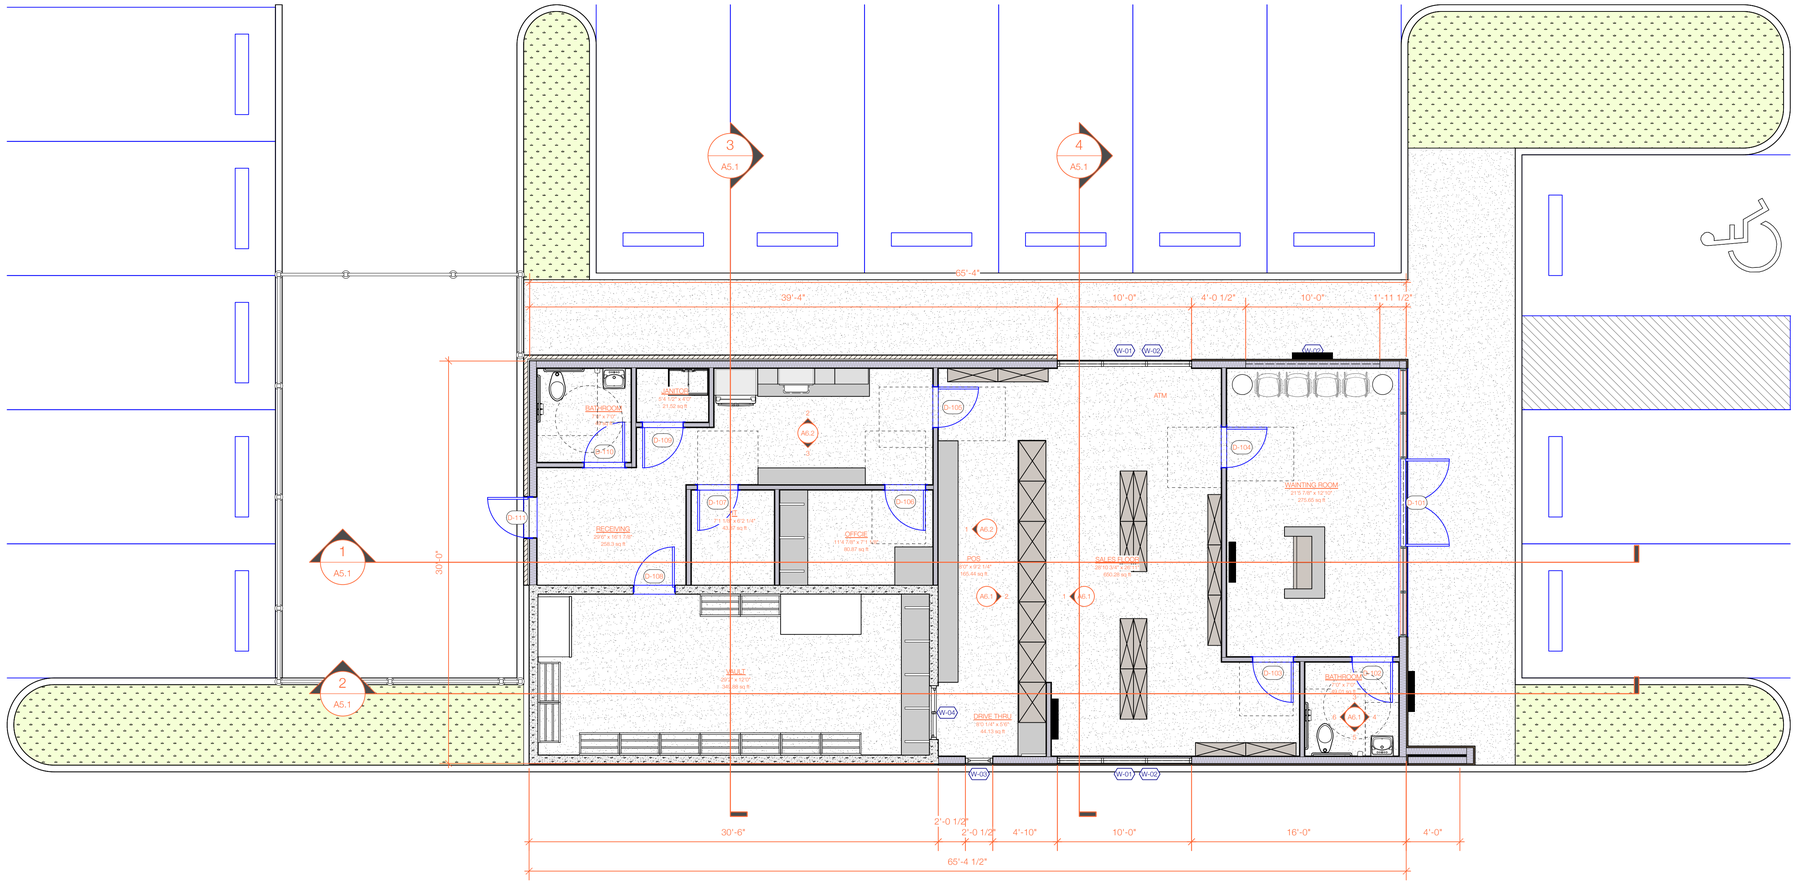


1 FLOOR PLAN

Scale: 3/16" = 1'-0"

CERTIFICATION:

A2.2

ROGUE Architecture PLLC
300 S Spring Street
Suite 720
Little Rock, Arkansas 72201
[p] 501.365.1576
[w] www.roguearch.com

ROGUE architecture


PROPOSED FLOOR PLANS

Issue Date: 2025.05.20

Revisions

GOOD DAY FARM
DISPENSARY
2320 HURRICANE LAKE ROAD
Bryant, Arkansas

NOT FOR CONSTRUCTION
CERTIFICATE OF AUTHORIZATION
FOR ARCHITECTURAL SERVICES
C-1162
ARKANSAS

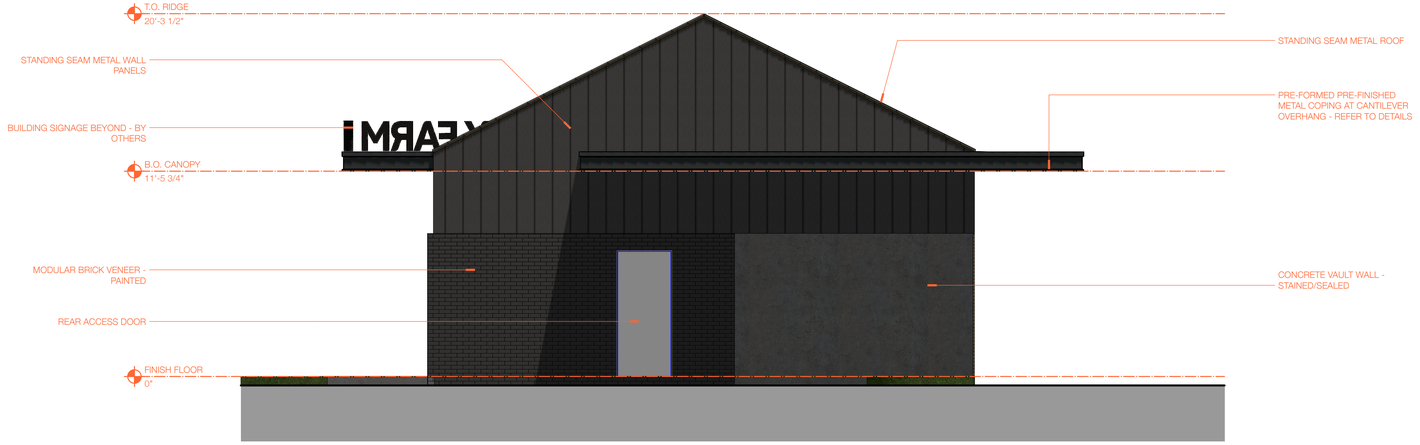

1 NORTH ELEVATION

Scale: 1/4" = 1'-0"



2 EAST ELEVATION

Scale: 1/4" = 1'-0"

CERTIFICATION:

A4.4

ROGUE Architecture PLLC
300 S Spring Street
Suite 720
Little Rock, Arkansas 72201
[p] 501.365.1576
[w] www.roguearch.com

ROGUE architecture

GOOD DAY FARM
DISPENSARY
2320 HURRICANE LAKE ROAD
Bryant, Arkansas

Issue Date: 2025.05.20

Revisions

EXTERIOR ELEVATIONS

CERTIFICATE OF AUTHORIZATION
ARCHITECTURE
162
ARKANSAS
NOT FOR CONSTRUCTION



1 SOUTH ELEVATION

Scale: 1/4" = 1'-0"



2 WEST ELEVATION

Scale: 1/4" = 1'-0"

CERTIFICATION:

A4.3

ROGUE Architecture PLLC
300 S Spring Street
Suite 720
Little Rock, Arkansas 72201
[p] 501.365.1576
[w] www.roguearch.com

EXTERIOR ELEVATIONS

Issue Date: 2025.05.20

Revisions

GOOD DAY FARM
DISPENSARY
2320 HURRICANE LAKE ROAD
Bryant, Arkansas

ROGUE architecture

CERTIFICATE OF AUTHORIZATION
FIRM REGISTERED
ARCHITECTURE
162
ARKANSAS

NOT FOR CONSTRUCTION