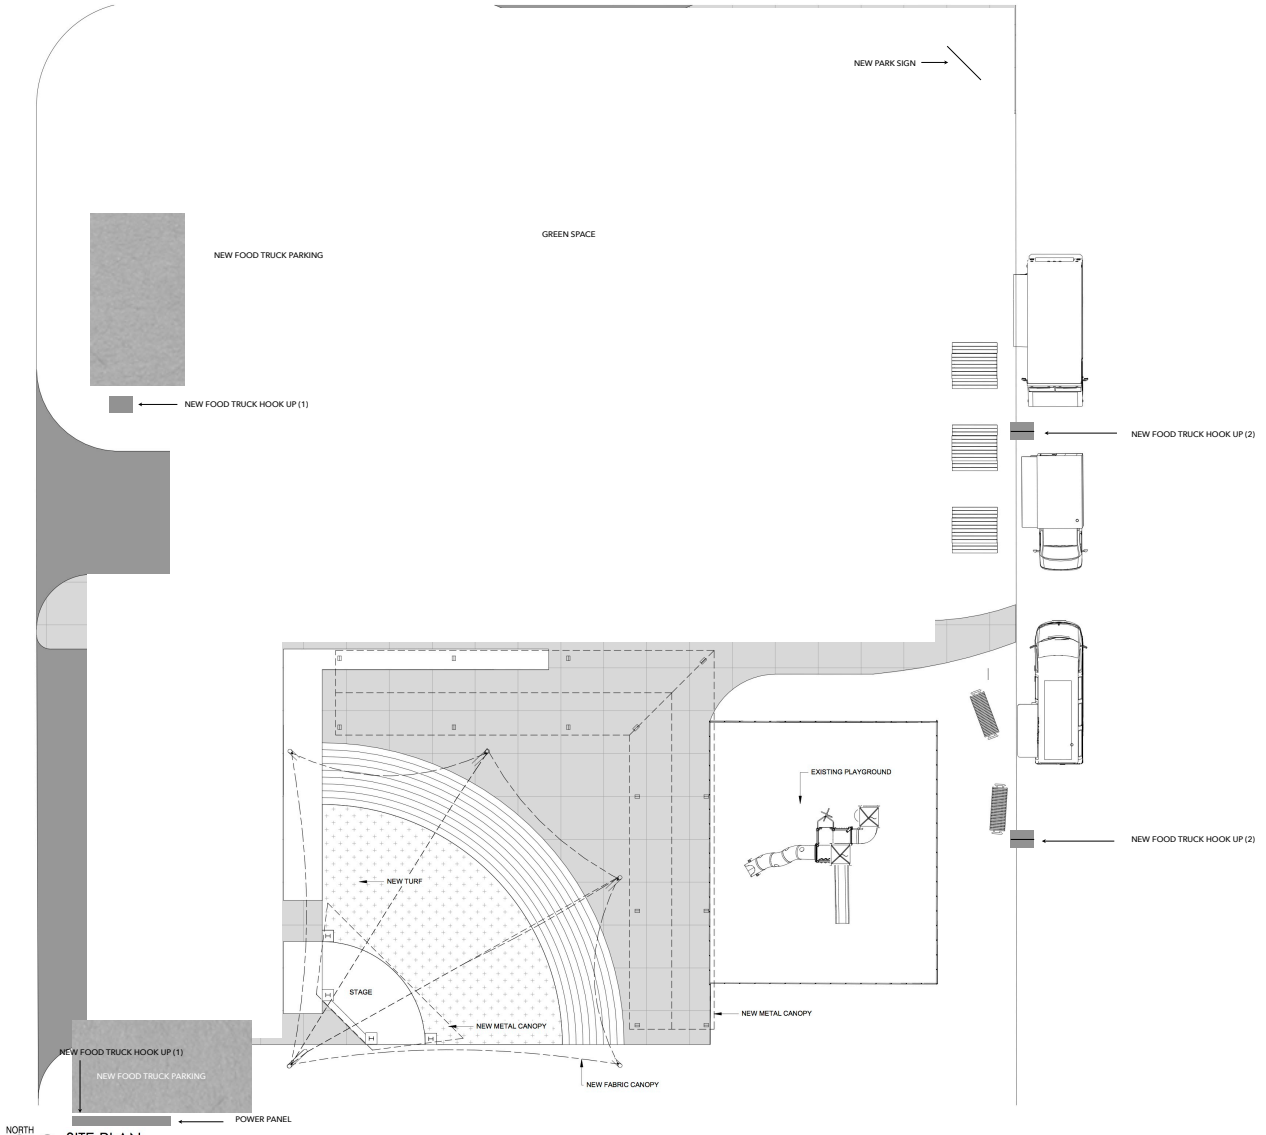


NORTH

1 / A1.1 SITE PLAN

SCALE: 1/8" = 1'-0"

LEWIS ARCHITECTS ENGINEERS
ELLIOTT • MCMORRAN • VADEN
RAGSDALE • WOODWARD • INCORPORATED
501.223.9302 • WWW.LEWVRW.COM

CROSSPOINTE PARK
CROSSPOINTE CHURCH
BRYANT, ARKANSAS

PRELIMINARY NOT FOR CONSTRUCTION

DATE: 2020 11-25
PROJECT NO: 20006
DRAWN BY: JP
REVISION:

A1.1

1 OF 1