
CONSTRUCTION PLANS
25300 I30N COMMERCIAL
BRYANT, AR

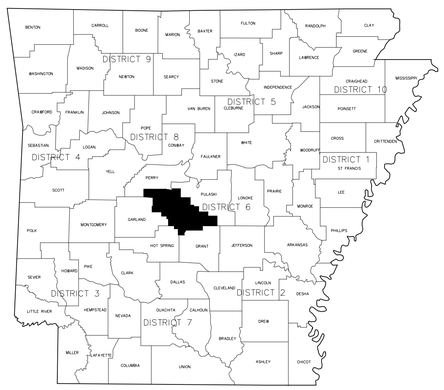

VICINITY MAP



PREPARED BY:

HOPE CONSULTING
ENGINEERS - SURVEYORS

129 N. Main Street,
Benton, Arkansas 72015
PH. (501)315-2626
FAX (501) 315-0024
www.hopeconsulting.com

DRAWING INDEX

SHEET NO.	TITLE
C-1.0	SITE PLAN
C-2.0	UTILITY PLAN
C-2.1-2.2	BRYANT WATER UTILITIES
C-2.3-2.4	BRYANT SEWER UTILITIES
C-3.0	NORTH EAST DETENTION POND
C-4.0	EROSION CONTROL PLAN
C-5.0	GRADING PLAN

OWNER
STUART FINLEY
FINLEY & COMPANY
P.O. BOX 10, BRYANT, AR 72089


HOPE CONSULTING
ENGINEERS - SURVEYORS
129 N. Market Street,
Benton, Arkansas 72015
PH. (501)315-2626
FAX (501) 315-0024
www.hopeconsulting.com

FOR USE AND BENEFIT OF:
STUART FINLEY

25300 I30 N COMMERCIAL

BRYANT , SALINE COUNTY, AR

DATE:	11/05/2025	C.A.D. BY:		DRAWING NUMBER:			
REVISED:		CHECKED BY:		25-1210			
SHEET:		SCALE:					
500	01S	14W	0	13	400	62	1664

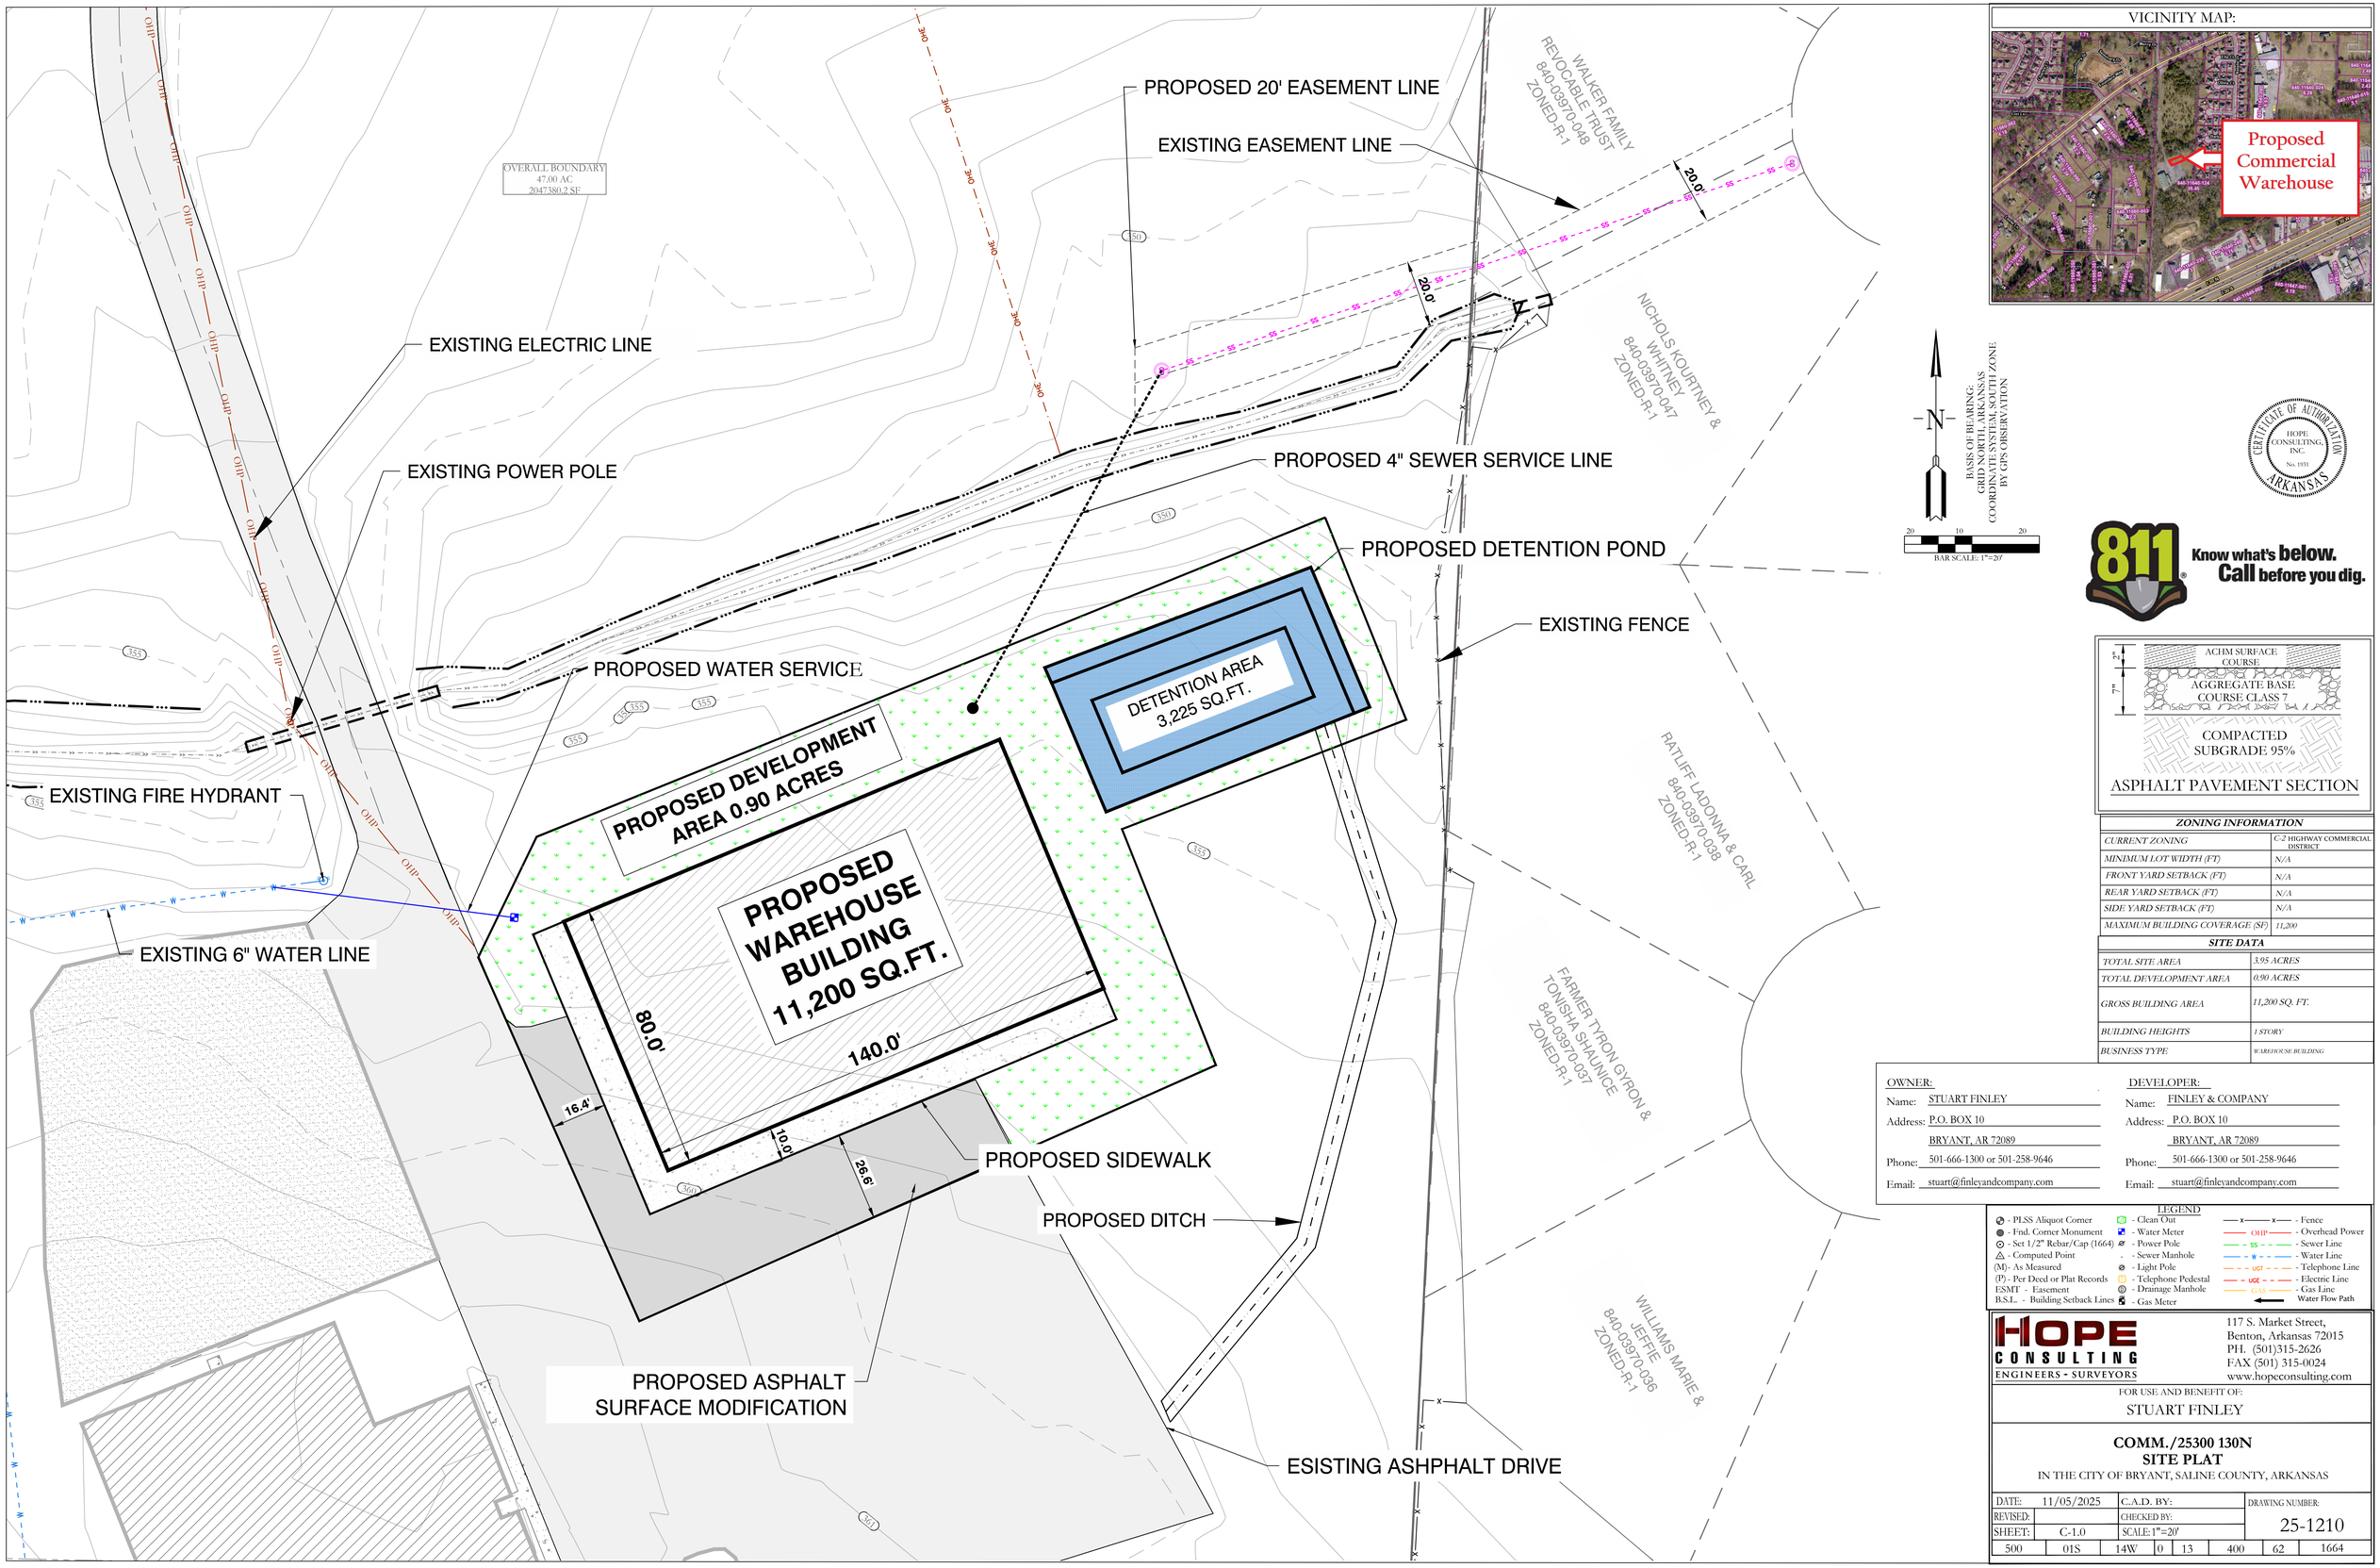

VICINITY MAP:

N

BASIS OF BEARINGS:
GRID NORTH, ARKANSAS
COORDINATE SYSTEM, SOUTH ZONE
BY GPS OBSERVATION

20 10 20
BAR SCALE: 1"=20'

CERTIFICATE OF AUTHORIZATION
HOPE CONSULTING, INC.
No. 1934
ARKANSAS

811 Know what's below. Call before you dig.

ASPHALT PAVEMENT SECTION

ZONING INFORMATION	
CURRENT ZONING	C-2 HIGHWAY COMMERCIAL DISTRICT
MINIMUM LOT WIDTH (FT)	N/A
FRONT YARD SETBACK (FT)	N/A
REAR YARD SETBACK (FT)	N/A
SIDE YARD SETBACK (FT)	N/A
MAXIMUM BUILDING COVERAGE (SF)	11,200

SITE DATA	
TOTAL SITE AREA	3.95 ACRES
TOTAL DEVELOPMENT AREA	0.90 ACRES
GROSS BUILDING AREA	11,200 SQ. FT.
BUILDING HEIGHTS	1 STORY
BUSINESS TYPE	WAREHOUSE BUILDING

OWNER:
Name: STUART FINLEY
Address: P.O. BOX 10
BRYANT, AR 72089
Phone: 501-666-1300 or 501-258-9646
Email: stuart@finleyandcompany.com

DEVELOPER:
Name: FINLEY & COMPANY
Address: P.O. BOX 10
BRYANT, AR 72089
Phone: 501-666-1300 or 501-258-9646
Email: stuart@finleyandcompany.com

LEGEND

- PLSS Aliquot Corner
- Fnd. Corner Monument
- Set 1/2" Rebar/Cap (1664)
- Computed Point
(M)- As Measured
(P) - Per Deed or Plat Records
ESMT - Easement
B.S.L. - Building Setback Lines
- Clean Out
- Water Meter
- Power Pole
- Sewer Manhole
- Light Pole
- Telephone Pedestal
- Drainage Manhole
- Gas Meter
- Fence
OHP - Overhead Power
SS - Sewer Line
W - Water Line
UGT - Telephone Line
UGE - Electric Line
GAS - Gas Line
Water Flow Path

HOPE CONSULTING
ENGINEERS - SURVEYORS
117 S. Market Street,
Benton, Arkansas 72015
PH. (501)315-2626
FAX (501) 315-0024
www.hopeconsulting.com


FOR USE AND BENEFIT OF:
STUART FINLEY

COMM./25300 130N
SITE PLAT
IN THE CITY OF BRYANT, SALINE COUNTY, ARKANSAS

DATE: 11/05/2025	C.A.D. BY:		DRAWING NUMBER:
REVISED:	CHECKED BY:		25-1210
SHEET: C-1.0	SCALE:1"=20'		

500	01S	14W	0	13	400	62	1664

THE UTILITY PLAN

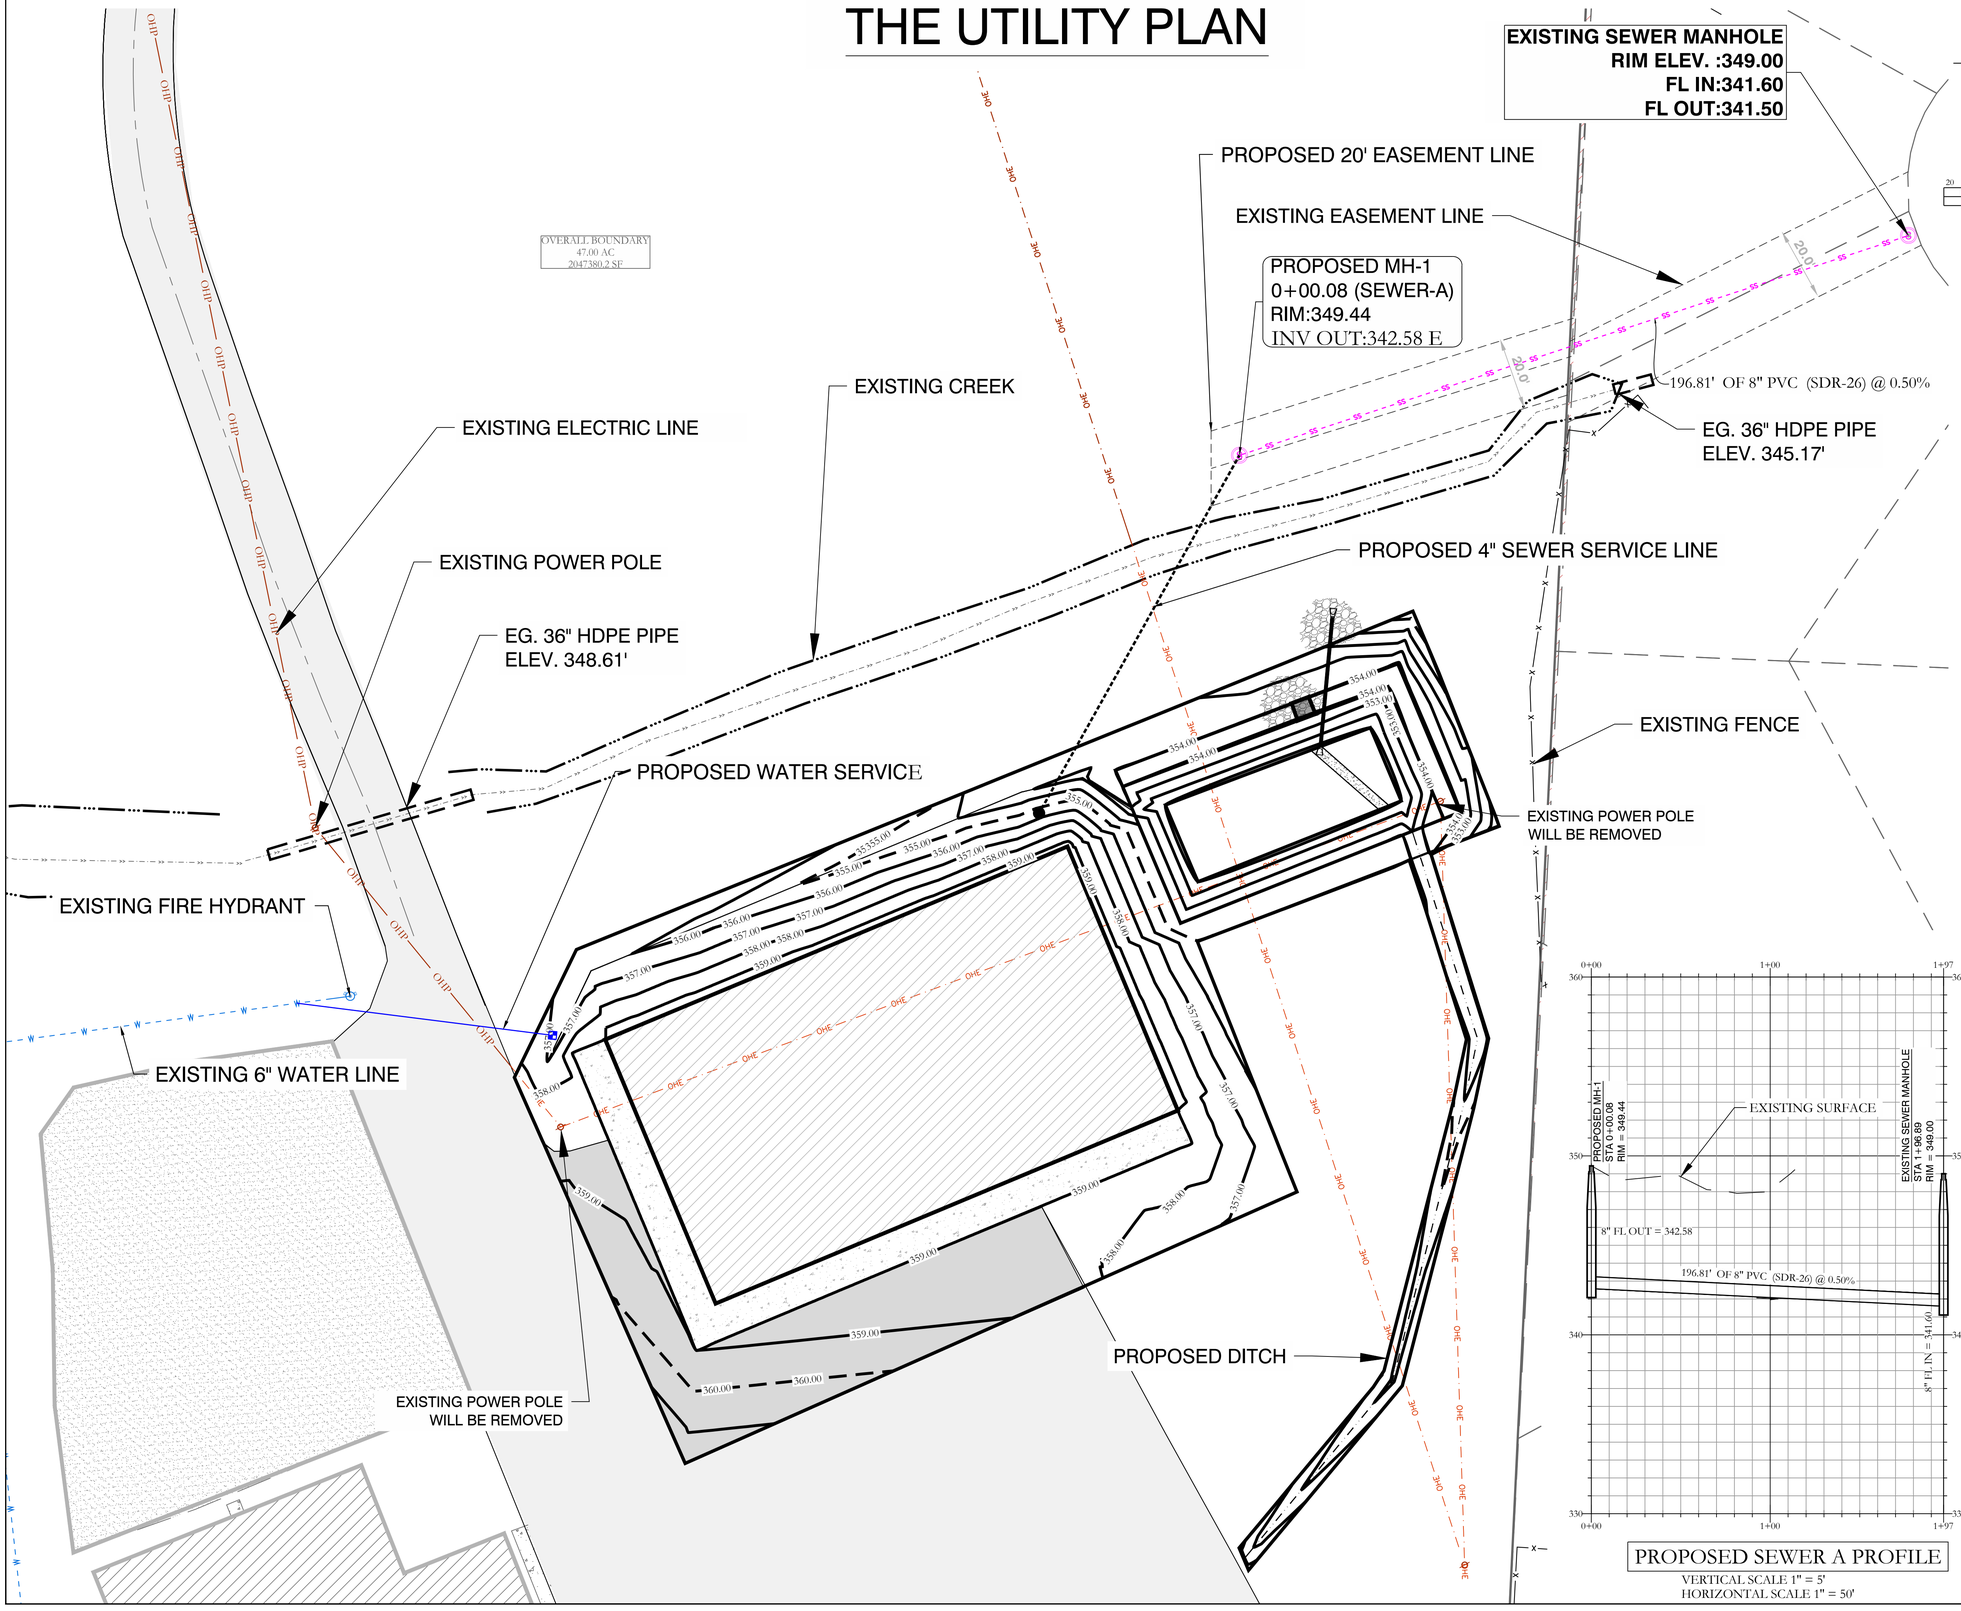

VICINITY MAP:



WATER UTILITY NOTES:

- ALL WATER CONSTRUCTION SHALL BE DONE IN ACCORDANCE WITH BRYANT UTILITIES' "STANDARD SPECIFICATIONS FOR DESIGN AND CONSTRUCTION FOR WATER LINES AND SEWER LINES" 2015 EDITION.
- ALL SERVICE CROSSINGS SHALL BE 1" DRISCO SERVICE LINE ENCASED IN A 2" PVC SLEEVE.


UTILITY NOTES:

- MINIMUM DEPTH OF ALL WATER SERVICE LINES FROM THE MAIN TO THE WATER METER SHALL BE 30-INCHES.
- FOR THE PROTECTION OF THE SANITARY SEWER LINES FROM DAMAGE CAUSED BY UTILITIES INSTALLED AFTER THE SANITARY SEWER HAS BEEN CONSTRUCTED, THE MINIMUM DEPTH TO CROWN OF ALL GRAVITY SANITARY SEWERS SHALL BE 30-INCHES FOR PVC, AND 24-INCHES FOR DUCTILE IRON.THE MINIMUM DEPTH TO CROWN OF ALL FORCE MAIN SANITARY SEWERS SHALL BE 30-INCHES.
- ALL WATER AND SEWER INFRASTRUCTURE SHALL BE CONSTRUCTED IN ACCORDANCE WITH THE CITY OF BRYANT SPECIFICATIONS "STANDARD SPECIFICATIONS FOR DESIGN AND CONSTRUCTION FOR WATER LINES AND SEWER LINES" 2015 EDITION.
- EASEMENTS SHOWN ARE UTILITY EASEMENTS.
- PRIOR TO CONSTRUCTION PROVIDE APPROVAL LETTERS FROM HEALTH DEPARTMENT AND ALL UTILITIES SERVING THIS PROJECT.

WATER LEGEND:

SINGLE WATER METER

SEWER LEGEND:

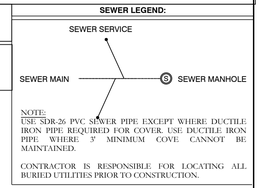

NOTE:
USE SDR-26 PVC SEWER PIPE EXCEPT WHERE DUCTILE IRON PIPE REQUIRED FOR COVER. USE DUCTILE IRON PIPE WHERE 3' MINIMUM COVE CANNOT BE MAINTAINED.

CONTRACTOR IS RESPONSIBLE FOR LOCATING ALL BURIED UTILITIES PRIOR TO CONSTRUCTION.

PROPOSED SEWER A PROFILE
VERTICAL SCALE 1" = 5'
HORIZONTAL SCALE 1" = 50'

811 Know what's below. Call before you dig.

CERTIFICATE OF AUTHORIZATION
HOPE CONSULTING, INC.
No. 1031
ARKANSAS

LEGEND

⊕ - PLSS Aliquot Corner	○ - Clean Out
⊕ - Fnd. Corner Monument	■ - Water Meter
⊙ - Set 1/2" Rebar/Cap (1664)	☆ - Power Pole
△ - Computed Point	- - Sewer Manhole
(M)- As Measured	⊘ - Light Pole
(P) - Per Deed or Plat Records	☐ - Telephone Pedestal
ESMT - Easement	◎ - Drainage Manhole
B.S.L. - Building Setback Lines	■ - Gas Meter
x——x——x - Fence	
OHP - Overhead Power	
SS - Sewer Line	
W - Water Line	
UGT - Telephone Line	
UGE - Electric Line	
GAS - Gas Line	
Water Flow Path	


HOPE CONSULTING
ENGINEERS - SURVEYORS
129 N. Main Street,
Benton, Arkansas 72015
PH. (501)315-2626
FAX (501) 315-0024
www.hopeconsulting.com

FOR USE AND BENEFIT OF:
STUART FINLEY

COMM./25300 I30 N
UTILITY PLAN
A COMMERCIAL IN BRYANT CITY, SALINE COUNTY, ARKANSAS

DATE:	11/05/2025	C.A.D. BY:	DRAWING NUMBER:
REVISED:	##	CHECKED BY:	25-1210
SHEET:	C-2.0	SCALE: 1"=20'	

500	01S	14W	0	13	400	62	1664

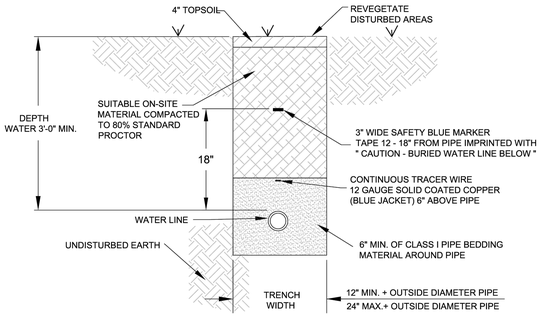

NOTES:

1. ALL VALVES, BENDS, ETC. SHALL BE RESTRAINED.
2. THE CONTRACTOR SHALL PROVIDE ALL ITEMS NECESSARY TO CONNECT WITH ANY PART OF THE EXISTING WATER SYSTEM THAT WILL REMAIN IN ORDER TO ESTABLISH A SATISFACTORY AND ACCEPTABLE WATER SYSTEM.
3. CONTRACTOR TO CONSTRUCT ALL TRENCH EXCAVATION IN ACCORDANCE WITH ALL OSHA REGULATIONS (29 CFR CH.XVII, SUBPART B)
4. TRENCH SHALL BE EXCAVATED BELOW GRADE REQUIRED TO PROVIDE A MINIMUM 36" OF PIPE COVER.
5. MAXIMUM PIPE COVER SHALL BE 60" UNDER NORMAL CONDITIONS. COVER GREATER THAN 60" MAY BE ALLOWED FOR SHORT DISTANCES WHERE REQUIRED BY FIELD CONDITIONS. NO HYDRANT SHALL BE ALLOWED WHERE LINES ARE GREATER THAN 60" DEEP.


WATER MAIN TRENCH

(NON-PAVED AREA)

4/16/2025 11:49:51 AM


CITY OF BRYANT, AR
WATER UTILITIES
210 S.W. 3rd. STREET
BRYANT, AR
PHONE: (501) 943-0468

TITLE:	WATER DETAILS	DATE: APRIL 2015	SHEET:
DESCRIPTION:	WATER MAIN TRENCH (NON-PAVED AREA)	REVISED ---- ---- ---- ----	W1
DRAWN BY:	CHECKED BY:	FILE: W1-Water Trench (Non-Paved Area).dwg	

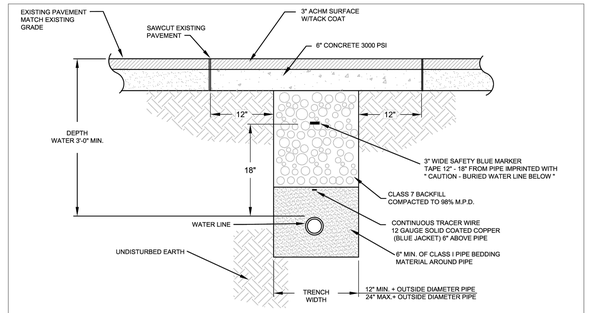

WATER MAIN TRENCH

(UNDER ASPHALT)

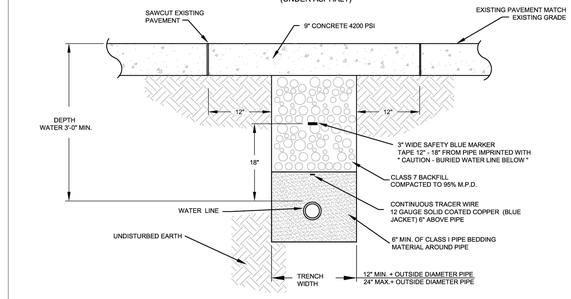

NOTES:

1. ALL VALVES, BENDS, ETC. SHALL BE RESTRAINED.
2. THE CONTRACTOR SHALL PROVIDE ALL ITEMS NECESSARY TO CONNECT WITH ANY PART OF THE EXISTING WATER SYSTEM THAT WILL REMAIN IN ORDER TO ESTABLISH A SATISFACTORY AND ACCEPTABLE WATER SYSTEM.
3. CONTRACTOR TO CONSTRUCT ALL TRENCH EXCAVATION IN ACCORDANCE WITH ALL OSHA REGULATIONS (29 CFR CH.XVII, SUBPART B)
4. TRENCH SHALL BE EXCAVATED BELOW GRADE REQUIRED TO PROVIDE A MINIMUM 36" OF PIPE COVER.
5. MAXIMUM PIPE COVER SHALL BE 60" UNDER NORMAL CONDITIONS. COVER GREATER THAN 60" MAY BE ALLOWED FOR SHORT DISTANCES WHERE REQUIRED BY FIELD CONDITIONS. NO HYDRANT SHALL BE ALLOWED WHERE LINES ARE GREATER THAN 60" DEEP.


WATER MAIN TRENCH

(UNDER CONCRETE)

4/16/2025 11:45:26 AM

CITY OF BRYANT, AR
WATER UTILITIES
210 S.W. 3rd. STREET
BRYANT, AR
PHONE: (501) 943-0468

TITLE:	WATER DETAILS	DATE: APRIL 2015	SHEET:
DESCRIPTION:	WATER MAIN TRENCH (UNDER PAVEMENT)	REVISED ---- ---- ---- ----	W2
DRAWN BY:	CHECKED BY:	FILE: W2-Water Trench (Under Pavement).dwg	

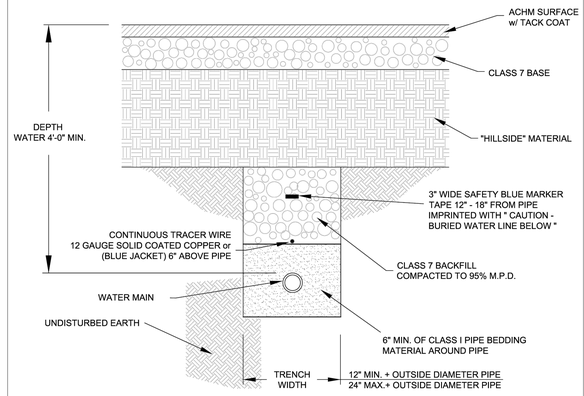

WATER MAIN INSTALLATION
PRIOR TO ROADWAY CONSTRUCTION


NOTES:

1. ALL VALVES, BENDS, ETC. SHALL BE RESTRAINED.
2. THE CONTRACTOR SHALL PROVIDE ALL ITEMS NECESSARY TO CONNECT WITH ANY PART OF THE EXISTING WATER SYSTEM THAT WILL REMAIN IN ORDER TO ESTABLISH A SATISFACTORY AND ACCEPTABLE WATER SYSTEM.
3. CONTRACTOR TO CONSTRUCT ALL TRENCH EXCAVATION IN ACCORDANCE WITH ALL OSHA REGULATIONS (29 CFR CH.XVII, SUBPART B)
4. TRENCH SHALL BE EXCAVATED BELOW GRADE REQUIRED TO PROVIDE A MINIMUM 36" OF PIPE COVER.
5. MAXIMUM PIPE COVER SHALL BE 60" UNDER NORMAL CONDITIONS. COVER GREATER THAN 60" MAY BE ALLOWED FOR SHORT DISTANCES WHERE REQUIRED BY FIELD CONDITIONS. NO HYDRANT SHALL BE ALLOWED WHERE LINES ARE GREATER THAN 60" DEEP.

4/16/2025 11:42:56 AM


CITY OF BRYANT, AR
WATER UTILITIES
210 S.W. 3rd. STREET
BRYANT, AR
PHONE: (501) 943-0468

TITLE:	WATER DETAILS	DATE: APRIL 2015	SHEET:
DESCRIPTION:	WATER MAIN INSTALLATION PRIOR TO ROADWAY CONSTRUCTION	REVISED ---- ---- ---- ----	W3
DRAWN BY:	CHECKED BY:	FILE: W3-Water Main Installation Prior to Roadway Const.dwg	

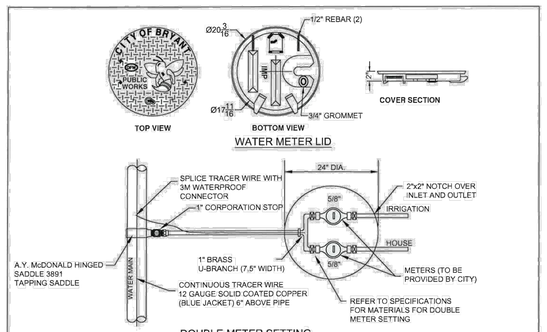

WATER METER LID

DOUBLE METER SETTING
ONLY FOR 1 LOT

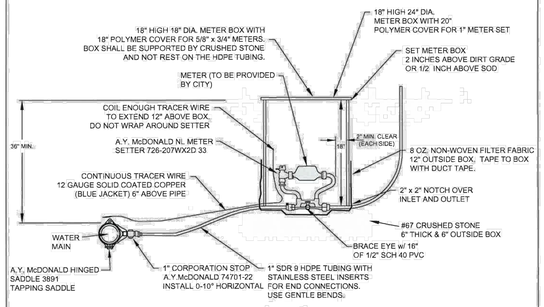

SINGLE METER SETTING

CITY OF BRYANT, AR
WATER UTILITIES
210 S.W. 3rd. STREET
BRYANT, AR
PHONE: (501) 943-0468

TITLE:	WATER DETAILS	DATE: APRIL 2015	SHEET:
DESCRIPTION:	METER SETTINGS	REVISED ---- ---- ---- ----	W10
DRAWN BY:	CHECKED BY:	FILE: W10-Water Settings.dwg	

HOPE CONSULTING, INC. — CERTIFICATE OF AUTHORIZATION — No. 1931 — ARKANSAS


HOPE CONSULTING
ENGINEERS - SURVEYORS
129 N. Main Street,
Benton, Arkansas 72015
PH. (501)315-2626
FAX (501) 315-0024
www.hopeconsulting.com

FOR USE AND BENEFIT OF:
STUART FINLEY

COMM./25300 I30 N
BRYANT WATER UTILITIES
A COMMERCIAL IN BRYANT CITY, SALINE COUNTY, ARKANSAS

DATE:	11/05/2025	C.A.D. BY:	DRAWING NUMBER:
REVISED:	##	CHECKED BY:	25-1210
SHEET:	C-2.1	SCALE:	

500	01S	14W	0	13	400	62	1664

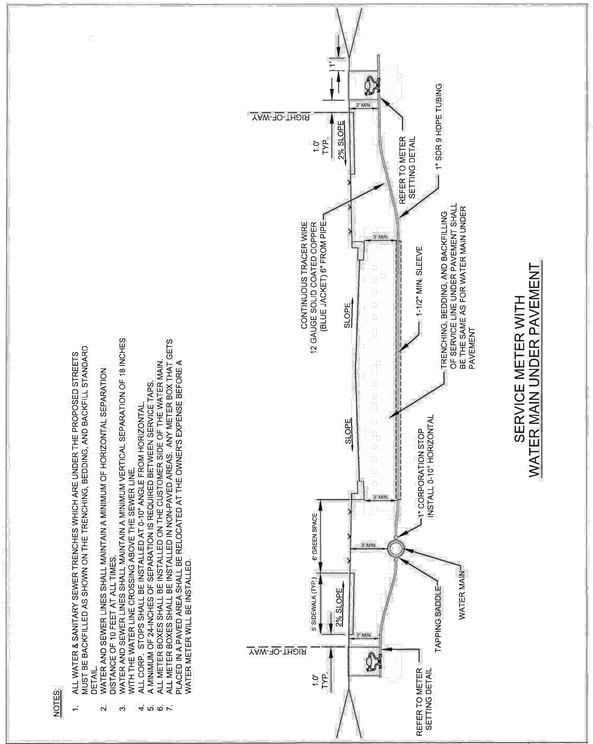


SERVICE METER WITH WATER MAIN UNDER PAVEMENT


NOTES:

1. ALL WATER & SANITARY SEWER TRENCHES WHICH ARE UNDER THE PROPOSED STREETS MUST BE BACKFILLED AS SHOWN ON THE TRENCHING, BEDDING, AND BACKFILL STANDARD DETAIL.
2. WATER AND SEWER LINES SHALL MAINTAIN A MINIMUM VERTICAL SEPARATION OF 18 INCHES AND A MINIMUM HORIZONTAL SEPARATION DISTANCE OF 10 FEET AT ALL TIMES.
3. WATER AND SEWER LINES SHALL MAINTAIN A MINIMUM OF 10 FEET FROM HORIZONTAL.
4. ALL CORP. STOPS SHALL BE INSTALLED AT 0-10° ANGLE FROM HORIZONTAL.
5. A MINIMUM OF 24-INCHES OF SEPARATION IS REQUIRED BETWEEN SERVICE TAPS.
6. ALL METER BOXES SHALL BE INSTALLED IN THE RIGHT-OF-WAY ADJACENT TO THE MAIN.
7. ALL METER BOXES SHALL BE INSTALLED IN NON-PAVED AREAS. ANY METER BOX THAT GETS PLACED IN A PAVED AREA SHALL BE RELOCATED AT THE OWNER'S EXPENSE BEFORE A WATER METER WILL BE INSTALLED.

CITY OF BRYANT, AR WATER UTILITIES 210 S.W. 3rd. STREET BRYANT, AR PHONE: (501) 943-0466	TITLE: **WATER DETAILS** DESCRIPTION: **METER SERVICE LINE UNDER PAVEMENT** DRAWN BY: CHECKED BY: FILE: W11-Meter Service Line Under Pavement.dwg	DATE: APRIL 2015 REVISED	SHEET: **W11**

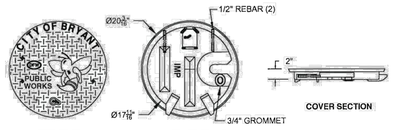

WATER METER LID

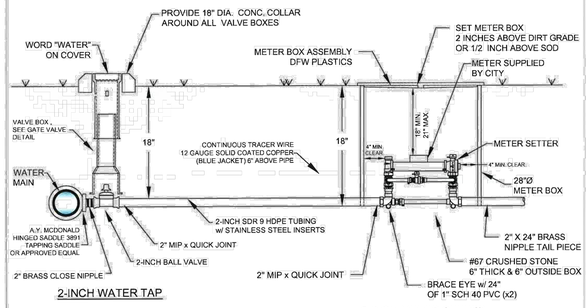

2-INCH WATER TAP


2-INCH METER SETTER

NOTES:

1. COORDINATE INSTALLATION AND CONFIGURATIONOF ALL 1-1/2" AND LARGER METER SETTINGS WITH THE CITY.
2. ALL METER BOXES SHALL BE INSTALLED IN NON-PAVED AREAS.. ANY METER BOX THAT GETS PLACED IN A PAVED AREA SHALL BE RELOCATED AT THE OWNER'S EXPENSE BEFORE A WATER METER WILL BE INSTALLED.
3. SUPPORT METER INSTALLATION WITH 1"x24" SCH40 PVC THROUGH EACH BRACE EYE.


2" WATER SERVICE AND WATER METER

CITY OF BRYANT, AR WATER UTILITIES 210 S.W. 3rd. STREET BRYANT, AR PHONE: (501) 943-0466	TITLE: **WATER DETAILS** DESCRIPTION: **2" WATER METER** DRAWN BY: CHECKED BY: FILE: W12-2 Inch Water Meter.dwg	DATE: APRIL 2015 REVISED	SHEET: **W12**

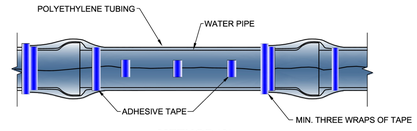


METHOD 'A'

METHOD 'A' USES ONE LENGTH OF POLYETHYLENE TUBE, OVERLAPPED AT THE JOINTS A MINIMUM OF 2 FEET.

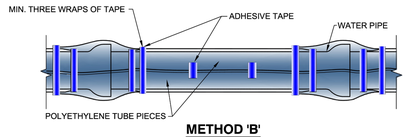

METHOD 'B'

METHOD 'B' USES SEPARATE PIECES OF POLYETHYLENE TUBE FOR THE BARREL OF THE PIPE AND THE JOINTS. SHORT PIECES SHALL BE APPROXIMATELY 6' LONG AND OVERLAP BARREL SECTION BY A MINIMUM OF 2 FEET.

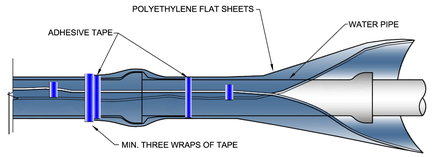

METHOD 'C'


METHOD 'C' - USED FOR PIPE-SHAPED AND ODD- SHAPED APPURTENANCES SUCH AS BENDS, REDUCERS, OFFSETS, VALVES, TEES, ETC.

ALL DUCTILE IRON PIPE AND FITTINGS SHALL BE POLY WRAPPED.

THE ANSI/AWWA C105/A21.5 STANDARD OUTLINES THREE METHODS OF INSTALLING POLYETHYLENE ENCASEMENT/ SLEEVING.

CITY OF BRYANT, AR WATER UTILITIES 210 S.W. 3rd. STREET BRYANT, AR PHONE: (501) 943-0466	TITLE: **WATER DETAILS** DESCRIPTION: **POLYETHYLENE PROTECTION MATERIAL** DRAWN BY: CHECKED BY: FILE: W14-Poly Wrap.dwg	DATE: APRIL 2015 REVISED	SHEET: **W14**

4/16/2015 11:48:29 AM

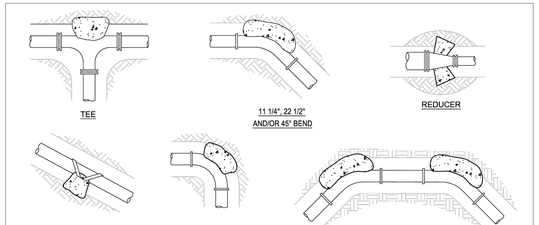

THRUST BLOCK SCHEDULE

(2000 PSF SOIL, 200 PSI WATER PRESSURE, 100 PSI WATER HAMMER)

BEARING AREA OF THRUST BLOCKS IN SQ. FT. (HORIZONTAL BENDS)						VOLUME OF THRUST BLOCK IN CU. FEET (VERTICAL BENDS)						
FITTING SIZE	PLUG TEE OR CAP	BEND ANGLE 90° *	45°	22 1/2°	11 1/4°	FITTING SIZE	BEND ANGLE 90° *	45°	22 1/2°	11 1/4°	ROD DIAM.	EMBEDMENT
2, 3, & 4	1.9	2.7	1.4	0.7	0.4	2, 3, & 4	35.5	19.2	9.8	4.9	5/8"	30"
6	5.6	7.9	4.3	2.2	1.1	6	105.8	57.2	29.2	14.7	7/8"	30"
8	9.6	13.8	7.4	3.8	1.9	8	181.9	98.5	50.2	25.2	7/8"	30"
12	20.5	29.0	15.7	8.0	4.0	12	387.1	209.5	106.8	53.7	1.0"	30"
16	35.7	50.4	27.3	13.9	7.0	16	672.6	364.0	185.6	93.2	1.0"	36"
18	44.8	63.4	34.3	17.5	15.8	18	844.7	457.2	233.1	117.1	1.0"	36"
24	78.4	110.9	60.0	30.6	15.4	24	1478.7	800.3	408.0	205.0	1.5"	36"

★ 90 DEGREE BENDS SHALL ONLY BE USED ON A BY-EXCEPTION BASIS, AND MUST EACH BE SPECIFICALLY APPROVED BY CITY.

THRUST BLOCK NOTES:

1. CONCRETE FOR THRUST BLOCKS - CLASS A CONCRETE SHALL DEVELOP NOT LESS THAN 3000 P.S.I. COMPRESSIVE STRENGTH AT 28 DAYS AND BE PLACED AGAINST UNDISTURBED SOIL.
2. ALL BENDS, BOTH HORIZONTAL AND VERTICAL, SHALL BE BACKED WITH CONCRETE. VERTICAL BENDS SHALL BE PLACED ON CONCRETE PADS WHERE BENDS TURN UP, OR LOADED WHERE BENDS TURN DOWN.
3. WRAP PIPE JOINTS IN 8 MIL "POLYETHLENE" BEFORE PLACING CONCRETE.
4. BEARING AREA SHOWN IN TABLE, IS BASED UPON A 2000 LB/SF. SOIL BEARING, AND UPON A PIPELINE PRESSURE OF 200 psi. PLUS 100 psi. WATER HAMMER. AREAS SHOWN SHALL BE ADJUSTED, SHOULD FIELD CONDITIONS VARY.
5. MJ RESTRAINTS ARE REQUIRED FOR ALL FITTINGS.
6. USE LONG-RADIUS FITTINGS WHEREVER POSSIBLE.
7. ALL BOLTS FOR FITTINGS SHALL BE 316 STAINLESS STEEL.
8. ALL DUCTILE IRON FITTINGS SHALL BE FUSION-BONDED EPOXY COATED INSIDE AND OUTSIDE IN ACCORDANCE WITH ANSI/AWWA C116/A21.16.
9. UNIT WEIGHT OF CONCRETE FOR VERTICAL THRUST BLOCKS IS 150 LBS/CU. FT.

THRUST BLOCKING

CITY OF BRYANT, AR WATER UTILITIES 210 S.W. 3rd. STREET BRYANT, AR PHONE: (501) 943-0466	TITLE: **WATER DETAILS** DESCRIPTION: **THRUST BLOCKING** DRAWN BY: CHECKED BY: FILE: W16-Thrust Blocking.dwg	DATE: APRIL 2015 REVISED	SHEET: **W16**

4/24/2015 11:46:57 AM

HOPE CONSULTING, INC. No. 1931 CERTIFICATE OF AUTHORIZATION ARKANSAS


HOPE CONSULTING
ENGINEERS - SURVEYORS
129 N. Main Street,
Benton, Arkansas 72015
PH. (501)315-2626
FAX (501) 315-0024
www.hopeconsulting.com

FOR USE AND BENEFIT OF:
STUART FINLEY

COMM./25300 I30 N
BRYANT WATER UTILITIES
A COMMERCIAL IN BRYANT CITY, SALINE COUNTY, ARKANSAS

DATE:	11/05/2025	C.A.D. BY:	DRAWING NUMBER:
REVISED:	##	CHECKED BY:	25-1210
SHEET:	C-2.2	SCALE:	

500	01S	14W	0	13	400	62	1664

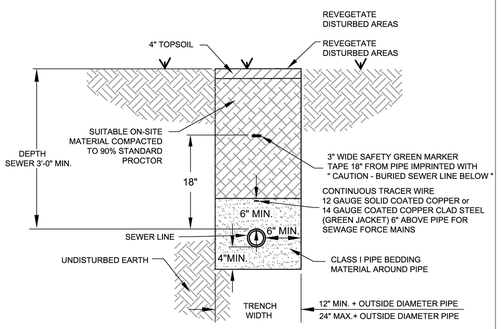

NOTES:

1. THE CONTRACTOR SHALL PROVIDE ALL ITEMS NECESSARY TO CONNECT WITH ANY PART OF THE EXISTING SEWER SYSTEM THAT WILL REMAIN IN ORDER TO ESTABLISH A SATISFACTORY AND ACCEPTABLE SEWER SYSTEM.
2. CONTRACTOR TO CONSTRUCT ALL TRENCH EXCAVATION IN ACCORDANCE WITH ALL OSHA REGULATIONS (29 CFR CH.XVII, SUBPART B)
3. TRENCH SHALL BE EXCAVATED BELOW GRADE REQUIRED TO PROVIDE A MINIMUM 36" OF PIPE COVER.


SEWER TRENCH

(NON-PAVED AREA)

CITY OF BRYANT, AR
WATER UTILITIES
210 S.W. 3rd. STREET
BRYANT, AR
PHONE: (501) 943-0488


TITLE: **SEWER DETAILS** | DATE: APRIL 2015 | REVISED: ----- | SHEET: **S1**
DESCRIPTION: **SEWER TRENCH (NON-PAVED AREA)**
DRAWN BY: | CHECKED BY: | FILE: S1--Sewer Trench (Non-Paved Area).dwg

4/16/2015 10:56:59 AM

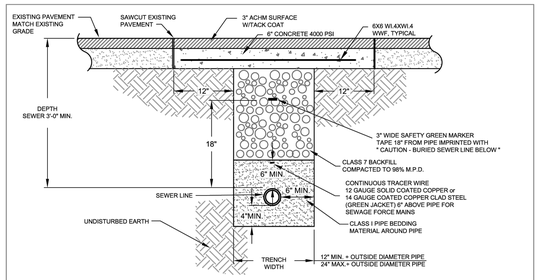

SEWER TRENCH

(UNDER ASPHALT)

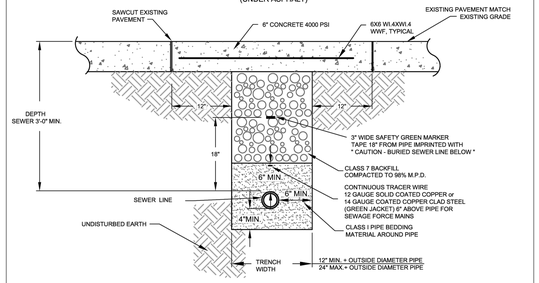

SEWER TRENCH

(UNDER CONCRETE)


NOTES:

1. THE CONTRACTOR SHALL PROVIDE ALL ITEMS NECESSARY TO CONNECT WITH ANY PART OF THE EXISTING SEWER SYSTEM THAT WILL REMAIN IN ORDER TO ESTABLISH A SATISFACTORY AND ACCEPTABLE SEWER SYSTEM.
2. CONTRACTOR TO CONSTRUCT ALL TRENCH EXCAVATION IN ACCORDANCE WITH ALL OSHA REGULATIONS (29 CFR CH.XVII, SUBPART B)
3. TRENCH SHALL BE EXCAVATED BELOW GRADE REQUIRED TO PROVIDE A MINIMUM 36" OF PIPE COVER.

CITY OF BRYANT, AR
WATER UTILITIES
210 S.W. 3rd. STREET
BRYANT, AR
PHONE: (501) 943-0488

TITLE: **SEWER DETAILS** | DATE: APRIL 2015 | REVISED: ----- | SHEET: **S2**
DESCRIPTION: **SEWER TRENCH (UNDER PAVEMENT)**
DRAWN BY: | CHECKED BY: | FILE: S2--Sewer Trench (Under Pavement).dwg

4/16/2015 10:56:11 AM

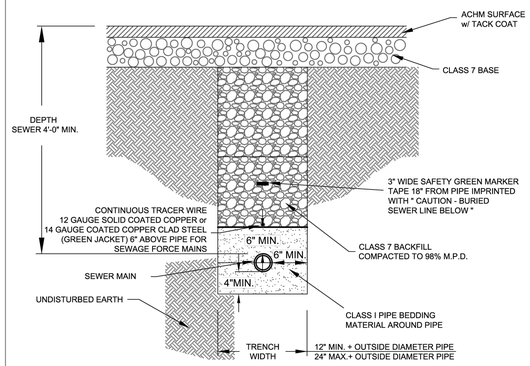

SEWER MAIN INSTALLATION PRIOR TO ROADWAY CONSTRUCTION

NOTES:

1. THE CONTRACTOR SHALL PROVIDE ALL ITEMS NECESSARY TO CONNECT WITH ANY PART OF THE EXISTING SEWER SYSTEM THAT WILL REMAIN IN ORDER TO ESTABLISH A SATISFACTORY AND ACCEPTABLE SEWER SYSTEM.
2. CONTRACTOR TO CONSTRUCT ALL TRENCH EXCAVATION IN ACCORDANCE WITH ALL OSHA REGULATIONS (29 CFR CH.XVII, SUBPART B)
3. TRENCH SHALL BE EXCAVATED BELOW GRADE REQUIRED TO PROVIDE A MINIMUM 36" OF PIPE COVER.


CITY OF BRYANT, AR
WATER UTILITIES
210 S.W. 3rd. STREET
BRYANT, AR
PHONE: (501) 943-0488

TITLE: **SEWER DETAILS** | DATE: APRIL 2015 | REVISED: ----- | SHEET: **S3**
DESCRIPTION: **SEWER MAIN INSTALLATION PRIOR TO ROADWAY CONSTRUCTION**
DRAWN BY: | CHECKED BY: | FILE: S3--Sewer Main Installation Prior to Roadwy Const.dwg

4/16/2015 10:56:18 AM


Inside Diameter of Manhole	Minimum Wall Thickness	Base Thickness	Minimum Ring & Cover Size
4' DIA	6"	6"	24" (< or Equal to 24" Pipes)
5' DIA	8"	8"	
6' DIA	8"	12"	36" (> 24" Pipes)

MANHOLE INFORMATION TABLE

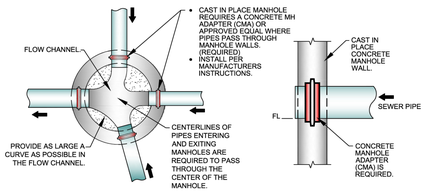

MANHOLE FLOW CHANNEL

CONCRETE MANHOLE ADAPTER (CMA) DETAIL

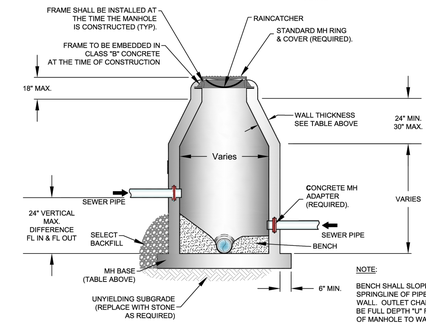

NOTE:

BENCH SHALL SLOPE FROM SPRINGLINE OF PIPE TO MANHOLE WALL. OUTLET CHANNEL SHALL BE FULL DEPTH "U" FROM CENTER OF MANHOLE TO WALL.

CAST-IN-PLACE MANHOLE


CITY OF BRYANT, AR
WATER UTILITIES
210 S.W. 3rd. STREET
BRYANT, AR
PHONE: (501) 943-0488

TITLE: **SEWER DETAILS** | DATE: APRIL 2015 | REVISED: ----- | SHEET: **S4**
DESCRIPTION: **CAST-IN-PLACE MANHOLE**
DRAWN BY: | CHECKED BY: | FILE: S4--Cast In Place Manhole.dwg

4/16/2015 10:59:22 AM


Inside Diameter of Manhole	Minimum Wall Thickness	Base Thickness	Minimum Ring & Cover Size
4' DIA	5"	6"	24" (< or Equal to 24" Pipes)
5' DIA	7"	8"	
6' DIA	7"	8"	36" (> 24" Pipes)

MANHOLE INFORMATION TABLE

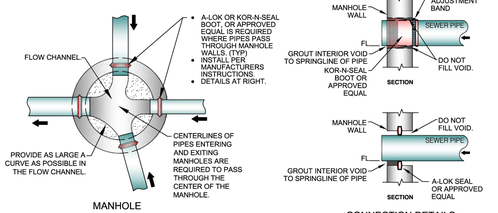

MANHOLE FLOW CHANNEL

CONNECTION DETAILS

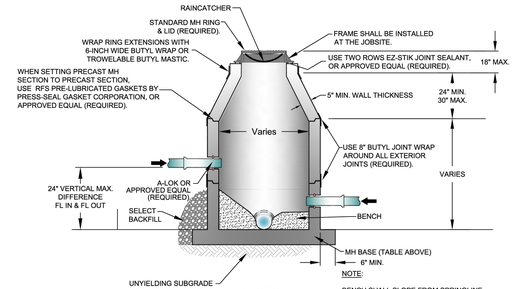

NOTE:

BENCH SHALL SLOPE FROM SPRINGLINE OF PIPE TO MANHOLE WALL. OUTLET CHANNEL SHALL BE FULL DEPTH "U" FROM CENTER OF MANHOLE TO WALL.


PRECAST MANHOLE

CITY OF BRYANT, AR
WATER UTILITIES
210 S.W. 3rd. STREET
BRYANT, AR
PHONE: (501) 943-0488

TITLE: **SEWER DETAILS** | DATE: APRIL 2015 | REVISED: ----- | SHEET: **S5**
DESCRIPTION: **PRECAST MANHOLE**
DRAWN BY: | CHECKED BY: | FILE: S5--Precast Manhole.dwg


4/16/2015 10:56:51 AM

ALL CASTINGS SHALL BE "MADE IN USA"

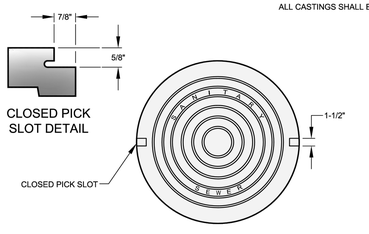

COVER DETAIL

1. MINIMUM WEIGHT OF RING: 100 POUNDS
2. MINIMUM WEIGHT OF COVER: 110 POUNDS
3. COVERS ARE FURNISHED WITH TWO CLOSED PICK SLOTS.
4. CASTINGS SHALL BE "MADE IN USA"

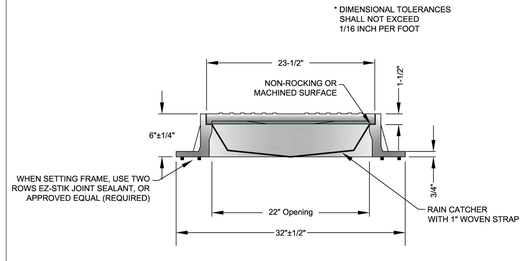


FRAME AND COVER DETAIL

CITY OF BRYANT, AR
WATER UTILITIES
210 S.W. 3rd. STREET
BRYANT, AR
PHONE: (501) 943-0488

TITLE: **SEWER DETAILS** | DATE: APRIL 2015 | REVISED: ----- | SHEET: **S6**
DESCRIPTION: **MANHOLE FRAME AND COVER**
DRAWN BY: | CHECKED BY: | FILE: S6--Manhole Frame and Cover.dwg

4/16/2015 10:57:09 AM

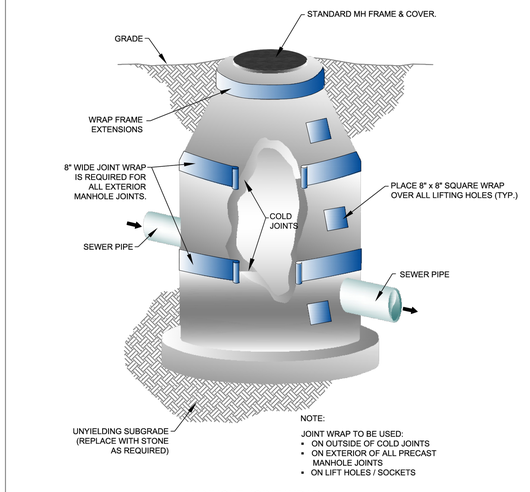

NOTE:

JOINT WRAP TO BE USED:
- ON OUTSIDE OF COLD JOINTS
- ON EXTERIOR OF ALL PRECAST MANHOLE JOINTS
- ON LIFT HOLES / SOCKETS

MANHOLE JOINT WRAP

CITY OF BRYANT, AR
WATER UTILITIES
210 S.W. 3rd. STREET
BRYANT, AR
PHONE: (501) 943-0488

TITLE: **SEWER DETAILS** | DATE: APRIL 2015 | REVISED: ----- | SHEET: **S9**
DESCRIPTION: **MANHOLE JOINT WRAP**
DRAWN BY: | CHECKED BY: | FILE: S9--Manhole Joint Wrap.dwg

4/16/2015 10:57:09 AM

CERTIFICATE OF AUTHORIZATION
HOPE CONSULTING, INC.
No. 1091
ARKANSAS


HOPE CONSULTING
ENGINEERS - SURVEYORS
129 N. Main Street,
Benton, Arkansas 72015
PH. (501)315-2626
FAX (501) 315-0024
www.hopeconsulting.com

FOR USE AND BENEFIT OF:
STUART FINLEY

COMM./25300 130 N
BRYANT SEWER UTILITIES
A COMMERCIAL IN BRYANT CITY, SALINE COUNTY, ARKANSAS

DATE:	11/05/2025	C.A.D. BY:	DRAWING NUMBER: 25-1210
REVISED:	##	CHECKED BY:	
SHEET:	C-2.3	SCALE:	

500	01S	14W	0	13	400	62	1664

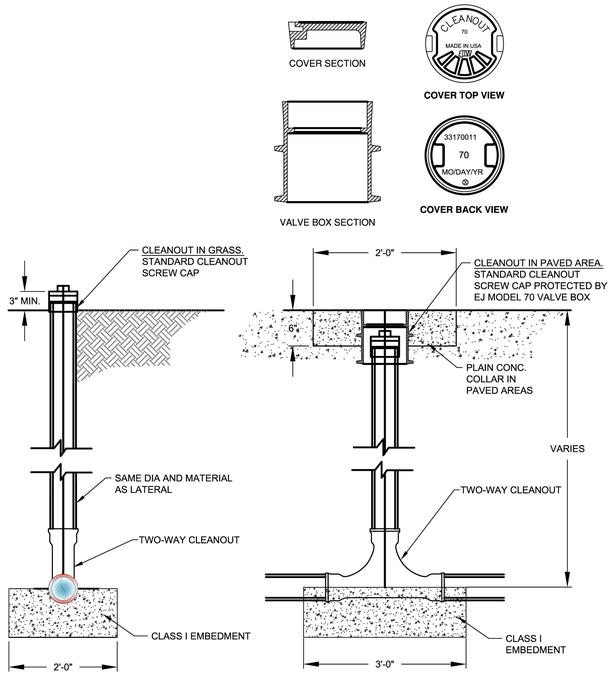


TYPICAL CLEANOUT

CITY OF BRYANT, AR
WATER UTILITIES
210 S.W. 3rd. STREET
BRYANT, AR
PHONE: (501) 943-0468

TITLE:	SEWER DETAILS	DATE: APRIL 2015	SHEET:
DESCRIPTION:	SEWER SERVICE CLEANOUT	REVISED ----- ----- ----- -----	S16
DRAWN BY:	CHECKED BY:	FILE: S16-Sewer Service Cleanout.dwg	-----

4/6/2015 10:58:13 AM

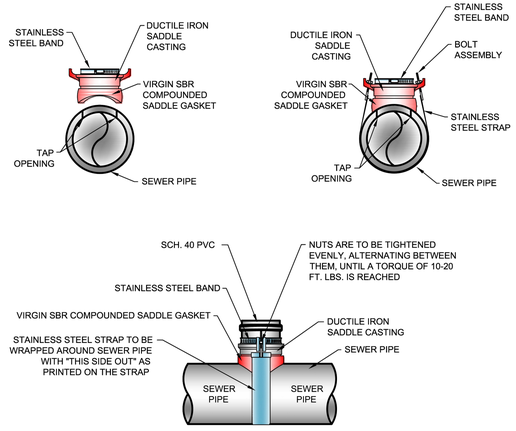


SEWER SERVICE SADDLE

CITY OF BRYANT, AR
WATER UTILITIES
210 S.W. 3rd. STREET
BRYANT, AR
PHONE: (501) 943-0468

TITLE:	SEWER DETAILS	DATE: APRIL 2015	SHEET:
DESCRIPTION:	SEWER SERVICE SADDLE	REVISED ----- ----- ----- -----	S17
DRAWN BY:	CHECKED BY:	FILE: S17-Sewer Service Saddle.dwg	-----

4/6/2015 10:58:39 AM

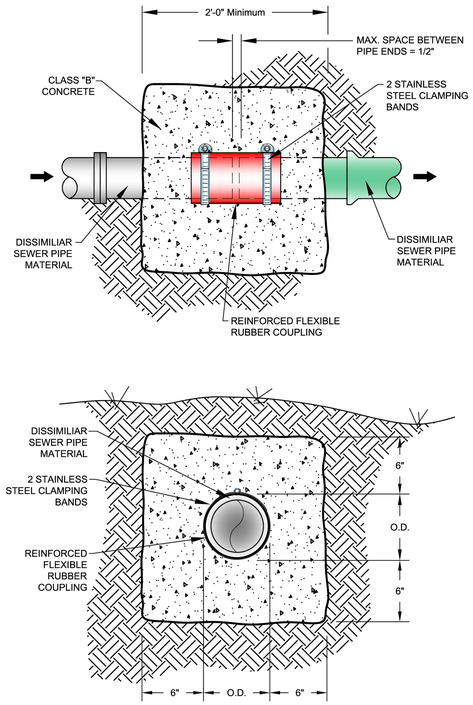

REINFORCE FLEXIBLE COUPLING

CITY OF BRYANT, AR
WATER UTILITIES
210 S.W. 3rd. STREET
BRYANT, AR
PHONE: (501) 943-0468

TITLE:	SEWER DETAILS	DATE: APRIL 2015	SHEET:
DESCRIPTION:	REINFORCED FLEXIBLE COUPLING	REVISED ----- ----- ----- -----	S18
DRAWN BY:	CHECKED BY:	FILE: S18-Reinforced Flexible Coupling.dwg	-----

4/6/2015 10:58:30 AM

CERTIFICATE OF AUTHORIZATION
HOPE CONSULTING, INC.
No. 1931
ARKANSAS


HOPE CONSULTING
ENGINEERS - SURVEYORS
129 N. Main Street,
Benton, Arkansas 72015
PH. (501)315-2626
FAX (501) 315-0024
www.hopeconsulting.com

FOR USE AND BENEFIT OF:
STUART FINLEY

COMM./25300 I30 N
BRYANT SEWER UTILITIES
A COMMERCIAL IN BRYANT CITY, SALINE COUNTY, ARKANSAS


DATE:	11/05/2025	C.A.D. BY:	DRAWING NUMBER:
REVISED:	##	CHECKED BY:	25-1210
SHEET:	C-2.4	SCALE:	


500	01S	14W	0	13	400	62	1664

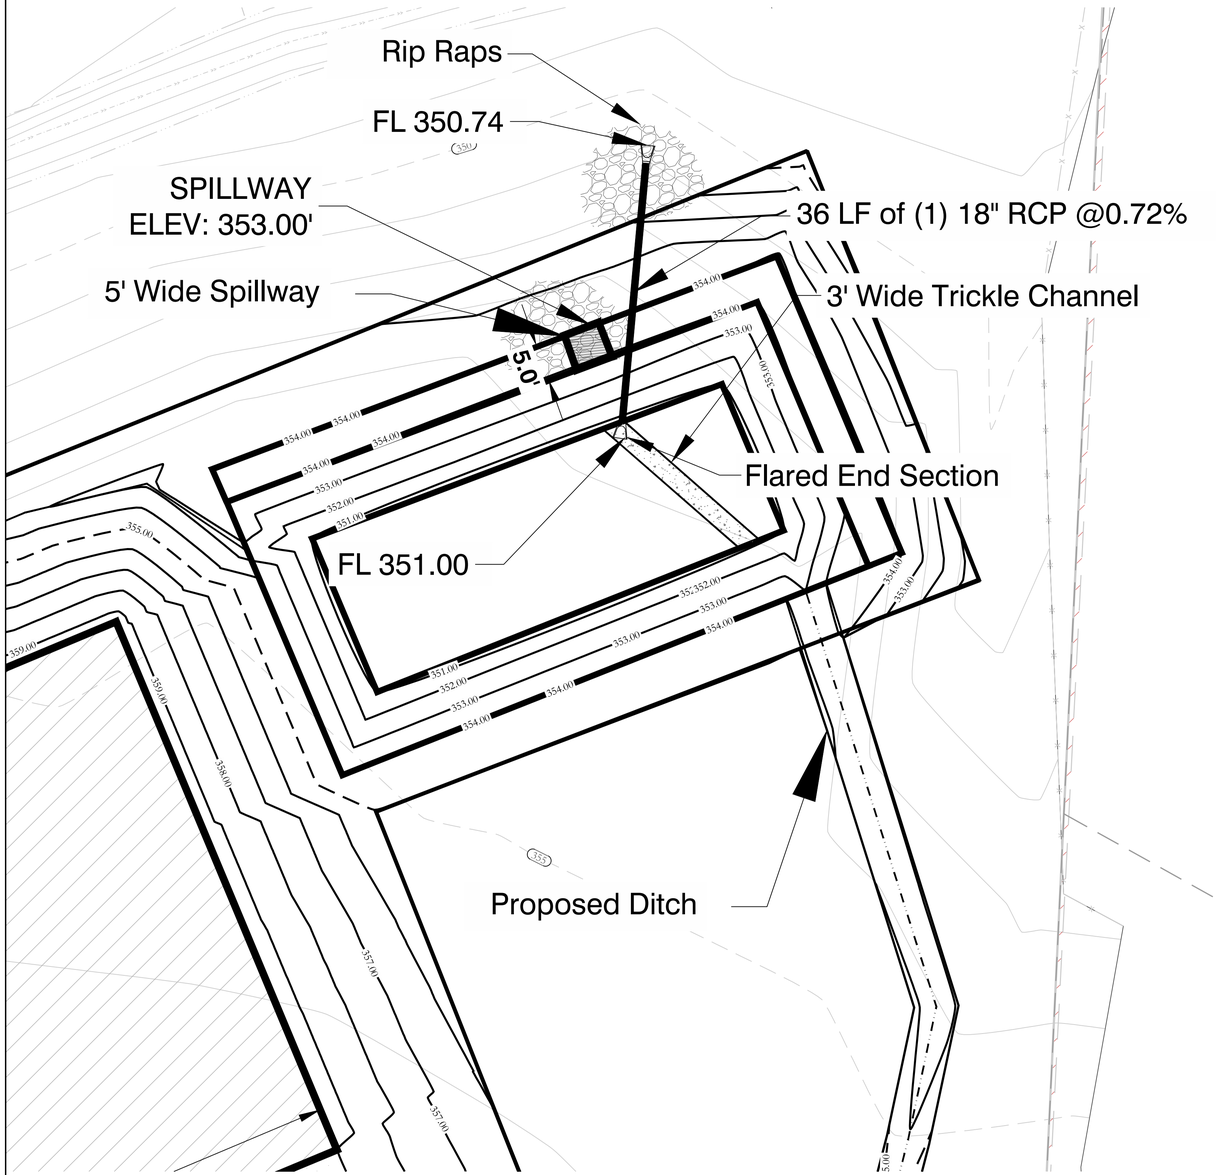


NORTH EAST DETENTION POND

VICINITY MAP:

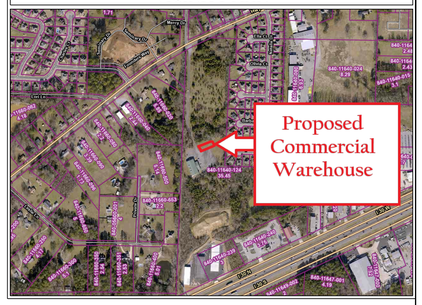


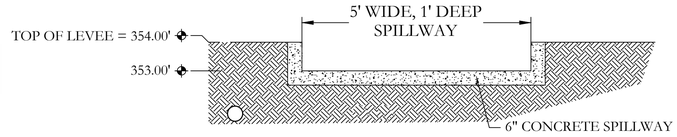

SPILLWAY END VIEW
NTS

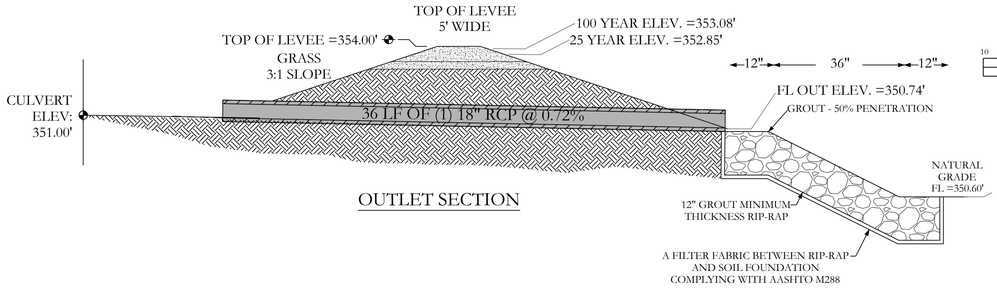


OUTLET SECTION

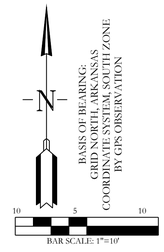


EARTHEN SLOPE NOTE:
EARTHEN DETENTION POND SLOPES ON BOTH THE INTERIOR AND EXTERIOR OF THE POND SHALL HAVE A MAXIMUM SLOPE OF 3:1.

NOTE:
1. DETENTION POND WILL BE REQUIRED TO BE STABILIZED WITH SOLID SOD/SEED STABILIZATION PER THE STORM WATER MANAGEMENT MANUAL.

2. DETENTION POND WILL HAVE A 5' WIDE LEVEE.

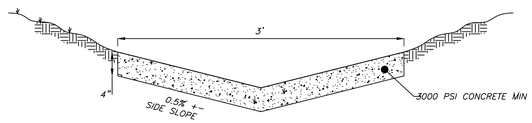

DETAIL (NTS)
TRICKLE CHANNEL SECTION

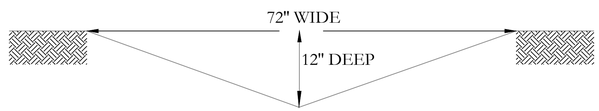

DITCH SECTION

DETENTION POND MAINTENANCE PLAN

Background
The Detention pond is located at the North East of the subjected property. It is designed to temporarily detain stormwater to meet water quantity criteria before discharging off the property.

Routine Maintenance
Routine maintenance will include but not be limited to:
-Moving of the bank slopes and area around the pond on a monthly basis during the growing season and as needed during the cooler months.

-The outlet pipe from the pond and other areas will be inspected monthly for debris which could inhibit the proper flow of discharge. Any debris will be removed immediately and disposed of or placed in a location to prevent future maintenance and to not cause impact up or downstream of the structure.

-Trash will be removed from around the pond to prevent entering the pond. Generally, the site should be kept free of loose trash which could be carried off site by wind or rain.

-Inspect the pond and outlet pipe for non-routine maintenance need.

Periodic or Non-Routine Maintenance
The routine inspection of the pond area and discharge pipe will identify needed repairs and non-routine maintenance. These items may include but not be limited to:

-Re-growth of trees on or around the pond bank. These should be cut and removed from the pond area.

-Sediment from the site may accumulate in the pond bottom and reduce the pond to below design volume requirements. The pond should be excavated if the pond bottom elevation reached a level that allows excessive aquatic growth or reduces the pond efficiency such, that the sediments are passing the discharge structure and release off site.

-Stabilization or re-grading of side slopes may be required periodically or after excessive rain events. Any disturbance of slopes should be reseeded or may require installation of erosion control materials until seeding can reestablish adequate grasses to prevent future erosion.

-Any other maintenance or repairs which would minimize other maintenance to the pond or outfall structures.

For questions or concerns about Tract "A", contact at (501)315-2626.

CERTIFICATE OF AUTHORIZATION
HOPE CONSULTING, INC.
No. 1931
ARKANSAS


811
Know what's below.
Call before you dig.


HOPE CONSULTING
ENGINEERS - SURVEYORS
129 N. Main Street,
Benton, Arkansas 72015
PH. (501)315-2626
FAX (501) 315-0024
www.hopeconsulting.com

FOR USE AND BENEFIT OF:
STUART FINLEY


25-1210 Comm./ 25300 I30 N
NORTH EAST DETENTION POND
A COMMERCIAL IN BRYANT CITY, SALINE COUNTY, ARKANSAS


DATE:	11/05/2025	C.A.D. BY:				DRAWING NUMBER:	
REVISED:	##	CHECKED BY:				25-1210	
SHEET:	C-3.0	SCALE:	1"=10'				
500	01S	14W	0	13	400	62	1664

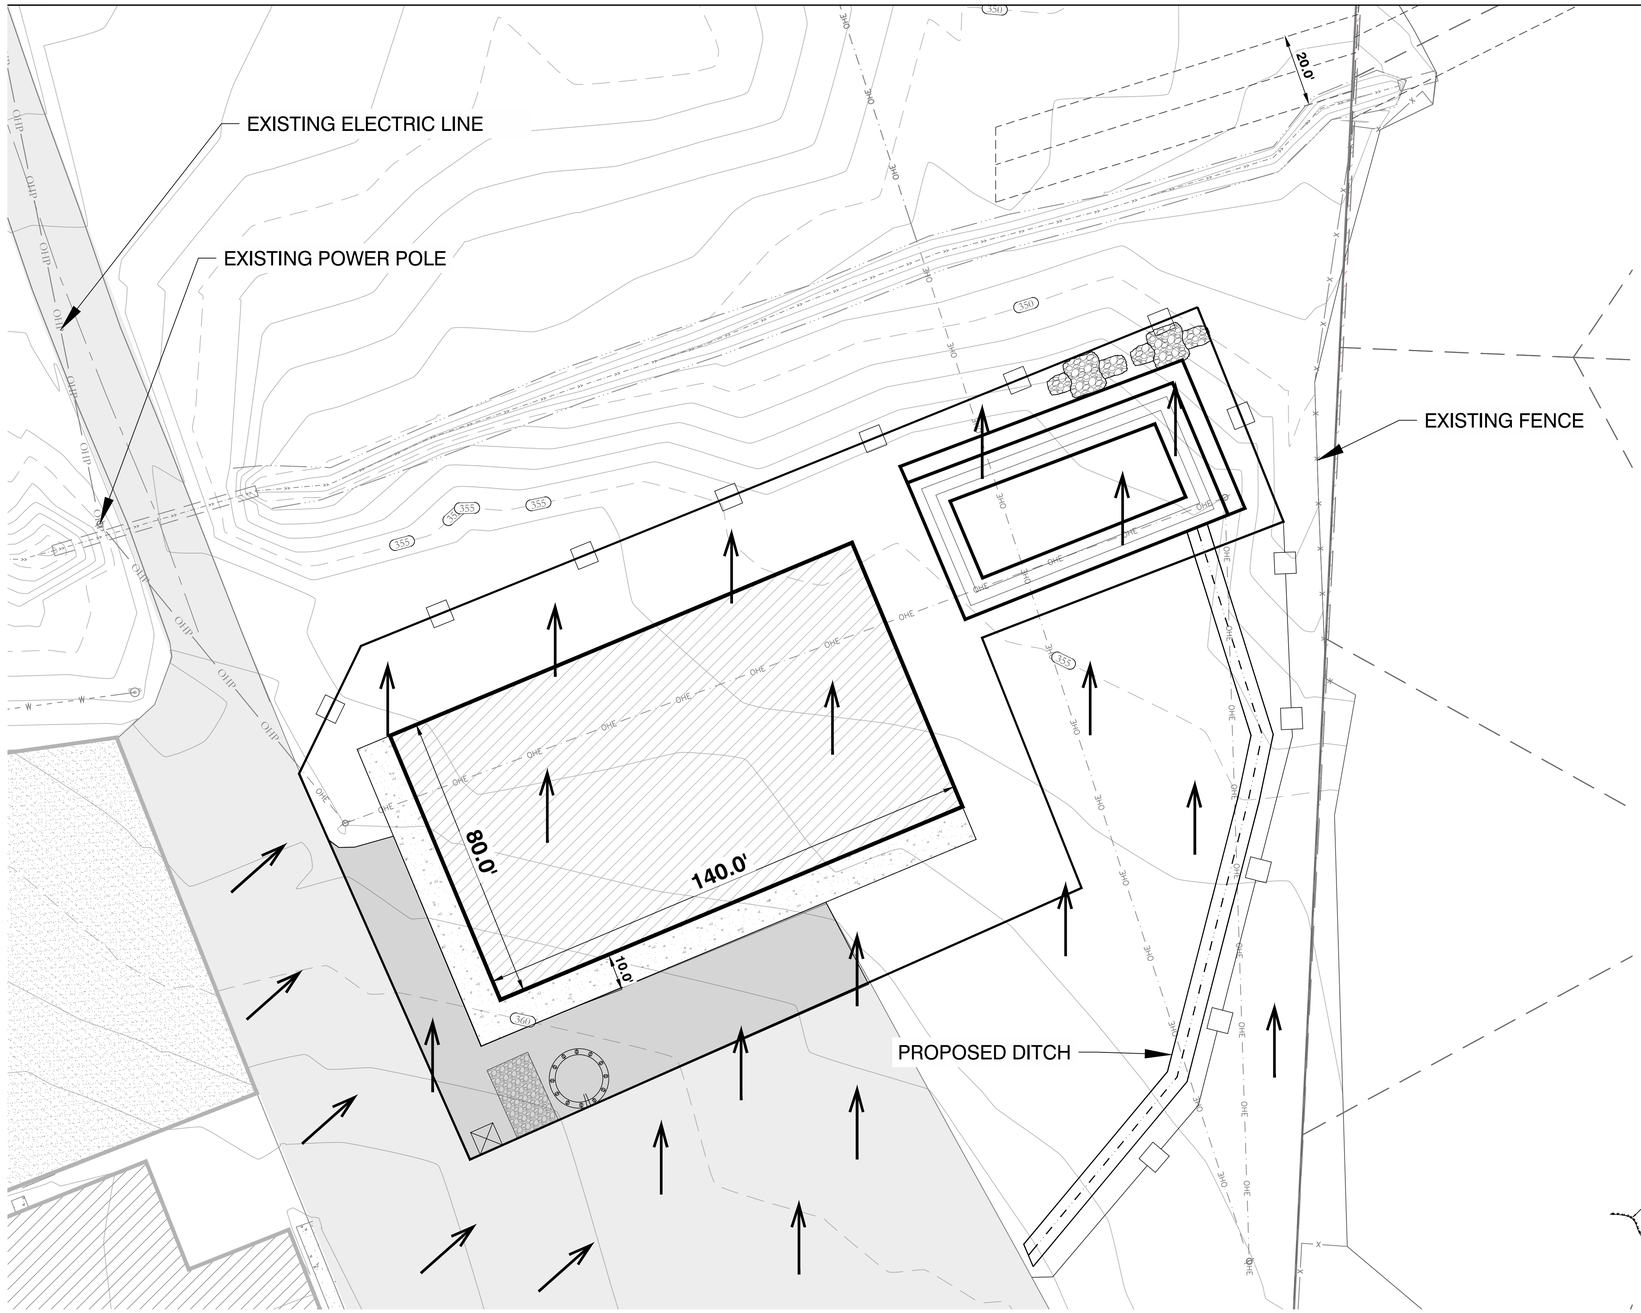


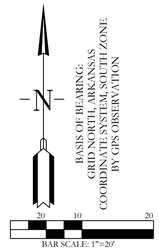

VICINITY MAP:

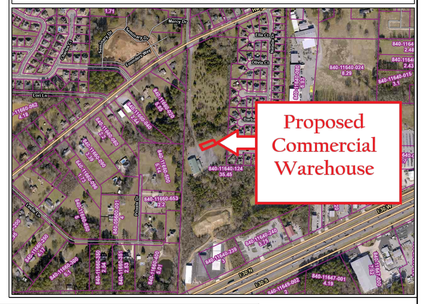

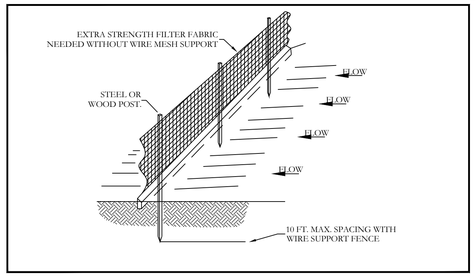

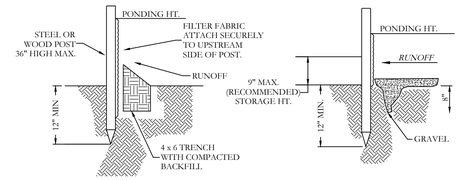

STANDARD DETAIL
TRENCH WITH NATIVE BACKFILL


ALTERNATE DETAIL
TRENCH WITH GRAVEL

NOTE:
1.) INSPECT AND REPAIR FENCE AFTER EACH STORM EVENT AND REMOVE SEDIMENT WHEN NECESSARY.


2.) REMOVED SEDIMENT SHALL BE DEPOSITED TO AN AREA THAT WILL NOT CONTRIBUTE SEDIMENT OFF-SITE AND CAN BE PERMANENTLY STABILIZED.

3.) SILT FENCE SHALL BE PLACED ON SLOPE CONTOURS TO MAXIMIZE PONDING EFFICIENCY.

SILT FENCE

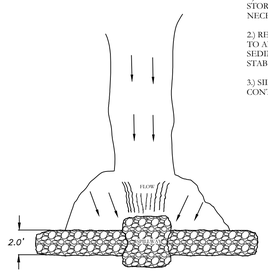


PLAN

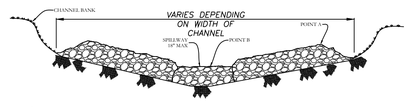

VIEW LOOKING UPSTREAM

NOTES:
1.) POINT 'A' MUST BE HIGHER THAN POINT 'B' SPILLWAY HEIGHT.
2.) PLACE RIP-RAP IN BARRIER PERPENDICULAR TO THE FLOW WITH TIGHT GROUPING.
USE STRAW, ROCKS, OR FILTER FABRIC TO FILL ANY GAPS AND TAMP
BACKFILL MATERIAL TO PREVENT EROSION OR FLOW AROUND THE DAM.
3.) SPILLWAY HEIGHT SHALL NOT EXCEED 16" (A).
4.) INSPECT AFTER EACH SIGNIFICANT STORM, MAINTAIN AND REPAIR PROMPTLY.

RIP-RAP
CHECK DAM

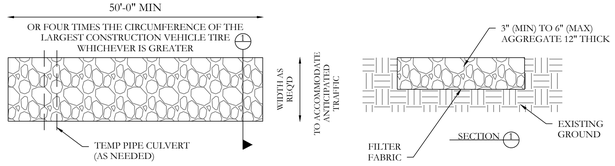

STABILIZED CONSTRUCTION ENTRANCE
N.T.S

EROSION CONTROL NOTES

SOD OR SEED DETENTION AREA POST-CONSTRUCTION (IF APPLICABLE)

MAXIMUM SLOPE OF 3H:1V ON DETENTION POND LEVEES

CONTRACTOR MUST HAVE INLET PROTECTION MEASURES INSTALLED IMMEDIATELY AFTER CONSTRUCTION OF DRAINAGE INLETS/STRUCTURES IS COMPLETE. SEDIMENT BARRIERS SHALL BE MAINTAINED THROUGHOUT AND INSPECTED THROUGHOUT CONSTRUCTION PROCESS UNTIL PROJECT IS COMPLETE

RIP RAP SEDIMENT BARRIERS SHALL BE USED AT ALL STORMWATER DISCHARGE POINTS SHOWN ON PLANS ASAP

CONTRACTOR SHOULD WORK WITH ENGINEER TO ESTABLISH EFFECTIVE AND EFFICIENT PLAN TO PREVENT SEDIMENT RUNOFF BY DETERMINING WHERE SILT FENCING OR OTHER TYPES OF CONTROLS ARE NECESSARY

SOME EROSION CONTROL MEASURES, SILT FENCING, OR CHECK DAMS MAY NOT BE NECESSARY DURING INITIAL ROW CLEARING BUT MAY BE NEEDED ONCE LOT CLEARING AND HOME BUILDING BEGINS

ERC LEGEND

SITE POSTING

DISTURBED AREA

CONC. WASHOUT DETENTION AREA

SILT FENCE

RIP RAP CHECK DAM

CONSTRUCTION ENTRANCE

Know what's below. Call before you dig. 811

CERTIFICATE OF AUTHORIZATION
HOPE CONSULTING, INC.
No. 1931
ARKANSAS


HOPE CONSULTING
ENGINEERS - SURVEYORS
129 N. Main Street,
Benton, Arkansas 72015
PH. (501)315-2626
FAX (501) 315-0024
www.hopeconsulting.com

FOR USE AND BENEFIT OF:
STUART FINLEY

25-1210 Comm./ 25300 I30 N
EROSION CONTROL PLAN
A COMMERCIAL IN BRYANT CITY, SALINE COUNTY, ARKANSAS

DATE:	11/05/2025	C.A.D. BY:	DRAWING NUMBER:
REVISED:	##	CHECKED BY:	25-1210
SHEET:	C-4.0	SCALE: 1"=20'	

500	01S	14W	0	13	400	62	1664

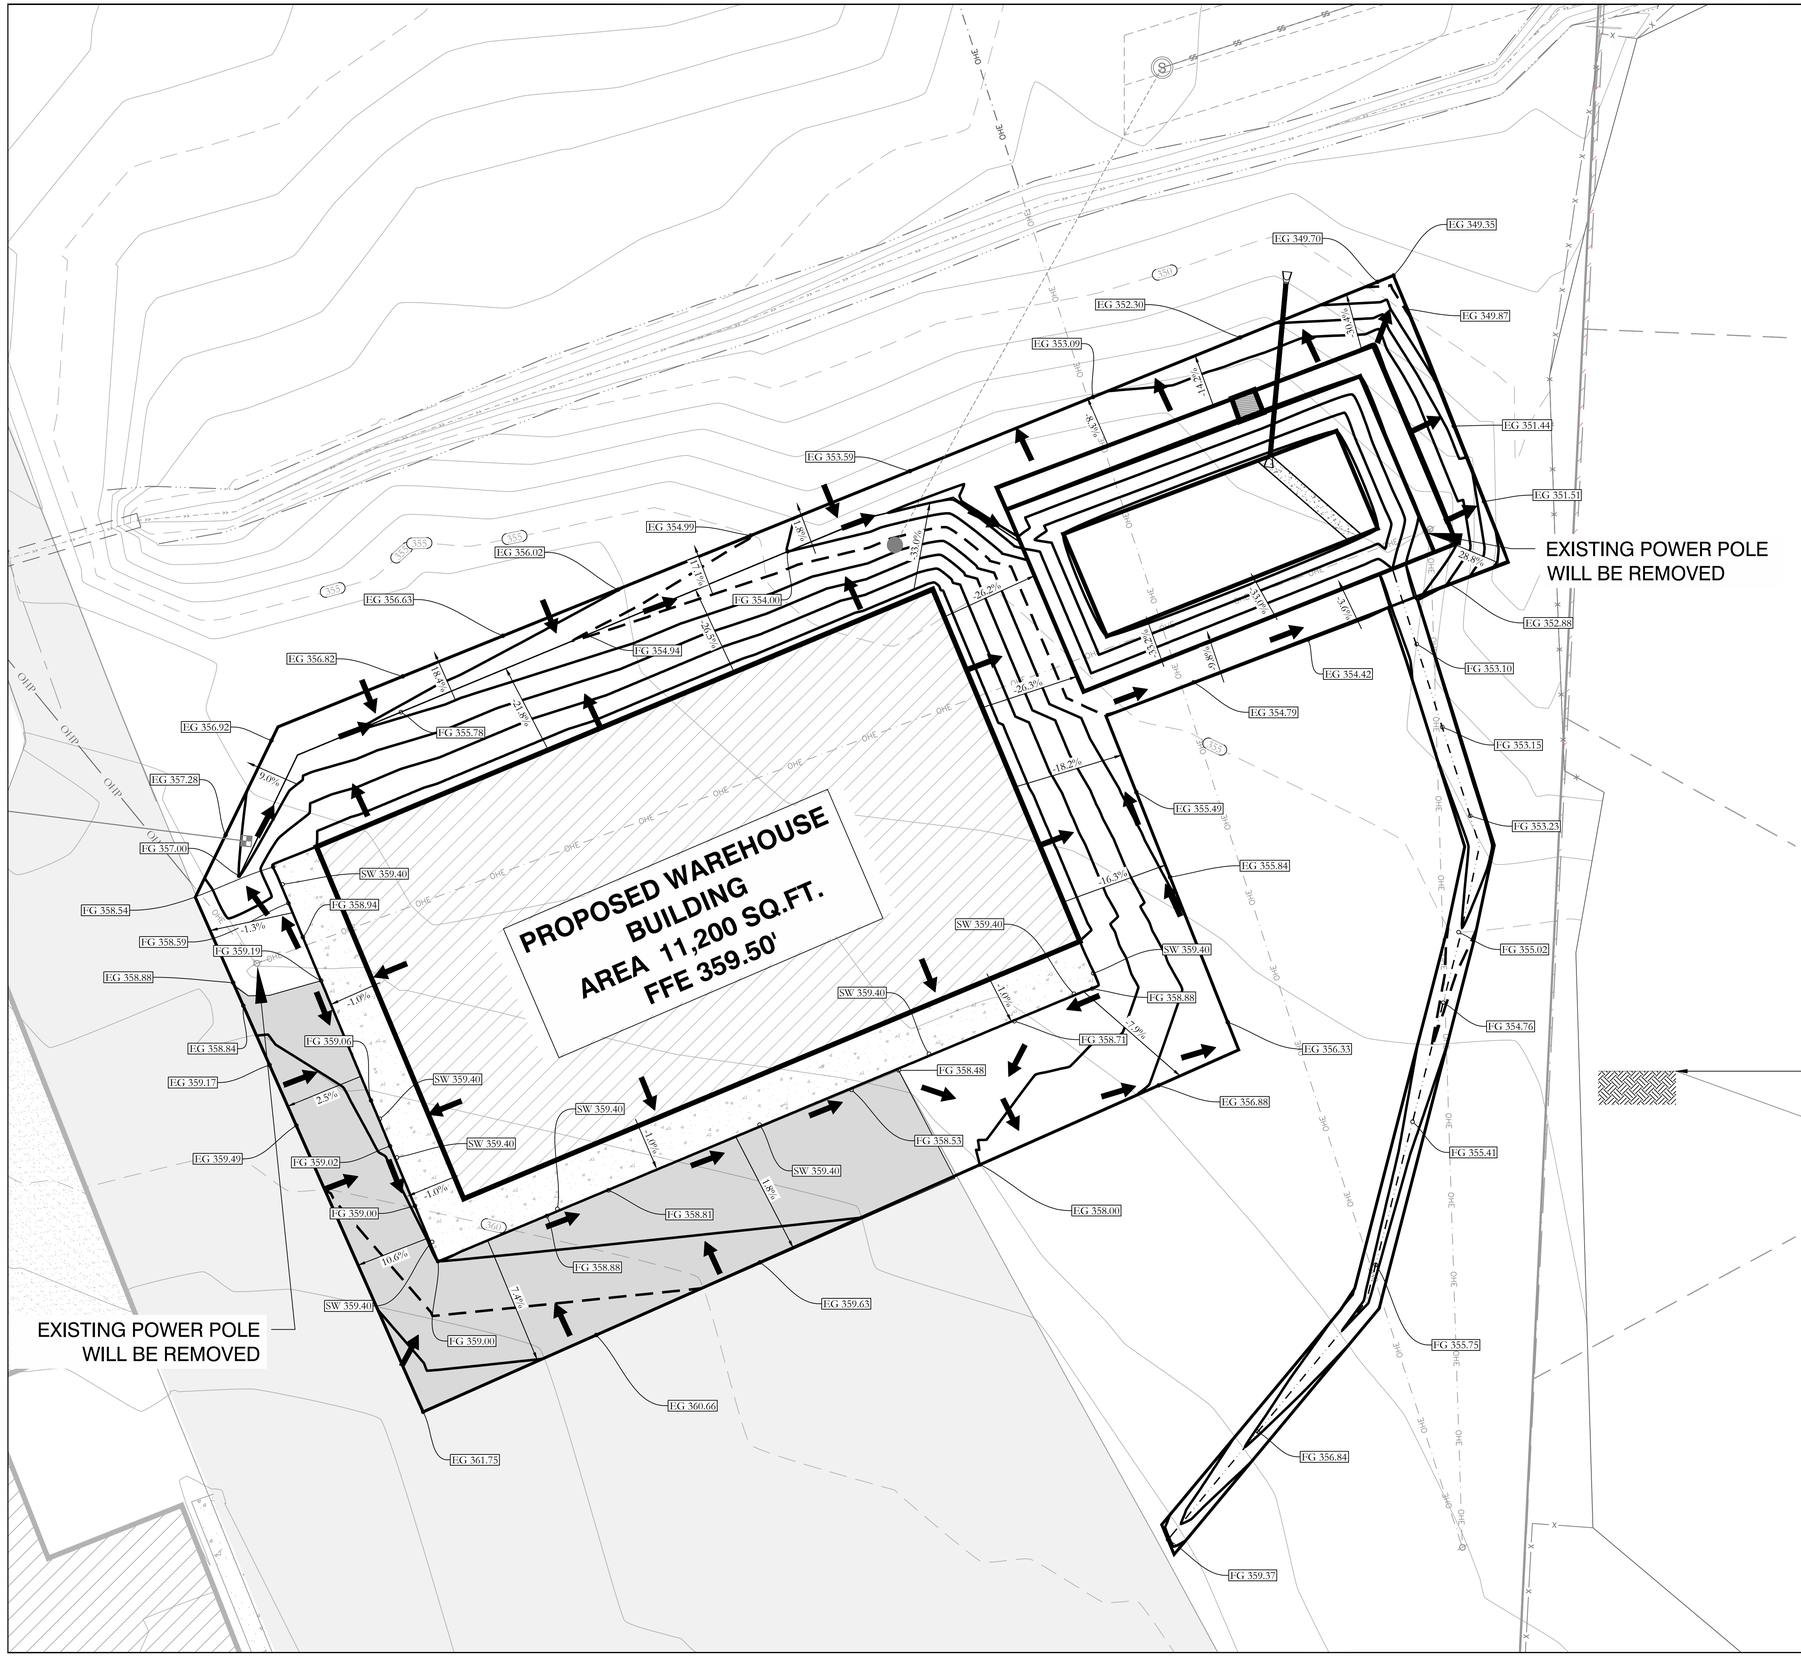

BASIS OF BEARING:
GRID NORTH, ARKANSAS
COORDINATE SYSTEM, SOUTH ZONE
BY GPS OBSERVATION

BAR SCALE: 1"=15'


VICINITY MAP:



GRADING PLAN NOTES

1. DESIGN CONTOURS SHOWN ARE FINISHED GRADE.
2. SPOT ELEVATIONS SHOWN ARE FINISHED GROUND,SIDEWALK ELEVATIONS, EXISTING GROUND.
3. CLEAR AND GRUB AREAS OF THE SITE WHERE CUT OR FILL IS TO OCCUR.
4. FILL SHALL BE COMPACTED TO AT LEAST 98% OF THE MATERIAL'S MAXIMUM STANDARD PROCTOR DRY DENSITY.
5. THE MOISTURE CONTENT OF FILL MATERIAL SHALL BE WITHIN THE RANGE OF 1% BELOW TO 3% ABOVE THE OPTIMUM MOISTURE CONTENT.
6. SUBGRADES SHALL BE PROOF-ROLLED WITH A LOADED DUMP TRUCK TO DETECT ZONES OF UNSUITABLE AND/OR EXCESSIVELY WET SOILS. IF PUMPING BEGINS, COMPACTION SHALL BE STOPPED IMMEDIATELY AND RESUMED ONLY WHEN THE MATERIAL IS SUFFICIENTLY DRY THAT PUMPING DOES NOT OCCUR.
7. ALL UNUSABLE SOILS SHALL BE USED ON SITE FOR FILL PURPOSES OUTSIDE THE AREAS OF BUILDING AND PAVEMENT CONSTRUCTION.
8. OWNER IS RECOMMENDED TO HAVE FENCE AROUND DETENTION POND.

Note: Detention pond will be built before construction

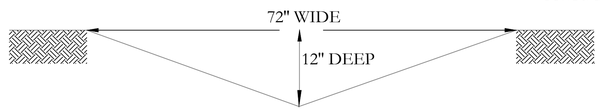

DITCH SECTION



ASPHALT PAVEMENT SECTION

LEGEND
FG = FINISHED GRADE
EG = EXISTING GRADE
SW = TOP OF SIDEWALK

LEGEND

- PLSS Aliquot Corner	- Clean Out	- Fence
- Fnd. Corner Monument	- Water Meter	- Overhead Power
- Set 1/2" Rebar/Cap (1664)	- Power Pole	- Sewer Line
- Computed Point	- Sewer Manhole	- Water Line
(M)- As Measured	- Light Pole	- Telephone Line
(P) - Per Deed or Plat Records	- Telephone Pedestal	- Electric Line
ESMT - Easement	- Drainage Manhole	- Gas Line
B.S.L. - Building Setback Lines	- Gas Meter	Water Flow Path

Know what's below. Call before you dig.

HOPE CONSULTING, INC. No. 1931 CERTIFICATE OF AUTHORIZATION ARKANSAS

HOPE CONSULTING
ENGINEERS - SURVEYORS
129 N. Main Street,
Benton, Arkansas 72015
PH. (501)315-2626
FAX (501) 315-0024
www.hopeconsulting.com

FOR USE AND BENEFIT OF:
STUART FINLEY

25-1210 Comm./ 25300 I30 N
GRADING PLAN
A COMMERCIAL IN BRYANT CITY, SALINE COUNTY, ARKANSAS

DATE:	11/05/2025	C.A.D. BY:	DRAWING NUMBER:
REVISED:	##	CHECKED BY:	25-1210
SHEET:	C-5.0	SCALE: 1"=15'	

500	01S	14W	0	13	400	62	1664