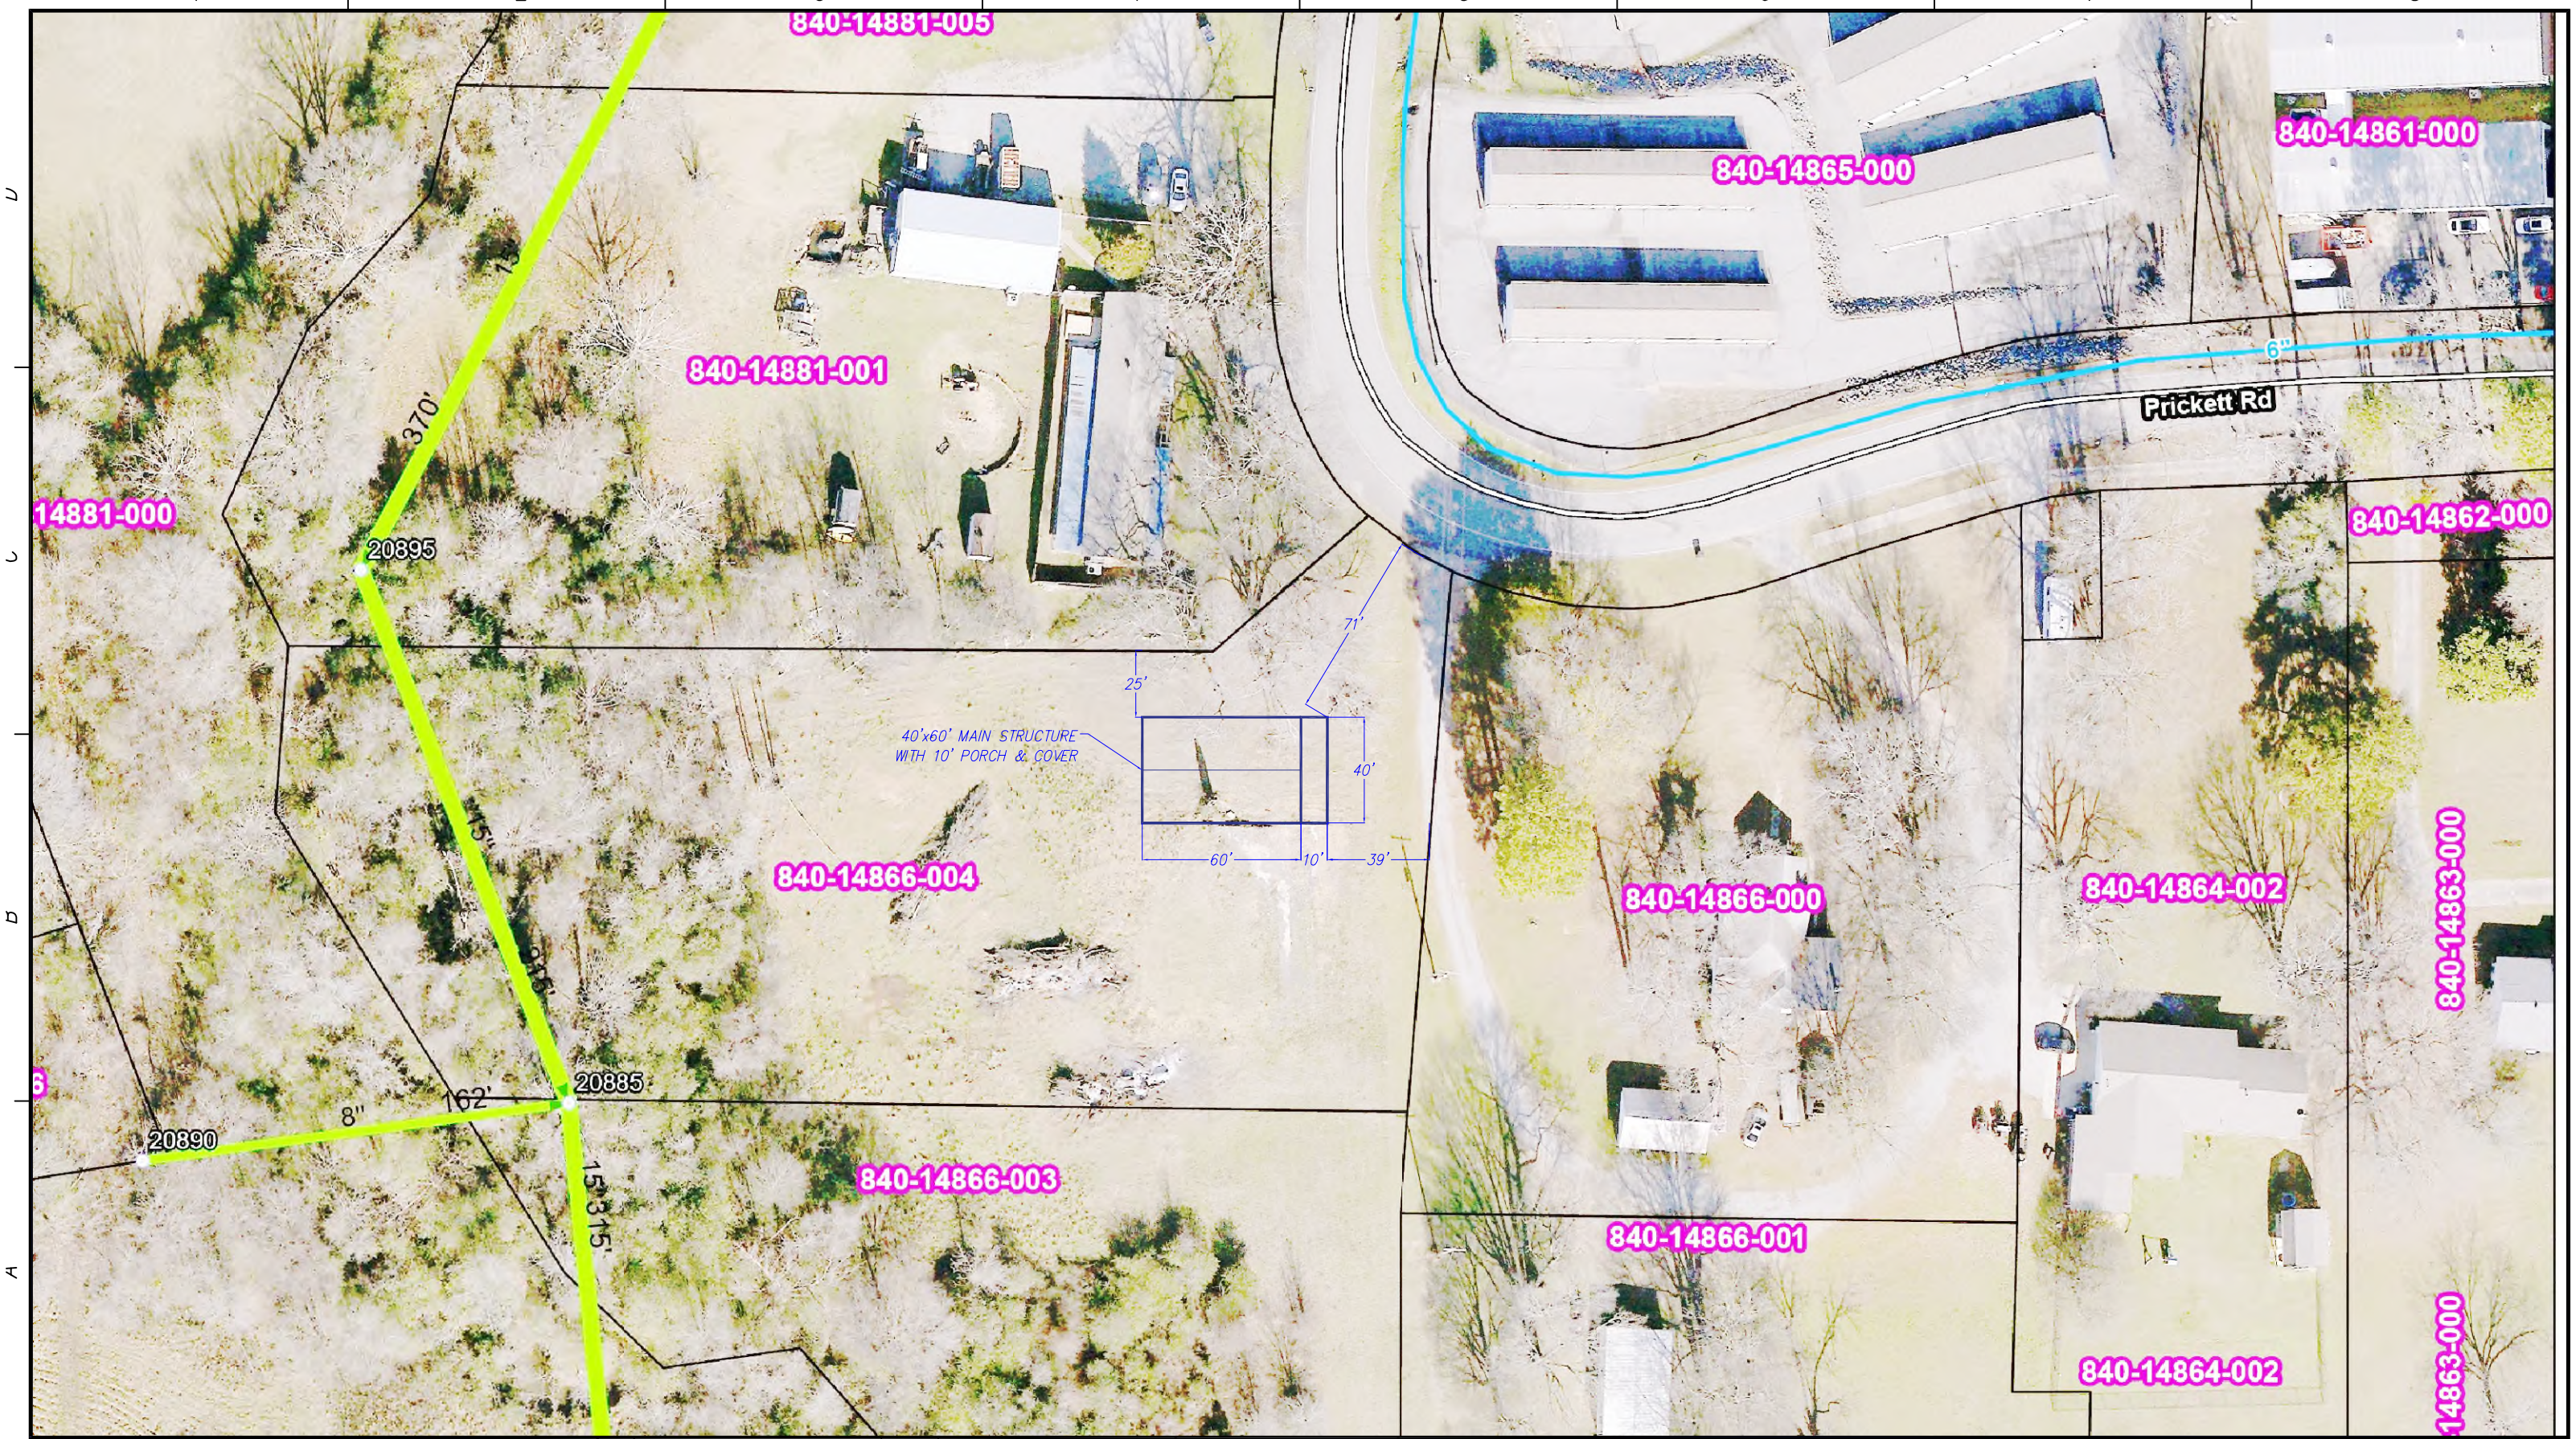


APPROVED BY:			DESIGNED BY: XYZ	REV	DESCRIPTION	BY	DATE	NORTH:	SCALE:	LOCATION:
TITLE	SIGNATURE	DATE	DRAWN BY: XYZ	A	PROPOSED	JP	9/05/25		0' 30' 60' GRAPHIC SCALE	JOEL PRICKETT 1611 PRICKETT ROAD BRYANT, ARKANSAS 72022
TITLE	SIGNATURE	DATE	CHECKED BY: XYZ							
TITLE	SIGNATURE	DATE								

DWG. TITLE:	REVISION NO./DATE:
SHOP/ACCESORY BUILDING SITE PLAN	A – 09/05/25
	PROJECT NO.:
	SHEET NO.: 1 OF 1

XXX###XXX.DWG