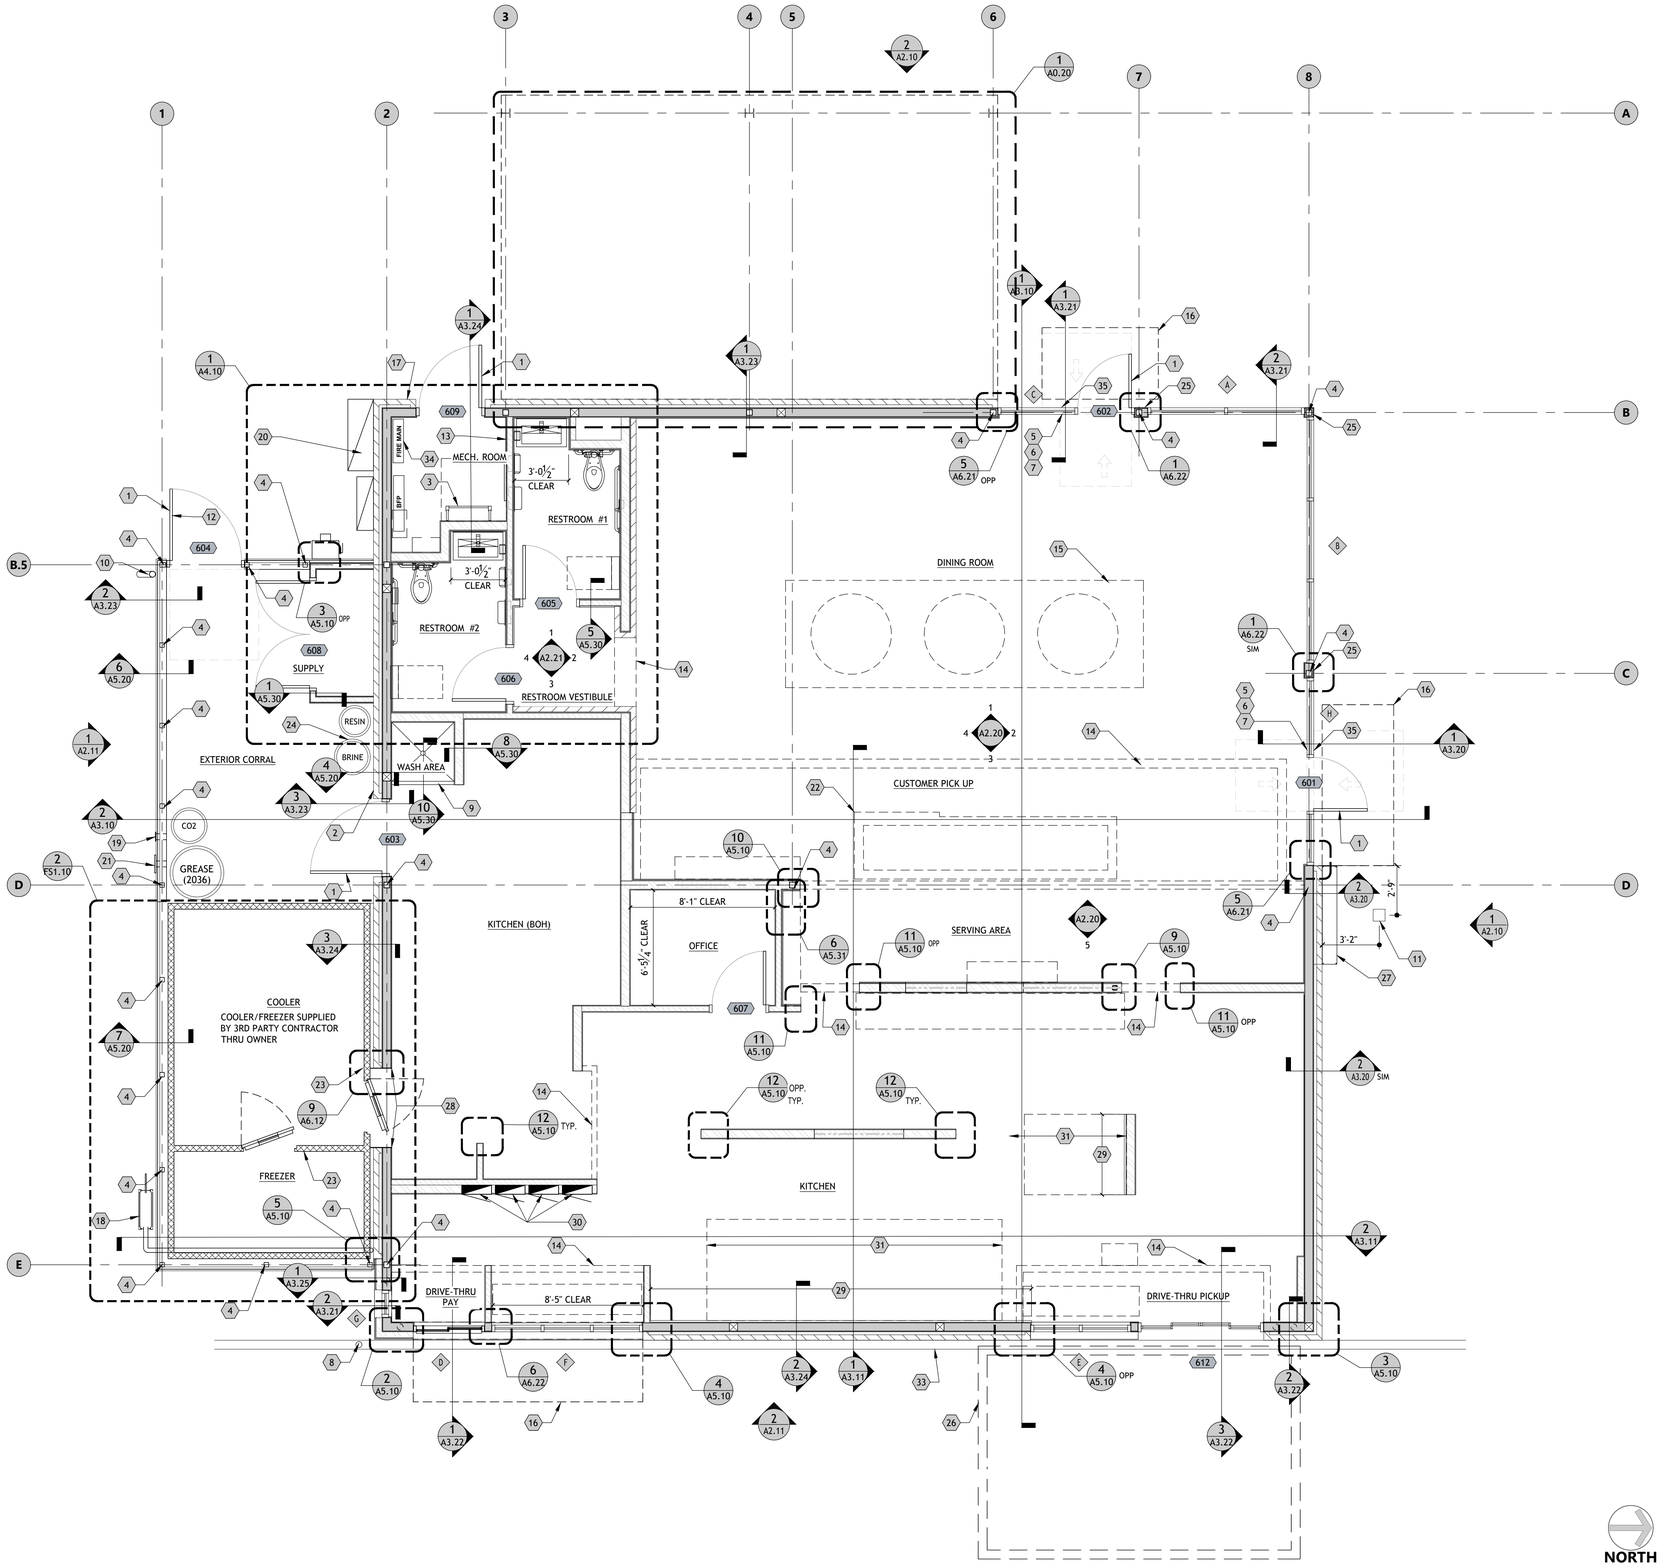


ANNOTATED FLOOR PLAN

1/4" = 1'-0" | 1

SHEET NOTES

A. REFER TO SHEET G0.01 FOR GENERAL NOTES.

B. ALL KITCHEN AREA AND WET WALLS TO HAVE "DUROCK" BRAND CEMENT BOARD FROM F.F. TO EITHER 6" A.F.F. W/ 1/2" PLYWOOD ABOVE, FINISH AS SCHEDULED.

C. ALL AREAS OTHER THAN KITCHEN AND WET WALLS TO HAVE "DUROCK" BRAND CEMENT BOARD FROM F.F. TO EITHER 6" A.F.F. W/ 1/2" PLYWOOD ABOVE, FINISH AS SCHEDULED.

D. REFER TO SHEET FS1 FOR ADDITIONAL OWNER PROVIDED MILLWORK, INSTALLED BY G.C.

E. ALL EXTERIOR LANDINGS TO BE FLUSH WITH FINISH FLOOR, TYPICAL.

F. PROVIDE BRAILLE AND RAISED LETTERING EXIT SIGNAGE PER 2/A1.10 AND ACCESSIBLE DETAIL SHEETS.


G. PROVIDE SOUND ATTENUATION BATT INSULATION AT RESTROOM WALLS.

H. REFER TO SHEET A3.30 FOR WALL TYPES.

I. REFER TO SHEET A6.10 FOR DOOR SCHEDULE AND A6.20 FOR WINDOW SCHEDULE.

KEYED NOTES

1. INSTALL DOOR STOP TO ALLOW 90 DEGREE SWING MINIMUM. VERIFY MAXIMUM SWING WILL NOT IMPACT ADJACENT FINISHES OR EQUIPMENT
2. PROVIDE BUZZER
3. ROOF ACCESS LADDER, **RE: 1/A3.24**
4. COLUMN OR POST, **RE: STRUCTURAL**
5. BRAILLE & RAISED LETTERING EXIT SIGNAGE, **RE: 2/A1.10**
6. MAXIMUM OCCUPANCY SIGN. **RE: 2/A1.10**
7. NO SMOKING SIGN. **RE: 2/A1.10**
8. PIPE BOLLARD, **RE: 2/A0.50**
9. EDGE OF MOP SINK SLOPE 1:3
10. 3" PVC DRAIN LINE TO CURB OUTLET. DO NOT DISCHARGE TO LANDSCAPING
11. SQUARE UPLIGHT RECESSED INTO PAVING, **RE: ELEC. FOR INSTALLATION DETAIL**
12. DOOR MOUNTED SIGN "EGRESS PATH MUST REMAIN CLEAR AT ALL TIMES
13. UNIT HEATER, **RE: MECHANICAL**
14. LINE OF SOFFIT ABOVE, **RE: A1.40**
15. LINE OF CEILING CLOUD AND DISCO BALL ABOVE (BY OTHERS) **RE: A1.40**
16. PREFABRICATED AWNING BY OTHERS. G.C. SHALL COORDINATE WITH VENDOR'S DRAWINGS
17. KNOX BOX PER LOCAL FIRE DEPARTMENT JURISDICTION
18. GAS METER. **RE: MECHANICAL**
19. PROVIDE BULK CO2 TANK FILL CONNECTION. G.C. TO COORDINATE WITH CO2 SUPPLIER
20. EXTERIOR ELECTRICAL EQUIPMENT. PRIME AND PAINT TO MATCH BUILDING, **RE: ELECTRICAL**
21. PROVIDE GREASE STORAGE TANK EVACUATION CONNECTION. G.C. TO COORDINATE WITH VENDOR. - TANK BASE CONNECTION: 5/8" Ø A.B. W/ 4 1/2" MIN. EMBEDMENT INTO CONCRETE (TYP. EA. LEG) - REFER TO VENDOR'S CALCULATIONS
22. LINE OF COUNTERTOP/CASEWORK. **RE: MILLWORK**
23. INSTALL A HARDWIRED COMMUNICATION DEVICE IN WALK-IN FREEZER FOR EMERGENCY ASSISTANCE IN THE EVENT OF A LOCK-IN
24. WATER SOFTENER. **RE: PLUMBING**
25. BRAKE METAL TO MATCH DOOR FRAME. **RE: 1/A6.22**
26. LINE OF EXPO CANOPY BY OTHER
27. METAL PANELS BY OWNER, **RE: EXTERIOR ELEVATIONS**
28. DOOR JAMB ENCLOSURE AT WALK-IN DOORS BY COOLER MANUFACTURER
29. 1" NON-COMBUSTIBLE WALL PANEL AT HOOD. REFER TO FOOD SERVICE EQUIPMENT AND VENDOR'S DRAWINGS.
30. INTERIOR ELECTRICAL PANELS
31. EXHAUST HOOD ABOVE
32. LINE OF PATIO/CANOPY ROOF, **RE: SHEET A0.20 & STRUCTURAL**
33. 6" CURB, **RE: CIVIL**
34. FIRE RISER - UNDER DEFERRED SUBMITTAL
35. METAL PLATE TO HIDE BACK OF SIGNS

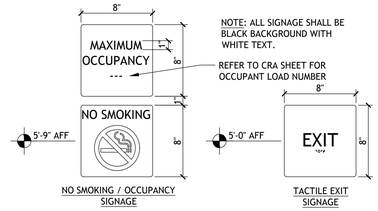

NO SMOKING / OCCUPANCY SIGNAGE

TACTILE EXIT SIGNAGE

SIGNAGE DETAILS

1 1/2" = 1'-0" | 2

CSRS
8555 United Plaza Blvd.
Baton Rouge, Louisiana 70809
Telephone: 225 769-0546
www.csrsinc.com

SEAL:

FOR INTERNAL REVIEW ONLY. NOT FOR DISTRIBUTION

CONSULTANT:

Raising Cane's Chicken Fingers


PROTOTYPE P6-AV
SCHEME A or B
VERSION 2025-1.0

RAISING CANE'S
RESTAURANT NO.: #1507
(I-30 & REYNOLDS)
BRYANT, AR 72022

REV	DATE	DESCRIPTION

DRAWN BY: X
CHECKED BY: XX
ARCH. PROJECT NO.: 225000.01.507
SHEET NAME: ANNOTATED FLOOR PLAN
SHEET NUMBER: **A1.10**

SITE PLAN REVIEW

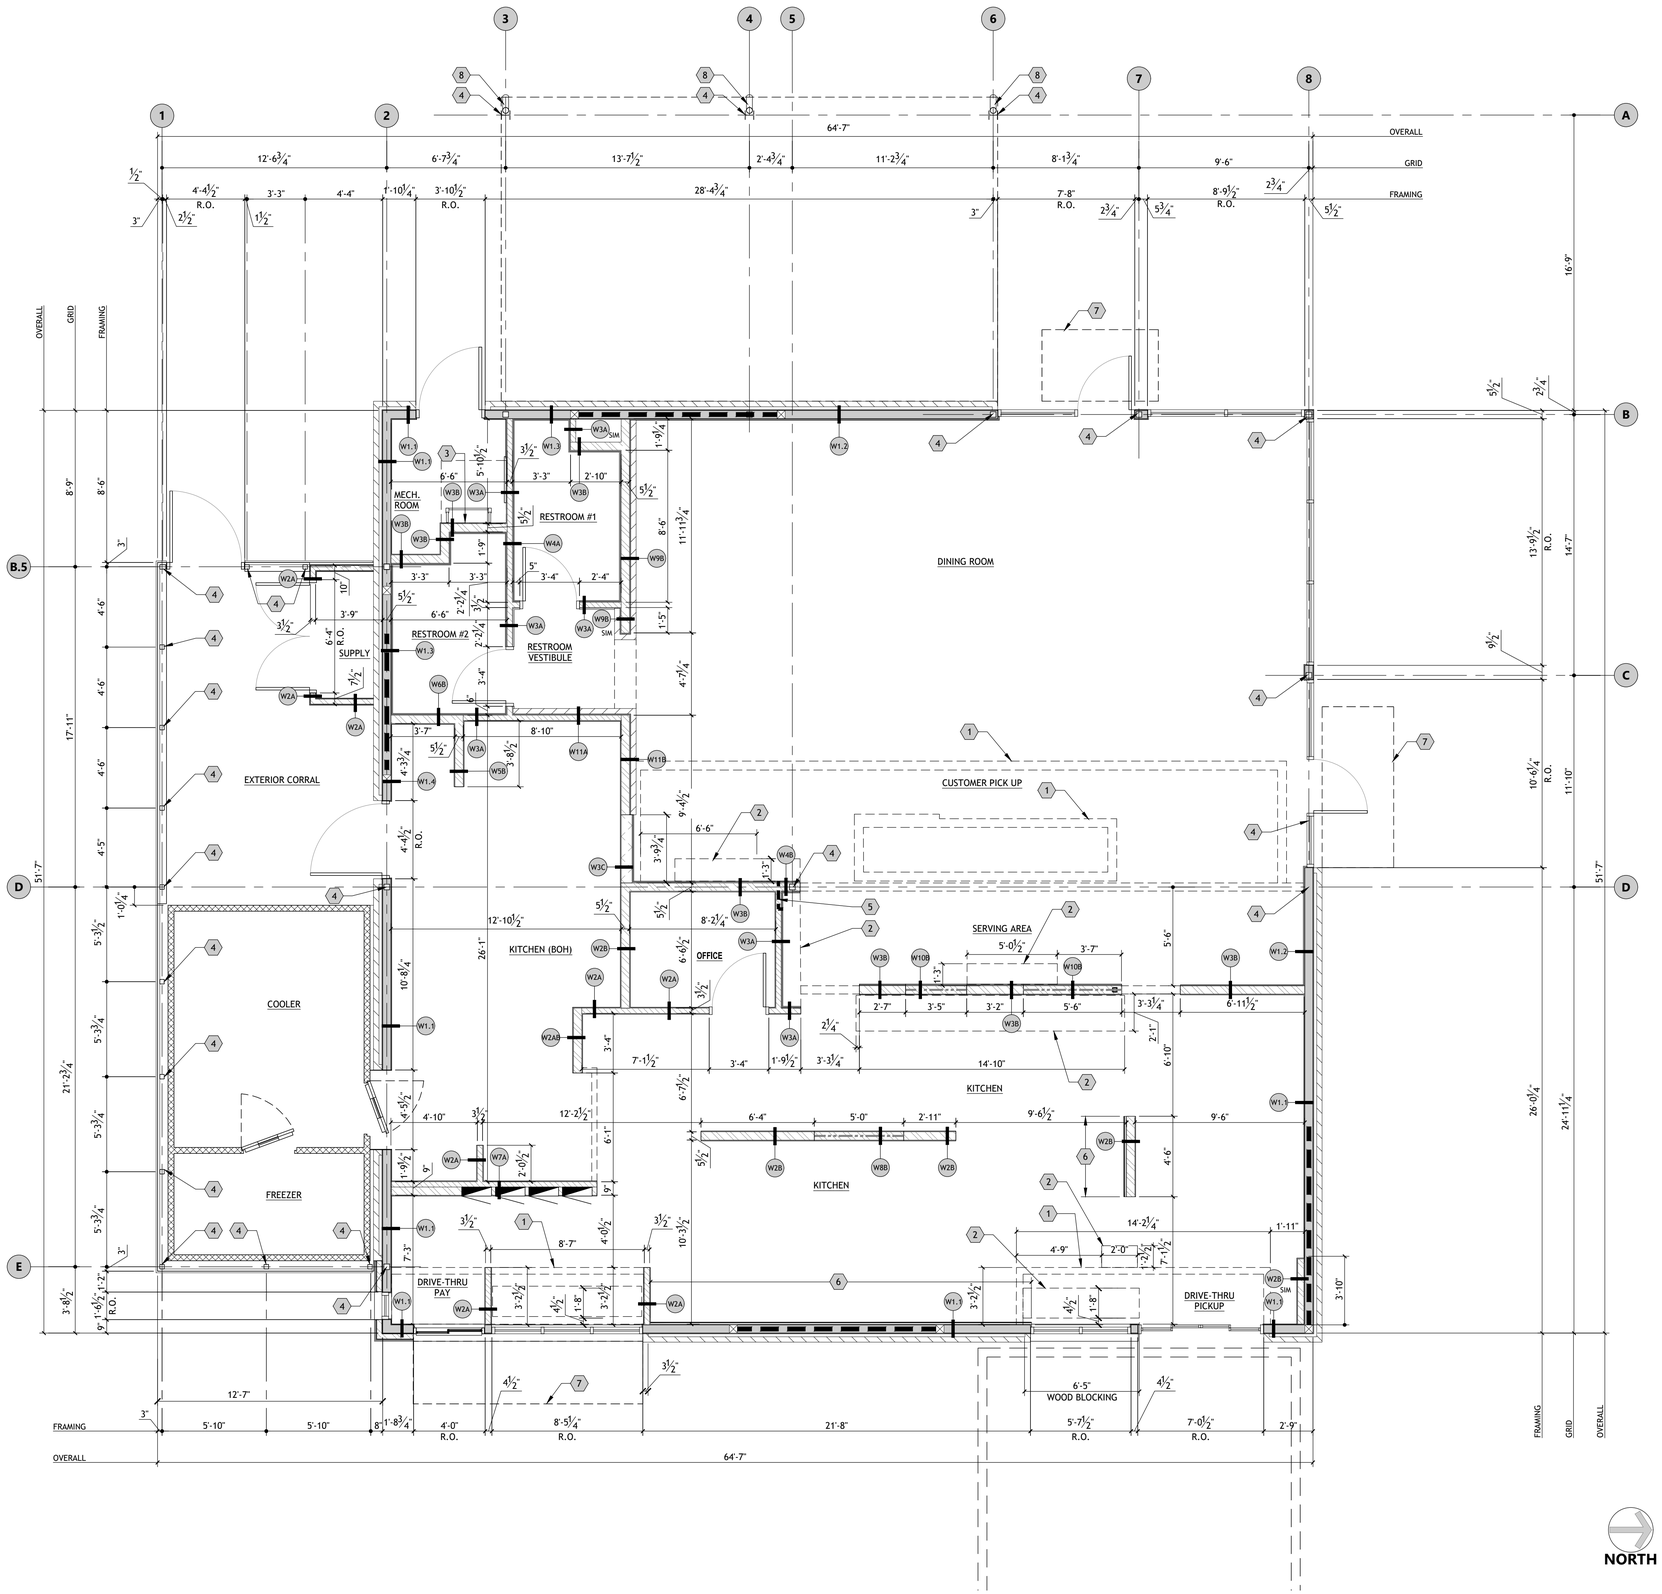

FRAMING PLAN

1/4" = 1'-0"

1

SHEET NOTES

A. REFER TO SHEET G0.01 FOR GENERAL NOTES.

B. ALL EXTERIOR STUD DIMENSIONS ARE TAKEN FROM FACE OF STUD, FACE OF MASONRY OR CMU TYPICAL U.N.O. - SEE A1.30 FOR SLAB DIMENSIONS & FOUNDATION PLAN.

C. ALL INTERIOR STUDS DIMENSIONS ARE TO FACE OF STUD UNLESS NOTED OTHERWISE.

D. ALL STUDS ARE TO BE 16" O.C. UNLESS NOTED OTHERWISE.

E. REFER TO G0.10 AND SPECIFICATIONS FOR INSULATION.

F. REFER TO FOOD SERVICE ELEVATIONS FOR LOCATIONS OF ADDITIONAL BLOCKING LOCATIONS.

G. REFER TO SHEET A1.40 FOR HEADER AND SOFFIT LOCATIONS AND HEIGHTS.

H. FINISH MATERIALS AND THICKNESS NOT SHOWN FOR CLARITY. REFER TO SHEET A1.70 FINISH FLOOR PLAN.

I. REFER TO STRUCTURAL FRAMING PLAN, SHEAR WALL PLAN, AND SCHEDULES FOR EXTERIOR SHEATHING SPECIFICATIONS AND FRAMING DETAILS.

J. FOR ALL AIR CONDITIONING, EXHAUST & SUPPLY FANS, HVAC & REFRIGERATION EQUIPMENT CURBS; GENERAL CONTRACTOR SHALL PROVIDE & INSTALL SUITABLE BLOCKING IN WALLS & CEILINGS TO SUPPORT FIXTURES, EQUIPMENT & CANOPIES.

K. RE: STRUCTURAL DETAIL 1/S5.02 FOR NON-BEARING WALL CONNECTION TO ROOF TRUSS.

KEYED NOTES

1. EDGE OF CEILING SOFFIT FRAMING ABOVE
2. 2x BLOCKING SUSPENDED FROM TRUSS BOTTOM CHORD
3. BLOCKING FOR ROOF ACCESS LADDER. COORDINATE WITH MANUFACTURER.
4. COLUMN, **RE: STRUCTURAL**
5. 3" PVC PIPE CHASE TO RUN HORIZONTAL FOR KETCHUP LINES. **RE: 6/A5.31**
6. 1" NON-COMBUSTIBLE WALL PANEL AT HOOD. REFER TO FOOD SERVICE EQUIPMENT AND VENDOR'S DRAWINGS
7. PREFAB AWNING BY OTHERS

WALL TYPES

KEY	HATCH	DESCRIPTION
		EXTERIOR WALL - REFER TO WALL SECTIONS
		SHEAR WALL
W1		**WALL TYPE W-1** REFER TO A3.30 FOR .1 - .4 INFO
W2	A B	**WALL TYPE W-2** w/ PLYWOOD SHEATHING BOTH SIDES
W3	A B C	**WALL TYPE W-3** w/ PLYWOOD SHEATHING BOTH SIDES & CEMENT BOARD AT TILE FINISH SIDE
W4	A B	**WALL TYPE W-4** w/ PLYWOOD SHEATHING AND CEMENT BOARD BOTH SIDES
W5	A B	**WALL TYPE W-5** w/ PLYWOOD SHEATHING ON B.O.H. SIDE & CEMENT BOARD AT WASH AREA SIDE
W6	A B	**WALL TYPE W-6** w/ CEMENT BOARD BOTH SIDES, PLYWOOD SHEATHING BEHIND CEMENT BD. AT R.R.
W7	A & B	**WALL TYPE W-7** w/ PLYWOOD SHEATHING BOTH SIDES
W8	A B	**WALL TYPE W-8** w/ PLYWOOD SHEATHING BOTH SIDES
W9	B	**WALL TYPE W-9** w/ BRICK VENEER, PLYWOOD SHEATHING BOTH SIDES AND CEMENT BOARD AT REST ROOM SIDE
W10	A B	**WALL TYPE W-10** w/ PLYWOOD SHEATHING ON BOTH SIDES & CEMENT BOARD AT TILE FINISH SIDE
W11	A B	**WALL TYPE W-9** w/ BRICK VENEER, PLYWOOD SHEATHING BOTH SIDES

CSRS
8555 United Plaza Blvd.
Baton Rouge, Louisiana 70809
Telephone: 225 769-0546
www.csrsinc.com

SEAL:

FOR INTERNAL REVIEW ONLY. NOT FOR DISTRIBUTION

CONSULTANT:

PROTOTYPE P6-AV
SCHEME A or B
VERSION 2025-1.0

RAISING CANE'S
RESTAURANT NO.: #1507
(I-30 & REYNOLDS)
BRYANT, AR 72022

REV	DATE	DESCRIPTION


DRAWN BY: X
CHECKED BY: XX

ARCH. PROJECT NO.:
225000.01.507

SHEET NAME:
FRAMING PLAN

SHEET NUMBER:
A1.20

SITE PLAN REVIEW

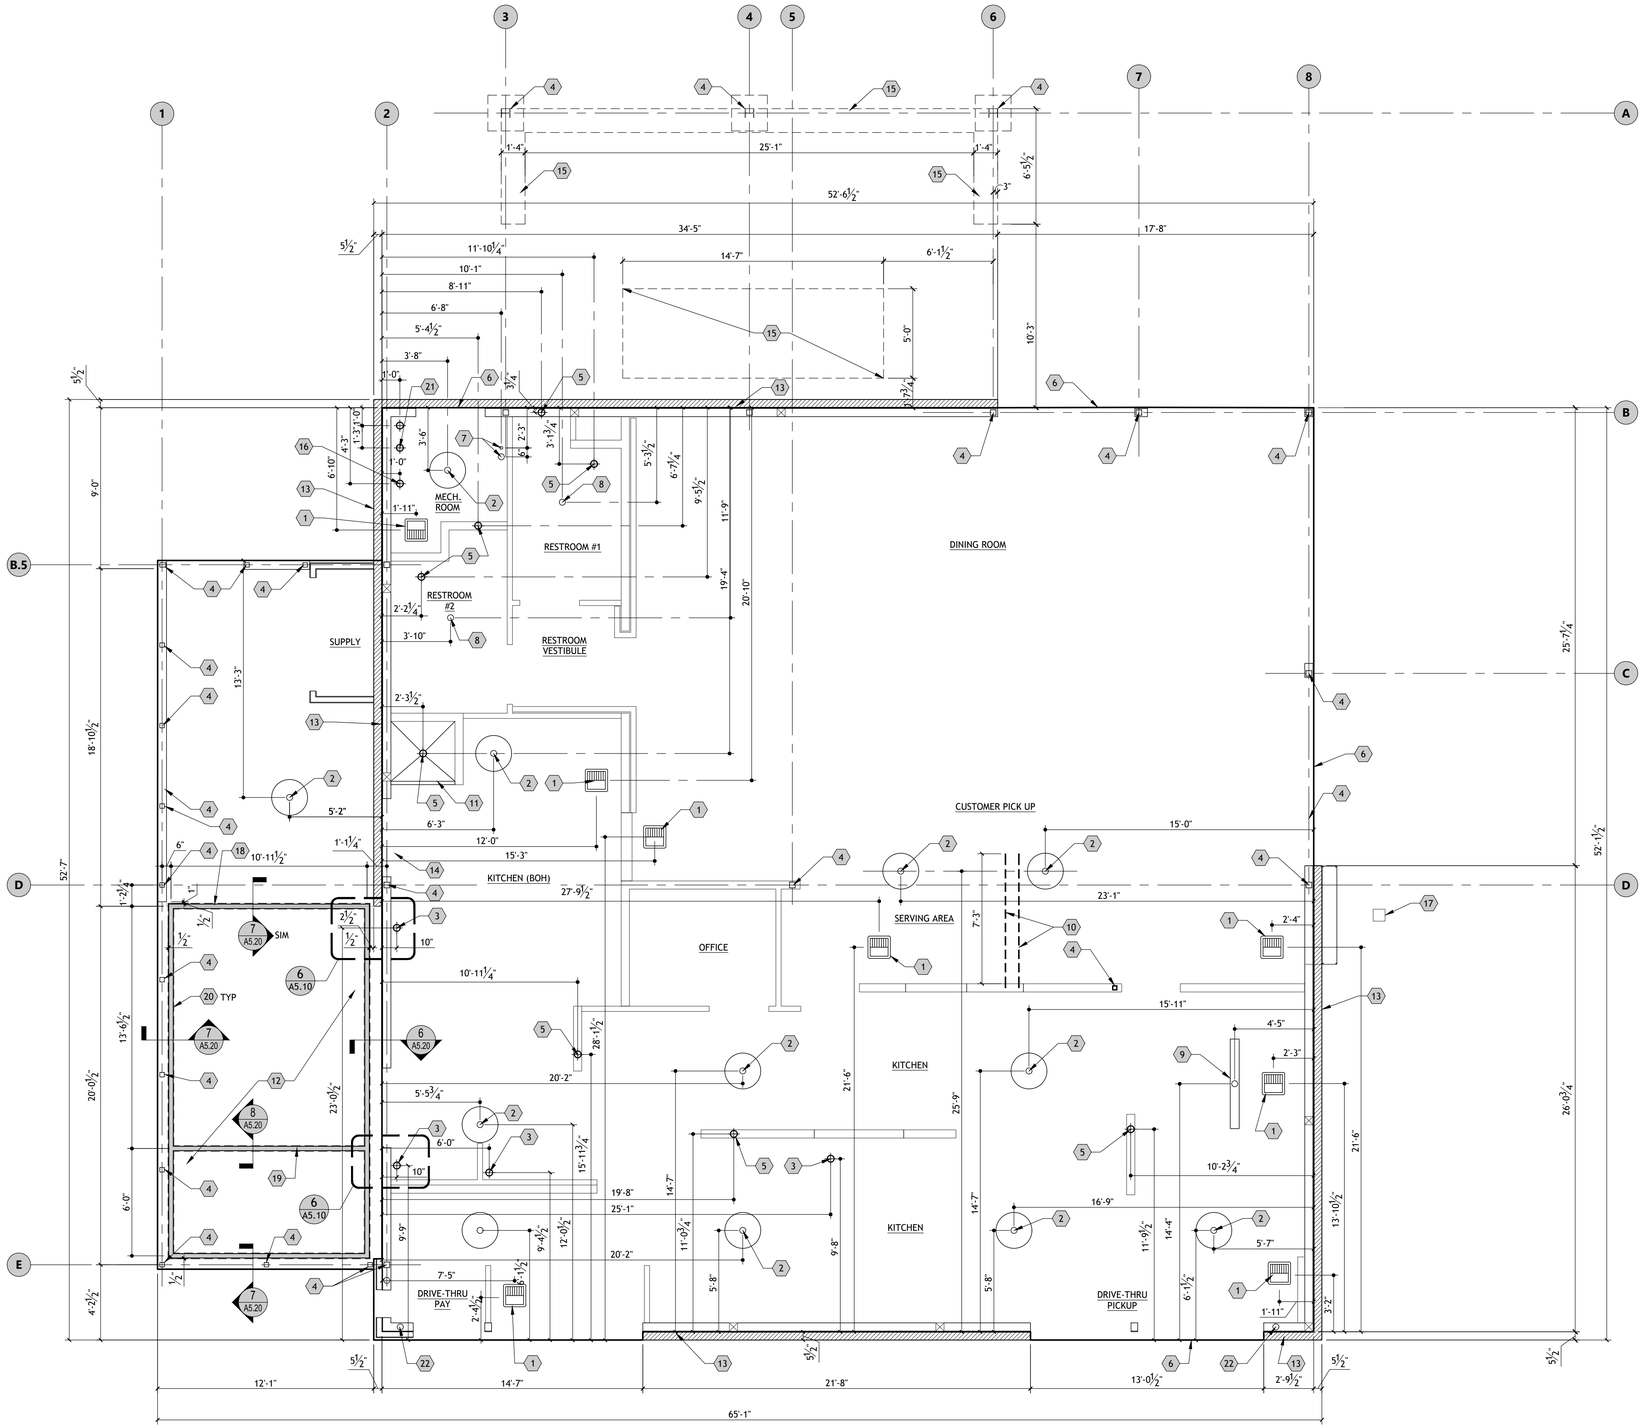

SLAB COORDINATION PLAN

1/4" = 1'-0"

1

SHEET NOTES

A. REFER TO SHEET G0.01 FOR GENERAL NOTES.

B. CONTRACTOR SHALL LOCATE SLAB CONTROL JOINTS IN THE FIELD AT 8'-0" O.C. MAX. COORDINATE WITH ALL DRAINS, RECESSES, SLOPES, CURBS, ETC.

C. VERIFY & COORDINATE LOCATION OF FLOOR SINKS & FLOOR DRAINS W/EQUIPMENT SUPPLIERS ROUGH-IN DRAWINGS.

D. ALL CONCRETE SHALL BE 3000 PSI NORMAL WT CONCRETE OR GREATER AS SPECIFIED ON THE FOUNDATION PLAN AND GEO REPORT. NO FLY ASH IS TO BE USED, IF FLY ASH IS REQUIRED BY LOCAL MUNICIPALITY, FLY ASH SHALL BE USED IN ADDITION TO REQUIRED STRENGTH.

E. BY ALL MEANS POSSIBLE, WATER SHALL BE PREVENTED FROM STANDING WITHIN 10 FEET OF THIS SLAB.

F. PREPARE BUILDING PAD PER GEOTECHNICAL REPORT RECOMMENDATIONS OR STRUCTURAL ENGINEER'S DRAWINGS, WHICHEVER IS THE GREATER. A COPY OF THE REPORT MAY BE OBTAINED FROM THE ARCHITECT. SEE SPECIAL SITE PREPARATIONS IN THE STRUCTURAL DRAWINGS.

G. ALL DIMENSIONS OF FLOOR DRAINS, FLOOR SINKS, HUB DRAINS, ETC ARE TO THE CENTERLINE AND ARE TAKEN FROM THE EDGE OF SLAB, NOT BRICK LEDGE.

H. FLOOR DRAINS SHALL BE SET 1/4" BELOW FINISH FLOOR U.N.O., SLOPE TO DRAIN 1/4" PER FOOT MAX.

KEYED NOTES

1. FLOOR SINK, **RE: PLUMBING**
2. FLOOR DRAIN, **RE: PLUMBING**
3. HUB DRAIN, **RE: PLUMBING**
4. COLUMN OR POST, **RE: STRUCTURAL**
5. PLUMBING FIXTURE DRAIN ROUGH-IN
6. DOWEL CONNECTION TO SIDEWALK PAVING AT ENTRY
7. DATA AND PHONE STUB-UPS
8. FLOOR DRAIN TO BE FLUSH WITH FINISH FLOOR TILE
9. TRENCH DRAIN, **RE: PLUMBING**
10. ROUTE CONDUITS FOR REGISTERS UNDER SLAB, **RE: ELECTRICAL**
11. EDGE OF MOP SINK SLOPE 1:3, **RE: 10/A5.30**
12. INSULATED COOLER / FREEZER SLAB
13. BRICK LEDGE
14. NOT USED
15. THICKENED SLAB FOR FURNITURE ANCHORING
16. WATER RISER, **RE: PLUMBING**
17. SQUARE UPLIGHT RECESSED INTO PAVING, **RE: ELECTRICAL**
18. 2x PRESSURE TREATED WOOD BLOCKING
19. 2x PRESSURE TREATED WOOD BLOCKING THERMAL BREAK
20. DASHED LINE INDICATES COOLER PANEL
21. FIRE RISER
22. PRIMARY STORM DRAIN

LEGEND

KEY	DESCRIPTION
	BRICK LEDGE

CSRS
8555 United Plaza Blvd.
Baton Rouge, Louisiana 70809
Telephone: 225 769-0546
www.csrsinc.com

SEAL:

FOR INTERNAL REVIEW ONLY. NOT FOR DISTRIBUTION

CONSULTANT:

Raising Cane's Chicken Fingers

PROTOTYPE P6-AV
SCHEME A or B
VERSION 2025-1.0

RAISING CANE'S
RESTAURANT NO.: #1507
(I-30 & REYNOLDS)
BRYANT, AR 72022

REV	DATE	DESCRIPTION


DRAWN BY: X
CHECKED BY: XX

ARCH. PROJECT NO.:
225000.01.507

SHEET NAME:
SLAB COORDINATION PLAN

SHEET NUMBER:
A1.30

SITE PLAN REVIEW

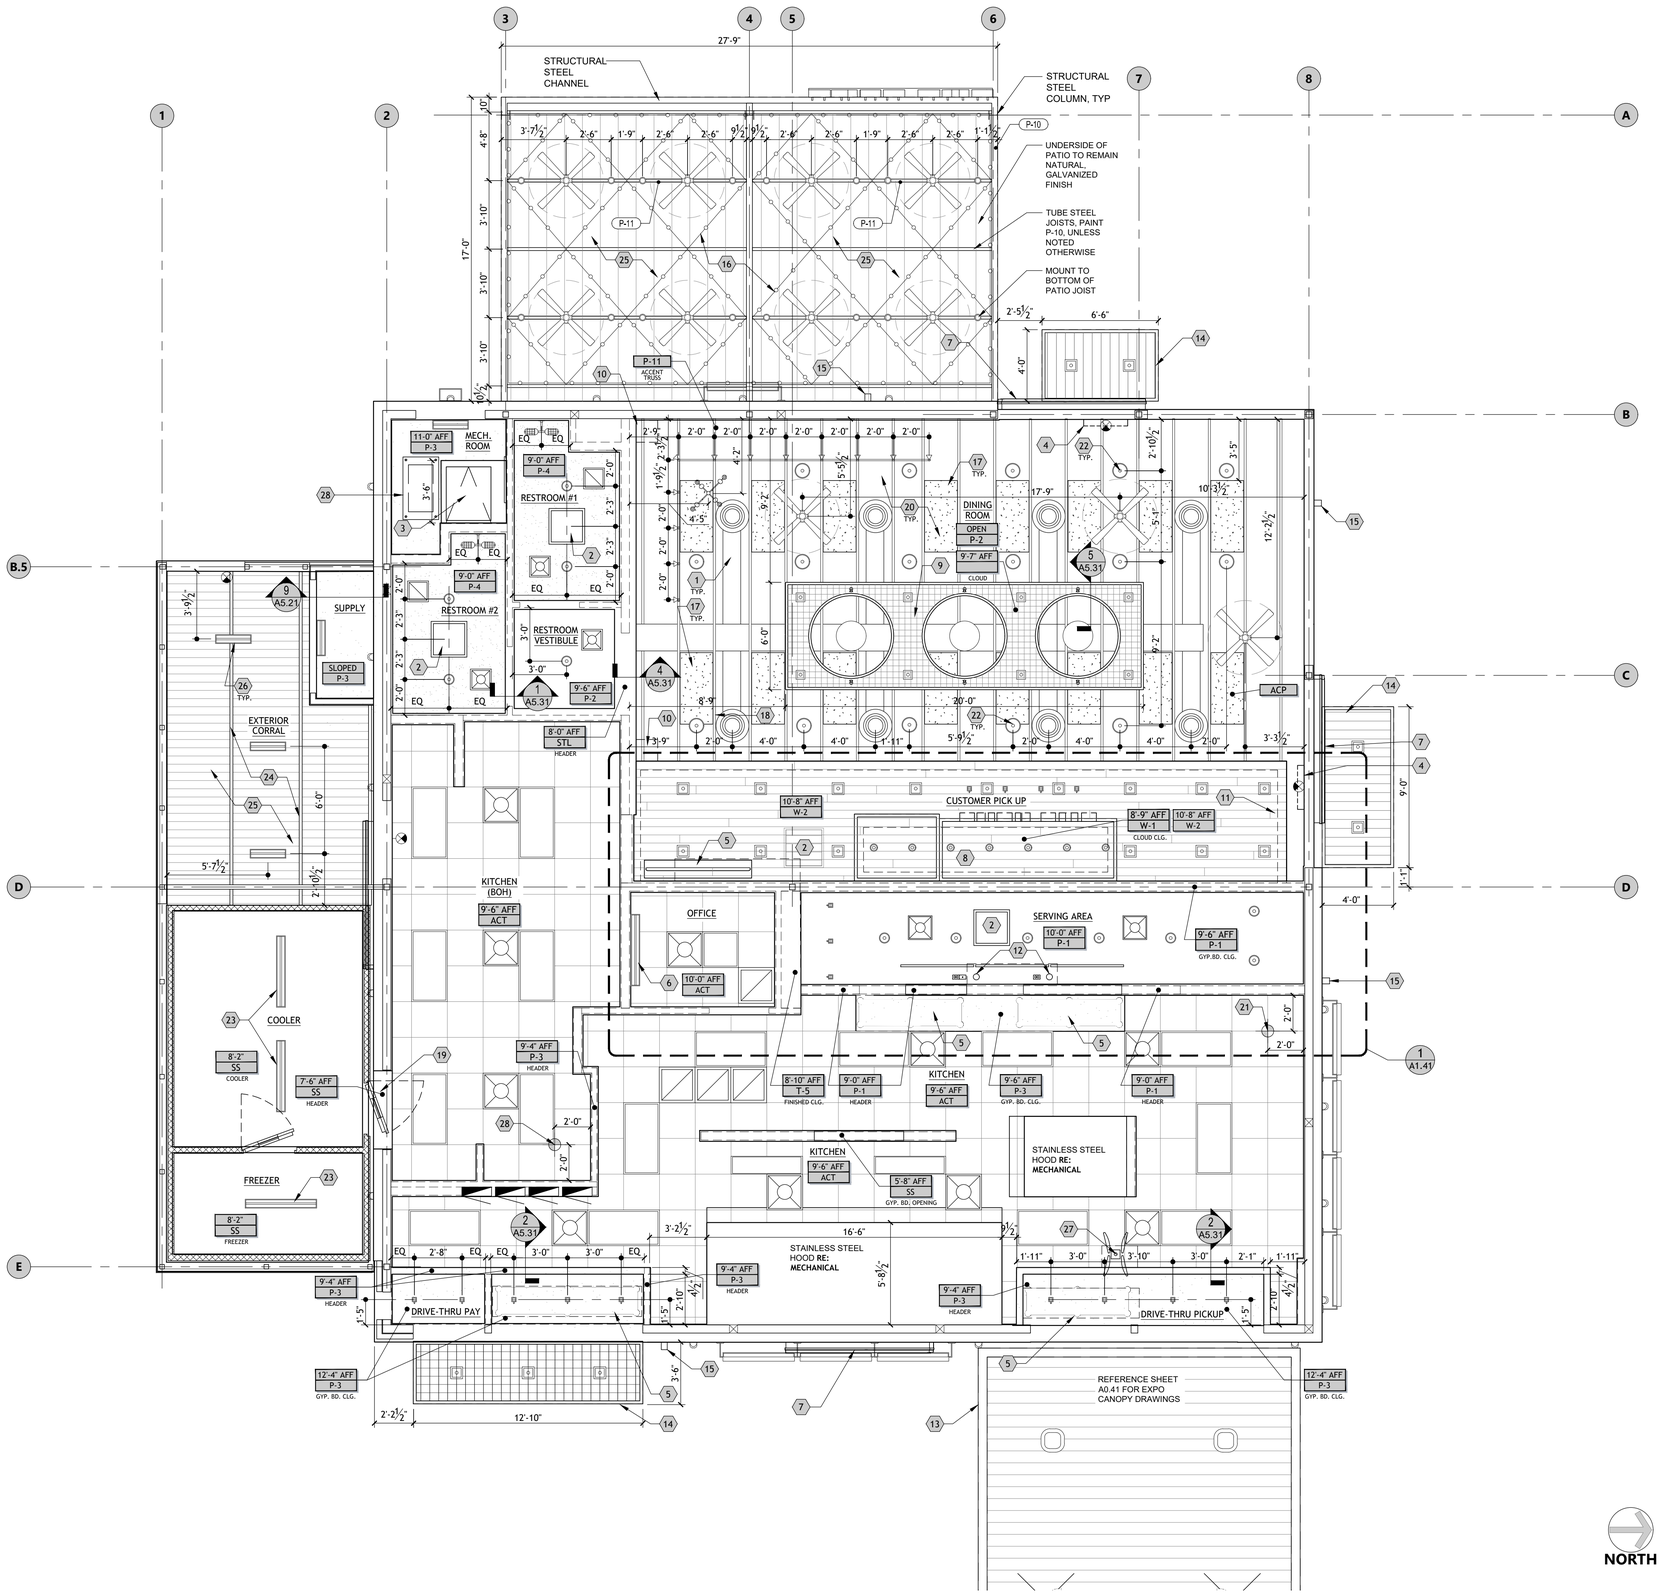

REFLECTED CEILING PLAN

1/4" = 1'-0" AFF

1

SHEET NOTES

A. REFER TO SHEET G0.01 FOR GENERAL NOTES

B. REFER TO SHEET G0.02 FOR SYMBOL LEGENDS

C. REFER TO MECHANICAL DRAWINGS FOR HVAC PLAN, SECTIONS, DUCT SIZES, SUPPLY & RETURN AIR GRILLE SIZES

D. REFER TO ELECTRICAL DRAWINGS FOR LIGHTING LAYOUT REQUIREMENTS & ADDITIONAL INFORMATION

E. REFER TO LIGHTING FLOOR PLAN FOR LIGHTS ON BATTERY BACK-UP

F. REFER TO FINISH SCHEDULE AND SPECIFICATIONS FOR MATERIALS

G. ALL BLOCKING FOR FIXTURES SUSPENDED FROM CEILING IS SHOWN IN THE FRAMING PLAN

H. BACK OF HOUSE DIFFUSERS (KITCHEN) AND RETURN AIR GRILLES TO BE WHITE ENAMEL FINISH. FRONT-OF-HOUSE DIFFUSERS (FRONT COUNTER AREA, DINING, RESTROOM VESTIBULES, RESTROOMS) TO BE ALUMINUM FINISH. FRONT-OF-HOUSE RETURN AIR GRILLES TO BE PAINTED TO MATCH ADJACENT WALL. EXPOSED DUCTWORK TO BE UNPAINTED GALVANIZED MILL FINISH

I. PROVIDE 2 x 4 WOOD PURLINS ON FLAT TO TIE DINING ROOM TRUSSES TOGETHER ON TOP OF BOTTOM CHORD. GC TO COORDINATE SPACING OF PURLINS WITH MECHANICAL INSTALLATION AND LIGHTING LAYOUT

J. CENTER LIGHTS, DIFFUSERS, FANS, ETC. BETWEEN OPEN CEILING TRUSSES UNLESS OTHERWISE NOTED

K. CENTER DIFFUSERS BETWEEN LIGHTS IN SOLID CEILING CONDITIONS

L. LIGHT FIXTURES IN OPEN CEILING AREA SHALL BE BLACK FINISH. LIGHT FIXTURES IN SOLID CEILING AREA, INCLUDING CEILING CLOUDS SHALL BE ANODIZED ALUMINUM FINISH

M. WHEN APPLICABLE, SPRINKLER HEADS IN OPEN CEILING AREA SHALL BE BLACK FINISH. SPRINKLER HEADS IN SOLID CEILING AREAS SHALL BE CHROME FINISH

N. WOOD CEILING PLANKS SHALL BE INSTALLED AT RANDOM LENGTHS. END JOINT SPACING SHALL BE OFFSET A MINIMUM OF 12" BETWEEN ADJACENT PLANKS

KEYED NOTES

1. EXPOSED DUCTWORK WITH GALVANIZED FINISH
2. CEILING ACCESS PANEL, **RE: 9/A5.31** - GYPSUM BOARD CLG, **3/A1.41** - WOOD CLG
3. ROOF ACCESS HATCH
4. WINDOW SIGN, **RE: ELECTRICAL**
5. SHELVING UNITS SUSPENDED FROM CEILING, PROVIDE BLOCKING AS INDICATED, **RE: 5/A1.41**
6. LIGHT MOUNTED UNDER CABINET TO UPPER SHELF, **RE: ELECTRICAL**
7. WALL MOUNTED LOGO SIGN BY OTHERS, **RE: EXTERIOR ELEVATIONS**
8. FRONT COUNTER CEILING CLOUD
9. DINING ROOM CEILING CLOUD
10. MUSICAL SPEAKER SHELVES PROVIDE BLOCKING IN WALL . REFER TO FOOD SERVICE ELEVATIONS
11. LINE OF GYP. BULKHEAD ABOVE CEILING CLOUD
12. MENU BOARD CEILING MOUNTED, BLOCKING REQUIRED
13. LINE OF EXPO CANOPY
14. PREFABRICATED AWNINGS BY OTHER (AGI) G.C. SHALL COORDINATE BLOCKING AS REQUIRED
15. EXTERIOR SPEAKERS, **RE: EXTERIOR ELEVATIONS & ELECTRICAL**
16. CABLE TO ATTACH TO EYELETS SPACED 5' MAX. FESTOON LIGHTING TO ATTACH TO CABLE: PART # HF2-EY90QC ORDER FROM LIGHTING SUPPLIER. **RE: 1/A0.21**
17. 2' x 4' ACOUSTICAL CEILING PANELS SPACED 8' O.C. MEASURED PARALLEL TO TRUSSES AND 4'-0" O.C. MEASURED PERPENDICULAR TO TRUSSES. FASTEN PANELS TO UNDERSIDE OF ROOF DECK
18. FULLY PAINT 3RD TRUSS FROM FROM WALL P-11
19. COOLER TRIM
20. TRUSS, DECKING AT DINING AREA PAINT P-2
21. CEILING ORIGIN POINT
22. PROVIDE BLOCKING BETWEEN TRUSSED FOR LIGHT FIXTURE, **RE: ELECTRICAL**
23. LIGHTS SHOWN FOR COORDINATION. VERIFY WITH COOLER MANUFACTURER
24. STRUCTURAL STEEL TUBE FRAMING, PAINTED P-10
25. UNDERSIDE OF DECKING TO REMAIN NATURAL, GALVANIZED FINISH
26. LIGHT FIXTURE MOUNTED TO STRUCTURE
27. CEILING MOUNTED MONITORS. REFER TO FRAMING PLAN FOR BLOCKING
28. CANOPY MISTER PUMP, SUSPENDED FROM CEILING, **RE: 10/A5.31**

CLG. FINISH LEGEND

KEY	DESCRIPTION	KEY	DESCRIPTION
ACP	2 x 4 ACOUSTICAL CEILING PANEL	P-4	RESTROOM CEILING PAINT, PAINT TO BE EPOXY FINISH
ACT	2 x 2 ACOUSTICAL CEILING TILE	P-10	PATIO PAINT
P-1	CEILING PAINT	P-11	TRUSS ACCENT PAINT
P-2	TRUSS & DECKING PAINT	W-2	CYPRESS WOOD CEILING PLANKS
P-3	SERVING AREA CEILING PAINT, PAINT TO BE EPOXY FINISH		

*NOTE: REFER TO CEILING KEYNOTES FOR ADDITIONAL FINISH OPTIONS

CSRS
8555 United Plaza Blvd.
Baton Rouge, Louisiana 70809
Telephone: 225 769-0546
www.csrsinc.com

SEAL:

FOR INTERNAL REVIEW ONLY. NOT FOR DISTRIBUTION

CONSULTANT:

PROTOTYPE P6-AV
SCHEME A or B
VERSION 2025-1.0

RAISING CANE'S
RESTAURANT NO.: #1507
(I-30 & REYNOLDS)
BRYANT, AR 72022

REV	DATE	DESCRIPTION


DRAWN BY: X
CHECKED BY: XX

ARCH. PROJECT NO.:
225000.01.507

SHEET NAME:
REFLECTED CEILING PLAN

SHEET NUMBER:
A1.40

SITE PLAN REVIEW

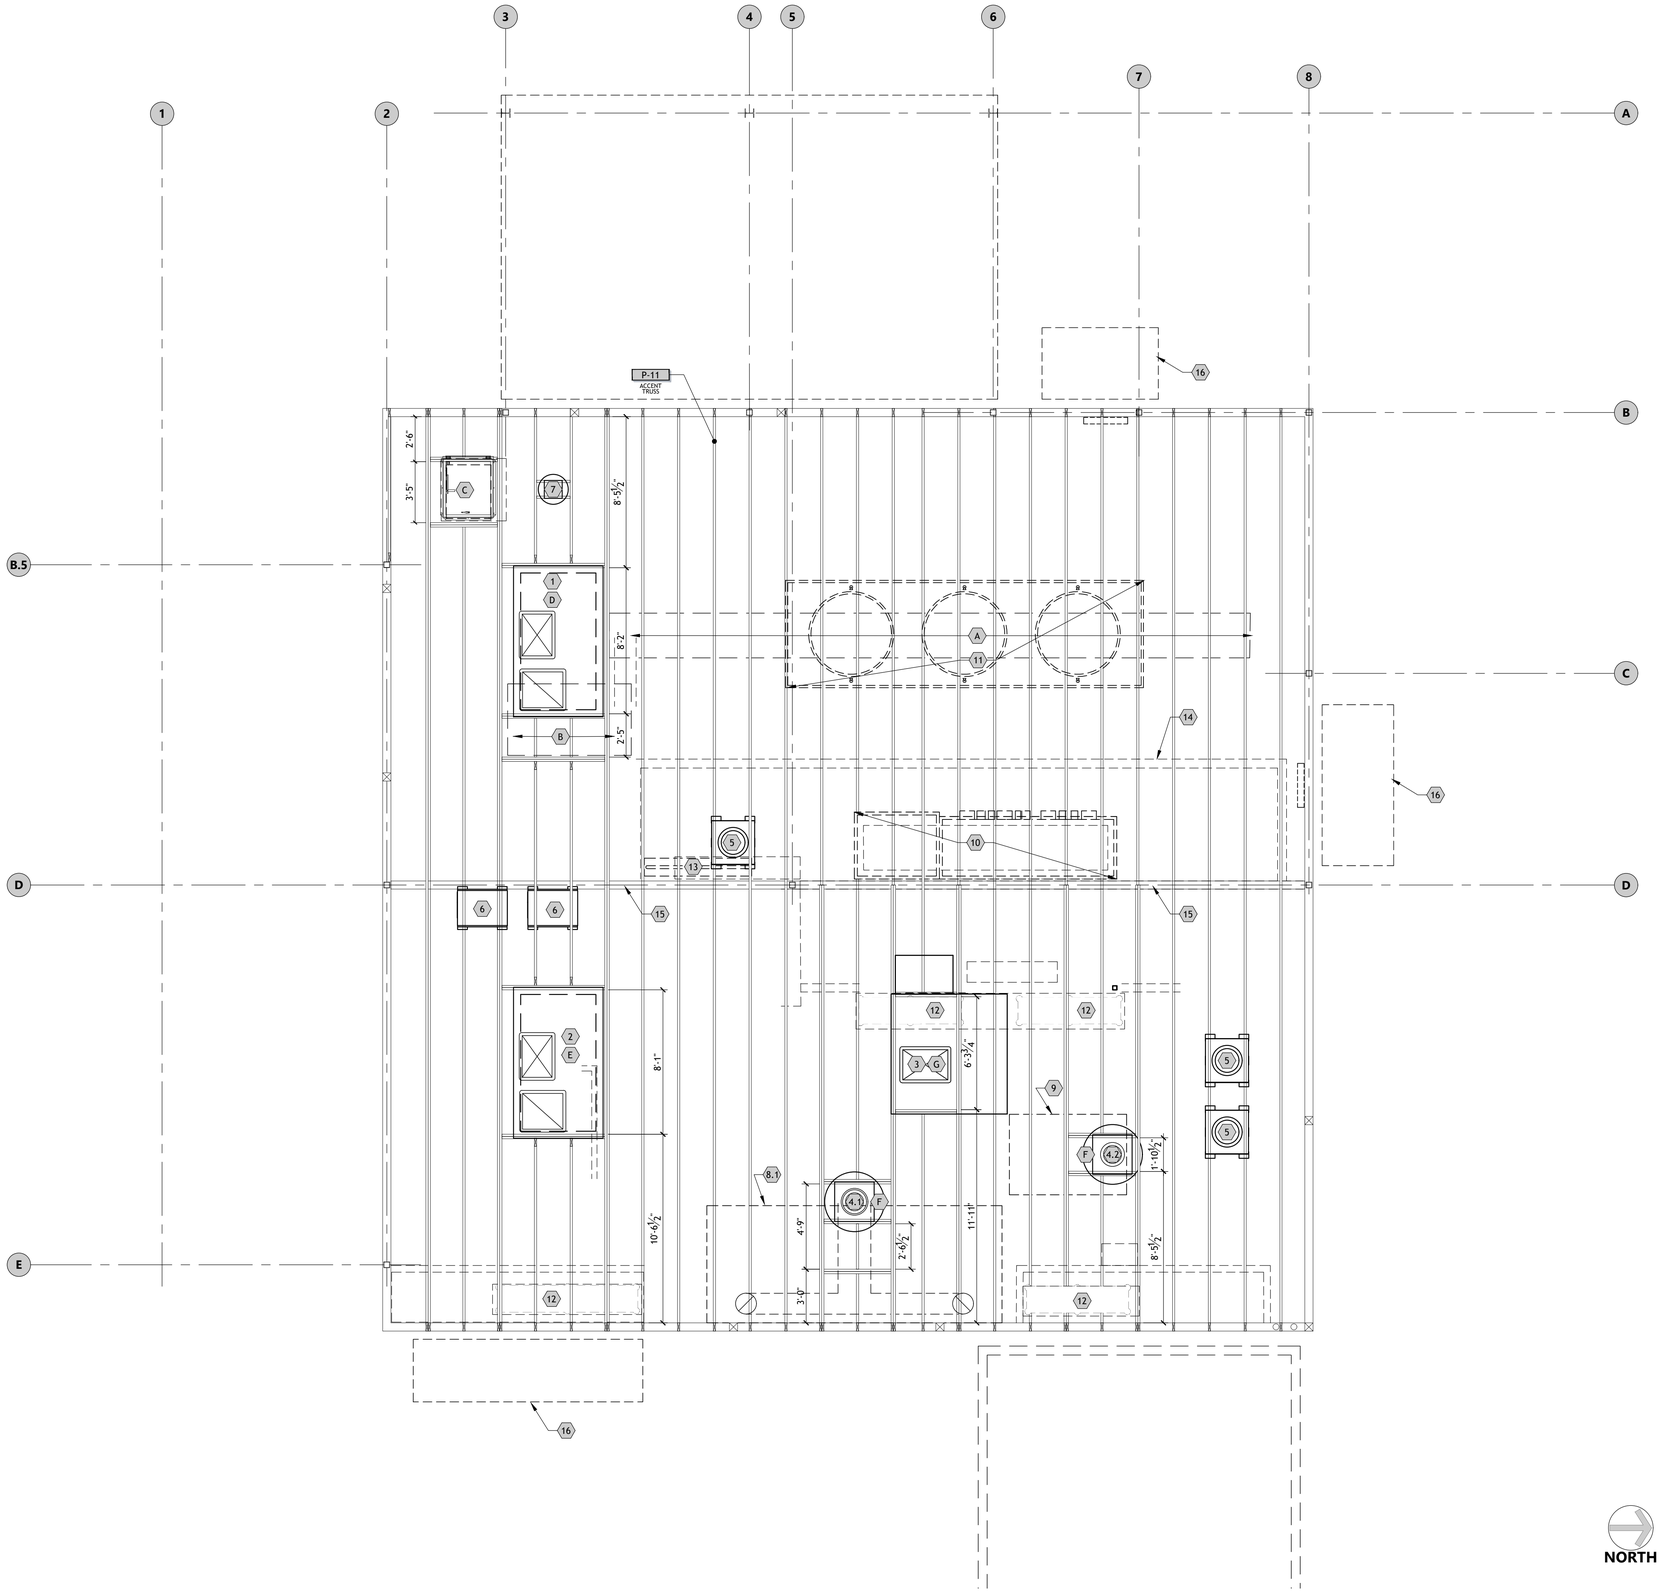

TRUSS COORDINATION PLAN

1/4" = 1'-0"

1

SHEET NOTES

A. REFER TO SHEET G0.01 FOR GENERAL NOTES.

B. ALL WEIGHTS ARE IN POUNDS.

C. REFER TO SHEET A3.30 FOR WALL TYPES.

FRAMING KEYED NOTES

A. LATERAL DUCT CHASE, SEE TRUSS PROFILE FOR DIMENSIONS AND LOCATIONS

B. ROUGH OPENING FOR RETURN AIR PLENUM / DUCTWORK

C. ROUGH OPENING FOR ROOF ACCESS HATCH

D. ROUGH OPENING FOR RTU-1 DUCT RISERS

E. ROUGH OPENING FOR RTU-2 DUCT RISERS


F. ROUGH OPENING FOR HOOD EXHAUST RISER

G. ROUGH OPENING FOR MAU RISER

LOADING KEYED NOTES

KEY	WEIGHT	DESCRIPTION
1	2,400	RTU-1
2	2,400	RTU-2
3	2,065	MAKE-UP AIR UNIT
4.1	400	HOOD EXHAUST FAN ON CURB
4.2	183	HOOD EXHAUST FAN ON CURB
5	200	ICE MACHINE CONDENSER
6	200	COOLER/FREEZER CONDENSER
7	100	EXHAUST FAN
8.1	2500	KITCHEN EXHAUST HOOD (8 FRYERS)
9	600	KITCHEN EXHAUST HOOD (GRIDDLE)
10	1,600	FRONT COUNTER CEILING CLOUD
11	900	DINING ROOM CLOUD
12	1,000	SUSPENDED SHELVING
13	600	HELMET SHELVING
14	-	WOOD CEILING
15	-	BEAM. PROVIDE TRUSS POCKET SUCH THAT BOTTOM OF TRUSS HEIGHT IS EQUAL TO BOTTOM OF BEAM
16	-	PRE-ENGINEERED CANOPY

TRUSS OPENING DETAIL

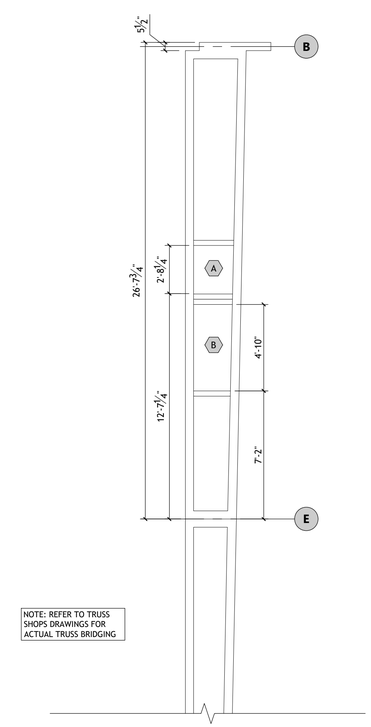

NOTE: REFER TO TRUSS SHOPS DRAWINGS FOR ACTUAL TRUSS BRIDGING

CSRS
8555 United Plaza Blvd.
Baton Rouge, Louisiana 70809
Telephone: 225 769-0546
www.csrsinc.com

SEAL:

FOR INTERNAL REVIEW ONLY. NOT FOR DISTRIBUTION

CONSULTANT:

PROTOTYPE P6-AV
SCHEME A or B
VERSION 2025-1.0

RAISING CANE'S
RESTAURANT NO.: #1507

(I-30 & REYNOLDS)
BRYANT, AR 72022

REV	DATE	DESCRIPTION

DRAWN BY: X


CHECKED BY: Xx

ARCH. PROJECT NO.:
225000.01.507

SHEET NAME:
TRUSS COORDINATION PLAN

SHEET NUMBER:
A1.50

SITE PLAN REVIEW

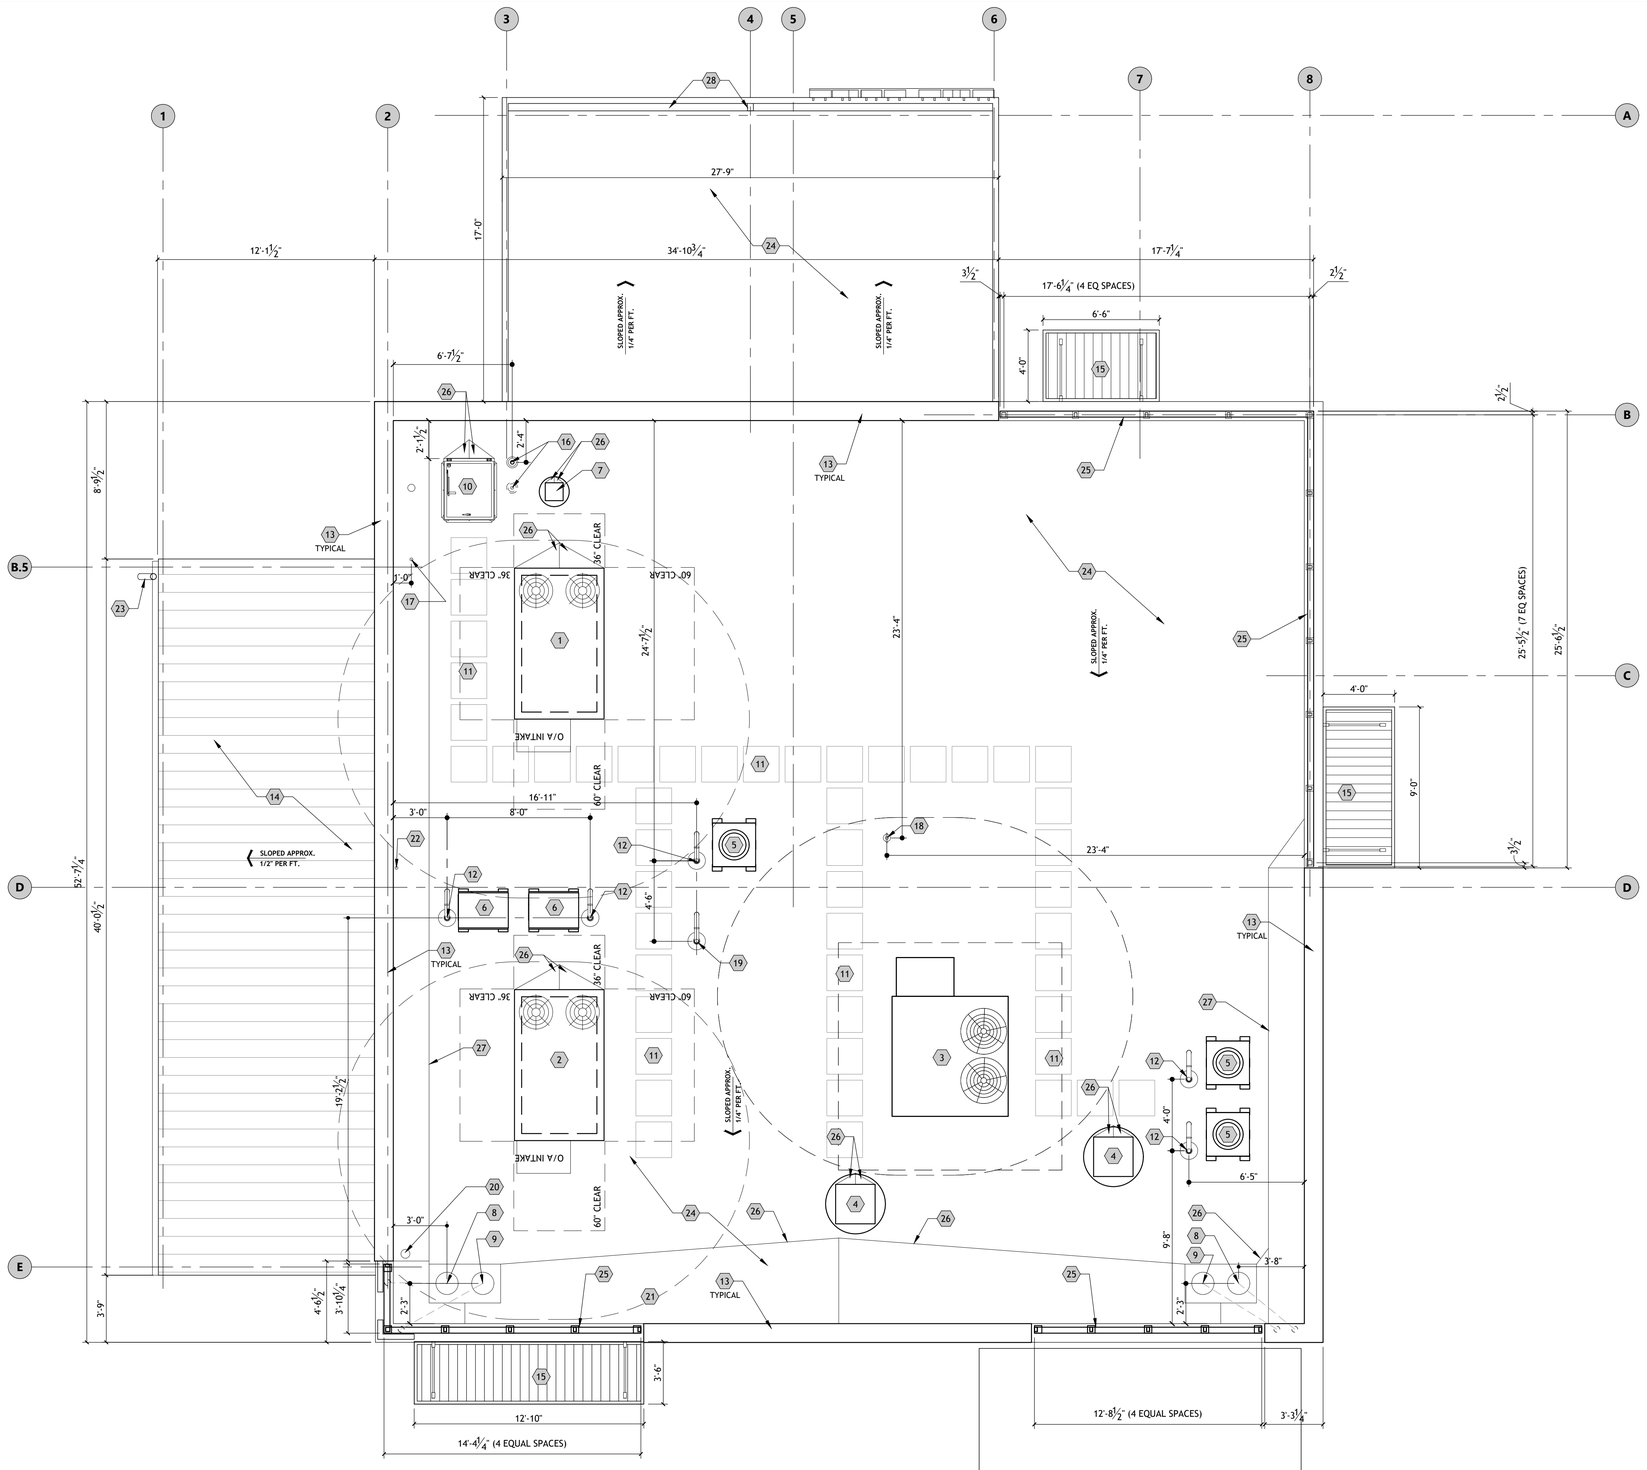

NORTH

ROOF PLAN

1/4" = 1'-0"

1

SHEET NOTES

A. REFER TO SHEET G0.01 FOR GENERAL NOTES.

B. THE DETAILS SHOWN ON THE DRAWINGS ARE TO BE CONSIDERED SCHEMATIC. ITEMS SUCH AS PARAPET FLASHING, CANTS, BLOCKING,ROOF PENETRATIONS AND EXPANSION JOINTS ARE TO BE INSTALLED PER MANUFACTURERS STANDARD ROOF DETAILS PRIOR TO THE BEGINNING OF THE WORK.

C. REFER TO STRUCTURAL FOR DECK BEARING ELEVATION @ ROOF.

D. REFER TO MECHANICAL AND ELECTRICAL DRAWINGS FOR ADDITIONAL ITEMS ON OR THROUGH ROOF.

E. CLEAN ROOF OF ALL CONSTRUCTION DEBRIS AT PROJECT COMPLETION.

F. ALL ROOF TOP MECHANICAL EQUIPMENT SHALL BE STRAPPED AND SECURED TO THE ROOF PER EQUIPMENT MANUFACTURER STANDARDS.

G. CONTRACTOR TO VERIFY WEIGHT AND LOADING REQUIREMENTS OF ALL ROOF TOP EQUIPMENT WITH DATA SHEETS PRIOR TO TRUSS DESIGN.

H. IN ADDITION, VERIFY WEIGHT AND LOADING OF WOOD MILLWORK ITEMS SUSPENDED FROM BOTTOM CHORD IN DINING ROOM.


I. GENERAL CONTRACTOR TO VERIFY REQUIREMENTS OF ALL ROOFTOP EQUIPMENT WITH SPECIFICATION SHEETS PRIOR TO TRUSS DESIGN.

J. GENERAL CONTRACTOR TO COORDINATE FREEZER EQUIPMENT PER MANUFACTURER SPECIFICATIONS.

KEYED NOTES

1. ROOFTOP UNIT 1, **RE: MECHANICAL**
2. ROOFTOP UNIT 2, **RE: MECHANICAL**
3. MAKE-UP AIR UNIT, **RE: MECHANICAL**
4. HOOD EXHAUST FAN ON CURB, **RE: MECHANICAL**
5. ICE MACHINE CONDENSER, **RE:12/A5.21** FOR CURB DETAIL, **RE: MECHANICAL**
6. COOLER/FREEZER CONDENSERS FURNISHED BY EQUIPMENT CONTRACTOR INSTALLED BY G.C. IN ACCORDANCE W/ MANUFACTURER'S RECOMMENDATIONS FOR ROOF MOUNTING, INCLUDING ALL TREATED BLOCKING
7. RESTROOM EXHAUST FAN, **RE: MECHANICAL AND ELECTRICAL**
8. INTERNAL PRIMARY ROOF DRAIN, **RE: CIVIL FOR CONTINUATION, RE: 6/A5.21**
9. OVERFLOW DRAIN, **RE: 5/A5.21**
10. ROOF ACCESS HATCH AS SPECIFIED
11. NOT USED
12. UTILITY PENETRATION THRU ROOF, **RE: MECHANICAL, PLUMBING, AND 10/A5.21**
13. PRE-FINISHED METAL CAP FLASHING AND CORNICE PROFILE, TYPICAL @ PERIMETER. G.C. TO COORDINATE INSTALLATION OF COVE LIGHTING, WHERE OCCURS; PROVIDED AND INSTALLED BY OWNER, **RE: EXTERIOR ELEVATIONS AND WALL SECTIONS**
14. METAL ROOF DECK WITH 5/8" PLYWOOD DECKING AND STANDING SEAM METAL ROOFING
15. PREFABRICATED METAL AWNING (BY OTHERS)
16. GAS WH EXHAUST, **RE: PLUMBING**
17. PLUMBING STACK VENT, **RE: 11/A5.21 & PLUMBING**
18. ROOF HYDRANT, **RE: PLUMBING**
19. ROOF PENETRATION FOR IT EQUIPMENT, **RE: 10/A5.21 & ELECTRICAL**
20. LOCATION OF GAS PIPING DOWN TO METER
21. LOCATION OF GAS PIPING DOWN TO KITCHEN
22. CONDENSATE TO HUB DRAIN BELOW
23. 3" DOWNSPOUT, COORDINATE WITH CIVIL FOR CONTINUATION
24. SINGLE PLY MEMBRANE ROOFING
25. PREFABRICATED ALUMINUM PARAPET SCREENS WITH TRANSLUCENT PANELS AND INTEGRAL LED STRIPS LIGHT FIXTURES BY OWNER
26. TAPERED INSULATION CRICKET
27. PARAPET BRACES, **RE: STRUCTURAL**
28. **INTERNAL GUTTER AND DOWNSPOUT**

ROOF PITCHES PLAN

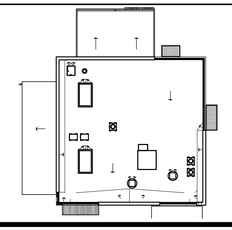

ROOF DRAIN CALC.

- ROOF AREA: 2,915 SQ FT
- RAINFALL RATE: 4.25 IN/HR
- CALCULATED FLOW RATE: 2,915 x (4.25/12) x (7.481/60) = 90.1 GPM
- HORIZONTAL DRAIN SLOPE: ¼" PER FOOT
- PER 2024 IPC TABLE 1106.2 THE MIN. DOWNSPOUT SIZE SHOULD BE 3". REFER TO PLUMBING DRAWINGS.

ROOF DRAIN NOTES

1. THE PRIMARY DRAINAGE CONSISTS OF 2 INTERNAL ROOF DRAINS THAT TRANSFER STORM WATER RUN OFF TO EQUALLY SIZED RAIN LEADERS.
2. EACH ROOF DRAIN IS 8" DIA. WITH A 3" MIN. DIA. PIPE.
3. THE EMERGENCY DRAINAGE SYSTEM CONSISTS OF 2 OVERFLOW DRAINS AS SHOWN WHICH DISCHARGE THROUGH WALL AS SHOWN ON ELEVATIONS.

CSRS
8555 United Plaza Blvd.
Baton Rouge, Louisiana 70809
Telephone: 225 769-0546
www.csrsinc.com

SEAL:

FOR INTERNAL REVIEW ONLY. NOT FOR DISTRIBUTION

CONSULTANT:

Raising Cane's Chicken Fingers


PROTOTYPE P6-AV
SCHEME A or B
VERSION 2025-1.0

RAISING CANE'S
RESTAURANT NO.: #1507
(I-30 & REYNOLDS)
BRYANT, AR 72022

REV	DATE	DESCRIPTION


DRAWN BY: X
CHECKED BY: XX
ARCH. PROJECT NO.:
225000.01.507
SHEET NAME:
ROOF PLAN
SHEET NUMBER:
A1.60

SITE PLAN REVIEW

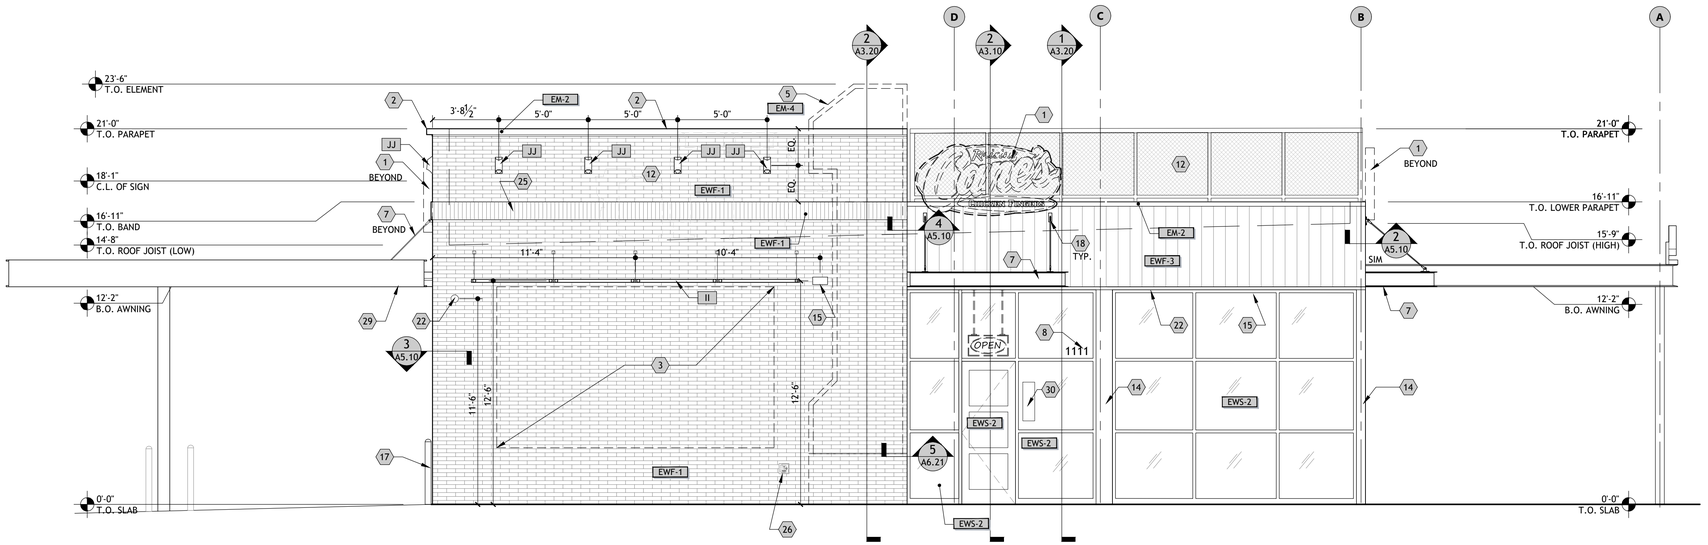

FRONT ELEVATION (NORTH)

1/4" = 1'-0" | 1

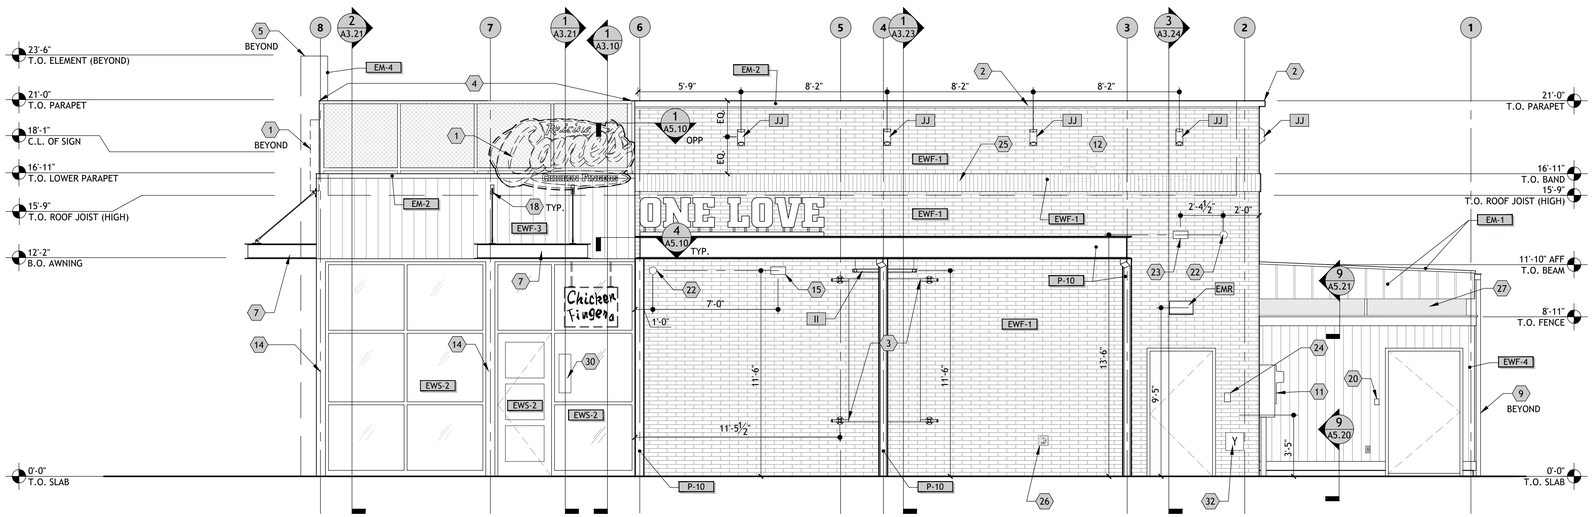

SIDE ELEVATION (WEST)

1/4" = 1'-0" | 2

SHEET NOTES

A. REFER TO SHEET G0.01 FOR GENERAL NOTES.

B. REFER TO SHEET A6.30 FOR FINISH SCHEDULES.

C. SIGNAGE TO BE APPROVED UNDER SEPARATE PERMIT.

D. AWNINGS ARE REQUESTED AS DEFERRED SUBMITTALS AS INDICATED ON SHEET G0.00. G.C. TO SUBMIT AWNINGS USING MANUFACTURER SPECIFICATIONS AND SHOP DRAWINGS FOR APPROVAL

E. CONFIRM OUTDOOR SPEAKERS, CAMERAS AND WI-FI LOCATIONS WITH I.T.

F. VERIFY LOGO SIGNS, PAINTED MURAL, ARTWORK W/ SIGNAGE VENDOR.

SEALANT NOTES

A. PROVIDE SEALANT & BACKER RODS AT ALL DISSIMILAR MATERIALS.

B. MATCH FRAME COLOR AT ALL DOORS AND WINDOWS. MATCH ADJACENT WALL MATERIAL COLOR AT WALL PENETRATIONS AND CONSTRUCTION JOINTS; AT JOINT BETWEEN TWO DIFFERENT WALL MATERIALS, MATCH DARKER MATERIAL.

KEYED NOTES

1. SIGN, BY OWNER. PROVIDE BLOCKING AS REQUIRED (4'-0" x 8'-0" OVAL).
2. LED COVE LIGHTING BY OTHERS
3. WALL ART BY OWNER
4. MESH PARAPET ASSEMBLY BY OWNER
5. METAL PANELS BY OWNER
6. METAL COUNTER FLASHING AT SLOPED ROOF
7. CANOPY, **RE: RCP**
8. ADDRESS NUMBERS IN 6" CHARACTERS, SIZE AND LOCATION AS REQUIRED BY AHJ
9. METAL, GUTTER & DOWNSPOUT, FINISH AS NOTED, **RE: CIVIL FOR CONTINUATION.**
10. BREAK METAL SILL
11. ELECTRICAL EQUIPMENT, PAINT TO MATCH ADJACENT CLADDING MATERIAL
12. ROOFTOP EQUIPMENT BEHIND SCREEN, REFER TO ROOF PLAN.
13. GAS METER - PAINTED TO MATCH ADJACENT CLADDING MATERIAL
14. BRAKE METAL BETWEEN WINDOWS PRE-FINISHED TO MATCH STOREFRONT
15. EXTERIOR SPEAKERS
16. OVERFLOW DRAIN DOWNSPOUT COVER, **RE: PLUMBING**
17. 4" **BOLLARD** W/ BLACK PLASTIC SLEEVE **RE: 2/A0.50**
18. 2x WOOD BLOCKING REQUIRED IN WALL CAVITY. REFER TO WALL SECTIONS
19. DARPRO OUTLET AND SECURITY BOX
20. ORIA 4-DIGIT KEY STORAGE BOX
21. CO2 PORT
22. PENETRATION FOR SECURITY CAMERAS
23. PENETRATION FOR WIFI EQUIPMENT
24. KNOX BOX - COORDINATE LOCATION WITH FIRE MARSHAL
25. 8" ACCENT BAND, 1" PROJECTION, ALIGN TOP OF BAND WITH LOWER PARAPET
26. WALL HYDRANT, **RE: PLUMBING**
27. 1" x 1" 14 ga BLACK WIRE MESH INFILL
28. PRIMARY DRAIN RAIN LEADER CLEAN-OUT
29. EXPO CANOPY, RE: SHEET A0.41
30. BLANK PLATE INSTALLED ON EXTERIOR SIDE OF GLASS TO HIDE SIGNAGE
31. NOT USED
32. FDC

MATERIAL LEGEND

TAG	DESCRIPTION
EM-1	STANDING SEAM METAL ROOF/ METAL FASCIA
EM-2	METAL CAP FLASHING
EM-3	POWDER COATED ALUMINUM
EM-4	METAL ACCENT PANELS
EWF-1	BRICK CLADDING
EWF-2	BRICK CLADDING
EWF-3	ARCHITECTURAL PANELS
EWF-4	COMPOSITE LUMBER
EWS-1	DRIVE-THRU WINDOW
EWS-2	ALUMINUM STOREFRONT
EWS-3	ALUMINUM SLIDING DOOR
P-5	EXTERIOR PAINT
P-10	EXTERIOR PAINT

CSRS
8555 United Plaza Blvd.
Baton Rouge, Louisiana 70809
Telephone: 225 769-0546
www.csrsinc.com

SEAL:

FOR INTERNAL REVIEW ONLY. NOT FOR DISTRIBUTION

CONSULTANT:

PROTOTYPE P6-AV
SCHEME A or B
VERSION 2025-1.0

RAISING CANE'S
RESTAURANT NO.: #1507
(I-30 & REYNOLDS)
BRYANT, AR 72022

REV	DATE	DESCRIPTION


DRAWN BY: MC
CHECKED BY: CJ

ARCH. PROJECT NO.:
225000.01.507

SHEET NAME:
EXTERIOR ELEVATIONS


SHEET NUMBER:
A2.10

SITE PLAN REVIEW

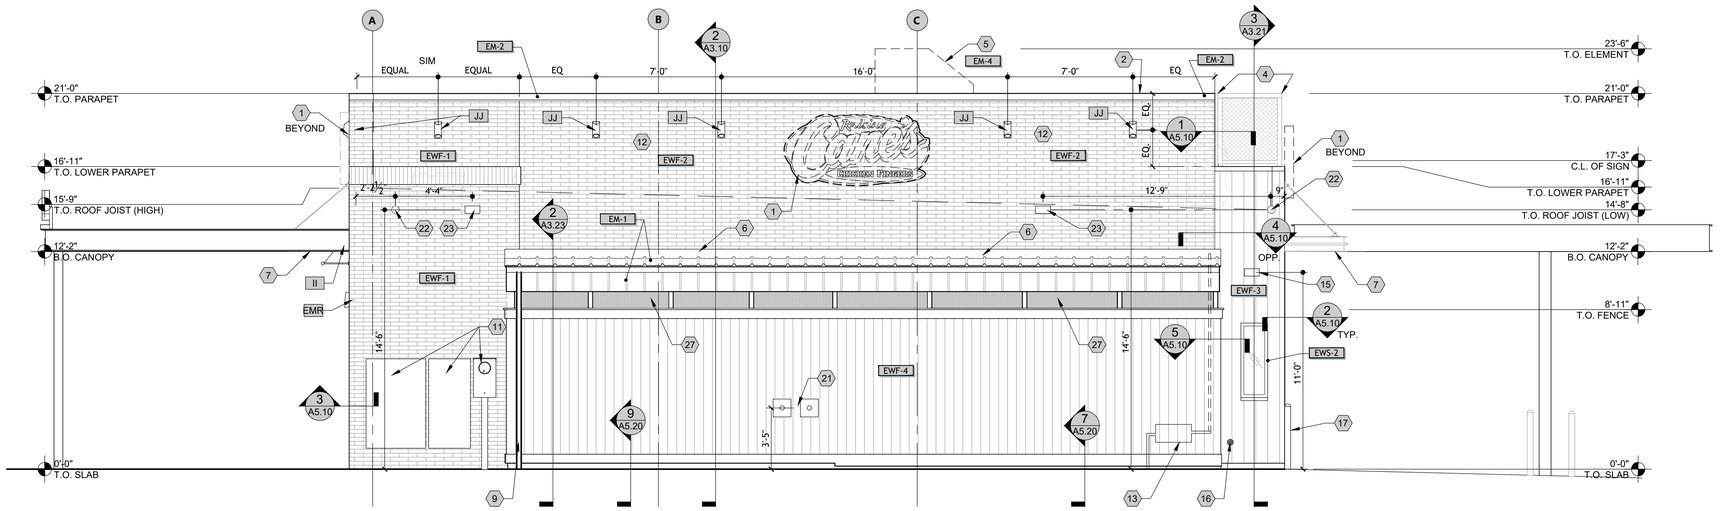

REAR ELEVATION (NORTH)

1/4" = 1'-0" | 1

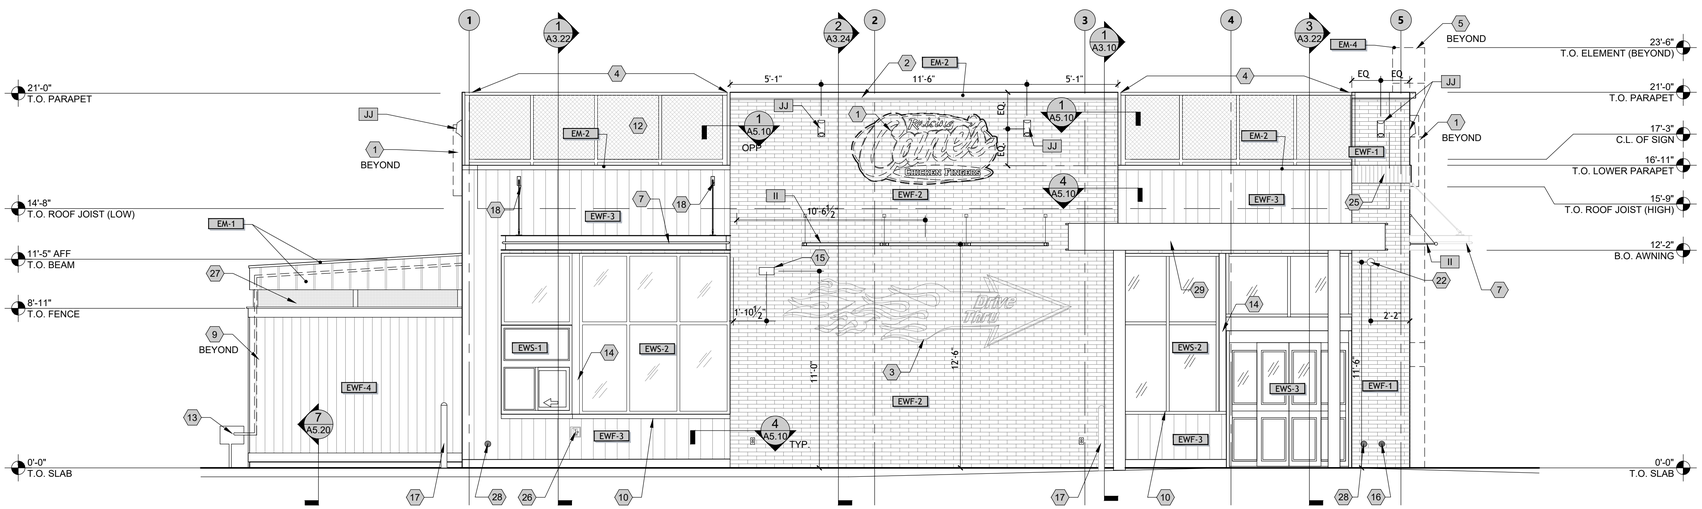

DRIVE-THRU ELEVATION (WEST)

1/4" = 1'-0" | 2

SHEET NOTES

A. REFER TO SHEET G0.01 FOR GENERAL NOTES.

B. REFER TO SHEET A6.30 FOR FINISH SCHEDULES.

C. SIGNAGE TO BE APPROVED UNDER SEPARATE PERMIT.

D. AWNINGS ARE REQUESTED AS DEFERRED SUBMITTALS AS INDICATED ON SHEET G0.00. G.C. TO SUBMIT AWNINGS USING MANUFACTURER SPECIFICATIONS AND SHOP DRAWINGS FOR APPROVAL

E. CONFIRM OUTDOOR SPEAKERS, CAMERAS AND WI-FI LOCATIONS WITH I.T.

F. VERIFY LOGO SIGNS, PAINTED MURAL, ARTWORK W/ SIGNAGE VENDOR.

SEALANT NOTES

A. PROVIDE SEALANT & BACKER RODS AT ALL DISSIMILAR MATERIALS.

B. MATCH FRAME COLOR AT ALL DOORS AND WINDOWS. MATCH ADJACENT WALL MATERIAL COLOR AT WALL PENETRATIONS AND CONSTRUCTION JOINTS; AT JOINT BETWEEN TWO DIFFERENT WALL MATERIALS, MATCH DARKER MATERIAL.

KEYED NOTES

1. SIGN, BY OWNER. PROVIDE BLOCKING AS REQUIRED (4'-0" x 8'-0" OVAL).
2. LED COVE LIGHTING BY OTHERS
3. WALL ART BY OWNER
4. MESH PARAPET ASSEMBLY BY OWNER
5. METAL PANELS BY OWNER
6. METAL COUNTER FLASHING AT SLOPED ROOF
7. CANOPY, **RE: RCP**
8. ADDRESS NUMBERS IN 6" CHARACTERS, SIZE AND LOCATION AS REQUIRED BY AHJ
9. METAL, GUTTER & DOWNSPOUT, FINISH AS NOTED, **RE: CIVIL FOR CONTINUATION.**
10. BREAK METAL SILL
11. ELECTRICAL EQUIPMENT, PAINT TO MATCH ADJACENT CLADDING MATERIAL
12. ROOFTOP EQUIPMENT BEHIND SCREEN, REFER TO ROOF PLAN.
13. GAS METER - PAINTED TO MATCH ADJACENT CLADDING MATERIAL
14. BRAKE METAL BETWEEN WINDOWS PRE-FINISHED TO MATCH STOREFRONT
15. EXTERIOR SPEAKERS
16. OVERLFOW DRAIN DOWNSPOUT COVER, **RE: PLUMBING**
17. 4" **BOLLARD** W/ BLACK PLASTIC SLEEVE **RE: 2/A0.50**
18. 2x WOOD BLOCKING REQUIRED IN WALL CAVITY. REFER TO WALL SECTIONS
19. DARPRO OUTLET AND SECURITY BOX
20. ORIA 4-DIGIT KEY STORAGE BOX
21. CO2 PORT
22. PENETRATION FOR SECURITY CAMERAS
23. PENETRATION FOR WIFI EQUIPMENT
24. KNOX BOX - COORDINATE LOCATION WITH FIRE MARSHAL
25. 8" ACCENT BAND, 1" PROJECTION, ALIGN TOP OF BAND WITH LOWER PARAPET
26. WALL HYDRANT, **RE: PLUMBING**
27. 1" x 1" 14 ga BLACK WIRE MESH INFILL
28. PRIMARY DRAIN RAIN LEADER CLEAN-OUT
29. EXPO CANOPY, RE: SHEET A0.41
30. BLANK PLATE INSTALLED ON EXTERIOR SIDE OF GLASS TO HIDE SIGNAGE
31. NOT USED
32. FDC

MATERIAL LEGEND

TAG	DESCRIPTION
EM-1	STANDING SEAM METAL ROOF/ METAL FASCIA
EM-2	METAL CAP FLASHING
EM-3	POWDER COATED ALUMINUM
EM-4	METAL ACCENT PANELS
EWF-1	BRICK CLADDING
EWF-2	BRICK CLADDING
EWF-3	ARCHITECTURAL PANELS
EWF-4	COMPOSITE LUMBER
EWS-1	DRIVE-THRU WINDOW
EWS-2	ALUMINUM STOREFRONT
EWS-3	ALUMINUM SLIDING DOOR
P-5	EXTERIOR PAINT
P-10	EXTERIOR PAINT

CSRS
8555 United Plaza Blvd.
Baton Rouge, Louisiana 70809
Telephone: 225 769-0546
www.csrsinc.com

SEAL:

FOR INTERNAL REVIEW ONLY. NOT FOR DISTRIBUTION

CONSULTANT:

Raising Cane's Chicken Fingers

PROTOTYPE P6-AV
SCHEME A or B
VERSION 2025-1.0

RAISING CANE'S
RESTAURANT NO.: #1507
(I-30 & REYNOLDS)
BRYANT, AR 72022

REV	DATE	DESCRIPTION

DRAWN BY: MC
CHECKED BY: CJ

ARCH. PROJECT NO.:
225000.01.507

SHEET NAME:
EXTERIOR ELEVATIONS

SHEET NUMBER:
A2.11

SITE PLAN REVIEW