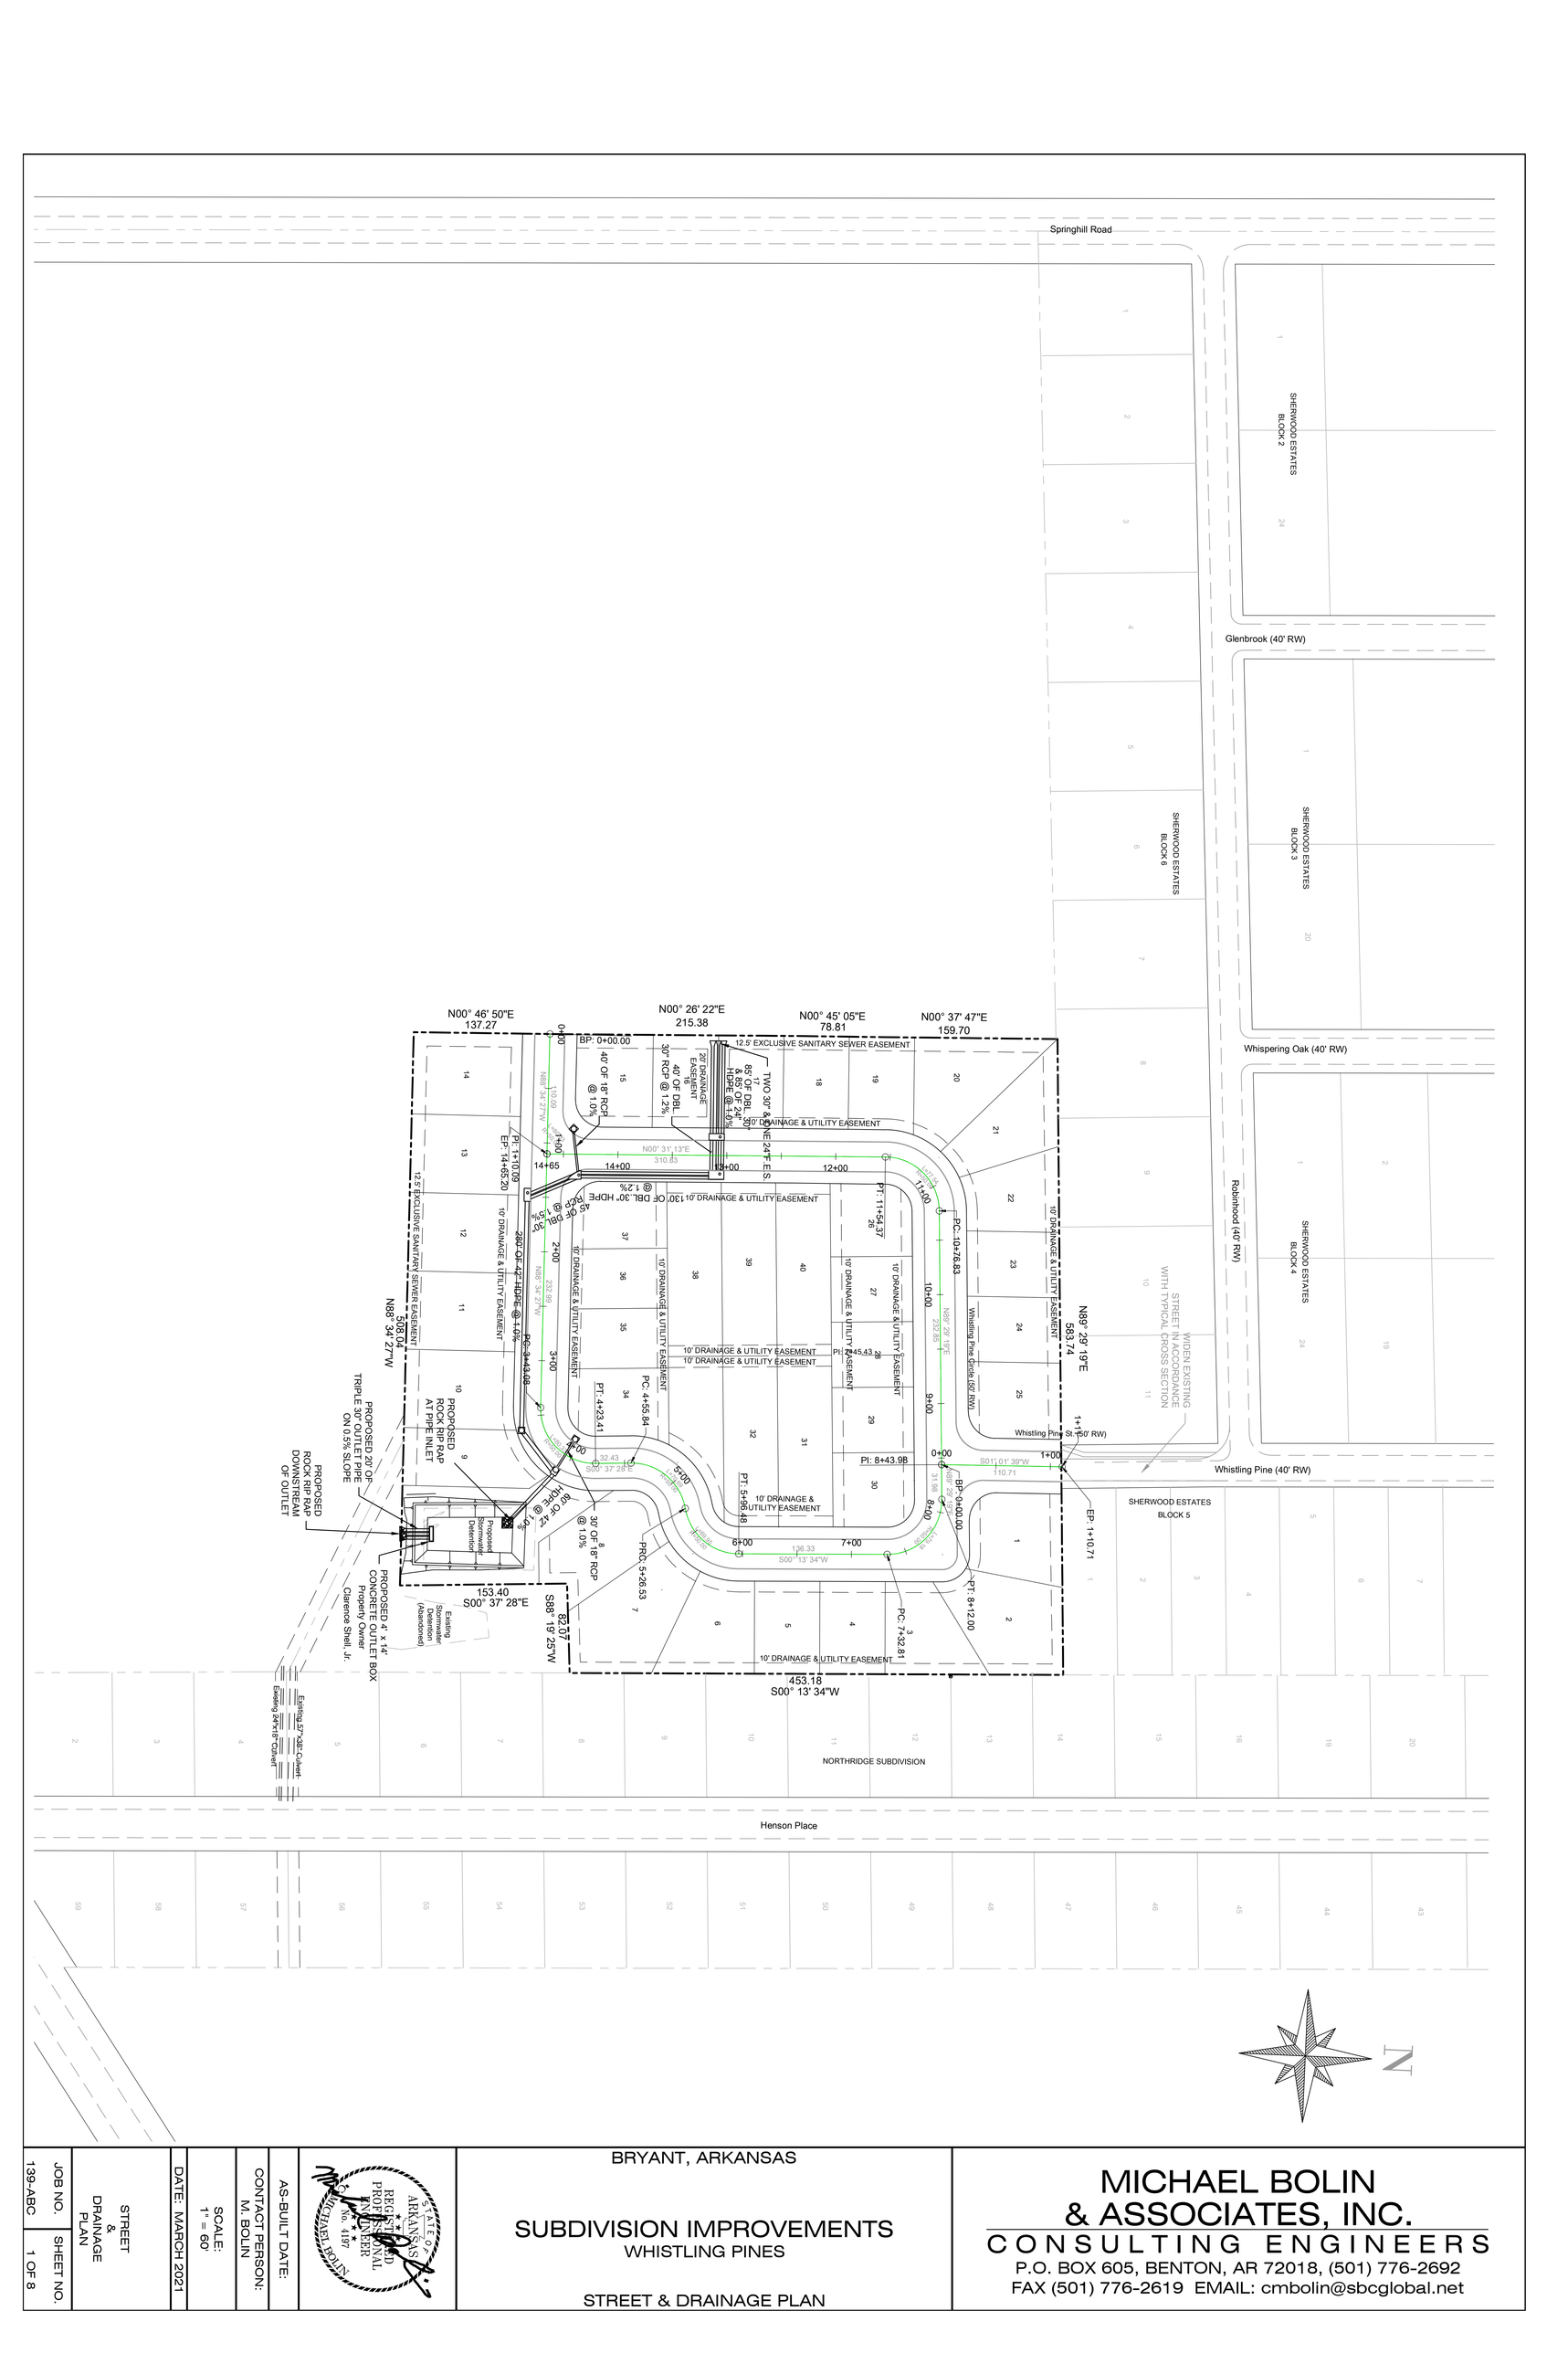


BRYANT, ARKANSAS

SUBDIVISION IMPROVEMENTS
WHISTLING PINES

STREET & DRAINAGE PLAN

MICHAEL BOLIN & ASSOCIATES, INC.
CONSULTING ENGINEERS
P.O. BOX 605, BENTON, AR 72018, (501) 776-2692
FAX (501) 776-2619 EMAIL: cmbolin@sbcglobal.net

STATE OF ARKANSAS REGISTERED PROFESSIONAL ENGINEER MICHAEL BOLIN No. 4197

AS-BUILT DATE:

CONTACT PERSON: M. BOLIN

SCALE: 1" = 60'

DATE: MARCH 2021

STREET & DRAINAGE PLAN

JOB NO. 139-ABC

SHEET NO. 1 OF 8