

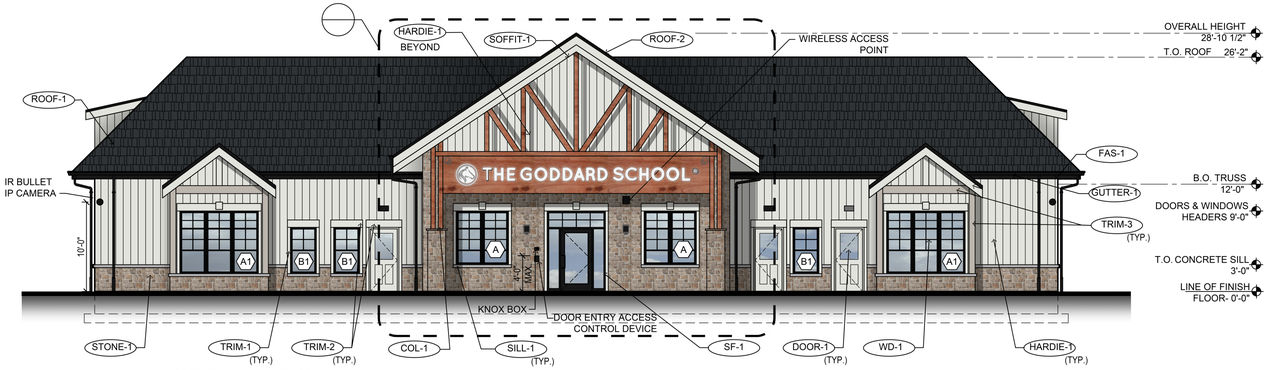



01 WEST ELEVATION
SCALE: 1/8"=1'-0"

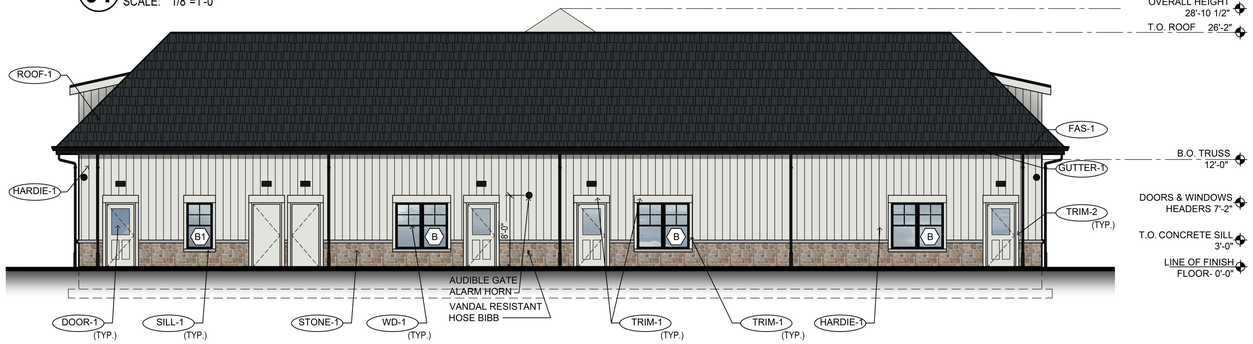

02 EAST ELEVATION
SCALE: 1/8"=1'-0"

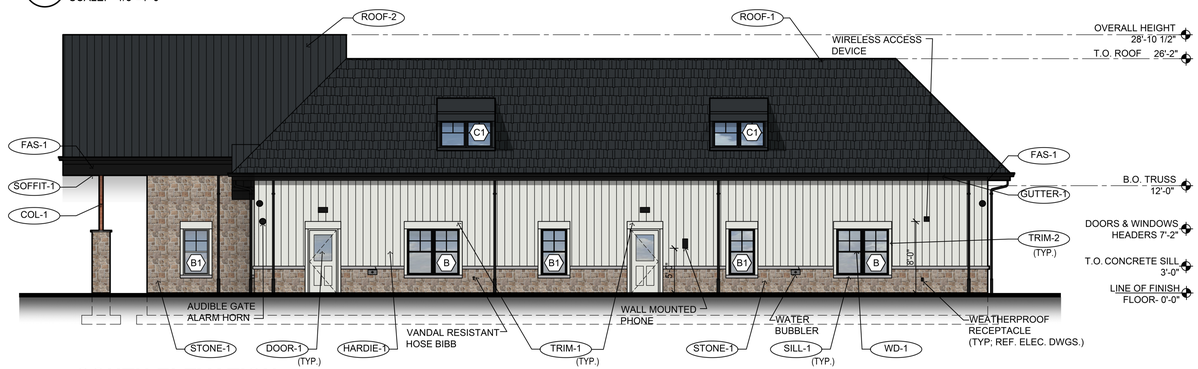

03 SOUTH ELEVATION
SCALE: 1/8"=1'-0"

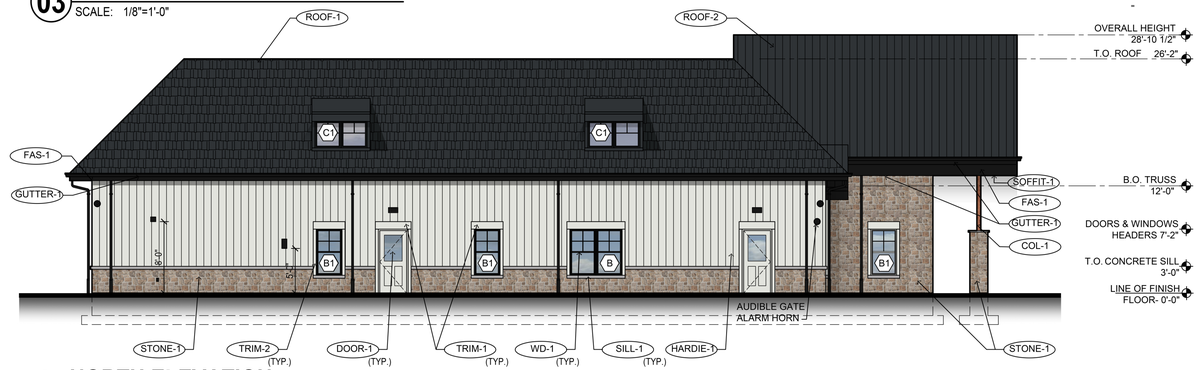

04 NORTH ELEVATION
SCALE: 1/8"=1'-0"

EXTERIOR MATERIAL SCHEDULE

LABEL	MANUFACTURER	SIZE / TYPE	FINISH / COLOR
SF-1	KAWNEER	TRIFAB 451T / 350 PER DOOR SCHEDULE	BLACK
DOOR-1	--	PER DOOR SCHEDULE	WHITE
WD-1	ANDERSEN	SINGLE-HUNG 100 SERIES PER WINDOW SCHEDULE	BLACK
STONE-1	BUECHEL STONE CORP.	STONE VENEER - CASTLE ROCK	ANTIQUE BRONZE COUNTRY
SILL-1	CUSTOM CAST STONE	SILLSL-4S 4"Hx5"W	NATURAL
GUTTER-1	PLYGEM	6" ALUMINUM TYPE 'K' W/ LEAF SCREEN AND 6" LEADERS	WHITE
TRIM-1	JAMES HARDIE	5/4 RUSTIC HARDIE TRIM BOARD 11.25"W	ARCTIC WHITE
TRIM-2	JAMES HARDIE	5/4 RUSTIC HARDIE TRIM BOARD 3.5"W	ARCTIC WHITE
TRIM-3	JAMES HARDIE	5/4 RUSTIC HARDIE TRIM BOARD 7.25"W	STONE BEACH
HARDIE-1	JAMES HARDIE	HARDIE PANEL VERTICAL SIDING	ARCTIC WHITE
SOFFIT-1	JAMES HARDIE	VENTED CEDARMILL SOFFIT	ARCTIC WHITE
COL-1	--	6" X 6" COLUMN WRAP	PRESSURE TREATED
ROOF-1	GAF	TIMBERLINE SHINGLE	CHARCOAL
ROOF-2	PAC-CLAD	--	BLACK
FAS-1	JAMES HARDIE	ALUMINUM SMOOTH FASCIA 10"W	BLACK

FINISH SCHEDULE NOTES:
1. G.C. SHALL VERIFY KNOX BOX MODEL(S) AND LOCATION(S) WITH AUTHORITY HAVING JURISDICTION PRIOR TO ORDERING AND INSTALLATION.
2. G.C. SHALL ENSURE ALL EXTERIOR FINISHES ARE INSTALLED AND FINISHED IN COMPLIANCE WITH MANUFACTURERS' WARRANTY REQUIREMENTS.

CASCO
12 Sunnen Drive, Suite 100, St. Louis, MO 63143 T: 314.821.1100

ISSUE

NO.	DATE	DESCRIPTION	INT.

REVISION

NO.	DATE	DESCRIPTION	INT.

Project:
GODDARD SCHOOL
PROTOTYPE v.8.0
23620 INTERSTATE 30
BRYANT, AR 72022

Project Number:	Scale:
2505397	1/8"=1'-0"
Drawn By:	Approved By:
KMS	LAH

Drawing Name:
EXTERIOR ELEVATIONS

Drawing Number:
A-201

Initial Date: 01/29/2026

DESIGN PROFESSIONAL OF RECORD

DESIGN PROFESSIONAL
DESIGN PROFESSIONAL LIC NUMBER