
Door Schedule			
Door Number	Door Type	Door Size	Finish Comments
2	60	32" x 96"	
3	60	32" x 96"	
8	60	32" x 96"	
9	60	32" x 96"	
10	60	32" x 96"	
11	60	32" x 96"	
13	64	72" x 96"	
15	64	72" x 96"	
16	67	72" x 84"	
17	67	72" x 84"	
18	59	32" x 84"	
19	73	34" x 84"	
20	73	34" x 84"	
21	75	32" x 96"	
22	60	32" x 96"	
23	59	32" x 84"	
24	63	192" x 84"	
25	61	30" x 96"	
26	68	36" x 84"	
27	76	36" x 84" 2	
28	61	30" x 96"	

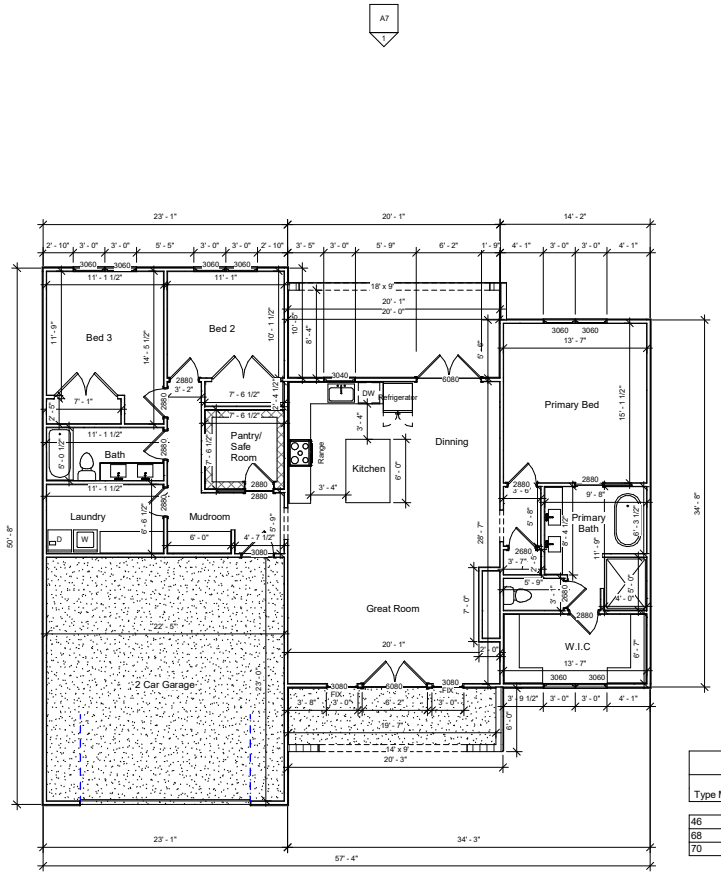

Heated & Cooled: 1,710 sqft

10 ft Ceilings

Contractor or Builder should verify all Dimensions & Square Footage prior to construction. Calculated dimensions take precedence over scaled dimensions. Some dimensions may be rounded to the nearest inch.

Contractor or Builder should also comply with all local codes and all engineered aspects of the home should incorporate actual site conditions.

Interior dimensions shown are interior stud wall dimensions.

Window Schedule				
Type Mark	Rough Opening Width	Rough Opening Height	Type	Comments
46	3' - 0"	8' - 0"	Fixed with Trim	
68	3' - 0"	6' - 0"	Window-Single-Hung	
70	3' - 0"	4' - 0"	Window-Single-Hung	

1 First Floor
3/16" = 1'-0"

AUTODESK.

www.autodesk.com/revit

Consultant
Address
Address
Phone
Fax
e-mail

Consultant
Address
Address
Phone
Fax
e-mail

Consultant
Address
Address
Phone
Fax
e-mail

Consultant
Address
Address
Phone
Fax
e-mail

Consultant
Address
Address
Phone
Fax
e-mail

No.	Description	Date

Owner

Cedar Park St.


First Floor Plan

Project number	050
Date	2/27/2026
Drawn by	Maria Beza
Checked by	

A1

Scale 3/16" = 1'-0"

2/27/2026 11:12:52 AM

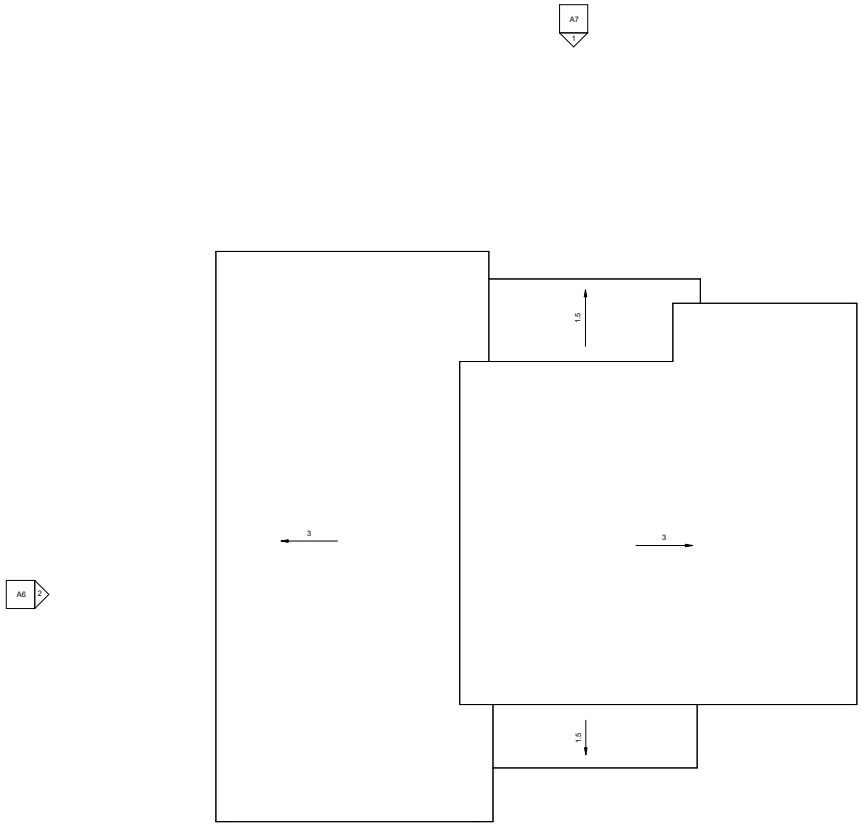

1 Roof Plan
3/16" = 1'-0"

AUTODESK.

www.autodesk.com/revit

Consultant
Address
Address
Phone
Fax
e-mail

Consultant
Address
Address
Phone
Fax
e-mail

Consultant
Address
Address
Phone
Fax
e-mail

Consultant
Address
Address
Phone
Fax
e-mail

Consultant
Address
Address
Phone
Fax
e-mail

No.	Description	Date

Owner

Cedar Park St.


Roof Plan

Project number	050
Date	2/27/2026
Drawn by	Maria Beza
Checked by	


A5

Scale 3/16" = 1'-0"

2/27/2026 11:12:53 AM

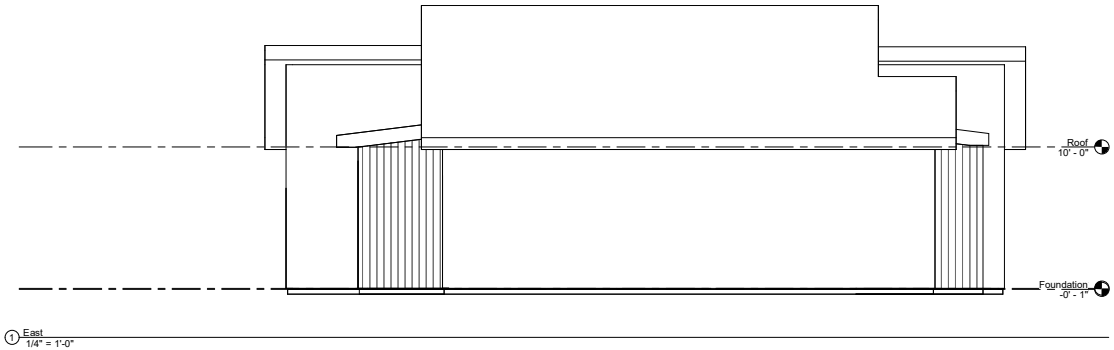

1 East
1/4" = 1'-0"

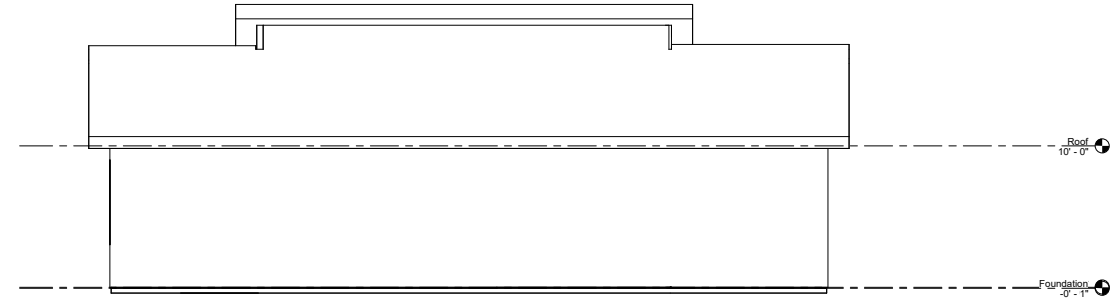

2 West
1/4" = 1'-0"

AUTODESK.

www.autodesk.com/revit

Consultant
Address
Address
Phone
Fax
e-mail

Consultant
Address
Address
Phone
Fax
e-mail

Consultant
Address
Address
Phone
Fax
e-mail

Consultant
Address
Address
Phone
Fax
e-mail

Consultant
Address
Address
Phone
Fax
e-mail

No.	Description	Date

Owner

Cedar Park St.


Elevations

Project number	050
Date	2/27/2026
Drawn by	Maria Beza
Checked by	


A6

Scale	1/4" = 1'-0"

2/27/2026 11:12:53 AM

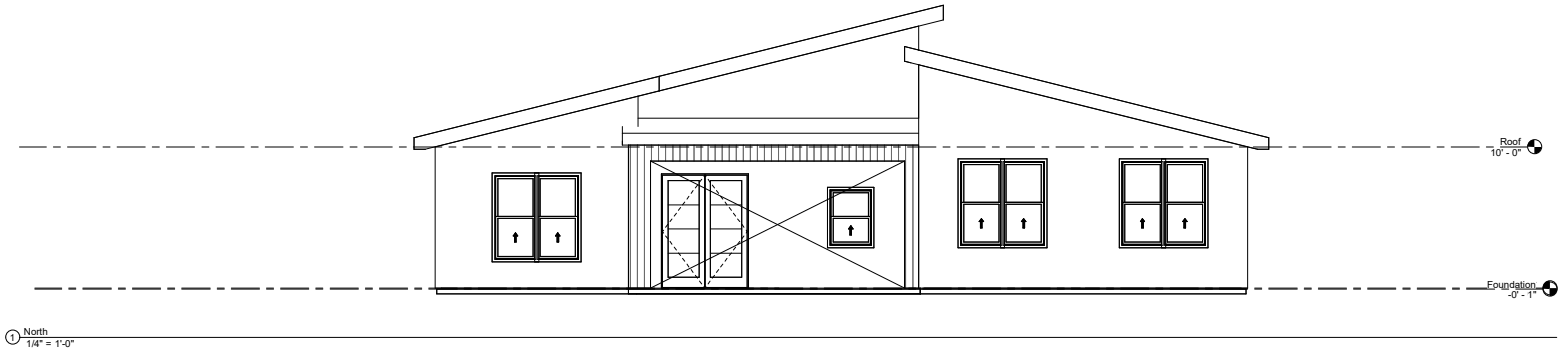

1 North
1/4" = 1'-0"

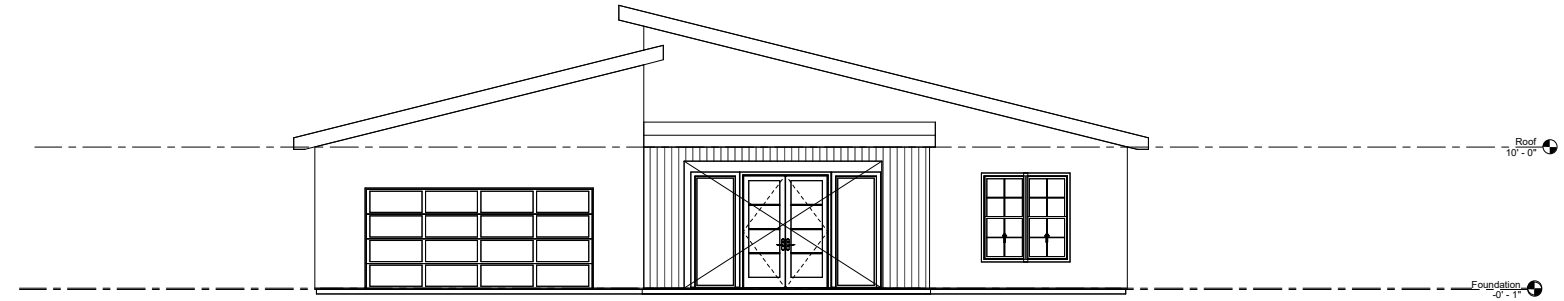

2 South
1/4" = 1'-0"

AUTODESK.

www.autodesk.com/revit

Consultant
Address
Address
Phone
Fax
e-mail

Consultant
Address
Address
Phone
Fax
e-mail

Consultant
Address
Address
Phone
Fax
e-mail

Consultant
Address
Address
Phone
Fax
e-mail

Consultant
Address
Address
Phone
Fax
e-mail

No.	Description	Date

Owner

Cedar Park St.


Elevations


Project number	050
Date	2/27/2026
Drawn by	Maria Beza
Checked by	

A7

Scale	1/4" = 1'-0"

2/27/2026 11:12:54 AM

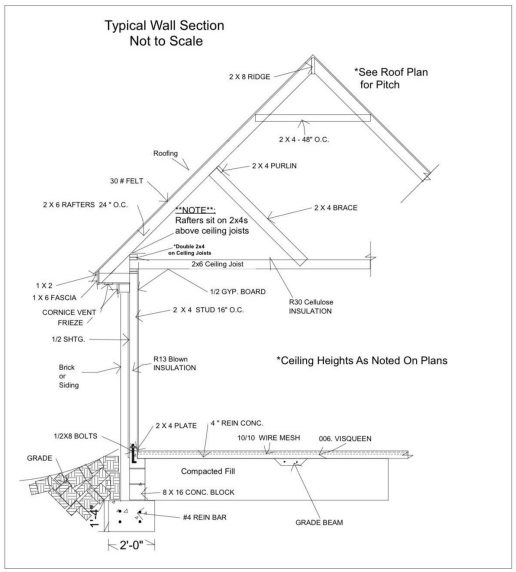

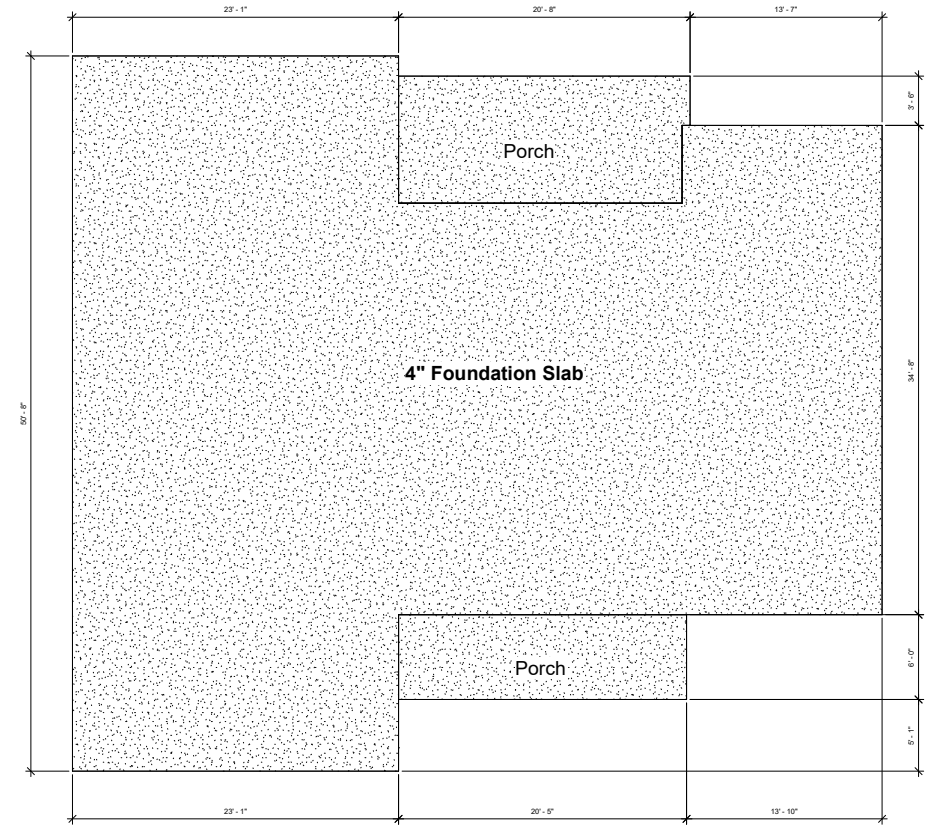

1 Foundation
1/4" = 1'-0"

AUTODESK.

www.autodesk.com/revit

Consultant
Address
Address
Phone
Fax
e-mail

Consultant
Address
Address
Phone
Fax
e-mail

Consultant
Address
Address
Phone
Fax
e-mail

Consultant
Address
Address
Phone
Fax
e-mail

Consultant
Address
Address
Phone
Fax
e-mail

No.	Description	Date

Owner

Cedar Park St.


Foundation Plan


Project number	050
Date	2/27/2026
Drawn by	Maria Beza
Checked by	

S0

Scale	1/4" = 1'-0"

2/27/2026 11:12:54 AM

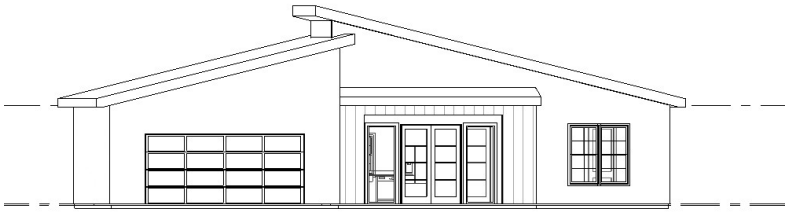

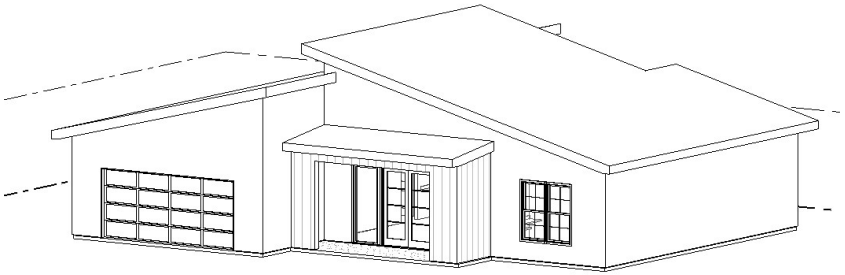

GENERAL NOTES:

CONTEMPORARY MODERN - 3 BED / 2 BATH W/ SAFE ROOM

SPECIFICATIONS:

WALLS:
- WOOD STUD FRAMING: INTERIOR & EXTERIOR WALLS 2X4'S
- EXTERIOR MEASURED STUD TO STUD
- INTERIOR DIMENSIONS MEASURED INTERIOR STUD TO STUD

ROOFING: OWNER TO VERIFY

ELECTRICAL/PLUMBING: OWNER TO VERIFY

INTERIOR/EXTERIOR DOORS: OWNER TO VERIFY

WINDOWS: OWNER TO VERIFY

AUTODESK.

www.autodesk.com/revit

Consultant
Address
Address
Phone
Fax
e-mail

Consultant
Address
Address
Phone
Fax
e-mail

Consultant
Address
Address
Phone
Fax
e-mail

Consultant
Address
Address
Phone
Fax
e-mail

Consultant
Address
Address
Phone
Fax
e-mail

No.	Description	Date

Owner

Cedar Park St.

Title Sheet

Project number	050
Date	2/27/2026
Drawn by	Maria Beza
Checked by	

T1

Scale

2/27/2026 11:12:55 AM