


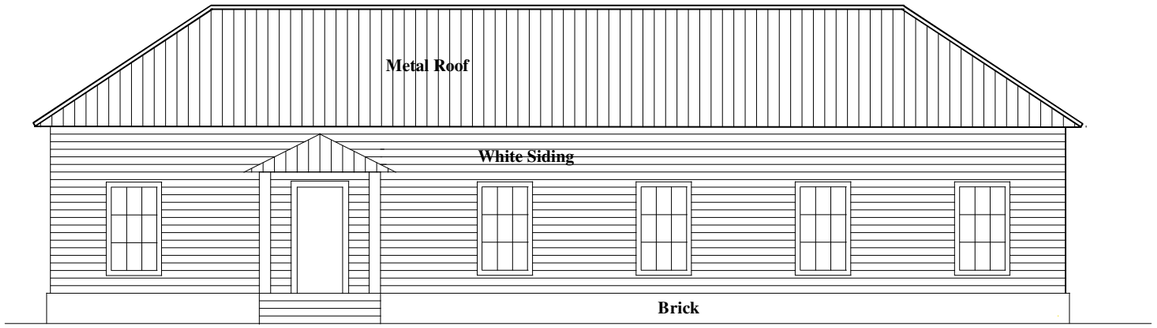


North Elevation

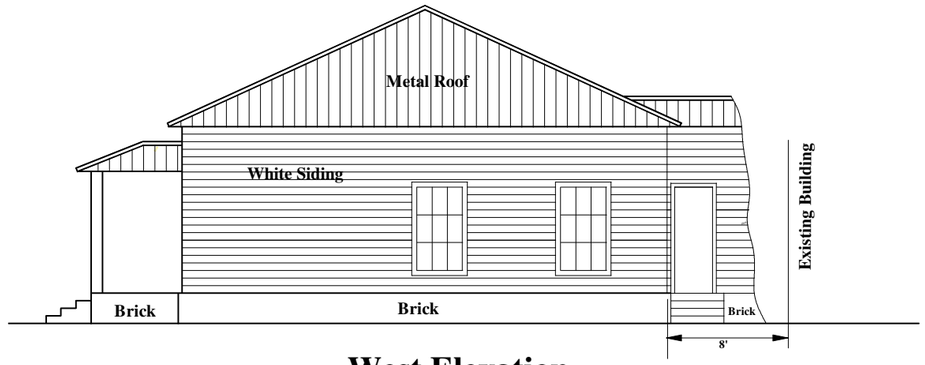

West Elevation

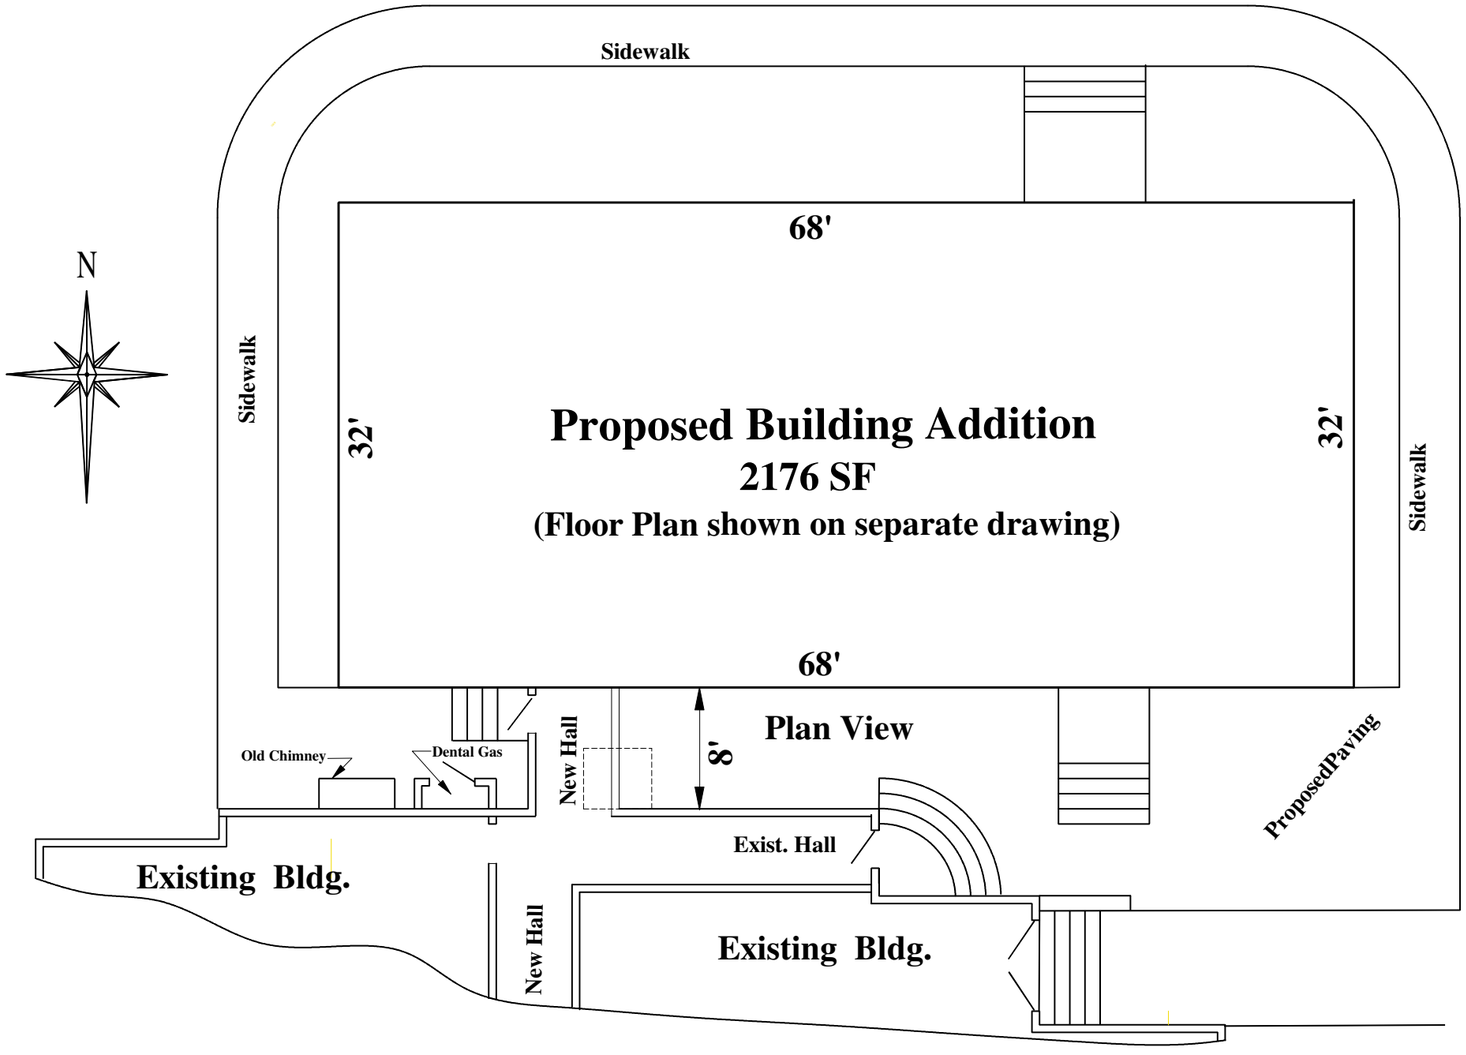

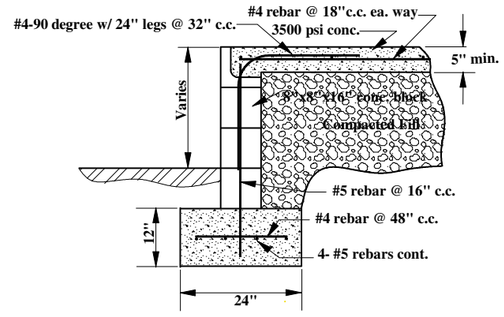

Typ. Foundation Section

N.T.S.

Notes

1) Reference Site Plan.
2) Reference Floor Plan.
3) Reference Survey.

Client	Dr. David Ouellette
Job No.	16144
Date	8-1-2026
Scale	1" = 10'

HURRICANE VALLEY INC.
PROFESSIONAL ENGINEERING CONSULTANTS
P.O. BOX 118
BRYANT, ARKANSAS 501-231-5136

Ouellette Dental Clinic

Elevations

Bryant, Arkansas

SHEET 1 OF 1