

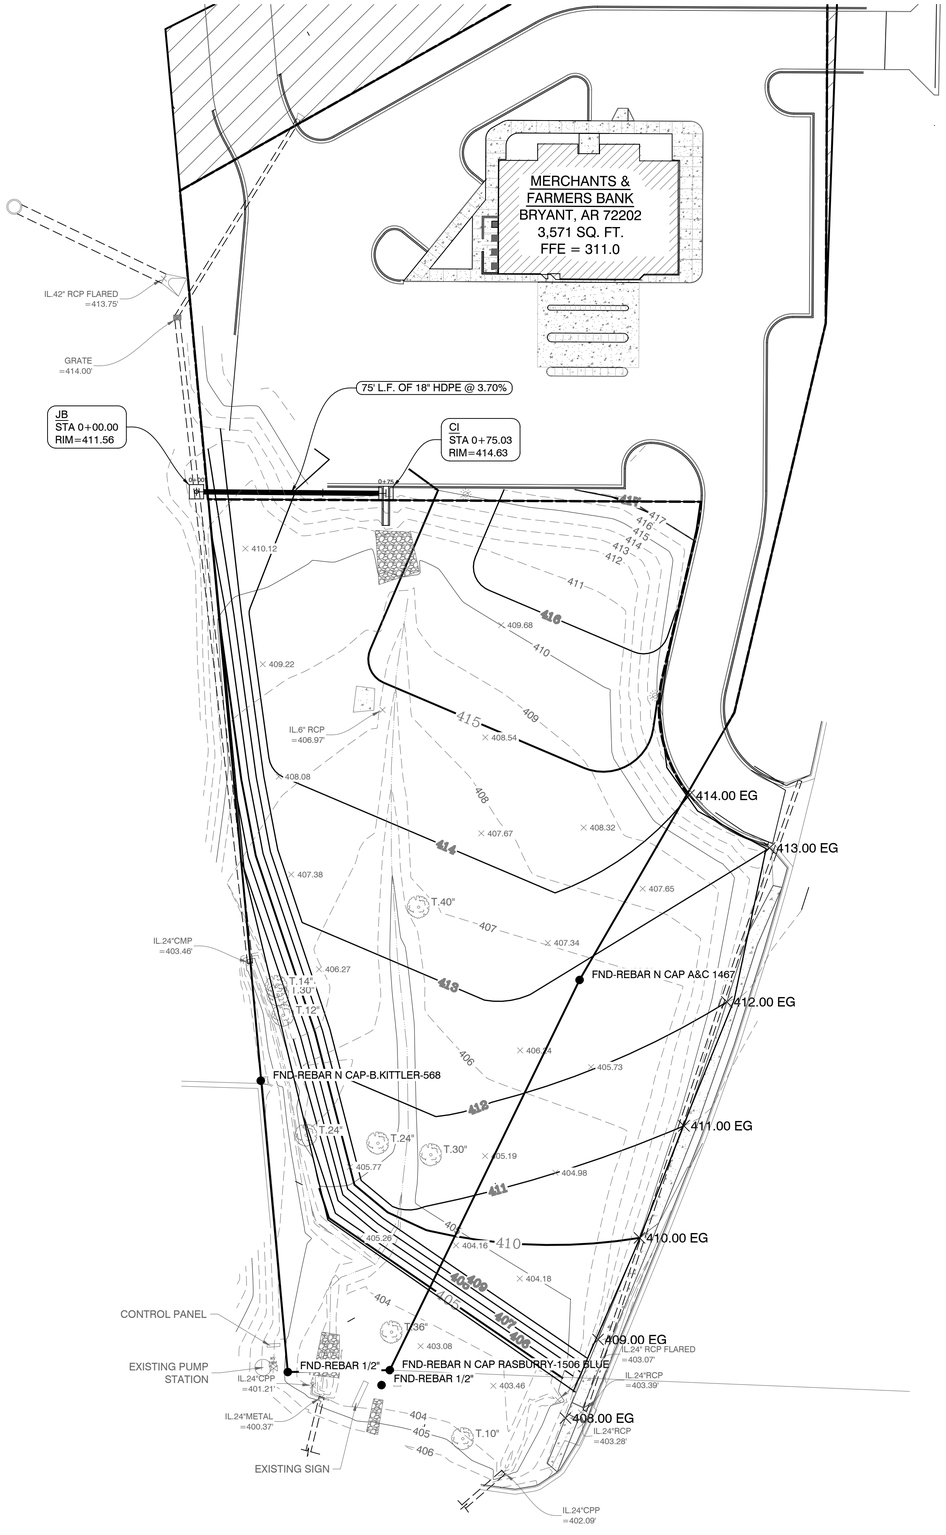


Proposed PROFILE

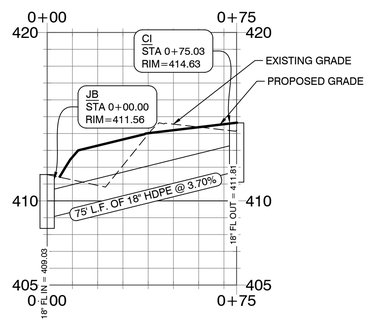

HORIZONTAL SCALE: 1" = 30'
VERTICAL SCALE: 1" =3'

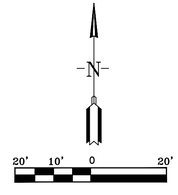

DATE	REVISION	BY

GNE Designing our client's success
GarNat Engineering, LLC
P.O. Box 116
Benton, AR 72018
Ph (501) 408-4650
3825 Mt Carmel Rd
Bryant, AR 72022
garnatengineering@gmail.com

MERCHANTS & FARMERS BANK
SOUTH TRACT
DRAINAGE IMPROVEMENTS
BRYANT, AR

STATE OF ARKANSAS
Vernon J. Williams
REGISTERED
PROFESSIONAL
ENGINEER
NO. 9551
VERNON J. WILLIAMS

2-05-2020

CONTENTS:

GRADING & DRAINAGE PLAN

PROJECT NO:
20003

DATE:
JAN. 2020

SHEET NO:
C1.0

a:\Projects\2020\ Projects\20003 Merchants and Farmers Bank South Tract Grading Plan 28' D.dwg