Key Name	LOCATION	TYPE	MANUFACTURER	PRODUCT INFORMATION	FINISH	NOTES
FLOOR FINISH						
E	TUNNEL	EPOXY FLOORING	TUFCO	REFER TO SPECIFICATIONS		
SC	EQUIPMENT ROOM, OFFICE, TOILET	SEALED CONCRETE		REFER TO SPECIFICATIONS		
FLOOR BASE						
B-1	OFFICE, TOILET	RESILIENT BASE	EQUAL TO JOHNSONITE	4" COVE RUBBER BASE		
E	TUNNEL	EPOXY BASE	TUFCO	REFER TO SPECIFICATIONS		CONTINUE EPOXY COATING UP WALL TO COVER FIRST FULLY EXPOSED ROW OF CMU
WALL FINISH						
EP-1	EXPOSED STEEL	EPOXY PAINT	EQUAL TO SHERWIN WILLIAMS	REFER TO SPECIFICATIONS		
EXT	TUNNEL	EXTRUTECH PANEL	EXTRUTECH PLASTICS	REFER TO SPECIFICATIONS		
P-1	OFFICE, TOILET, EQUIPMENT ROOM, POS CANOPY	PAINT	EQUAL TO SHERWIN WILLIAMS	REFER TO SPECIFICATIONS		
CEILING FINISH						
EXT	TUNNEL	EXTRUTECH PANEL	EXTRUTECH PLASTICS	REFER TO SPECIFICATIONS		
P-2	EQUIPMENT ROOM	PAINT	EQUAL TO SHERWIN WILLIAMS	REFER TO SPECIFICATIONS		
SAT-1	OFFICE, TOILET	ACOUSTICAL CEILING TILE		REFER TO SPECIFICATIONS		
SURFACE FINISH						
L-1	OFFICE COUNTER	LAMINATE	FORMICA	6314-AN, NEO CLOUD, INFINITY FINISH		
L-2	OFFICE CABINET	LAMINATE	FORMICA	8848-58, BLACKENED LEGNO, MATTE FINISH		

TOILET ACCESSORY SCHEDULE

Type Mark	DESCRIPTION	MANU. & MODEL #	Model
18GB	18" Grab Bar	Bobrick Washroom Equipment, Inc.	B-6806x18
36GB	36" Grab Bar	Bobrick Washroom Equipment, Inc.	B-6806x36
42GB	42" Grab Bar	Bobrick Washroom Equipment, Inc.	B-6806x42
M	Welded Frame Mirror	Bobrick Washroom Equipment, Inc.	B-290 2436
PTD1	Contura Series Surface Mounted Paper Towel Dispenser	Bobrick Washroom Equipment, Inc.	B-4262
TPD	Surface-Mounted Toilet Tissue Dispenser and Utility Shelf	Bobrick Washroom Equipment, Inc.	B-2840

FINISH SCHEDULE LEGEND

LEGEND KEY


- XXX — INDICATES OVERALL FLOOR TREATMENT
- XXX — INDICATES OVERALL BASE TREATMENT
- XXX — INDICATES OVERALL WALL TREATMENT
- XXX — INDICATES OVERALL CEILING TREATMENT
- (X) — INDICATES ACCENT TREATMENT
- INDICATES COUNTERTOP TREATMENT
- (XX/XX) — INDICATES CASEWORK TREATMENT

MATERIAL CODES


A	ACOUSTICAL TILE	EXT	EXTRUTECH
B	BASE	L	LAMINATE
E	EPOXY FLOORING	P	PAINT
EP	EPOXY PAINT	SC	SEALED CONCRETE

FLOOR FINISH LEGEND

- EPOXY FLOORING
- SEALED CONCRETE
- STEEL GRATE (BY OWNER)

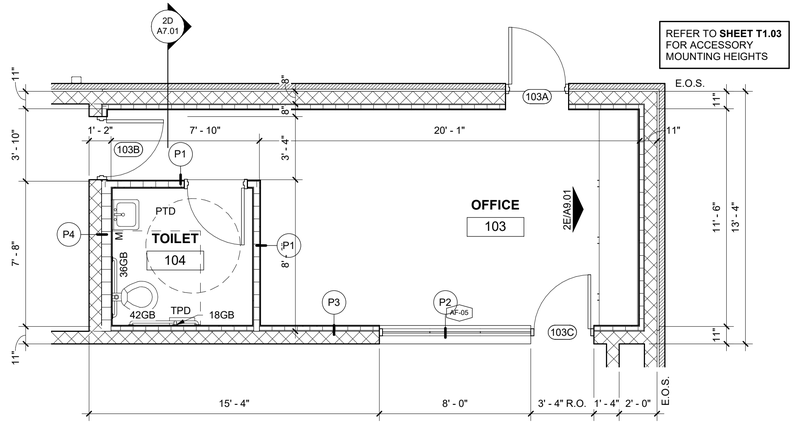

2F ENLARGED OFFICE PLAN
1/4" = 1'-0"

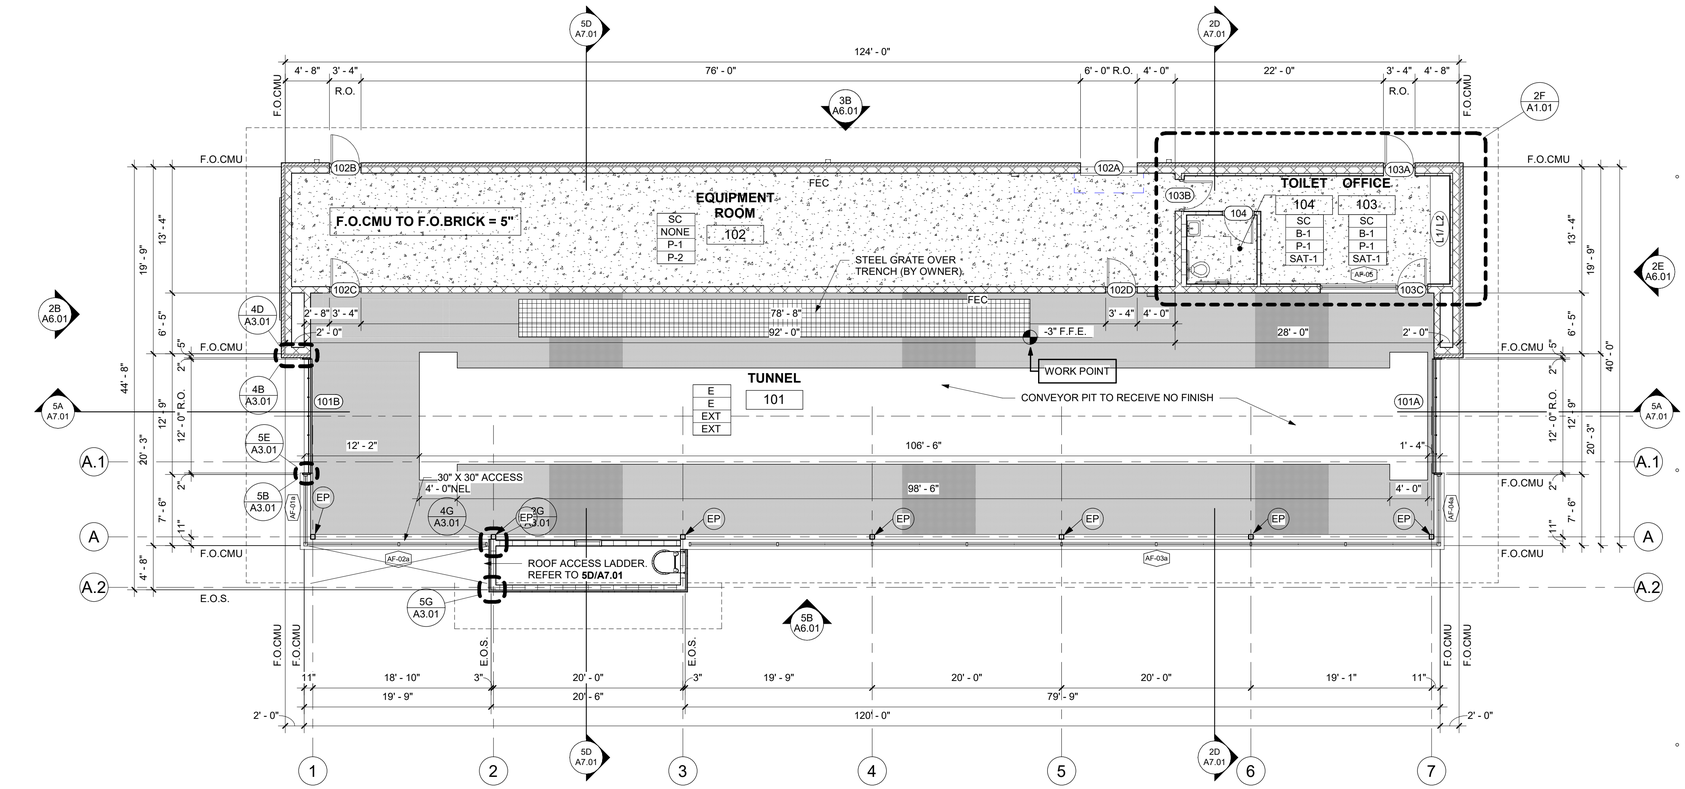

5C FLOOR PLAN
1/8" = 1'-0"
0 2' 4' 8' 16' 24'
SCALE AT FULL SIZE: 1/8" = 1'-0"

NORTH

5/11/2022 2:26:40 PM

SCM
ARCHITECTS P.L.L.C.
1400 Kirk Road, Suite 220
Little Rock, Arkansas 72223
(501) 224-3055 FAX: (479)-966-4777
www.scmarchitects.com

EXPRESS TUNNEL SPLASH CARWASH

REYNOLDS RD.
BRYANT, ARKANSAS 72022

REVISIONS:

PROJECT NO.
21129
DATE:
APRIL 22, 2022

FLOOR PLAN

A1.01