
04/28/2022
A/E # 2215

terry burruss Architect
11912 KANIS ROAD, SUITE F-8
LITTLE ROCK, ARKANSAS 72211
501-376-3676 FAX 376-3766
design, planning and interiors

PRELIMINARY SITE PLAN FOR:
ABBY ROAD
1812 N. REYNOLDS ROAD
BRYANT, AR

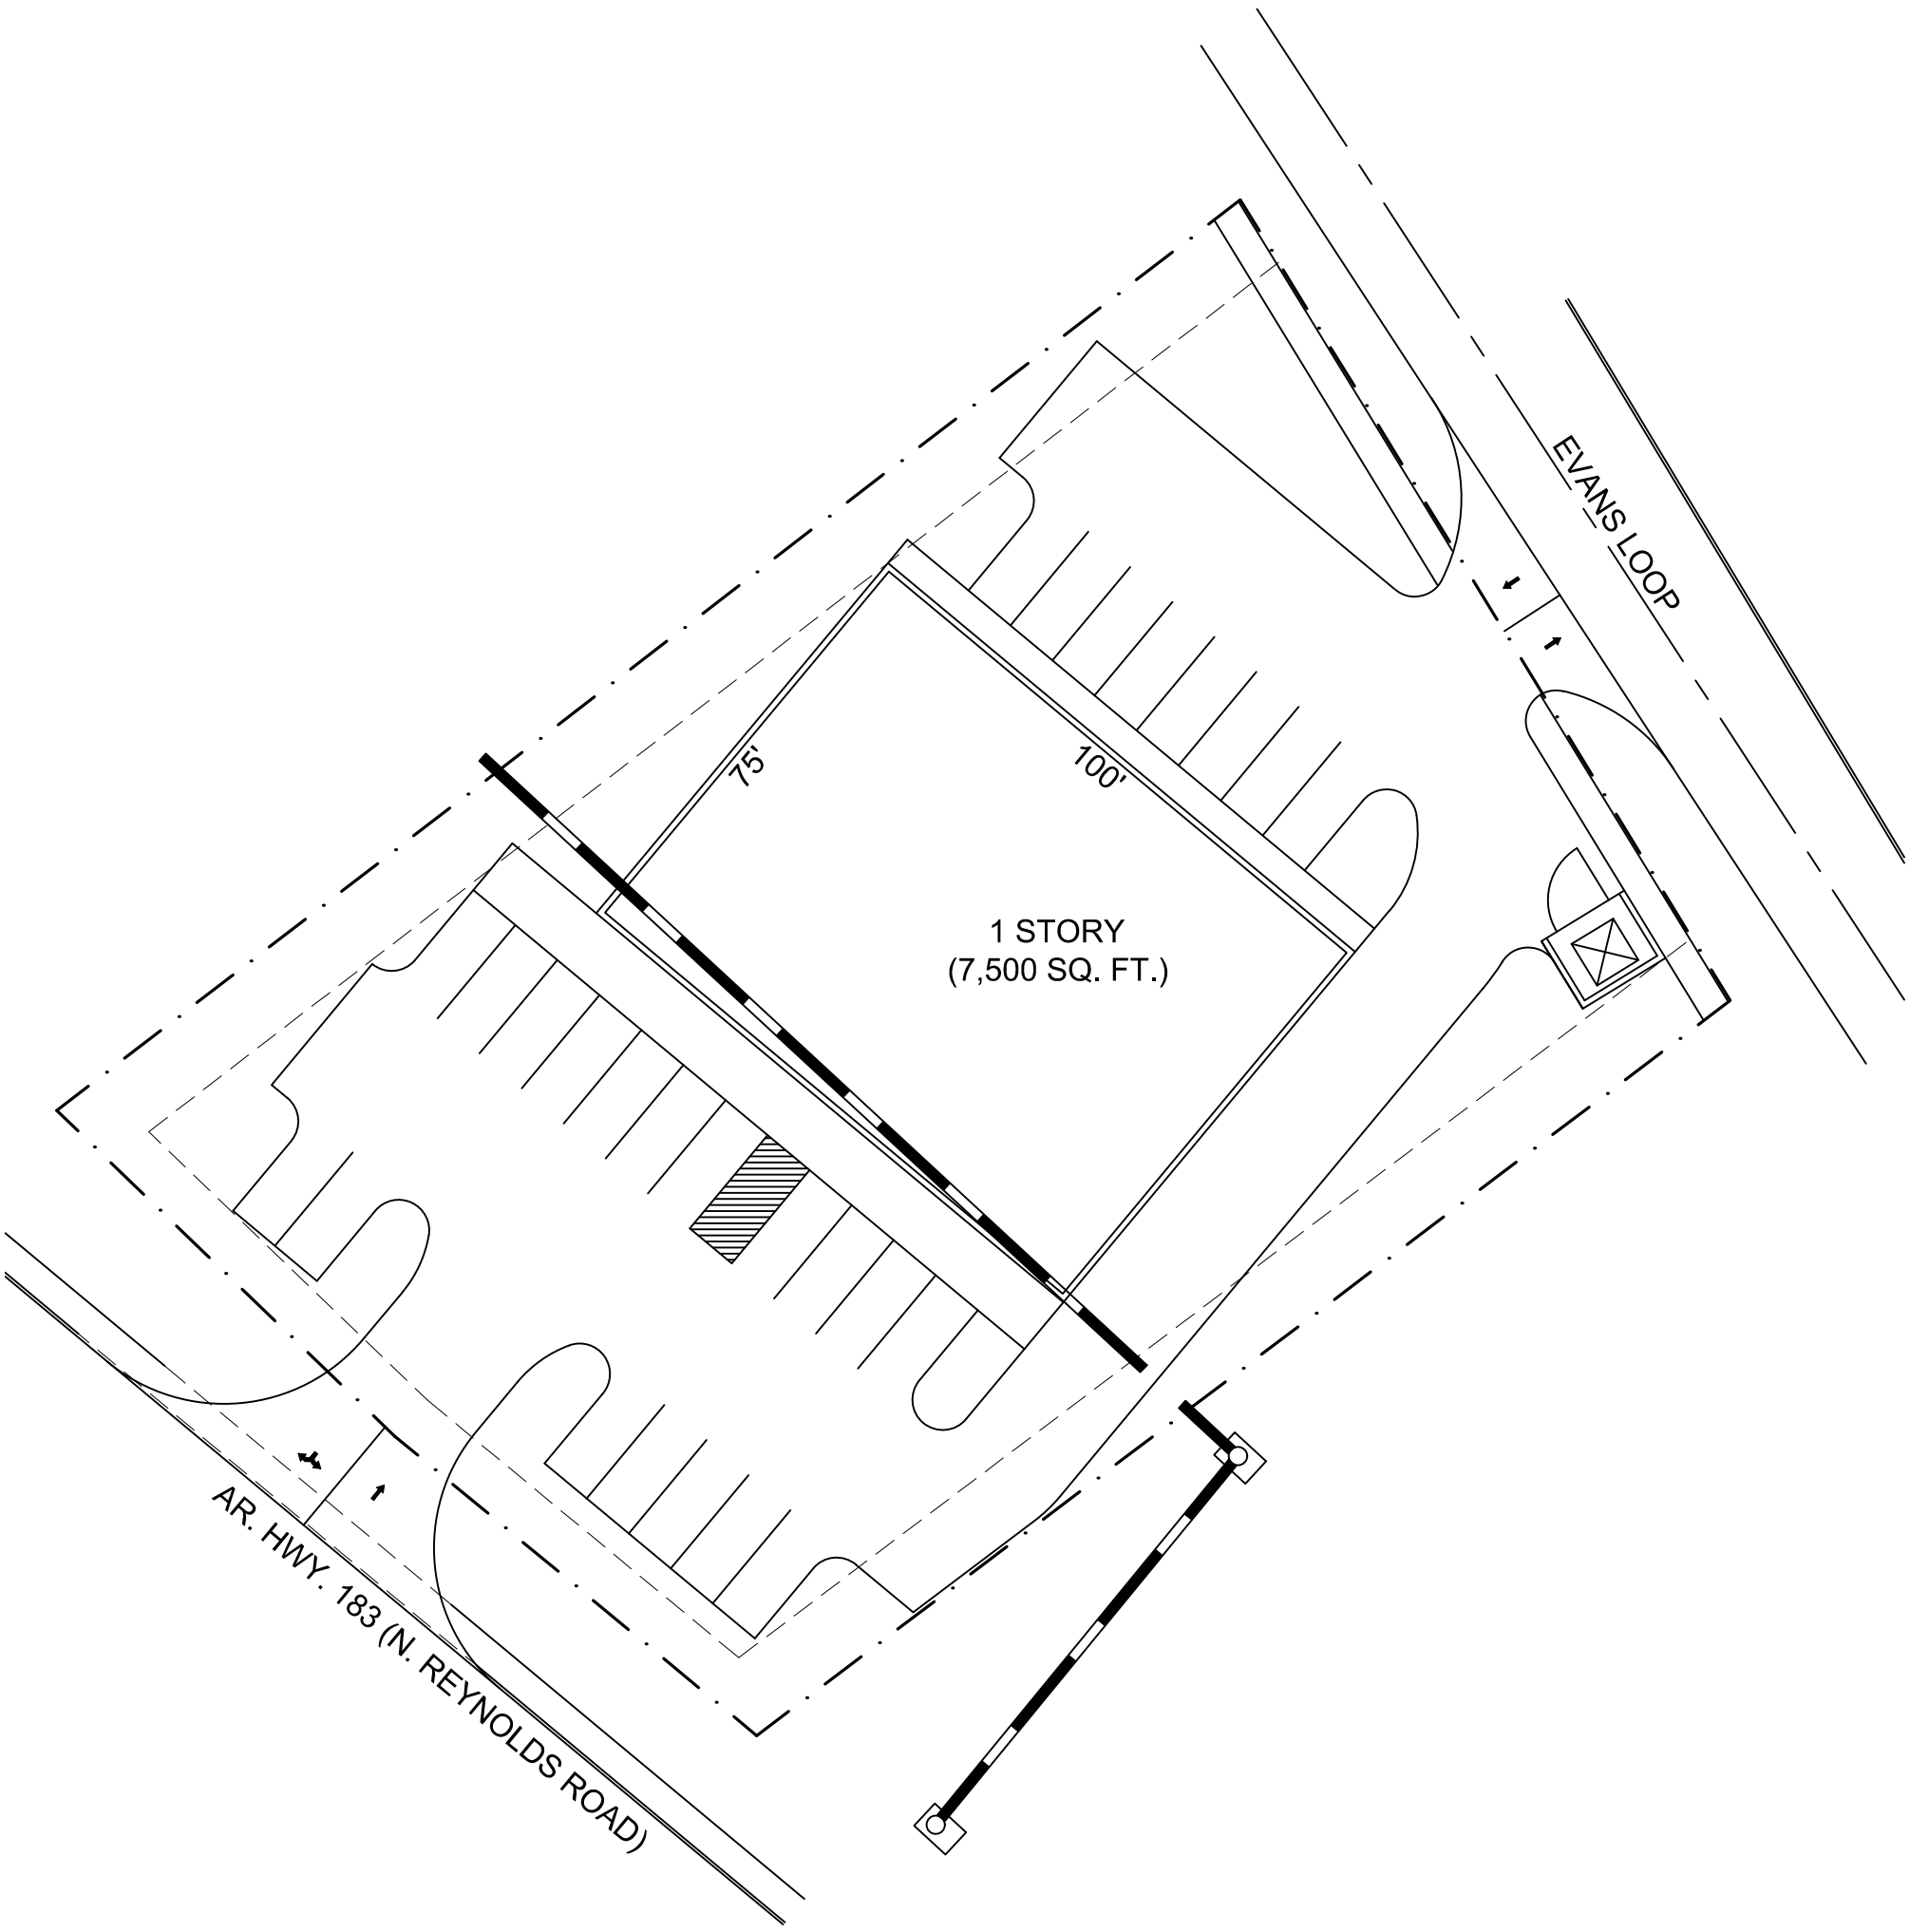


SCHEME #2 ARCHITECTURAL SITE PLAN — SCALE: 1"=30'-0"

04/28/2022
A/E # 2215

terry burruss Architect
11912 KANIS ROAD, SUITE F-8
LITTLE ROCK, ARKANSAS 72211
501-376-3676 FAX 376-3766
design, planning and interiors

PRELIMINARY SITE PLAN FOR:
ABBY ROAD
1812 N. REYNOLDS ROAD
BRYANT, AR

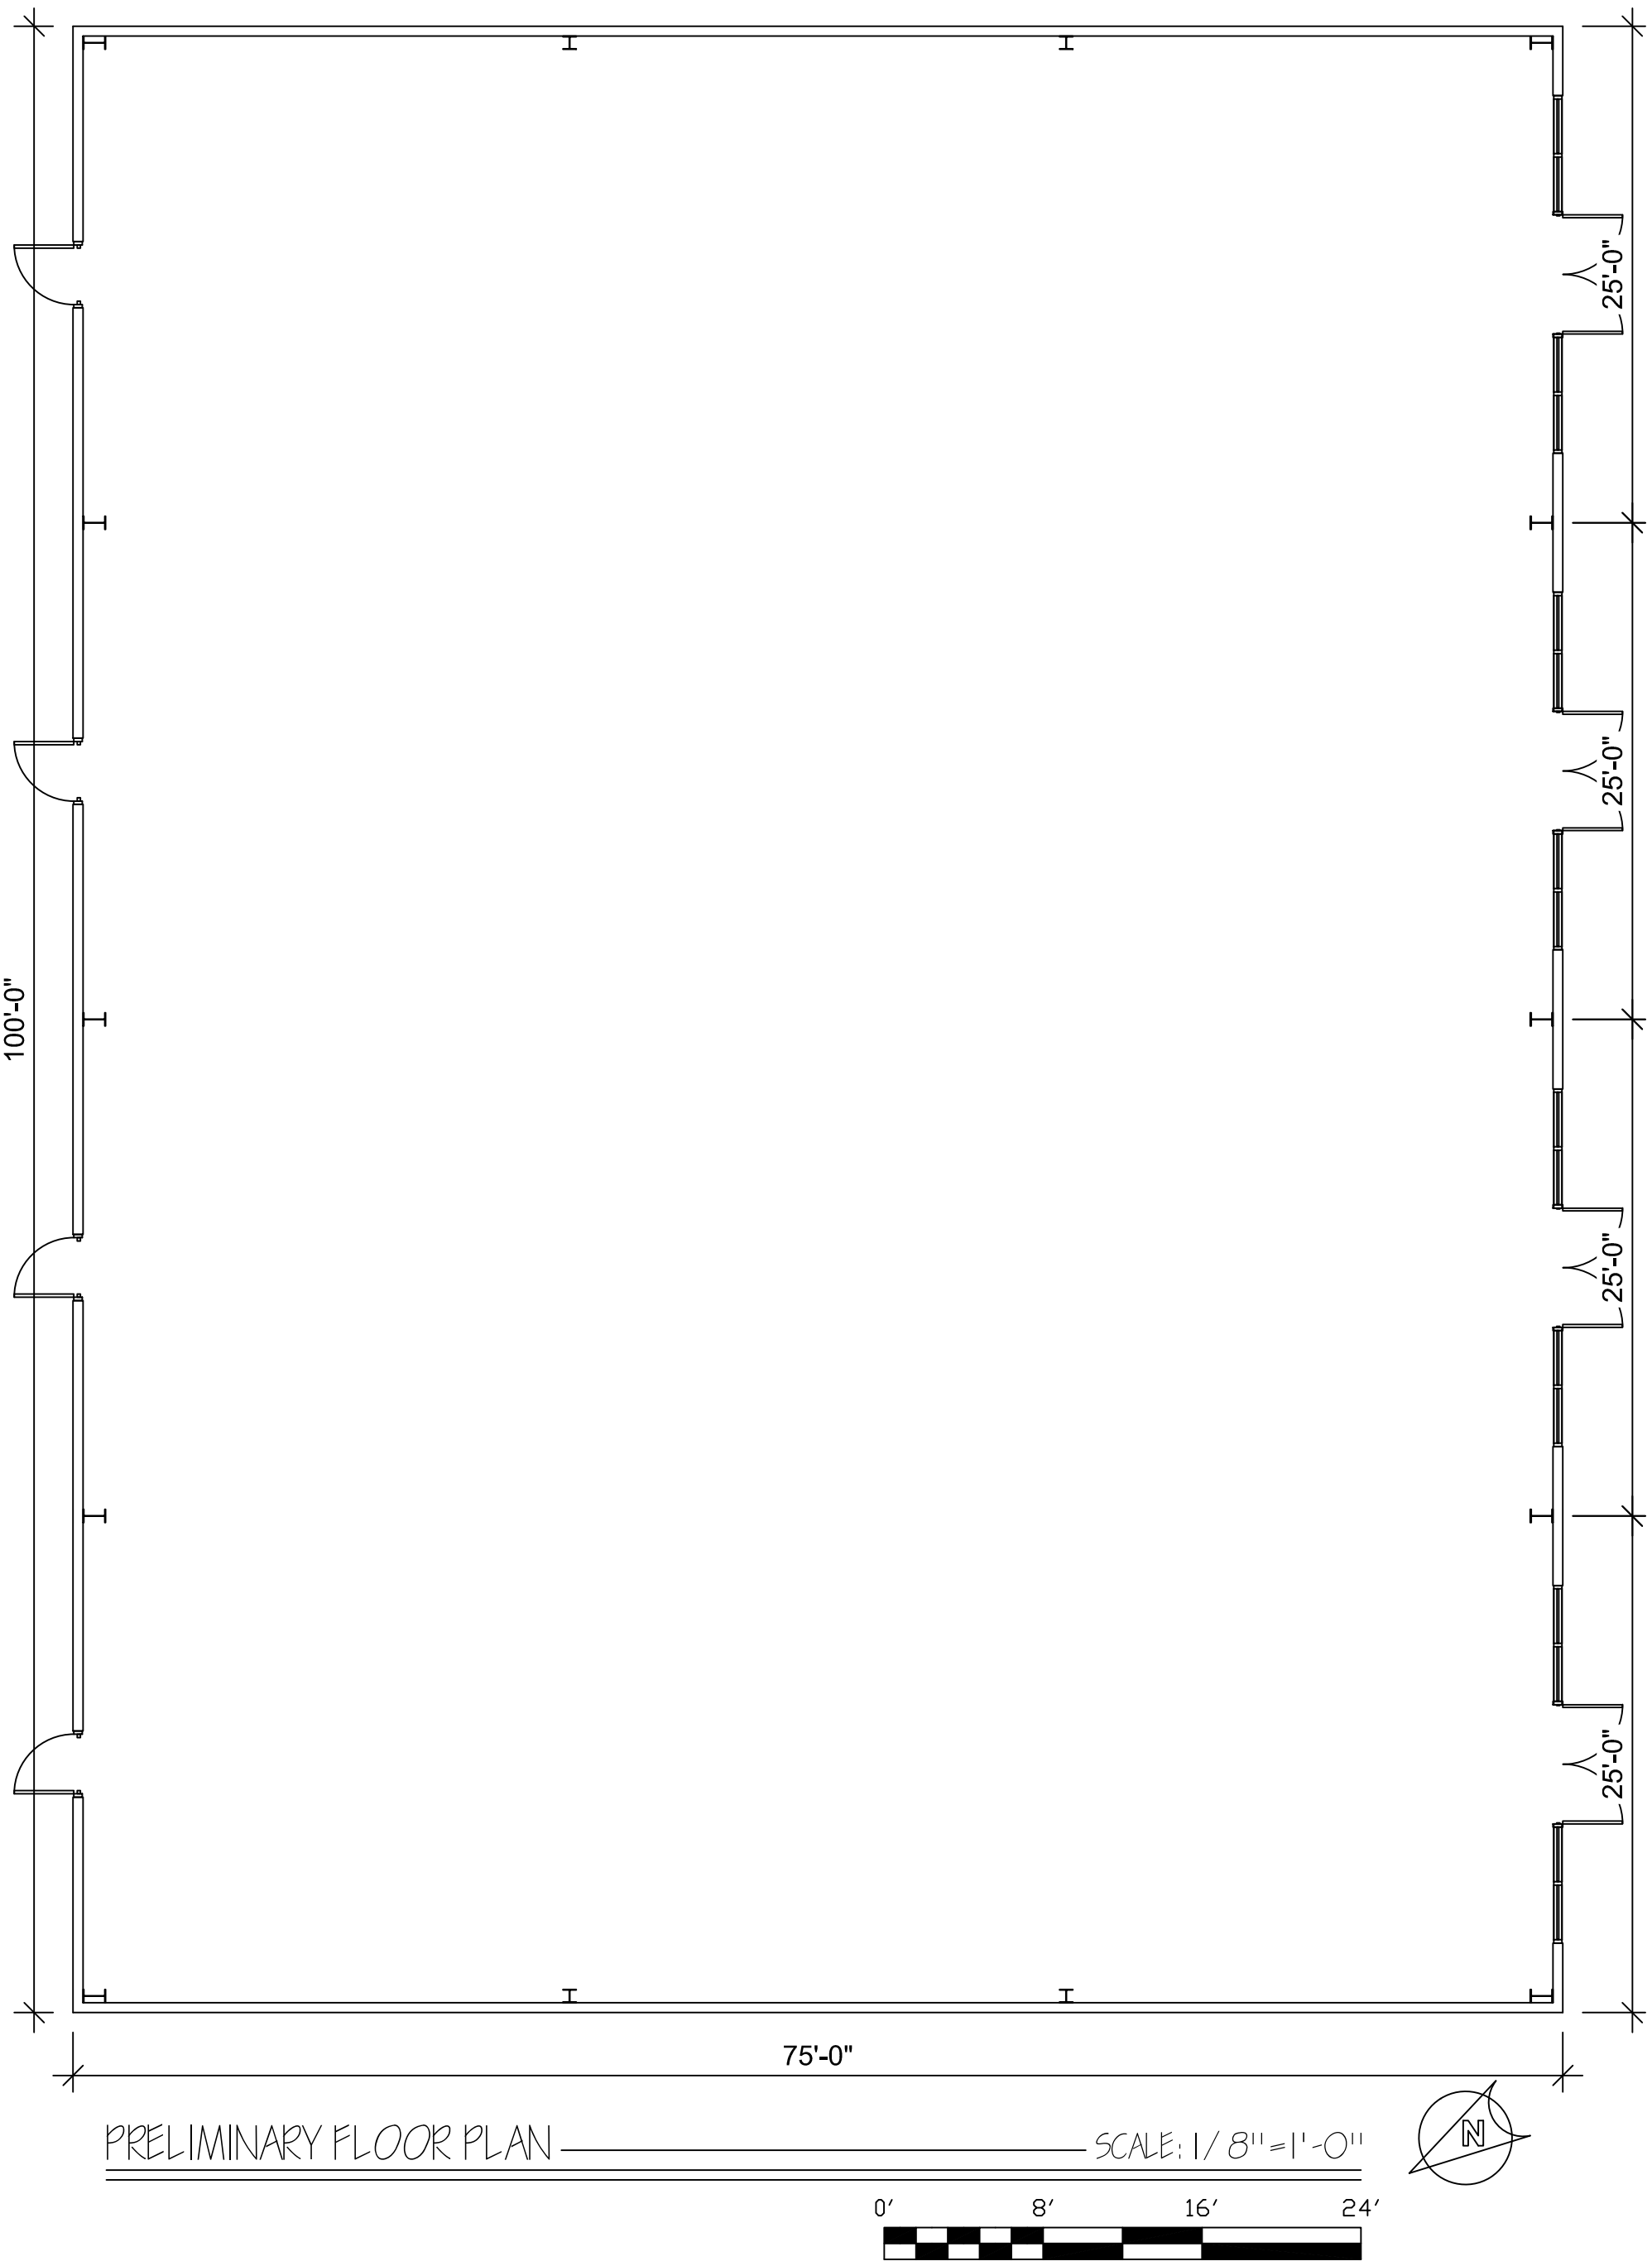


PRELIMINARY FLOOR PLAN — SCALE: 1/8" = 1'-0"

04/28/2022
A/E # 2215

terry burruss Architect
11912 KANIS ROAD, SUITE F-8
LITTLE ROCK, ARKANSAS 72211
501-376-3676 FAX 376-3766
design, planning and interiors


PRELIMINARY SITE PLAN FOR:
ABBY ROAD
1812 N. REYNOLDS ROAD
BRYANT, AR

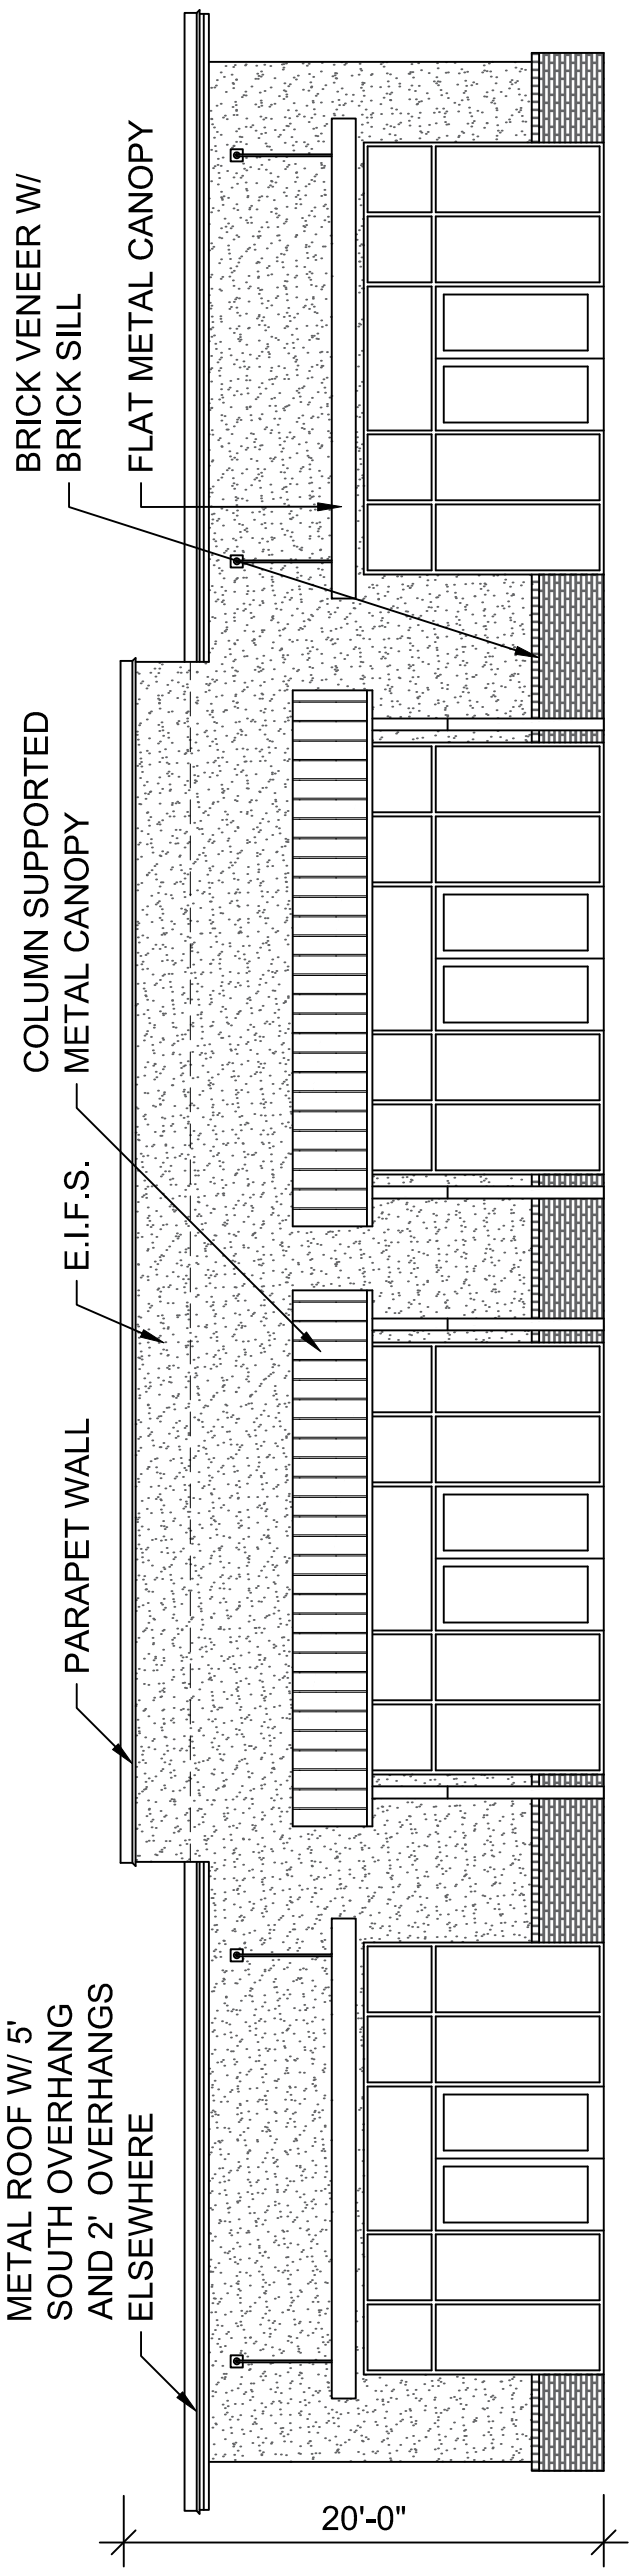

SCALE; 1/8"=1'-0"

0' 8' 16' 24'

SCHEME # A SOUTH ELEVATION

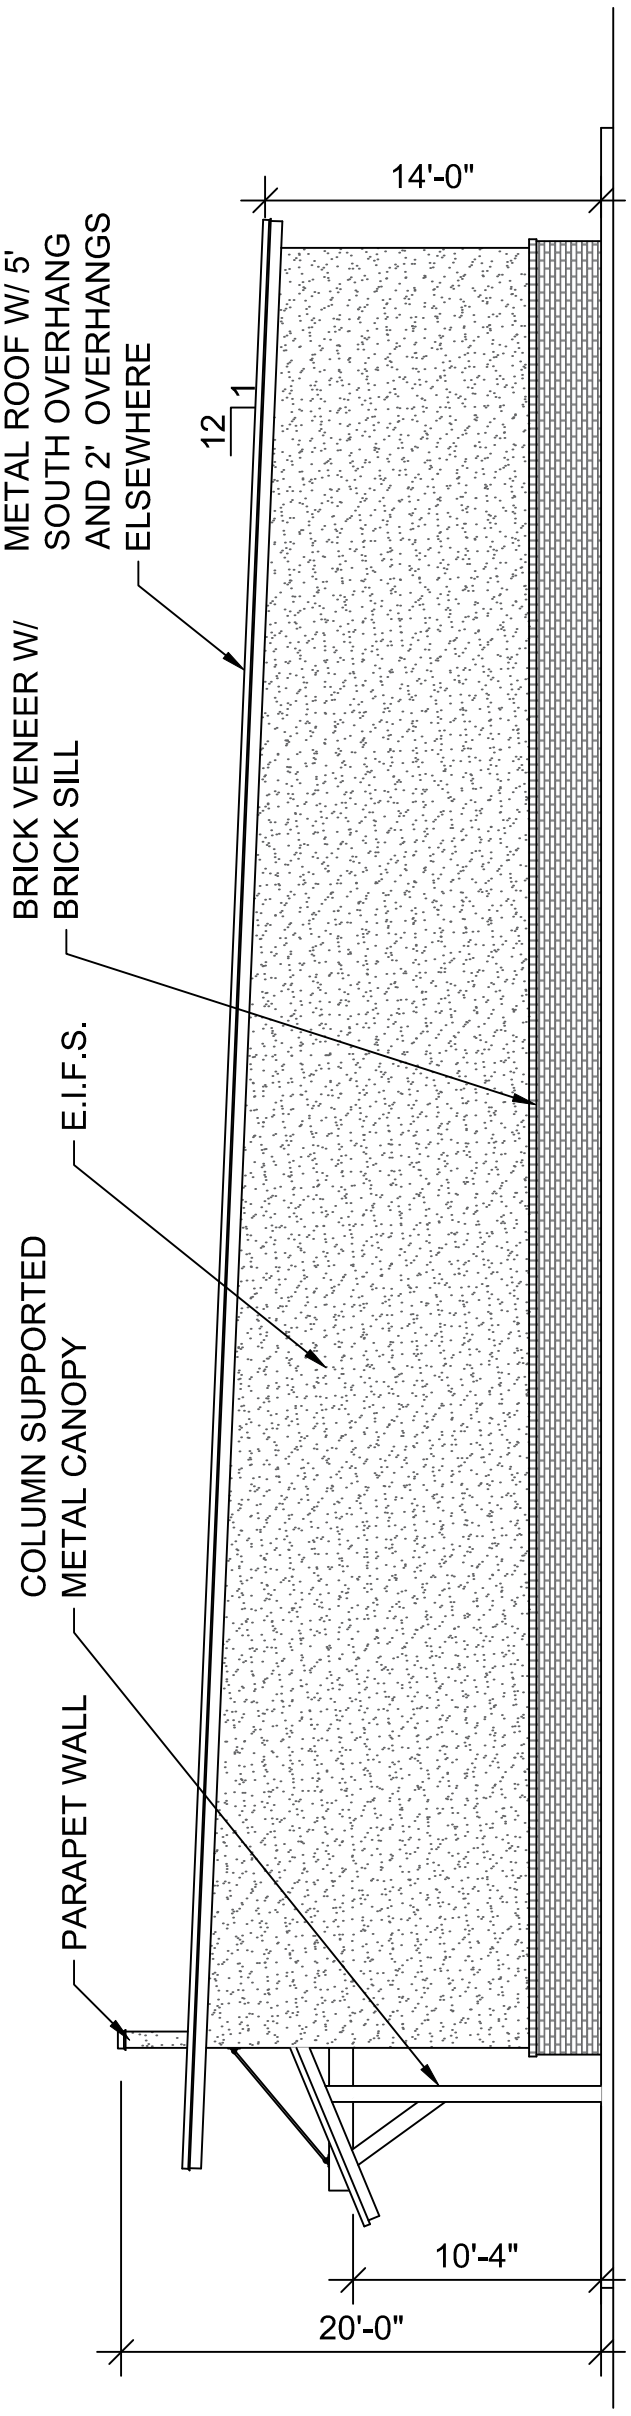

SCALE; 1/8"=1'-0"

0' 8' 16' 24'

SCHEME # A EAST ELEVATION

#2215