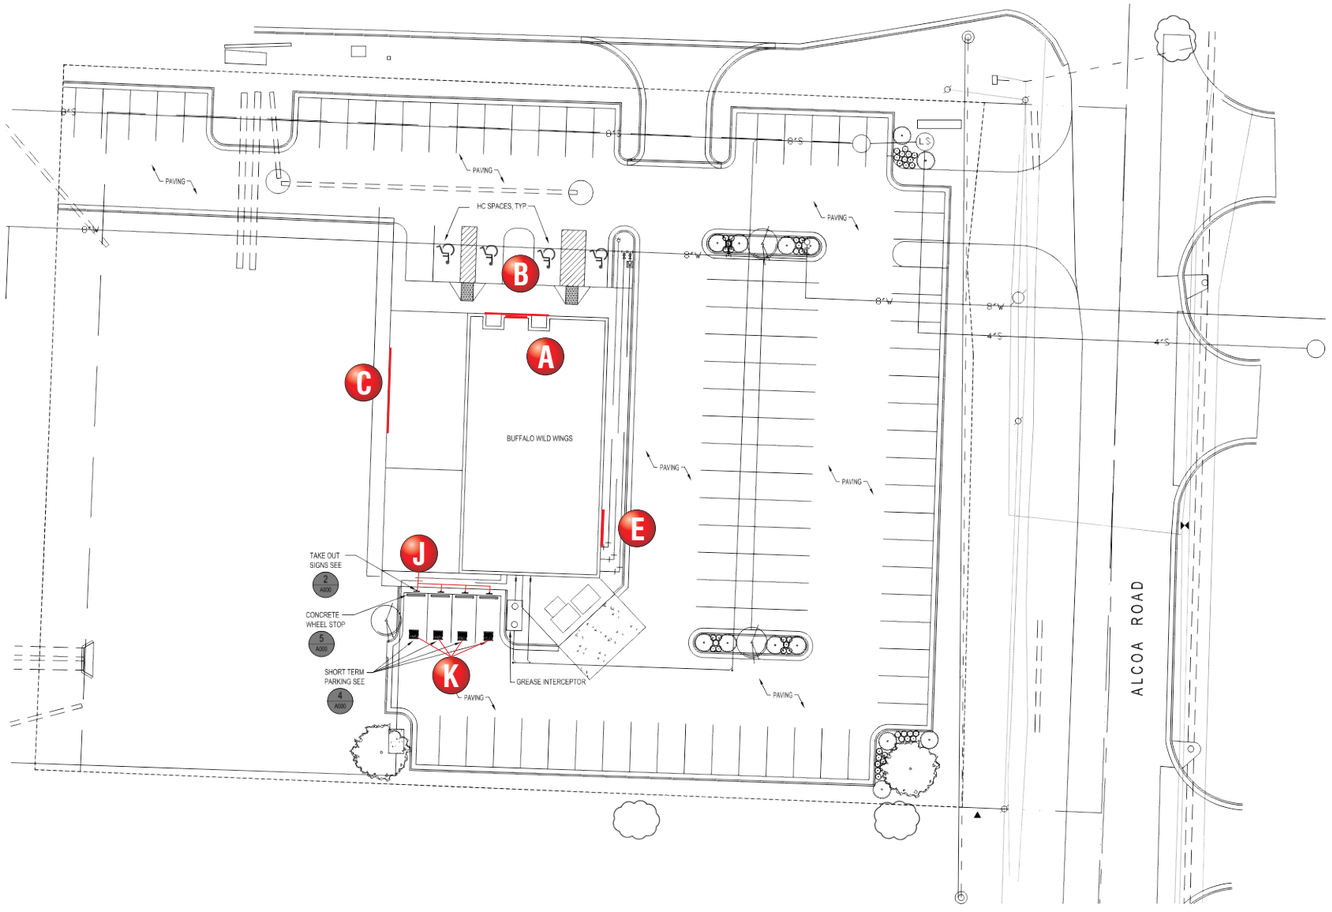



N
W E
S

1 ARCHITECTURAL SITE PLAN
SCALE: 1" = 20'-0"

SITE PLAN
SCALE: 1" = 50'-0"

L E G E N D

- **A** **W-EM**84 CHANNEL LOGO
- **B** **C-BWW18RW** CHANNEL LETTERS
- **C** **C-BWW24RW** CHANNEL LETTERS
- **E** **W-NM72H3** CHANNEL LOGO & LETTERS
- **F** **V-ME12** VINYL DOOR GRAPHICS
- **G** **V-TO20** TAKEOUT VINYL GRAPHICS
- **H** **HSL-20 HOSTESS STAND**
- **I** **F-RR18** RESTROOM SIGN
- **J** P1 TAKEOUT PARKING SIGNS
- **K** TAKEOUT PARKING STENCIL

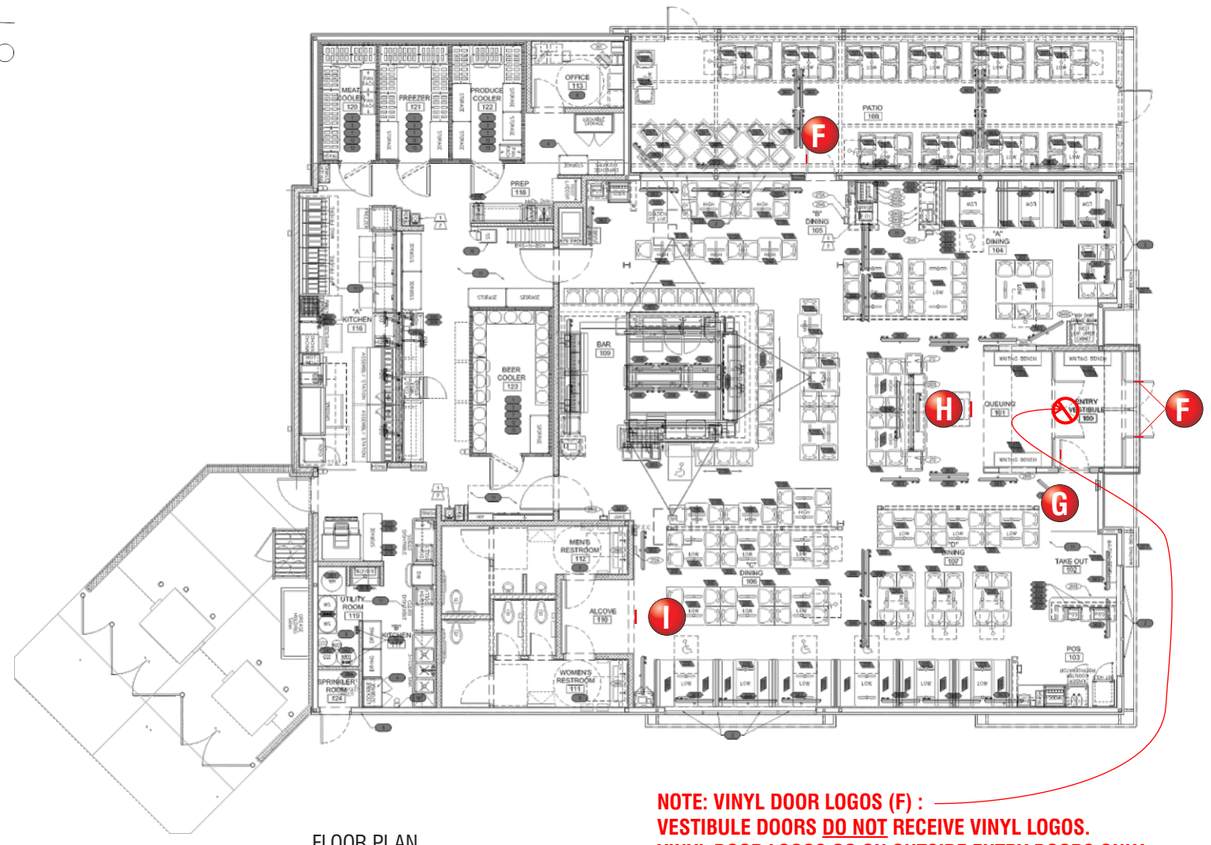

NOTE: VINYL DOOR LOGOS (F) :
VESTIBULE DOORS DO NOT RECEIVE VINYL LOGOS.
VINYL DOOR LOGOS GO ON OUTSIDE ENTRY DOORS ONLY.

FLOOR PLAN
SCALE: 1/16" = 1'-0"

FEDERAL HEATH
SIGN COMPANY
www.FederalHeath.com

Manufacturing Facilities:
Oceanside, CA - Euless, TX - Jacksonville, TX - Delaware, OH
DuraColor - Racine, WI
Office Locations:
Oceanside, Ca - Las Vegas, NV - Laughlin, AZ - Idaho Falls, ID
Euless, TX - Jacksonville, TX - San Antonio, TX - Corpus Christi, TX
Indianapolis, IN - Delaware, OH - Knoxville TN - Louisville, KY
Grafton, WI - Willowbrook, IL - Tunica, MS
Atlanta, GA - Tampa, FL - Daytona Beach, FL - Orlando, FL

Building Quality Signage Since 1901

Revisions:
R1 4.13.16 GB Revise Title Block Address (City)
R2 4.21.16 BW Remove sign D from rear elevation.

Colors Depicted In This Rendering May Not Match Actual Finished Materials. Refer To Product Samples For Exact Color Match.

Client Approval/Date:

Landlord Approval/Date:

Account Rep: RANDY CEARLOCK
Project Manager: JIM HARVEY
Drawn By: JODY GRAHAM


Underwriters Laboratories Inc. ELECTRICAL TO USE U.L. LISTED COMPONENTS AND SHALL MEET ALL N.E.C. STANDARDS
ALL ELECTRICAL SIGNS ARE TO COMPLY WITH U.L. 48 AND ARTICLE 600 OF THE N.E.C. STANDARDS, INCLUDING THE PROPER GROUNDING AND BONDING OF ALL SIGNS.

Project / Location:


7206 ALCOA ROAD
BRYANT, AR 72015

Job Number: 23-35611-10
Date: MARCH 21, 2016
Sheet Number: 1 Of 11
Design Number: **23-35611-10 R2**

This original drawing is provided as part of a planned project and is not to be exhibited, copied or reproduced without the written permission of Federal Heath Sign Company, LLC or its authorized agent. ©FHSC

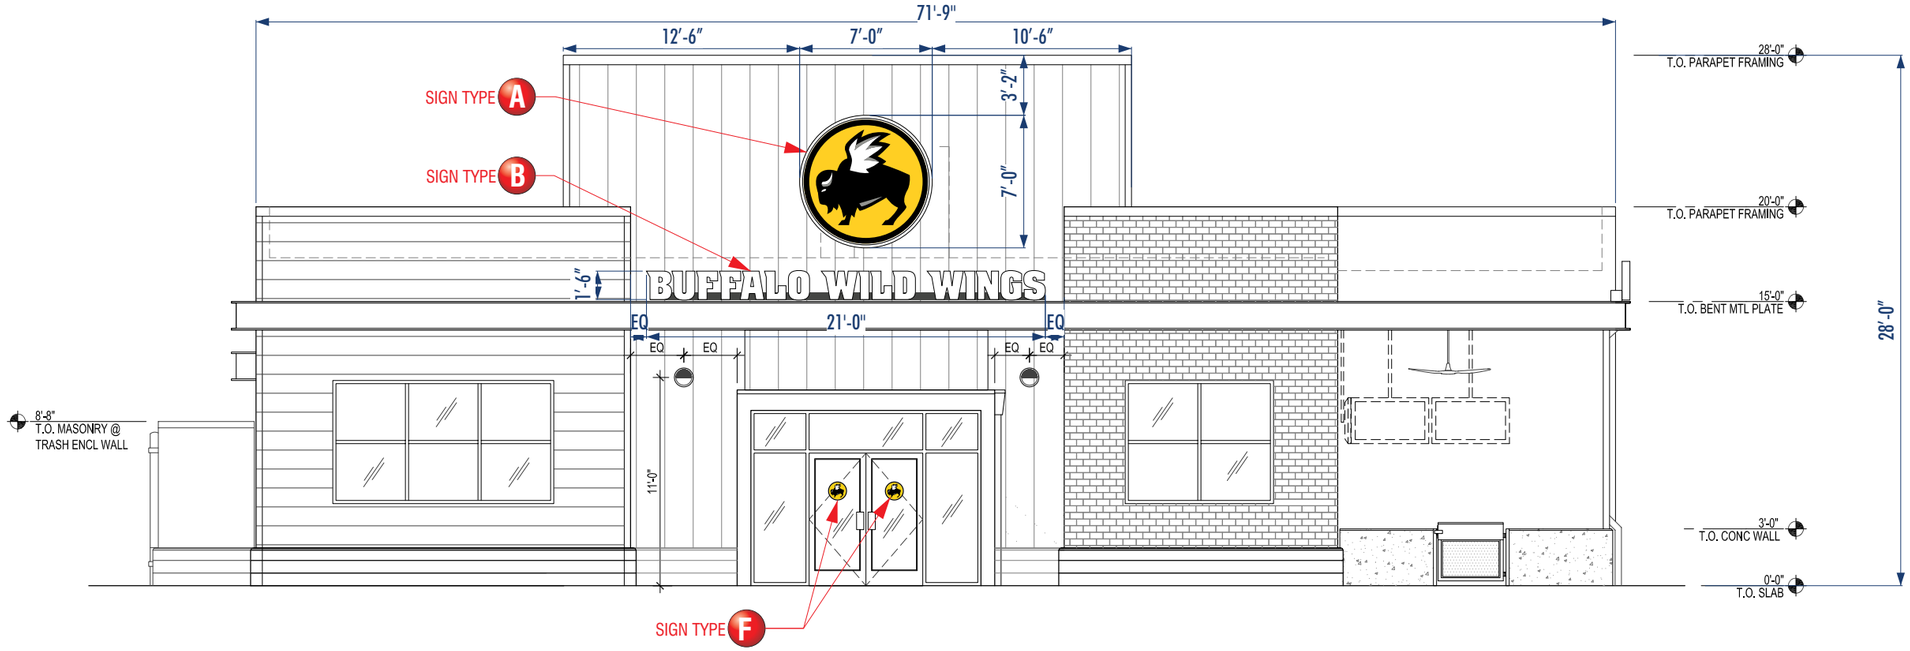

FRONT (NORTH)
SCALE: 1/8" = 1'-0"

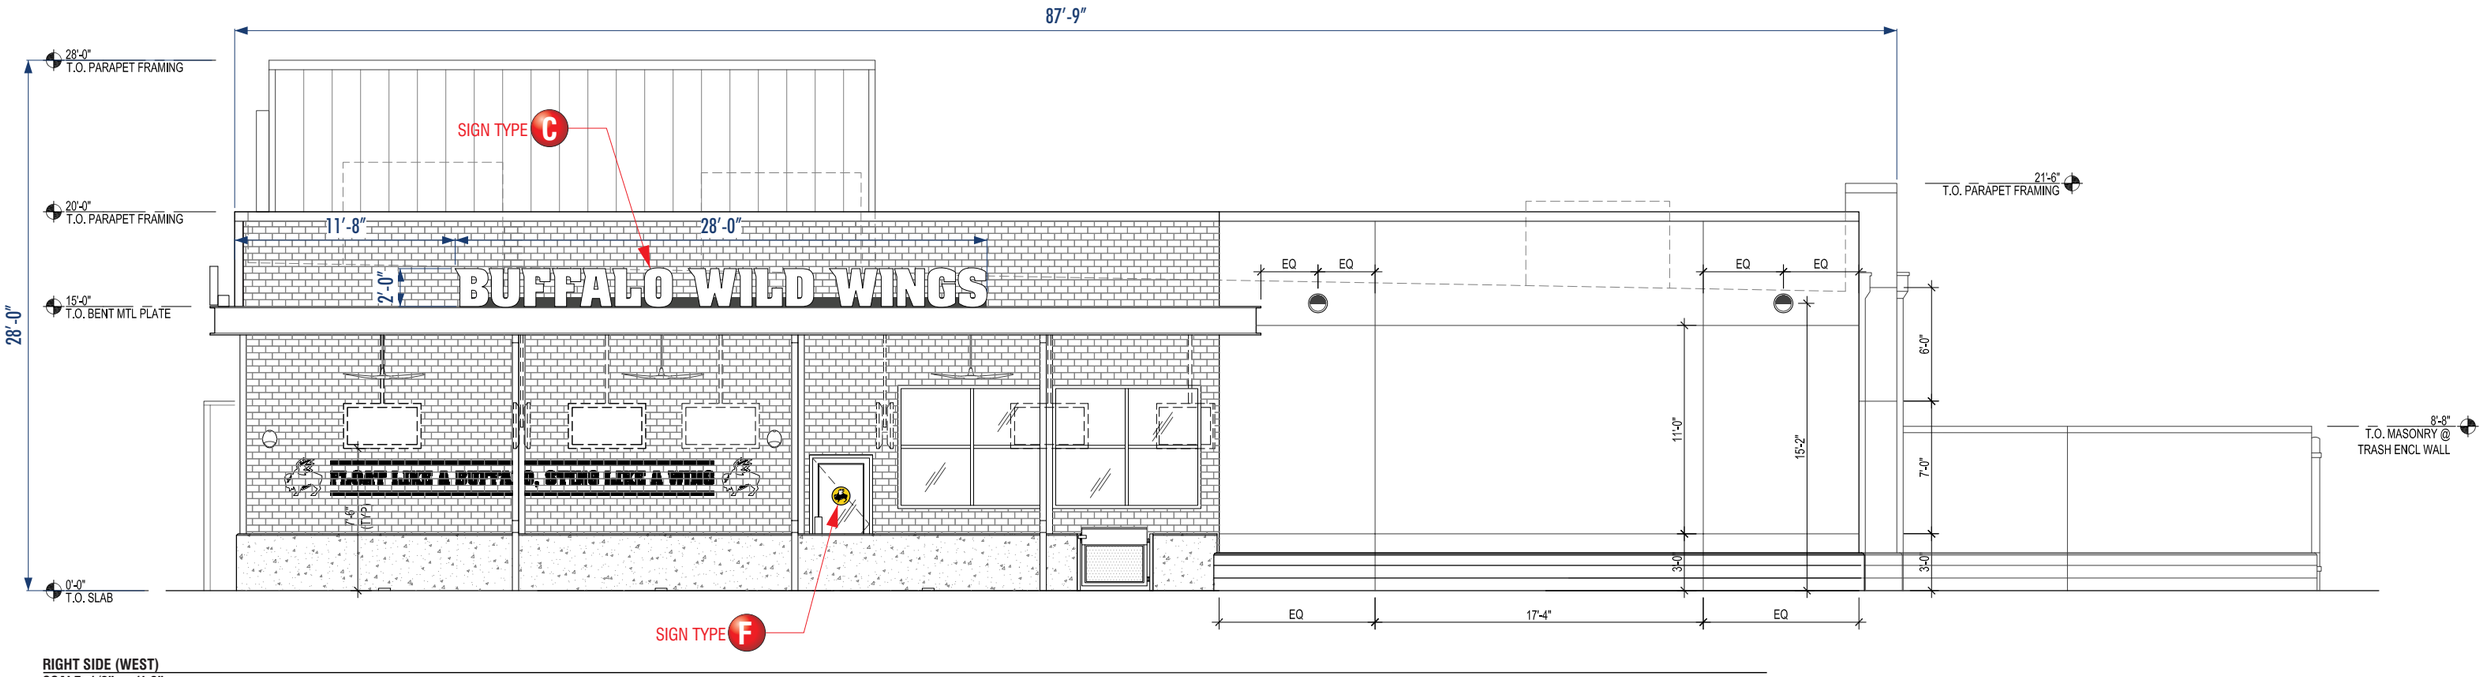

RIGHT SIDE (WEST)
SCALE: 1/8" = 1'-0"

FEDERAL HEATH
SIGN COMPANY
www.FederalHeath.com

Manufacturing Facilities:
Oceanside, CA - Euless, TX - Jacksonville, TX - Delaware, OH
DuraColor - Racine, WI
Office Locations:
Oceanside, Ca - Las Vegas, NV - Laughlin, AZ - Idaho Falls, ID
Euless, TX - Jacksonville, TX - San Antonio, TX - Corpus Christi, TX
Indianapolis, IN - Delaware, OH - Knoxville TN - Louisville, KY
Grafton, WI - Willowbrook, IL - Tunica, MS
Atlanta, GA - Tampa, FL - Daytona Beach, FL - Orlando, FL

Building Quality Signage Since 1901

Revisions:
R1 4.13.16 GB Revise Title Block Address (City)
R2 4.21.16 BW Remove sign D from rear elevation.

Colors Depicted In This Rendering May Not Match Actual Finished Materials. Refer To Product Samples For Exact Color Match.

Client Approval/Date:

Landlord Approval/Date:

Account Rep: RANDY CEARLOCK
Project Manager: JIM HARVEY
Drawn By: JODY GRAHAM

Underwriters Laboratories Inc. ELECTRICAL TO USE U.L. LISTED COMPONENTS AND SHALL MEET ALL N.E.C. STANDARDS


ALL ELECTRICAL SIGNS ARE TO COMPLY WITH U.L. 48 AND ARTICLE 600 OF THE N.E.C. STANDARDS, INCLUDING THE PROPER GROUNDING AND BONDING OF ALL SIGNS.

Project / Location:


7206 ALCOA ROAD
BRYANT, AR 72015

Job Number: 23-35611-10
Date: MARCH 21, 2016
Sheet Number: 2 Of 11
Design Number: **23-35611-10 R2**

This original drawing is provided as part of a planned project and is not to be exhibited, copied or reproduced without the written permission of Federal Heath Sign Company, LLC or its authorized agent. ©FHSC

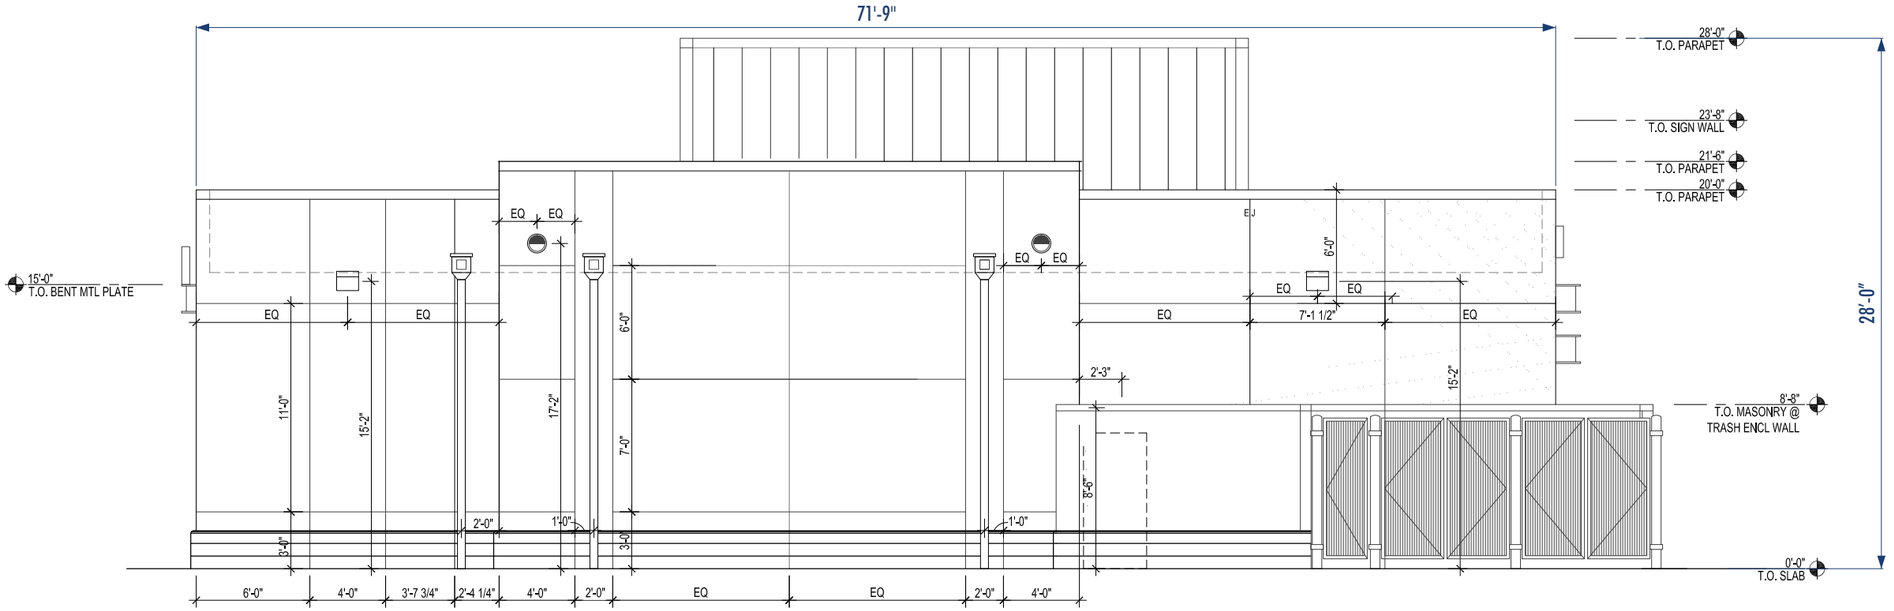

REAR (SOUTH)
SCALE: 1/8" = 1'-0"

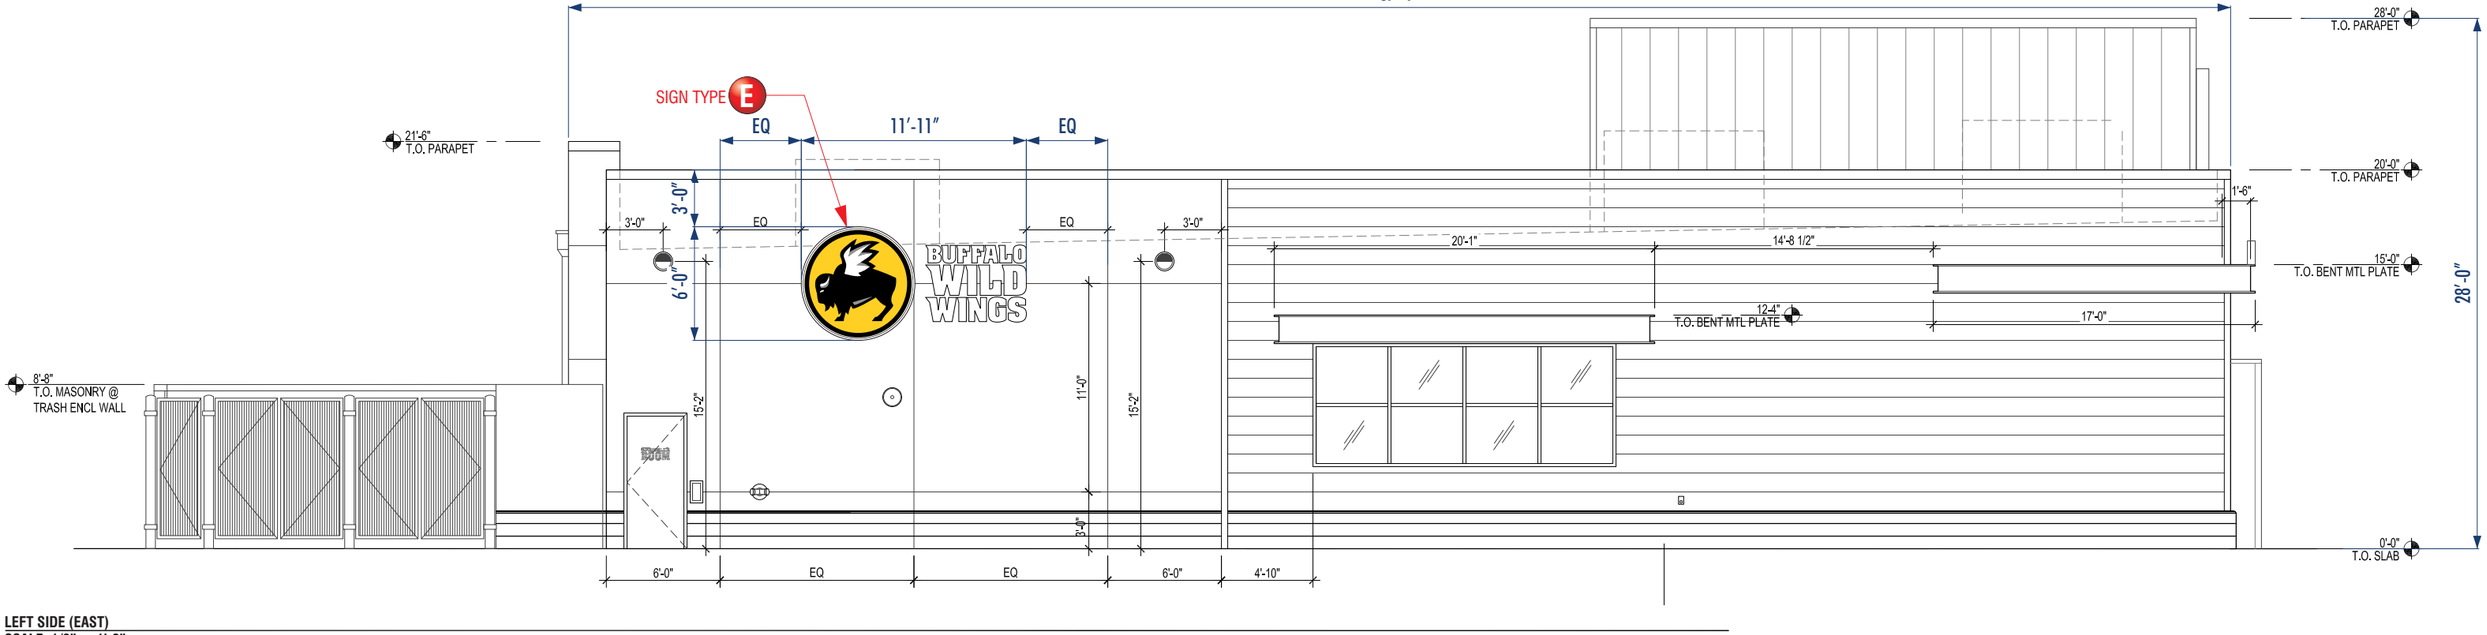

LEFT SIDE (EAST)
SCALE: 1/8" = 1'-0"

FEDERAL HEATH
SIGN COMPANY
www.FederalHeath.com

Manufacturing Facilities:
Oceanside, CA - Euless, TX - Jacksonville, TX - Delaware, OH
DuraColor - Racine, WI
Office Locations:
Oceanside, Ca - Las Vegas, NV - Laughlin, AZ - Idaho Falls, ID
Euless, TX - Jacksonville, TX - San Antonio, TX - Corpus Christi, TX
Indianapolis, IN - Delaware, OH - Knoxville TN - Louisville, KY
Grafton, WI - Willowbrook, IL - Tunica, MS
Atlanta, GA - Tampa, FL - Daytona Beach, FL - Orlando, FL

Building Quality Signage Since 1901

Revisions:
R1 4.13.16 GB Revise Title Block Address (City)
R2 4.21.16 BW Remove sign D from rear elevation.

Colors Depicted In This Rendering May Not Match Actual Finished Materials. Refer To Product Samples For Exact Color Match.

Client Approval/Date:

Landlord Approval/Date:

Account Rep: RANDY CEARLOCK
Project Manager: JIM HARVEY
Drawn By: JODY GRAHAM

Underwriters Laboratories Inc. ELECTRICAL TO USE U.L. LISTED COMPONENTS AND SHALL MEET ALL N.E.C. STANDARDS


ALL ELECTRICAL SIGNS ARE TO COMPLY WITH U.L. 48 AND ARTICLE 600 OF THE N.E.C. STANDARDS, INCLUDING THE PROPER GROUNDING AND BONDING OF ALL SIGNS.


Project / Location:

7206 ALCOA ROAD
BRYANT, AR 72015

Job Number: 23-35611-10
Date: MARCH 21, 2016
Sheet Number: 3 Of 11
Design Number: **23-35611-10 R2**

This original drawing is provided as part of a planned project and is not to be exhibited, copied or reproduced without the written permission of Federal Heath Sign Company, LLC or its authorized agent. ©FHSC

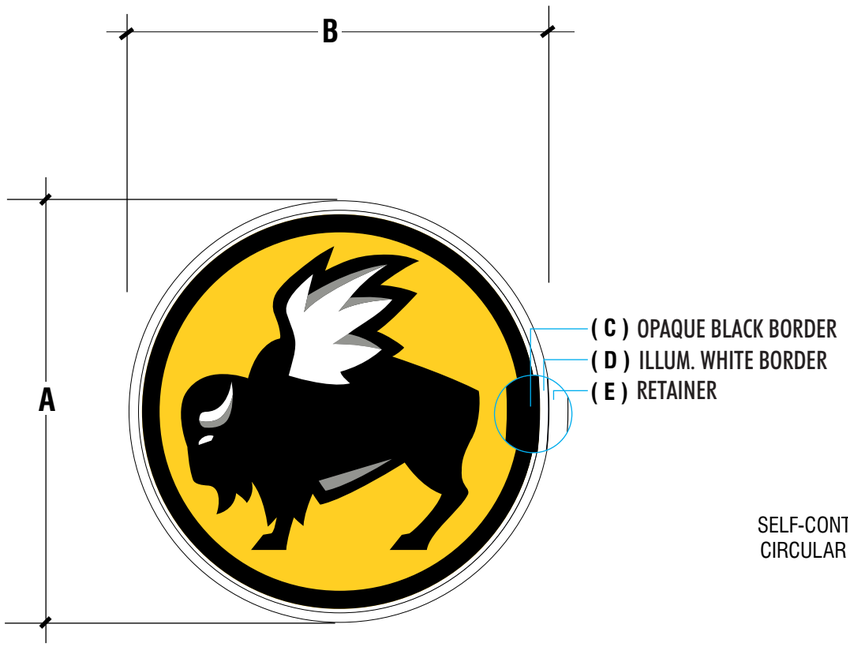


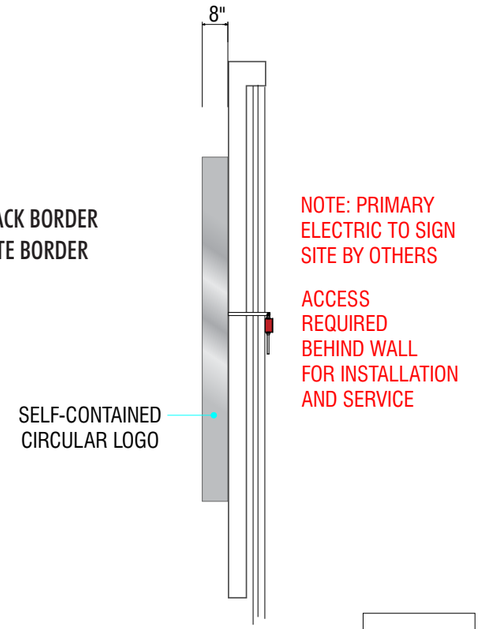


NOTE: PRIMARY ELECTRIC TO SIGN SITE BY OTHERS

ACCESS REQUIRED BEHIND WALL FOR INSTALLATION AND SERVICE

END VIEW

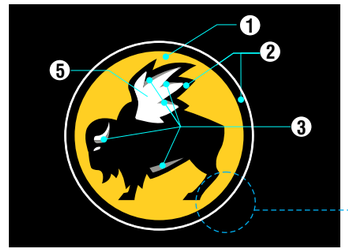

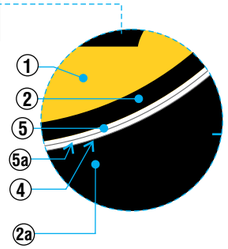

1 PMS 116C	#525 ARLON | BRIGHT YELLOW VINYL (Translucent)
2 BLACK	#22 ARLON | BLACK VINYL 2a - BACKGROUND ELEMENT (By Others)
3 PMS 423C	#51 ARLON SILVER GRAY VINYL (Translucent)
4 BRUSHED ALUMINUM	#171S BRUSHED ALUMINUM PAINT (Spraylat)
5 WHITE	#7328 | WHITE POLYCARBONATE (Translucent) 5a - FACE OF RETAINER PAINTED WHITE

A WALL SIGN LAYOUT| LOGO

SIGN TYPE	A	B	C (BLACK BORDER)	D (WHITE ILLUM BORDER)	E (RETAINER)	SQ.FT. (MAX)	SQ.FT. (MIN)
W-EM84	7'-0"	7'-0"	3 1/2"	7/8"	2"	49.0	38.4

LOGO CHANNEL:
RETURNS OF CABINET PAINTED BRUSHED ALUMINUM. NOTE: METAL RETAINER TWO TONE. RETURN OF RETAINER PAINTED BRUSHED ALUMINUM, FACE OF RETAINER PAINTED WHITE.

NOTE: IF CUSTOM LOGO SIZE OF 36" or LESS IS REQUIRED, RETAINER WILL BE TRIM-CAP PAINTED BRUSHED ALUMINUM.

CIRCULAR FACE: WHITE POLYCARBONATE w/ FIRST SURFACE TRANSLUCENT VINYL DECORATION.

ILLUMINATION: VIA SLOAN VL PLUS-2 WHITE LEDS



MAXIMUM (MAX)



MINIMUM (MIN)

ELECTRICAL REQUIREMENTS

Total: **T.B.D.** Amps

# of 120V, 20A Circuits Req'd T.B.D.

ALL BRANCH CIRCUITS SHALL BE DEDICATED TO SIGNS (INCLUDING GROUND AND NEUTRAL) AND SHALL NOT BE SHARED WITH OTHER LOADS.

CUSTOMER TO PROVIDE:

(For New / Remodel Construction) ADEQUATE BEHIND THE WALL BACKING AND ACCESS AS REQUIRED TO INSTALL SIGNAGE. CUSTOMER TO FORWARD COPY OF FINAL APPROVED SIGNAGE DRAWINGS TO BUILDING SITE CONTACT SO THAT THESE PROVISIONS CAN BE MADE DURING CONSTRUCTION AND PRIOR TO SIGN INSTALLATION.

ALL BRANCH (PRIMARY ELECTRICAL SERVICE) CIRCUITS & FINAL CONNECTION TO EACH SIGN WITHIN 5 FT. TO BE BY CERTIFIED ELECTRICIAN:
A. All branch circuits for signs must be totally dedicated to signs (including dedicated ground and dedicated neutral per circuit).
B. Sign circuits must not be shared with other loads such as lighting, air conditioning, and other equipment.
C. Properly sized ground wire that can be traced back to the breaker panel must be provided.
D. Number and size of circuits for each sign to meet Federal Heath Sign's requirement.

Any deviation from the above recommendations may result in:
1. Damage to or improper operation of the sign(s).
2. Delays and additional costs.

Notes:
- Certain electrical components of signs will fail prematurely if signs are not shut-off for a period of time, once, each day. For best performance, we recommend signs to be connected to an automatic controlling device such as an Energy Management System, Time Clock or Photo Cell that will automatically shut-off the sign for a period of time, each day. Failure to do so will cause damage to the electrical components of the sign and will void the warranty.
- Some dimming devices will also adversely affect sign electrical components, causing failure. Any dimming of the sign without consultation with Federal Heath Sign Co. will void the warranty.

INSTALLER IS RESPONSIBLE FOR:

PROVIDING AND INSTALLING ALL COMPONENTS REQUIRED TO RUN SECONDARY WIRING (CONNECTORS, GTO CONDUIT, ETC.) TO BE DETERMINED BY LOCAL CODE AND SITE CONDITIONS.

ELECTRICAL NOTES:
1. **INSTALLATION OF THESE (ELECTRICAL) SIGNS SHALL CONFORM TO THE REQUIREMENTS OF ARTICLE 600 OF THE N.E.C., U.L. 48 AND / OR OTHER APPLICABLE LOCAL CODES. THIS INCLUDES PROPER GROUNDING AND BONDING OF THE SIGN.**

PROVIDING ALL NEEDED INSTALLATION HARDWARE AS DETERMINED BY LOCAL CODE AND SITE CONDITIONS.

SEALING BUILDING PENETRATIONS WITH SILICONE TO PREVENT MOISTURE PENETRATION @ EXTERIOR LOCATIONS..

FEDERAL HEATH SIGN COMPANY
www.FederalHeath.com

Manufacturing Facilities:
Oceanside, CA - Euless, TX - Jacksonville, TX - Delaware, OH
DuraColor - Racine, WI
Office Locations:
Oceanside, Ca - Las Vegas, NV - Laughlin, AZ - Idaho Falls, ID
Euless, TX - Jacksonville, TX - San Antonio, TX - Corpus Christi, TX
Indianapolis, IN - Delaware, OH - Knoxville TN - Louisville, KY
Grafton, WI - Willowbrook, IL - Tunica, MS
Atlanta, GA - Tampa, FL - Daytona Beach, FL - Orlando, FL

Building Quality Signage Since 1901

Revisions:
R1 4.13.16 GB Revise Title Block Address (City)
R2 4.21.16 BW Remove sign D from rear elevation.

Colors Depicted In This Rendering May Not Match Actual Finished Materials. Refer To Product Samples For Exact Color Match.

Client Approval/Date:

Landlord Approval/Date:

Account Rep: RANDY CEARLOCK
Project Manager: JIM HARVEY
Drawn By: JODY GRAHAM

Underwriters Laboratories Inc. ELECTRICAL TO USE U.L. LISTED COMPONENTS AND SHALL MEET ALL N.E.C. STANDARDS


ALL ELECTRICAL SIGNS ARE TO COMPLY WITH U.L. 48 AND ARTICLE 600 OF THE N.E.C. STANDARDS, INCLUDING THE PROPER GROUNDING AND BONDING OF ALL SIGNS.


Project / Location:

7206 ALCOA ROAD
BRYANT, AR 72015

Job Number: 23-35611-10
Date: MARCH 21, 2016
Sheet Number: 4 Of 11
Design Number: **23-35611-10 R2**

This original drawing is provided as part of a planned project and is not to be exhibited, copied or reproduced without the written permission of Federal Heath Sign Company, LLC or its authorized agent. ©FHSC

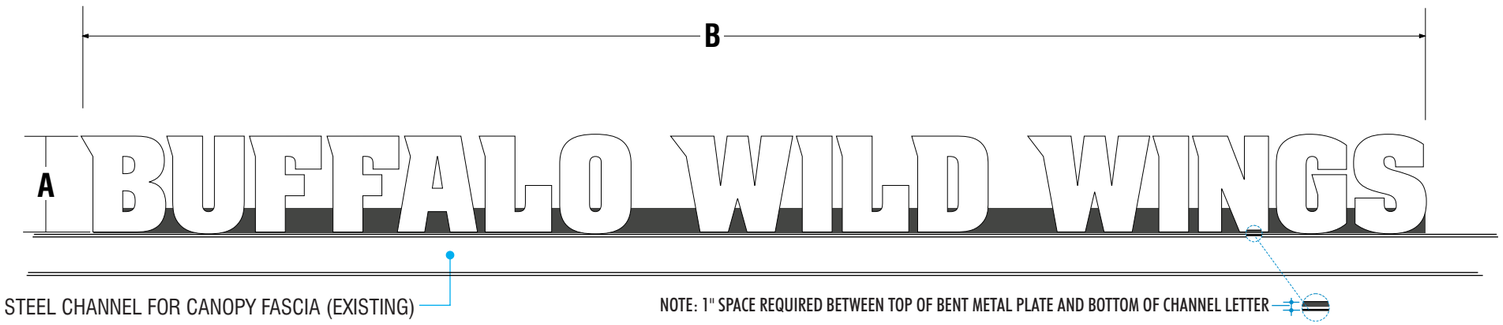

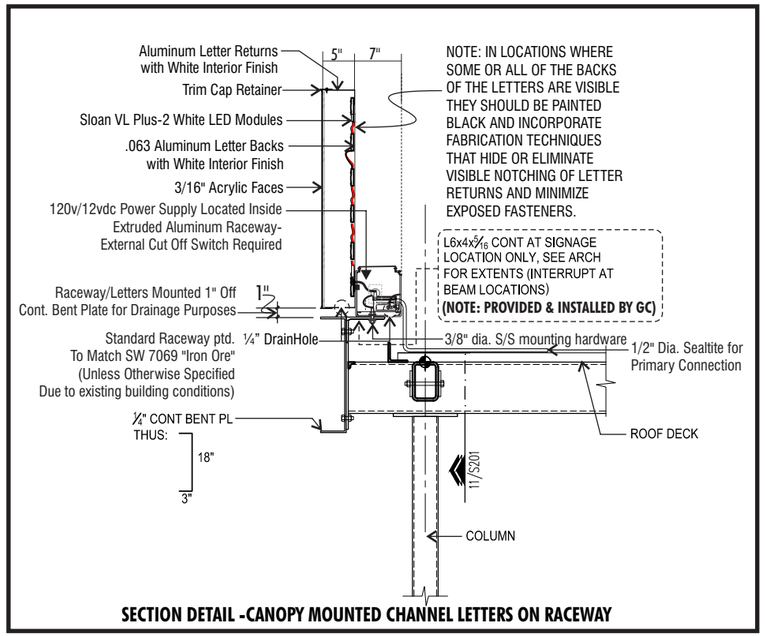

SECTION DETAIL -CANOPY MOUNTED CHANNEL LETTERS ON RACEWAY

B INDIVIDUAL INTERNALLY ILLUMINATED CHANNEL LETTER LAYOUT

TYPE	A	B	SQ.FT.	QTY
C-BWW18RW	1'-6"	21'-0"	31.5	

CHANNEL LETTERS "BWW":
RETURNS: 5" DEEP, PRE-FINISHED BLACK ALUMINUM LETTERS PAINTED BLACK ON ALL EXTERIOR SURFACES
FACES: #7328 WHITE ACRYLIC BANDED W/A 1" BLACK TRIM CAP.
ILLUMINATION: VIA SLOAN VL PLUS-2 WHITE LEDS

5 WHITE — #7328 | WHITE ACRYLIC (Translucent)

2 BLACK — RETURNS | TRIM-CAP

ELECTRICAL REQUIREMENTS

Total: **T.B.D.** Amps

# of 120V, 20A Circuits Req'd T.B.D.

ALL BRANCH CIRCUITS SHALL BE DEDICATED TO SIGNS (INCLUDING GROUND AND NEUTRAL) AND SHALL NOT BE SHARED WITH OTHER LOADS.

CUSTOMER TO PROVIDE:

(For New / Remodel Construction) ADEQUATE BEHIND THE WALL BACKING AND ACCESS AS REQUIRED TO INSTALL SIGNAGE. CUSTOMER TO FORWARD COPY OF FINAL APPROVED SIGNAGE DRAWINGS TO BUILDING SITE CONTACT SO THAT THESE PROVISIONS CAN BE MADE DURING CONSTRUCTION AND PRIOR TO SIGN INSTALLATION.

ALL BRANCH (PRIMARY ELECTRICAL SERVICE) CIRCUITS & FINAL CONNECTION TO EACH SIGN (WITHIN 5 FT.) TO BE BY CERTIFIED ELECTRICIAN:
A. All branch circuits for signs must be totally dedicated to signs (including dedicated ground and dedicated neutral per circuit).
B. Sign circuits must not be shared with other loads such as lighting, air conditioning, and other equipment.
C. Properly sized ground wire that can be traced back to the breaker panel must be provided.
D. Number and size of circuits for each sign to meet Federal Heath Sign's requirement.

Any deviation from the above recommendations may result in:
1. Damage to or improper operation of the sign(s).
2. Delays and additional costs.

Notes: ☐ Certain electrical components of signs will fail prematurely if signs are not shut-off for a period of time, once, each day. For best performance, we recommend signs to be connected to an automatic controlling device such as an Energy Management System, Time Clock or Photo Cell that will automatically shut-off the sign for a period of time, each day. Failure to do so will cause damage to the electrical components of the sign and will void the warranty.

☐ Some dimming devices will also adversely affect sign electrical components, causing failure. Any dimming of the sign without consultation with Federal Heath Sign Co. will void the warranty.

INSTALLER IS RESPONSIBLE FOR:

PROVIDING AND INSTALLING ALL COMPONENTS REQUIRED TO RUN SECONDARY WIRING (CONNECTORS, GTO CONDUIT, ETC.) TO BE DETERMINED BY LOCAL CODE AND SITE CONDITIONS.

ELECTRICAL NOTES:
1. **INSTALLATION OF THESE (ELECTRICAL) SIGNS SHALL CONFORM TO THE REQUIREMENTS OF ARTICLE 600 OF THE N.E.C., U.L. 48 AND / OR OTHER APPLICABLE LOCAL CODES. THIS INCLUDES PROPER GROUNDING AND BONDING OF THE SIGN.**

PROVIDING ALL NEEDED INSTALLATION HARDWARE AS DETERMINED BY LOCAL CODE AND SITE CONDITIONS.

SEALING BUILDING PENETRATIONS WITH SILICONE TO PREVENT MOISTURE PENETRATION @ EXTERIOR LOCATIONS..

FEDERAL HEATH SIGN COMPANY
www.FederalHeath.com

Manufacturing Facilities:
Oceanside, CA - Euless, TX - Jacksonville, TX - Delaware, OH
DuraColor - Racine, WI
Office Locations:
Oceanside, Ca - Las Vegas, NV - Laughlin, AZ - Idaho Falls, ID
Euless, TX - Jacksonville, TX - San Antonio, TX - Corpus Christi, TX
Indianapolis, IN - Delaware, OH - Knoxville TN - Louisville, KY
Grafton, WI - Willowbrook, IL - Tunica, MS
Atlanta, GA - Tampa, FL - Daytona Beach, FL - Orlando, FL

Building Quality Signage Since 1901

Revisions:
R1 4.13.16 GB Revise Title Block Address (City)
R2 4.21.16 BW Remove sign D from rear elevation.

Colors Depicted In This Rendering May Not Match Actual Finished Materials. Refer To Product Samples For Exact Color Match.

Client Approval/Date:

Landlord Approval/Date:


Account Rep: RANDY CEARLOCK
Project Manager: JIM HARVEY
Drawn By: JODY GRAHAM


Underwriters Laboratories Inc. ELECTRICAL TO USE U.L. LISTED COMPONENTS AND SHALL MEET ALL N.E.C. STANDARDS
ALL ELECTRICAL SIGNS ARE TO COMPLY WITH U.L. 48 AND ARTICLE 600 OF THE N.E.C. STANDARDS, INCLUDING THE PROPER GROUNDING AND BONDING OF ALL SIGNS.

Project / Location:
7206 ALCOA ROAD
BRYANT, AR 72015

Job Number: 23-35611-10
Date: MARCH 21, 2016
Sheet Number: 5 Of 11
Design Number: **23-35611-10 R2**

This original drawing is provided as part of a planned project and is not to be exhibited, copied or reproduced without the written permission of Federal Heath Sign Company, LLC or its authorized agent. ©FHSC

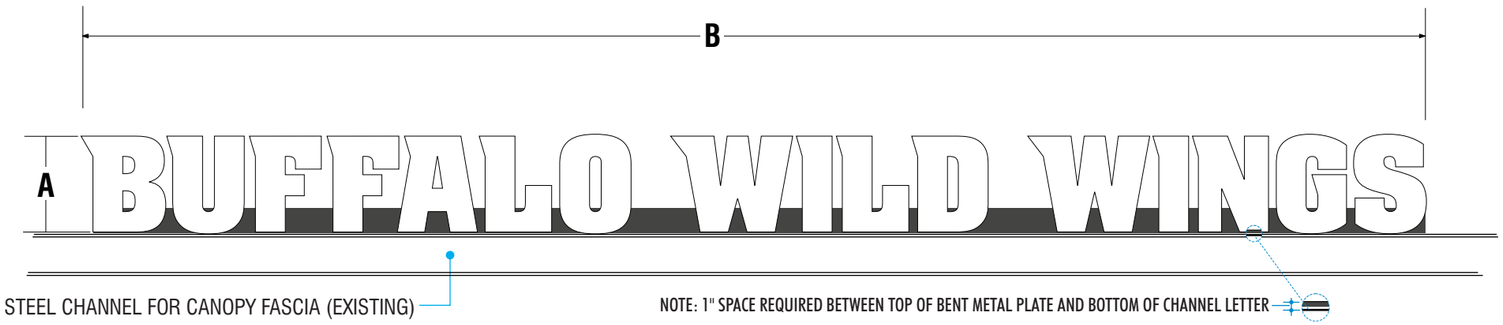

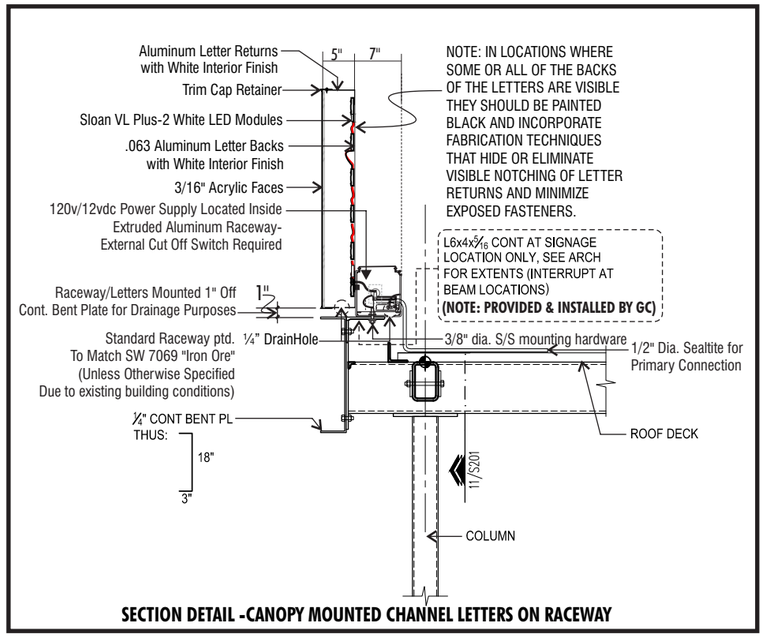

SECTION DETAIL -CANOPY MOUNTED CHANNEL LETTERS ON RACEWAY

C INDIVIDUAL INTERNALLY ILLUMINATED CHANNEL LETTER LAYOUT

TYPE	A	B	SQ.FT.	QTY
C-BWW24RW	2'-0"	28'-0"	56.0	

CHANNEL LETTERS "BWW":
RETURNS: 5" DEEP, PRE-FINISHED BLACK ALUMINUM LETTERS PAINTED BLACK ON ALL EXTERIOR SURFACES
FACES: #7328 WHITE ACRYLIC BANDED W/A 1" BLACK TRIM CAP.
ILLUMINATION: VIA SLOAN VL PLUS-2 WHITE LEDS

5 WHITE — #7328 | WHITE ACRYLIC (Translucent)

2 BLACK — RETURNS | TRIM-CAP

ELECTRICAL REQUIREMENTS

Total: **T.B.D.** Amps

# of 120V, 20A Circuits Req'd T.B.D.

ALL BRANCH CIRCUITS SHALL BE DEDICATED TO SIGNS (INCLUDING GROUND AND NEUTRAL) AND SHALL NOT BE SHARED WITH OTHER LOADS.

CUSTOMER TO PROVIDE:

(For New / Remodel Construction) ADEQUATE BEHIND THE WALL BACKING AND ACCESS AS REQUIRED TO INSTALL SIGNAGE. CUSTOMER TO FORWARD COPY OF FINAL APPROVED SIGNAGE DRAWINGS TO BUILDING SITE CONTACT SO THAT THESE PROVISIONS CAN BE MADE DURING CONSTRUCTION AND PRIOR TO SIGN INSTALLATION.

ALL BRANCH (PRIMARY ELECTRICAL SERVICE) CIRCUITS & FINAL CONNECTION TO EACH SIGN (WITHIN 5 FT.) TO BE BY CERTIFIED ELECTRICIAN:
A. All branch circuits for signs must be totally dedicated to signs (including dedicated ground and dedicated neutral per circuit).
B. Sign circuits must not be shared with other loads such as lighting, air conditioning, and other equipment.
C. Properly sized ground wire that can be traced back to the breaker panel must be provided.
D. Number and size of circuits for each sign to meet Federal Heath Sign's requirement.

Any deviation from the above recommendations may result in:
1. Damage to or improper operation of the sign(s).
2. Delays and additional costs.

Notes: ☐ Certain electrical components of signs will fail prematurely if signs are not shut-off for a period of time, once, each day. For best performance, we recommend signs to be connected to an automatic controlling device such as an Energy Management System, Time Clock or Photo Cell that will automatically shut-off the sign for a period of time, each day. Failure to do so will cause damage to the electrical components of the sign and will void the warranty.

☐ Some dimming devices will also adversely affect sign electrical components, causing failure. Any dimming of the sign without consultation with Federal Heath Sign Co. will void the warranty.

INSTALLER IS RESPONSIBLE FOR:

PROVIDING AND INSTALLING ALL COMPONENTS REQUIRED TO RUN SECONDARY WIRING (CONNECTORS, GTO CONDUIT, ETC.) TO BE DETERMINED BY LOCAL CODE AND SITE CONDITIONS.

ELECTRICAL NOTES:
1. **INSTALLATION OF THESE (ELECTRICAL) SIGNS SHALL CONFORM TO THE REQUIREMENTS OF ARTICLE 600 OF THE N.E.C., U.L. 48 AND / OR OTHER APPLICABLE LOCAL CODES. THIS INCLUDES PROPER GROUNDING AND BONDING OF THE SIGN.**

PROVIDING ALL NEEDED INSTALLATION HARDWARE AS DETERMINED BY LOCAL CODE AND SITE CONDITIONS.

SEALING BUILDING PENETRATIONS WITH SILICONE TO PREVENT MOISTURE PENETRATION @ EXTERIOR LOCATIONS..

FEDERAL HEATH SIGN COMPANY
www.FederalHeath.com

Manufacturing Facilities:
Oceanside, CA - Euless, TX - Jacksonville, TX - Delaware, OH
DuraColor - Racine, WI
Office Locations:
Oceanside, Ca - Las Vegas, NV - Laughlin, AZ - Idaho Falls, ID
Euless, TX - Jacksonville, TX - San Antonio, TX - Corpus Christi, TX
Indianapolis, IN - Delaware, OH - Knoxville TN - Louisville, KY
Grafton, WI - Willowbrook, IL - Tunica, MS
Atlanta, GA - Tampa, FL - Daytona Beach, FL - Orlando, FL

Building Quality Signage Since 1901

Revisions:
R1 4.13.16 GB Revise Title Block Address (City)
R2 4.21.16 BW Remove sign D from rear elevation.

Colors Depicted In This Rendering May Not Match Actual Finished Materials. Refer To Product Samples For Exact Color Match.

Client Approval/Date:

Landlord Approval/Date:

Account Rep: RANDY CEARLOCK
Project Manager: JIM HARVEY
Drawn By: JODY GRAHAM


Underwriters Laboratories Inc. ELECTRICAL TO USE U.L. LISTED COMPONENTS AND SHALL MEET ALL N.E.C. STANDARDS
ALL ELECTRICAL SIGNS ARE TO COMPLY WITH U.L. 48 AND ARTICLE 600 OF THE N.E.C. STANDARDS, INCLUDING THE PROPER GROUNDING AND BONDING OF ALL SIGNS.


Project / Location:

7206 ALCOA ROAD
BRYANT, AR 72015


Job Number: 23-35611-10
Date: MARCH 21, 2016
Sheet Number: 6 Of 11
Design Number: **23-35611-10 R2**

This original drawing is provided as part of a planned project and is not to be exhibited, copied or reproduced without the written permission of Federal Heath Sign Company, LLC or its authorized agent. ©FHSC

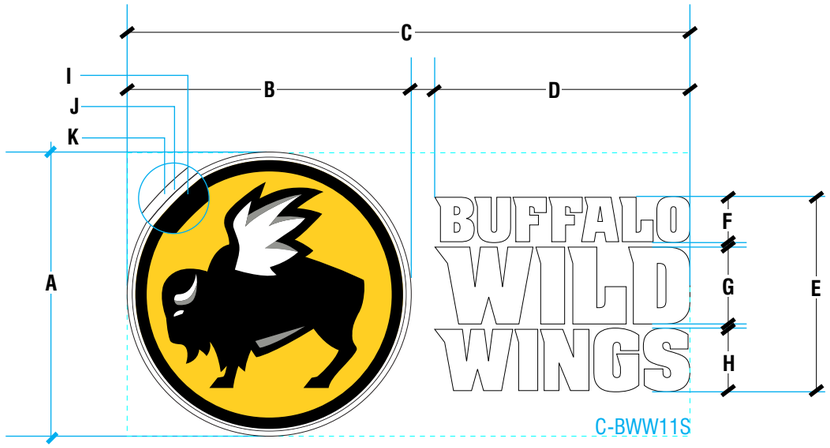

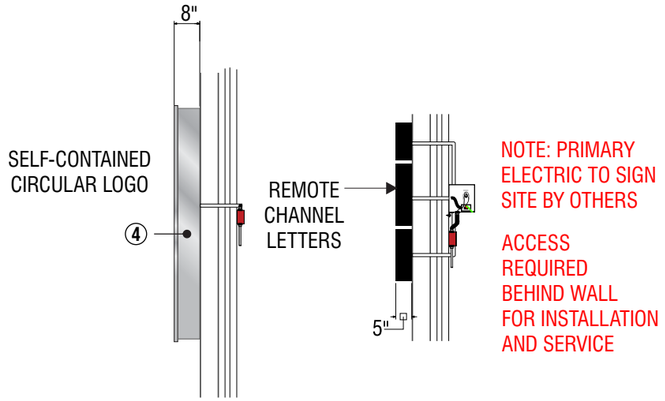

END VIEW LOGO **END VIEW CL LETTERS**

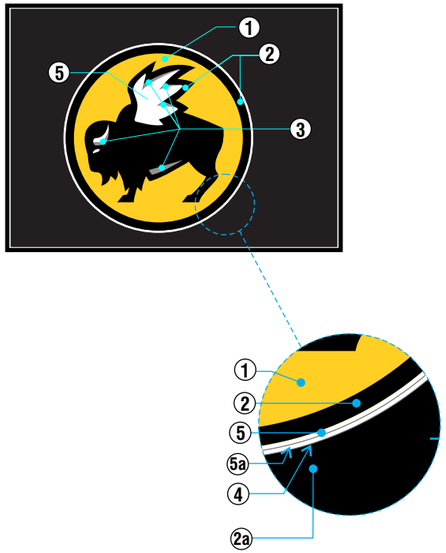

E WALL SIGN LAYOUT

Scale: 3/8"=1'-0"

SIGN TYPE	A	B	C	D	E	F	G	H	I (BLACK BORDER)	J (WHITE (ILLUM) BORDER)	K (RETAINER)	SQ.FT. (GRAPHICS ONLY) (MAX)	QTY.
W-NM72H3	6'-0"	6'-0"	11'-11"	5'-5"	4'-1"	11 1/4"	1'-7 1/2"	1'-3 1/2"	3"	3/4"	1 3/4"	71.46	1

LOGO CHANNEL:
RETURNS OF CABINET PAINTED BRUSHED ALUMINUM. NOTE: METAL RETAINER TWO TONE. RETURN OF RETAINER PAINTED BRUSHED ALUMINUM, FACE OF RETAINER PAINTED WHITE.
NOTE: IF CUSTOM LOGO SIZE OF 36" or LESS IS REQUIRED, RETAINER WILL BE TRIM-CAP PAINTED BRUSHED ALUMINUM.

CIRCULAR FACE: WHITE POLYCARBONATE w/ FIRST SURFACE TRANSLUCENT VINYL DECORATION.

ILLUMINATION: VIA SLOAN VL PLUS-2 WHITE LEDS

CHANNEL LETTERS:
RETURNS OF LETTERS PAINTED BLACK ON ALL EXTERIOR SURFACES

FACES: #7328 WHITE ACRYLIC BANDED W/A 1" BLACK TRIM CAP.

ILLUMINATION: VIA SLOAN VL PLUS-2 WHITE LEDS

NOTE: BACKGROUND PANEL BY OTHERS.

FACE TREATMENT
NOTE: WHITE TRANSLUCENT BORDER (ON FACE OF LOGO) WILL BLEED OUT UNDERNEATH RETAINER.

1 PMS 116C	#525 ARLON | BRIGHT YELLOW VINYL (Translucent)
2 BLACK	#22 ARLON | BLACK VINYL 2a - BACKGROUND ELEMENT (By Others)
3 PMS 423C	#51 ARLON SILVER GRAY VINYL (Translucent)
4 BRUSHED ALUMINUM	#171S BRUSHED ALUMINUM PAINT (Spraylat)
5 WHITE	#7328 | WHITE POLYCARBONATE (Translucent) 5a - FACE OF RETAINER PAINTED WHITE



MAXIMUM (MAX) MINIMUM (MIN)

ELECTRICAL REQUIREMENTS

Total: **T.B.D.** Amps

# of 120V, 20A Circuits Req'd T.B.D.

ALL BRANCH CIRCUITS SHALL BE DEDICATED TO SIGNS (INCLUDING GROUND AND NEUTRAL) AND SHALL NOT BE SHARED WITH OTHER LOADS.

CUSTOMER TO PROVIDE:

(For New / Remodel Construction) ADEQUATE BEHIND THE WALL BACKING AND ACCESS AS REQUIRED TO INSTALL SIGNAGE. CUSTOMER TO FORWARD COPY OF FINAL APPROVED SIGNAGE DRAWINGS TO BUILDING SITE CONTACT SO THAT THESE PROVISIONS CAN BE MADE DURING CONSTRUCTION AND PRIOR TO SIGN INSTALLATION.

ALL BRANCH (PRIMARY ELECTRICAL SERVICE) CIRCUITS & FINAL CONNECTION TO EACH SIGN WITHIN 5 FT. TO BE BY CERTIFIED ELECTRICIAN:
A. All branch circuits for signs must be totally dedicated to signs (including dedicated ground and dedicated neutral per circuit).
B. Sign circuits must not be shared with other loads such as lighting, air conditioning, and other equipment.
C. Properly sized ground wire that can be traced back to the breaker panel must be provided.
D. Number and size of circuits for each sign to meet Federal Heath Sign's requirement.

Any deviation from the above recommendations may result in:
1. Damage to or improper operation of the sign(s).
2. Delays and additional costs.

Notes:
- Certain electrical components of signs will fail prematurely if signs are not shut-off for a period of time, once, each day. For best performance, we recommend signs to be connected to an automatic controlling device such as an Energy Management System, Time Clock or Photo Cell that will automatically shut-off the sign for a period of time, each day. Failure to do so will cause damage to the electrical components of the sign and will void the warranty.
- Some dimming devices will also adversely affect sign electrical components, causing failure. Any dimming of the sign without consultation with Federal Heath Sign Co. will void the warranty.

INSTALLER IS RESPONSIBLE FOR:

PROVIDING AND INSTALLING ALL COMPONENTS REQUIRED TO RUN SECONDARY WIRING (CONNECTORS, GTO CONDUIT, ETC.) TO BE DETERMINED BY LOCAL CODE AND SITE CONDITIONS.

ELECTRICAL NOTES:
1. **INSTALLATION OF THESE (ELECTRICAL) SIGNS SHALL CONFORM TO THE REQUIREMENTS OF ARTICLE 600 OF THE N.E.C., U.L. 48 AND / OR OTHER APPLICABLE LOCAL CODES. THIS INCLUDES PROPER GROUNDING AND BONDING OF THE SIGN.**

PROVIDING ALL NEEDED INSTALLATION HARDWARE AS DETERMINED BY LOCAL CODE AND SITE CONDITIONS.

SEALING BUILDING PENETRATIONS WITH SILICONE TO PREVENT MOISTURE PENETRATION @ EXTERIOR LOCATIONS..

FEDERAL HEATH SIGN COMPANY
www.FederalHeath.com

Manufacturing Facilities:
Oceanside, CA - Euless, TX - Jacksonville, TX - Delaware, OH
DuraColor - Racine, WI
Office Locations:
Oceanside, Ca - Las Vegas, NV - Laughlin, AZ - Idaho Falls, ID
Euless, TX - Jacksonville, TX - San Antonio, TX - Corpus Christi, TX
Indianapolis, IN - Delaware, OH - Knoxville TN - Louisville, KY
Grafton, WI - Willowbrook, IL - Tunica, MS
Atlanta, GA - Tampa, FL - Daytona Beach, FL - Orlando, FL

Building Quality Signage Since 1901

Revisions:
R1 4.13.16 GB Revise Title Block Address (City)
R2 4.21.16 BW Remove sign D from rear elevation.

Colors Depicted In This Rendering May Not Match Actual Finished Materials. Refer To Product Samples For Exact Color Match.

Client Approval/Date:

Landlord Approval/Date:

Account Rep: RANDY CEARLOCK
Project Manager: JIM HARVEY
Drawn By: JODY GRAHAM

Underwriters Laboratories Inc. ELECTRICAL TO USE U.L. LISTED COMPONENTS AND SHALL MEET ALL N.E.C. STANDARDS


ALL ELECTRICAL SIGNS ARE TO COMPLY WITH U.L. 48 AND ARTICLE 600 OF THE N.E.C. STANDARDS, INCLUDING THE PROPER GROUNDING AND BONDING OF ALL SIGNS.

Project / Location:

7206 ALCOA ROAD
BRYANT, AR 72015

Job Number: 23-35611-10
Date: MARCH 21, 2016
Sheet Number: 7 Of 11
Design Number: **23-35611-10 R2**

This original drawing is provided as part of a planned project and is not to be exhibited, copied or reproduced without the written permission of Federal Heath Sign Company, LLC or its authorized agent. ©FHSC

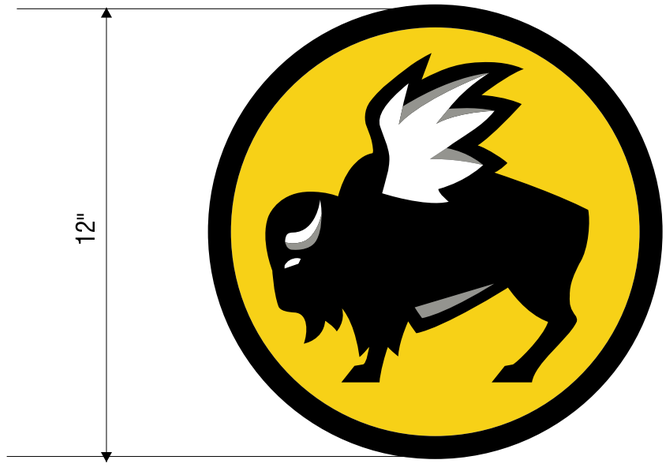


V-ME12


F VINYL DOOR GRAPHICS | first surface | QTY: SIX (6) REQUIRED

scale 3"=1'-0"

FIRST SURFACE APPLIED DIGITAL PRINT @ 360 DPI
NOTE: TWO(2) DIGITAL PRINT LOGOS REQUIRED FOR EACH DOOR.
DIGITAL PRINTS TO BE SINGLE SIDED APPLIED BACK TO BACK ON EACH DOOR.

NOTE: (1ST SURFACE APPLIED TO INSIDE & OUTSIDE SURFACE OF GLASS)
TOTAL DOORS (3) | TOTAL UNITS REQUIRED (6)

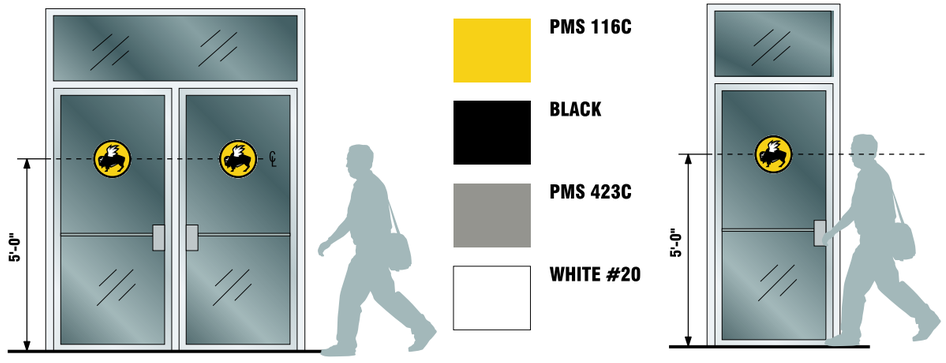

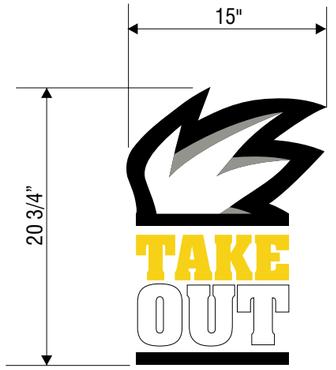


V-T020

G TAKE OUT DOOR GRAPHICS | first surface

scale 1"=1'-0"

FIRST SURFACE APPLIED DIGITAL PRINT @ 360 DPI

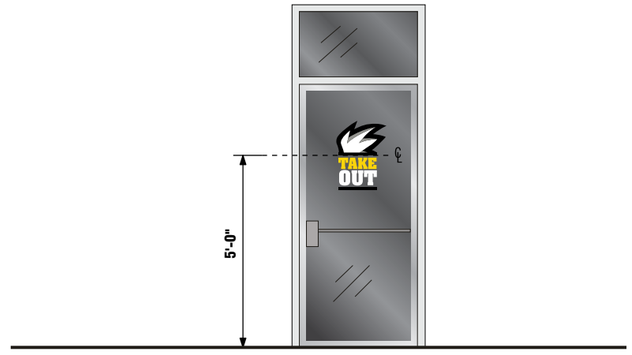

FEDERAL HEATH SIGN COMPANY
www.FederalHeath.com

Manufacturing Facilities:
Oceanside, CA - Euless, TX - Jacksonville, TX - Delaware, OH
DuraColor - Racine, WI
Office Locations:
Oceanside, Ca - Las Vegas, NV - Laughlin, AZ - Idaho Falls, ID
Euless, TX - Jacksonville, TX - San Antonio, TX - Corpus Christi, TX
Indianapolis, IN - Delaware, OH - Knoxville TN - Louisville, KY
Grafton, WI - Willowbrook, IL - Tunica, MS
Atlanta, GA - Tampa, FL - Daytona Beach, FL - Orlando, FL

Building Quality Signage Since 1901

Revisions:
R1 4.13.16 GB Revise Title Block Address (City)
R2 4.21.16 BW Remove sign D from rear elevation.

Colors Depicted In This Rendering May Not Match Actual Finished Materials. Refer To Product Samples For Exact Color Match.

Client Approval/Date:

Landlord Approval/Date:

Account Rep: RANDY CEARLOCK
Project Manager: JIM HARVEY
Drawn By: JODY GRAHAM


Underwriters Laboratories Inc. — ELECTRICAL TO USE U.L. LISTED COMPONENTS AND SHALL MEET ALL N.E.C. STANDARDS
ALL ELECTRICAL SIGNS ARE TO COMPLY WITH U.L. 48 AND ARTICLE 600 OF THE N.E.C. STANDARDS, INCLUDING THE PROPER GROUNDING AND BONDING OF ALL SIGNS.

Project / Location:

7206 ALCOA ROAD
BRYANT, AR 72015

Job Number: 23-35611-10
Date: MARCH 21, 2016
Sheet Number: 8 Of 11
Design Number: **23-35611-10 R2**

This original drawing is provided as part of a planned project and is not to be exhibited, copied or reproduced without the written permission of Federal Heath Sign Company, LLC or its authorized agent. ©FHSC

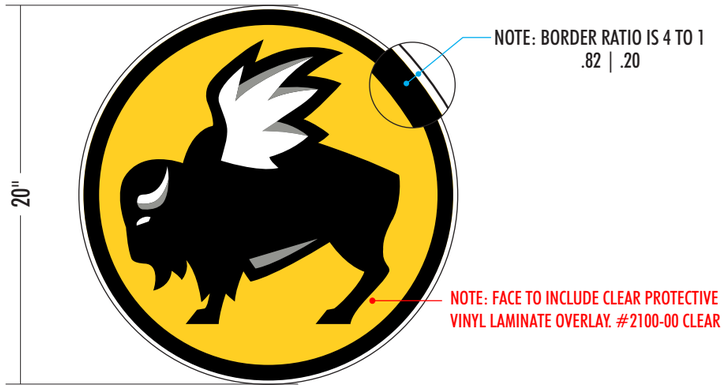

HSL-20 HOSTESS STAND (Interior Logo)


scale 1 1/2"=1'-0"

FACE TREATMENT


NOTE: WHITE TRANSLUCENT BORDER (ON FACE OF LOGO) WILL BLEED OUT UNDERNEATH TRIM-CAP.




END VIEW

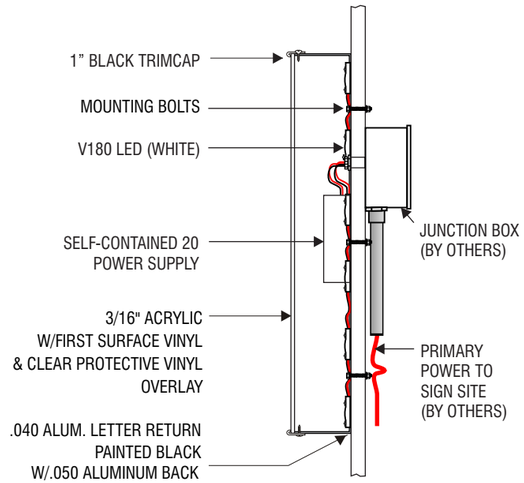

HOSTESS STAND (Front Elevation)

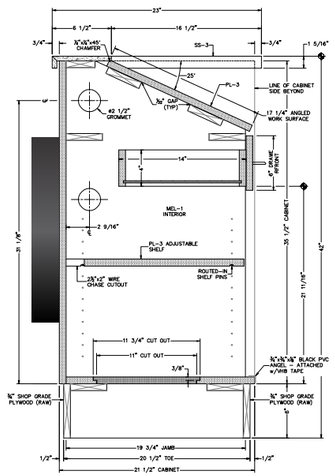

HOSTESS STAND (Side View)

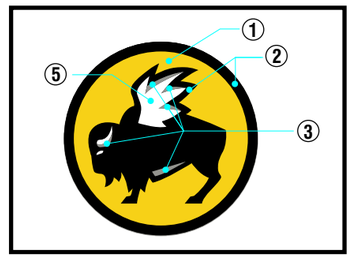

① **525 ARLON BRIGHT YELLOW VINYL (Translucent)**

② **22 ARLON BLACK VINYL BLACK PAINTED RETURN BLACK TRIMCAP**

③ **51 ARLON SILVER GRAY VINYL (Translucent)**

⑤ **WHITE 7328 ACRYLIC**

FEDERAL HEATH SIGN COMPANY
www.FederalHeath.com

Manufacturing Facilities:
Oceanside, CA - Euless, TX - Jacksonville, TX - Delaware, OH
DuraColor - Racine, WI
Office Locations:
Oceanside, Ca - Las Vegas, NV - Laughlin, AZ - Idaho Falls, ID
Euless, TX - Jacksonville, TX - San Antonio, TX - Corpus Christi, TX
Indianapolis, IN - Delaware, OH - Knoxville TN - Louisville, KY
Grafton, WI - Willowbrook, IL - Tunica, MS
Atlanta, GA - Tampa, FL - Daytona Beach, FL - Orlando, FL

Building Quality Signage Since 1901

Revisions:
R1 4.13.16 GB Revise Title Block Address (City)
R2 4.21.16 BW Remove sign D from rear elevation.

Colors Depicted In This Rendering May Not Match Actual Finished Materials. Refer To Product Samples For Exact Color Match.

Client Approval/Date:

Landlord Approval/Date:


Account Rep: RANDY CEARLOCK
Project Manager: JIM HARVEY
Drawn By: JODY GRAHAM

Underwriters Laboratories Inc. ELECTRICAL TO USE U.L. LISTED COMPONENTS AND SHALL MEET ALL N.E.C. STANDARDS
ALL ELECTRICAL SIGNS ARE TO COMPLY WITH U.L. 48 AND ARTICLE 600 OF THE N.E.C. STANDARDS, INCLUDING THE PROPER GROUNDING AND BONDING OF ALL SIGNS.

Project / Location:
7206 ALCOA ROAD
BRYANT, AR 72015


Job Number: 23-35611-10
Date: MARCH 21, 2016
Sheet Number: 9 Of 11
Design Number: **23-35611-10 R2**

This original drawing is provided as part of a planned project and is not to be exhibited, copied or reproduced without the written permission of Federal Heath Sign Company, LLC or its authorized agent. ©FHSC

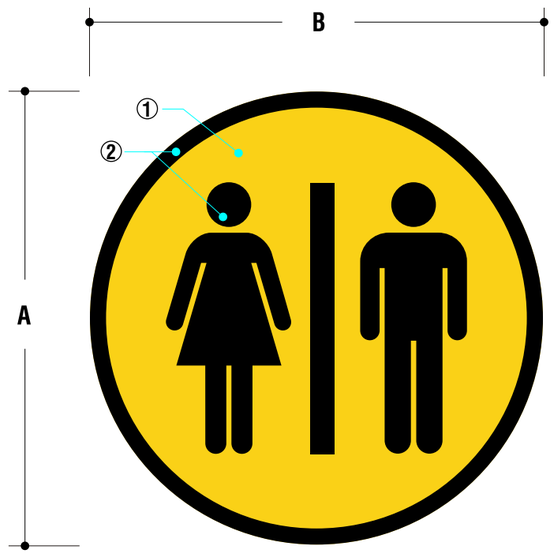



END VIEW

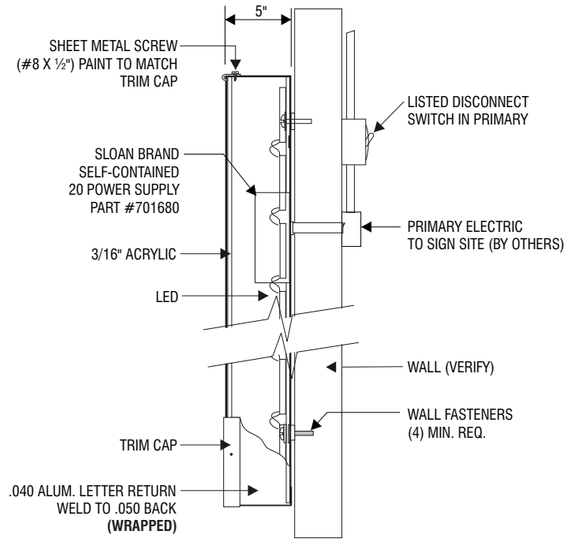

UL APPROVED INSTALLATION DETAIL
CHANNEL LETTER WITH LED & POWER SUPPLY

1 SINGLE FACED INTERNALLY ILLUMINATED ACRYLIC FACED DISPLAY

CABINET: ALUMINUM LETTER CONSTRUCTION W/ PRE-FINISHED BLACK RETURNS.
FACES: #7328 WHITE ACRYLIC W/ FIRST SURFACE APPLIED VINYL GRAPHICS.
FACES ATTACHED W/ 1" BLACK TRIM CAP.
COLORS AS PER PALETTE.
ILLUMINATION: SLOAN VL PLUS WHITE LED

TYPE	A	B		SQ.FT.
F-RR18	18″	18″		2.3

ELECTRICAL REQUIREMENTS

Total: **T.B.D.** Amps

# of 120V, 20A Circuits Req'd T.B.D.

ALL BRANCH CIRCUITS SHALL BE DEDICATED TO SIGNS (INCLUDING GROUND AND NEUTRAL) AND SHALL NOT BE SHARED WITH OTHER LOADS.

1 PMS 116C	#525 ARLON | BRIGHT YELLOW VINYL (Translucent)
2 BLACK	#22 ARLON | BLACK VINYL
3 PMS 423C	#51 ARLON SILVER GRAY VINYL (Translucent)
5 WHITE	#7328 | WHITE ACRYLIC (Translucent)

FEDERAL HEATH SIGN COMPANY
www.FederalHeath.com

Manufacturing Facilities:
Oceanside, CA - Euless, TX - Jacksonville, TX - Delaware, OH
DuraColor - Racine, WI
Office Locations:
Oceanside, Ca - Las Vegas, NV - Laughlin, AZ - Idaho Falls, ID
Euless, TX - Jacksonville, TX - San Antonio, TX - Corpus Christi, TX
Indianapolis, IN - Delaware, OH - Knoxville TN - Louisville, KY
Grafton, WI - Willowbrook, IL - Tunica, MS
Atlanta, GA - Tampa, FL - Daytona Beach, FL - Orlando, FL

Building Quality Signage Since 1901

Revisions:
R1 4.13.16 GB Revise Title Block Address (City)
R2 4.21.16 BW Remove sign D from rear elevation.

Colors Depicted In This Rendering May Not Match Actual Finished Materials. Refer To Product Samples For Exact Color Match.

Client Approval/Date:

Landlord Approval/Date:

Account Rep: RANDY CEARLOCK
Project Manager: JIM HARVEY
Drawn By: JODY GRAHAM


Underwriters Laboratories Inc. ELECTRICAL TO USE U.L. LISTED COMPONENTS AND SHALL MEET ALL N.E.C. STANDARDS
ALL ELECTRICAL SIGNS ARE TO COMPLY WITH U.L. 48 AND ARTICLE 600 OF THE N.E.C. STANDARDS, INCLUDING THE PROPER GROUNDING AND BONDING OF ALL SIGNS.

Project / Location:

7206 ALCOA ROAD
BRYANT, AR 72015

Job Number: 23-35611-10
Date: MARCH 21, 2016
Sheet Number: 10 Of 11
Design Number: **23-35611-10 R2**

This original drawing is provided as part of a planned project and is not to be exhibited, copied or reproduced without the written permission of Federal Heath Sign Company, LLC or its authorized agent. ©FHSC

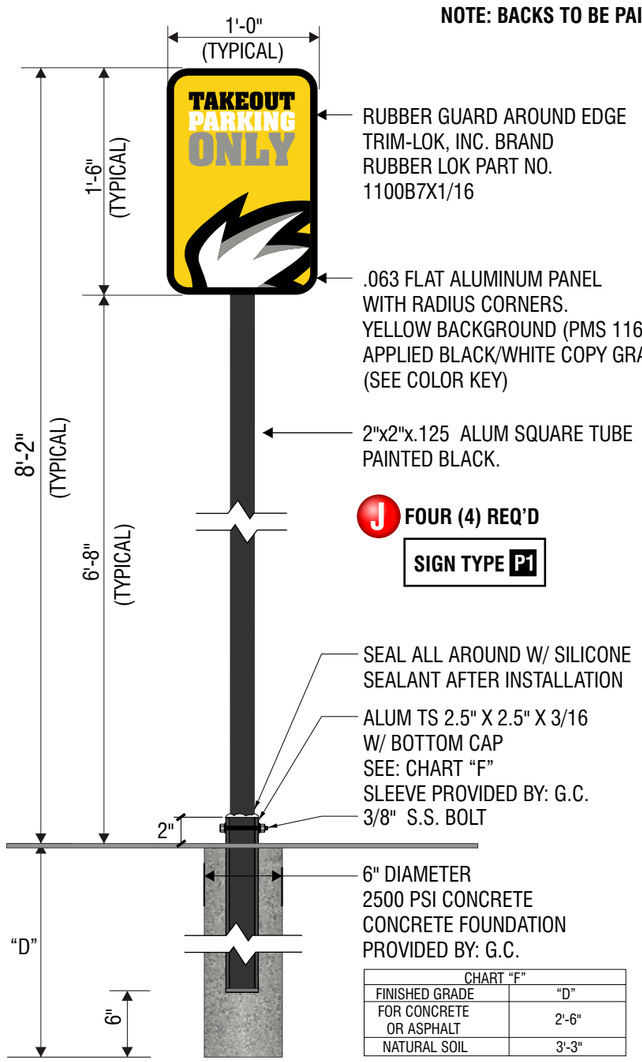

RUBBER GUARD AROUND EDGE
TRIM-LOK, INC. BRAND
RUBBER LOK PART NO.
1100B7X1/16

.063 FLAT ALUMINUM PANEL
WITH RADIUS CORNERS.
YELLOW BACKGROUND (PMS 116C)
APPLIED BLACK/WHITE COPY GRAPHICS.
(SEE COLOR KEY)

2"x2"x.125 ALUM SQUARE TUBE
PAINTED BLACK.

J FOUR (4) REQ'D

SIGN TYPE P1

SEAL ALL AROUND W/ SILICONE
SEALANT AFTER INSTALLATION


ALUM TS 2.5" X 2.5" X 3/16
W/ BOTTOM CAP
SEE: CHART "F"
SLEEVE PROVIDED BY: G.C.
3/8" S.S. BOLT

6" DIAMETER
2500 PSI CONCRETE
CONCRETE FOUNDATION
PROVIDED BY: G.C.

CHART "F"	
FINISHED GRADE	"D"
FOR CONCRETE OR ASPHALT	2'-6"
NATURAL SOIL	3'-3"

NOTE: TO BE USED ONLY WHEN THE SIGN IS PLACED ON A SIDEWALK OR SIMILAR CONCRETE SURFACE.

NOTE: BACKS TO BE PAINTED BLACK

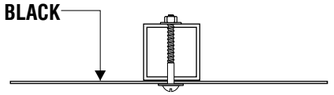


DOWN VIEW

NOTE: PANELS TO BE THRU-BOLTED.
PANEL/POST SUPPLIER RESPONSIBLE
TO INCLUDE (2) BOLT-WASHER-NUT SETS.
EXACT SIZE AS DETERMINED BY ASSIGNED DETAILER.



1 PMS 116C	
2 BLACK	#03 ARLON | BLACK VINYL
3 PMS 423C	#80 ARLON GRAPHITE VINYL (Opaque)
5 WHITE	#02 ARLON WHITE VINYL (Opaque)

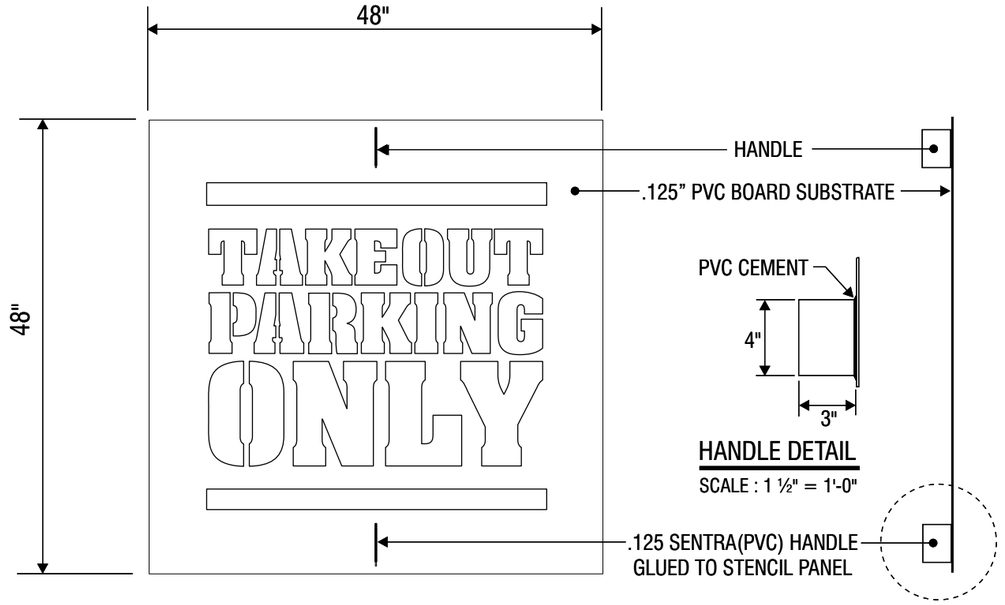

K PARKING LOT STENCIL | ONE (1) REQ'D.

scale 3/4"=1'-0" 9.0 SQ.FT

MANUFACTURE ONE (1) PARKING LOT STENCIL
AS SHOWN AND NOTED. STENCIL FABRICATED OUT OF
.125 PVC BOARD (SENTRA OR EQUIV). GRAPHICS
ROUTED-OUT OF PVC BOARD. HANDLES GLUED ONTO
STENCIL BOARD FOR STENCIL REMOVAL.

NOTE: FEDERAL HEATH TO FABRICATE PARKING LOT STENCIL ONLY AND HAND OFF TO GC. PAINTING IMAGE ONTO PARKING LOT SPACES BY GC.

FEDERAL HEATH
SIGN COMPANY
www.FederalHeath.com

Manufacturing Facilities:
Oceanside, CA - Euless, TX - Jacksonville, TX - Delaware, OH
DuraColor - Racine, WI
Office Locations:
Oceanside, Ca - Las Vegas, NV - Laughlin, AZ - Idaho Falls, ID
Euless, TX - Jacksonville, TX - San Antonio, TX - Corpus Christi, TX
Indianapolis, IN - Delaware, OH - Knoxville TN - Louisville, KY
Grafton, WI - Willowbrook, IL - Tunica, MS
Atlanta, GA - Tampa, FL - Daytona Beach, FL - Orlando, FL

Building Quality Signage Since 1901

Revisions:
R1 4.13.16 GB Revise Title Block Address (City)
R2 4.21.16 BW Remove sign D from rear elevation.

Colors Depicted In This Rendering May Not Match Actual Finished Materials. Refer To Product Samples For Exact Color Match.

Client Approval/Date:

Landlord Approval/Date:

Account Rep: RANDY CEARLOCK
Project Manager: JIM HARVEY
Drawn By: JODY GRAHAM

Underwriters Laboratories Inc. ELECTRICAL TO USE U.L. LISTED COMPONENTS AND SHALL MEET ALL N.E.C. STANDARDS

ALL ELECTRICAL SIGNS ARE TO COMPLY WITH U.L. 48 AND ARTICLE 600 OF THE N.E.C. STANDARDS, INCLUDING THE PROPER GROUNDING AND BONDING OF ALL SIGNS.

Project / Location:

7206 ALCOA ROAD
BRYANT, AR 72015

Job Number: 23-35611-10
Date: MARCH 21, 2016
Sheet Number: 11 Of 11
Design Number: **23-35611-10 R2**

This original drawing is provided as part of a planned project and is not to be exhibited, copied or reproduced without the written permission of Federal Heath Sign Company, LLC or its authorized agent. ©FHSC