
STONE LUXURY LIVING
CITY OF BRYANT
SALINE COUNTY, ARKANSAS

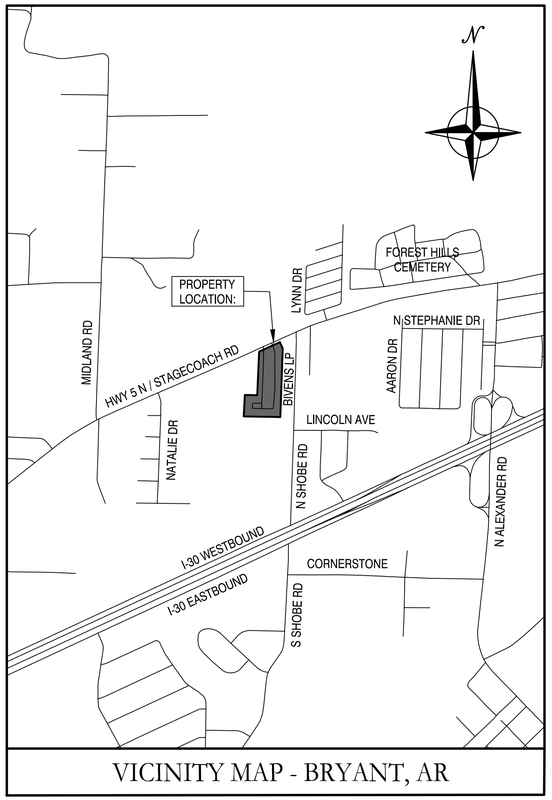

VICINITY MAP - BRYANT, AR

Prepared by:

GarNat Engineering, LLC

Designing our client's success

www.garnatengineering.com

P.O. Box 116
Benton, AR 72018
Ph (501) 408-4650

3825 Mt Carmel Road
Bryant, AR 72022
Fx (888) 900-3068



ARKANSAS



07-20-2022



DRAWING INDEX:

V1.0	PRELIMINARY PLAT
V2.0	BOUNDARY SURVEY
C1.0	SITE PLAN
C2.0	UTILITY PLAN
C2.1	SANITARY SEWER PROFILES
C3.0	GRADING & DRAINAGE PLAN
C3.1	DRAINAGE PROFILES
L1.0	TYPICAL LANDSCAPING PLAN
A2.0	CONCEPT ELEVATION
A2.1	CONCEPT ELEVATION
A2.2	CONCEPT ELEVATION
A2.3	CONCEPT ELEVATION

PLAT CERTIFICATES:

OWNER:

Name: Elaine Cordelia Enterprises, Inc.

Address: 206 West Dallas Street
Conroe, TX 77301

DEVELOPER:

Name: Elaine Cordelia Enterprises, Inc.

Address: 206 West Dallas Street
Conroe, TX 77301

CERTIFICATE OF OWNER:

We, the undersigned, owners of the real estate shown and described herein do hereby certify that we have laid off, platted and subdivided, and do hereby lay off, plat and subdivide said real estate in accordance with the within plat.

Date: _____ Signed: _____

James Carter
Elaine Cordelia Enterprises, Inc.

Source of Title: SALINE COUNTY, ARKANSAS
Saline County Document# 2021-016880

CERTIFICATE OF PRELIMINARY ENGINEERING ACCURACY:

I, Vernon J. Williams, hereby certify that this plat correctly represents a survey and a plan made by me or under my supervision; that all monuments shown hereon actually exist and their locations, size, type, and material are correctly shown; and that all requirements of the City of Bryant Subdivision Rules and Regulations have been fully complied with.

Date: _____ Signed: _____

Vernon J. Williams
Registered Professional Engineer
No. 9551, Arkansas

CERTIFICATE OF RECORDING:

CERTIFICATE OF PRELIMINARY SURVEYING ACCURACY:

I, George P. Wooden, hereby certify that this proposed preliminary plat correctly represents a boundary survey made by me or under my supervision on 6/07/2022; that the boundary lines shown hereon correspond with the description in the deeds cited in the above Source of Title; and that all monuments which were found or placed on the property are correctly described and located.

Date: _____ Signed: _____

George P. Wooden
Registered Land Surveyor
No. 1573, Arkansas

CERTIFICATE OF PRELIMINARY PLAT APPROVAL:

All requirements of the City of Bryant Subdivision Rules and Regulations relative to the preparation and submittal of a Preliminary Plat having been fulfilled, approval of this plat is hereby granted, subject to further provisions of said Rules and Regulations.

Date: _____ Signed: _____

Rick Johnson, Chairman
Bryant Planning Commission

PROPERTY SPECIFICATIONS:

ZONING CLASSIFICATION CURRENT: MHP
SEEKING: PLANNED UNIT DEVELOPMENT (PUD)

SOURCE OF WATER: CITY OF BRYANT
SOURCE OF SEWER: CITY OF BRYANT


BUILDING SETBACKS:
FRONT - 20'
EXTERIOR - 10'

EASEMENTS:
FRONT - 20'


LOT CORNERS: SET #4 REBAR WITH CAP

Curve Table					
Curve #	Length	Radius	Delta	Chord Direction	Chord Length
C16	6.23	4.00	89°13'41"	S43° 42' 00"E	5.62
C17	13.74	10.00	78°43'27"	N52° 19' 26"E	12.68
C18	11.67	23.00	29°04'59"	S32° 09' 04"E	11.55
C27	6.19	23.00	15°25'45"	N9° 53' 42"W	6.18
C28	6.18	4.00	88°35'14"	S47° 45' 38"W	5.59
C29	5.23	42.00	7°08'28"	S88° 29' 01"W	5.23
C30	50.73	42.00	69°12'03"	S50° 18' 45"W	47.70
C31	13.22	42.00	18°02'15"	S6° 41' 35"W	13.17
C32	14.63	42.00	19°57'39"	S12° 18' 22"E	14.56
C33	42.96	42.00	58°36'14"	S51° 35' 19"E	41.11
C34	6.04	42.00	8°14'10"	S85° 00' 30"E	6.03
C35	4.49	50.00	5°08'47"	N89° 06' 46"E	4.49
C36	64.21	50.00	73°34'40"	N49° 45' 02"E	59.89
C38	13.96	9.00	88°51'35"	N43° 30' 58"W	12.60
C39	13.18	8.00	94°22'47"	S44° 51' 51"W	11.74
C40	12.12	8.00	86°48'03"	S45° 43' 34"E	10.99
C41	39.25	25.00	89°57'35"	N45° 53' 37"E	35.34

PRELIMINARY PLAT
STONE LUXURY LIVING
PLANNED UNIT DEVELOPMENT
CITY OF BRYANT
SALINE COUNTY, ARKANSAS

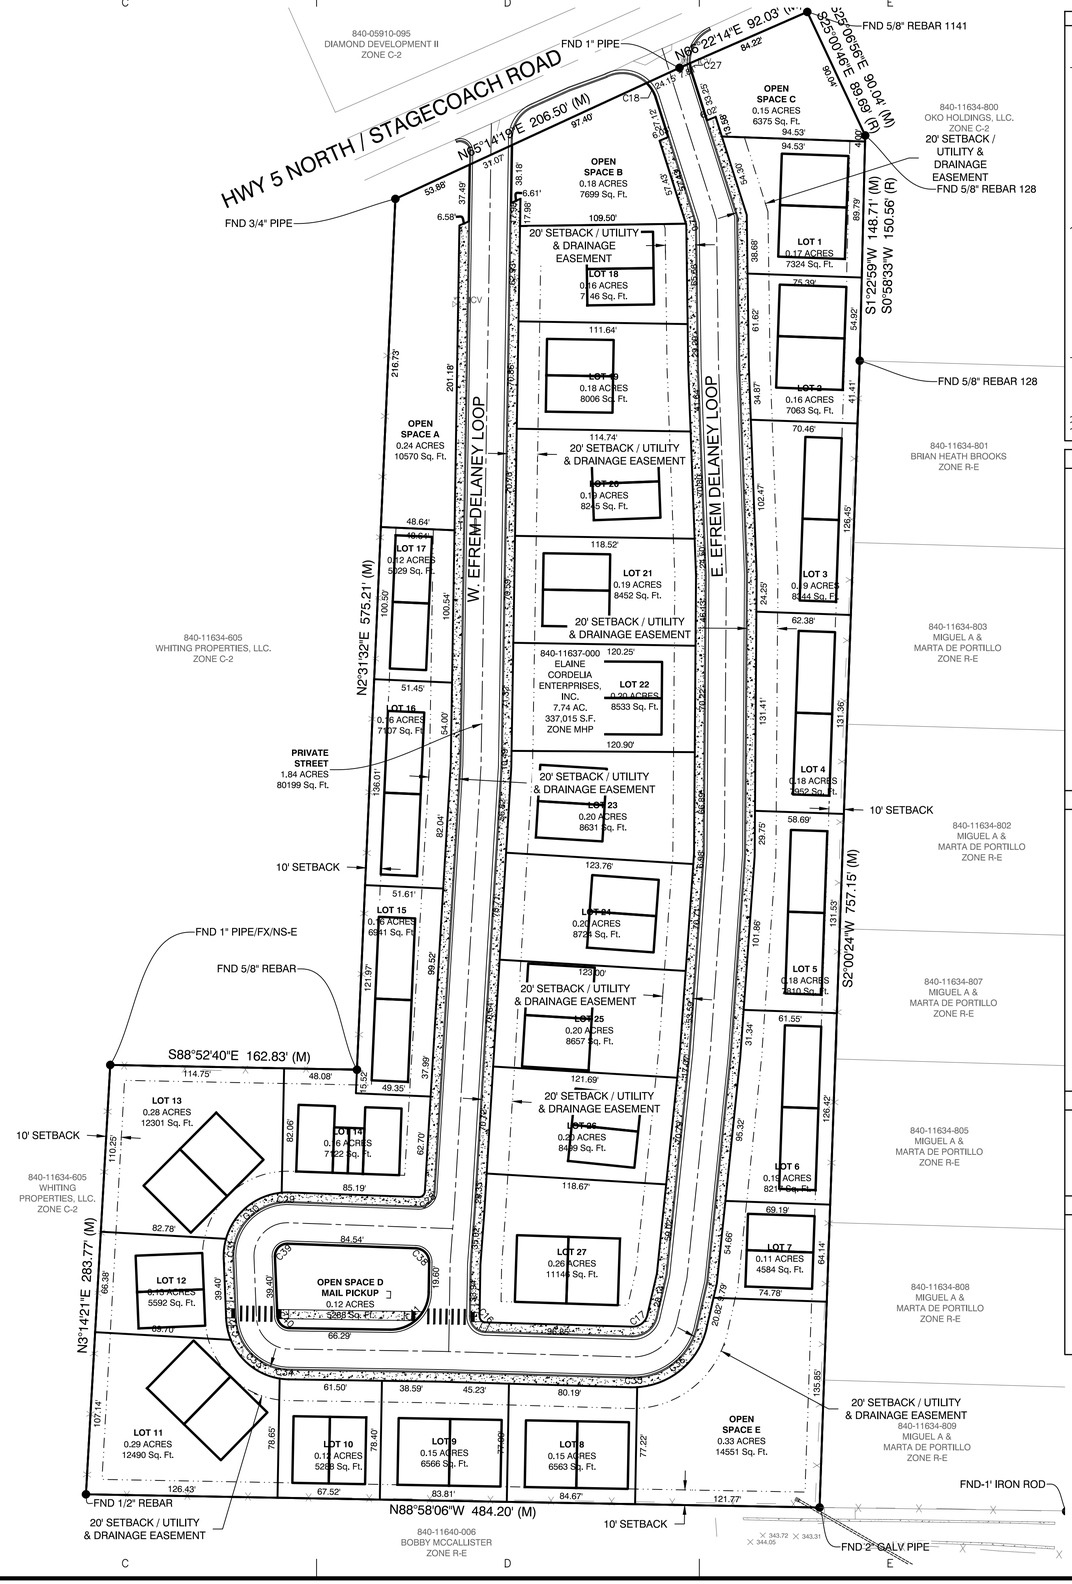

VICINITY MAP

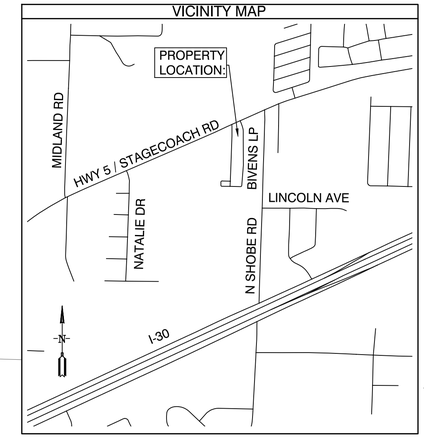

PROPERTY DESCRIPTION:

PART OF THE SOUTHEAST QUARTER OF THE SOUTHWEST QUARTER (SE1/4 SW1/4) OF SECTION 12, TOWNSHIP 1 SOUTH, RANGE 14 WEST, SALINE COUNTY, ARKANSAS, MORE PARTICULARLY DESCRIBED AS FOLLOWS:
COMMENCING AT A FOUND NAIL FOR THE SOUTHEAST CORNER OF THE SAID SE1/4 SW1/4; THENCE N89°13'13"W - 181.11 FEET ALONG THE SOUTH LINE THEREOF TO A FOUND 2" GALVANIZED PIPE FOR THE **POINT OF BEGINNING**;
THENCE CONTINUING ALONG SAID SOUTH LINE, N88°58'06"W - 484.20 FEET TO A FOUND 1/2" REBAR;
THENCE LEAVING SAID SOUTH LINE, N3°14'21"E - 283.77 FEET TO A FOUND 1" PIPE;
THENCE S88°52'40"E - 162.83 FEET TO A FOUND 5/8" REBAR;
THENCE N2°31'32"E - 575.21 FEET TO A FOUND 3/4" PIPE LOCATED ON THE SOUTHERLY RIGHT OF WAY OF HIGHWAY 5 NORTH;
THENCE N65°14'19"E - 206.50 FEET ALONG SAID RIGHT OF WAY TO A FOUND 1" PIPE;
THENCE CONTINUING ALONG SAID RIGHT OF WAY, N66°22'14"E - 92.03 FEET TO A FOUND 5/8" REBAR W/CAP #1141;
THENCE LEAVING SAID RIGHT OF WAY, S25°06'56"E - 90.04 FEET TO A FOUND 5/8" REBAR W/CAP #128;
THENCE S1°22'59"W - 148.71 FEET TO A FOUND 5/8" REBAR W/CAP #128;
THENCE S2°00'24"W - 757.15 FEET TO THE POINT OF BEGINNING, CONTAINING 7.74 ACRES, MORE OR LESS. SUBJECT TO ANY EXISTING EASEMENTS AND THE RIGHT OF WAY OF HIGHWAY 5 NORTH.

DOCUMENTS USED:

- DEED BOOK 2021 PAGE 016880 WD BIVENS TO ELAINE CORDELIA ENTERPRISES, INC.

BASIS OF BEARINGS:

BENCHMARK(S) PROVIDED ARE REBAR AND COORDINATES ON BENCHMARKS ARE NORTH AMERICAN DATUM 1983, ARKANSAS SOUTH ZONE, US SURVEY FEET, GRID COORDINATES AND ELEVATIONS ARE NAVD 1988. COORDINATES AND ELEVATIONS WERE ESTABLISHED USING GPS AND WERE PROCESSED USING THE NATIONAL GEODETIC SURVEY'S "ONLINE POSITIONING USER SERVICE" (OPUS).

CERTIFICATIONS:

BY AFFIXING MY SEAL AND SIGNATURE, I GEORGE P. WOODEN, PS NO.1573, HEREBY CERTIFY THAT THIS DRAWING CORRECTLY DEPICTS A SURVEY COMPILED UNDER MY SUPERVISION ON JUNE 7, 2022.

THIS SURVEY WAS BASED ON LEGAL DESCRIPTIONS AND TITLE WORK FURNISHED BY OTHERS AND DOES NOT REPRESENT A TITLE SEARCH.

THIS PROPERTY IS NOT LOCATED IN THE 100 YEAR FLOOD PLAIN. THE PROPERTY SHOWN ON THIS PLAT IS LOCATED IN ZONE "X" OF THE F.E.M.A. MAP PANEL 05125C0240E EFFECTIVE DATE JUNE 05, 2020.

SURVEY PLAT CODE:
500-01S-14W-0-12-320-62-1573

SURVEY LEGEND
△ - Computed point
● - Found monument
◎ - Set #4 RB/Plas. Cap
(M)-Measured
(R)-Record
(D)-Deeded

STATE OF ARKANSAS REGISTERED PROFESSIONAL ENGINEER NO. 9551 VERNON J. WILLIAMS PRELIMINARY

REVISION | BY | DATE

GNE Designing our client's success

GarNat Engineering, LLC
P.O. Box 116
Benton, AR 72018
3825 Mt Carmel Rd
Bryant, AR 72022
Ph.(501) 408-4650
garnatengineering@gmail.com

STONE LUXURY LIVING
PLANNED UNIT DEVELOPMENT
CITY OF BRYANT
SALINE COUNTY, ARKANSAS

PRELIMINARY PROFESSIONAL SURVEYOR STATE OF ARKANSAS NO. 1573 SIGNATURE GEORGE P. WOODEN

CONTENTS:
PRELIMINARY PLAT

PROJECT NO:
22070


DATE:
JUNE 2022

SHEET NO:
V1.0

J:\Projects\2022 Projects\22070 Stone Luxury Living Manufactured Park CD Reese Estes Cordelia Enterprises Inc 838 Hwy 5 Bryant\Dwg\22070 Stone Luxury Living 838 Hwy 5 Bryant Logo Design #2-050622.dwg

SURVEY LEGEND
△- Found monument
●- Computed point
⊙- Set #4 RB/Plas. Cap
(M)-Measured
(R)-Recorded Survey
(P)-Platted

VICINITY MAP

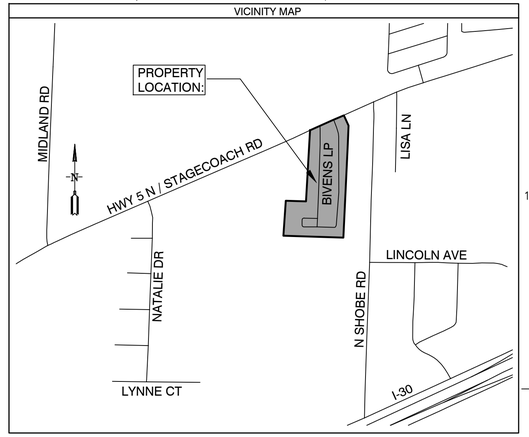

PROPERTY DESCRIPTION:

PART OF THE SOUTHEAST QUARTER OF THE SOUTHWEST QUARTER (SE1/4 SW1/4) OF SECTION 12, TOWNSHIP 1 SOUTH, RANGE 14 WEST, SALINE COUNTY, ARKANSAS, MORE PARTICULARLY DESCRIBED AS FOLLOWS: **COMMENCING** AT A FOUND NAIL FOR THE SOUTHEAST CORNER OF THE SAID SE1/4 SW1/4; THENCE N89°13'13"W - 181.11 FEET ALONG THE SOUTH LINE THEREOF TO A FOUND 2" GALVANIZED PIPE FOR THE **POINT OF BEGINNING**;
THENCE CONTINUING ALONG SAID SOUTH LINE, N88°58'06"W - 484.20 FEET TO A FOUND 1/2" REBAR;
THENCE LEAVING SAID SOUTH LINE, N3°14'21"E - 283.77 FEET TO A FOUND 1" PIPE;
THENCE S88°52'40"E - 162.83 FEET TO A FOUND 5/8" REBAR;
THENCE N2°31'32"E - 575.21 FEET TO A FOUND 3/4" PIPE LOCATED ON THE SOUTHERLY RIGHT OF WAY OF HIGHWAY 5 NORTH;
THENCE N65°14'19"E - 206.50 FEET ALONG SAID RIGHT OF WAY TO A FOUND 1" PIPE;
THENCE CONTINUING ALONG SAID RIGHT OF WAY, N66°22'14"E - 92.03 FEET TO A FOUND 5/8" REBAR W/CAP #1141;
THENCE LEAVING SAID RIGHT OF WAY, S25°06'56"E - 90.04 FEET TO A FOUND 5/8" REBAR W/CAP #128;
THENCE S1°22'59"W - 148.71 FEET TO A FOUND 5/8" REBAR W/CAP #128;
THENCE S2°00'24"W - 757.15 FEET TO THE POINT OF BEGINNING, CONTAINING 7.74 ACRES, MORE OR LESS. SUBJECT TO ANY EXISTING EASEMENTS AND THE RIGHT OF WAY OF HIGHWAY 5 NORTH.

DOCUMENTS USED:

- BOOK 2021 PAGE 16880 WD BIVENS TO ELAINE CORDELIA ENTERPRISES, INC.

BASIS OF BEARINGS:

BENCHMARK(S) PROVIDED ARE REBAR AND COORDINATES ON BENCHMARKS ARE NORTH AMERICAN DATUM 1983, ARKANSAS SOUTH ZONE, US SURVEY FEET, GRID COORDINATES AND ELEVATIONS ARE NAVD 1988. COORDINATES AND ELEVATIONS WERE ESTABLISHED USING GPS AND WERE PROCESSED USING THE NATIONAL GEODETIC SURVEY'S 'ONLINE POSITIONING USER SERVICE' (OPUS).

CERTIFICATIONS:

BY AFFIXING MY SEAL AND SIGNATURE, I GEORGE P. WOODEN, PS NO.1573, HEREBY CERTIFY THAT THIS DRAWING CORRECTLY DEPICTS A SURVEY COMPILED UNDER MY SUPERVISION ON JUNE 7, 2022.

THIS SURVEY WAS BASED ON LEGAL DESCRIPTIONS AND TITLE WORK FURNISHED BY OTHERS AND DOES NOT REPRESENT A TITLE SEARCH.

THIS PROPERTY IS NOT LOCATED IN THE 100 YEAR FLOOD PLAIN. THE PROPERTY SHOWN ON THIS PLAT IS LOCATED IN ZONE "X" OF THE F.E.M.A. MAP PANEL 05125C0240E EFFECTIVE DATE JUNE 05, 2020.

CERTIFICATE OF AUTHORIZATION
GarNat Engineering, LLC.
No. 2174
ARKANSAS

60' 30' 0 60'

SURVEY PLAT CODE:
500-01S-14W-0-12-320-62-1573

BY	REVISION	DATE

GNE Designing our client's success
GarNat Engineering, LLC
P.O. Box 116
Benton, AR 72018
3825 Mt Carmel Rd
Bryant, AR 72022
Ph (501) 408-4650
garnatengineering@gmail.com

FOR USE & BENEFIT OF:
ELAINE CORDELIA ENTERPRISES, INC.

REGISTERED PROFESSIONAL LAND SURVEYOR
STATE OF ARKANSAS
NO. 1573
SIGNATURE
GEORGE P. WOODEN
1573

6-7-22

CONTENTS:
BOUNDARY SURVEY

PROJECT NO:
22070

DATE:
JUNE 7, 2022

SHEET NO:
V2.0

J:\Projects\2022 Projects\22070 Vanderbeard Park CR Retone Eden Cordelia Enterprises Inc 8305 Hwy 5 Bryant\pdfs\Survey\22070 8305 Hwy 5 Bryant Loop Property Survey-060722.dwg

HOUSING UNITS / (DEVELOPABLE LAND - STREET AREA) = RESIDENTIAL (9 D.U.A. MAX.) DENSITY

HOUSING UNITS / 7.474 ACRES DEVELOPABLE LAND - 1.376 ACRES STREET = 9

HOUSING UNITS = 9 X 6.098

HOUSING UNITS = 54.882 ≈ 54

OPEN SPACE NEEDED = 7.474 X 0.15 ≈ 1.12 ACRES

ACTUAL OPEN SPACE = 1.48 ACRES

PROPERTY DESCRIPTION


PART OF THE SOUTHEAST QUARTER OF THE SOUTHWEST QUARTER (SE1/4 SW1/4) OF SECTION 12, TOWNSHIP 1 SOUTH, RANGE 14 WEST, SALINE COUNTY, ARKANSAS, MORE PARTICULARLY DESCRIBED AS FOLLOWS:
COMMENCING AT A FOUND NAIL FOR THE SOUTHEAST CORNER OF THE SAID SE1/4 SW1/4; THENCE N89°13'13"W - 181.11 FEET ALONG THE SOUTH LINE THEREOF TO A FOUND 2" GALVANIZED PIPE FOR THE **POINT OF BEGINNING**;
THENCE CONTINUING ALONG SAID SOUTH LINE, N88°58'06"W - 484.20 FEET TO A FOUND 1/2" REBAR;
THENCE LEAVING SAID SOUTH LINE, N3°14'21"E - 283.77 FEET TO A FOUND 1" PIPE;
THENCE S88°52'40"E - 162.83 FEET TO A FOUND 5/8" REBAR;
THENCE N2°31'32"E - 575.21 FEET TO A FOUND 3/4" PIPE LOCATED ON THE SOUTHERLY RIGHT OF WAY OF HIGHWAY 5 NORTH;
THENCE N65°14'19"E - 206.50 FEET ALONG SAID RIGHT OF WAY TO A FOUND 1" PIPE;
THENCE CONTINUING ALONG SAID RIGHT OF WAY, N66°22'14"E - 92.03 FEET TO A FOUND 5/8" REBAR W/CAP #1141;
THENCE LEAVING SAID RIGHT OF WAY, S25°06'56"E - 90.04 FEET TO A FOUND 5/8" REBAR W/CAP #128;
THENCE S1°22'59"W - 148.71 FEET TO A FOUND 5/8" REBAR W/CAP #128;
THENCE S2°00'24"W - 757.15 FEET TO THE POINT OF BEGINNING, CONTAINING 7.74 ACRES, MORE OR LESS. SUBJECT TO ANY EXISTING EASEMENTS AND THE RIGHT OF WAY OF HIGHWAY 5 NORTH.


SITE LEGEND:

- FIRE HYDRANT
- ELECTRICAL & UTILITY POLE
- SANITARY SEWER MANHOLE
- WATER VALVE
- STORM MANHOLE
- LIGHT POLE
- TELEPHONE PEDESTAL
- BENCHMARKS
- ELECTRIC BOX
- GUY ANCHOR
- WATER METER
- GAS METER
- SIGN
- EXISTING WATERLINE
- OVERHEAD POWER
- TEST PIT
- FORCE MAIN
- CHAIN-LINK FENCE
- WOOD FENCE
- SANITARY SEWER LINE

ASPHALT
GRAVEL
CONCRETE
OPEN SPACE

VICINITY MAP

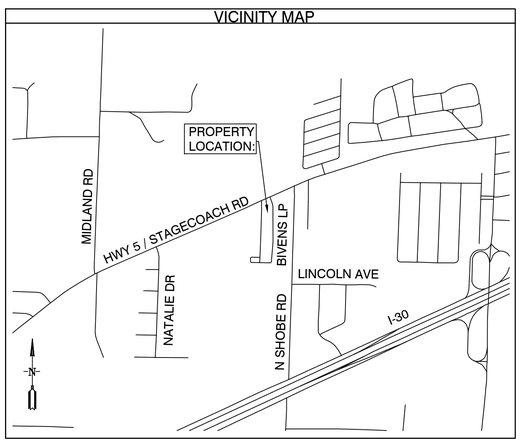

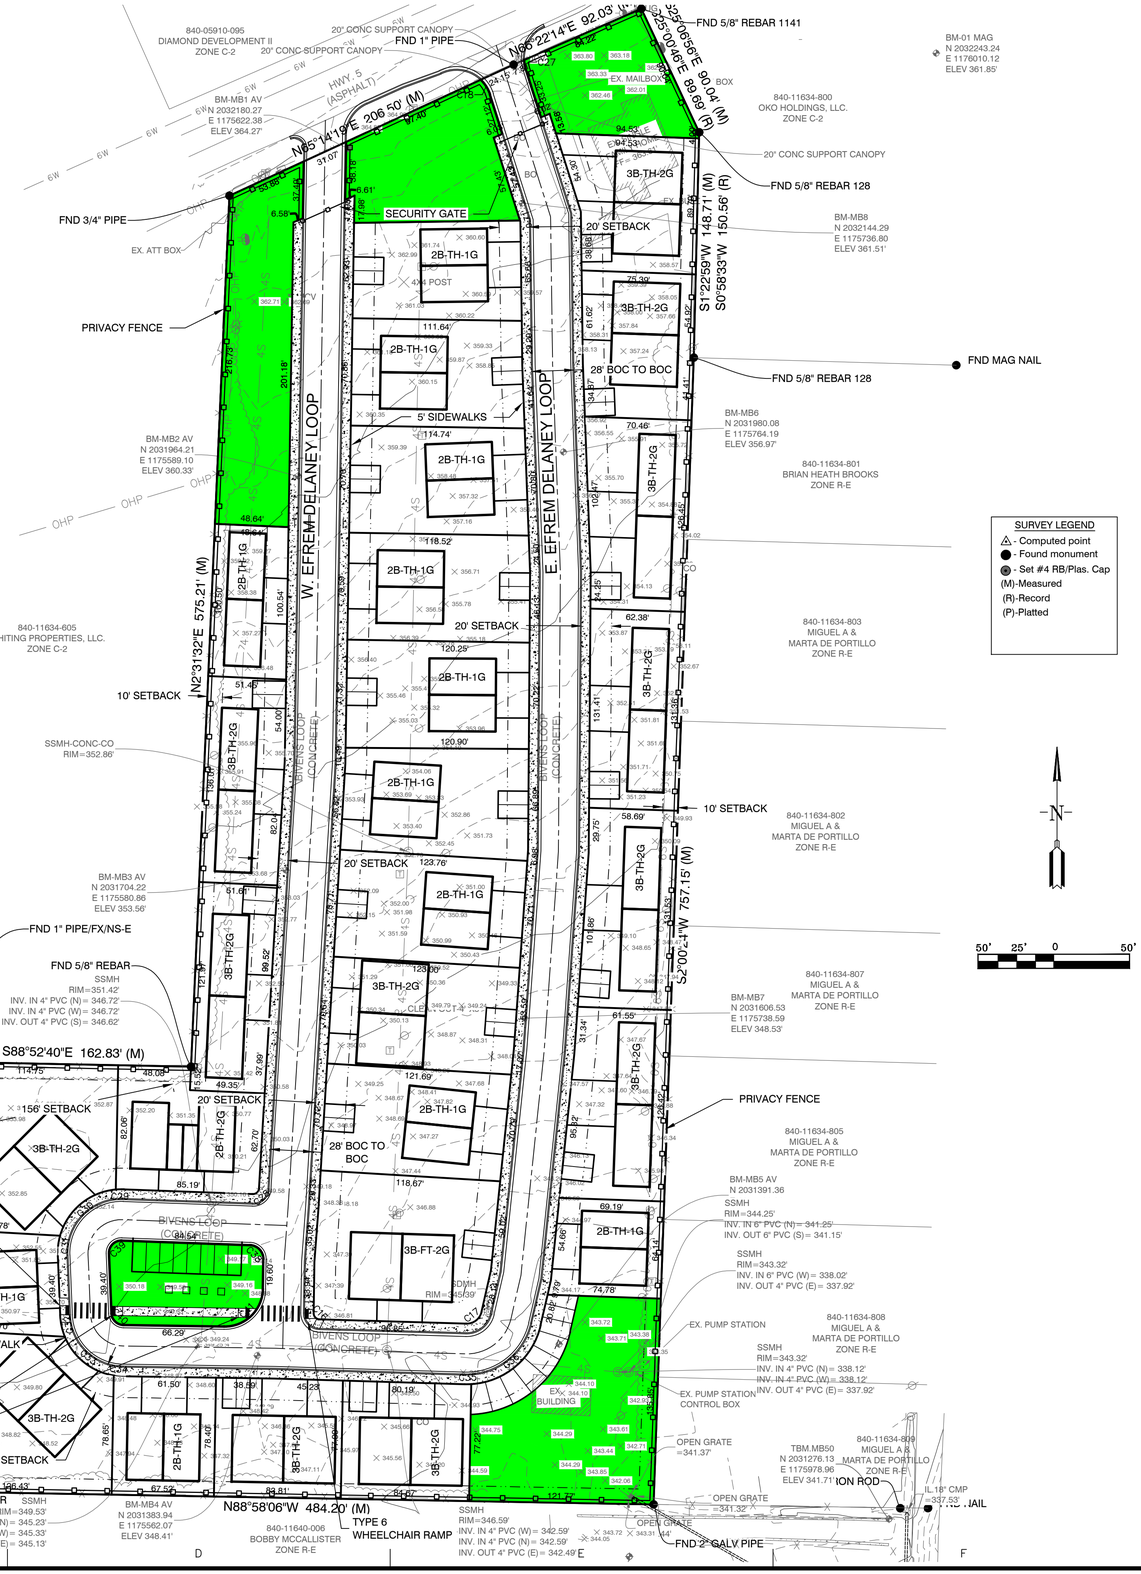

BY	REVISION	DATE

GNE Designing our client's success

GarNat Engineering, LLC
P.O. Box 116
Benton, AR 72018
3825 Mt Carmel Rd
Bryant, AR 72022
Ph (501) 408-4650
garnatengineering@gmail.com

STONE LUXURY LIVING
PLANNED UNIT DEVELOPMENT
CITY OF BRYANT
SALINE COUNTY, ARKANSAS

STATE OF ARKANSAS
VERNON J. WILLIAMS
REGISTERED PROFESSIONAL ENGINEER
NO. 9551

07-20-2022

CONTENTS: SITE PLAN

PROJECT NO: 22070


DATE: JUNE 2022

SHEET NO: C1.0

J:\Projects\2022 Projects\22070 Stone Luxury Living Manufactured Park, CD Xrefs\Site Civil\Site Enterprise 3d 8X8 Hwy 5 Bivens Loop Design 20-07-2022.dwg

NOTES:

1. BURIED UTILITIES ARE LOCATED AT THE SITE. CONTACT ARKANSAS ONE CALL & WHERE APPROPRIATE THE UTILITY COMPANIES PRIOR TO DIGGING.
2. ALL UNRESTRAINED WATER LINE FITTINGS SHALL BE INSTALLED WITH A CONCRETE THRUST BLOCK FOR JOINT RESTRAINT.
3. WORK ON EXISTING ROADS SHALL INCLUDE WARNING SIGNS & BARRICADES IN ACCORDANCE WITH THE REQUIREMENTS OF THE STATE, COUNTY, OR CITY HAVING JURISDICTION. OTHER SIGNS & DEVICES, SUCH AS PLATING, SHALL BE PLACED AS REQUIRED TO ADEQUATELY PROTECT THE PUBLIC.
4. ALL WATER AND SEWER UTILITY WORK SHALL COMPLY WITH THE ARKANSAS PLUMBING CODE.
5. ALL WATER & SEWER LINE CONSTRUCTION SHALL COMPLY WITH CITY OF BRYANT STANDARD SPECIFICATIONS & DETAILS. FOR A COPY SEE THE WEBSITE https://www.cityofbryant.com/DocumentCenter/View/1161/Bryant-Specs-2015-FINAL-Rev?bidId=

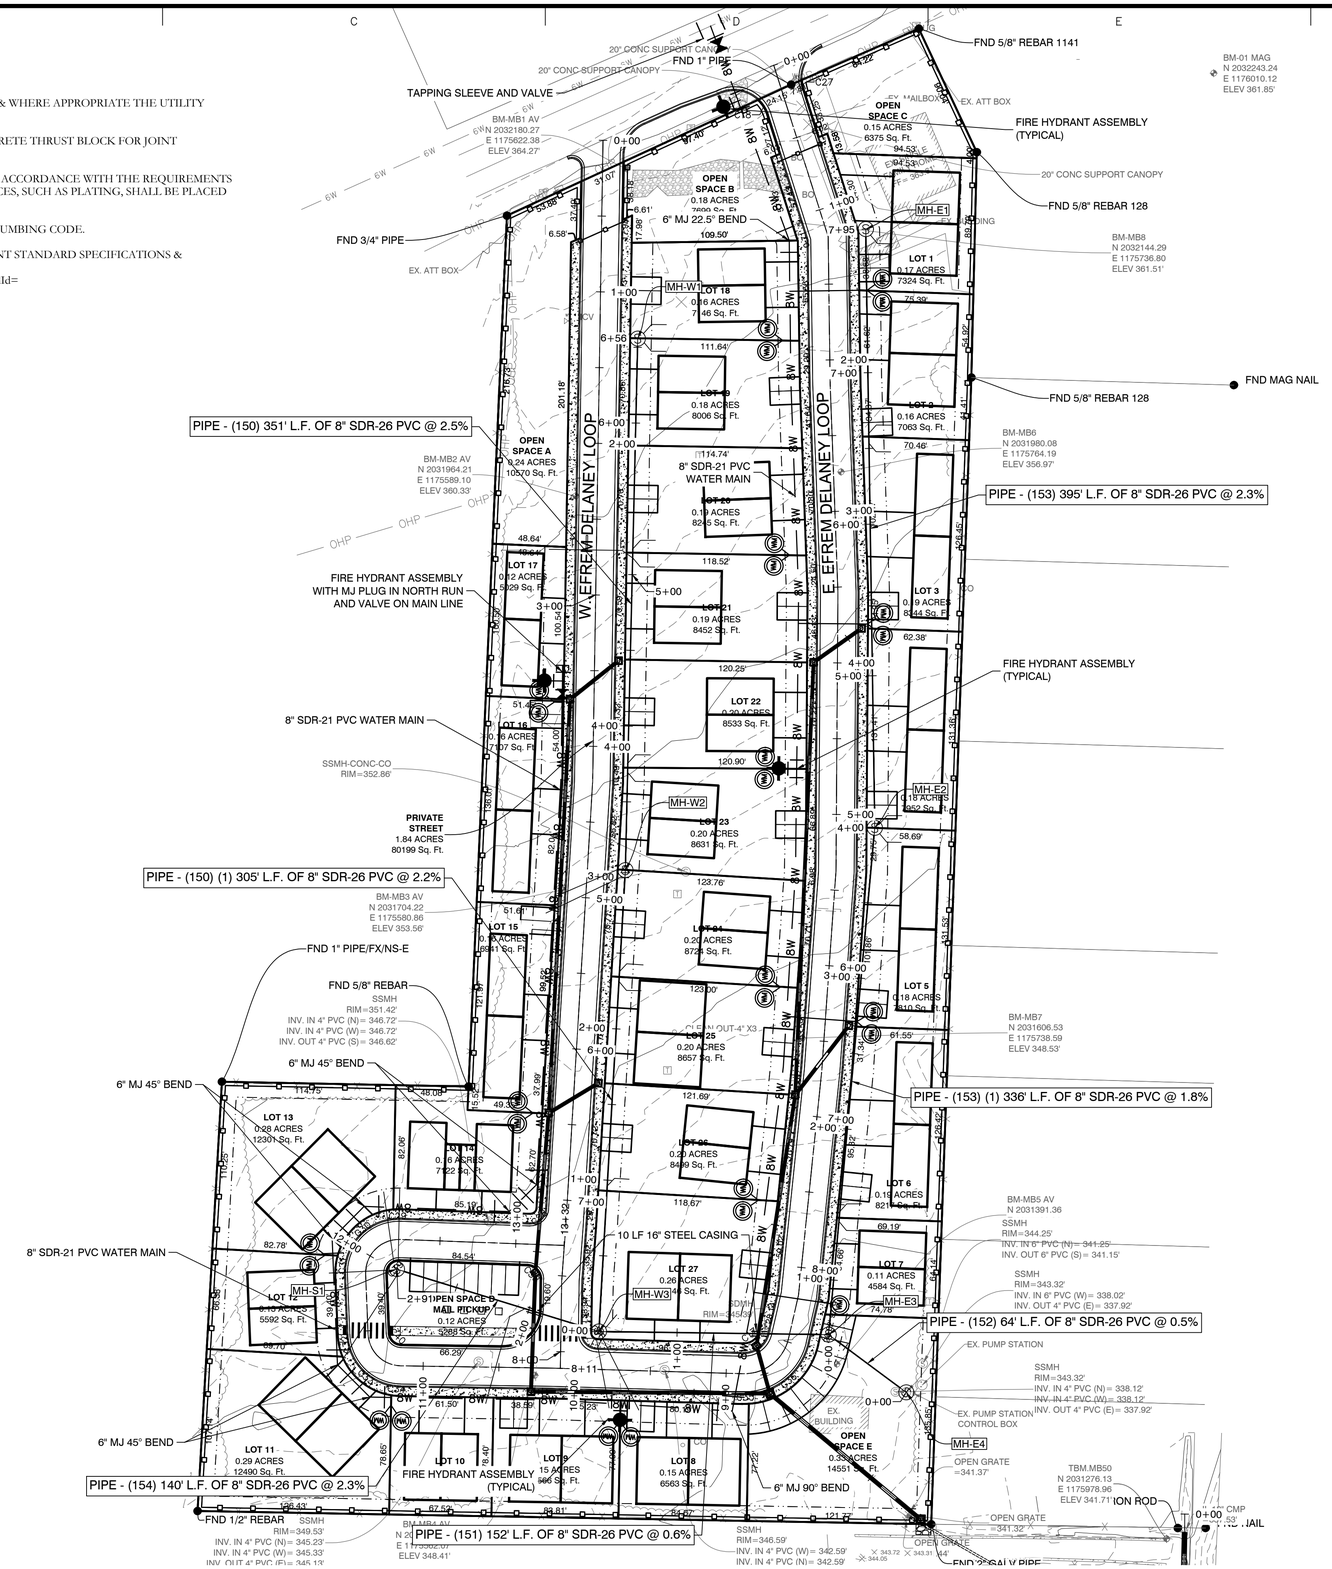

BY	REVISION	DATE

GNE Designing our client's success

GarNat Engineering, LLC
P.O. Box 116
Benton, AR 72018
3825 Mt Carmel Rd
Bryant, AR 72022
Ph (501) 408-4650
garnatengineering@gmail.com

STONE LUXURY LIVING
PLANNED UNIT DEVELOPMENT
CITY OF BRYANT
SALINE COUNTY, ARKANSAS

STATE OF ARKANSAS
Vernon W. Williams
REGISTERED PROFESSIONAL ENGINEER
NO. 9551
VERNON W. WILLIAMS

07-20-2022

CONTENTS:
UTILITY PLAN


PROJECT NO:
22070

DATE:
JUNE 2022


SHEET NO:
C2.0

A:\Projects\2022 Projects\22070 Stone Luxury Living Manufactured Park CO Revns Dillon Corvallis Cityworks Inc 8323 Hwy 5\Drawings\Civil\Design\22070 Stone Luxury Living 8323 Hwy 5 Brians Loop Design 82-Drainage Design.dwg


EAST SANITARY SEWER PROFILE

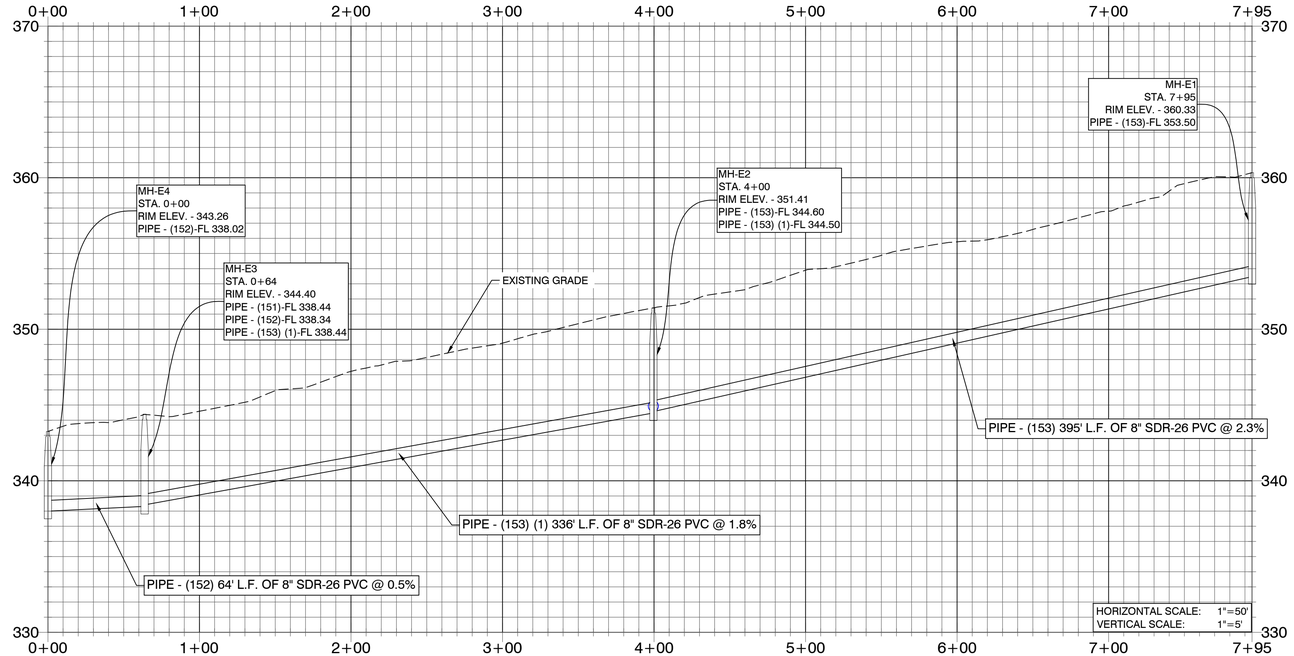


SOUTH SANITARY SEWER PROFILE

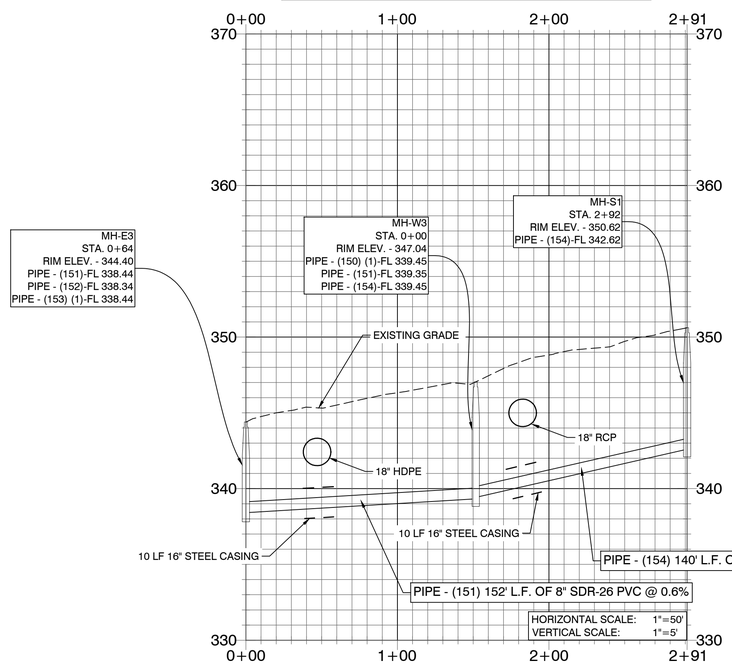

WEST SANITARY SEWER PROFILE

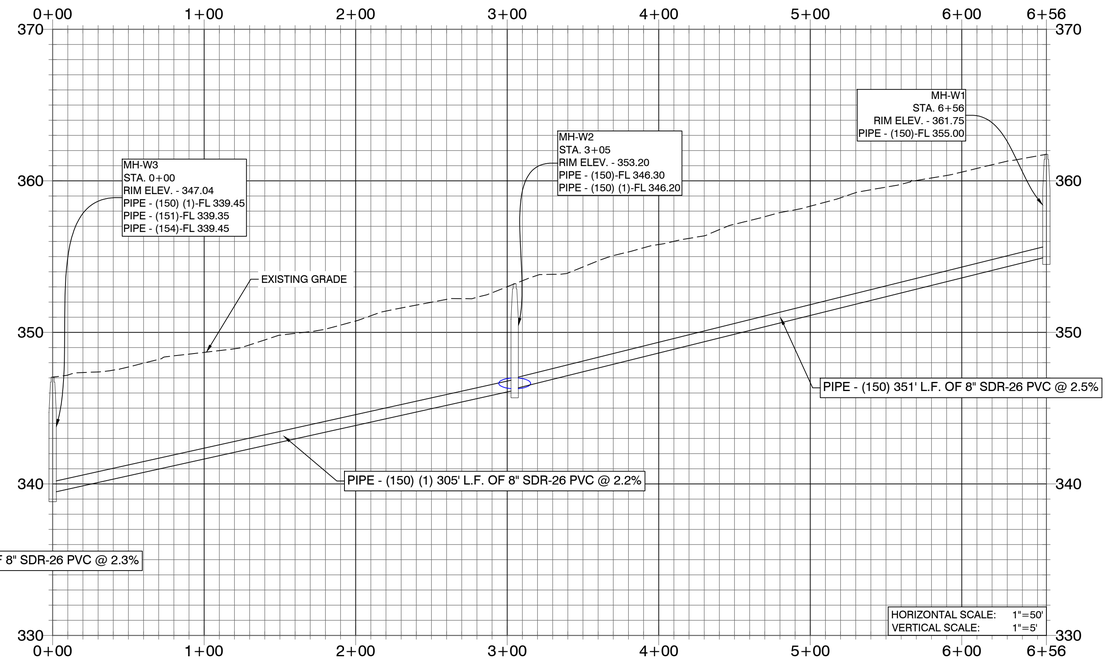

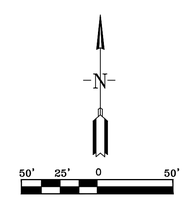

BY	REVISION	DATE

GNE Designing our client's success

GarNat Engineering, LLC

P.O. Box 116
Benton, AR 72018

3825 Mt Carmel Rd
Bryant, AR 72022

Ph (501) 408-4650

garnatengineering@gmail.com

STONE LUXURY LIVING
PLANNED UNIT DEVELOPMENT
CITY OF BRYANT
SALINE COUNTY, ARKANSAS

STATE OF ARKANSAS
REGISTERED PROFESSIONAL ENGINEER
VERNON L. WILLIAMS
NO. 9551

07-20-2022

CONTENTS:


SANITARY SEWER PROFILES

PROJECT NO: 22070

DATE: JUNE 2022

SHEET NO: C2.1

J:\Projects\2022 Projects\22070 Stone Luxury Living Manufactured Park CD Revise Dylan Condello Enterprises Inc 8315 Hwy 5\Drawings\Utility Design\22070 Stone Luxury Living 8315 Hwy 5 Bryant Low Design R2=Drainage Design.dwg

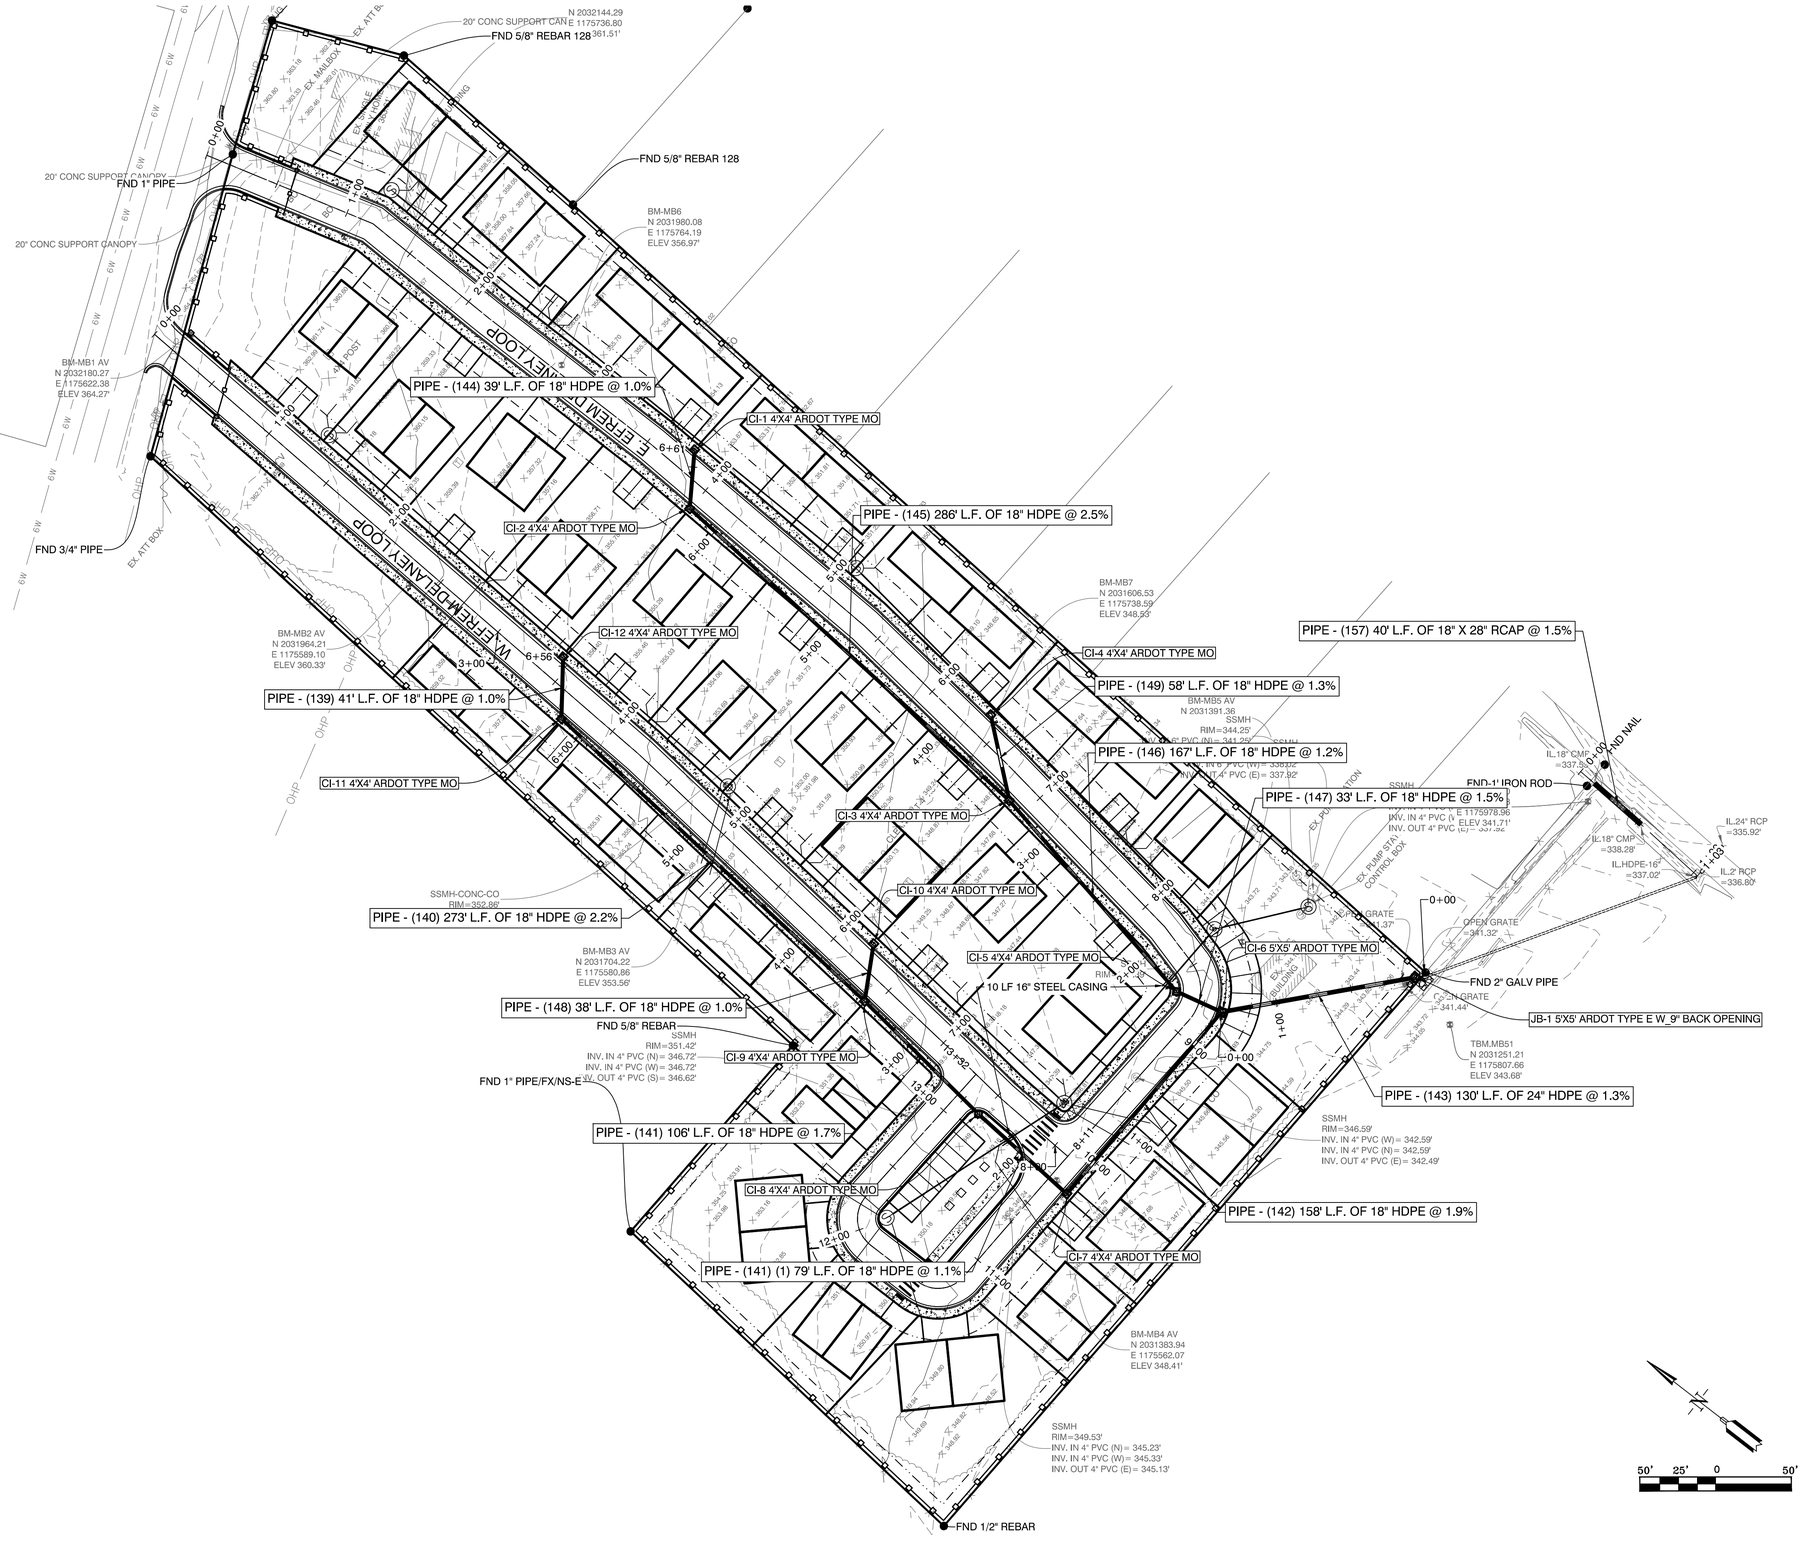

DATE	REVISION	BY

GNE Designing our client's success

GarNat Engineering, LLC
P.O. Box 116
Benton, AR 72018
3825 Mt Carmel Rd
Bryant, AR 72022
Ph (501) 408-4650
garnatengineering@gmail.com

STONE LUXURY LIVING
PLANNED UNIT DEVELOPMENT
CITY OF BRYANT
SALINE COUNTY, ARKANSAS

STATE OF ARKANSAS
VERNON ★★★ WILLIAMS
REGISTERED PROFESSIONAL ENGINEER
★★★ NO. 9551
VERNON J. WILLIAMS

07-20-2022

CONTENTS:

GRADING & DRAINAGE PLAN


PROJECT NO: 22070

DATE: JUNE 2022


SHEET NO: C3.0

a:\Projects\2022\ Projects\22070 Stone Luxury Living Manufactured Park 02 Resave Dallas Cordell, Enterprise Inc 8318 Hwy 5\Drawings\Utility\Grading\22070 Stone Luxury Living 8318 Hwy 5 Bryan Low Density RU Drainage Design.dwg


EAST SIDE PROFILE

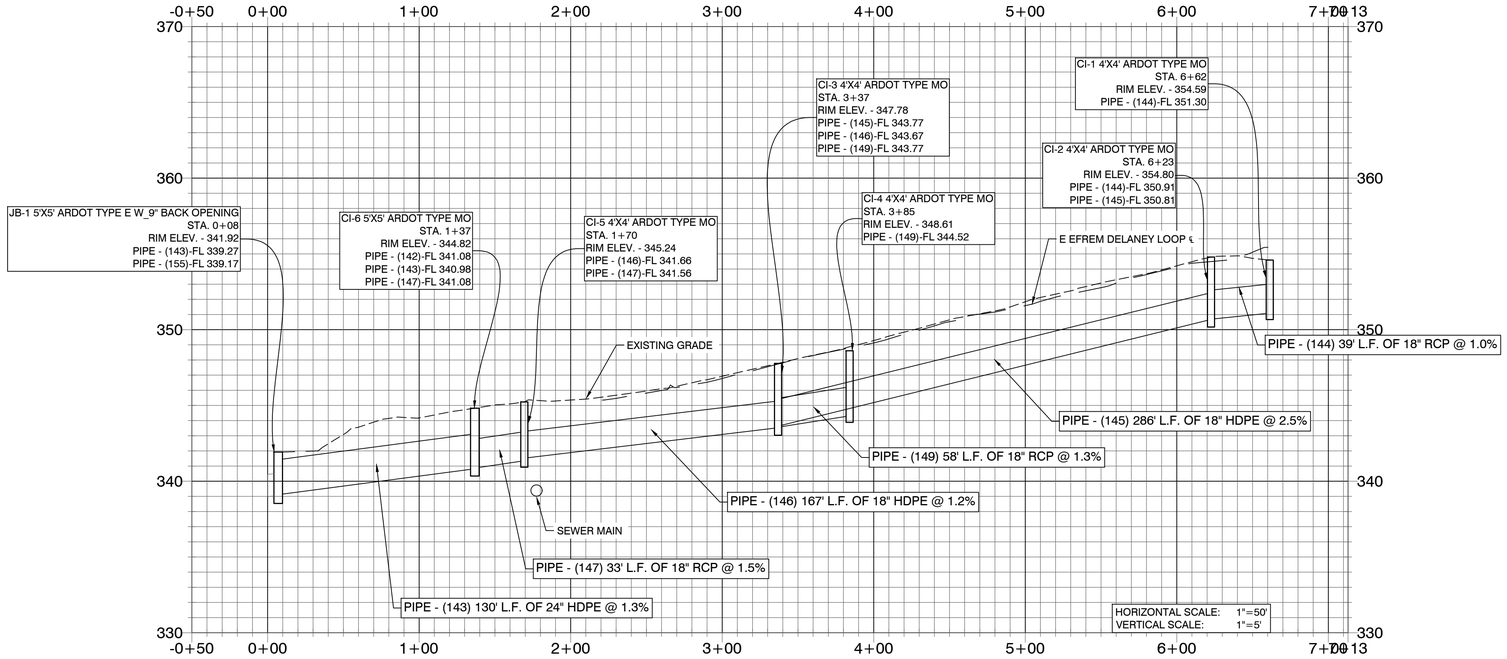


GRAVEL DRIVEWAY CULVERT PROFILE

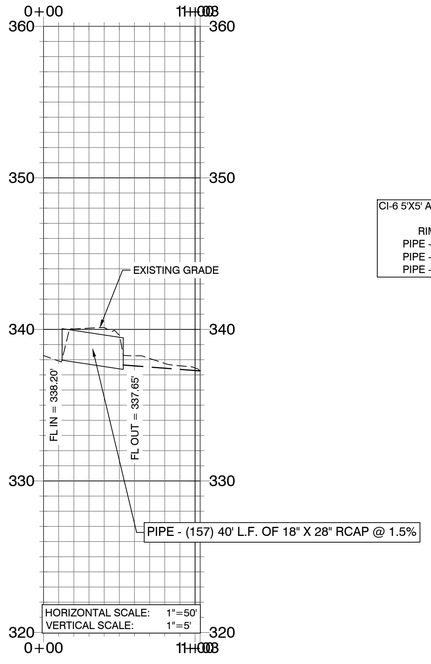

WEST SIDE PROFILE

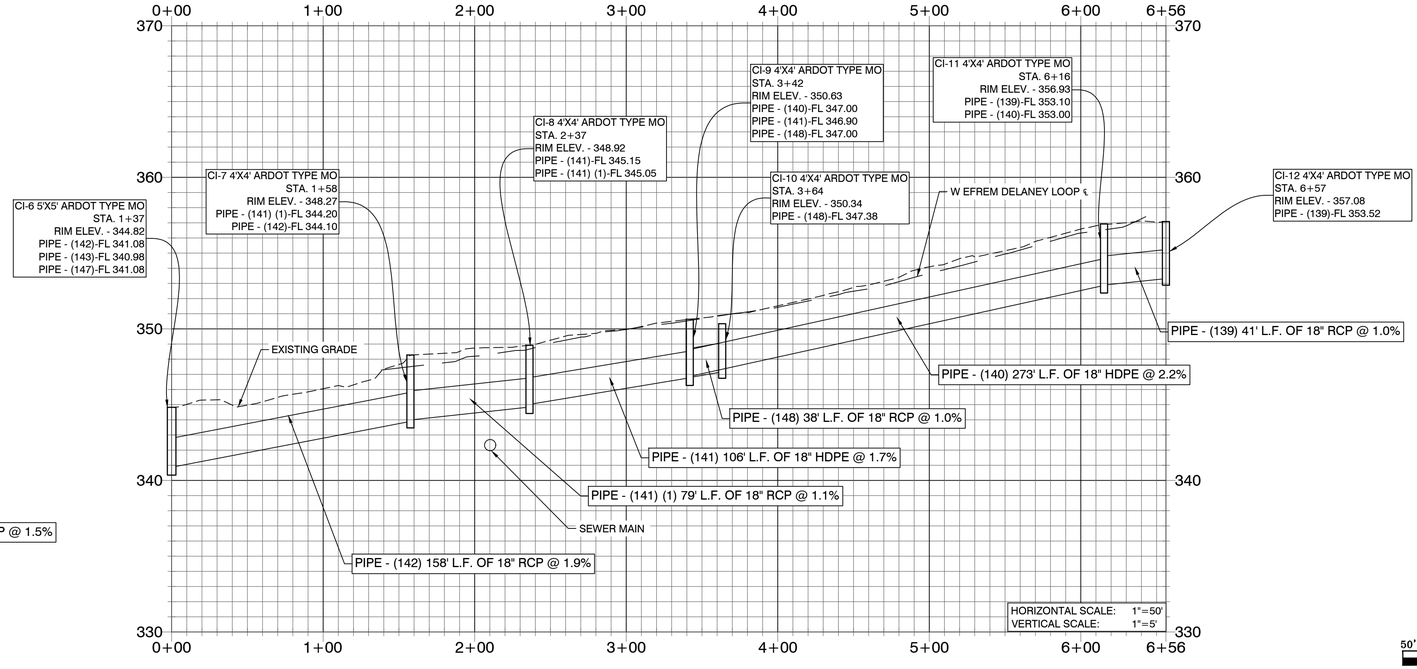

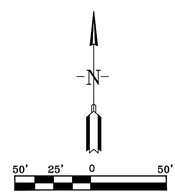

BY	REVISION	DATE

GNE Designing our client's success

GarNat Engineering, LLC
P.O. Box 116
Benton, AR 72018
3825 Mt Carmel Rd
Bryant, AR 72022
garnatengineering@gmail.com

STONE LUXURY LIVING
PLANNED UNIT DEVELOPMENT
CITY OF BRYANT
SALINE COUNTY, ARKANSAS

STATE OF ARKANSAS
Vernon W. Williams
REGISTERED PROFESSIONAL ENGINEER
NO. 9551
VERNON J. WILLIAMS

07-20-2022

CONTENTS:


DRAINAGE PROFILES

PROJECT NO: 22070


DATE: JUNE 2022

SHEET NO: C3.1

a:\Projects\22070 Stone Luxury Living Manufactured Park (SE Bypass Elaine Gordon Enterprises Inc. 8319 Hwy 5)\Drawings\Utility Design\22070 Stone Luxury Living 8319 Hwy 5 Bypass Utility Design 07-20-2022.dwg

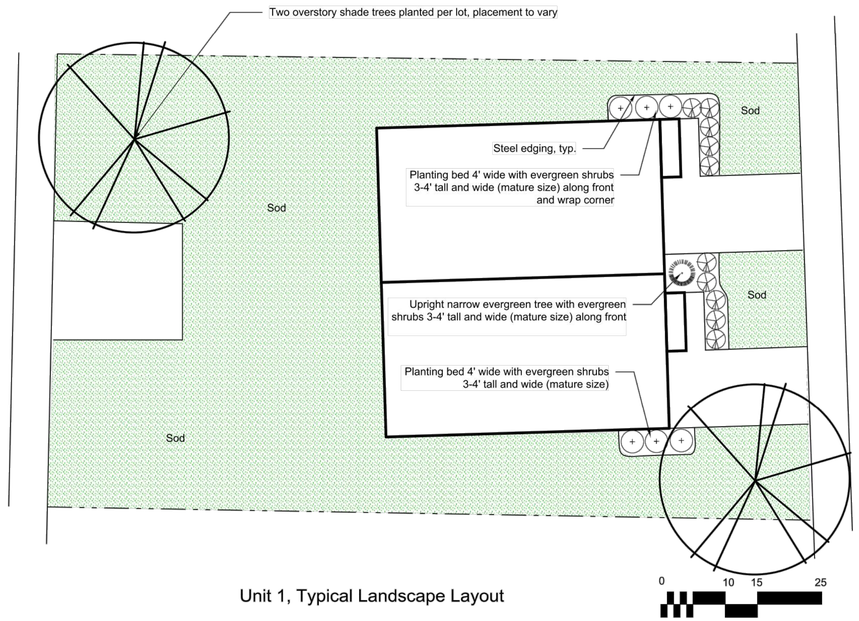

Unit 1, Typical Landscape Layout

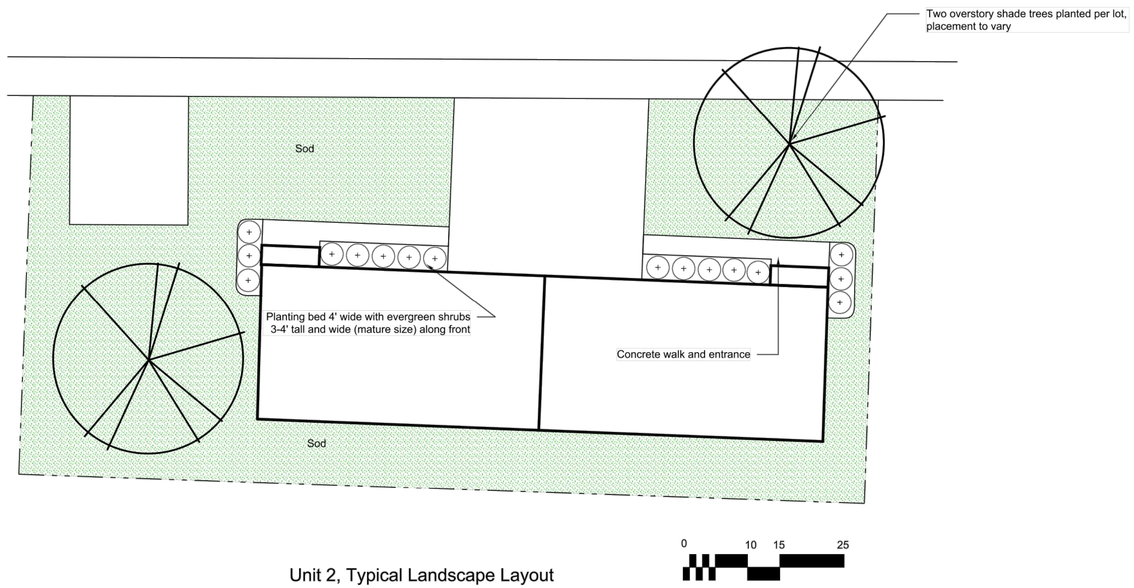

Unit 2, Typical Landscape Layout

BY	REVISION	DATE

GNE Designing our client's success

GarNat Engineering, LLC
P.O. Box 116
Benton, AR 72018
Ph (501) 408-4650
3825 Mt Carmel Rd
Bryant, AR 72022
garnatengineering@gmail.com

STONE LUXURY LIVING
PLANNED UNIT DEVELOPMENT
CITY OF BRYANT
SALINE COUNTY, ARKANSAS

LICENSED LANDSCAPE ARCHITECT
CHAD M. OPPENHUIZEN
NO. 5064
ARKANSAS

07-20-2022

CONTENTS:

TYPICAL LANDSCAPING PLAN

PROJECT NO: 22070


DATE: JUNE 2022

SHEET NO: L1.0

J:\Projects\2022 Projects\22070 Stone Luxury Living Manufactured Park (SE Bypass Elder Corridor Enterprises Inc. 8329 Hwy 5)\Drawings\CAD\Design\22070 Stone Luxury Living 8329 Hwy 5 Bypass Lay Design 07-20-2022.dwg, 7/20/2022 3:39:47 PM, Chad Oppenhuizen




2B - 1H - 1G FRONT ELEVATION ——— SCALE: 1/ 4'' =1'-0''

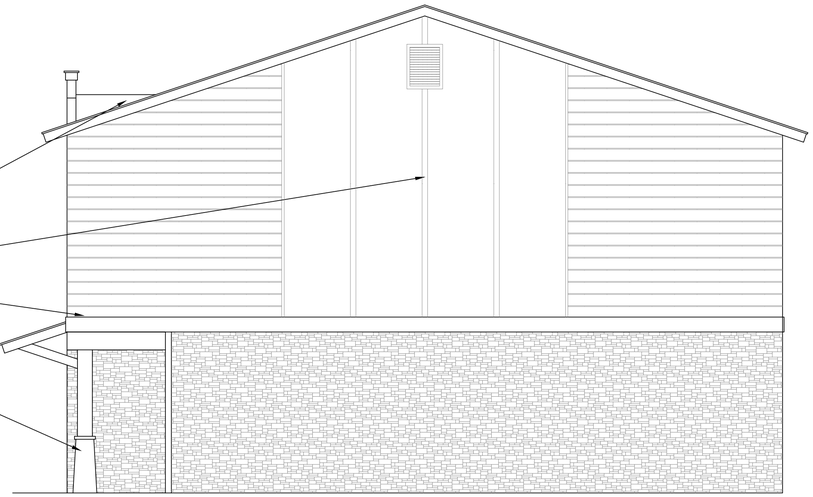

2B - 1H - 1G SIDE ELEVATION ——— SCALE: 1/ 4'' =1'-0''



2B - 1H - 1G FRONT ELEVATION ——— SCALE: 1/ 4'' =1'-0''

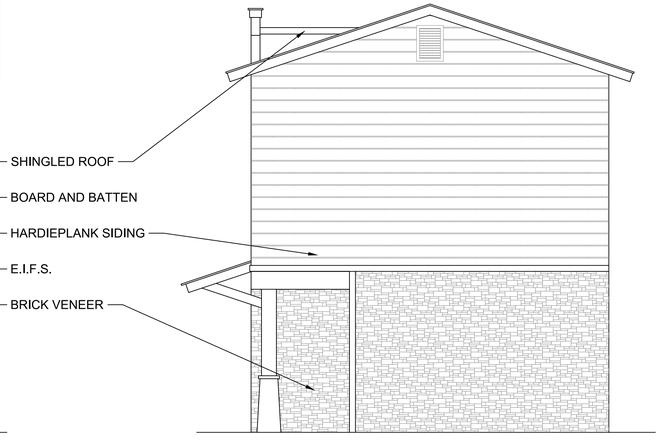

SIDE ELEVATION ——— SCALE: 1/ 4'' =1'-0''

#2217

COPYRIGHT, TBA

11912 KANIS ROAD, SUITE F-8
LITTLE ROCK, ARKANSAS, 72211
(OFFICE) 501-376-3676
(FAX) 501-376-3766
tbaldwinplanning@sbcglobal.net
terry uss Architect

SHEET TITLE: CONCEPT ELEVATIONS


NEW DEVELOPMENT FOR: STONE LUXURY LIVING — BRYANT, ARKANSAS

PROJECT # 2217


DATE: 07/19/2022

SHEET # A 2.0

PAGE # OF

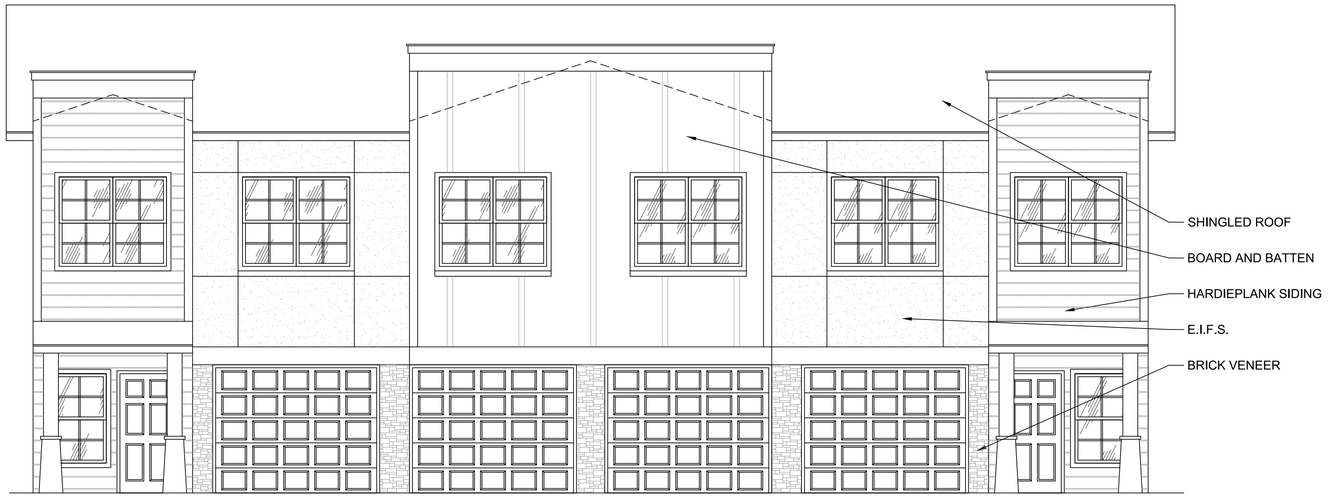

3B - 1H - 2G FRONT ELEVATION — SCALE: 1/ 4'' = 1'-0''

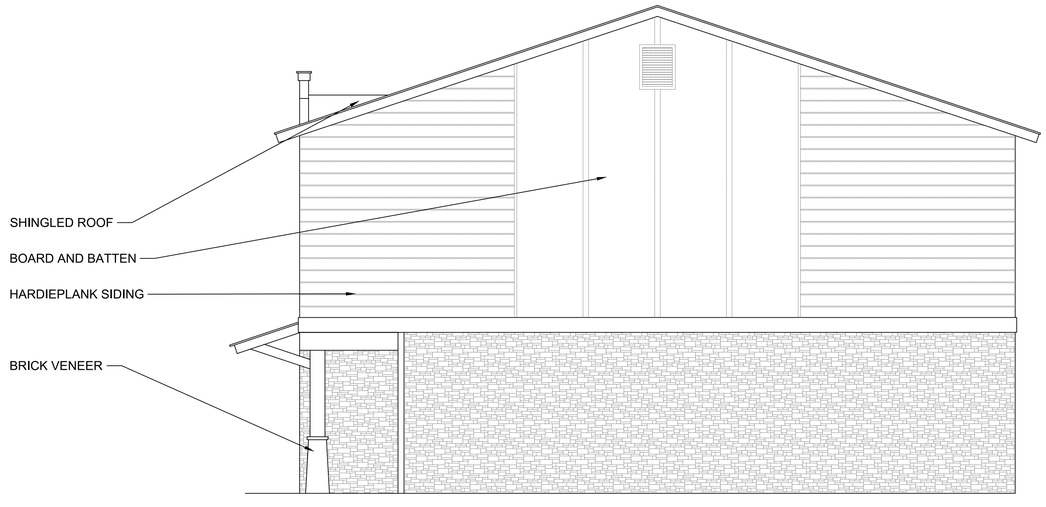

3B - 1H - 2G SIDE ELEVATION — SCALE: 1/ 4'' = 1'-0''

#2217

COPYRIGHT, TBA

11912 KANIS ROAD, SUITE F-8
LITTLE ROCK, ARKANSAS, 72211
(OFFICE) 501-376-3676
(FAX) 501-376-3766
bradleyarpdanning@sbcglobal.net
terry uss Architect

SHEET TITLE: CONCEPT ELEVATIONS

NEW DEVELOPMENT FOR: STONE LUXURY LIVING

BRYANT, ARKANSAS

PROJECT # 2217


DATE: 07/19/2022

SHEET # A 2.1

PAGE # OF



3B - 1H - 2G FRONT ELEVATION — SCALE: 1/ 4" =1'-0"

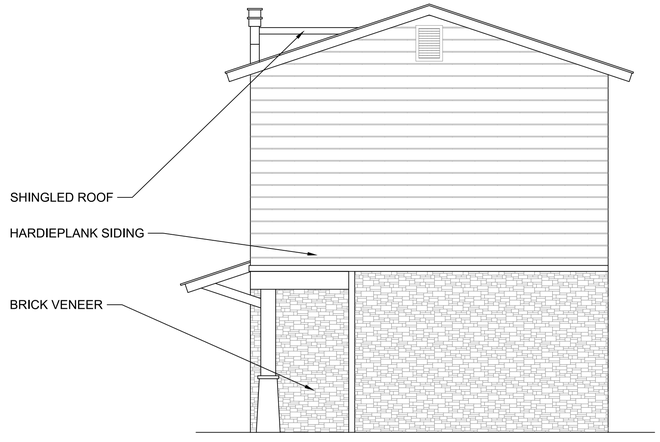

3B - 1H - 2G SIDE ELEVATION — SCALE: 1/ 4" =1'-0"

#2217

COPYRIGHT, TBA

11912 KANIS ROAD, SUITE F-8
LITTLE ROCK, ARKANSAS, 72211
(OFFICE) 501-376-3676
(FAX) 501-376-3766
tbaldesignplanning@sbcglobal.net
terry uss Architect

SHEET TITLE: CONCEPT ELEVATIONS

NEW DEVELOPMENT FOR: STONE LUXURY LIVING


BRYANT, ARKANSAS

PROJECT # 2217


DATE: 07/19/2022

SHEET # A 2.2

PAGE # OF

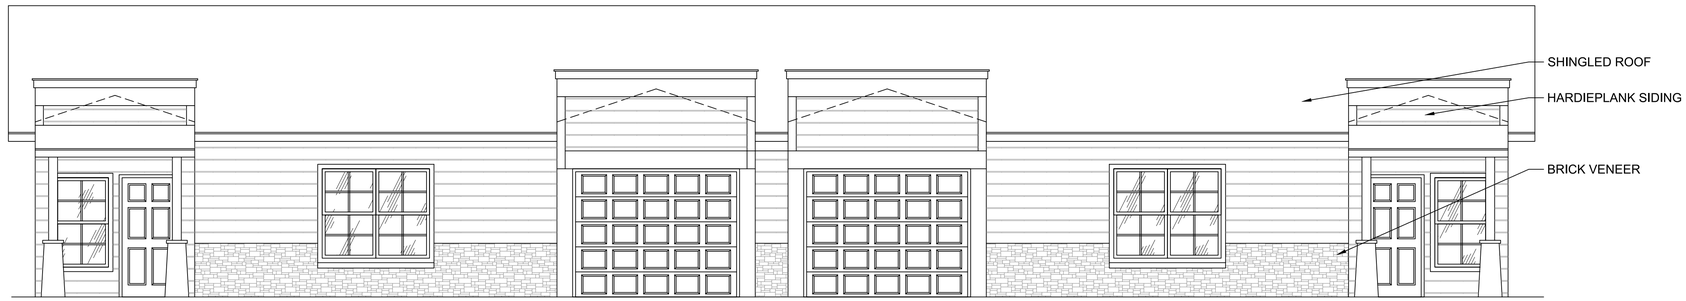

2B FT - 1G FRONT ELEVATION — SCALE: 1/4"=1'-0"

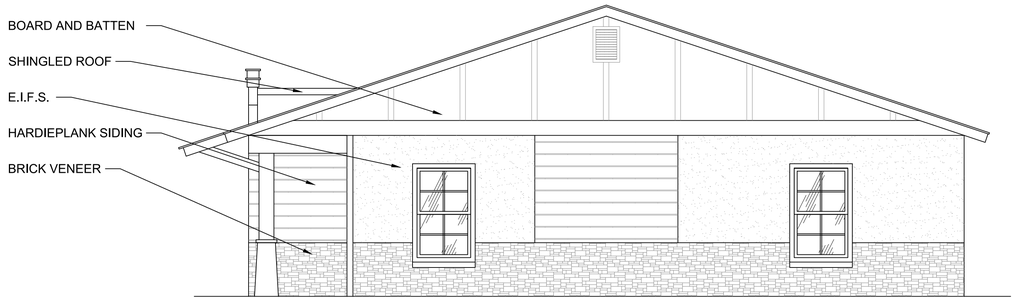

2B FT - 1G SIDE ELEVATION — SCALE: 1/4"=1'-0"

#2217

COPYRIGHT, TBA

terry uss Architect
11912 KANIS ROAD, SUITE F-8
LITTLE ROCK, ARKANSAS, 72211
(OFFICE) 501-376-3676
(FAX) 501-376-3766
tbaldwinplanning@sbcglobal.net

SHEET TITLE: CONCEPT ELEVATIONS

NEW DEVELOPMENT FOR: STONE LUXURY LIVING — BRYANT, ARKANSAS

PROJECT # 2217

DATE: 07/19/2022

SHEET # A2.3

PAGE # OF