
VICINITY MAP:

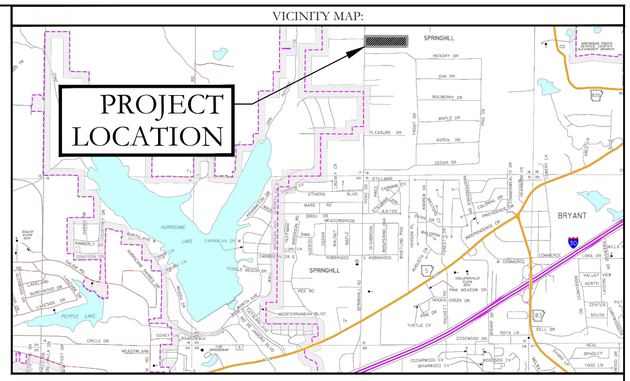

FIP
NW CORNER NW ¼ NW ¼
SECTION 16, T-01-S, R-14-W

SAMH SAMIYA &
HUSSIEN ADDAY
PARCEL #840-11752-000
2017-6510

STEELE PATRICIA &
WALTER
PARCEL # 840-11751-000
2009-57630

EXISTING BUILDING

9.14 ACRES
398227 Sq. Ft.

POND

RONNIE I
PARCEL #
2020

BALISTERRI BENNIE
& CAROL
PARCEL # 840-11754-003

LAURA VAUGHN
PARCEL #
840-11754-001

ROBERT WOOTEN
PARCEL #
840-11754-000
383-233

BALISTERRI BENNIE
& CAROL
PARCEL # 840-09050-0
2012-36651

SOUND IN PAVEMENT
SW CORNER SW ¼ SW ¼
SECTION 16, T-01-S, R-14-W

UTILITY PLAN LEGEND

- *WATER METER*
- *WATER VALVE*
- *FIRE HYDRANT*
- *S* — *SANITARY SEWER LINE*
- *W* — *WATER LINE*
- *SEWER MANHOLE*
- *CO* — *SANITARY SEWER CLEANOUT*

LEGAL DESCRIPTION:
PART OF THE NORTHWEST QUARTER OF THE NORTHWEST QUARTER, SECTION 16, TOWNSHIP 1 SOUTH, RANGE 14 WEST, DESCRIBED AS FOLLOWS: COMMENCING AT THE NORTHWEST CORNER OF SAID NORTHWEST QUARTER OF THE NORTHWEST QUARTER, THENCE S2°15'35"W ALONG WEST LINE OF SAID NORTHWEST QUARTER, A DISTANCE OF 819.14 FEET TO THE **POINT OF BEGINNING**; THENCE S89°26'33"E, A DISTANCE OF 353.66 FEET TO A FOUND IRON PIN AT THE SOUTHEAST CORNER OF LAND DESCRIBED IN INSTRUMENT #2017-006510 FILED IN SALINE COUNTY, ARKANSAS; THENCE ALONG THE SOUTH PROPERTY LINE OF LAND DESCRIBED IN INSTRUMENT #2009-57630 FILED IN SALINE COUNTY, ARKANSAS, S89°23'57"E, A DISTANCE OF 967.93 FEET TO A ⅝" FOUND IRON PIN WITH CAP #128 ON THE WEST PROPERTY LINE OF LANDS OWNED BY RONNY BROADWAY DESCRIBED INSTRUMENT #2020-017777 FILED IN SALINE COUNTY, ARKANSAS; THENCE LEAVING SAID SOUTH LINE ALONG THE WEST LINE OF BROADWAY, S03°06'57"W, A DISTANCE OF 494.53 FEET TO A ⅝" REBAR AND THE NORTH LINE OF LANDS DESCRIBED IN SALINE COUNTY DOCUMENT #2012-36651; THENCE N89°23'43"W, A DISTANCE OF 1313.94 FEET ALONG THE NORTH LINE OF LANDS OWNED BY BALISTERRI, WOOTEN AND VAUGH; THENCE N02°15'55"E, A DISTANCE OF 493.91 FEET TO THE POINT OF BEGINNING, CONTAINING 14.71 ACRES, MORE OR LESS.

A PORTION OF THE PROPERTY DESCRIBED HEREON LIES WITHIN THE 100 YEAR FLOODPLAIN, ACCORDING TO THE FLOOD INSURANCE RATE MAP, PANEL #05125C0225E, DATED: 6/5/2020 .

BUILDING SETBACKS:
FRONT - 25' OR AS SHOWN
REAR - 25' OR AS SHOWN
SIDE - 15' OR AS SHOWN

EASEMENTS: UTILITY & DRAINAGE (D.E. & U.E.)
FRONT - 15' OR AS SHOWN
REAR - 10' OR AS SHOWN
SIDE - 5' OR AS SHOWN
LOT CORNERS: SET 1/2" REBAR WITH CAP

BASIS OF BEARINGS:
GRID NORTH ARKANSAS
COORDINATE SYSTEM,
SOUTH ZONE BY G.P.S.
OBSERVATIONS

100' 50' 0 100'

SITE PLAN .
NUCKOLS ESTATES
A SUBDIVISION, IN THE CITY OF BRYANT, SALINE COUNTY, ARKANSAS

811 Know what's **below.** **Call** before you dig.

LEGEND
- Found Aliquot Corner
- Found monument
- Set ½" Rebar
- Computed point
(M)- Measured
(P) - Plat/Deed
- Fence

HOPE CONSULTING
ENGINEERS - SURVEYORS
117 S. Market Street,
Benton, Arkansas 72015
PH. (501)315-2626
FAX (501) 315-0024
www.hopeconsulting.com

FOR USE AND BENEFIT OF:
SHANNON NUCKOLS

SITE PLAN
NUCKOLS ESTATES
A SUBDIVISION, IN THE CITY OF BRYANT, SALINE COUNTY, ARKANSAS

DATE: 08/10/2022		C.A.D. BY: B.JOHNSON			DRAWING NUMBER:		
REVISED:		CHECKED BY:			20-0673		
SHEET:		SCALE: 1"= 100'					
500	01S	14W	0	16	400	62	1762

K:\Land Projects\2004\Survey\2020\20-0673-Maill-Split, 4910 Springhill Road\20-0673-Site Plan-06-28-22 phase 1.dwg