
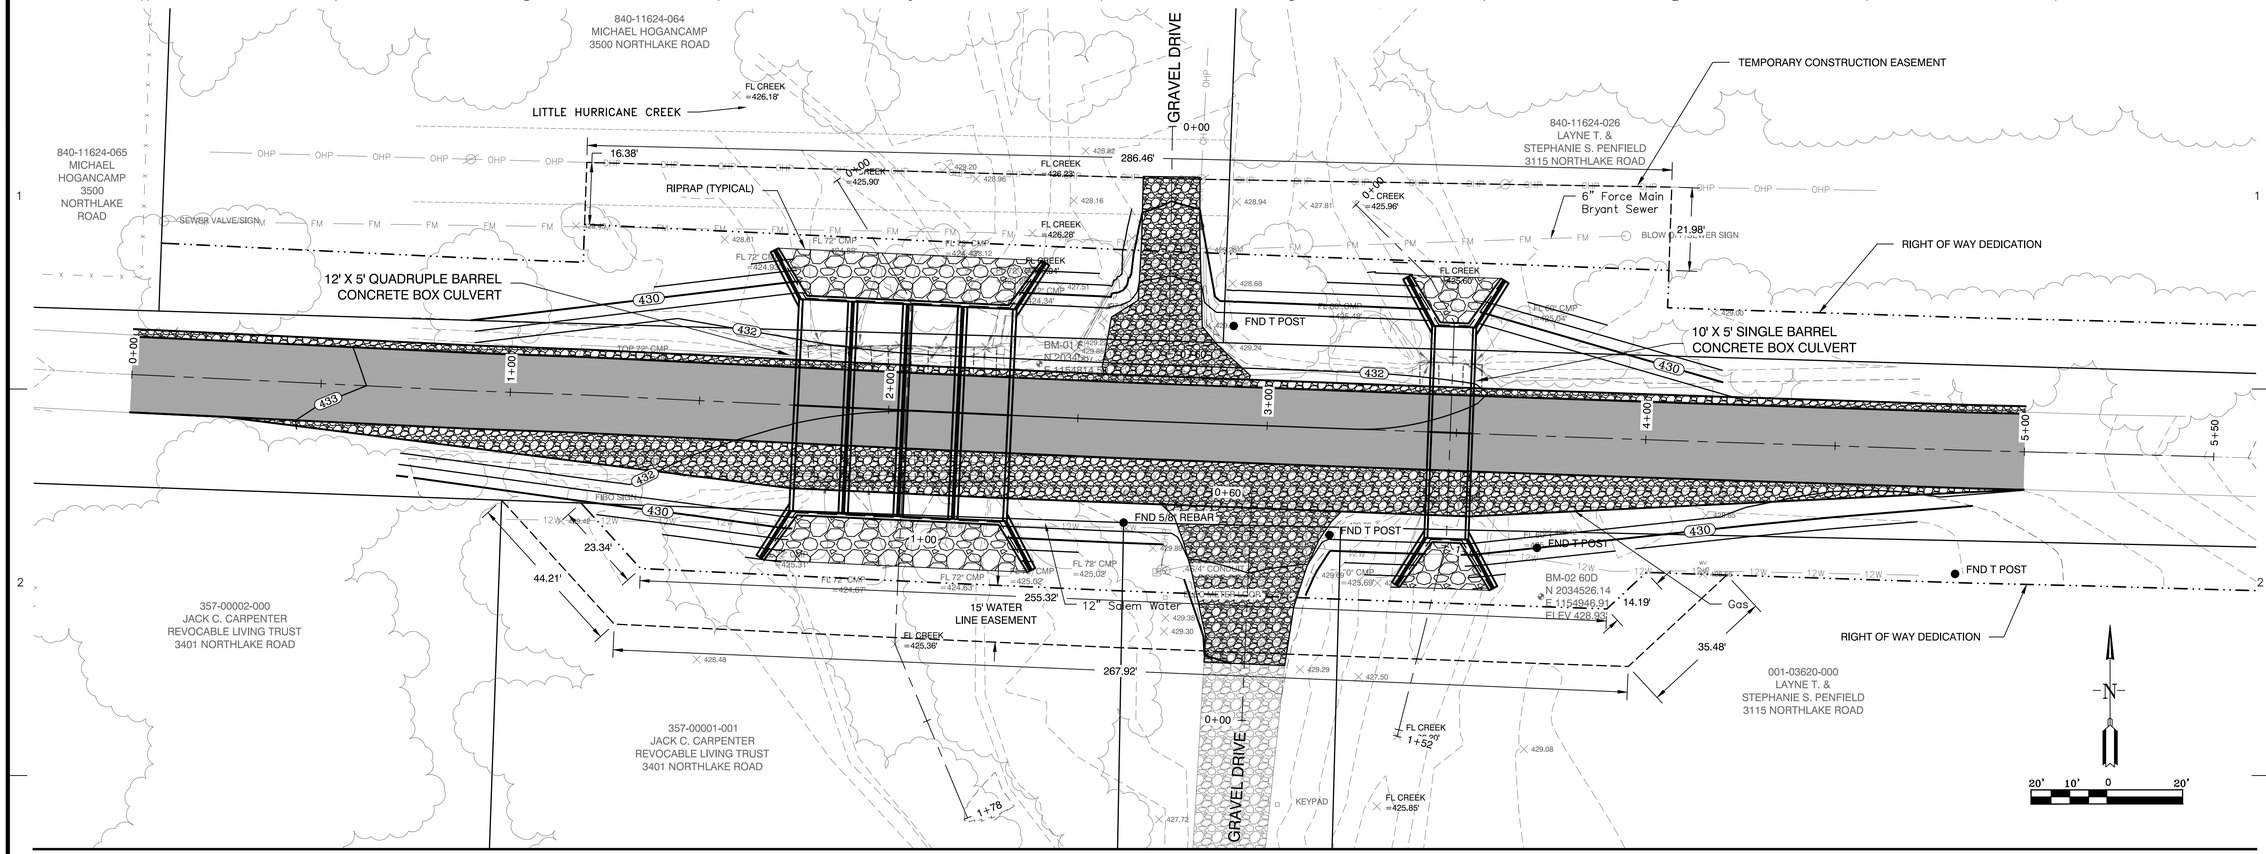


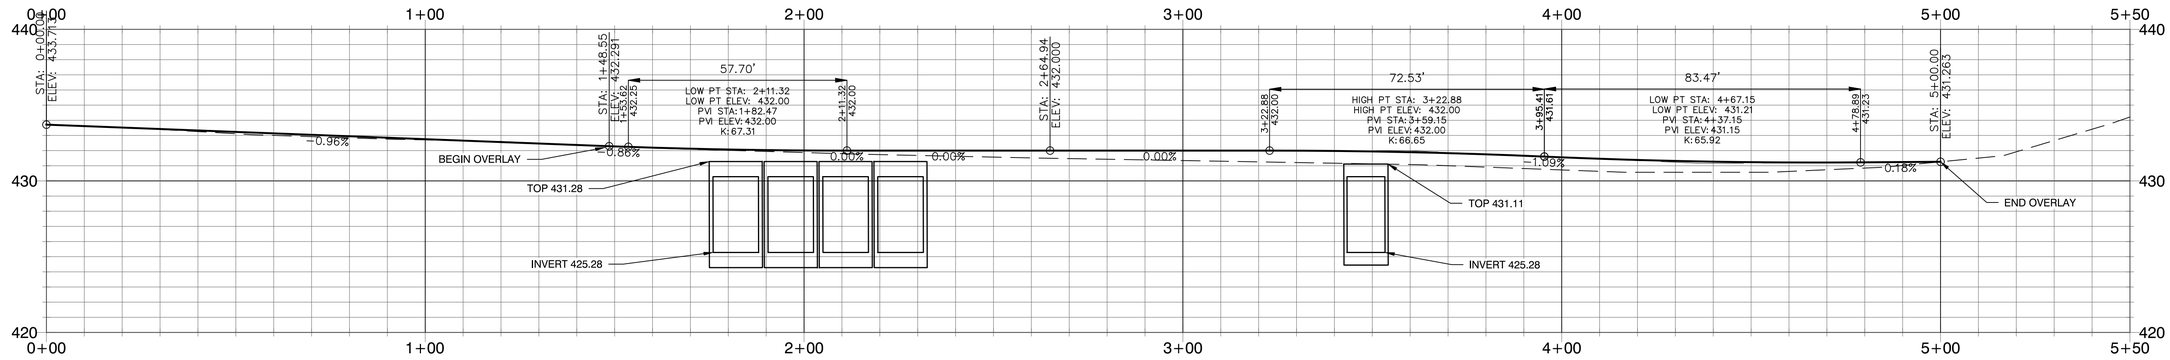

SCALE: H 1" = 20'
V 1" = 5'

CL NORTHLAKE ROAD PROFILE

BY	REVISION	DATE

GNE Designing our client's success
GarNat Engineering, LLC
P.O. Box 116
Benton, AR 72018
3825 Mt Carmel Rd
Bryant, AR 72022
Ph (501) 408-4650
garnatengineering@gmail.com

NORTHLAKE ROAD DRAINAGE IMPROVEMENTS CITY OF BRYANT, ARKANSAS

STATE OF ARKANSAS
Vernon W. Williams
REGISTERED PROFESSIONAL ENGINEER
NO. 9551
VERNON J. WILLIAMS

09-09-2021

CONTENTS:
SITE PLAN AND PROFILE

PROJECT NO: 20009

DATE: AUGUST 2021

SHEET NO: C1.0