
#2147

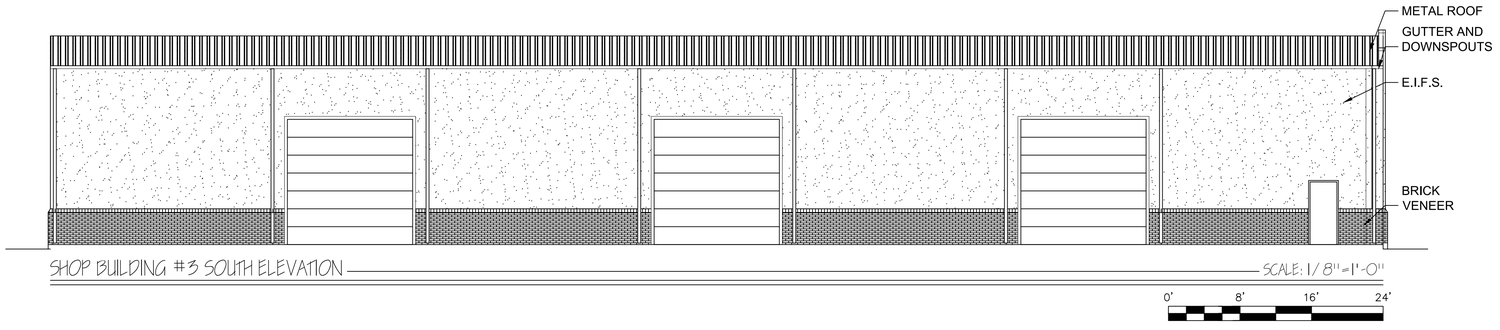

SHOP BUILDING #3 SOUTH ELEVATION — SCALE: 1/8"=1'-0"

0' 8' 16' 24'

COPYRIGHT, TBA

terry burruss Architect
11912 KANIS ROAD, SUITE F-8
LITTLE ROCK, ARKANSAS, 72211
(OFFICE) 501-376-3676
(FAX) 501-376-5166
tburrussplanning@sbcglobal.net

SHEET TITLE: SHOP BUILDING #3

A NEW DEVELOPMENT FOR: CUSTOM ADVERTISING

BRYANT, ARKANSAS

PROJECT # 2267

DATE: 09/28/2022

SHEET # A1.0

PAGE # OF