**City of Bryant, Arkansas**
Community Development
210 SW 3rd Street Bryant, AR 72022
501-943-0943

# SIGN PERMIT APPLICATION

Applicants are advised to read the Sign Ordinance prior to completing and signing this form. The Sign Ordinance is available at www.cityofbryant.com under the Planning and Community Development tab.

Note: Electrical Permits may be Required, Please contact the Community Development Office for more information.

Date: 10/12/2022

**Sign Co. or Sign Owner**

Name Target Corporation
Address PO Box 9456
City, State, Zip Minneapolis, MN 55440
Phone
Email Address matthew.flansburg@target.com

**Property Owner**

Name Target Corporation
Address PO Box 9456
City, State, Zip Minneapolis, MN 55440
Phone
Email Address matthew.flansburg@target.com

**GENERAL INFORMATION**

Name of Business Target
Address/Location of sign 7377 Alcoa Road, Bryant, AR 72022
Zoning Classification C-2

**Please use following page to provide details on the signs requesting approval.** Along with information provided on this application, **a Site Plan showing placement of sign(s) and any existing sign(s) on the property is required** to be submitted**. Renderings of the sign(s) showing the correct dimensions is also required** to be submitted with the application. A thirty-five dollar ($35) per sign payment will be collected at the time of permit issuance. According to the Sign Ordinance a fee for and sign variance or special sign permit request shall be one hundred dollars ($100). Additional documentation may be required by Sign Administrator.

**READ CAREFULLY BEFORE SIGNING**


I Christian Jones on behalf of Target Corp., do hereby certify that all information contained within this application is true and correct. I fully understand that the terms of the Sign Ordinance supersede the Sign Administrator's approval and that all signs must fully comply with all terms of the Sign Ordinance regardless of approval. I further certify that the proposed sign is authorized by the owner of the property and that I am authorized by the property owner to make this application. I understand

that no sign may be placed in public right of way. I understand that I must comply with all Building and Electrical Codes and that it is my responsibility to obtain all necessary permits.


**Use table below to enter information regarding each sign for approval. Please use each letter to reference each sign rendering.**

| | SIGN | **Type** (Façade, Pole, Monument, other) | **Dimensions** (Height, Length, Width) | **Sqft** (Measured in whole as rectangle) | **Height of Sign** (Measured from lot surface) | | Column for Admin Certifying Approval |
|---|---|---|---|---|---|---|---|
| | | | | | Top of Sign | Bottom of Sign | |
| Drive Up | A | Facade | 50.5" x 18'-4" x 5" | 77.1 | 24.0' | 19.75' | |
| Bullseye (front) | B | Facade | 13.0' x 13.0' x 6" | 132.73 | 27.5' | 14.5' | |
| Order Pickup | C | Facade | 1'-2" x 12'-10" x 5" | 24.59 | 11'-4" | 10'-2" | |
| Bullseye w/ Target (side) | D | Facade | 16.3' x 12' x 6" | 195.7 | 27'-11" | 11'-9" | |
| CVS | E | Facade (existing) | 2' x 18'-3" x 2'-6" | 36.62 | 20'-10" | 18'-10" | |
| | G | | | | | | |



T2204 Bryant
Legend
DU Door (Anticipated)
Existing DU
Proposed DU
DU Door (Anticipated)
Google Earth
300 ft
N

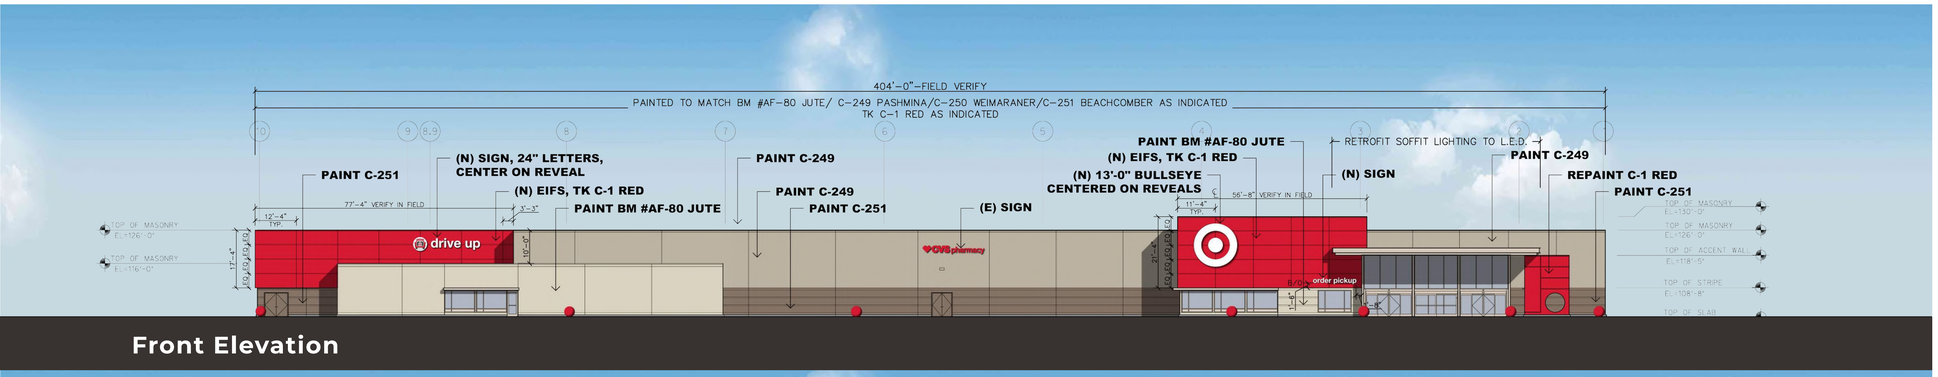



## Front Elevation

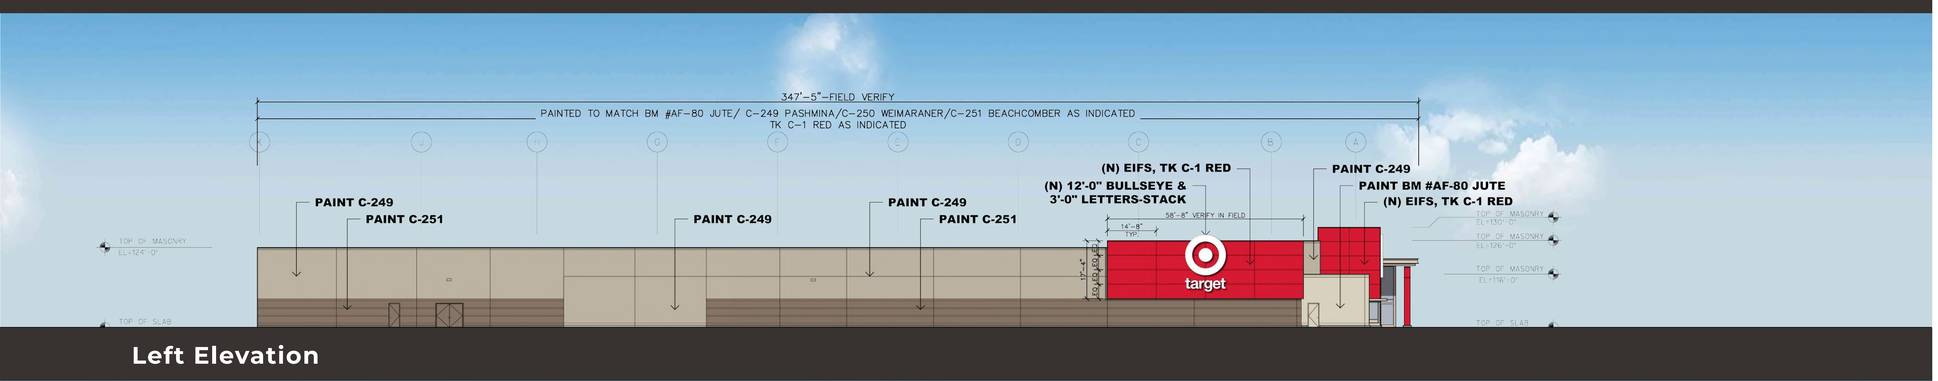


## Left Elevation

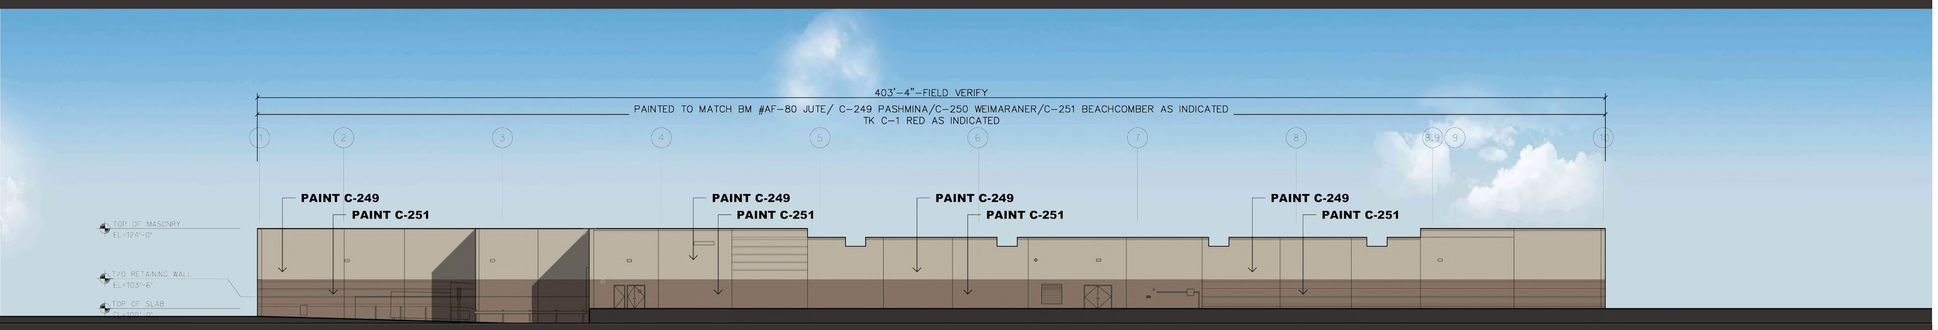


## Rear Elevation

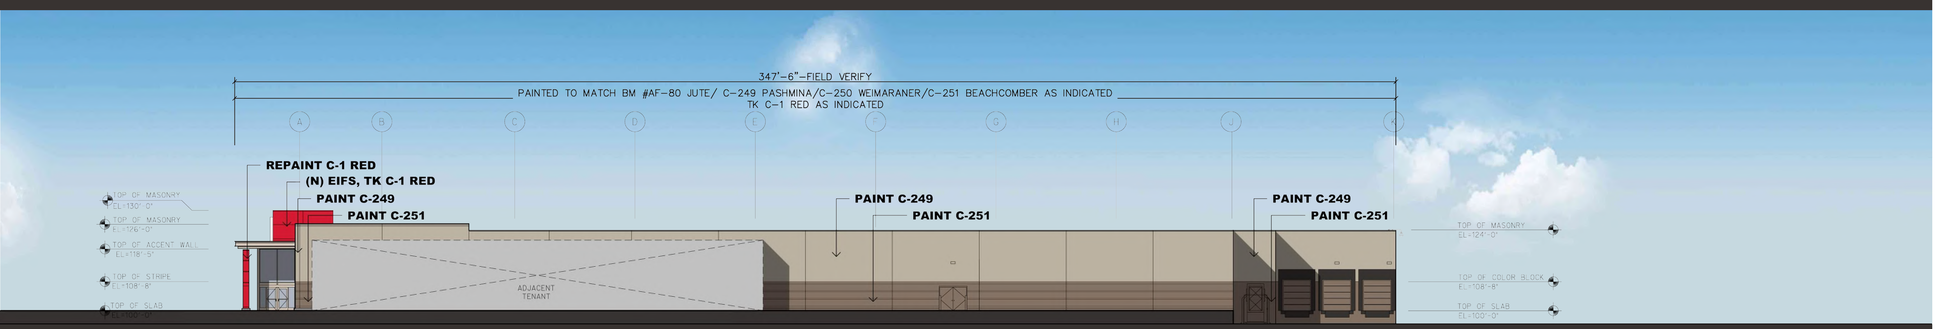


## Right Elevation

COLOR KEY:

- BM #AF-80 JUTE
- C-249 (BM #AF-100) PASHMINA
- C-251 (BM #0993) BEACHOMBER
- C-1 (TK #8010-1) RED
- (E) C-20 (TK #11110-37) CHAMPAGNE
- (E) SOFFIT PAINT C-1 (TK #8010-1) RED

NOTE:

* PAINT HM DOOR AND FRAME TO MATCH ADJ. WALL, TYP.

*STORE EXTERIOR WALLS ARE PRIMARILY CMU

*EXISTING SPHERICAL BOLLARDS REPAINT C-1 RED U.N.O.

*BEN-2 : MODERN, COLOR.....SILVER

GENERAL NOTE


* AREA TO BE PAINTED STARTS AT TOP OF CURB OR REVEAL AND CONTINUES TO TOP OF PARAPET/FLASHING OR REVEAL. PAINT COLOR AND FINISH TRANSITIONS OCCUR AT EXISTING VERTICAL CONTROL JOINTS OR AT INSIDE BUILDING CORNERS, U.N.O.
* ALL EXISTING WALL-MOUNTED ITEMS TO BE PAINTED TO MATCH ADJ. WALL SURFACE, U.N.O.
* PATCH ALL VISIBLE HOLES FROM MOUNTING OF REMOVED SIGNS WITH LIKE MATERIALS. RESTORE WALL SURFACE TO ' LIKE NEW' APPEARANCE.

target

T-2204 Bryant, AR: Remodel - Exterior Design

RSP Architects Ltd.

March 28, 2022

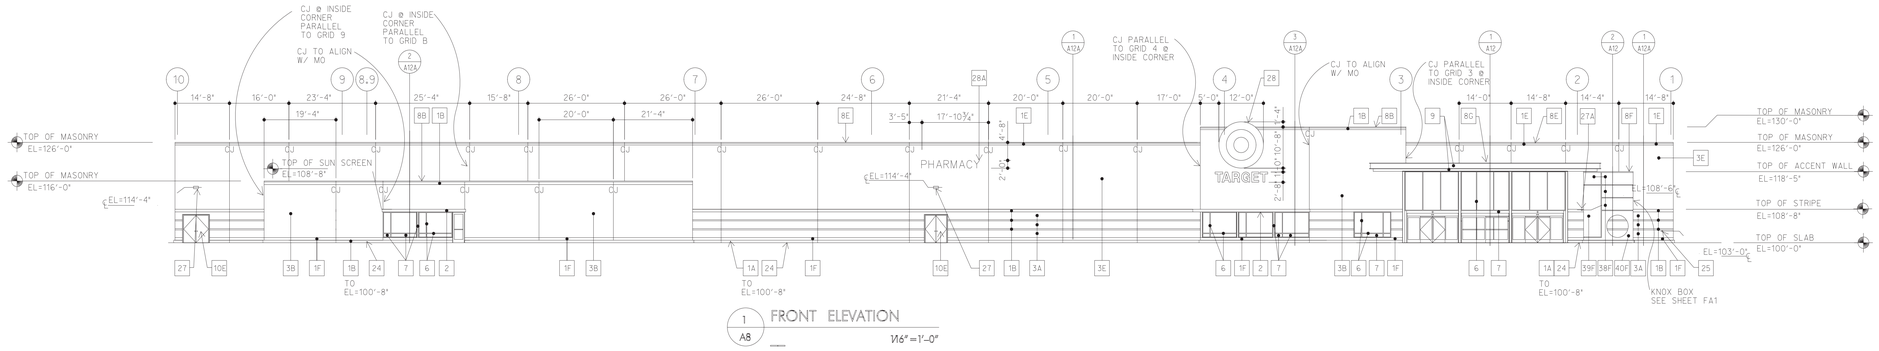



1 / A8 FRONT ELEVATION

1/16" = 1'-0"






Existing Condition

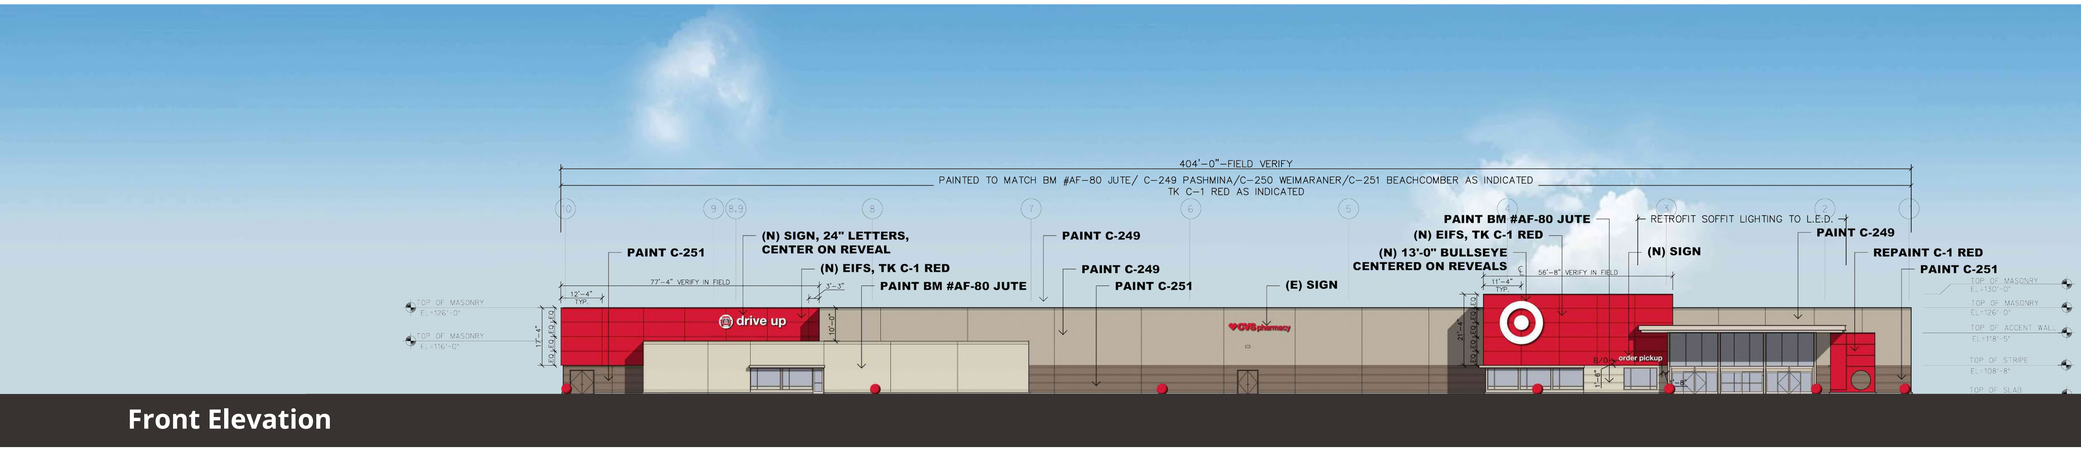


Front Elevation


target

T-2204 Bryant, AR: Remodel - Exterior Design

RSP Architects Ltd.

March 28, 2022

FEDERAL HEATH
VISUAL COMMUNICATIONS
www.FederalHeath.com

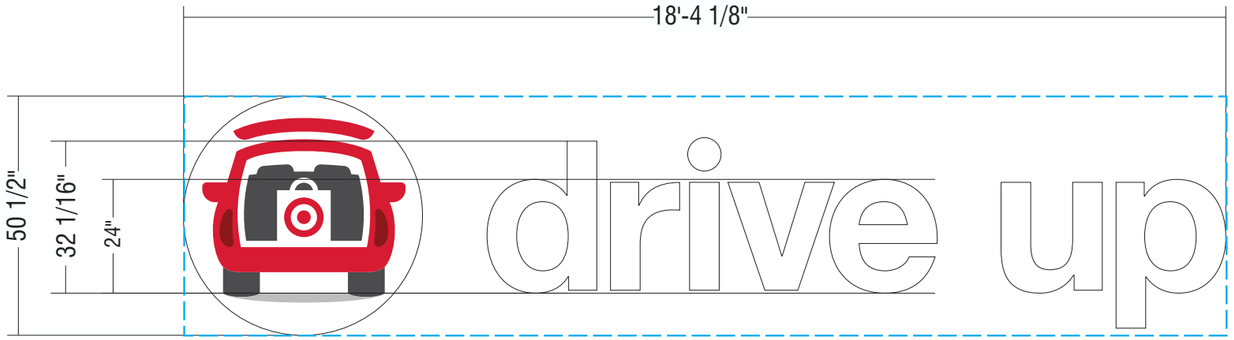



## DU24W-LOGO ACRYLIC FACED INT. ILLUM. "LOGO & LETTER SET"


Scale: 3/8"=1'-0"

**77.1 SQ.FT.**

**SCOPE OF WORK:**
MANUFACTURE AND INSTALL CHANNEL LOGO & LETTERS

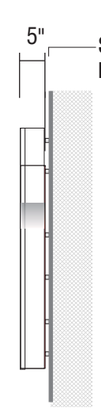


**END VIEW**

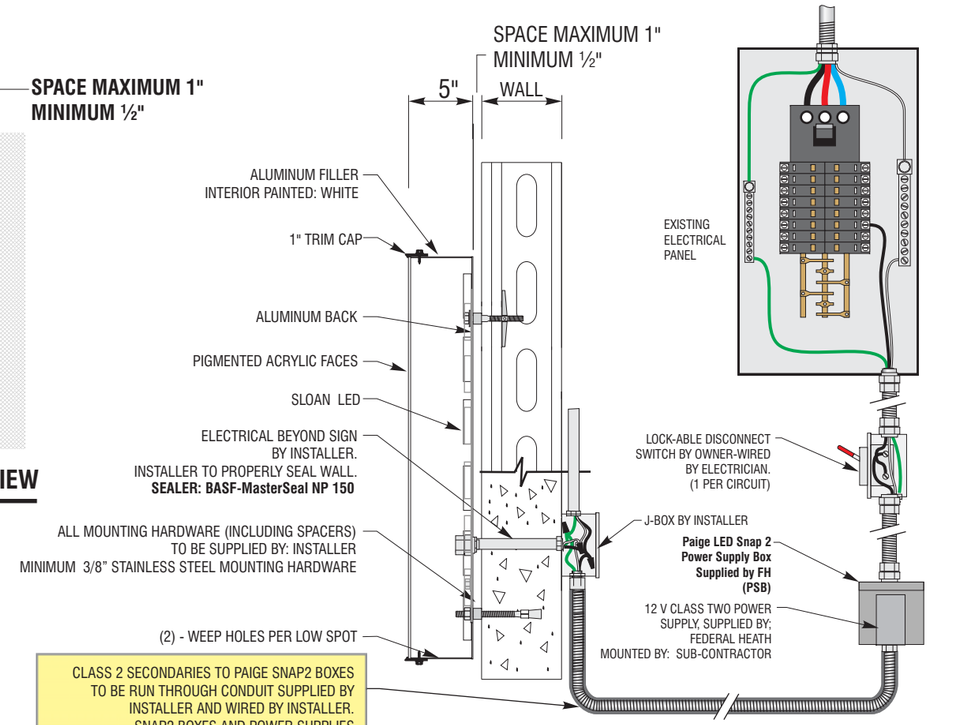


**LOGO/LETTER WALL DETAIL** NOT TO SCALE
**(Generic)**




**GENERIC (PARTIAL) ELEVATION** NOTE: PLACEMENT CAN VARY scale 3/32"=1'-0"


**MATERIAL FINISH COLORS (Letters & Logo)**


| Returns | Faces | Trim-Cap | Illumination |
|---|---|---|---|
| GLOSS WHITE | 7328 LD WHITE (ATUGLAS or Equiv.) Acrylic | WHITE | Sloan White LED |

**CAR LOGO COLORS**

| Target Red PMS 186 | DARK RED PMS 188 | DARK GRAY PMS 425 | LIGHT GRAY PMS 421 |
|---|---|---|---|

SIGN A

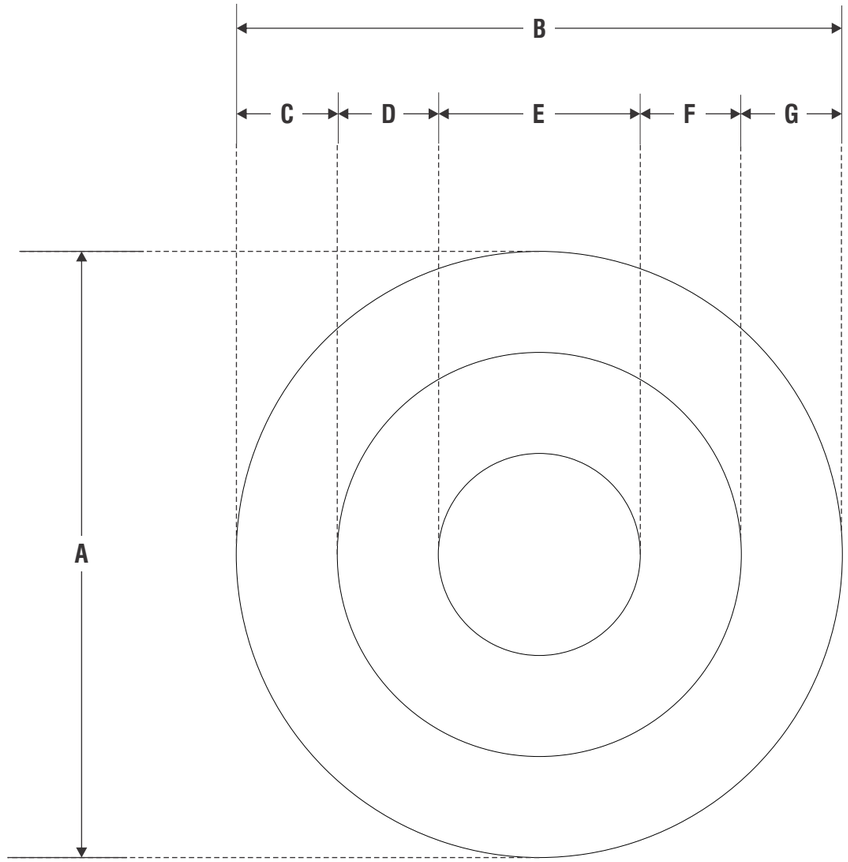

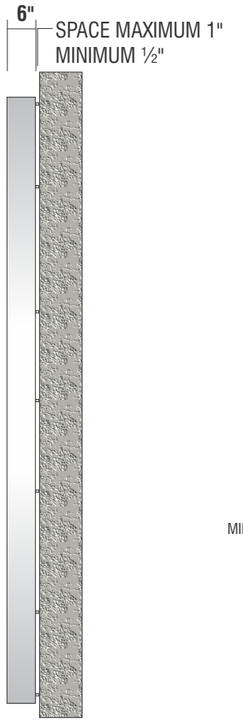
END VIEW


## ACRYLIC FACED INTERNALLY ILLUMINATED "BULLSEYE"

MANUFACTURE AND INSTALL CHANNEL LOGO AS SHOWN AND NOTED

| SIGN TYPE | A | B | C | D | E | F | G | RETAINER | SQ.FT. | QTY |
|---|---|---|---|---|---|---|---|---|---|---|
| 156 BULLSEYE-W | 13'-0" | 13'-0" | 2'-2" | 2'-2" | 4'-4" | 2'-2" | 2'-2" | 1 ½" | 132.73 | 1 |

### MATERIAL FINISH COLORS

| Returns | Faces | Retainer/Trim-Cap | Illumination |
|---|---|---|---|
| WHITE | 7328 WHITE ATUGLAS Acrylic | WHITE | Sloan White LED |

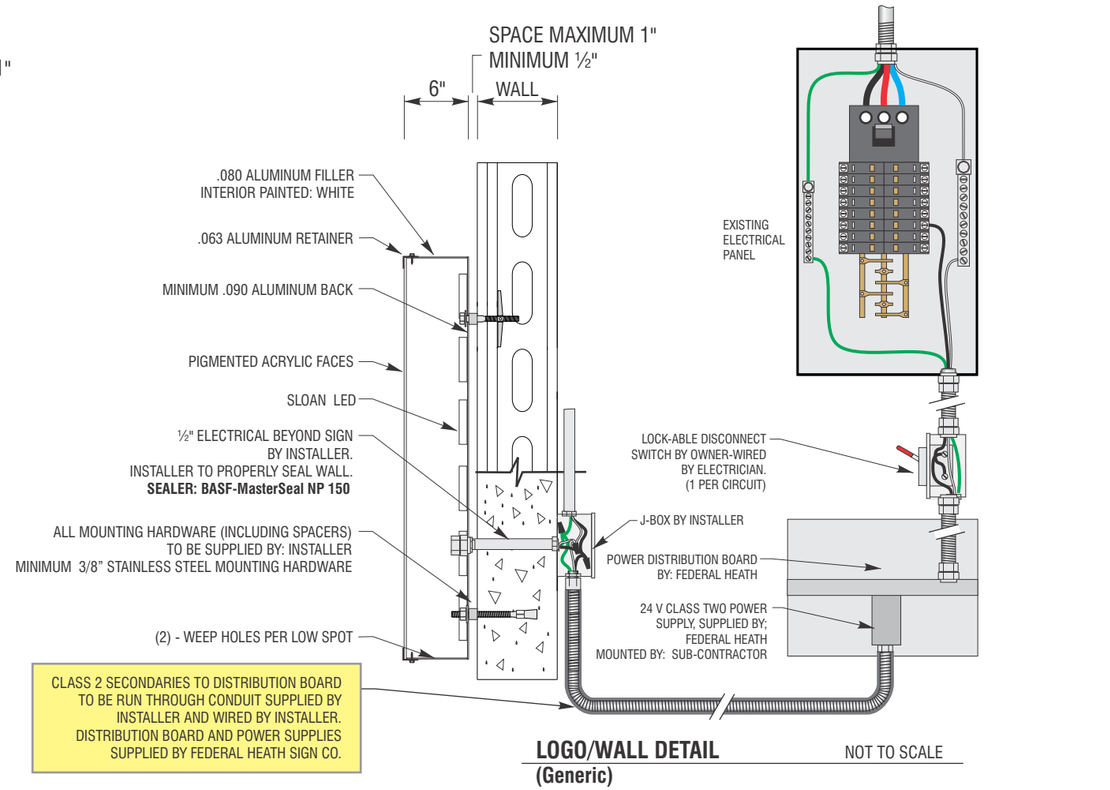


**LOGO/WALL DETAIL** NOT TO SCALE
**(Generic)**

### ELECTRICAL REQUIREMENTS

Total: 0.0 Amps

( 1 ) 120V 20A Circuit Required.

ALL BRANCH CIRCUITS SHALL BE DEDICATED TO SIGNS (INCLUDING GROUND AND NEUTRAL) AND SHALL NOT BE SHARED WITH OTHER LOADS.

**CUSTOMER TO PROVIDE DEDICATED BRANCH CIRCUITS FOR SIGNS ONLY PER NEC CODE 600.5**

ALL BRANCH CIRCUITS SHALL BE DEDICATED TO SIGNS (INCLUDING GROUND AND NEUTRAL) AND SHALL NOT BE SHARED WITH OTHER LOADS. PROPERLY SIZED GROUND WIRE THAT CAN BE TRACED BACK TO BREAKER PANEL IS REQUIRED.

**INSTALLER REQUIREMENTS**

ALL MOUNTING HARDWARE, SECONDARY WIRING AND CONDUITS ARE TO BE PROVIDED BY THE INSTALLATION CONTRACTOR. ALL PENETRATIONS IN THE WALL ARE TO BE SEALED WITH SILICONE AND TO BE WATERTIGHT.

ANY DEVIATION FROM FEDERAL HEATH REQUIREMENTS MAY RESULT IN DAMAGE TO OR IMPROPER OPERATION OF SIGNAGE, CAUSING DELAYS AND ADDITIONAL COSTS.

**NEW & REMODEL CONSTRUCTION**

ADEQUATE BEHIND THE WALL BACKING AND ACCESS IS REQUIRED FOR THE INSTALLATION OF NEW SIGNAGE. CUSTOMER TO FORWARD APPROVED SIGNAGE DRAWINGS TO THE ON SITE CONTACT TO INSURE THAT THE REQUIRED PROVISIONS ARE MADE DURING CONSTRUCTION, PRIOR TO THE SIGN INSTALLATION.


**INSTALLER REQUIREMENTS FOR EIFS WALLS**

IT IS THE RESPONSIBILITY OF THE INSTALLATION CONTRACTOR TO PROVIDE ANY WALL SPACERS REQUIRED TO KEEP EIFS WALL MATERIAL FROM BEING COMPACTED DURING INSTALLATION OF ANY MOUNTING BOLTS REQUIRED FOR SIGNAGE.

**GENERAL NOTE**

- INSTALLER SHALL VERIFY WALL CONDITION IN THE FIELD.
- TYPE, SIZE AND NUMBER OF FASTENERS TO BE DETERMINED.
- ALL BOLT HOLES TO BE DRILLED OR PUNCHED.
- ISOLATE ALL ALUMINUM FROM STEEL.

SIGN B

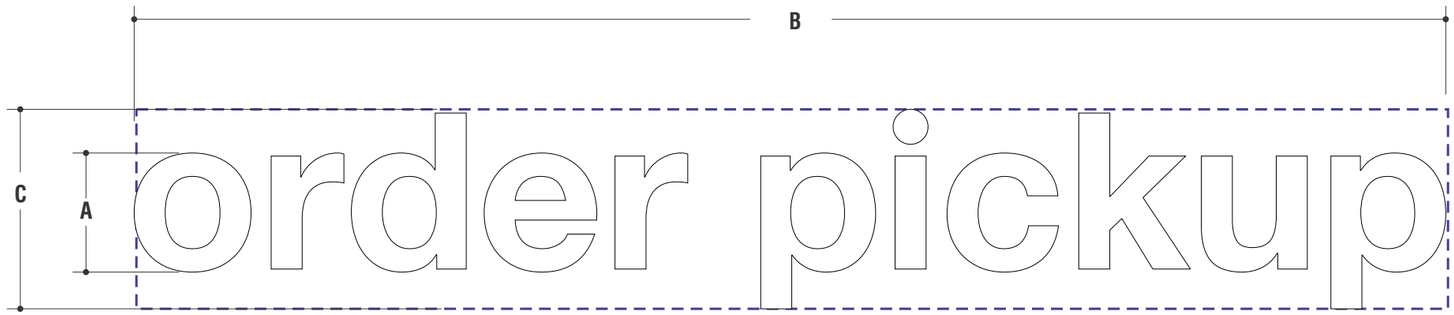



## ACRYLIC FACED INTERNALLY ILLUMINATED (Remote) CHANNEL LETTERS

MANUFACTURE AND INSTALL CHANNEL LETTERS AS SHOWN AND NOTED


| SIGN TYPE | A | B | C | SQ.FT. | QTY |
|---|---|---|---|---|---|
| OPU14-REMOTE-W | 1'-2" | 12'-10" | 1'-11" | 24.59 | 1 |

### MATERIAL FINISH COLORS

| Returns | Faces | Retainer/Trim-Cap | Illumination |
|---|---|---|---|
| GLOSS WHITE | 7328 LD WHITE (ATUGLAS or Equiv.) Acrylic | WHITE | Sloan White LED |

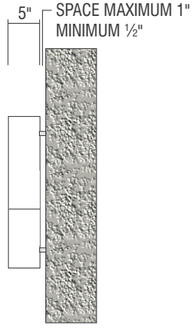


**END VIEW**

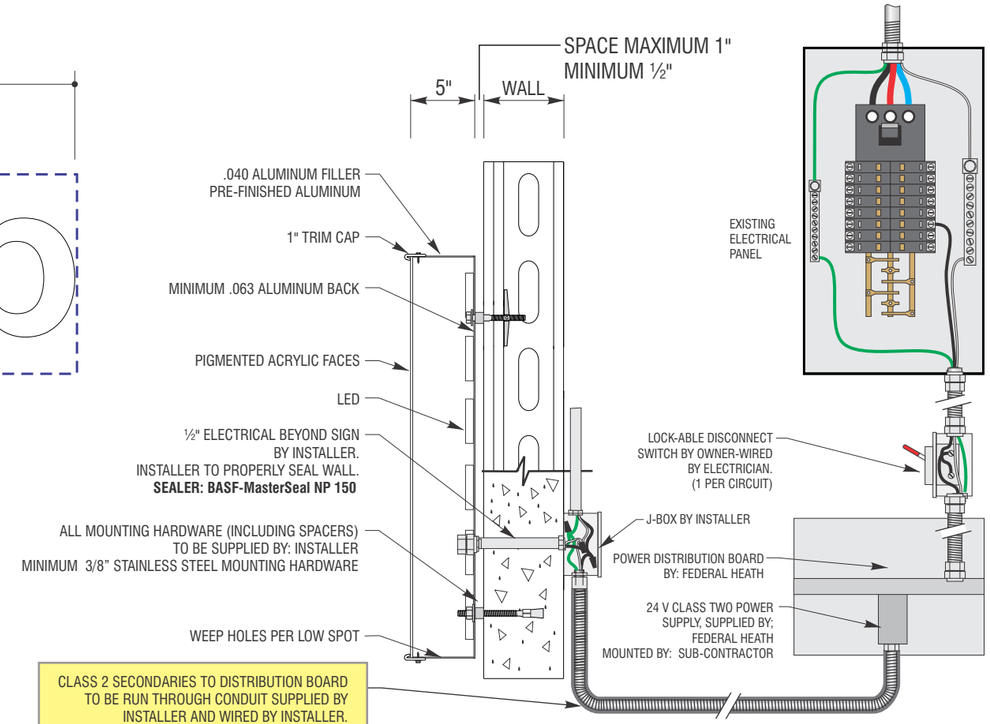


**LOGO/LETTER WALL DETAIL** NOT TO SCALE
**(Generic)**

### ELECTRICAL REQUIREMENTS

Total: 0.0 Amps

( 1 ) 120V 20A Circuit Required.

ALL BRANCH CIRCUITS SHALL BE DEDICATED TO SIGNS (INCLUDING GROUND AND NEUTRAL) AND SHALL NOT BE SHARED WITH OTHER LOADS.

**CUSTOMER TO PROVIDE DEDICATED BRANCH CIRCUITS FOR SIGNS ONLY PER NEC CODE 600.5**

ALL BRANCH CIRCUITS SHALL BE DEDICATED TO SIGNS (INCLUDING GROUND AND NEUTRAL) AND SHALL NOT BE SHARED WITH OTHER LOADS. PROPERLY SIZED GROUND WIRE THAT CAN BE TRACED BACK TO BREAKER PANEL IS REQUIRED.

**INSTALLER REQUIREMENTS**

ALL MOUNTING HARDWARE, SECONDARY WIRING AND CONDUITS ARE TO BE PROVIDED BY THE INSTALLATION CONTRACTOR. ALL PENETRATIONS IN THE WALL ARE TO BE SEALED WITH SILICONE AND TO BE WATERTIGHT.

ANY DEVIATION FROM FEDERAL HEATH REQUIREMENTS MAY RESULT IN DAMAGE TO OR IMPROPER OPERATION OF SIGNAGE, CAUSING DELAYS AND ADDITIONAL COSTS.

**NEW & REMODEL CONSTRUCTION**

ADEQUATE BEHIND THE WALL BACKING AND ACCESS IS REQUIRED FOR THE INSTALLATION OF NEW SIGNAGE. CUSTOMER TO FORWARD APPROVED SIGNAGE DRAWINGS TO THE ON SITE CONTACT TO INSURE THAT THE REQUIRED PROVISIONS ARE MADE DURING CONSTRUCTION, PRIOR TO THE SIGN INSTALLATION.


**INSTALLER REQUIREMENTS FOR EIFS WALLS**

IT IS THE RESPONSIBILITY OF THE INSTALLATION CONTRACTOR TO PROVIDE ANY WALL SPACERS REQUIRED TO KEEP EIFS WALL MATERIAL FROM BEING COMPACTED DURING INSTALLATION OF ANY MOUNTING BOLTS REQUIRED FOR SIGNAGE.

**GENERAL NOTE**

- INSTALLER SHALL VERIFY WALL CONDITION IN THE FIELD.
- TYPE, SIZE AND NUMBER OF FASTENERS TO BE DETERMINED.
- ALL BOLT HOLES TO BE DRILLED OR PUNCHED.
- ISOLATE ALL ALUMINUM FROM STEEL.


SIGN C

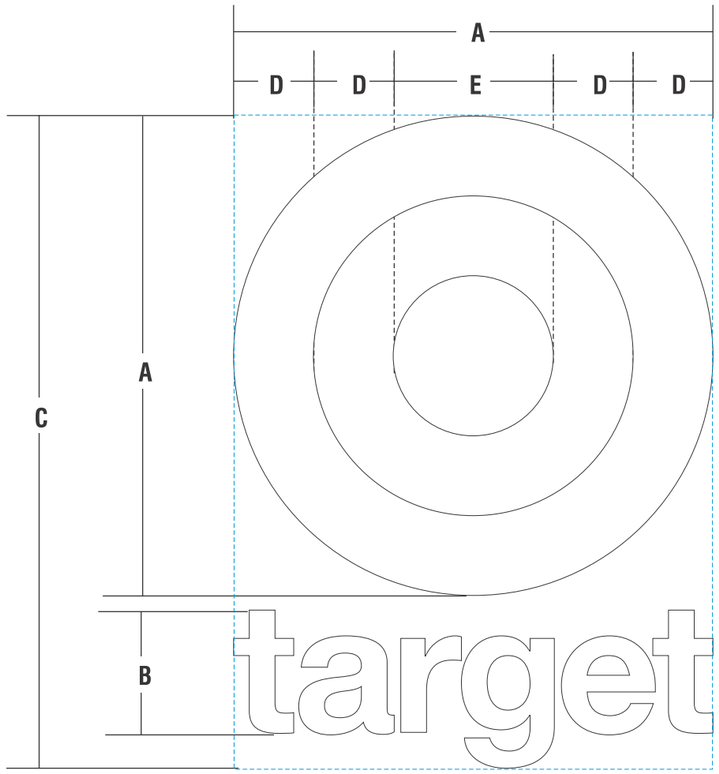


## ACRYLIC FACED INT. ILLUM. "LOGO & LETTER SET" | LC-S W

**SCOPE OF WORK:**

MANUFACTURE AND INSTALL CHANNEL LOGO & LETTERS

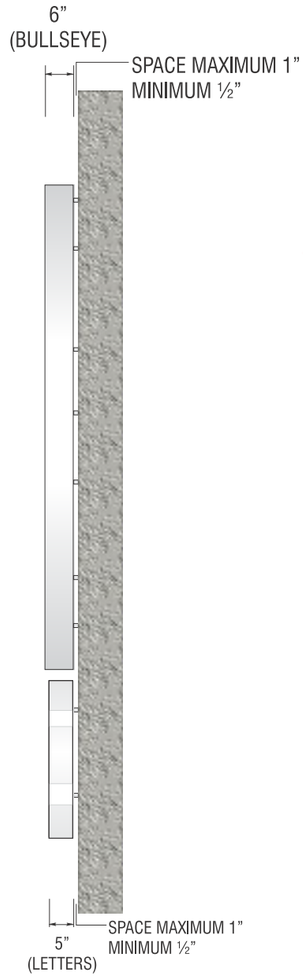


**SIDE VIEW**

| SIGN TYPE | A | B | C | D | E | RETAINER | AMPS CIRCUITS | SQ.FT. |
|---|---|---|---|---|---|---|---|---|
| LL144/37 LC-W | 12'-0" | 3'-1" | 16' 3-3/4" | 2'-0" | 4'-0" | 1 ½" | | 195.7 |
| LL132/34 LC-S W | 11'-0" | 2'-10" | 14' 11-1/2" | 1'-10" | 3'-8" | 1 ½" | | 164.5 |
| LL120/30 LC-S W | 10'-0" | 2'- 6-7/8" | 13' 7-1/8" | 1'-8" | 3'-4" | 1" | | 135.9 |
| LL108/27 LC-S W | 9'-0" | 2' 3-3/4" | 12' 2-7/8" | 1'-6" | 3'-0" | 1" | | 110.2 |
| LL96/24 LC-S W | 8'-0" | 2'-0-5/8" | 10' 10-1/2" | 1'-4" | 2'-8" | 1" | | 87 |
| LL84/21 LC-S W | 7'-0" | 1' 9-1/2" | 9' 5-1/4" | 1'-2" | 2'-4" | 1" | | 66.6 |
| LL72/18 LC-S W | 6'-0" | 1' 6-1/2" | 8' 1-7/8" | 1'-0" | 2'-0" | 1" | | 48.9 |
| LL60/15 LC-S W | 5'-0" | 1' 3-3/8" | 6' 9-1/2" | 10" | 1'-8" | 1" | | 34 |
| LL48/12 LC-S W | 4'-0" | 1' 0-3/8" | 5' 3-1/4" | 8" | 1'-4" | 1" | | 21.75 |
| LL36/9 LC-S W | 3'-0" | 9-1/4" | 4'-1" | 6" | 1'-0" | 1" | | 12.25 |
| LL24/6 LC-S W | 2'-0" | 6-1/8" | 2'-8 5/8" | 4" | 8" | 1" | | 5.4 |
| LL156/40 LC-S W | 13'-0" | 3'-4" | 17' 8-1/16" | 2'-2" | 4'-4" | 1 1/2" | | 229.7 |
| LL168/44 LC-S W | 14'-0" | 3'-8" | 19'-3/8" | 2'4" | 4'8" | 1 1/2" | | 271.3 |


**MATERIAL FINISH COLORS**

| Returns | Faces | Trimcap/Retainer | Illumination |
|---|---|---|---|
| WHITE | 7328 White ATUGLAS Acrylic | White | Sloan White LED |

**STACKED LOGO & LETTERS - LC-S | internally-illuminated channel | WHITE**

SIGN D

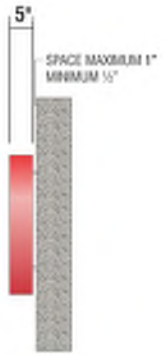


END VIEW

## ACRYLIC FACED INTERNALLY ILLUMINATED CHANNEL LETTERS

MANUFACTURE AND INSTALL CHANNEL LOGO & LETTERS AS SHOWN AND NOTED

DESIGNATES HEIGHT OF LOGO (Heart)

CVS-12-CL

| SIGN TYPE | A | B | C | D | E | AMPS CIRCUITS | SQ.FT. |
|---|---|---|---|---|---|---|---|
| CVS-12-CL | 11 5/8" | 9'-1 1/4" | 1'-2 3/4" | 2'-8" | 4'-10 1/2" | | 9.48 |
| CVS-16-CL | 12 1/2" | 12'-2 1/4" | 1'-7 3/4" | 3'-6 3/8" | 6'-6 1/4" | | 16.63 |
| CVS-18-CL | 17 1/2" | 13'-9" | 1'-10 1/4" | 4'-0 1/4" | 7'-4" | | 20.62 |
| CVS-20-CL | 19 1/2" | 15'-3" | 2'-0 3/4" | 4'-5 1/2" | 8'-1 3/4" | | 25.41 |
| CVS-24-CL | 23 5/8" | 18'-3 3/4" | 2'-5 3/4" | 5'-4 1/4" | 9'-9 1/4" | | 36.62 |
| CVS-30-CL | 29 1/8" | 22'-10" | 3'-1" | 6'-8" | 12'-2 3/4" | | 57.08 |
| CVS-32-CL | 31 1/8" | 24'-4 3/4" | 3'-3 1/2" | 7'-1 1/2" | 13'-0 1/4" | | 65.85 |
| CVS-36-CL | 34 7/8" | 27'-4 3/4" | 3'-8 1/4" | 8'-0" | 14'-7 1/2" | | 82.18 |

MATERIAL FINISH COLORS

SIGN E