
PARKING SPACES:

50 CUSTOMER PARKING SPACES
4 HANDICAP PARKING SPACES
54 PARKING SPACES TOTAL

NOTES:

1. CONSTRUCT AHTD TYPE 'A' CURB & GUTTER IN ALL AREAS EXCEPT AS NOTED ON PLANS.

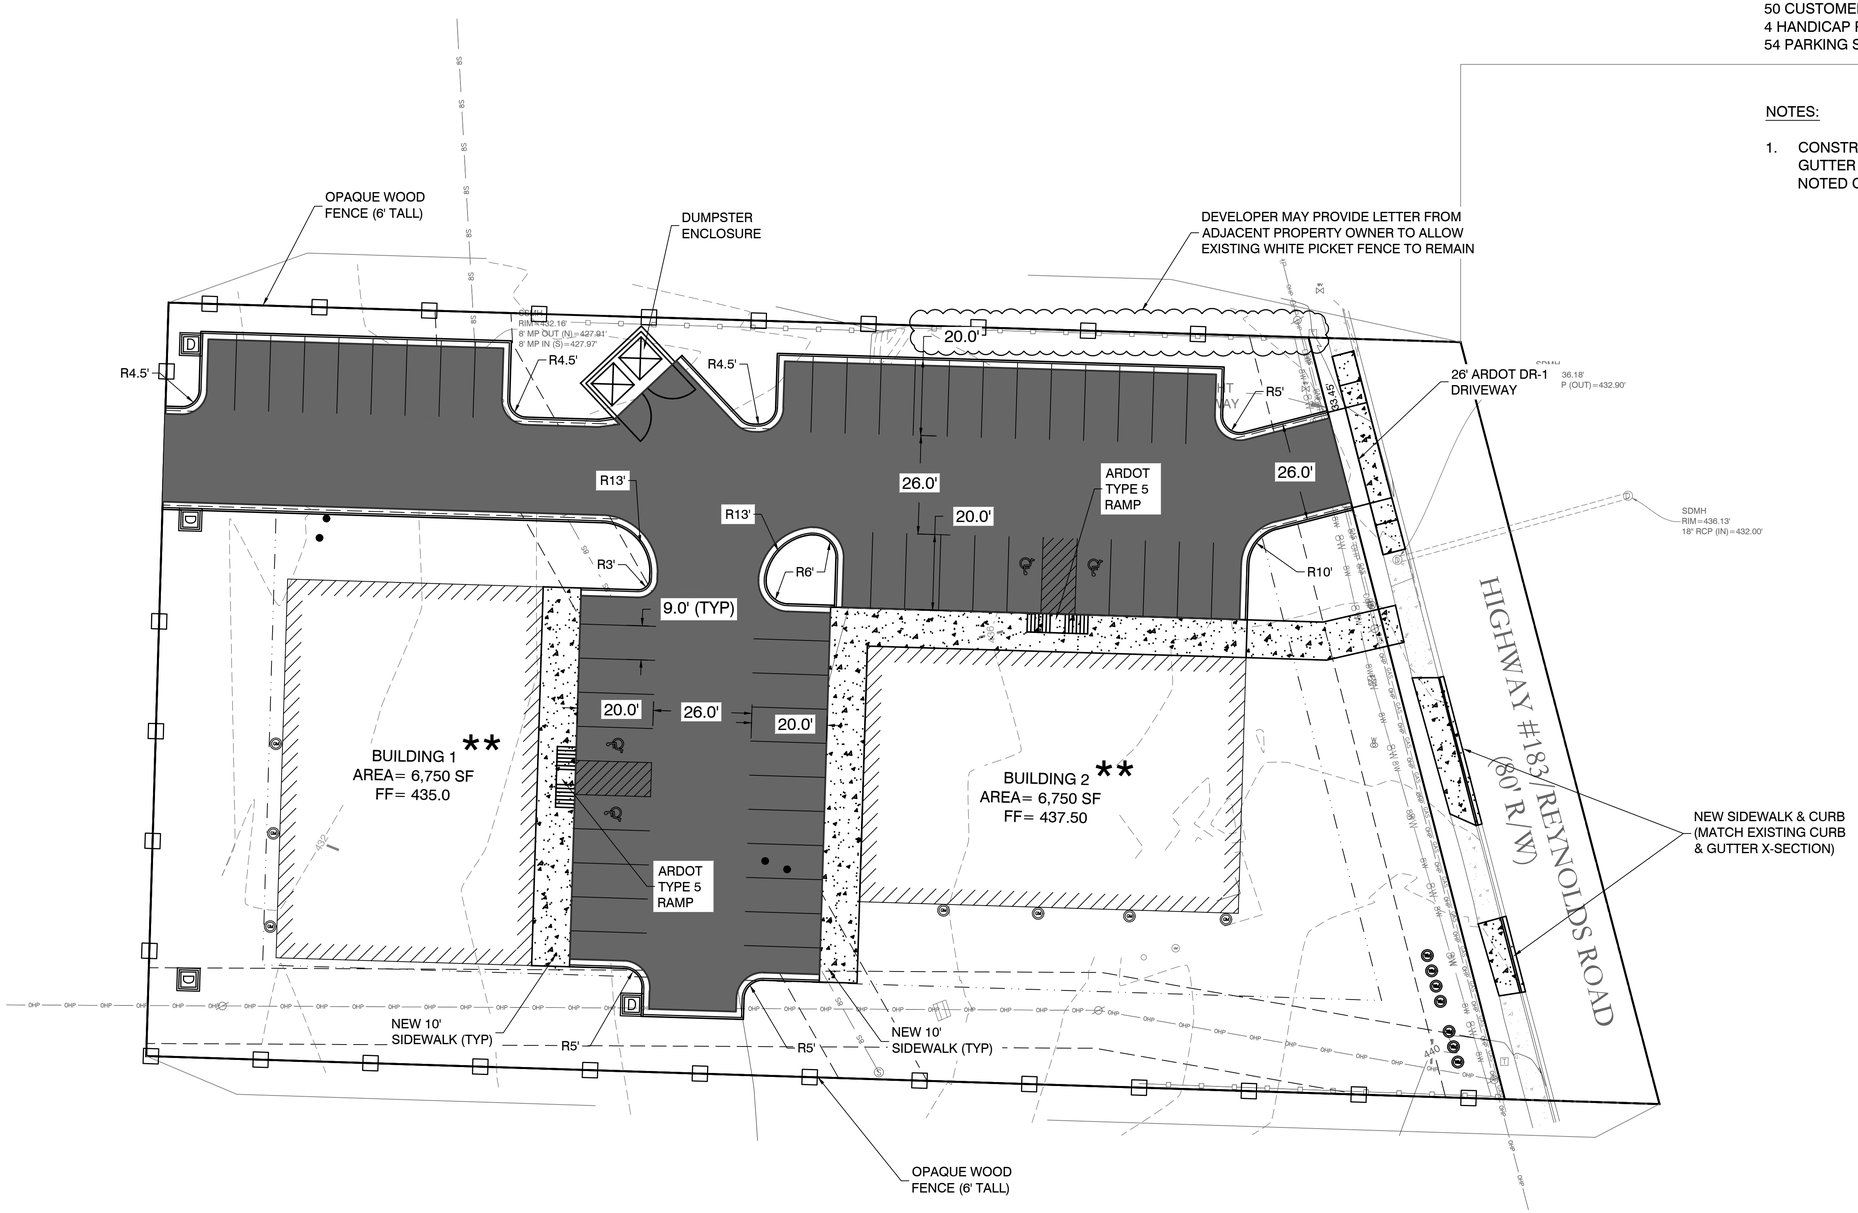

LEGEND:

- PROPOSED CONCRETE
- PROPOSED ASPHALT
- EXISTING ASPHALT

** BUILDING CONSTRUCTION/FACADE WILL COMPLY WITH CITY OF BRYANT COMMERCIAL BUILDING CODE REQUIREMENTS.

N

20' 10' 0 20'

BY	REVISION	DATE

GNE Designing our client's success
GarNat Engineering, LLC
P.O. Box 116
Benton, AR 72018
Ph (501) 408-4650
3825 Mt Carmel Rd
Bryant, AR 72022
garnatengineering@gmail.com

NEW FACILITY FOR:
BUTLER CENTER
CITY OF BRYANT, AR

STATE OF ARKANSAS
Vernon J. Williams
REGISTERED PROFESSIONAL ENGINEER
NO. 9551
VERNON J. WILLIAMS

03-06-2023

CONTENTS:
SITE PLAN

PROJECT NO: 22203

DATE: FEB 2023

SHEET NO: C1.0

A:\Projects\2022 Projects\22203 Butler Center 1100 North Reynolds Road Kenny #Skilled\Drawings\CAD\Drawings\22203 1100 N Reynolds Rd Design - R2.dwg