




FND. 5/8" REBAR
FND. 1" PIPE NW CORNER, SW1/4, NE1/4, SEC. 11, T-1-S, R-14-W
S00°20'11"E 1329.68'
FND. 1" IRON ROD NE CORNER, SW1/4, SE1/4, SEC. 11, T-1-S, R-14-W
S00°20'11"E 1329.68'
N00°38'27"W 330.73'
FND. 5/8" REBAR
S00°40'01"E 1329.03'
S00°47'30"E 265.25'
N87°36'40"W 330.77'
FND. 5/8" REBAR
S00°47'30"E 330.92'
S00°47'30"E 330.92'
N87°33'42"W 660.25'
FND. 5/8" REBAR AND CAP (PS 126)
FND. 5/8" REBAR
S00°47'30"E 660.25'
FND 1/2" REBAR (PS 1664) SW CORNER, SW1/4, NE1/4, SEC. 11, T-1-S, R-14-W
N00°03'53"W 833.40'
S87°35'06"E 656.33'
WATER ACCESS
WATER ACCESS
WATER ACCESS

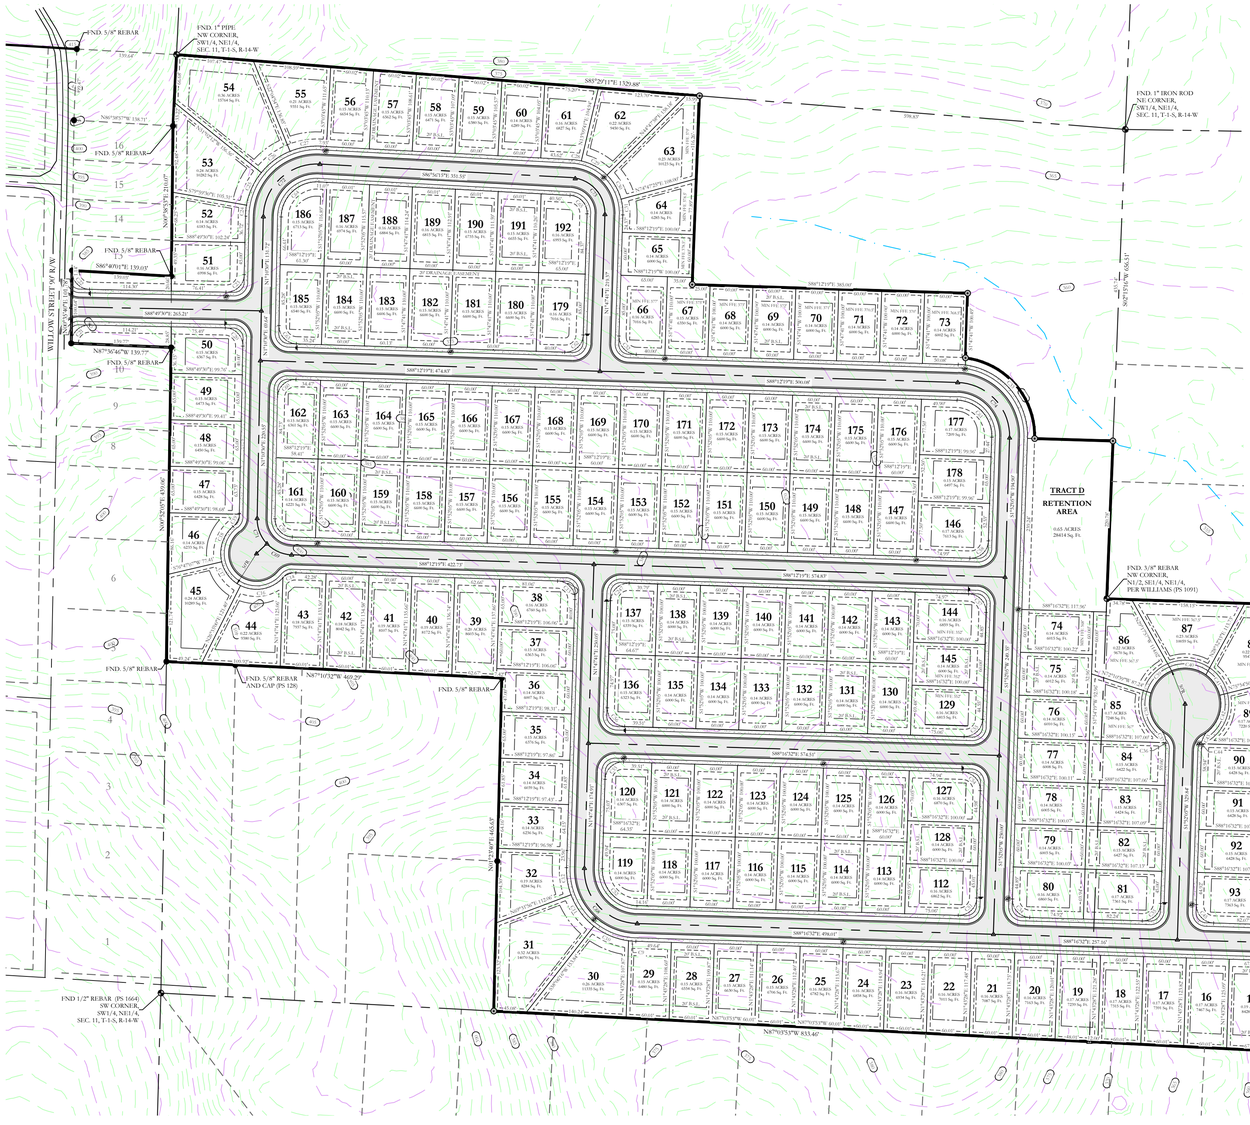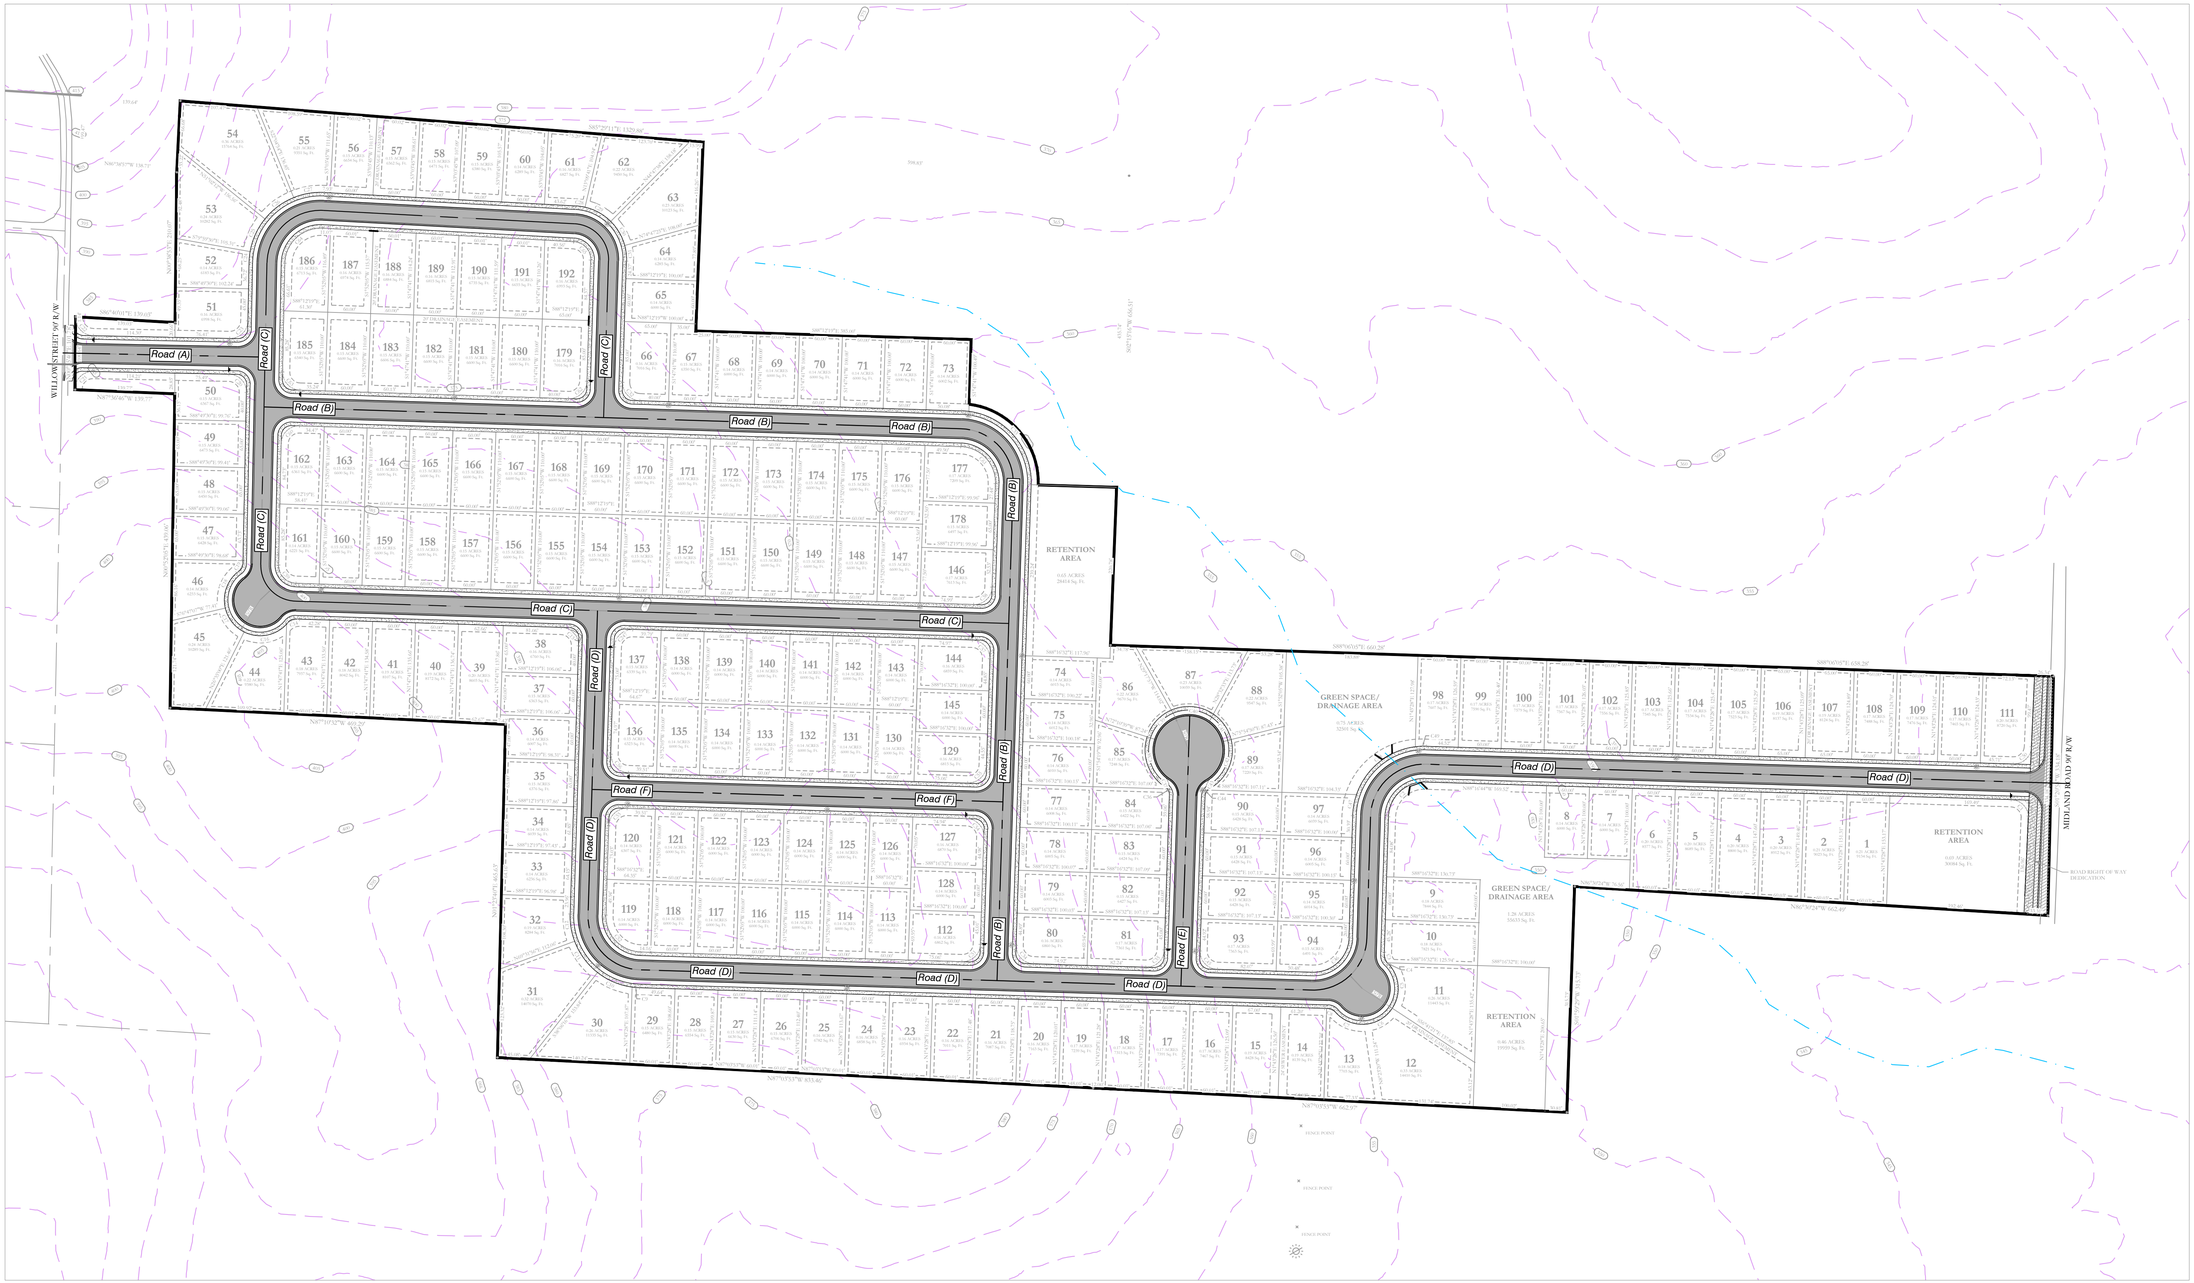


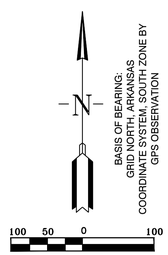


VICINITY MAP:

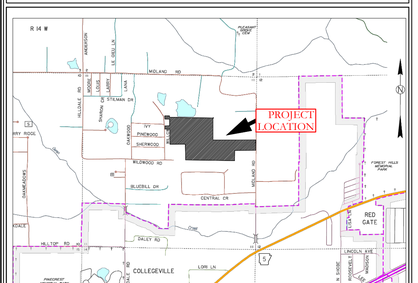

MIDLAND ROAD HALF STREET IMPROVEMENT TYPICAL STREET CROSS SECTION

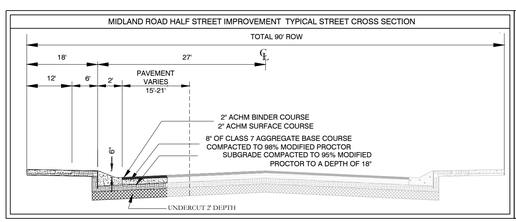

CITY OF BRYANT TYPICAL STREET CROSS SECTION

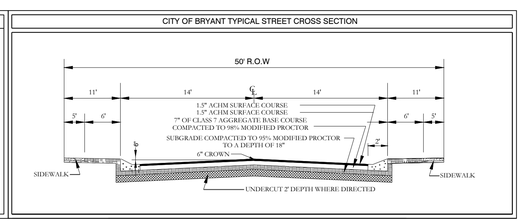

MIDLAND ROAD SUBDIVISION
STREET PLAN

HOPE CONSULTING
ENGINEERS - SURVEYORS
129 North Main Street,
Benton, Arkansas 72015
PH. (501)315-2626
FAX (501) 315-0024
www.hopeconsulting.com

FOR USE AND BENEFIT OF:
HAVEN'S DEVELOPMENT, LLC


MIDLAND ROAD
STREET LAYOUT
BRYANT, SALINE COUNTY, ARKANSAS


DATE:	5/10/2023	C.A.D. BY:	DRAWING NUMBER:
REVISED:		CHECKED BY:	23-0024
SHEET:	C-1.0	SCALE:	

500	1S	15W	0	34	230	62	1807


K:\LAND PROJECTS 2004\SUBDIVISIONS\2023\23-0024 HAVENS MIDLAND ROAD SUBDIVISION\S11 T1S R14W\CIVIL\DWG\23-0024 CONSTRUCTION PLAN (FINAL 10OCT).DWG, 10/10/2023 8:39:57 AM, CDunn

Road (D) PROFILE

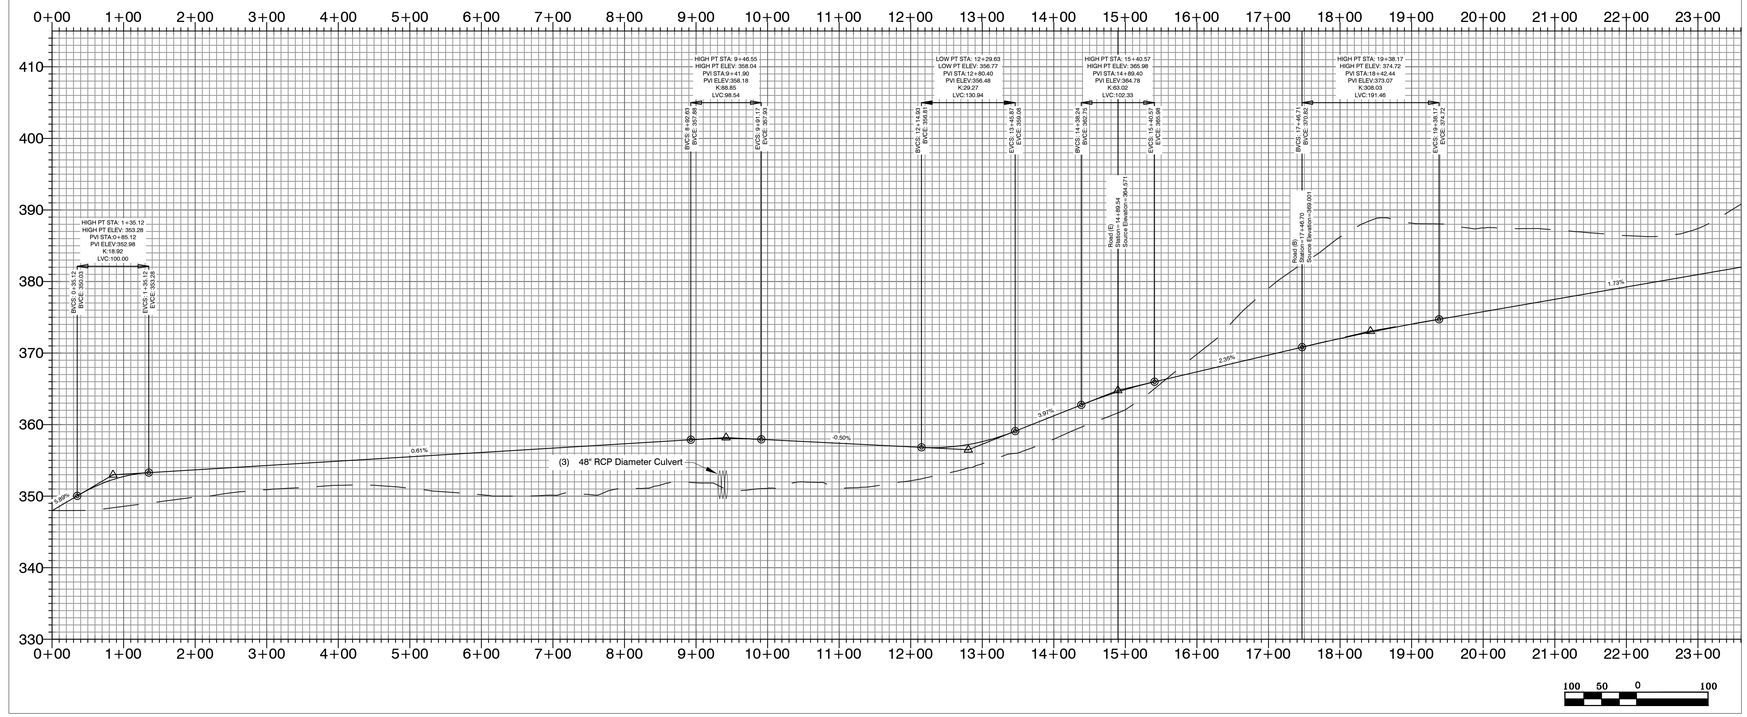

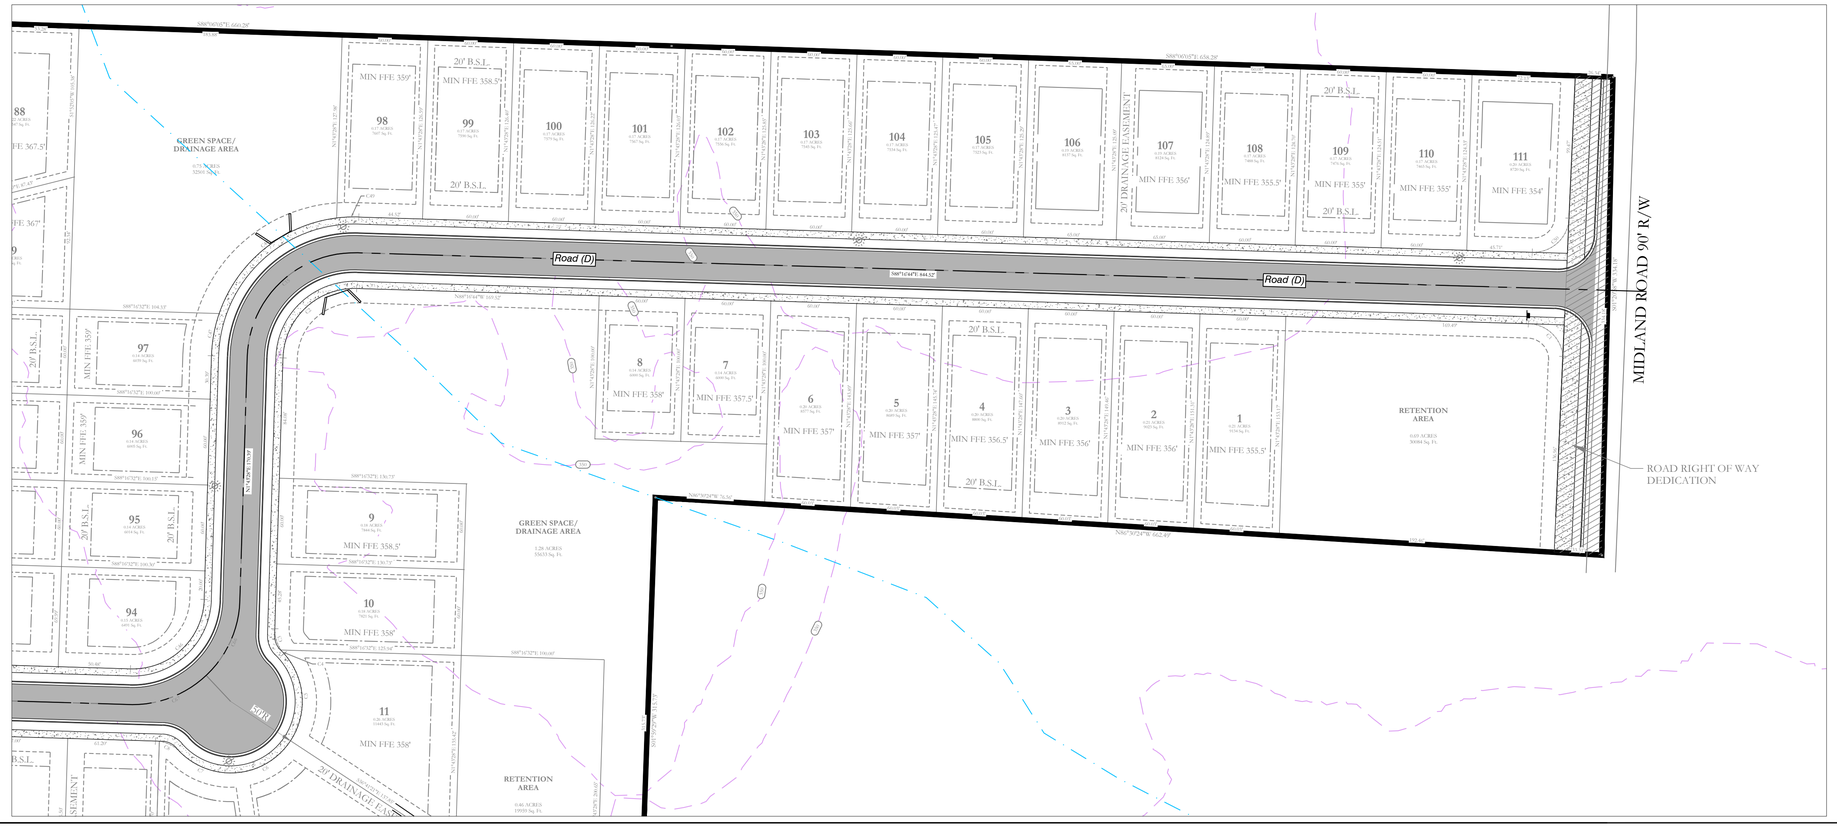

VICINITY MAP:

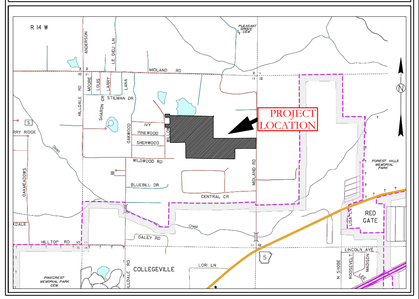

MIDLAND ROAD SUBDIVISION
STREET PLAN & PROFILES

HOPE CONSULTING
ENGINEERS - SURVEYORS
129 North Main Street,
Benton, Arkansas 72015
PH. (501)315-2626
FAX (501) 315-0024
www.hopeconsulting.com

FOR USE AND BENEFIT OF:
HAVEN'S DEVELOPMENT, LLC

MIDLAND ROAD
STREET PLAN AND PROFILES
BRYANT, SALINE COUNTY, ARKANSAS

DATE:	5/10/2023	C.A.D. BY:	DRAWING NUMBER:
REVISED:		CHECKED BY:	23-0024
SHEET:	C-2.0	SCALE:	

500	01S	15W	0	34	230	62	1807


BASIS OF BEARING:
GRID NORTH, ARKANSAS
COORDINATE SYSTEM, SOUTH ZONE BY
GPS OBSERVATION

N

50 25 0 50


K:\LAND PROJECTS 2024\SUBDIVISIONS 2023\23-0024 HAVENS MIDLAND ROAD SUBDIVISION S15 T5S R14W\CIVIL\DWGS 23-0024 CONTRUCTION PLAN (FINAL DRAFT) (AFTER COMMENTS)XXXXXXXX.DWG

Road (D) PROFILE

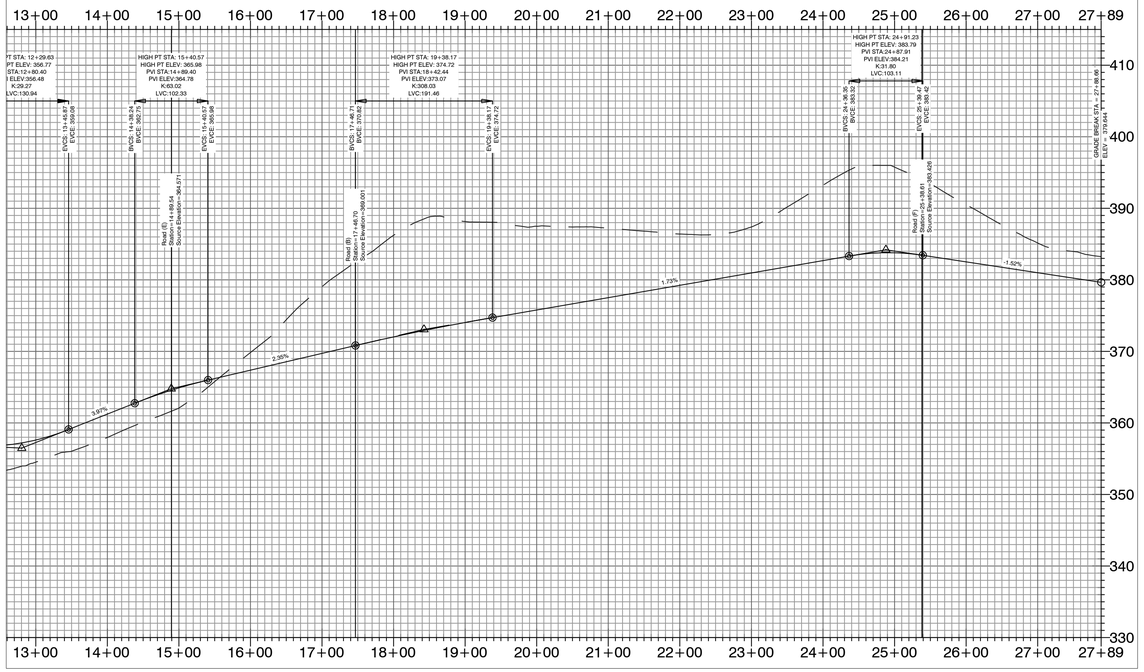

100 50 0 100


Road (E) PROFILE

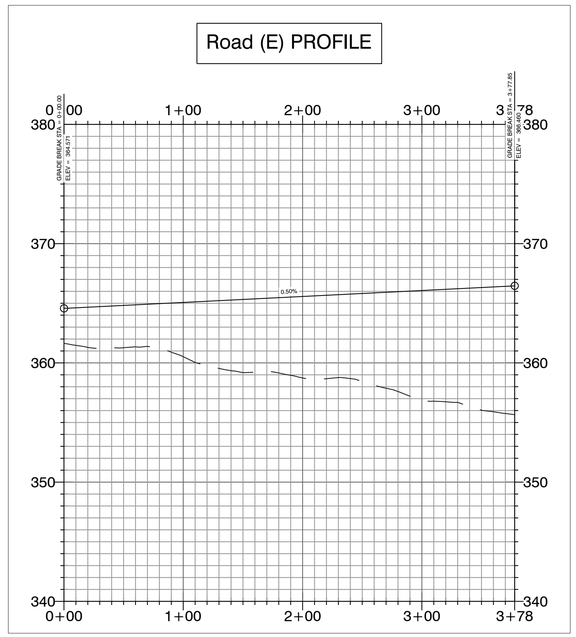

60 30 0 60



60 30 0 60

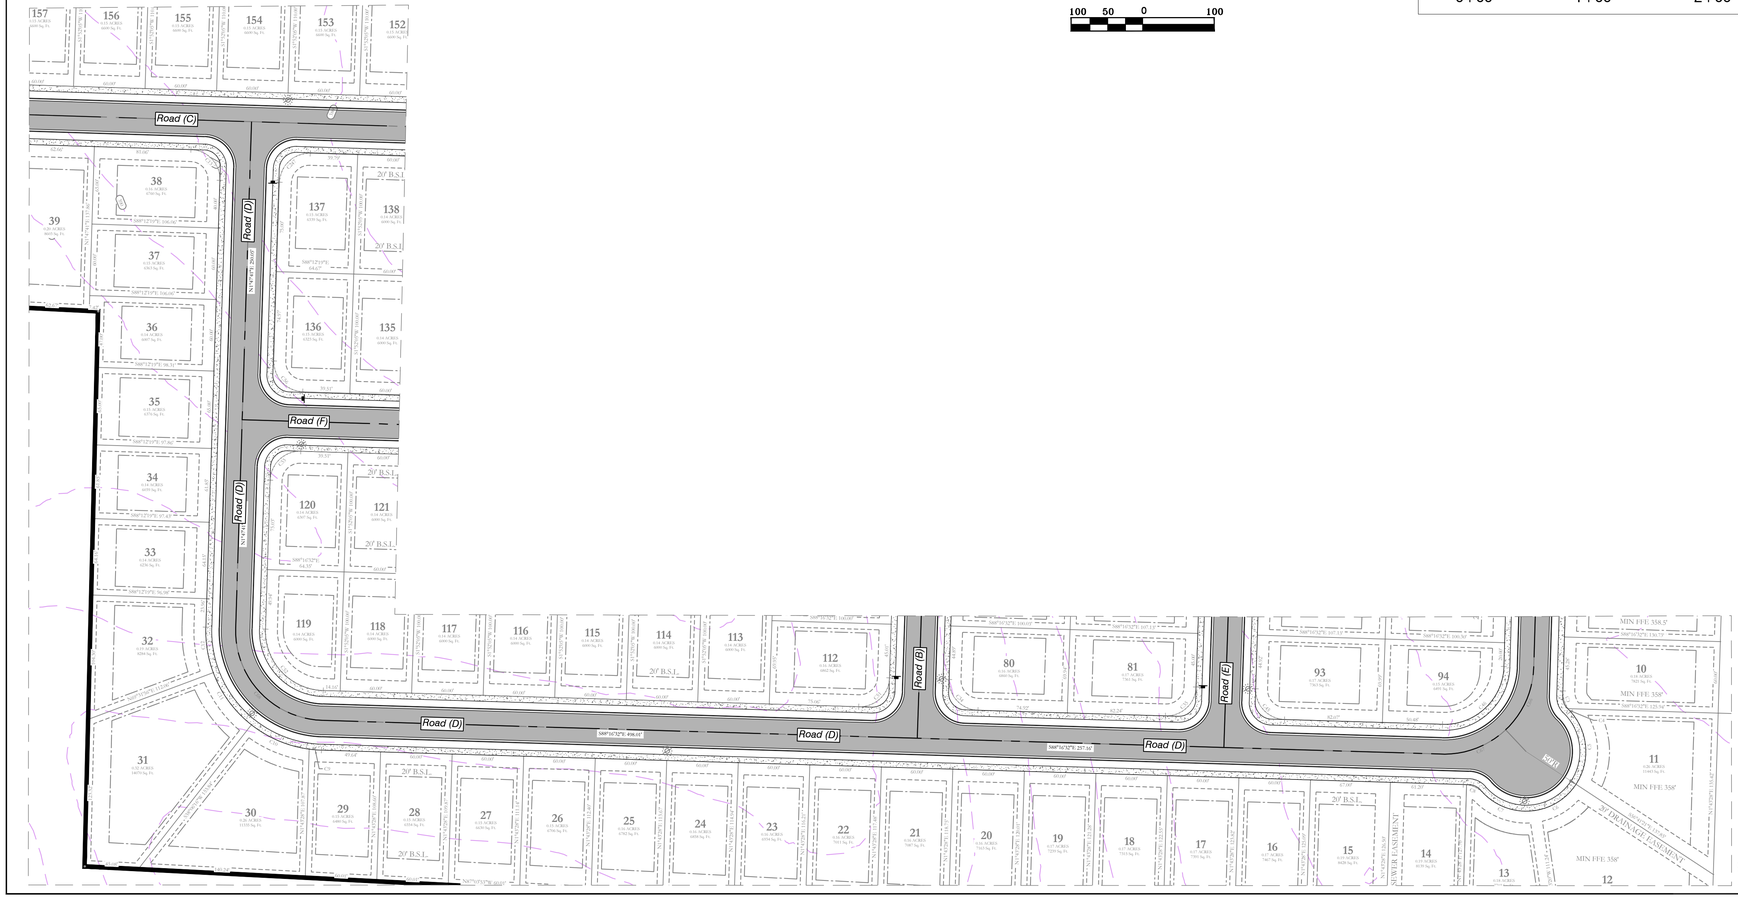

60 30 0 60

MIDLAND ROAD SUBDIVISION
STREET PLAN & PROFILES

HOPE CONSULTING
ENGINEERS - SURVEYORS
129 North Main Street,
Benton, Arkansas 72015
PH. (501)315-2626
FAX (501) 315-0024
www.hopeconsulting.com

FOR USE AND BENEFIT OF:
HAVEN'S DEVELOPMENT, LLC

MIDLAND ROAD
STREET PLAN AND PROFILES
BRYANT, SALINE COUNTY, ARKANSAS

DATE:	5/10/2023	C.A.D. BY:		DRAWING NUMBER:			
REVISED:		CHECKED BY:		23-0024			
SHEET:	C-2.1	SCALE:					
500	01S	15W	0	34	230	62	1807

BASIS OF BEARING:
GRID NORTH, ARKANSAS
COORDINATE SYSTEM, SOUTH ZONE BY
GPS OBSERVATION

K:\LAND PROJECTS 2\04-SUBDIVISIONS-2\2023\23-0024 HAVENS MIDLAND ROAD SUBDIVISION\STS\R-HPC GEVEL.DWG 23-0024 CONSTRUCTION PLAN (FINAL DRAFT) (AFTER COMMENTS)XXXXXXXX.DWG




Road (B) PROFILE

100 50 0 100

60' 30' 0 60'

MIDLAND ROAD SUBDIVISION
STREET PLAN & PROFILES

VICINITY MAP:

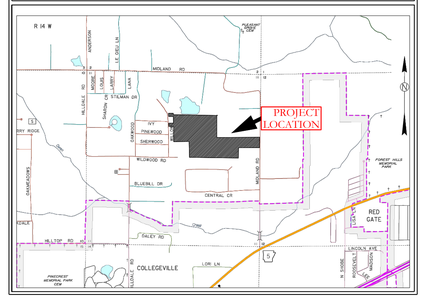

BASIS OF BEARING:
GRID NORTH, ARKANSAS
COORDINATE SYSTEM, SOUTH ZONE BY
GPS OBSERVATION

HOPE CONSULTING
ENGINEERS - SURVEYORS
129 North Main Street,
Benton, Arkansas 72015
PH. (501)315-2626
FAX (501) 315-0024
www.hopeconsulting.com

FOR USE AND BENEFIT OF:
HAVEN'S DEVELOPMENT, LLC


MIDLAND ROAD
STREET PLAN AND PROFILES
BRYANT, SALINE COUNTY, ARKANSAS

DATE:	5/10/2023	C.A.D. BY:	DRAWING NUMBER:
REVISED:		CHECKED BY:	23-0024
SHEET:	C-2.2	SCALE:	


500	01S	15W	0	34	230	62	1807

K:\LAND PROJECTS\2023\SUBDIVISIONS\23-0024 CONSTRUCTION PLANS\DRAWINGS\23-0024 CONSTRUCTION PLAN SHEETS.DWG (PLOTTED ON 5/10/2023 BY TIM)


Road (F) PROFILE

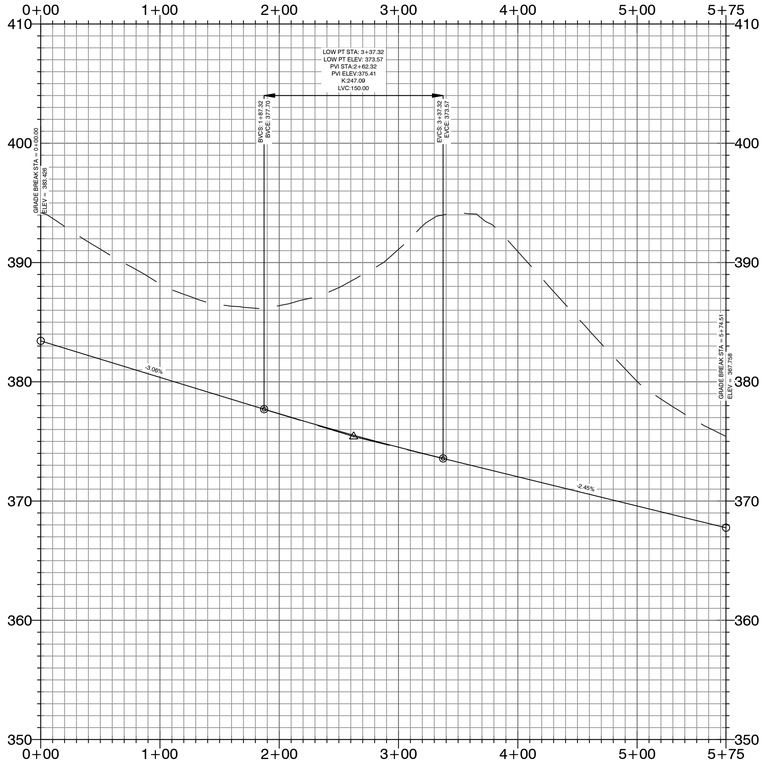



Road (A) PROFILE

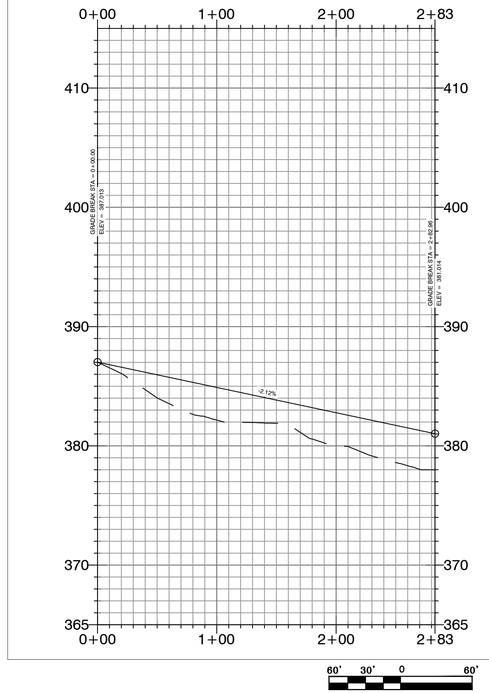

VICINITY MAP:

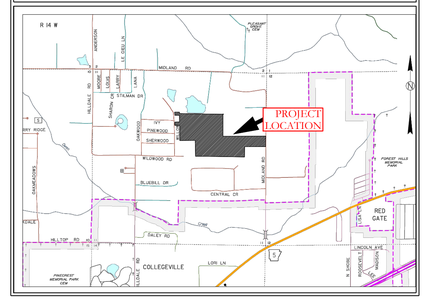

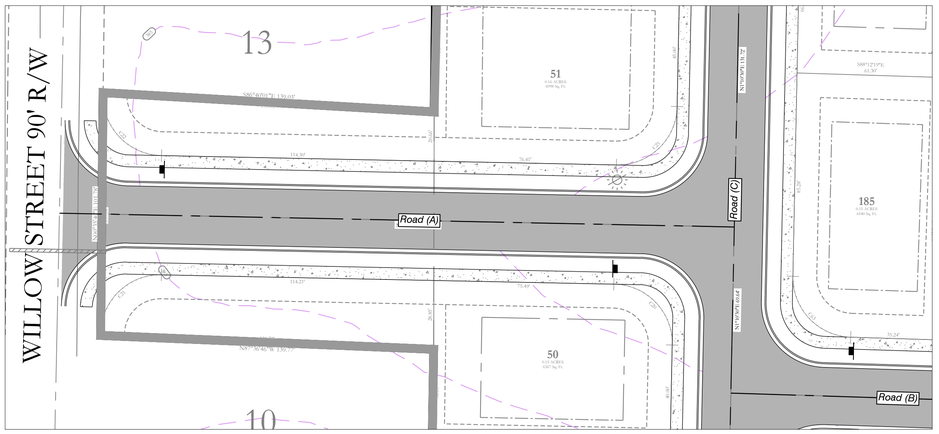

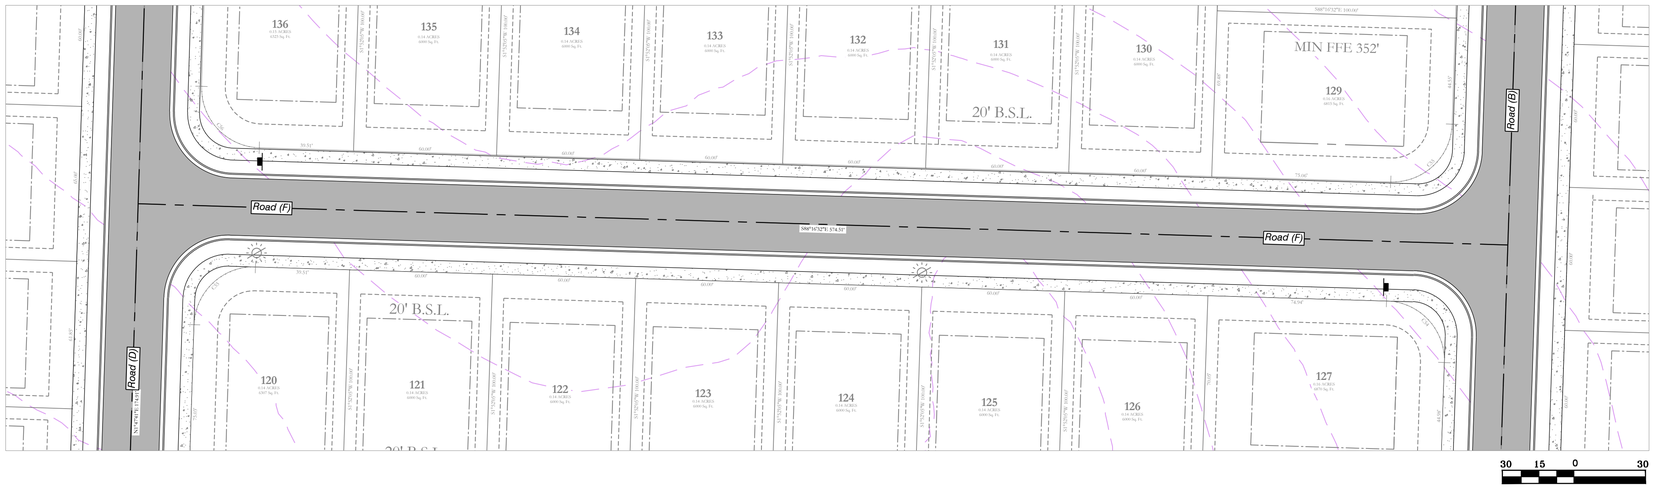

MIDLAND ROAD SUBDIVISION
STREET PLAN & PROFILES

HOPE CONSULTING
ENGINEERS - SURVEYORS
129 North Main Street,
Benton, Arkansas 72015
PH. (501)315-2626
FAX (501) 315-0024
www.hopeconsulting.com

FOR USE AND BENEFIT OF:
HAVEN'S DEVELOPMENT, LLC

MIDLAND ROAD
STREET PLAN AND PROFILES
BRYANT, SALINE COUNTY, ARKANSAS


DATE:	5/10/2023	C.A.D. BY:	DRAWING NUMBER:
REVISED:		CHECKED BY:	23-0024
SHEET:	C-2.3	SCALE:	


500	01S	15W	0	34	230	62	1807

BASIS OF BEARING:
GRID NORTH, ARKANSAS
COORDINATE SYSTEM, SOUTH ZONE BY
GPS OBSERVATION


K:\LAND PROJECTS 2004\SUBDIVISIONS\2023\23-0024 HAVENS MIDLAND ROAD SUBDIVISION ST PFS RE4W\ CIVIL\ DWG\ 23-0024 CONSTRUCTION PLAN (FINAL DRAFT)\ (AFTER COMMENTS)XXXXXXXX.DWG

Road (C) PROFILE

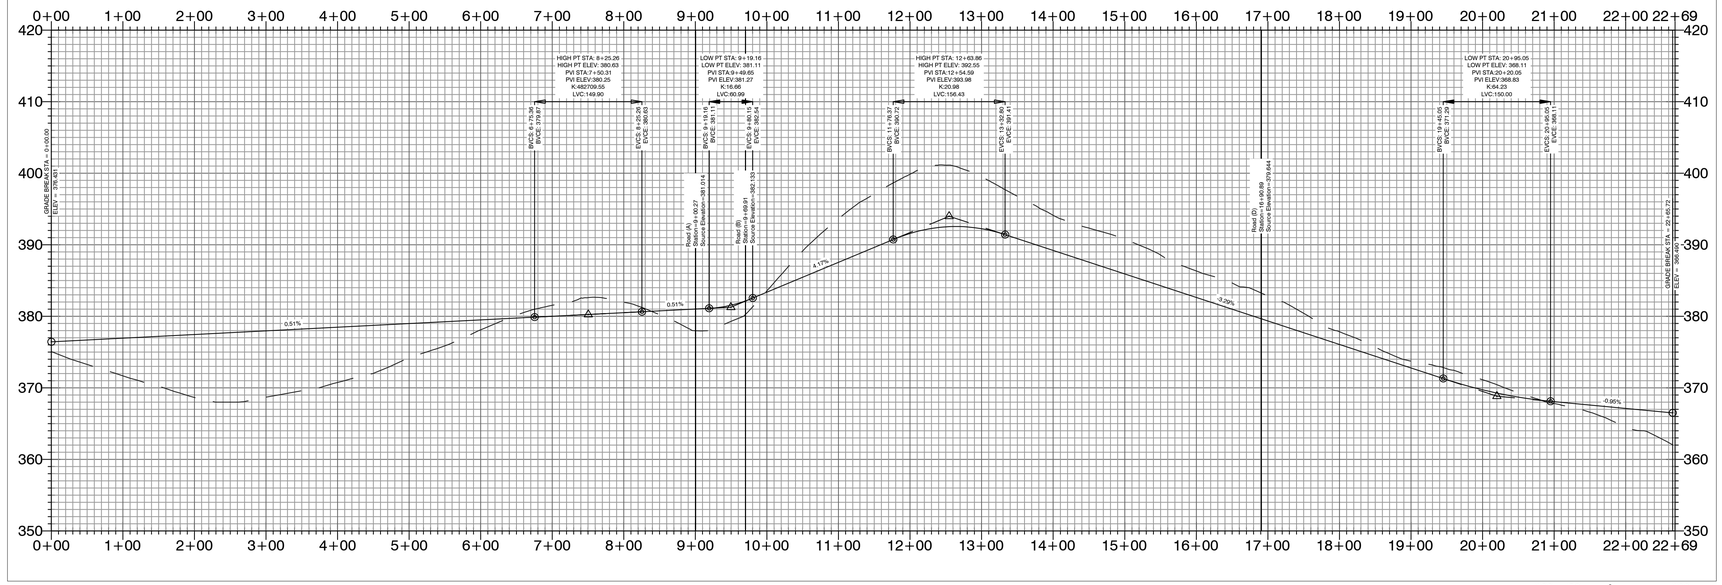

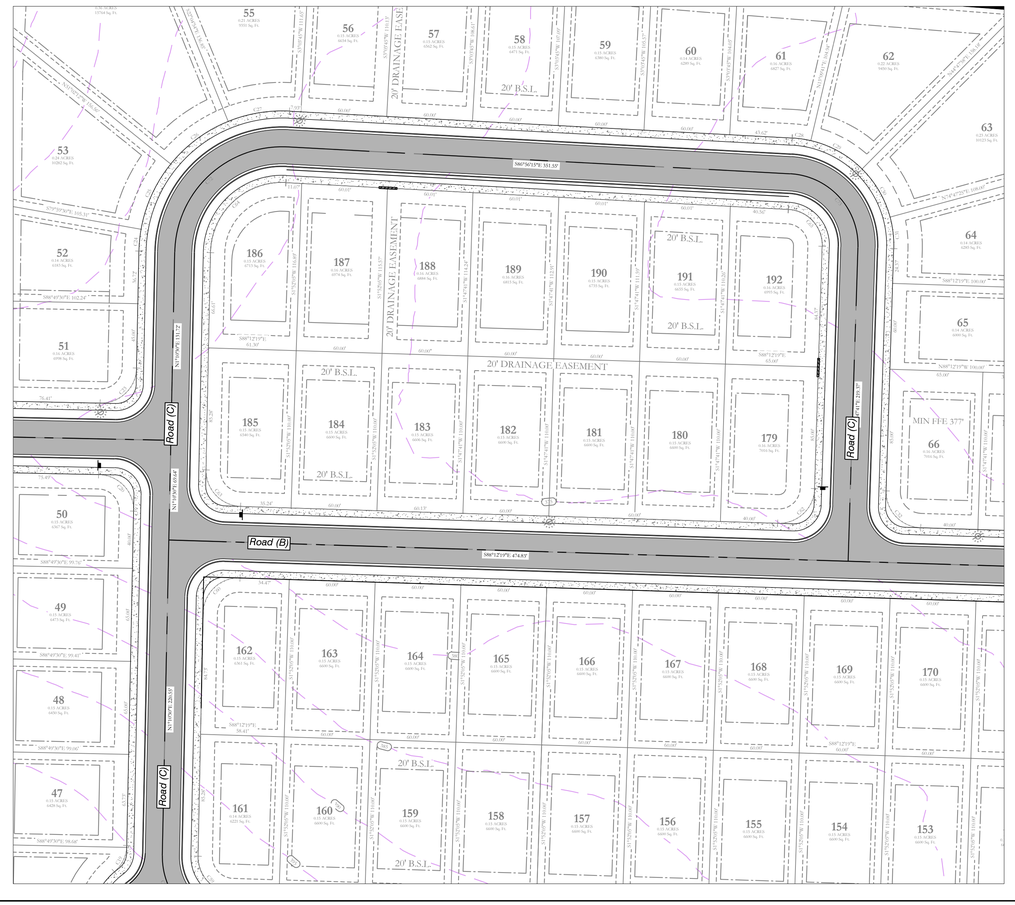

Road (C)
Road (B)
Road (C)
20' DRAINAGE EASTMENT
20' DRAINAGE EASTMENT
20' B.S.L.
S60°56'33"W, 331.55'
S88°43'30"E, 331.24'
S88°12'19"E, 51.30'
S88°12'19"E, 330.00'
S88°12'19"E, 330.00'
S88°12'19"E, 58.41'
S88°12'19"E, 330.00'
S88°12'19"E, 330.00'
S88°43'30"E, 331.24'
S88°43'30"E, 99.75'
S88°43'30"E, 99.66'
S88°43'30"E, 99.66'
S88°12'19"E, 330.00'
S88°12'19"E, 330.00'
S88°12'19"E, 330.00

Road (C) PROFILE

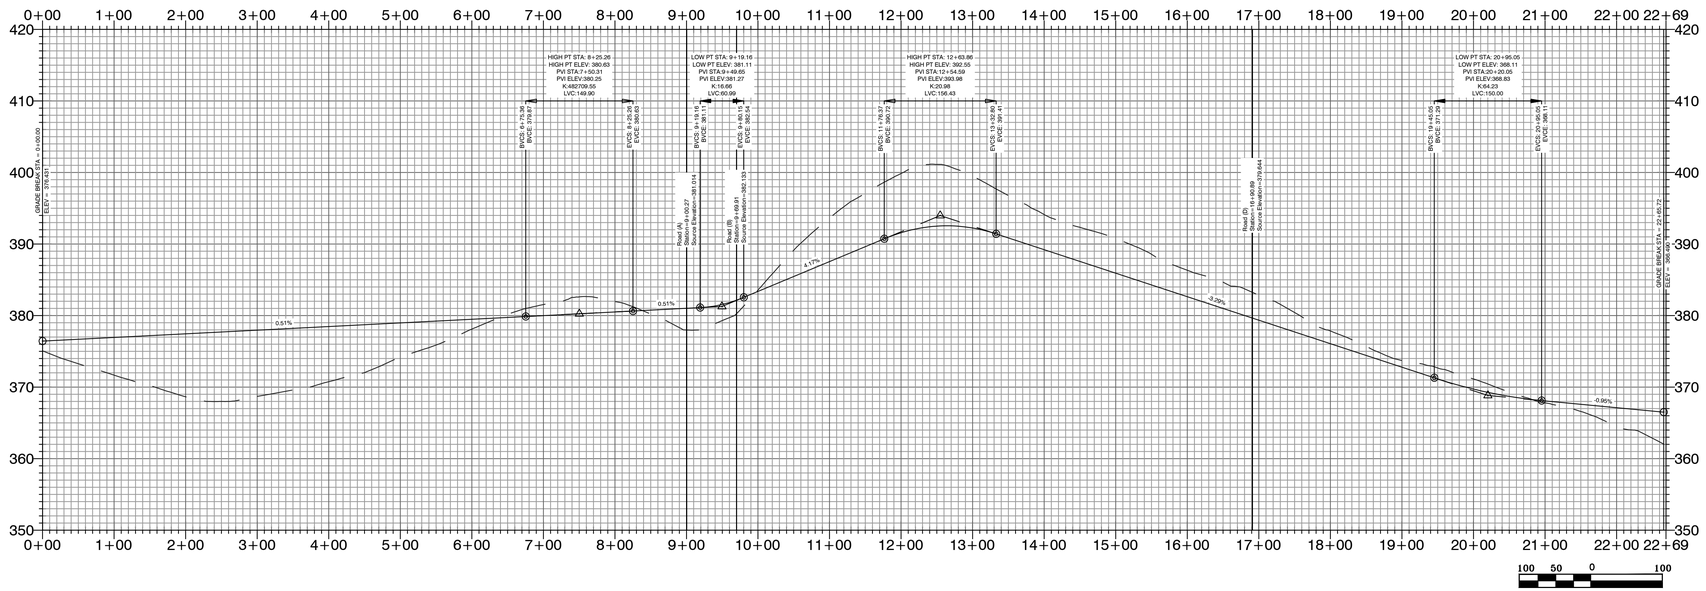



VICINITY MAP:

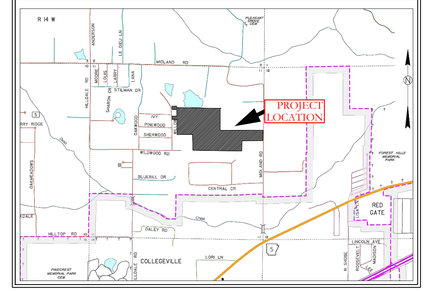

MIDLAND ROAD SUBDIVISION
STREET PLAN & PROFILES

BASIS OF BEARING:
GRID NORTH, ARKANSAS
COORDINATE SYSTEM, SOUTH ZONE BY
GPS OBSERVATION


HOPE CONSULTING
ENGINEERS - SURVEYORS
129 North Main Street,
Benton, Arkansas 72015
PH. (501)315-2626
FAX (501) 315-0024
www.hopeconsulting.com


FOR USE AND BENEFIT OF:
HAVEN'S DEVELOPMENT, LLC


MIDLAND ROAD
STREET PLAN AND PROFILES
BRYANT, SALINE COUNTY, ARKANSAS

DATE:	5/10/2023	C.A.D. BY:		DRAWING NUMBER:			
REVISED:		CHECKED BY:		23-0024			
SHEET:	C-2.5	SCALE:					
500	01S	15W	0	34	230	62	1807

K:\LAND PROJECTS 2004\SUBDIVISIONS\2023\23-0024 HAVENS MIDLAND ROAD SUBDIVISION ST TPS R14W\CIVIL\DWG\23-0024 CONSTRUCTION PLAN (FINAL DRAFT) AFTER COMMENTS\XXXXXXXX.DWG

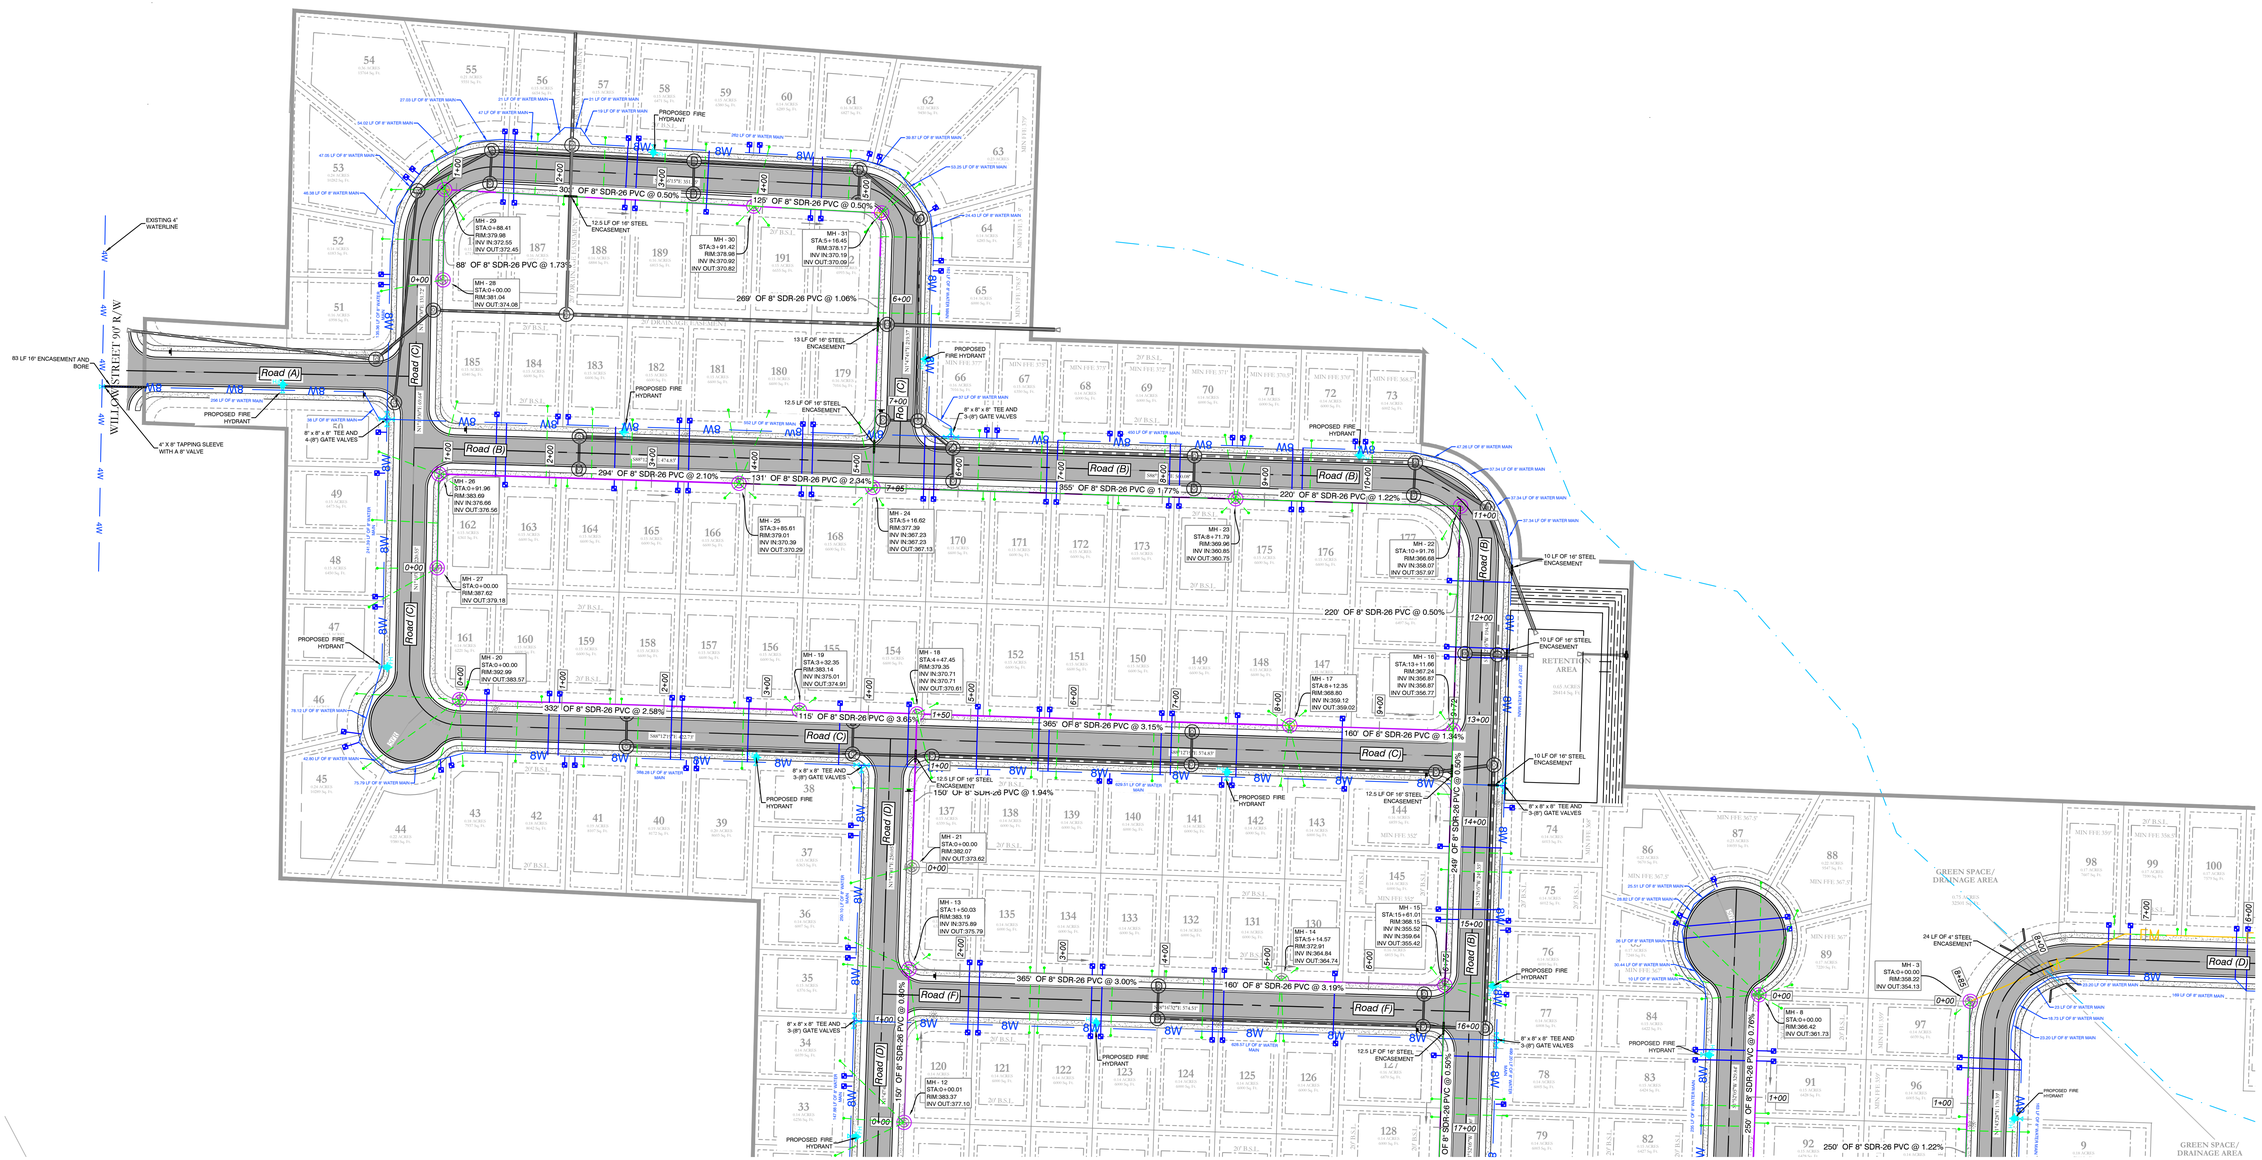

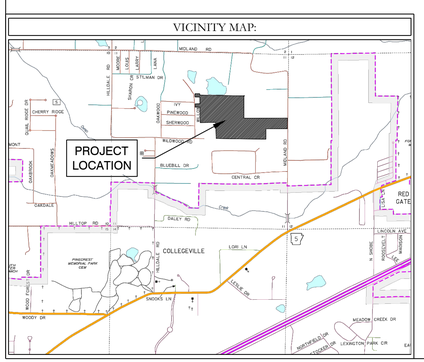

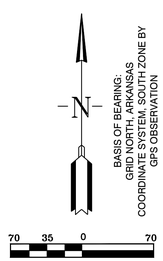

WATER & SEWER UTILITY NOTES:

1. ALL NEW 8-INCH WATER MAINS TO BE CLASS 900.
2. ALL WATER MAINS LARGER THAN 8" DIAMETER SHALL BE DUCTILE IRON (250 PSI PRESSURE CLASS).
3. ALL WATER AND SEWER INSTALLATION TO BE IN ACCORDANCE WITH THE CITY OF BRYANT "STANDARD SPECIFICATIONS FOR DESIGN AND CONSTRUCTION OF WATER LINES AND SEWER LINES, 2015 EDITION.
4. WATER LINES UNDER CULVERTS, CREEKS, CONCRETE CHANNELS, RETAINING WALLS, OR OTHER DIFFICULT AND /OR DANGEROUS TO MAINTAIN AREAS SHALL BE ENCASED IN A SMOOTH STEEL ENCASEMENT PIPE. THE STEEL ENCASEMENT SHALL EXTEND FIVE FEET EITHER SIDE OF THE AREA.
5. EACH WATER SERVICE METER MUST HAVE ITS OWN SERVICE LINE CONNECTION TO THE MAIN (INCLUDES DOUBLE METERS DISPLAYED AS ONE SERVICE LINE ON THE PLAT.
6. CASING SPACERS: SHALL BE STAINLESS STEEL, CASCADE MODEL CCS AS MANUFACTURED BY CASCADE WATER MFG. CO., OR APPROVED EQUAL.

SEWER CONSTRUCTION NOTES:

1. ALL SEWER INSTALLATION TO BE IN ACCORDANCE WITH THE CITY OF BRYANT " STANDARD SPECIFICATIONS FOR DESIGN AND CONSTRUCTION OF WATER LINES AND SEWER LINES, 2015 EDITION"
2. ALL SEWER LINES CROSSING UNDER ALL CONCRETE STORM DRAINS OR ANY STORM DRAIN 30-INCH DIAMETER AND LARGER, OR ALL STORM DRAINS WITH MULTIPLE PIPE RUNS, SHALL BE STEEL ENCASED A MINIMUM OF 5 FEET EITHER SIDE OF THE STORM DRAIN.
3. CASING SPACERS: SHALL BE STAINLESS STEEL, CASCADE MODEL CCS AS MANUFACTURED BY CASCADE WATER MFG. CO., OR APPROVED EQUAL.

HDPE
RCP

SEWER LEGEND:	WATER LEGEND:
SEWER SERVICE	DUAL WATER METERS
SEWER MAIN — S — SEWER MANHOLE	SINGLE WATER METER
NOTE: USE SDR-26 PVC SEWER PIPE EXCEPT WHERE DUCTILE IRON PIPE REQUIRED FOR COVER. USE DUCTILE IRON PIPE WHERE 3' MINIMUM COVE CANNOT BE MAINTAINED.	GATE VALVE
CONTRACTOR IS RESPONSIBLE FOR LOCATING ALL BURIED UTILITIES PRIOR TO CONSTRUCTION.	45º FITTING
	90º FITTING
	TEE FITTING
	CROSS FITTING
	FIRE HYDRANT

MIDLAND ROAD SUBDIVISION
UTILITY PLAN


HOPE CONSULTING
ENGINEERS - SURVEYORS
129 North Main Street,
Benton, Arkansas 72015
PH. (501)315-2626
FAX (501) 315-0024
www.hopeconsulting.com

FOR USE AND BENEFIT OF:
HAVEN'S DEVELOPMENT, LLC


UTILITY PLAN
MIDLAND ROAD
IN THE CITY OF BRYANT, SALINE COUNTY, ARKANSAS


DATE:	5/10/2023	C.A.D. BY:	DRAWING NUMBER:
REVISED:		CHECKED BY:	23-0024
SHEET:	C-3.0	SCALE:	1" = 70'

Copyright © Hope Consulting, LLC. All rights reserved. This drawing is the property of Hope Consulting, LLC and is not to be used for any purpose without the written permission of Hope Consulting, LLC.

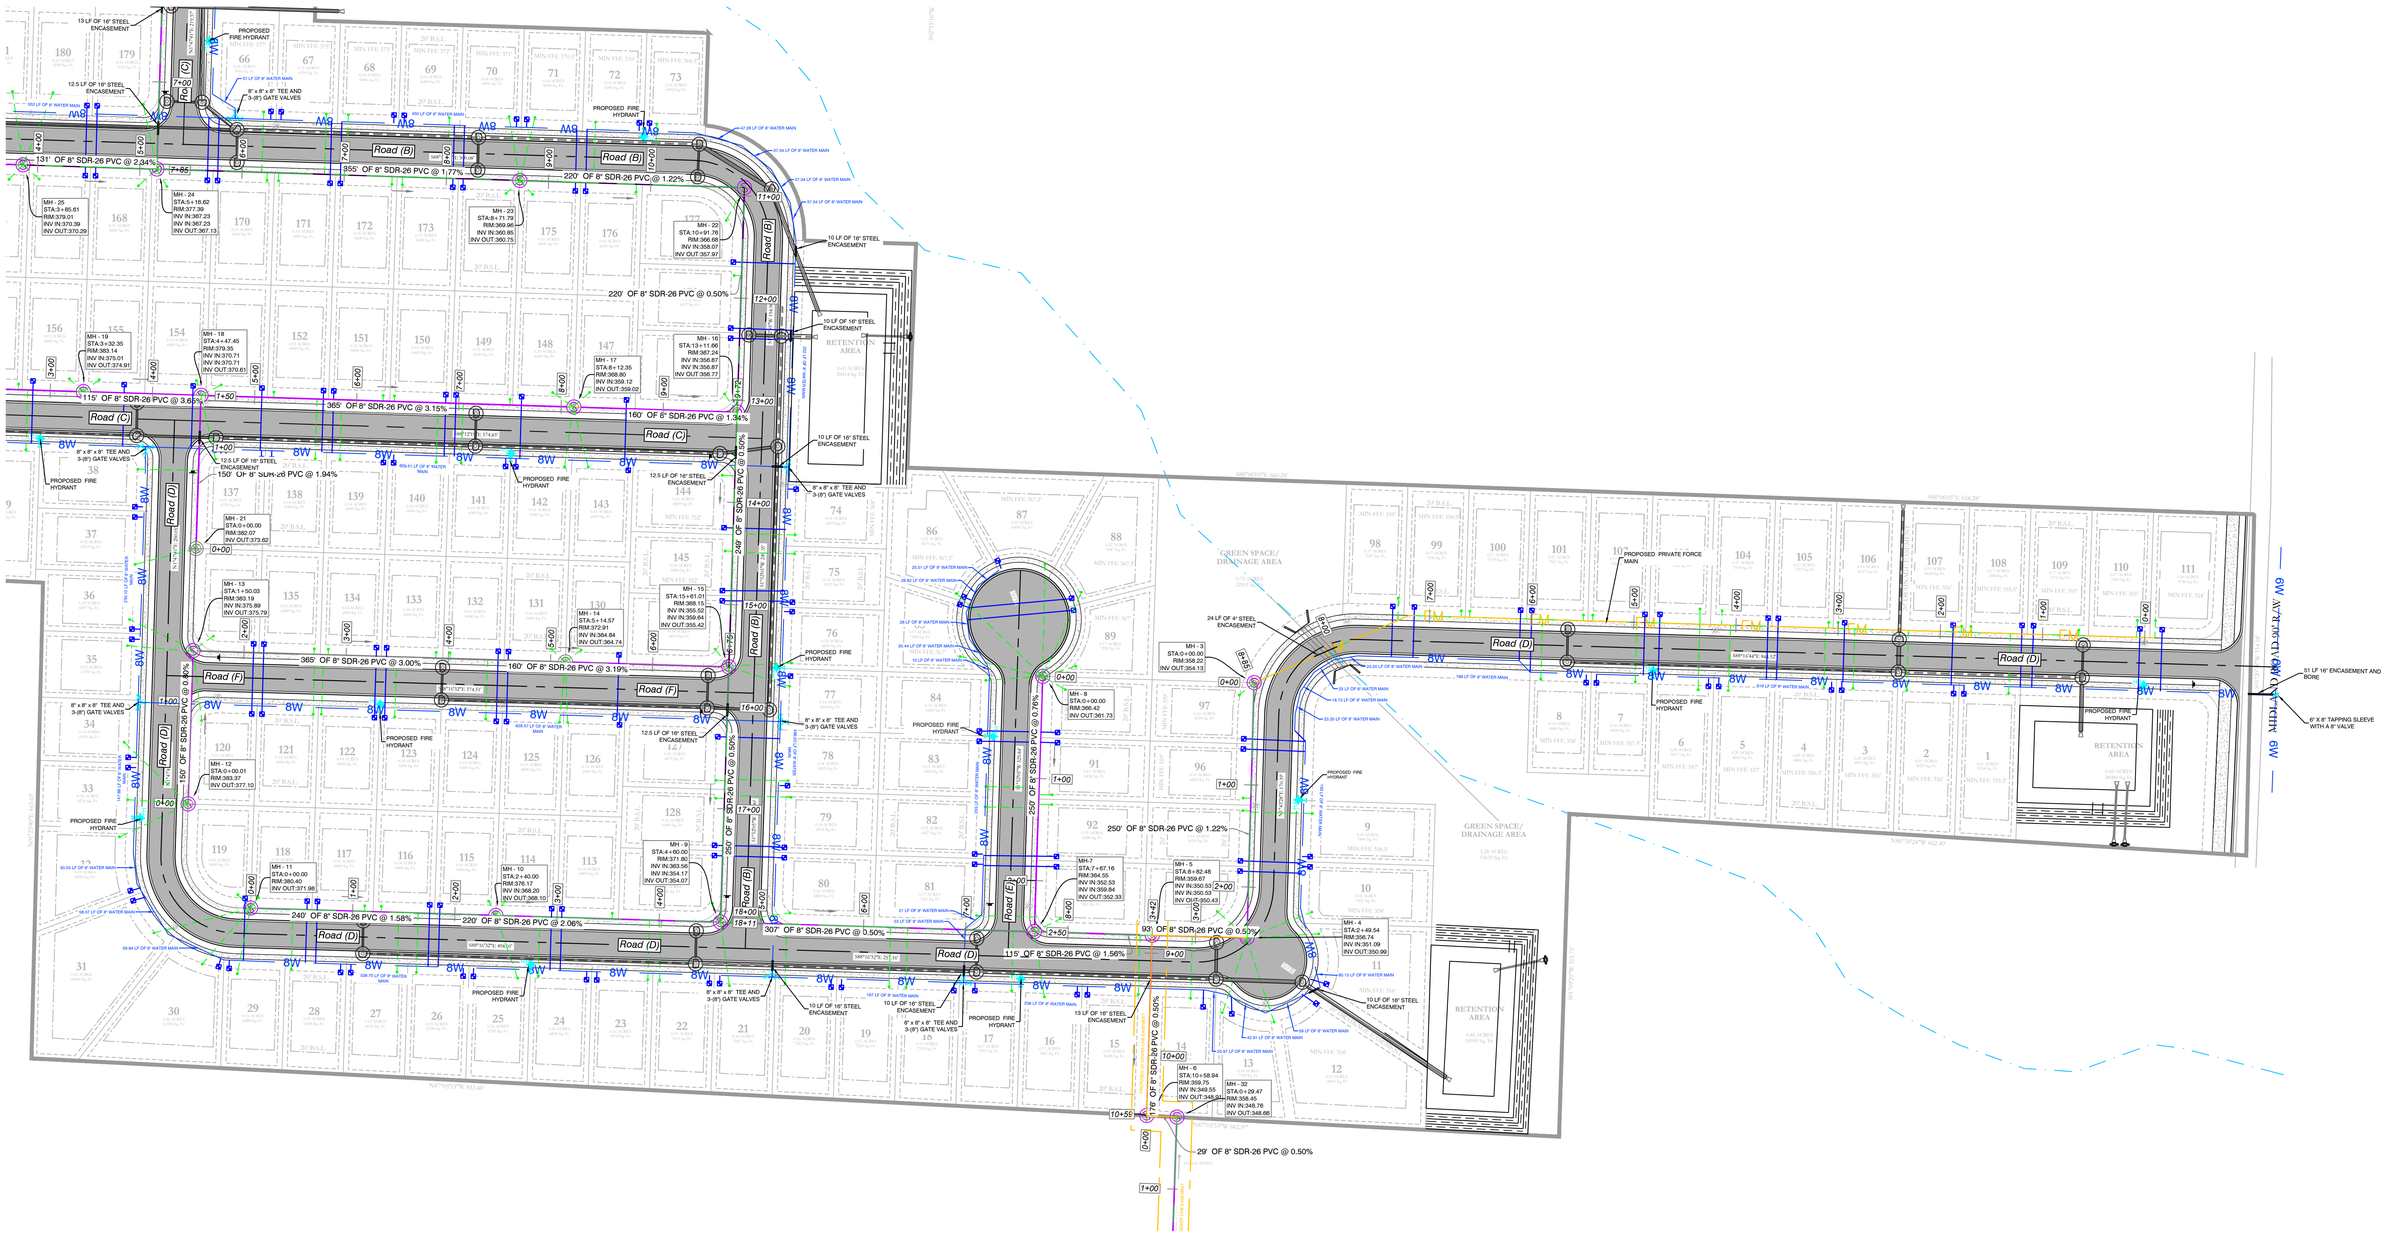

VICINITY MAP:

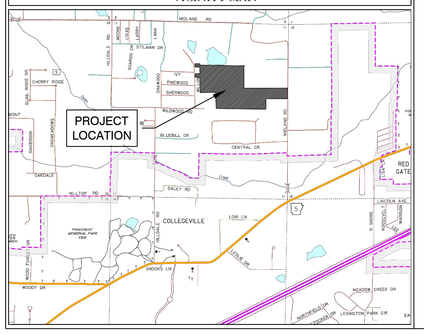

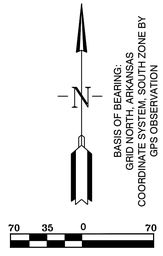

WATER & SEWER UTILITY NOTES:

1. ALL NEW 8-INCH WATER MAINS TO BE CLASS 900.
2. ALL WATER MAINS LARGER THAN 8" DIAMETER SHALL BE DUCTILE IRON (250 PSI PRESSURE CLASS).
3. ALL WATER AND SEWER INSTALLATION TO BE IN ACCORDANCE WITH THE CITY OF BRYANT "STANDARD SPECIFICATIONS FOR DESIGN AND CONSTRUCTION OF WATER LINES AND SEWER LINES, 2015 EDITION.
4. WATER LINES UNDER CULVERTS, CREEKS, CONCRETE CHANNELS, RETAINING WALLS, OR OTHER DIFFICULT AND /OR DANGEROUS TO MAINTAIN AREAS SHALL BE ENCASED IN A SMOOTH STEEL ENCASEMENT PIPE. THE STEEL ENCASEMENT SHALL EXTEND FIVE FEET EITHER SIDE OF THE AREA.
5. EACH WATER SERVICE METER MUST HAVE ITS OWN SERVICE LINE CONNECTION TO THE MAIN (INCLUDES DOUBLE METERS DISPLAYED AS ONE SERVICE LINE ON THE PLAT.
6. CASING SPACERS: SHALL BE STAINLESS STEEL, CASCADE MODEL CCS AS MANUFACTURED BY CASCADE WATER MFG. CO., OR APPROVED EQUAL.

SEWER CONSTRUCTION NOTES:

1. ALL SEWER INSTALLATION TO BE IN ACCORDANCE WITH THE CITY OF BRYANT " STANDARD SPECIFICATIONS FOR DESIGN AND CONSTRUCTION OF WATER LINES AND SEWER LINES, 2015 EDITION"
2. ALL SEWER LINES CROSSING UNDER ALL CONCRETE STORM DRAINS OR ANY STORM DRAIN 30-INCH DIAMETER AND LARGER, OR ALL STORM DRAINS WITH MULTIPLE PIPE RUNS, SHALL BE STEEL ENCASED A MINIMUM OF 5 FEET EITHER SIDE OF THE STORM DRAIN.
3. CASING SPACERS: SHALL BE STAINLESS STEEL, CASCADE MODEL CCS AS MANUFACTURED BY CASCADE WATER MFG. CO., OR APPROVED EQUAL.

HDPE

RCP

SEWER LEGEND:	WATER LEGEND:
SEWER SERVICE	DUAL WATER METERS
SEWER MAIN — S — SEWER MANHOLE	SINGLE WATER METER
	GATE VALVE
	45º FITTING
	90º FITTING
	TEE FITTING
	CROSS FITTING
	FIRE HYDRANT

NOTE:
USE SDR-26 PVC SEWER PIPE EXCEPT WHERE DUCTILE IRON PIPE REQUIRED FOR COVER. USE DUCTILE IRON PIPE WHERE 3' MINIMUM COVE CANNOT BE MAINTAINED.

CONTRACTOR IS RESPONSIBLE FOR LOCATING ALL BURIED UTILITIES PRIOR TO CONSTRUCTION.

MIDLAND ROAD SUBDIVISION
UTILITY PLAN


HOPE CONSULTING
ENGINEERS - SURVEYORS
129 North Main Street,
Benton, Arkansas 72015
PH. (501)315-2626
FAX (501) 315-0024
www.hopeconsulting.com


FOR USE AND BENEFIT OF:
HAVEN'S DEVELOPMENT, LLC

UTILITY PLAN
MIDLAND ROAD
IN THE CITY OF BRYANT, SALINE COUNTY, ARKANSAS

DATE: 5/10/2023	C.A.D. BY:		DRAWING NUMBER:
REVISED:	CHECKED BY:		23-0024
SHEET: C-3.1	SCALE: 1" = 70'		
500		0	

Sanitary-1 PROFILE

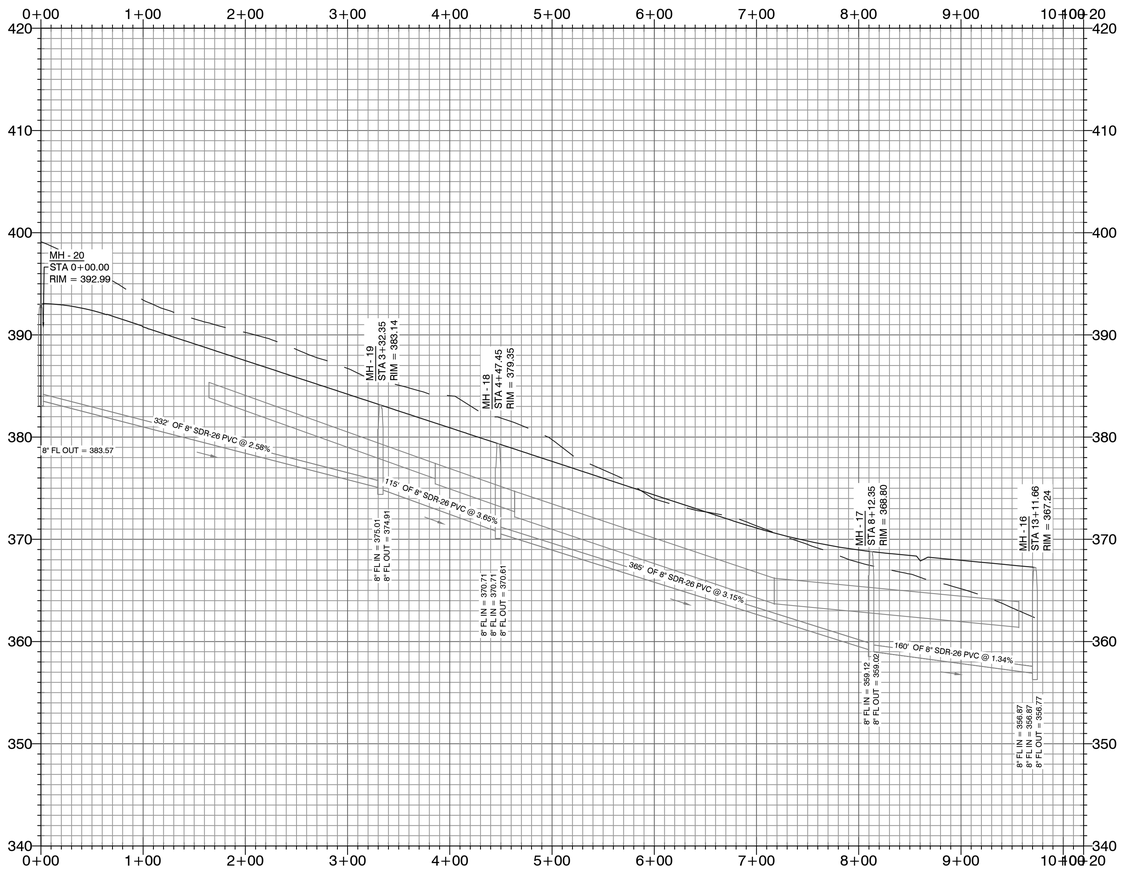

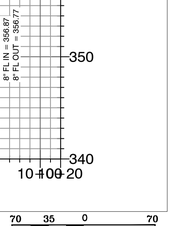

WATER & SEWER UTILITY NOTES:

1. ALL NEW 8-INCH WATER MAINS TO BE CLASS 900.
2. ALL WATER MAINS LARGER THAN 8" DIAMETER SHALL BE DUCTILE IRON (250 PSI PRESSURE CLASS).
3. ALL WATER AND SEWER INSTALLATION TO BE IN ACCORDANCE WITH THE CITY OF BRYANT "STANDARD SPECIFICATIONS FOR DESIGN AND CONSTRUCTION OF WATER LINES AND SEWER LINES, 2015 EDITION.
4. WATER LINES UNDER CULVERTS, CREEKS, CONCRETE CHANNELS, RETAINING WALLS, OR OTHER DIFFICULT AND /OR DANGEROUS TO MAINTAIN AREAS SHALL BE ENCASED IN A SMOOTH STEEL ENCASEMENT PIPE. THE STEEL ENCASEMENT SHALL EXTEND FIVE FEET EITHER SIDE OF THE AREA.
5. EACH WATER SERVICE METER MUST HAVE ITS OWN SERVICE LINE CONNECTION TO THE MAIN (INCLUDES DOUBLE METERS DISPLAYED AS ONE SERVICE LINE ON THE PLAT.
6. CASING SPACERS: SHALL BE STAINLESS STEEL, CASCADE MODEL CCS AS MANUFACTURED BY CASCADE WATER MFG. CO., OR APPROVED EQUAL.


SEWER CONSTRUCTION NOTES:

1. ALL SEWER INSTALLATION TO BE IN ACCORDANCE WITH THE CITY OF BRYANT " STANDARD SPECIFICATIONS FOR DESIGN AND CONSTRUCTION OF WATER LINES AND SEWER LINES, 2015 EDITION"
2. ALL SEWER LINES CROSSING UNDER ALL CONCRETE STORM DRAINS OR ANY STORM DRAIN 30-INCH DIAMETER AND LARGER, OR ALL STORM DRAINS WITH MULTIPLE PIPE RUNS, SHALL BE STEEL ENCASED A MINIMUM OF 5 FEET EITHER SIDE OF THE STORM DRAIN.
3. CASING SPACERS: SHALL BE STAINLESS STEEL, CASCADE MODEL CCS AS MANUFACTURED BY CASCADE WATER MFG. CO., OR APPROVED EQUAL.


HDPE

RCP

VICINITY MAP:

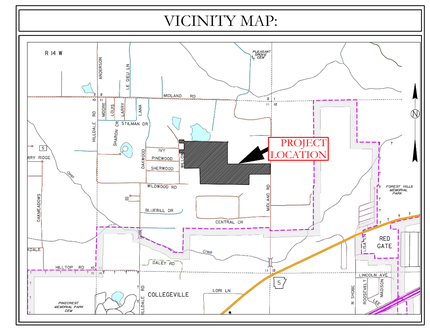

SEWER LEGEND:	WATER LEGEND:
SEWER SERVICE, SEWER MAIN, SEWER MANHOLE	DUAL WATER METERS
NOTE: USE SDR-26 PVC SEWER PIPE EXCEPT WHERE DUCTILE IRON PIPE REQUIRED FOR COVER. USE DUCTILE IRON PIPE WHERE 3' MINIMUM COVE CANNOT BE MAINTAINED.	SINGLE WATER METER
CONTRACTOR IS RESPONSIBLE FOR LOCATING ALL BURIED UTILITIES PRIOR TO CONSTRUCTION.	GATE VALVE
	45º FITTING
	90º FITTING
	TEE FITTING
	CROSS FITTING
	FIRE HYDRANT

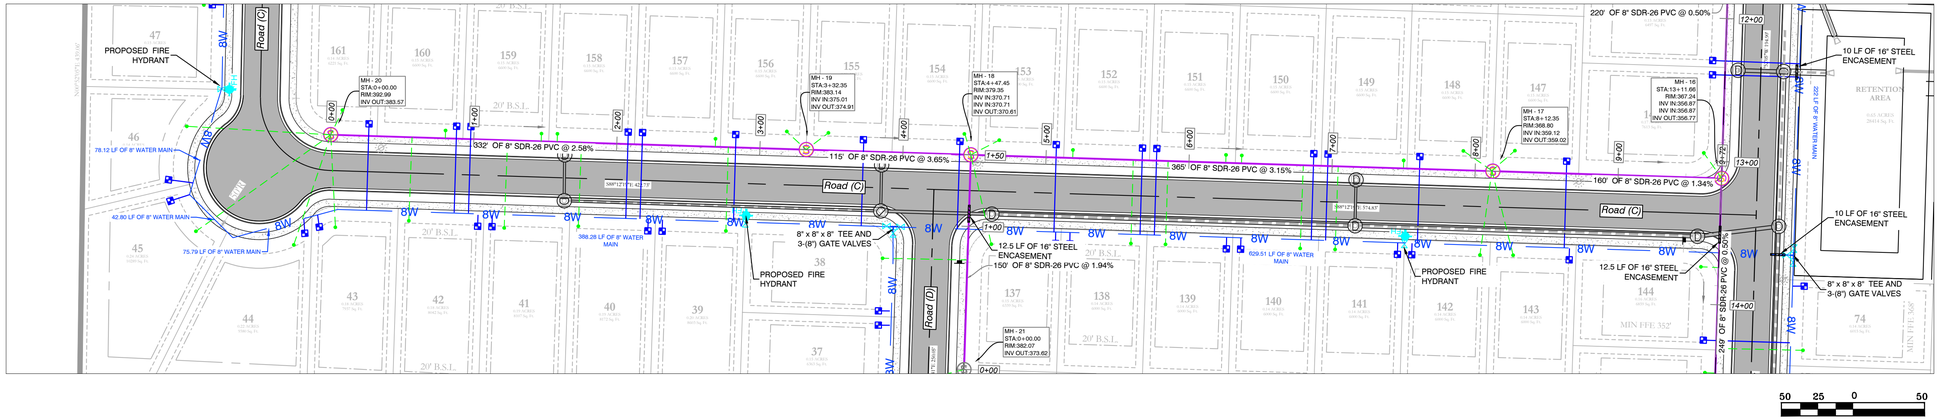

MIDLAND ROAD SUBDIVISION
SEWER PLAN & PROFILES

HOPE CONSULTING
ENGINEERS - SURVEYORS
129 North Main Street,
Benton, Arkansas 72015
PH. (501)315-2626
FAX (501) 315-0024
www.hopeconsulting.com


FOR USE AND BENEFIT OF:
HAVEN'S DEVELOPMENT, LLC

MIDLAND ROAD
SEWER PROFILES
BRYANT, SALINE COUNTY, ARKANSAS


DATE:	5/10/2023	C.A.D. BY:		DRAWING NUMBER:			
REVISED:		CHECKED BY:		23-0024			
SHEET:	C-3.2	SCALE:					
500	1S	15W	0	34	230	62	1807


K:\LAND PROJECTS 2004\SUBDIVISIONS\2023\23-0024 HAVENS MIDLAND ROAD SUBDIVISION\STIES R14W\CIVIL\DWG\23-0024 CONSTRUCTION PLAN (FINAL FORMAT).DWG, 5/10/2023 2:39:47 PM, CDT, Jeff Hope


Sanitary 3 PROFILE

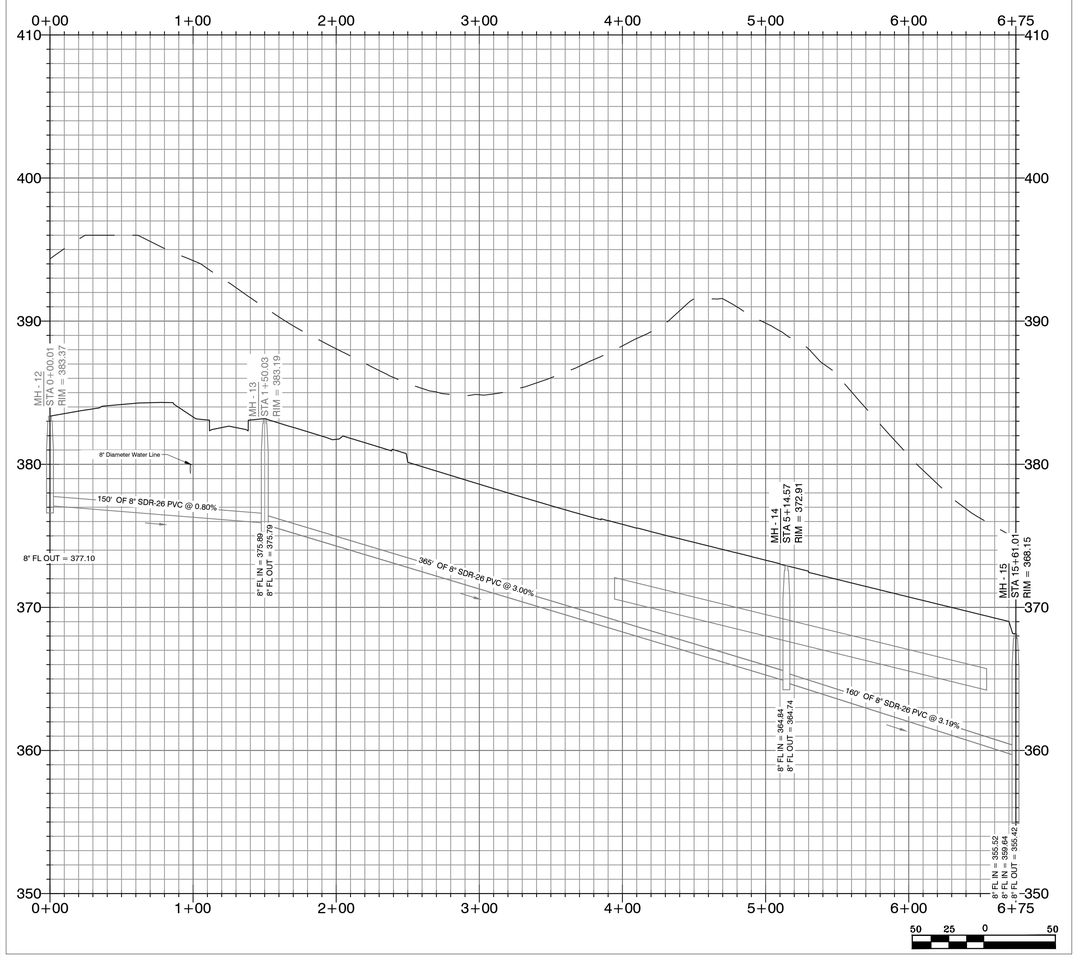


Sanitary-2 PROFILE

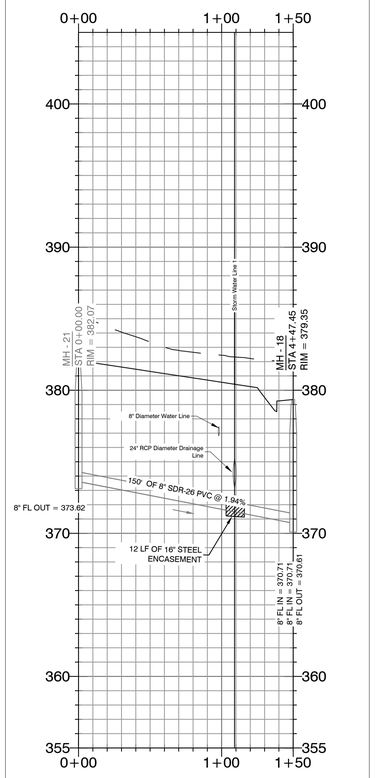

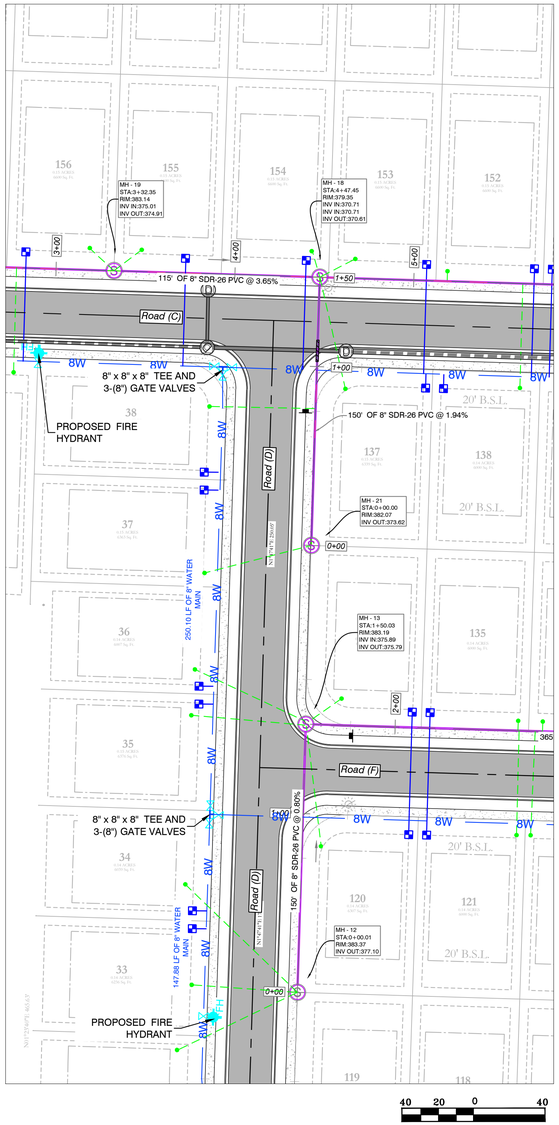

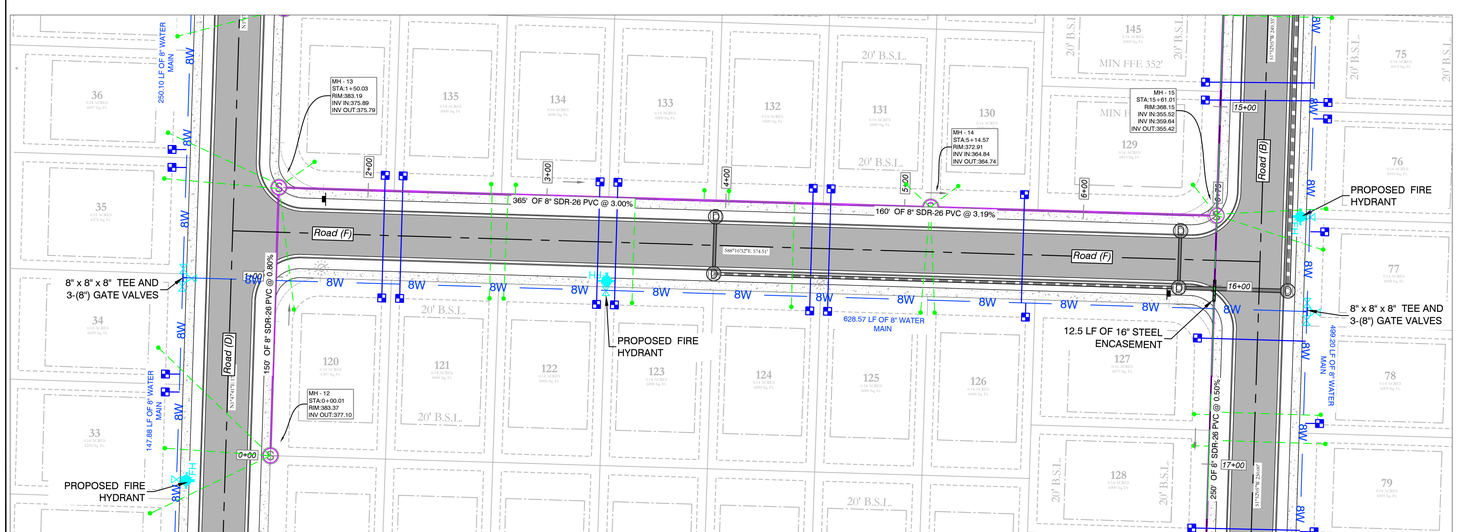

VICINITY MAP:

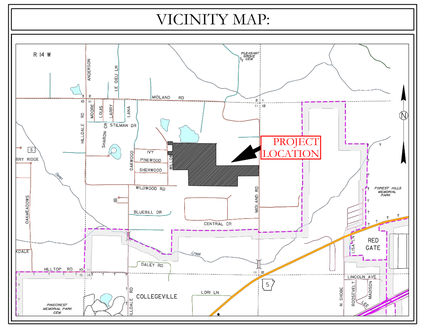

WATER & SEWER UTILITY NOTES:

1. ALL NEW 8-INCH WATER MAINS TO BE CLASS 900.
2. ALL WATER MAINS LARGER THAN 8" DIAMETER SHALL BE DUCTILE IRON (250 PSI PRESSURE CLASS).
3. ALL WATER AND SEWER INSTALLATION TO BE IN ACCORDANCE WITH THE CITY OF BRYANT "STANDARD SPECIFICATIONS FOR DESIGN AND CONSTRUCTION OF WATER LINES AND SEWER LINES, 2015 EDITION.
4. WATER LINES UNDER CULVERTS, CREEKS, CONCRETE CHANNELS, RETAINING WALLS, OR OTHER DIFFICULT AND /OR DANGEROUS TO MAINTAIN AREAS SHALL BE ENCASED IN A SMOOTH STEEL ENCASEMENT PIPE. THE STEEL ENCASEMENT SHALL EXTEND FIVE FEET EITHER SIDE OF THE AREA.
5. EACH WATER SERVICE METER MUST HAVE ITS OWN SERVICE LINE CONNECTION TO THE MAIN (INCLUDES DOUBLE METERS DISPLAYED AS ONE SERVICE LINE ON THE PLAT..
6. CASING SPACERS: SHALL BE STAINLESS STEEL, CASCADE MODEL CCS AS MANUFACTURED BY CASCADE WATER MFG. CO., OR APPROVED EQUAL.

SEWER CONSTRUCTION NOTES:

1. ALL SEWER INSTALLATION TO BE IN ACCORDANCE WITH THE CITY OF BRYANT " STANDARD SPECIFICATIONS FOR DESIGN AND CONSTRUCTION OF WATER LINES AND SEWER LINES, 2015 EDITION"
2. ALL SEWER LINES CROSSING UNDER ALL CONCRETE STORM DRAINS OR ANY STORM DRAIN 30-INCH DIAMETER AND LARGER, OR ALL STORM DRAINS WITH MULTIPLE PIPE RUNS, SHALL BE STEEL ENCASED A MINIMUM OF 5 FEET EITHER SIDE OF THE STORM DRAIN.
3. CASING SPACERS: SHALL BE STAINLESS STEEL, CASCADE MODEL CCS AS MANUFACTURED BY CASCADE WATER MFG. CO., OR APPROVED EQUAL.

HDPE

RCP

N

BASIS OF BEARING:
GRID NORTH, ARKANSAS
COORDINATE SYSTEM, SOUTH ZONE BY
GPS OBSERVATION

SEWER LEGEND:	WATER LEGEND:
SEWER SERVICE	DUAL WATER METERS
SEWER MAIN — SEWER MANHOLE	SINGLE WATER METER
NOTE: USE SDR-26 PVC SEWER PIPE EXCEPT WHERE DUCTILE IRON PIPE REQUIRED FOR COVER. USE DUCTILE IRON PIPE WHERE 3' MINIMUM COVE CANNOT BE MAINTAINED. CONTRACTOR IS RESPONSIBLE FOR LOCATING ALL BURIED UTILITIES PRIOR TO CONSTRUCTION.	GATE VALVE
	45º FITTING
	90º FITTING
	TEE FITTING
	CROSS FITTING
	FIRE HYDRANT

HOPE CONSULTING
ENGINEERS - SURVEYORS
129 North Main Street,
Benton, Arkansas 72015
PH. (501)315-2626
FAX (501) 315-0024
www.hopeconsulting.com

FOR USE AND BENEFIT OF:
HAVEN'S DEVELOPMENT, LLC


MIDLAND ROAD
SEWER PROFILES
BRYANT, SALINE COUNTY, ARKANSAS

DATE:	5/10/2023	C.A.D. BY:	DRAWING NUMBER:
REVISED:		CHECKED BY:	23-0024
SHEET:	C-3.3	SCALE:	


500	1S	15W	0	34	230	62	1807

MIDLAND ROAD SUBDIVISION
SEWER PLAN & PROFILES

K:\LAND PROJECTS 2004\SUBDIVISIONS\2023\23-0024 HAVENS MIDLAND ROAD SUBDIVISION\CAD FILES\PROFILES\23-0024 CONSTRUCTION PLAN PROFILES.DWG, 5/10/2023 8:44:07 AM, CAYELD, DWG To PDF.pc3

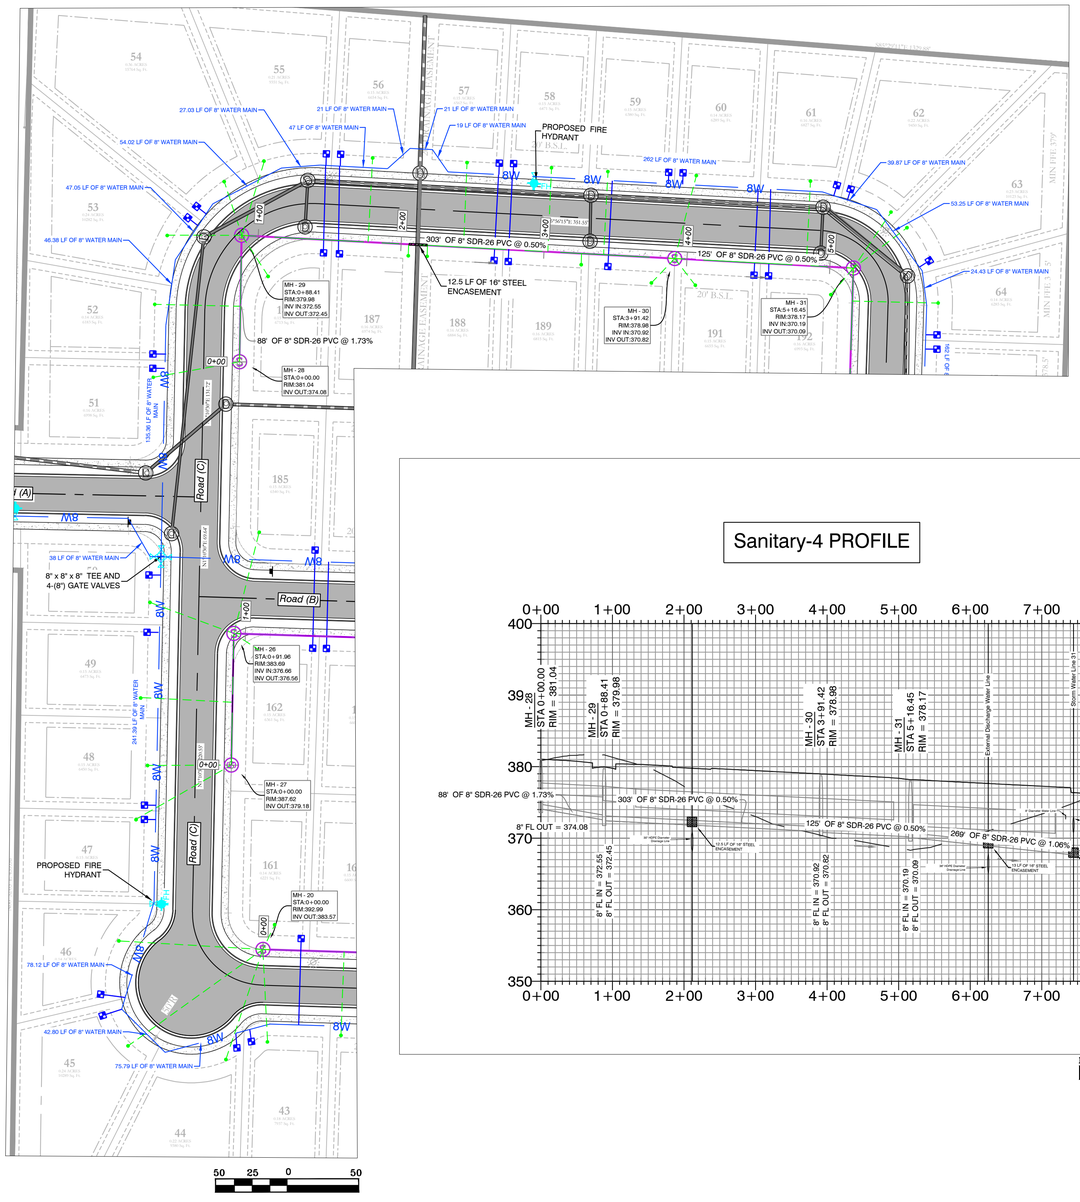

Sanitary-4 PROFILE

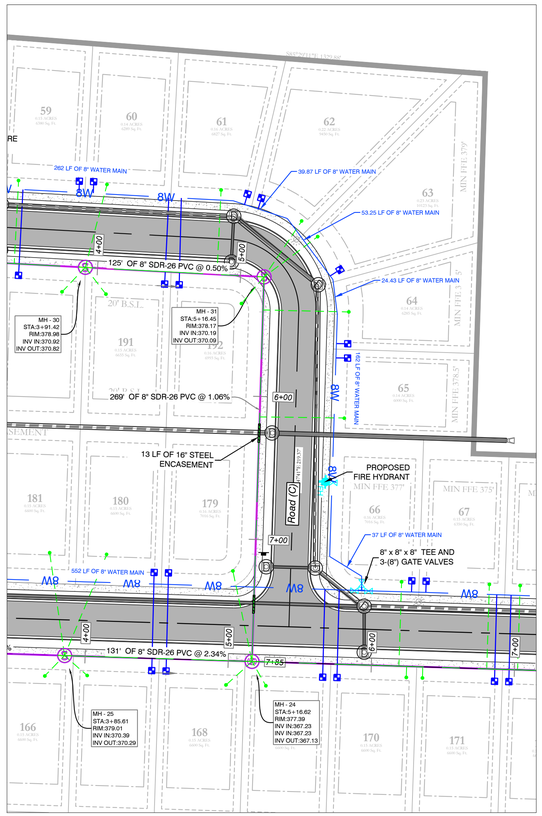

WATER & SEWER UTILITY NOTES:


1. ALL NEW 8-INCH WATER MAINS TO BE CLASS 900.
2. ALL WATER MAINS LARGER THAN 8" DIAMETER SHALL BE DUCTILE IRON (250 PSI PRESSURE CLASS).
3. ALL WATER AND SEWER INSTALLATION TO BE IN ACCORDANCE WITH THE CITY OF BRYANT "STANDARD SPECIFICATIONS FOR DESIGN AND CONSTRUCTION OF WATER LINES AND SEWER LINES, 2015 EDITION.
4. WATER LINES UNDER CULVERTS, CREEKS, CONCRETE CHANNELS, RETAINING WALLS, OR OTHER DIFFICULT AND /OR DANGEROUS TO MAINTAIN AREAS SHALL BE ENCASED IN A SMOOTH STEEL ENCASEMENT PIPE. THE STEEL ENCASEMENT SHALL EXTEND FIVE FEET EITHER SIDE OF THE AREA.
5. EACH WATER SERVICE METER MUST HAVE ITS OWN SERVICE LINE CONNECTION TO THE MAIN (INCLUDES DOUBLE METERS DISPLAYED AS ONE SERVICE LINE ON THE PLAT.
6. CASING SPACERS: SHALL BE STAINLESS STEEL, CASCADE MODEL CCS AS MANUFACTURED BY CASCADE WATER MFG. CO., OR APPROVED EQUAL.

SEWER CONSTRUCTION NOTES:

1. ALL SEWER INSTALLATION TO BE IN ACCORDANCE WITH THE CITY OF BRYANT " STANDARD SPECIFICATIONS FOR DESIGN AND CONSTRUCTION OF WATER LINES AND SEWER LINES, 2015 EDITION"
2. ALL SEWER LINES CROSSING UNDER ALL CONCRETE STORM DRAINS OR ANY STORM DRAIN 30-INCH DIAMETER AND LARGER, OR ALL STORM DRAINS WITH MULTIPLE PIPE RUNS, SHALL BE STEEL ENCASED A MINIMUM OF 5 FEET EITHER SIDE OF THE STORM DRAIN.
3. CASING SPACERS: SHALL BE STAINLESS STEEL, CASCADE MODEL CCS AS MANUFACTURED BY CASCADE WATER MFG. CO., OR APPROVED EQUAL.

HDPE
RCP

VICINITY MAP:

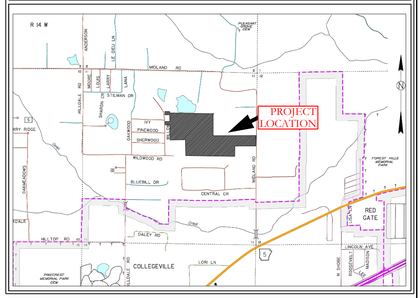

MIDLAND ROAD SUBDIVISION
SEWER PLAN & PROFILES

SEWER LEGEND:	WATER LEGEND:
SEWER SERVICE, SEWER MAIN, SEWER MANHOLE	DUAL WATER METERS
NOTE: USE SDR-26 PVC SEWER PIPE EXCEPT WHERE DUCTILE IRON PIPE REQUIRED FOR COVER. USE DUCTILE IRON PIPE WHERE 3' MINIMUM COVE CANNOT BE MAINTAINED.	SINGLE WATER METER
CONTRACTOR IS RESPONSIBLE FOR LOCATING ALL BURIED UTILITIES PRIOR TO CONSTRUCTION.	GATE VALVE
	45º FITTING
	90º FITTING
	TEE FITTING
	CROSS FITTING
	FIRE HYDRANT

BASIS OF BEARING:
GRID NORTH, ARKANSAS
COORDINATE SYSTEM, SOUTH ZONE BY
GPS OBSERVATION

HOPE CONSULTING
ENGINEERS - SURVEYORS
129 North Main Street,
Benton, Arkansas 72015
PH. (501)315-2626
FAX (501) 315-0024
www.hopeconsulting.com


FOR USE AND BENEFIT OF:
HAVEN'S DEVELOPMENT, LLC

MIDLAND ROAD
SEWER PROFILES
BRYANT, SALINE COUNTY, ARKANSAS

DATE:	5/10/2023	C.A.D. BY:	DRAWING NUMBER:
REVISED:		CHECKED BY:	23-0024
SHEET:	C-3.4	SCALE:	

500	1S	15W	0	34	230	62	1807

K:\LAND PROJECTS 2\04\SUBDIVISIONS\2023\23-0024 HAVENS MIDLAND ROAD SUBDIVISION\SITE\R&W\CIVIL\DWG\23-0024 CONSTRUCTION PLAN (PROFILES).DWG, 5/10/2023 11:07:47 AM, CDavis

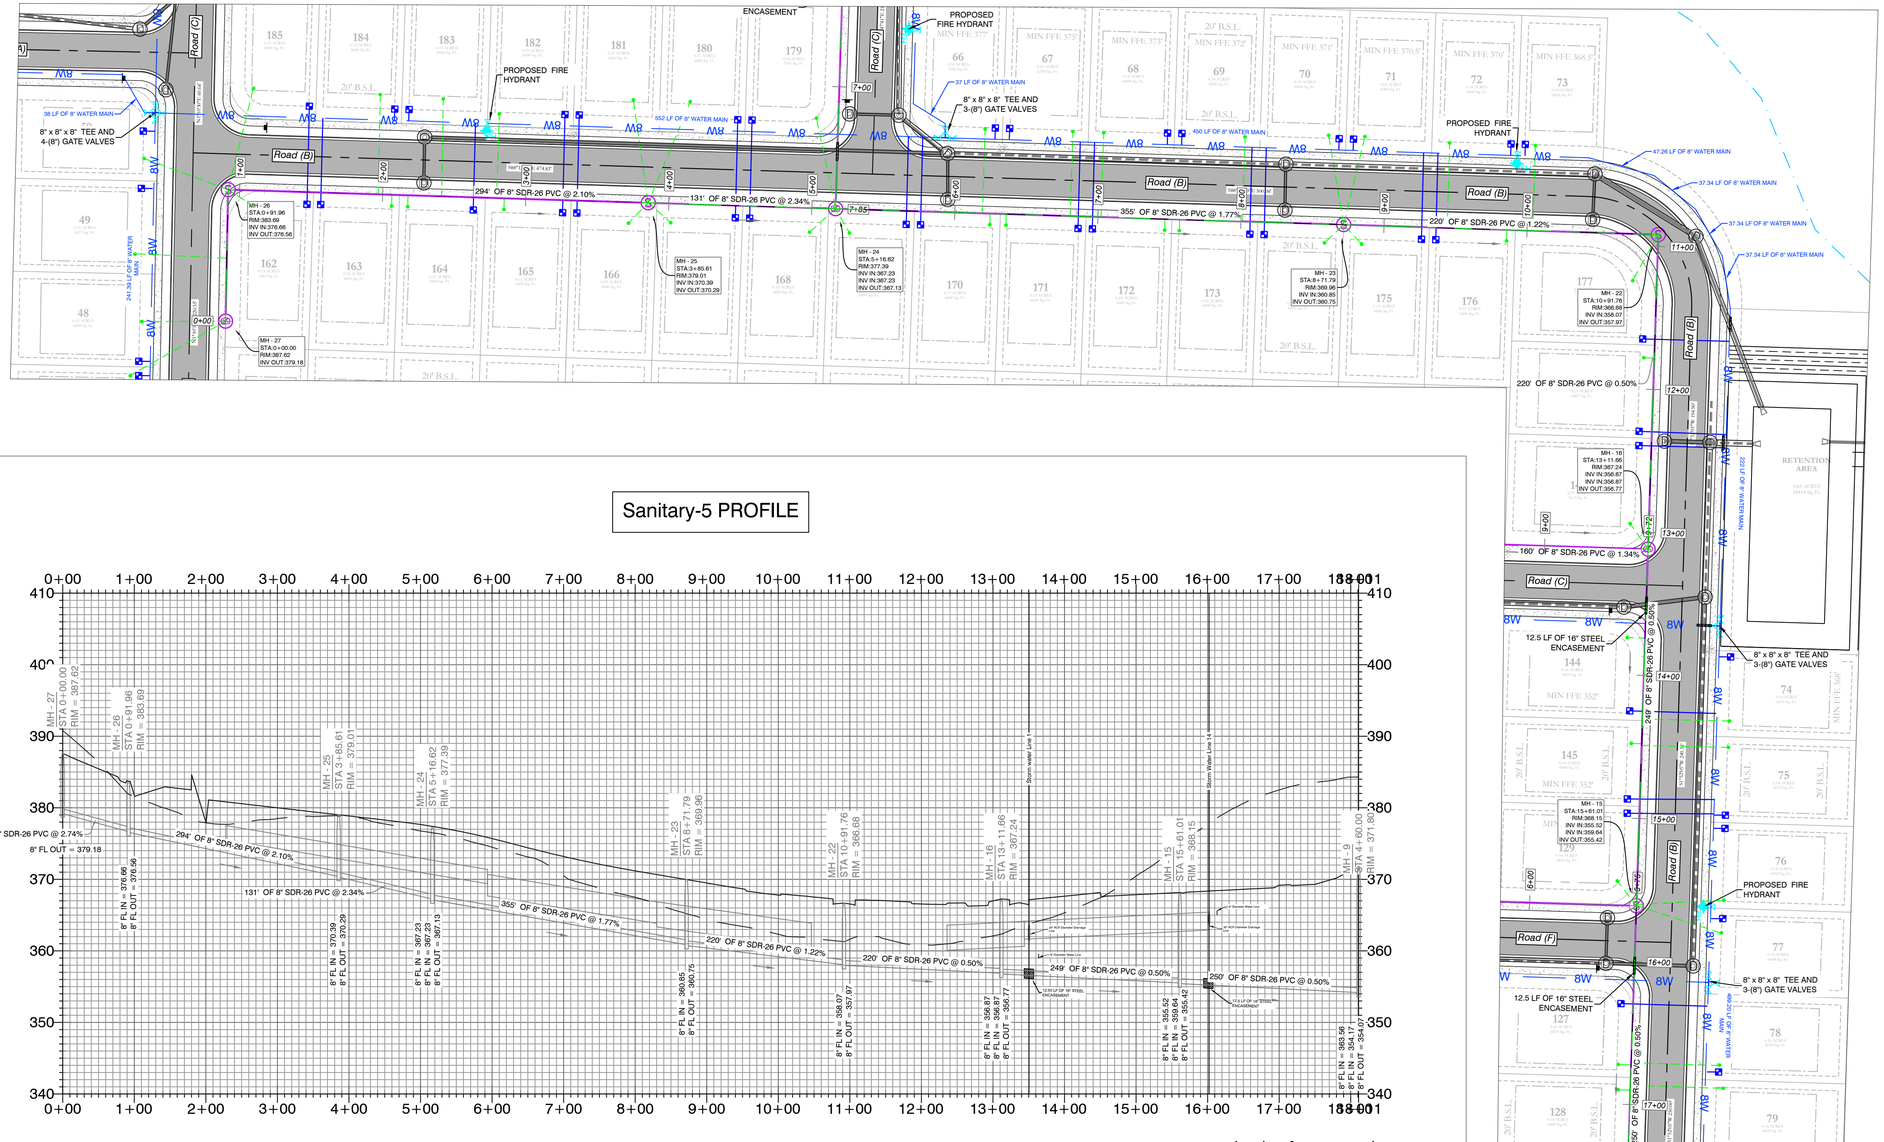

Sanitary-5 PROFILE

WATER & SEWER UTILITY NOTES:

1. ALL NEW 8-INCH WATER MAINS TO BE CLASS 900.
2. ALL WATER MAINS LARGER THAN 8" DIAMETER SHALL BE DUCTILE IRON (250 PSI PRESSURE CLASS).
3. ALL WATER AND SEWER INSTALLATION TO BE IN ACCORDANCE WITH THE CITY OF BRYANT "STANDARD SPECIFICATIONS FOR DESIGN AND CONSTRUCTION OF WATER LINES AND SEWER LINES, 2015 EDITION.
4. WATER LINES UNDER CULVERTS, CREEKS, CONCRETE CHANNELS, RETAINING WALLS, OR OTHER DIFFICULT AND /OR DANGEROUS TO MAINTAIN AREAS SHALL BE ENCASED IN A SMOOTH STEEL ENCASEMENT PIPE. THE STEEL ENCASEMENT SHALL EXTEND FIVE FEET EITHER SIDE OF THE AREA.
5. EACH WATER SERVICE METER MUST HAVE ITS OWN SERVICE LINE CONNECTION TO THE MAIN (INCLUDES DOUBLE METERS DISPLAYED AS ONE SERVICE LINE ON THE PLAT.
6. CASING SPACERS: SHALL BE STAINLESS STEEL, CASCADE MODEL CCS AS MANUFACTURED BY CASCADE WATER MFG. CO., OR APPROVED EQUAL.

SEWER CONSTRUCTION NOTES:

1. ALL SEWER INSTALLATION TO BE IN ACCORDANCE WITH THE CITY OF BRYANT " STANDARD SPECIFICATIONS FOR DESIGN AND CONSTRUCTION OF WATER LINES AND SEWER LINES, 2015 EDITION"
2. ALL SEWER LINES CROSSING UNDER ALL CONCRETE STORM DRAINS OR ANY STORM DRAIN 30-INCH DIAMETER AND LARGER, OR ALL STORM DRAINS WITH MULTIPLE PIPE RUNS, SHALL BE STEEL ENCASED A MINIMUM OF 5 FEET EITHER SIDE OF THE STORM DRAIN.
3. CASING SPACERS: SHALL BE STAINLESS STEEL, CASCADE MODEL CCS AS MANUFACTURED BY CASCADE WATER MFG. CO., OR APPROVED EQUAL.

N


BASIS OF BEARING:
GRID NORTH, ARKANSAS
COORDINATE SYSTEM, SOUTH ZONE BY
GPS OBSERVATION

HDPE

RCP

50 25 0 50

VICINITY MAP:

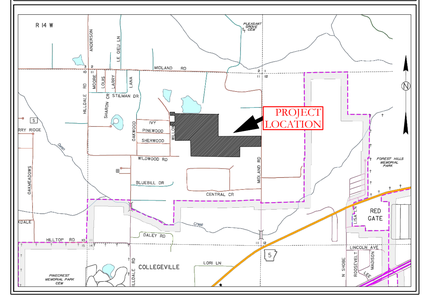

MIDLAND ROAD SUBDIVISION
SEWER PLAN & PROFILES

SEWER LEGEND:	WATER LEGEND:
SEWER SERVICE, SEWER MAIN, SEWER MANHOLE	DUAL WATER METERS
NOTE: USE SDR-26 PVC SEWER PIPE EXCEPT WHERE DUCTILE IRON PIPE REQUIRED FOR COVER. USE DUCTILE IRON PIPE WHERE 3' MINIMUM COVE CANNOT BE MAINTAINED.	SINGLE WATER METER
CONTRACTOR IS RESPONSIBLE FOR LOCATING ALL BURIED UTILITIES PRIOR TO CONSTRUCTION.	GATE VALVE
	45º FITTING
	90º FITTING
	TEE FITTING
	CROSS FITTING
	FIRE HYDRANT

HOPE CONSULTING
ENGINEERS - SURVEYORS
129 North Main Street,
Benton, Arkansas 72015
PH. (501)315-2626
FAX (501) 315-0024
www.hopeconsulting.com


FOR USE AND BENEFIT OF:
HAVEN'S DEVELOPMENT, LLC

MIDLAND ROAD
SEWER PROFILES
BRYANT, SALINE COUNTY, ARKANSAS

DATE: 5/9/2023	C.A.D. BY:	DRAWING NUMBER:	23-0024
REVISED:	CHECKED BY:		
SHEET: C-3.5	SCALE:		


500	1S	15W	0	34	230	62	1807

K:\LAND PROJECTS\2023\23-0024 MIDLAND ROAD SUBDIVISION\CAD\PLOT FILES\23-0024 CONSTRUCTION PLAN (FINAL DRAWINGS).DWG, 5/9/2023 11:53:48 AM, CHRIS

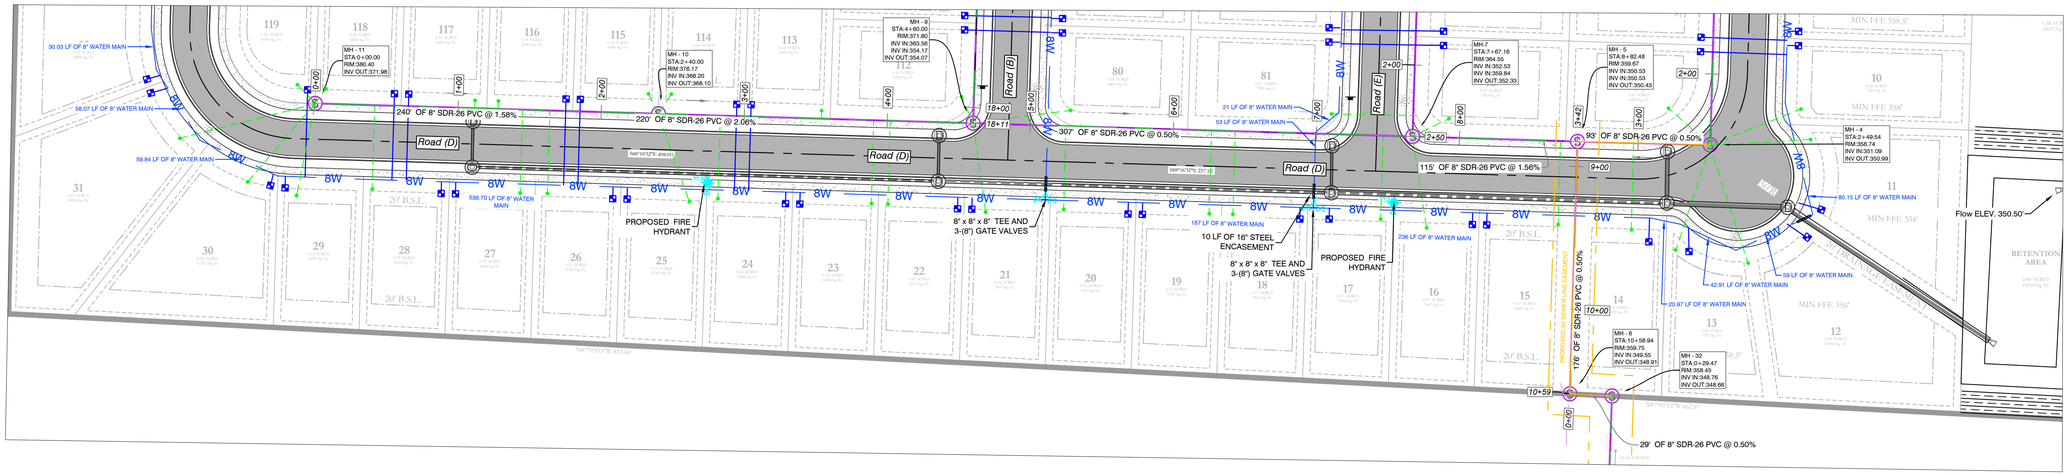

BASIS OF BEARING:
GRID NORTH, ARKANSAS
COORDINATE SYSTEM, SOUTH ZONE BY
GPS OBSERVATION

Sanitary-6 PROFILE

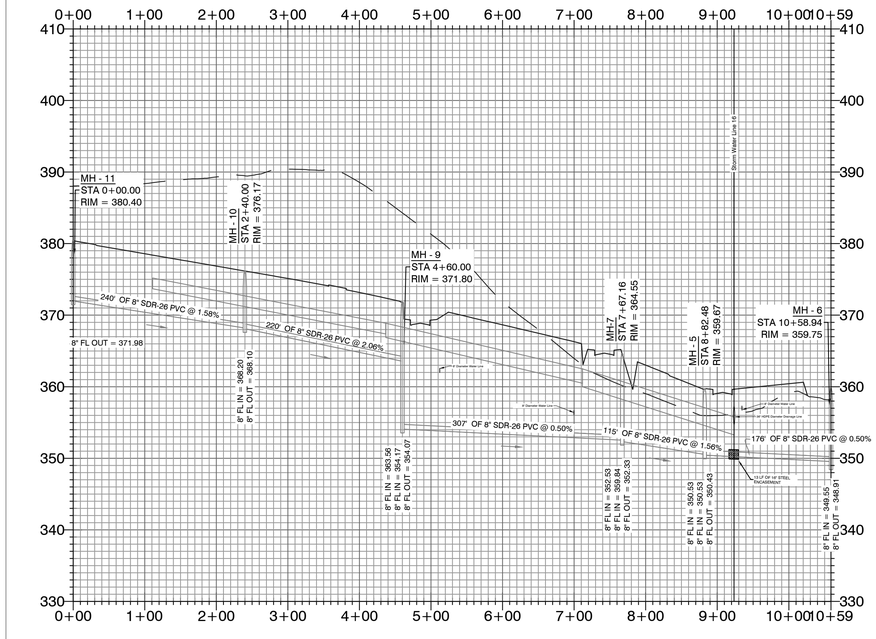

WATER & SEWER UTILITY NOTES:

1. ALL NEW 8-INCH WATER MAINS TO BE CLASS 900.
2. ALL WATER MAINS LARGER THAN 8" DIAMETER SHALL BE DUCTILE IRON (250 PSI PRESSURE CLASS).
3. ALL WATER AND SEWER INSTALLATION TO BE IN ACCORDANCE WITH THE CITY OF BRYANT "STANDARD SPECIFICATIONS FOR DESIGN AND CONSTRUCTION OF WATER LINES AND SEWER LINES, 2015 EDITION.
4. WATER LINES UNDER CULVERTS, CREEKS, CONCRETE CHANNELS, RETAINING WALLS, OR OTHER DIFFICULT AND /OR DANGEROUS TO MAINTAIN AREAS SHALL BE ENCASED IN A SMOOTH STEEL ENCASEMENT PIPE. THE STEEL ENCASEMENT SHALL EXTEND FIVE FEET EITHER SIDE OF THE AREA.
5. EACH WATER SERVICE METER MUST HAVE ITS OWN SERVICE LINE CONNECTION TO THE MAIN (INCLUDES DOUBLE METERS DISPLAYED AS ONE SERVICE LINE ON THE PLAT.
6. CASING SPACERS: SHALL BE STAINLESS STEEL, CASCADE MODEL CCS AS MANUFACTURED BY CASCADE WATER MFG. CO., OR APPROVED EQUAL.

SEWER CONSTRUCTION NOTES:

1. ALL SEWER INSTALLATION TO BE IN ACCORDANCE WITH THE CITY OF BRYANT " STANDARD SPECIFICATIONS FOR DESIGN AND CONSTRUCTION OF WATER LINES AND SEWER LINES, 2015 EDITION"
2. ALL SEWER LINES CROSSING UNDER ALL CONCRETE STORM DRAINS OR ANY STORM DRAIN 30-INCH DIAMETER AND LARGER, OR ALL STORM DRAINS WITH MULTIPLE PIPE RUNS, SHALL BE STEEL ENCASED A MINIMUM OF 5 FEET EITHER SIDE OF THE STORM DRAIN.
3. CASING SPACERS: SHALL BE STAINLESS STEEL, CASCADE MODEL CCS AS MANUFACTURED BY CASCADE WATER MFG. CO., OR APPROVED EQUAL.

HDPE

RCP

SEWER LEGEND:

SEWER SERVICE

SEWER MAIN — S — SEWER MANHOLE

NOTE:
USE SDR-26 PVC SEWER PIPE EXCEPT WHERE DUCTILE IRON PIPE REQUIRED FOR COVER. USE DUCTILE IRON PIPE WHERE 3' MINIMUM COVE CANNOT BE MAINTAINED.


CONTRACTOR IS RESPONSIBLE FOR LOCATING ALL BURIED UTILITIES PRIOR TO CONSTRUCTION.

WATER LEGEND:

- DUAL WATER METERS
- SINGLE WATER METER
- GATE VALVE
- 45º FITTING
- 90º FITTING
- TEE FITTING
- CROSS FITTING
- FH — FIRE HYDRANT

MIDLAND ROAD SUBDIVISION
SEWER PLAN & PROFILES

VICINITY MAP:

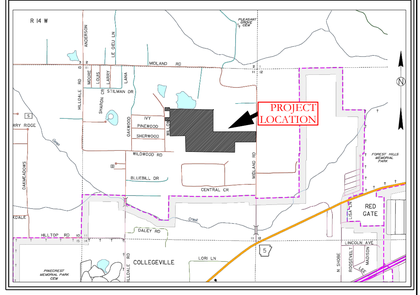

HOPE CONSULTING
ENGINEERS - SURVEYORS
129 North Main Street,
Benton, Arkansas 72015
PH. (501)315-2626
FAX (501) 315-0024
www.hopeconsulting.com

FOR USE AND BENEFIT OF:
HAVEN'S DEVELOPMENT, LLC


MIDLAND ROAD
SEWER PROFILES
BRYANT, SALINE COUNTY, ARKANSAS


DATE: 5/9/2023	C.A.D. BY:	DRAWING NUMBER:	23-0024
REVISED:	CHECKED BY:		
SHEET: C-3.6	SCALE:		

500	1S	15W	0	34	230	62	1807

K:\LAND PROJECTS 2004\SUBDIVISIONS\2023\23-0024 HAVENS MIDLAND ROAD SUBDIVISION\SITE\R4W\CIVIL\DWG\23-0024 CONSTRUCTION PLAN (FINAL).DWG, 5/9/2023 9:47:11 AM, CHRIS COMER, EXPANDED

Sanitary-7 PROFILE

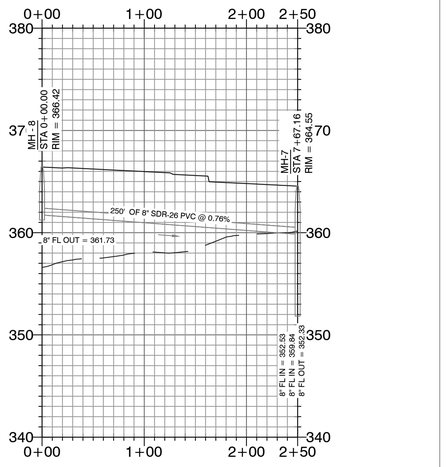


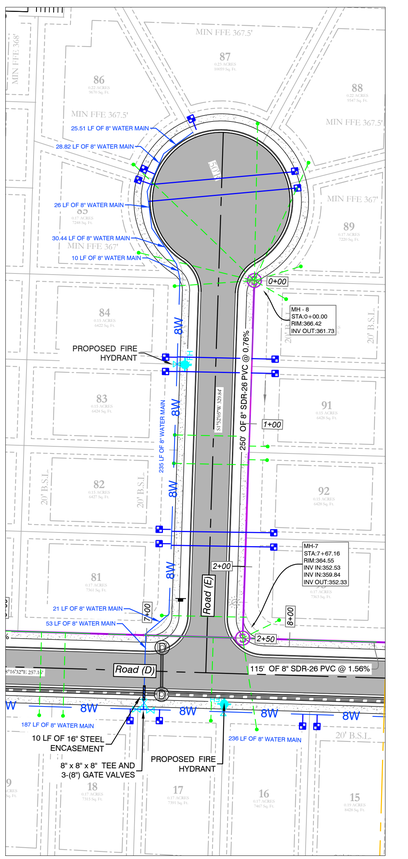

50 25 0 50


70 35 0 70

BASIS OF BEARING:
GRID NORTH, ARKANSAS
COORDINATE SYSTEM, SOUTH ZONE BY
GPS OBSERVATION

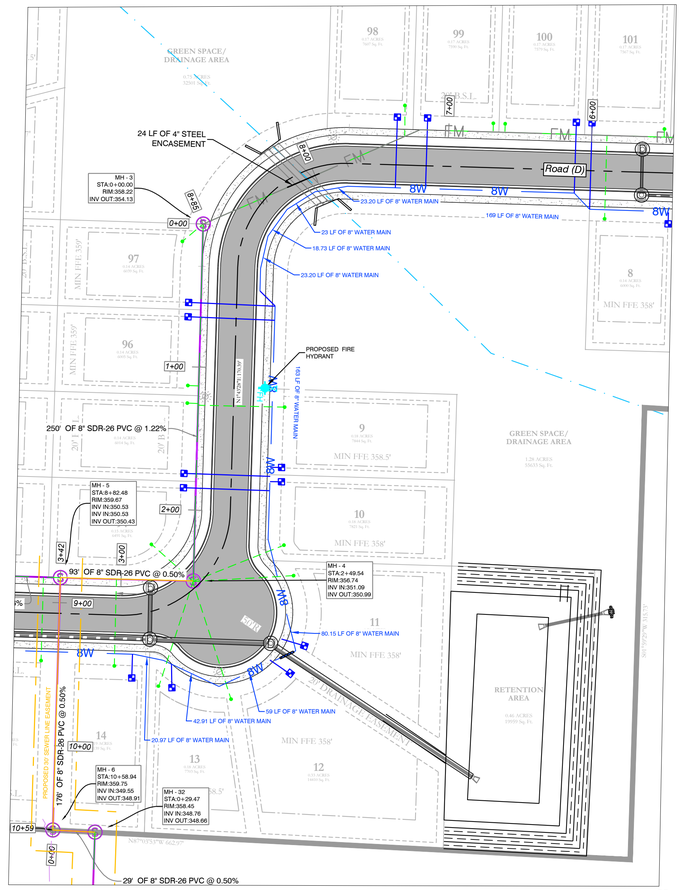


50 25 0 50

Sanitary-8 PROFILE

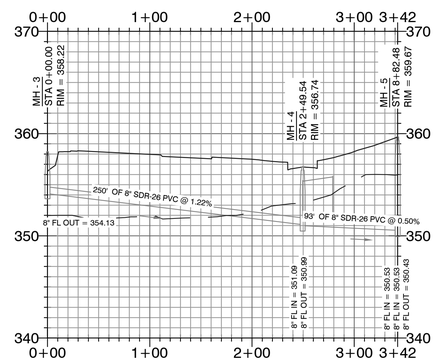

70 35 0 70

VICINITY MAP:

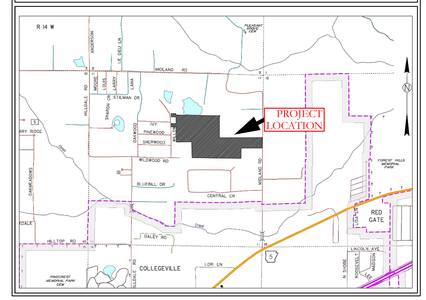

WATER & SEWER UTILITY NOTES:

1. ALL NEW 8-INCH WATER MAINS TO BE CLASS 900.
2. ALL WATER MAINS LARGER THAN 8" DIAMETER SHALL BE DUCTILE IRON (250 PSI PRESSURE CLASS).
3. ALL WATER AND SEWER INSTALLATION TO BE IN ACCORDANCE WITH THE CITY OF BRYANT "STANDARD SPECIFICATIONS FOR DESIGN AND CONSTRUCTION OF WATER LINES AND SEWER LINES, 2015 EDITION".
4. WATER LINES UNDER CUALVERTS, CREEKS, CONCRETE CHANNELS, RETAINING WALLS, OR OTHER DIFFICULT AND /OR DANGEROUS TO MAINTAIN AREAS SHALL BE ENCASED IN A SMOOTH STEEL ENCASEMENT PIPE. THE STEEL ENCASEMENT SHALL EXTEND FIVE FEET EITHER SIDE OF THE AREA.
5. EACH WATER SERVICE METER MUST HAVE ITS OWN SERVICE LINE CONNECTION TO THE MAIN (INCLUDES DOUBLE METERS DISPLAYED AS ONE SERVICE LINE ON THE PLAT.
6. CASING SPACERS: SHALL BE STAINLESS STEEL, CASCADE MODEL CCS AS MANUFACTURED BY CASCADE WATER MFG. CO., OR APPROVED EQUAL.

SEWER CONSTRUCTION NOTES:

1. ALL SEWER INSTALLATION TO BE IN ACCORDANCE WITH THE CITY OF BRYANT " STANDARD SPECIFICATIONS FOR DESIGN AND CONSTRUCTION OF WATER LINES AND SEWER LINES, 2015 EDITION"
2. ALL SEWER LINES CROSSING UNDER ALL CONCRETE STORM DRAINS OR ANY STORM DRAIN 30-INCH DIAMETER AND LARGER, OR ALL STORM DRAINS WITH MULTIPLE PIPE RUNS, SHALL BE STEEL ENCASED A MINIMUM OF 5 FEET EITHER SIDE OF THE STORM DRAIN.
3. CASING SPACERS: SHALL BE STAINLESS STEEL, CASCADE MODEL CCS AS MANUFACTURED BY CASCADE WATER MFG. CO., OR APPROVED EQUAL.

HDPE

RCP

MIDLAND ROAD SUBDIVISION
SEWER PLAN & PROFILES

SEWER LEGEND:	WATER LEGEND:
SEWER SERVICE, SEWER MAIN, S SEWER MANHOLE	DUAL WATER METERS
NOTE: USE SDR-26 PVC SEWER PIPE EXCEPT WHERE DUCTILE IRON PIPE REQUIRED FOR COVER. USE DUCTILE IRON PIPE WHERE 3' MINIMUM COVE CANNOT BE MAINTAINED.	SINGLE WATER METER
CONTRACTOR IS RESPONSIBLE FOR LOCATING ALL BURIED UTILITIES PRIOR TO CONSTRUCTION.	GATE VALVE
	45º FITTING
	90º FITTING
	TEE FITTING
	CROSS FITTING
	FIRE HYDRANT

HOPE CONSULTING ENGINEERS - SURVEYORS
129 North Main Street,
Benton, Arkansas 72015
PH. (501)315-2626
FAX (501) 315-0024
www.hopeconsulting.com


FOR USE AND BENEFIT OF:
HAVEN'S DEVELOPMENT, LLC

MIDLAND ROAD
SEWER PROFILES
BRYANT, SALINE COUNTY, ARKANSAS


DATE:	5/9/2023	C.A.D. BY:	DRAWING NUMBER:
REVISED:		CHECKED BY:	23-0024
SHEET:	C-3.7	SCALE:	

500	1S	15W	0	34	230	62	1807

K:\LAND PROJECTS 2004\SUBDIVISIONS\2023\23-0024 HAVENS MIDLAND ROAD SUBDIVISION\CIVIL\DWG\23-0024 CONSTRUCTION PLAN (PRELIMINARY PLAT COMMENTS).DWG

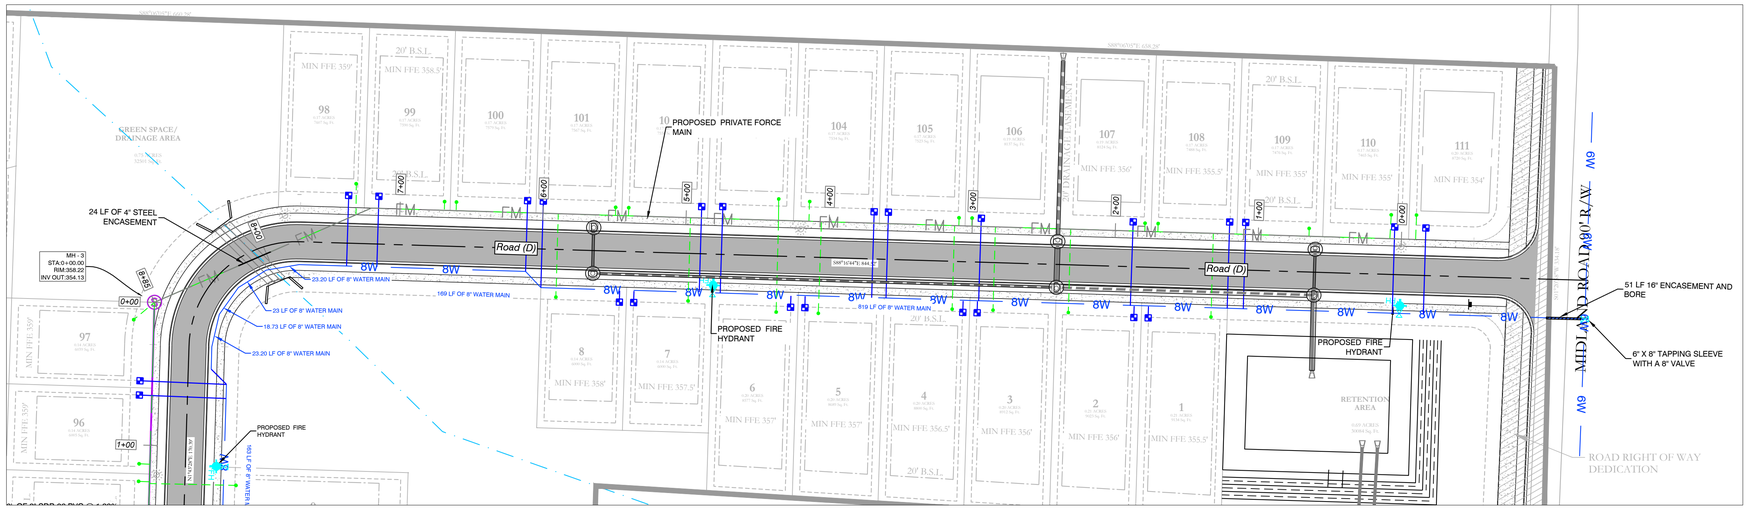

Sanitary-9 PROFILE

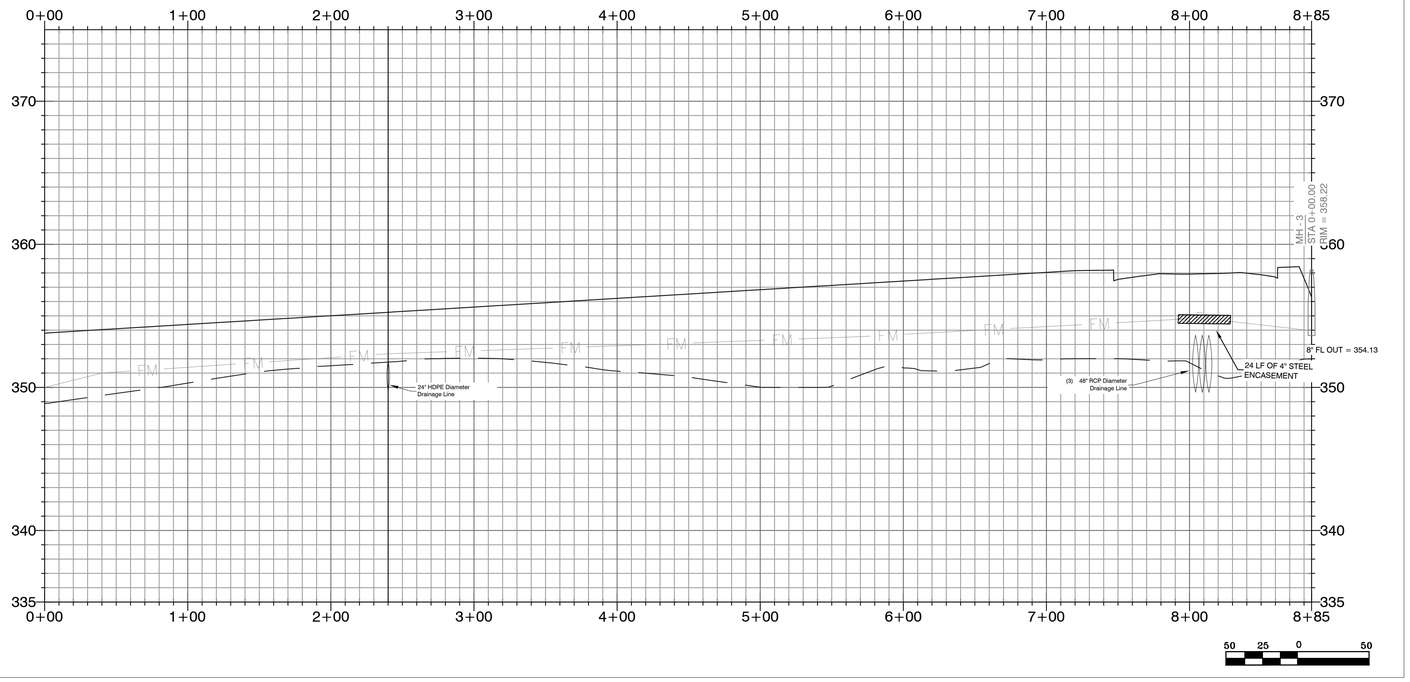

MIDLAND ROAD SUBDIVISION
SEWER PLAN & PROFILES

WATER & SEWER UTILITY NOTES:

1. ALL NEW 8-INCH WATER MAINS TO BE CLASS 900.
2. ALL WATER MAINS LARGER THAN 8" DIAMETER SHALL BE DUCTILE IRON (250 PSI PRESSURE CLASS).
3. ALL WATER AND SEWER INSTALLATION TO BE IN ACCORDANCE WITH THE CITY OF BRYANT "STANDARD SPECIFICATIONS FOR DESIGN AND CONSTRUCTION OF WATER LINES AND SEWER LINES, 2015 EDITION.
4. WATER LINES UNDER CULVERTS, CREEKS, CONCRETE CHANNELS, RETAINING WALLS, OR OTHER DIFFICULT AND /OR DANGEROUS TO MAINTAIN AREAS SHALL BE ENCASED IN A SMOOTH STEEL ENCASEMENT PIPE. THE STEEL ENCASEMENT SHALL EXTEND FIVE FEET EITHER SIDE OF THE AREA.
5. EACH WATER SERVICE METER MUST HAVE ITS OWN SERVICE LINE CONNECTION TO THE MAIN (INCLUDES DOUBLE METERS DISPLAYED AS ONE SERVICE LINE ON THE PLAT.
6. CASING SPACERS: SHALL BE STAINLESS STEEL, CASCADE MODEL CCS AS MANUFACTURED BY CASCADE WATER MFG. CO., OR APPROVED EQUAL.


SEWER CONSTRUCTION NOTES:

1. ALL SEWER INSTALLATION TO BE IN ACCORDANCE WITH THE CITY OF BRYANT " STANDARD SPECIFICATIONS FOR DESIGN AND CONSTRUCTION OF WATER LINES AND SEWER LINES, 2015 EDITION"
2. ALL SEWER LINES CROSSING UNDER ALL CONCRETE STORM DRAINS OR ANY STORM DRAIN 30-INCH DIAMETER AND LARGER, OR ALL STORM DRAINS WITH MULTIPLE PIPE RUNS, SHALL BE STEEL ENCASED A MINIMUM OF 5 FEET EITHER SIDE OF THE STORM DRAIN.
3. CASING SPACERS: SHALL BE STAINLESS STEEL, CASCADE MODEL CCS AS MANUFACTURED BY CASCADE WATER MFG. CO., OR APPROVED EQUAL.

HDPE

RCP

VICINITY MAP:

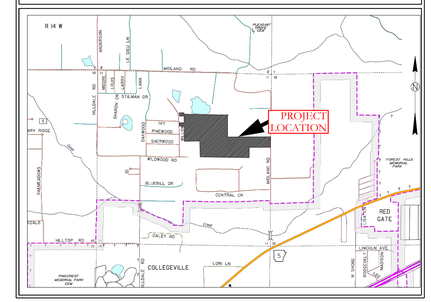

SEWER LEGEND:	WATER LEGEND:
SEWER SERVICE; SEWER MAIN; SEWER MANHOLE	DUAL WATER METERS
NOTE: USE SDR-26 PVC SEWER PIPE EXCEPT WHERE DUCTILE IRON PIPE REQUIRED FOR COVER. USE DUCTILE IRON PIPE WHERE 3' MINIMUM COVE CANNOT BE MAINTAINED. CONTRACTOR IS RESPONSIBLE FOR LOCATING ALL BURIED UTILITIES PRIOR TO CONSTRUCTION.	SINGLE WATER METER
	GATE VALVE
	45º FITTING
	90º FITTING
	TEE FITTING
	CROSS FITTING
	FIRE HYDRANT

N

BASIS OF BEARING:
GRID NORTH, ARKANSAS
COORDINATE SYSTEM, SOUTH ZONE BY
GPS OBSERVATION

Sanitary-9 Profile Note:

1. Sanitary-9 pipe network is operated by 2" SDR-21pipe force main.


HOPE CONSULTING
ENGINEERS - SURVEYORS
129 North Main Street,
Benton, Arkansas 72015
PH. (501)315-2626
FAX (501) 315-0024
www.hopeconsulting.com

FOR USE AND BENEFIT OF:
HAVEN'S DEVELOPMENT, LLC


MIDLAND ROAD
SEWER PROFILES
BRYANT, SALINE COUNTY, ARKANSAS

DATE: 5/9/2023		C.A.D. BY:		DRAWING NUMBER: 23-0024			
REVISED:		CHECKED BY:					
SHEET: C-3.8		SCALE:					
500	1S	15W	0	34	230	62	1807

K:\LAND PROJECTS 2045\SUBDIVISIONS\2023\23-0024 HAVENS MIDLAND ROAD SUBDIVISION\CAD FILES\R14W\C3.8 R14W (ATH).DWG, 23-0024 CONSTRUCTION PLAN (PAT EDGE), 5/9/2023 9:49:04 AM, PATRICK EDGE, HOPE CONSULTING

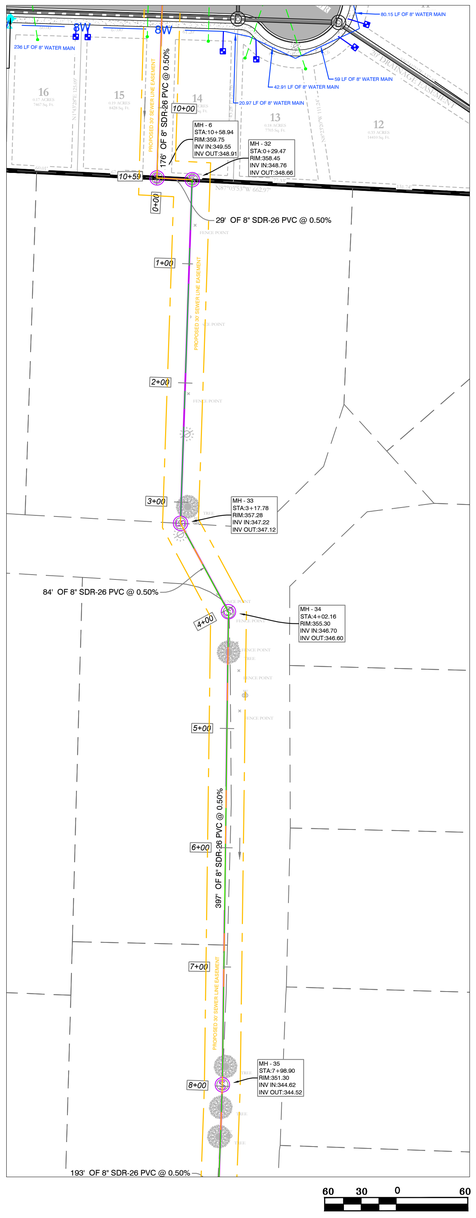

Offset Sewer Line PROFILE

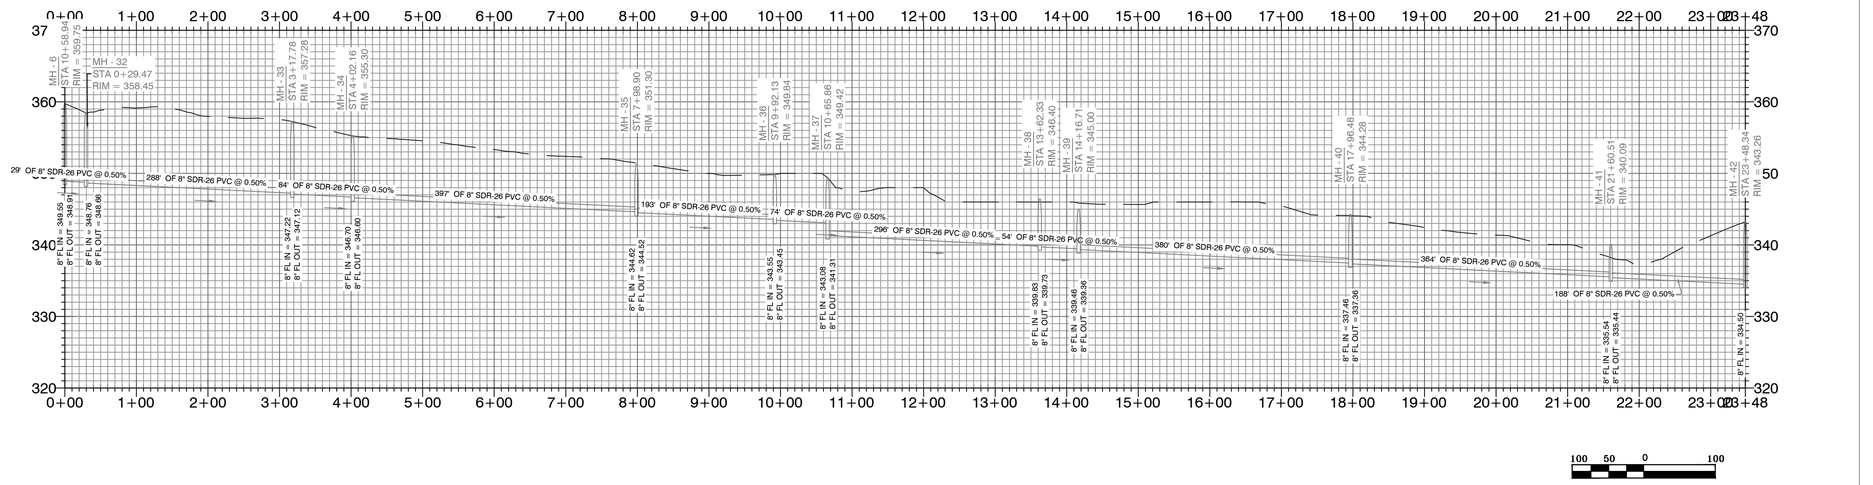

MIDLAND ROAD SUBDIVISION
SEWER PLAN & PROFILES


WATER & SEWER UTILITY NOTES:


1. ALL NEW 8-INCH WATER MAINS TO BE CLASS 900.
2. ALL WATER MAINS LARGER THAN 8" DIAMETER SHALL BE DUCTILE IRON (250 PSI PRESSURE CLASS).
3. ALL WATER AND SEWER INSTALLATION TO BE IN ACCORDANCE WITH THE CITY OF BRYANT "STANDARD SPECIFICATIONS FOR DESIGN AND CONSTRUCTION OF WATER LINES AND SEWER LINES, 2015 EDITION.
4. WATER LINES UNDER CULVERTS, CREEKS, CONCRETE CHANNELS, RETAINING WALLS, OR OTHER DIFFICULT AND /OR DANGEROUS TO MAINTAIN AREAS SHALL BE ENCASED IN A SMOOTH STEEL ENCASEMENT PIPE. THE STEEL ENCASEMENT SHALL EXTEND FIVE FEET EITHER SIDE OF THE AREA.
5. EACH WATER SERVICE METER MUST HAVE ITS OWN SERVICE LINE CONNECTION TO THE MAIN (INCLUDES DOUBLE METERS DISPLAYED AS ONE SERVICE LINE ON THE PLAT.
6. CASING SPACERS: SHALL BE STAINLESS STEEL, CASCADE MODEL CCS AS MANUFACTURED BY CASCADE WATER MFG. CO., OR APPROVED EQUAL.

SEWER CONSTRUCTION NOTES:

1. ALL SEWER INSTALLATION TO BE IN ACCORDANCE WITH THE CITY OF BRYANT " STANDARD SPECIFICATIONS FOR DESIGN AND CONSTRUCTION OF WATER LINES AND SEWER LINES, 2015 EDITION"
2. ALL SEWER LINES CROSSING UNDER ALL CONCRETE STORM DRAINS OR ANY STORM DRAIN 30-INCH DIAMETER AND LARGER, OR ALL STORM DRAINS WITH MULTIPLE PIPE RUNS, SHALL BE STEEL ENCASED A MINIMUM OF 5 FEET EITHER SIDE OF THE STORM DRAIN.
3. CASING SPACERS: SHALL BE STAINLESS STEEL, CASCADE MODEL CCS AS MANUFACTURED BY CASCADE WATER MFG. CO., OR APPROVED EQUAL.


VICINITY MAP:

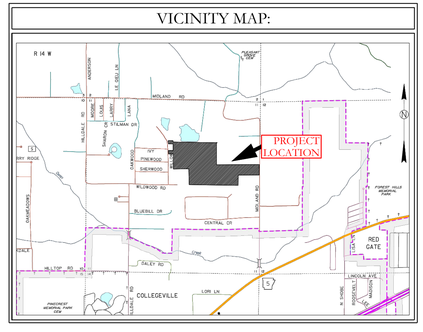

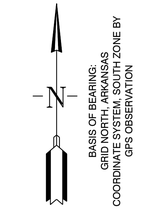

HDPE
RCP

SEWER LEGEND:

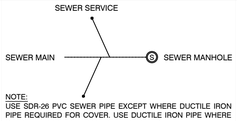

NOTE:
USE SDR-26 PVC SEWER PIPE EXCEPT WHERE DUCTILE IRON PIPE REQUIRED FOR COVER. USE DUCTILE IRON PIPE WHERE 3' MINIMUM COVE CANNOT BE MAINTAINED.

CONTRACTOR IS RESPONSIBLE FOR LOCATING ALL BURIED UTILITIES PRIOR TO CONSTRUCTION.

WATER LEGEND:

- DUAL WATER METERS
- SINGLE WATER METER
- GATE VALVE
- 45º FITTING
- 90º FITTING
- TEE FITTING
- CROSS FITTING
- FIRE HYDRANT


HOPE CONSULTING
ENGINEERS - SURVEYORS
129 North Main Street,
Benton, Arkansas 72015
PH. (501)315-2626
FAX (501) 315-0024
www.hopeconsulting.com

FOR USE AND BENEFIT OF:
HAVEN'S DEVELOPMENT, LLC


MIDLAND ROAD
SEWER PROFILES
BRYANT, SALINE COUNTY, ARKANSAS

DATE:	5/9/2023	C.A.D. BY:		DRAWING NUMBER:			
REVISED:		CHECKED BY:		23-0024			
SHEET:	C-3.9	SCALE:					
500	1S	15W	0	34	230	62	1807

K:\LAND PROJECTS 2045\SUBDIVISIONS\2023\23-0024 HAVENS MIDLAND ROAD SUBDIVISION\21 TS R14W (CIVIL)\DWG\23-0024 CONSTRUCTION PLAN (PAVEMENT).DWG, 5/9/2023 9:54:44 AM, CANON IR-ADV C5535i

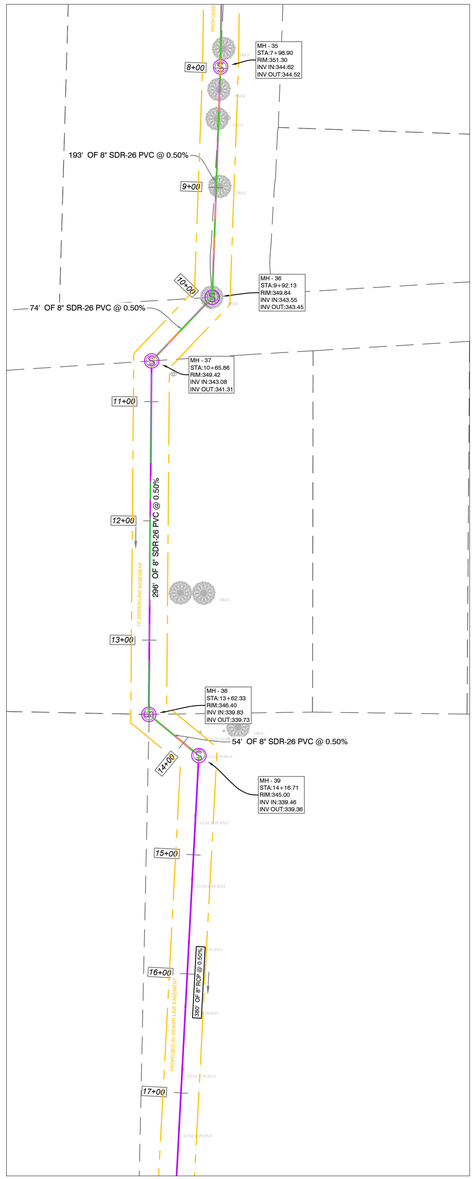

Offset Sewer Line PROFILE

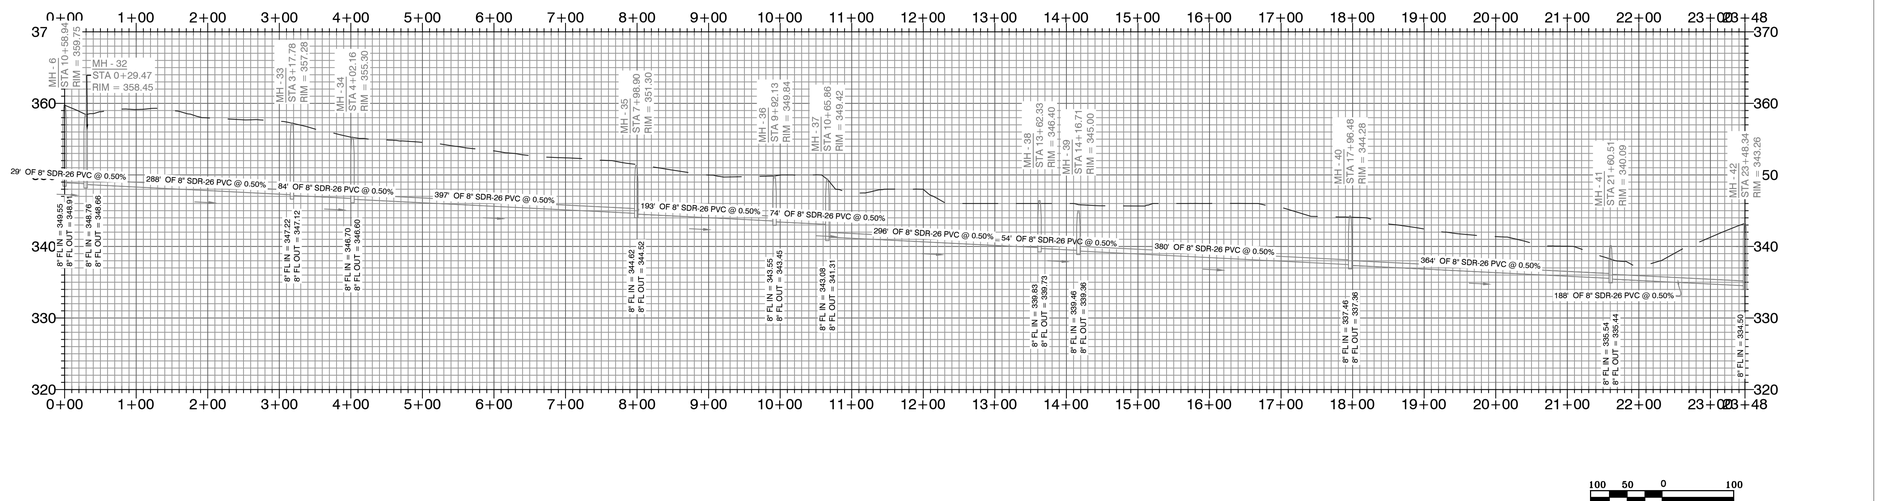

MIDLAND ROAD SUBDIVISION
SEWER PLAN & PROFILES


WATER & SEWER UTILITY NOTES:


1. ALL NEW 8-INCH WATER MAINS TO BE CLASS 900.
2. ALL WATER MAINS LARGER THAN 8" DIAMETER SHALL BE DUCTILE IRON (250 PSI PRESSURE CLASS).
3. ALL WATER AND SEWER INSTALLATION TO BE IN ACCORDANCE WITH THE CITY OF BRYANT "STANDARD SPECIFICATIONS FOR DESIGN AND CONSTRUCTION OF WATER LINES AND SEWER LINES, 2015 EDITION.
4. WATER LINES UNDER CULVERTS, CREEKS, CONCRETE CHANNELS, RETAINING WALLS, OR OTHER DIFFICULT AND /OR DANGEROUS TO MAINTAIN AREAS SHALL BE ENCASED IN A SMOOTH STEEL ENCASEMENT PIPE. THE STEEL ENCASEMENT SHALL EXTEND FIVE FEET EITHER SIDE OF THE AREA.
5. EACH WATER SERVICE METER MUST HAVE ITS OWN SERVICE LINE CONNECTION TO THE MAIN (INCLUDES DOUBLE METERS DISPLAYED AS ONE SERVICE LINE ON THE PLAT.
6. CASING SPACERS: SHALL BE STAINLESS STEEL, CASCADE MODEL CCS AS MANUFACTURED BY CASCADE WATER MFG. CO., OR APPROVED EQUAL.

SEWER CONSTRUCTION NOTES:


1. ALL SEWER INSTALLATION TO BE IN ACCORDANCE WITH THE CITY OF BRYANT " STANDARD SPECIFICATIONS FOR DESIGN AND CONSTRUCTION OF WATER LINES AND SEWER LINES, 2015 EDITION"
2. ALL SEWER LINES CROSSING UNDER ALL CONCRETE STORM DRAINS OR ANY STORM DRAIN 30-INCH DIAMETER AND LARGER, OR ALL STORM DRAINS WITH MULTIPLE PIPE RUNS, SHALL BE STEEL ENCASED A MINIMUM OF 5 FEET EITHER SIDE OF THE STORM DRAIN.
3. CASING SPACERS: SHALL BE STAINLESS STEEL, CASCADE MODEL CCS AS MANUFACTURED BY CASCADE WATER MFG. CO., OR APPROVED EQUAL.

VICINITY MAP:

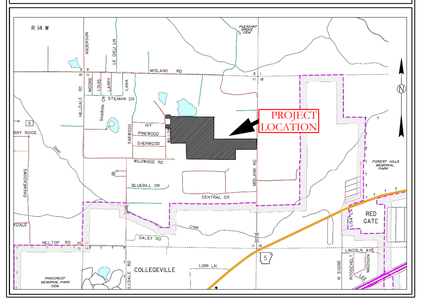

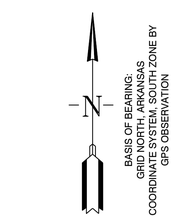

SEWER LEGEND:

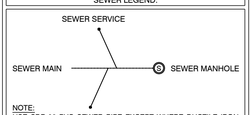

NOTE:
USE SDR-26 PVC SEWER PIPE EXCEPT WHERE DUCTILE IRON PIPE REQUIRED FOR COVER. USE DUCTILE IRON PIPE WHERE 3' MINIMUM COVE CANNOT BE MAINTAINED.

CONTRACTOR IS RESPONSIBLE FOR LOCATING ALL BURIED UTILITIES PRIOR TO CONSTRUCTION.

WATER LEGEND:

- DUAL WATER METERS
- SINGLE WATER METER
- GATE VALVE
- 45º FITTING
- 90º FITTING
- TEE FITTING
- CROSS FITTING
- FIRE HYDRANT

HOPE CONSULTING
ENGINEERS - SURVEYORS
129 North Main Street,
Benton, Arkansas 72015
PH. (501)315-2626
FAX (501) 315-0024
www.hopeconsulting.com


FOR USE AND BENEFIT OF:
HAVEN'S DEVELOPMENT, LLC

MIDLAND ROAD
SEWER PROFILES
BRYANT, SALINE COUNTY, ARKANSAS


DATE:	5/9/2023	C.A.D. BY:	DRAWING NUMBER:
REVISED:		CHECKED BY:	23-0024
SHEET:	C-3.10	SCALE:	

500	1S	15W	0	34	230	62	1807

K:\LAND PROJECTS 2045\SUBDIVISIONS\2023\23-0024 HAVENS MIDLAND ROAD SUBDIVISION\CT\TS R14W\CIVIL\DWG\23-0024 CONSTRUCTION PLAN (INCLUDES ALTA).DWG, 5/9/2023 11:03:04 AM, CANON IR-ADV C5535I

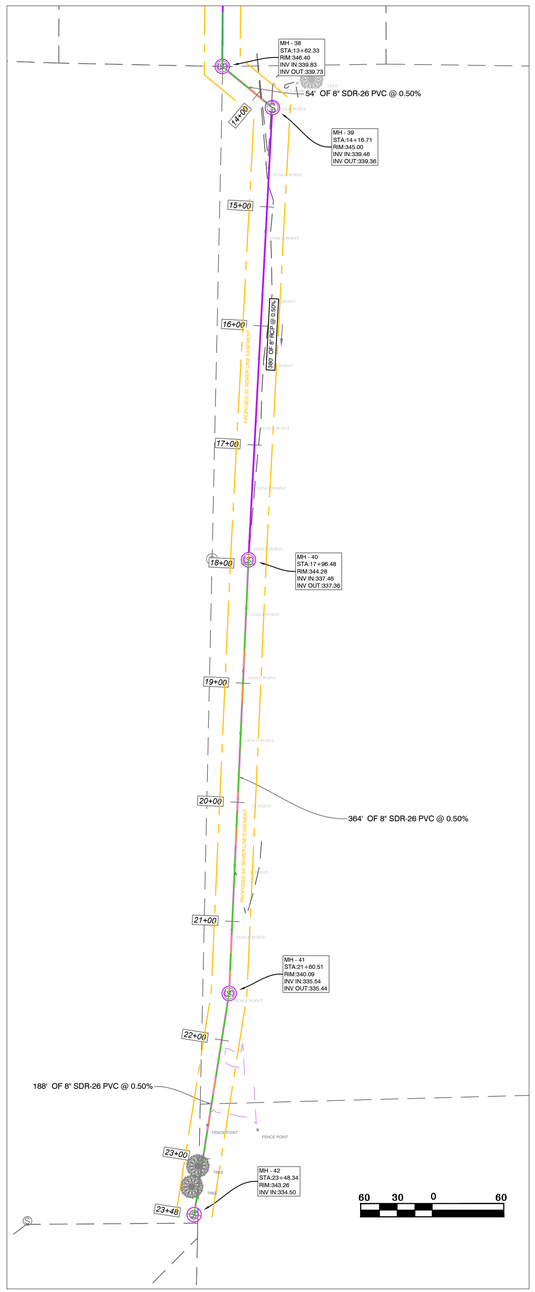

Offset Sewer Line PROFILE

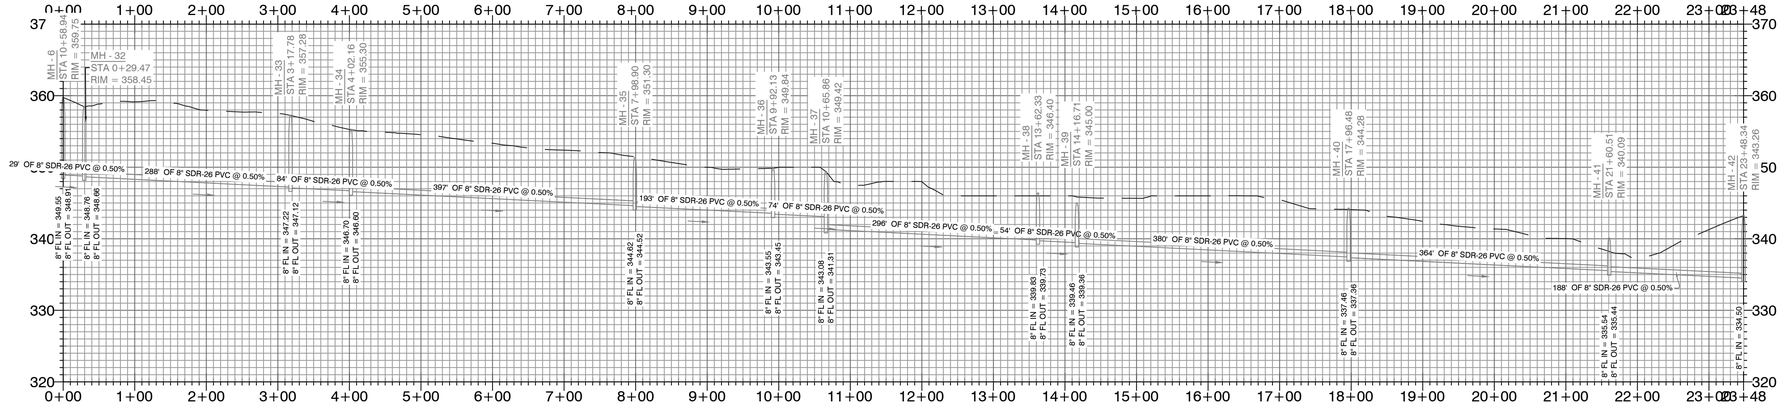

MIDLAND ROAD SUBDIVISION
SEWER PLAN & PROFILES

SEWER LEGEND:	WATER LEGEND:
SEWER SERVICE; SEWER MAIN; SEWER MANHOLE	DUAL WATER METERS
NOTE: USE SDR-26 PVC SEWER PIPE EXCEPT WHERE DUCTILE IRON PIPE REQUIRED FOR COVER. USE DUCTILE IRON PIPE WHERE 9' MINIMUM COVE CANNOT BE MAINTAINED.	SINGLE WATER METER
CONTRACTOR IS RESPONSIBLE FOR LOCATING ALL BURIED UTILITIES PRIOR TO CONSTRUCTION.	GATE VALVE
	45º FITTING
	90º FITTING
	TEE FITTING
	CROSS FITTING
	FIRE HYDRANT


WATER & SEWER UTILITY NOTES:

1. ALL NEW 8-INCH WATER MAINS TO BE CLASS 900.
2. ALL WATER MAINS LARGER THAN 8" DIAMETER SHALL BE DUCTILE IRON (250 PSI PRESSURE CLASS).
3. ALL WATER AND SEWER INSTALLATION TO BE IN ACCORDANCE WITH THE CITY OF BRYANT "STANDARD SPECIFICATIONS FOR DESIGN AND CONSTRUCTION OF WATER LINES AND SEWER LINES, 2015 EDITION.
4. WATER LINES UNDER CULVERTS, CREEKS, CONCRETE CHANNELS, RETAINING WALLS, OR OTHER DIFFICULT AND /OR DANGEROUS TO MAINTAIN AREAS SHALL BE ENCASED IN A SMOOTH STEEL ENCASEMENT PIPE. THE STEEL ENCASEMENT SHALL EXTEND FIVE FEET EITHER SIDE OF THE AREA.
5. EACH WATER SERVICE METER MUST HAVE ITS OWN SERVICE LINE CONNECTION TO THE MAIN (INCLUDES DOUBLE METERS DISPLAYED AS ONE SERVICE LINE ON THE PLAT.
6. CASING SPACERS: SHALL BE STAINLESS STEEL, CASCADE MODEL CCS AS MANUFACTURED BY CASCADE WATER MFG. CO., OR APPROVED EQUAL.

SEWER CONSTRUCTION NOTES:

1. ALL SEWER INSTALLATION TO BE IN ACCORDANCE WITH THE CITY OF BRYANT " STANDARD SPECIFICATIONS FOR DESIGN AND CONSTRUCTION OF WATER LINES AND SEWER LINES, 2015 EDITION"
2. ALL SEWER LINES CROSSING UNDER ALL CONCRETE STORM DRAINS OR ANY STORM DRAIN 30-INCH DIAMETER AND LARGER, OR ALL STORM DRAINS WITH MULTIPLE PIPE RUNS, SHALL BE STEEL ENCASED A MINIMUM OF 5 FEET EITHER SIDE OF THE STORM DRAIN.
3. CASING SPACERS: SHALL BE STAINLESS STEEL, CASCADE MODEL CCS AS MANUFACTURED BY CASCADE WATER MFG. CO., OR APPROVED EQUAL.

VICINITY MAP:

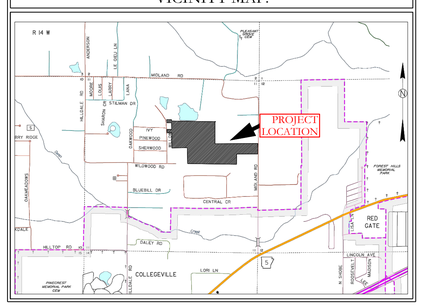

BASIS OF BEARING:
GRID NORTH, ARKANSAS
COORDINATE SYSTEM, SOUTH ZONE BY
GPS OBSERVATION

HDPE
RCP

HOPE CONSULTING
ENGINEERS - SURVEYORS
129 North Main Street,
Benton, Arkansas 72015
PH. (501)315-2626
FAX (501) 315-0024
www.hopeconsulting.com


FOR USE AND BENEFIT OF:
HAVEN'S DEVELOPMENT, LLC

MIDLAND ROAD
SEWER PROFILES
BRYANT, SALINE COUNTY, ARKANSAS

DATE:	5/9/2023	C.A.D. BY:	DRAWING NUMBER:
REVISED:		CHECKED BY:	23-0024
SHEET:	C-3.11	SCALE:	

500	1S	15W	0	34	230	62	1807

K:\LAND PROJECTS\2023\SUBDIVISIONS\23-0024 MIDLAND ROAD SUBDIVISION\CAD\CIVIL\DWG\23-0024 CONSTRUCTION PLAN SET.DWG, 5/9/2023 10:47:00 AM, DWG To PDF.pc3

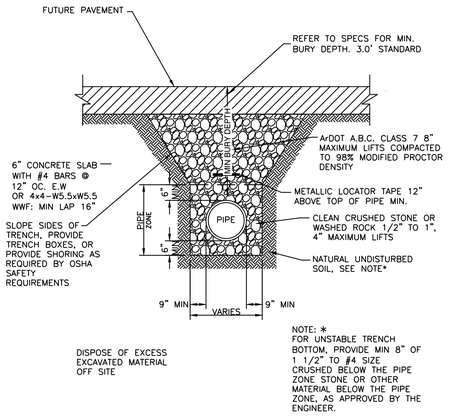


PVC SEWER TRENCH UNDER FUTURE ASPHALT STREET

N.T.S.


SOIL STABILIZATION REQUIREMENTS:

1. IN LAWN AREAS, DISTURBED SOIL SHALL BE STABILIZED BY PLACEMENT OF SOD TO MATCH EXISTING.
2. IN FIELDS OR WOODED AREAS, DISTURBED SOIL SHALL BE STABILIZED BY SEEDING.

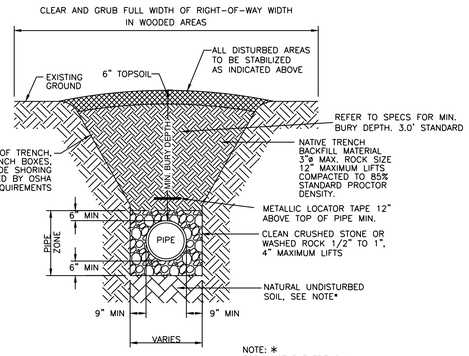

PVC SEWER TRENCH IN UNPAVED AREAS

N.T.S.

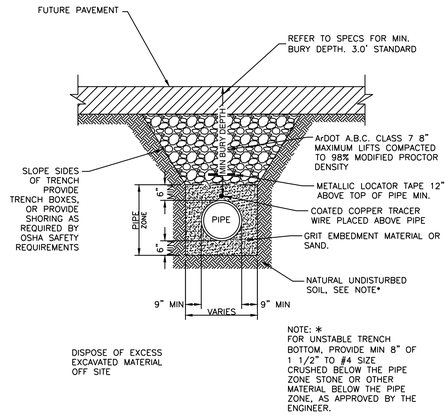


PVC WATER LINE TRENCH UNDER FUTURE ASPHALT STREET

N.T.S.


SOIL STABILIZATION REQUIREMENTS:

1. IN LAWN AREAS, DISTURBED SOIL SHALL BE STABILIZED BY PLACEMENT OF SOD TO MATCH EXISTING.
2. IN FIELDS OR WOODED AREAS, DISTURBED SOIL SHALL BE STABILIZED BY SEEDING.

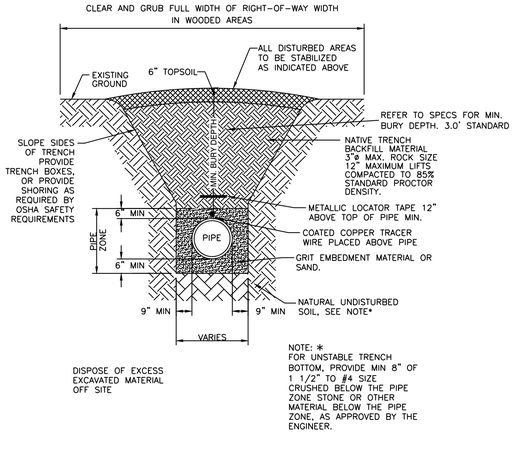

PVC WATER LINE TRENCH IN UNPAVED AREAS

N.T.S.

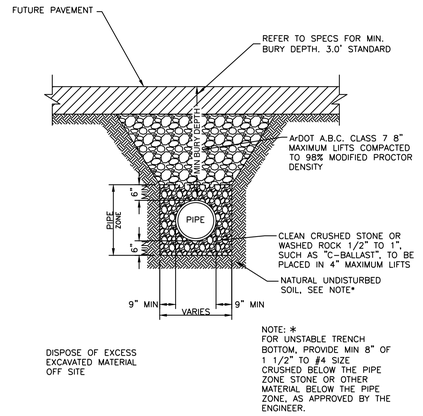


DRAINAGE PIPE TRENCH UNDER FUTURE ASPHALT STREET

N.T.S.


SOIL STABILIZATION REQUIREMENTS:

1. IN LAWN AREAS, DISTURBED SOIL SHALL BE STABILIZED BY PLACEMENT OF SOD TO MATCH EXISTING.
2. IN FIELDS OR WOODED AREAS, DISTURBED SOIL SHALL BE STABILIZED BY SEEDING.

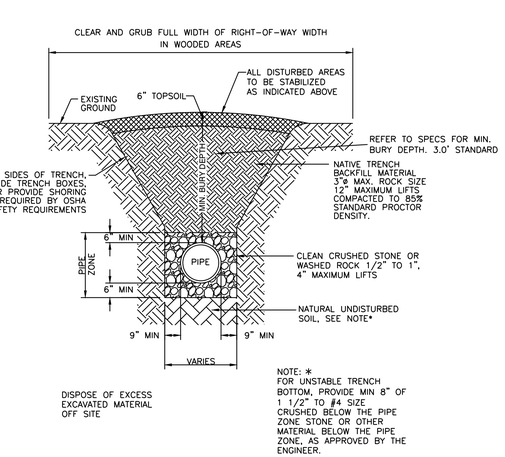


DRAINAGE PIPES IN UNPAVED AREAS

N.T.S.

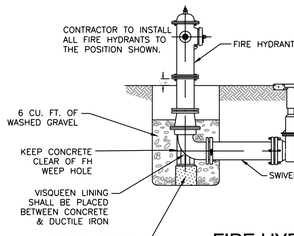

FIRE HYDRANT CONNECTION

NTS

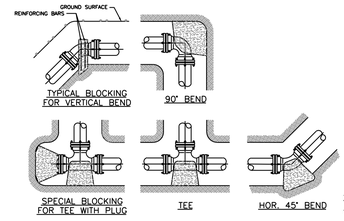

TYPICAL BLOCKING DETAILS

N.T.S.


VOLUME OF THRUST BLOCK IN CUBIC YARDS (VERTICAL BENDS) FOR 150 P.S.I. TEST PRESSURE			
FITTING SIZE	BEND ANGLE		
	45°	22 1/2°	11 1/4°
4	0.4	0.2	0.1
6	0.8	0.4	0.2
8	1.4	0.7	0.4
10	2.2	1.1	0.6
12	3.2	1.6	0.8
14	4.4	2.2	1.1
16	5.7	2.9	1.5
18	7.2	3.7	1.8
20	8.9	4.5	2.3
24	12.8	6.5	3.3

THRUST BLOCK NOTES:

1. KEEP CONCRETE CLEAR OF JOINT ACCESSORIES.
2. CONCRETE THRUST BLOCKING SHALL BE POURED AGAINST UNDISTURBED EARTH.
3. REQUIRED VOLUMES OF BEARING AREAS AT FITTINGS SHALL BE AS INDICATED IN THE TABLES PROVIDED AND ADJUSTED, IF NECESSARY, TO CONFORM TO THE TEST PRESSURE(S) STATED IN THE SPECIFICATIONS, AND ALLOWABLE SOIL BEARING STRESS(ES) STATED IN THE SPECIFICATIONS.
4. THRUST BLOCK VOLUMES FOR VERTICAL BENDS HAVING UPWARD RESULTANT THRUSTS ARE BASED ON TEST PRESSURE OF 150 PSIG AND THE WEIGHT OF CONCRETE (4,050 LB/CY). TO COMPUTE VOLUMES FOR DIFFERENT TEST PRESSURES, USE THE FOLLOWING EQUATION: VOLUME = (TEST PRESSURE / 150) X (TABLE VALUE).
5. BEARING AREAS FOR HORIZONTAL BEND THRUST BLOCKS ARE BASED ON TEST PRESSURE OF 150 PSIG AND AN ALLOWABLE SOIL BEARING STRESS OF 2,000 LB/SF TO COMPUTE BEARING STRESSES, USE THE FOLLOWING EQUATION: BEARING AREA = (TEST PRESSURE / 150) X (2,000 / SOIL BEARING STRESS) X (TABLE VALUE).
6. THRUST BLOCKS FOR VERTICAL BENDS HAVING DOWNWARD RESULTANT THRUST SHALL BE THE SAME AS FOR HORIZONTAL BENDS.
7. BEARING AREAS, VOLUMES, AND SPECIAL BLOCKING DETAILS SHOWN ON PLANS TAKE PRECEDENCE OVER THIS STANDARD.
8. BEARING AREA OF THRUST BLOCK SHALL NOT BE LESS THAN 1.0 SF.
9. VERTICAL BENDS THAT REQUIRE A THRUST BLOCK VOLUME EXCEEDING 5 CY REQUIRE SPECIAL BLOCKING DETAILS. SEE PLANS.

BEARING AREA OF THRUST BLOCKS IN SQ. FT (HORIZONTAL BENDS) FOR 150 P.S.I. TEST PRESSURE						
FITTING SIZE	TEE, WYE, PLUG OR CAP	90° BEND, PLUGGED CROSS	TEE PLUGGED ON RUN		BEND ANGLE		
			A1	A2	45°	22 1/2°	11 1/4°
4	1.0	1.4	1.0	1.4	1.0	–	–
6	2.1	3.0	2.1	3.0	1.6	1.0	–
8	3.8	5.3	3.8	5.4	2.9	1.5	1.0
10	5.9	8.4	5.9	8.4	4.6	2.4	1.2
12	8.5	12.0	8.5	12.0	6.6	3.4	1.7
14	11.5	16.3	11.5	16.3	8.9	4.6	2.3
16	15.0	21.3	15.0	21.3	11.6	6.0	3.0
18	19.0	27.0	19.0	27.0	14.6	7.6	3.8
20	23.5	33.3	23.5	33.3	18.1	9.4	4.7
24	34.0	48.0	34.0	48.0	26.2	13.6	6.8


VOLUME OF THRUST BLOCK IN CUBIC YARDS (VERTICAL BENDS) FOR 150 P.S.I. TEST PRESSURE			
FITTING SIZE	BEND ANGLE		
	45°	22 1/2°	11 1/4°
4	0.4	0.2	0.1
6	0.8	0.4	0.2
8	1.4	0.7	0.4
10	2.2	1.1	0.6
12	3.2	1.6	0.8
14	4.4	2.2	1.1
16	5.7	2.9	1.5
18	7.2	3.7	1.8
20	8.9	4.5	2.3
24	12.8	6.5	3.3

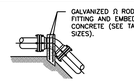

FITTING SIZES	ROD SIZES	EMBEDMENT
12" AND LESS	#6's	30"
14" – 24"	#8's	36"


TYPICAL BLOCKING DETAILS

N.T.S.

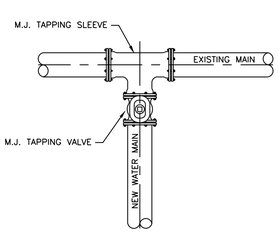


WATER MAIN CONNECTION DETAIL

N.T.S.

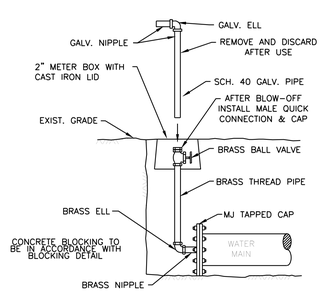

2" BLOW-OFF RISER

N.T.S.

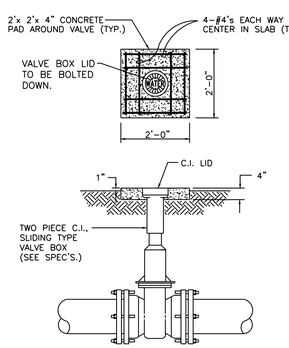

DETAIL-VALVE BOX

N.T.S.

HOPE CONSULTING
ENGINEERS - SURVEYORS
129 North Main Street,
Benton, Arkansas 72015
PH. (501)315-2626
FAX (501) 315-0024
www.hopeconsulting.com

FOR USE AND BENEFIT OF:
HAVEN'S DEVELOPMENT, LLC

MIDLAND ROAD
TRENCH DETAILS
BRYANT, SALINE COUNTY, ARKANSAS

DATE:	5/9/2023	C.A.D. BY:		DRAWING NUMBER:	23-0024
REVISED:		CHECKED BY:			
SHEET:	C-4.0	SCALE:			

500	1S	15W	0	34	230	62	1807

K:\LAND PROJECTS 2004\SUBDIVISIONS\2023\23-0024 HAVENS MIDLAND ROAD SUBDIVISION\SET\TS SHEW\CIVIL\DWG\23-0024 CONSTRUCTION PLAN (FINAL DRAFT).DWG, 5/9/2023 9:39:09 AM, CHRISTOPHER SIMMONS

SUBGRADE MATERIAL

A. Subgrade soils shall be all materials used for subgrade including in-situ materials and fill materials.
B. Subrades for pavement shall be stabilized by mechanical compaction. Stabilization methods such as fabrics and chemical stabilization may be submitted for approval when supported by engineering data and calculations to substantiate the adequacy of the stabilized procedure.
C. Subgrade shall be compacted to 95 percent modified proctor density minimum. Moisture content shall be +/- 3% of optimum moisture unless otherwise supported by the site specific geotechnical data and approved by City.
D. Subgrade shall be prepared in such a manner that the base course shall be placed on a firm foundation that is stable and free from soft spots, pumping, dust pockets, wheel ruts, or other defects.
E. The top 24 inches of the subgrade shall be a material not susceptible to frost action unless modified with cement, lime or another method approved specifically by the City to resist frost action. Soils classified as A-4 and A-5 including sandy silts, fine silty sand or lean clays are highly susceptible to frost action.
F. In-situ soils meeting the requirements outlined in these specifications may be utilized as subgrade material. In-situ soils used as subgrade shall be scarified to a minimum depth of 8-inches below finish subgrade, recompacted and tested as described below. Fill material for subgrade shall be placed in lifts not to exceed 8-inches compacted depth.
G. Methods and procedures for establishing the total depth of soil replacement and/or modification shall be as specified by the design engineer and geotechnical investigations. The adequacy of in-situ soils and fill materials as pavement subgrade shall be evaluated based upon the soils classification, liquid limit, and plasticity index.
H. Soils with a liquid limit greater than 40, or a plasticity index greater than 15 shall be undercut and removed from the street section or improved by a design method of stabilization approved by the City.
I. Quality control testing shall be as specified below.
J. Undercut 24" of soil below finished street base course. Proof roll to verify stability.
K. Backfill the undercut subgrade with Class 7 aggregate or soil meeting the requirements of this section and compact in lifts not exceeding 8".

BASE COURSE

A. Base course material shall be crushed stone meeting the requirements of ArDOT Class 7 aggregate base course as specified in the latest edition of ArDOT Standard Specifications.
B. Base course shall be compacted to 98 percent modified proctor density minimum. Moisture content shall be +/- 3% of optimum moisture.

SURFACE COURSE

A. Surface course for flexible pavement designs shall utilize plant mix bituminous base and binder courses conforming to ArDOT Standard Specifications.

CURB AND GUTTER

A. Curb and gutter shall be Portland Cement Concrete with a minimum 28-day compressive strength of 4,000 psi. Concrete shall be air-entrained with a maximum of 4-inch slump.
B. Compaction requirements under curb and gutter shall conform to the requirements for street subgrade materials. Compaction requirements shall extend to a minimum of 1 foot behond the back of curb and gutter removing all soft spots and replacing with suitable material.
C. Curb and gutter shall conform to the typical detail within these specifications or ArDOT Standard Roadway Drawing Details for curbing.
D. Expansion joints shall be made with 1/2-inch preformed expansion joint filler of a non-extruding type. Expansion joints shall be placed at intervals not exceeding 195 feet, intersection radii, driveways, stationary structures, and sidewalks.
E. Contraction joints shall be sawed or fromed at intervals not greater than 20 feet. Depth of saw-cut hall be 1 1/2-inch and have a width of 1/4-inch. Contraction joints shall be sealed in accordance with ArDOT Standard Specifications.
F. Forms shall be made of metal or wood and shall be properly braced. The minimum length of each section of form used shall be 10 feet. Each section of form shall be uniform and free from undesirable bends or warps. Forms shall be of such cross section and strength and so secured as to resist the pressure of the impact and vibration on any equipment which they support without springing or settlement.
G. Curb and gutter placed with slip form or extruding equipment will be acceptable providing it complies with all of the above requirements.
H. After curing, the curb shall be immediately backfilled to within 4 inches of the top curb to eliminatethe possibility of washing beneath the curb. The remaining 4 inches shall be topsoil.
I. Cold weather protection shall meet the requirements of the latest edition of ArDOT Standard Specifications.

SIDEWALKS

General

A. Sidewalks shall be Portland Cement Concrete with a minimum 28-day compressive strength of 4,000 psi.
B. Sidewalks shall be on both sides of streets in line with sidewalks on opposite corners of roads.
C. All sidewalks including ramps shall meet all current Federal Americans with Disabilities (ADA) design guidelines or requirements.
D. Traverse slopes shall not exceed 2 percent.
E. Subgrade under sidewalks shall be compacted to 90 percent modified proctor density minimum.
F. Sidewalks shall not be placed upon grassy or organic materials.
G. Sidewalks which extend or link existing sidewalks shall adjoin the existing sidewalks to form a continuous, even pathway.
H. Utility poles, utility boxes, mailboxes, fire hydrants, and other similar obstructions shall not be located in sidewalks Sidewalk location may vary at the discretion of the City to avoid such obstacles.

Minimum thickness and reinforcement

A. Sidewalks shall have a minimum thickness of 4 inches.
B. Sidewalks shall be reinforced, at a minimum, with woven wire fabric reinforcement.

Contraction and expansion joints

A. Contraction joints shall be provided perpendicular to the sidewalk at intervals equal to the sidewalk width.
B. Expansion joints shall be constructed perpendicular to the sidewalk at intervals equal to five times the sidewalk width. Expansion joints shall be made with 1/2-inch preformed expansion joint filler of a non-extruding type. Expansion joints shall be placed at driveways, drop inlets, and curbs.

Quality control testing and inspection by the City

A. Subgrade and formwork for sidewalks shall be inspected by the City prior to pouring of the sidewalk.
B. All testing of materials and construction shall be provided and paid for by the Developer/Owner.
C. All field tests required for a project shall be witnessed by the City, contractor, or their authorized representatives.
D. All testing shall be accomplished by a testing firm approved by the City and shall be performed under the supervision of a licensed Professional Engineer.
E. Sampling and testing locations shall be subject to approval by the City.
F. Density tests on subgrades shall be taken every 300 feet or portion thereof.
G. The City shall be notified at least one day in advance of the need to inspect subgrade and formwork of sidewalks.


Subgrade

A. Subgrade soils shall be all materials used for subgrade including in-situ materials and fill materials.
B. Subgrade shall be compacted to 90 percent modified proctor desnity minimum. Moisture content shall be +/- 3% of optimum moisture unless otherwise supported by the site specific geotechnical data and approved by City.
C. Subgrade shall be prepared in such a manner that the base course shall be placed on a firm foundation that is stable and free from soft spots, pumping, dust pockets, wheel ruts, or other defects.
D. The top 24 inches of the subgrade shall be a material not susceptible to frost action unless modified with cement, lime or another method approved specifically by the City to resist frost action. Soils classified as A-4 and A-5 including sandy silts, fine silty sand or lean clays are highly susceptible to frost action.


QUALITY CONTROL TESTING AND INSPECTIONS

General

A. Materials and construction employed in street improvements shall be subject to inspection and quality control testing. All testing of materials and construction shall be provided and paid for by the Developer/Owner.
B. The Developer/Owner shall provide for inspections of street improvements during construction. The inspections shall be accomplished under the supervision of the Engineer of Record. The Engineer of Record shall provide certification that all materials and construction conform to the approved plans and specifications and with these minimum street standards.
C. The Engineer of Record shall furnish inspection whenever a critical construction activity is taking place. This means that a representative of the Engineer of Record must be on-site whenever a critical construction activity is taking place.
D. All field tests required for a project shall be witnessed by the City, Engineer of Record, contractor, or other authorized representatives.
E. The City shall be notified at least one day in advance of any test(s). It is the responsibility of the contractor to coordinated the scheduling of all tests with the City.

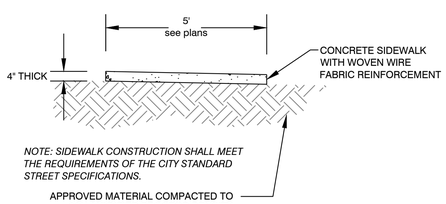

Typical Sidewalk Detail

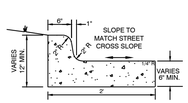

STANDARD CURB & GUTTER
NOT TO SCALE

TYPICAL CURB DETAILS & NOTES
NOT TO SCALE

Typical Curb & Gutter Detail

4,000 psi concrete

HOPE CONSULTING
ENGINEERS - SURVEYORS
129 North Main Street,
Benton, Arkansas 72015
PH. (501)315-2626
FAX (501) 315-0024
www.hopeconsulting.com


FOR USE AND BENEFIT OF:
HAVEN'S DEVELOPMENT, LLC

MIDLAND ROAD
CIVIL SPECS
BRYANT, SALINE COUNTY, ARKANSAS


DATE: 5/9/2023	C.A.D. BY:		DRAWING NUMBER:
REVISED:	CHECKED BY:		23-0024
SHEET: C-5.0	SCALE:		

500	1S	15W	0	34	230	62	1807

ANY UNAUTHORIZED CHANGES TO THIS PLAN WITHOUT THE WRITTEN CONSENT OF HOPE CONSULTING ENGINEERS - SURVEYORS SHALL RELIEVE HOPE CONSULTING ENGINEERS - SURVEYORS OF ALL RESPONSIBILITY FOR THE PROFESSIONAL WORK PRODUCT AND SHALL INDEMNIFY AND HOLD HOPE CONSULTING ENGINEERS - SURVEYORS HARMLESS FROM ANY AND ALL LIABILITY, REAL OR ALLEGED, ARISING OUT OF THE UNAUTHORIZED USE OF THESE PLANS.

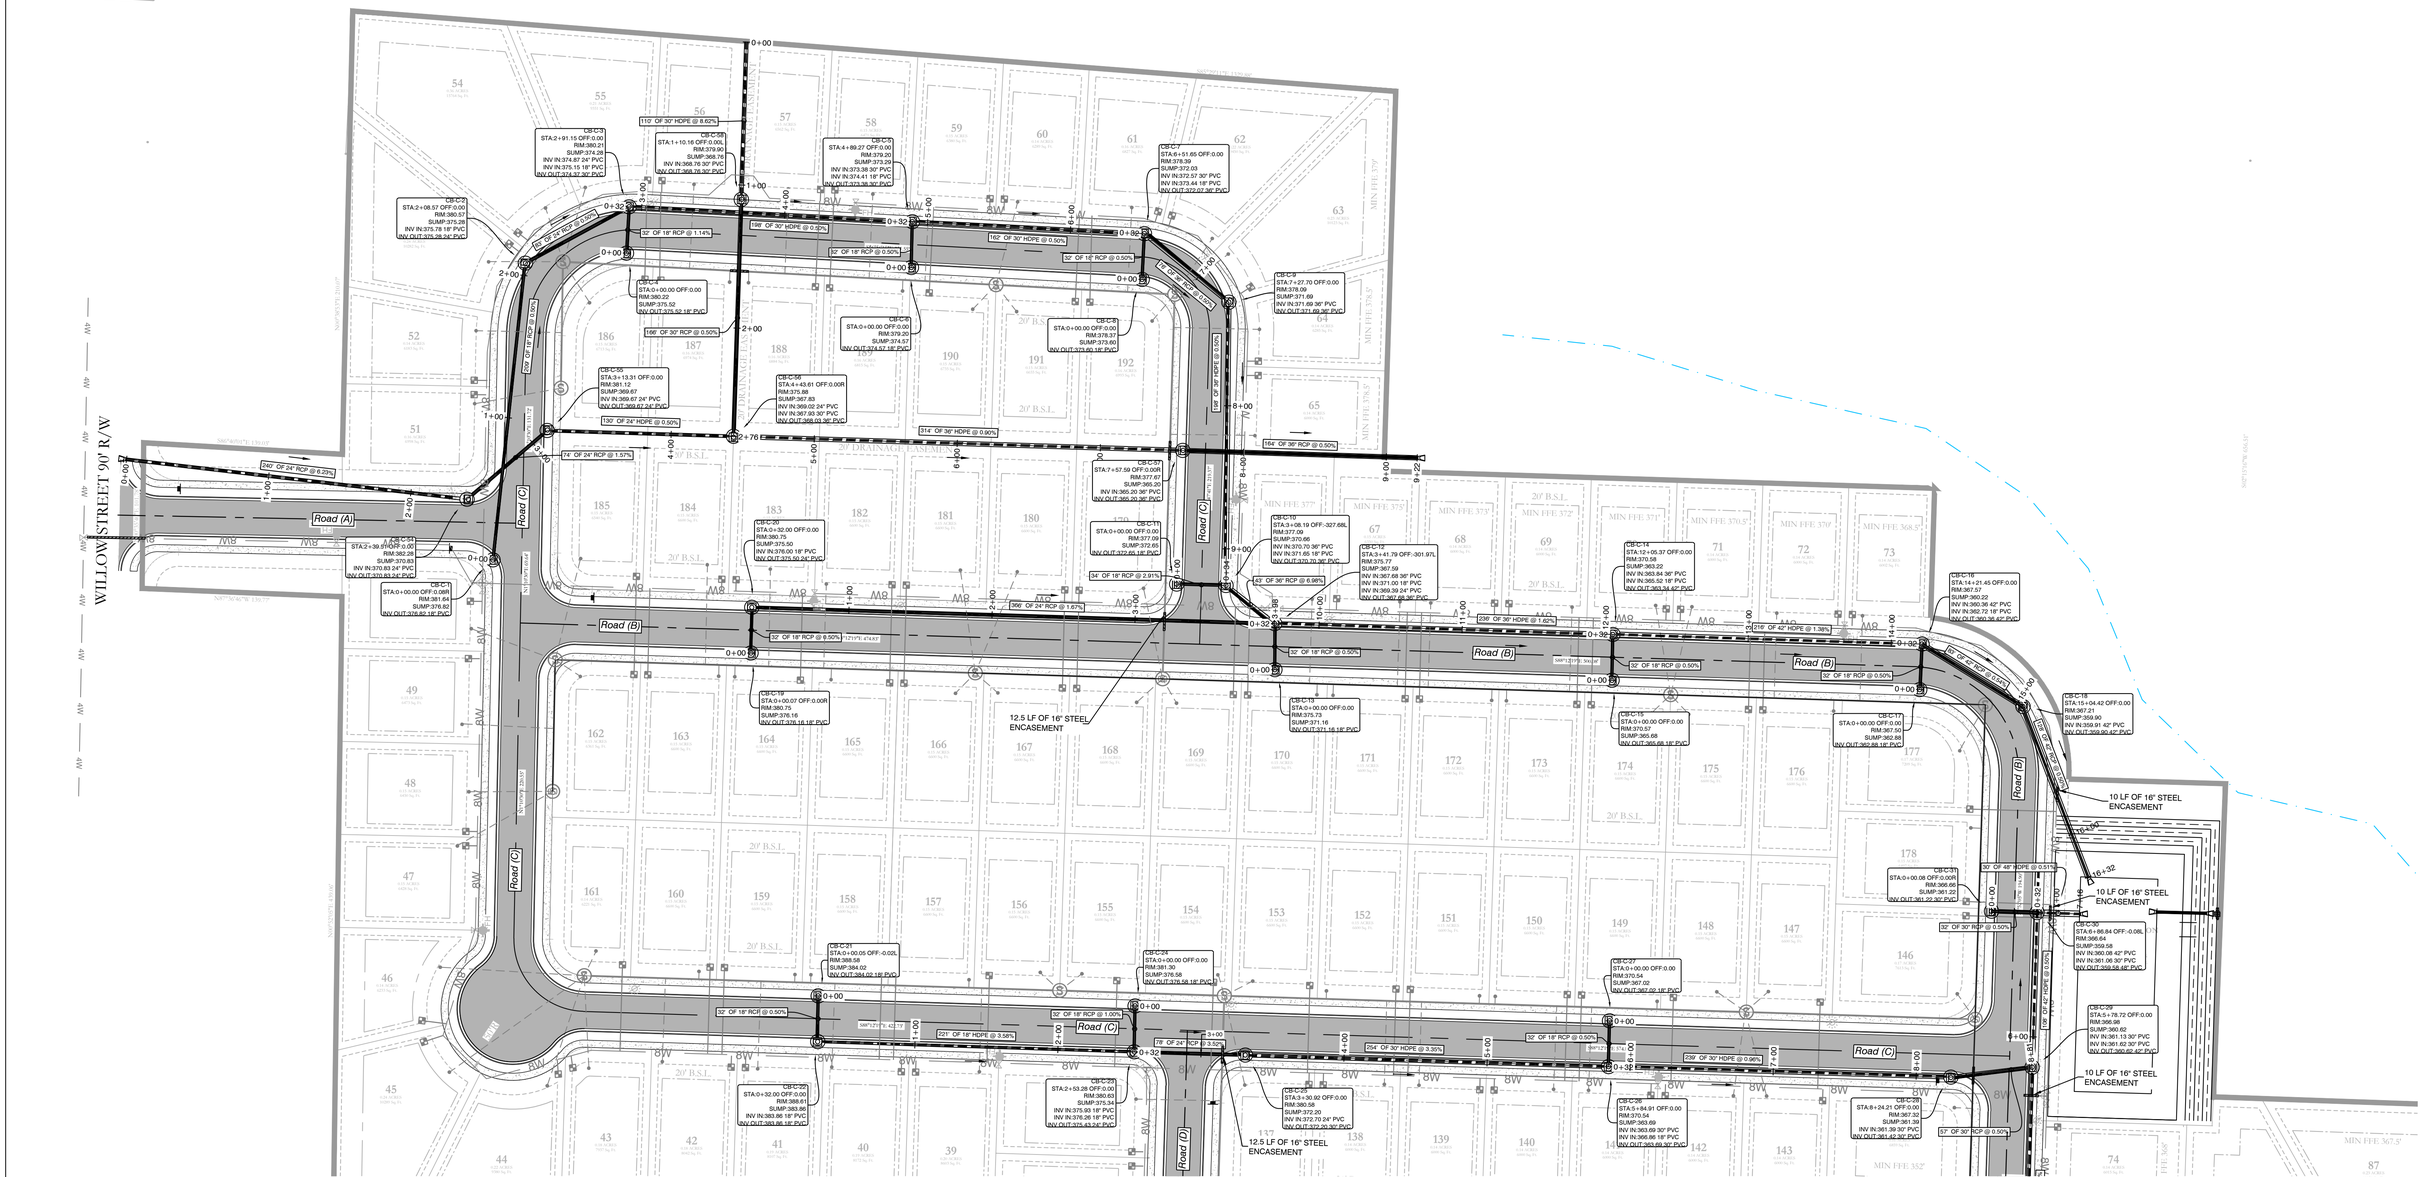

VICINITY MAP:

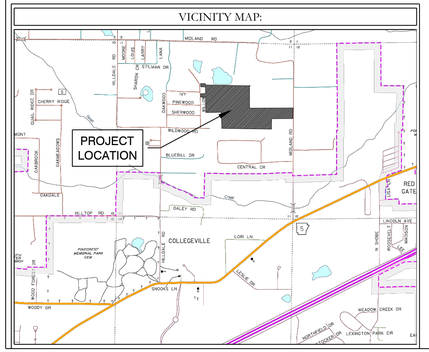

DRAINAGE NOTES

No fences, pools or permanent obstructions may be placed in any access or drainage easements.

Dead Storage of pond will be used as a sediment pond at the time of construction later it will remain as a water feature.

Filter fabric shall be placed under all riprap areas.

All drainage ditches and swales that are not concreted will be required to be stabilized with solid sod stabilization per the Stormwater Management Manual.

Any new drainage ditches or swales, new or that have been disturbed during construction are required to have solid sod stabilization per Section 500.7.2 of the Stormwater management Manual. (This is required to be show in detail on the plans).

HDPE

RCP

BASIS OF BEARING: GRID NORTH, ARKANSAS COORDINATE SYSTEM, SOUTH ZONE BY GPS OBSERVATION

50 25 0 50

MIDLAND ROAD SUBDIVISION
DRAINAGE PLAN

HOPE CONSULTING
ENGINEERS - SURVEYORS


129 North Main Street,
Benton, Arkansas 72015
PH. (501)315-2626
FAX (501) 315-0024
www.hopeconsulting.com

FOR USE AND BENEFIT OF:

HAVEN'S DEVELOPMENT, LLC


MIDLAND ROAD
DRAINAGE PLAN
IN THE CITY OF BRYANT, SALINE COUNTY, ARKANSAS

DATE: 5/10/2023	C.A.D. BY:		DRAWING NUMBER:
REVISED:	CHECKED BY:		23-0024
SHEET: C-6.0	SCALE: 1" = 50'		
500		0	

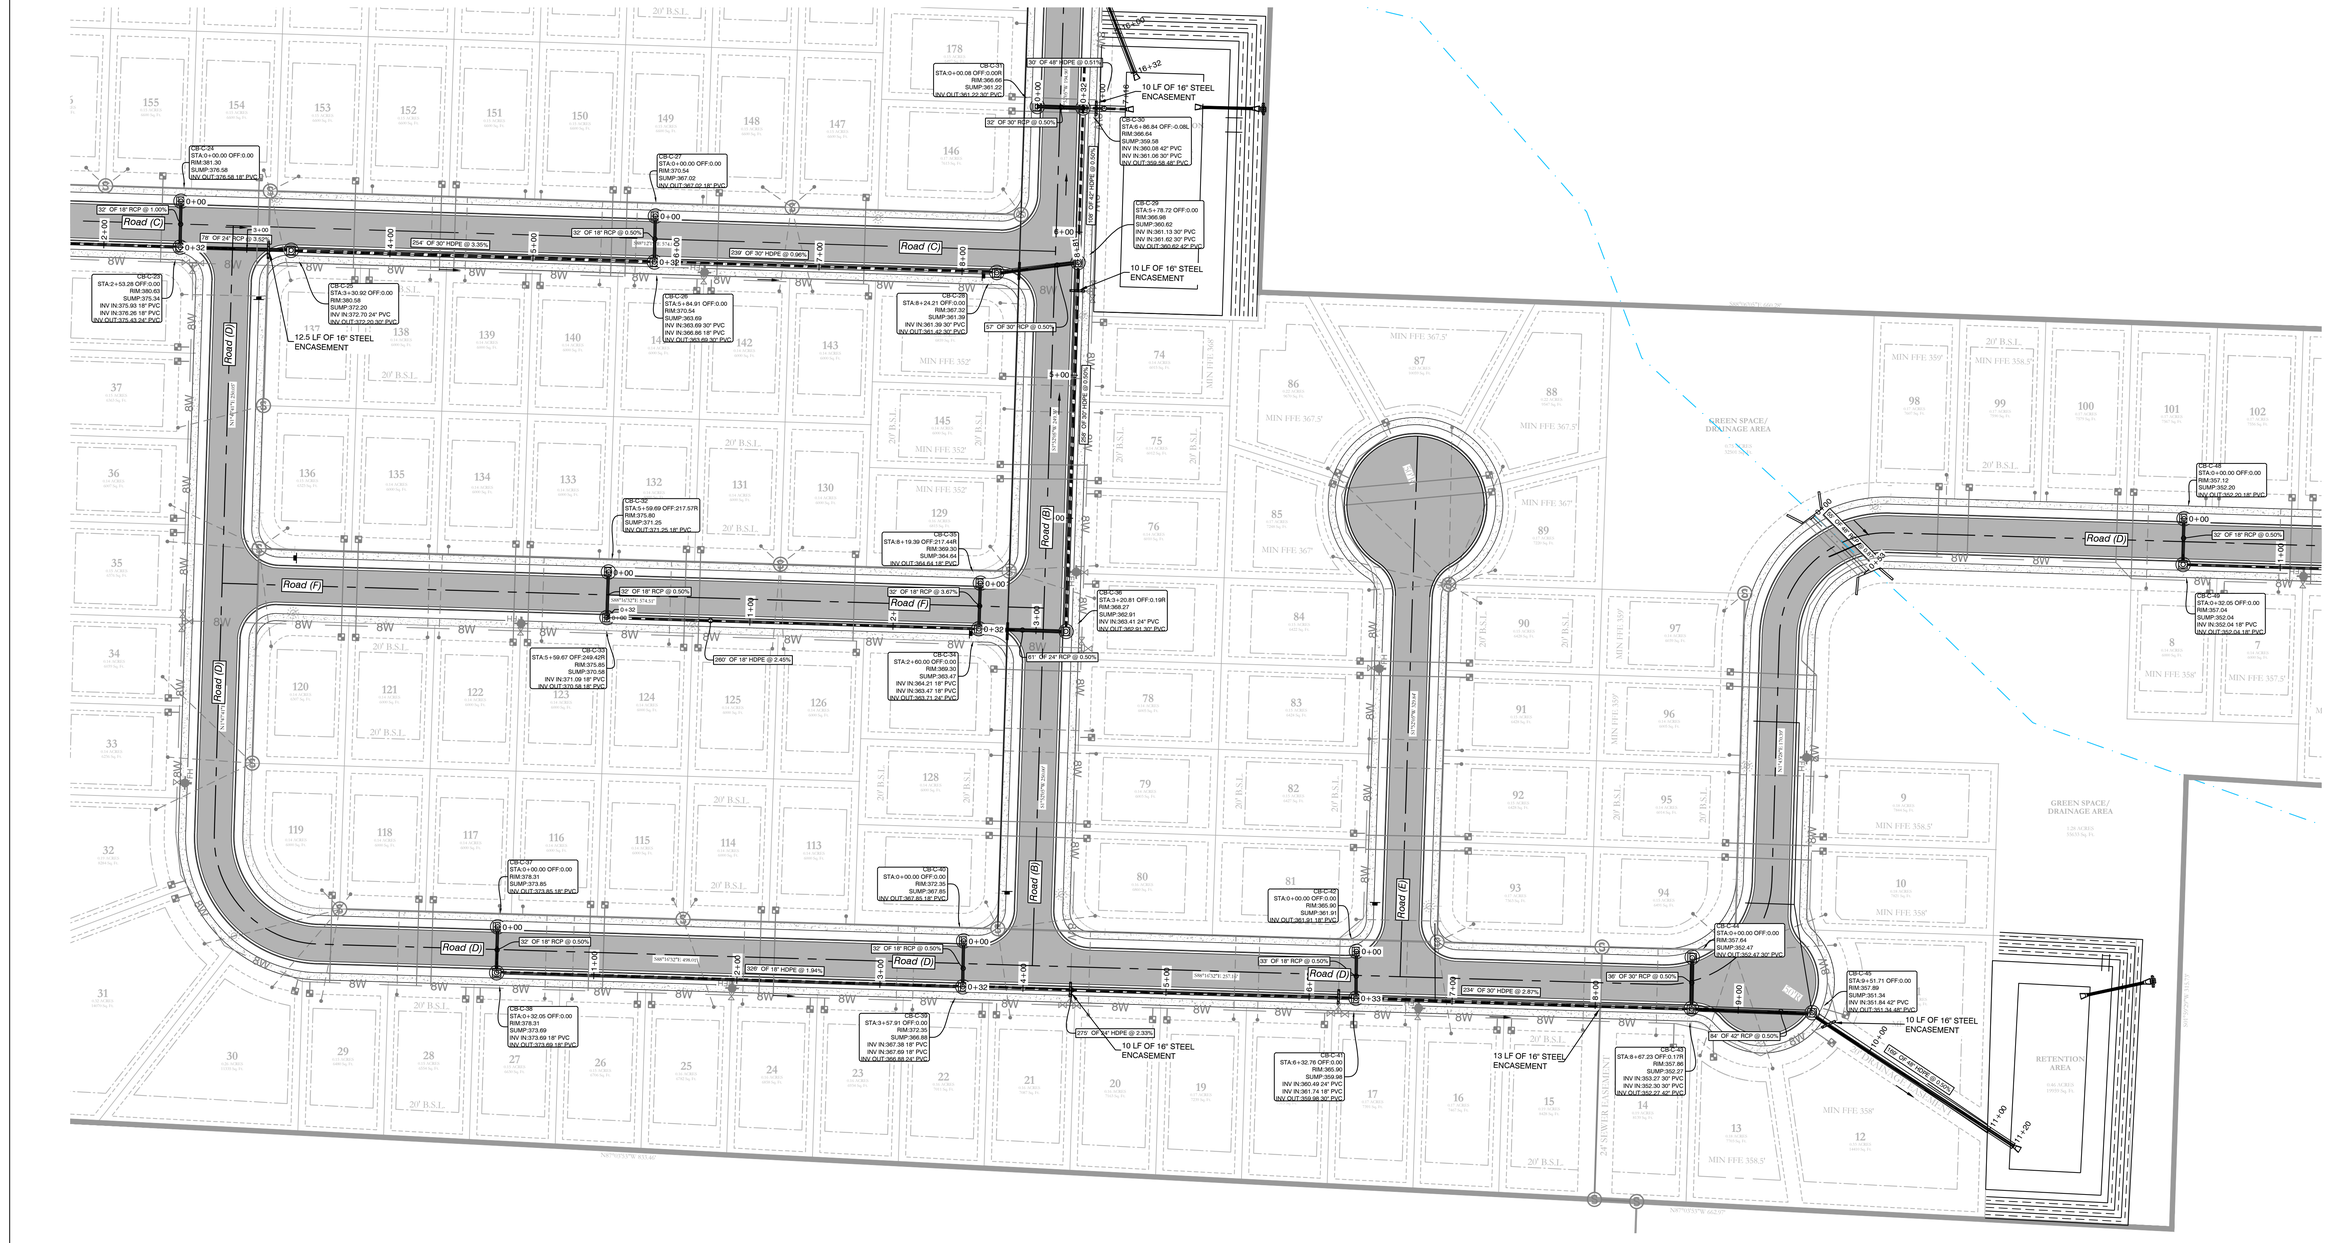

MIDLAND ROAD SUBDIVISION
DRAINAGE PLAN

VICINITY MAP:

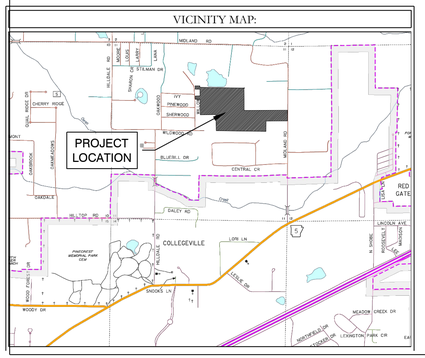

DRAINAGE NOTES

No fences, pools or permanent obstructions may be placed in any access or drainage easements.

Dead Storage of pond will be used as a sediment pond at the time of construction later it will remain as a water feature.

Filter fabric shall be placed under all riprap areas.

All drainage ditches and swales that are not concreted will be required to be stabilized with solid sod stabilization per the Stormwater Management Manual.

Any new drainage ditches or swales, new or that have been disturbed during construction are required to have solid sod stabilization per Section 500.7.2 of the Stormwater management Manual. (This is required to be show in detail on the plans).

HDPE

RCP

N

BASIS OF BEARING: GRID NORTH, ARKANSAS COORDINATE SYSTEM, SOUTH ZONE BY GPS OBSERVATION

50 25 0 50


HOPE CONSULTING
ENGINEERS - SURVEYORS
129 North Main Street,
Benton, Arkansas 72015
PH. (501)315-2626
FAX (501) 315-0024
www.hopeconsulting.com

FOR USE AND BENEFIT OF:
HAVEN'S DEVELOPMENT, LLC


MIDLAND ROAD
DRAINAGE PLAN
IN THE CITY OF BRYANT, SALINE COUNTY, ARKANSAS

DATE:	5/3/2023	C.A.D. BY:	DRAWING NUMBER:
REVISED:		CHECKED BY:	23-0024
SHEET:	C-6.1	SCALE: 1" = 50'	

500 0

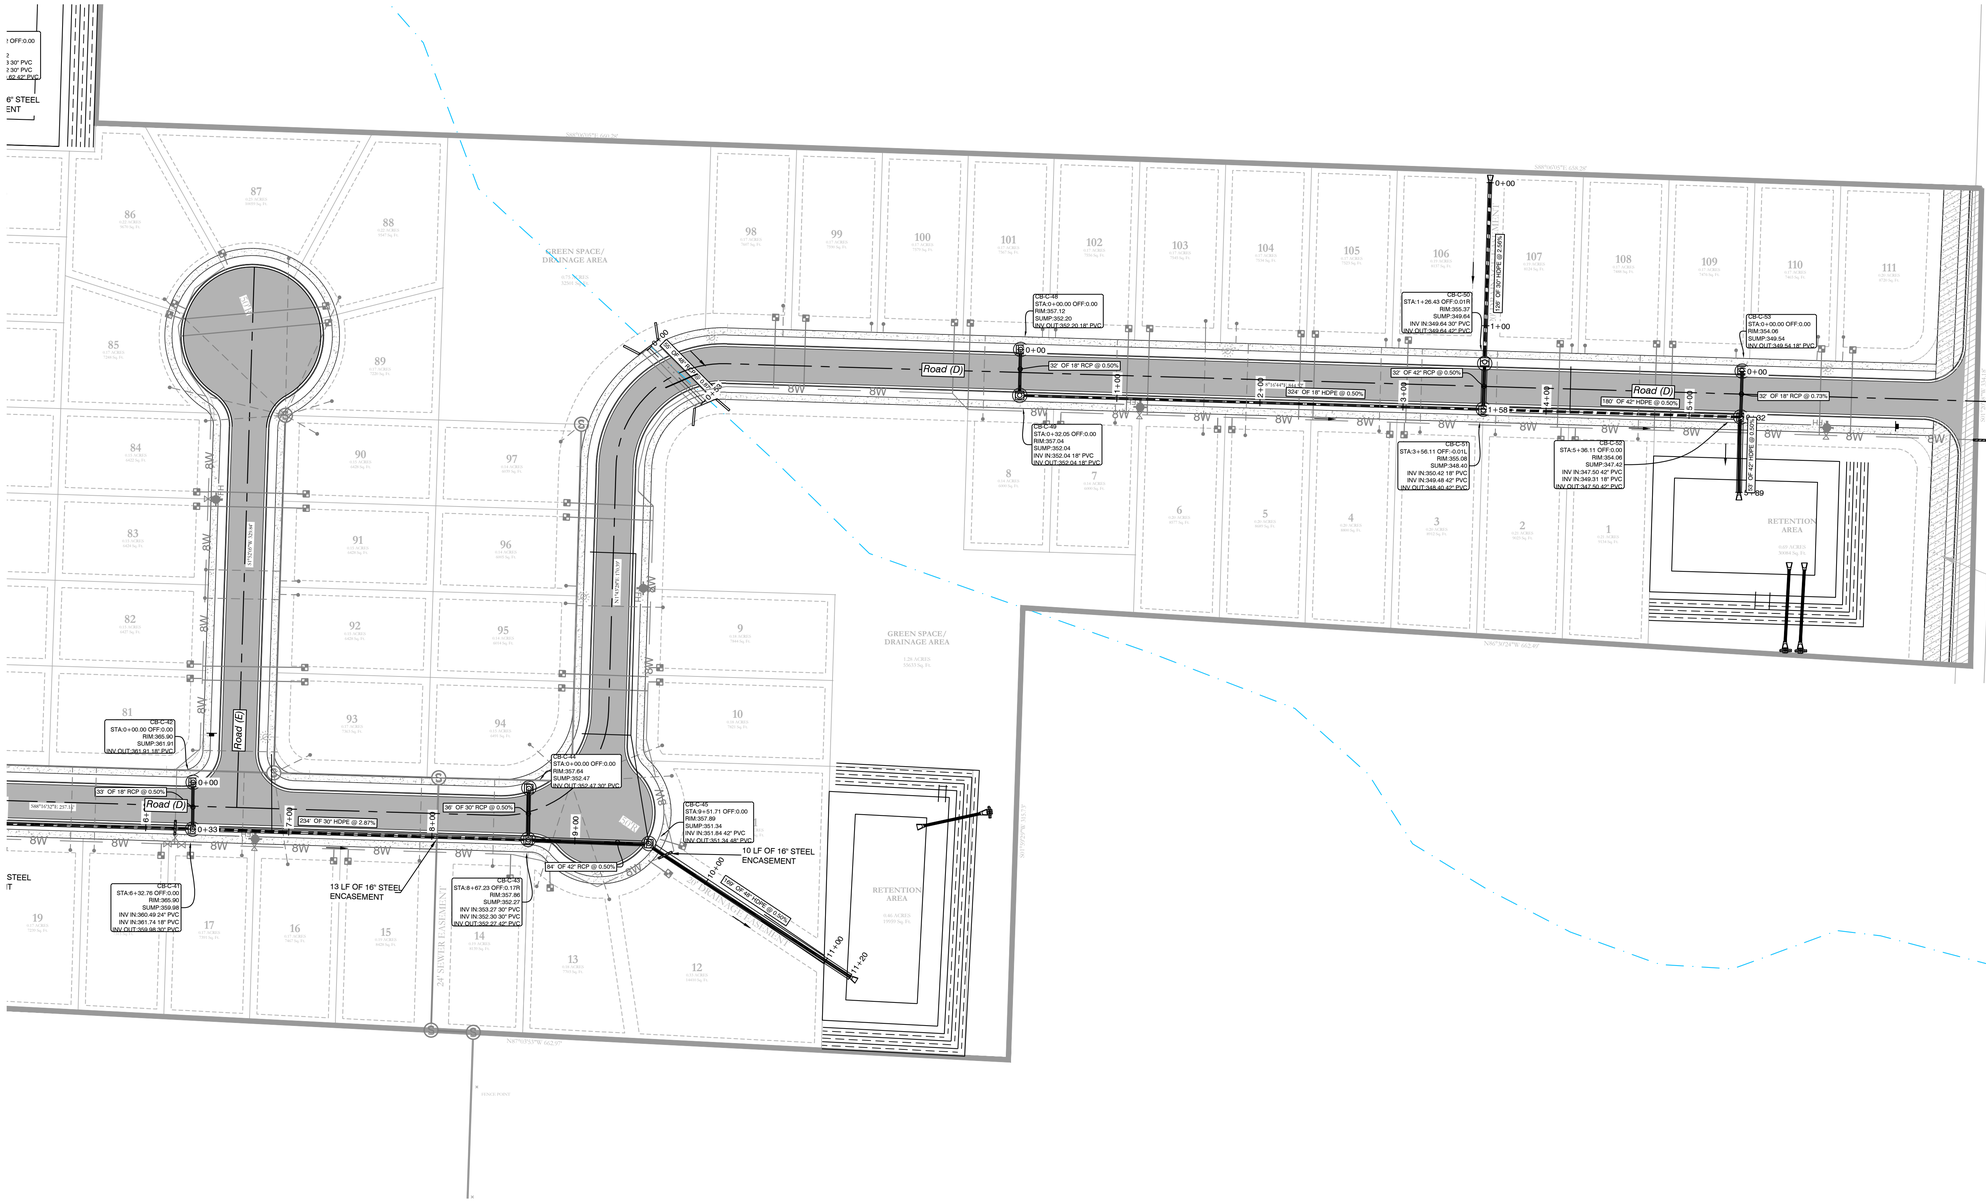

VICINITY MAP:

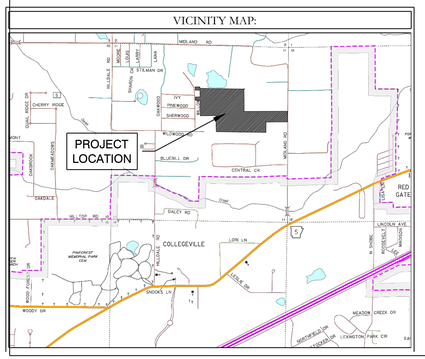

DRAINAGE NOTES

No fences, pools or permanent obstructions may be placed in any access or drainage easements.

Dead Storage of pond will be used as a sediment pond at the time of construction later it will remain as a water feature.

Filter fabric shall be placed under all riprap areas.

All drainage ditches and swales that are not concreted will be required to be stabilized with solid sod stabilization per the Stormwater Management Manual.

Any new drainage ditches or swales, new or that have been disturbed during construction are required to have solid sod stabilization per Section 500.7.2 of the Stormwater management Manual. (This is required to be show in detail on the plans).

HDPE

RCP

BASIS OF BEARING: GRID NORTH, ARKANSAS COORDINATE SYSTEM, SOUTH ZONE BY GPS OBSERVATION

50 25 0 50

MIDLAND ROAD SUBDIVISION
DRAINAGE PLAN


HOPE CONSULTING
ENGINEERS - SURVEYORS
129 North Main Street,
Benton, Arkansas 72015
PH. (501)315-2626
FAX (501) 315-0024
www.hopeconsulting.com


FOR USE AND BENEFIT OF:
HAVEN'S DEVELOPMENT, LLC

MIDLAND ROAD
DRAINAGE PLAN
IN THE CITY OF BRYANT, SALINE COUNTY, ARKANSAS


DATE:	5/10/2023	C.A.D. BY:	DRAWING NUMBER:
REVISED:		CHECKED BY:	23-0024
SHEET:	C-6.2	SCALE: 1" = 50'	

VICINITY MAP:

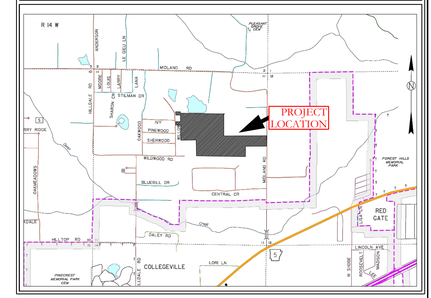


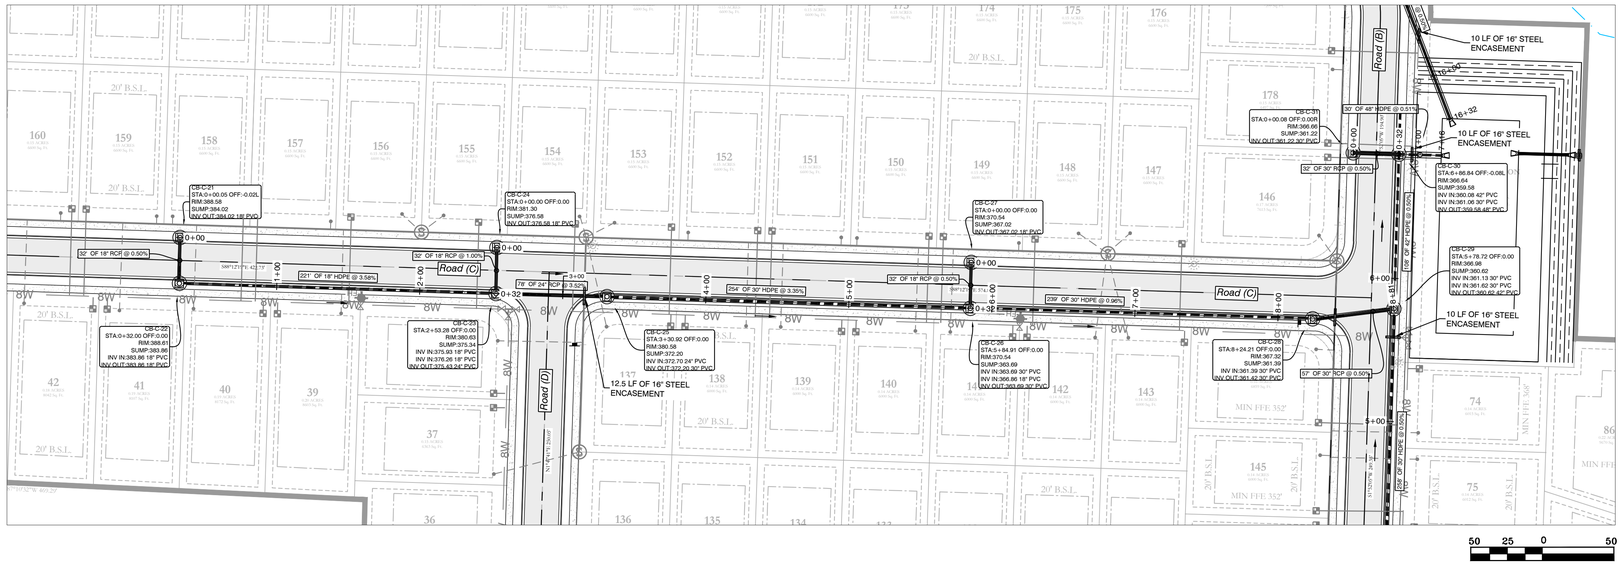


Storm Water Line 1 PROFILE

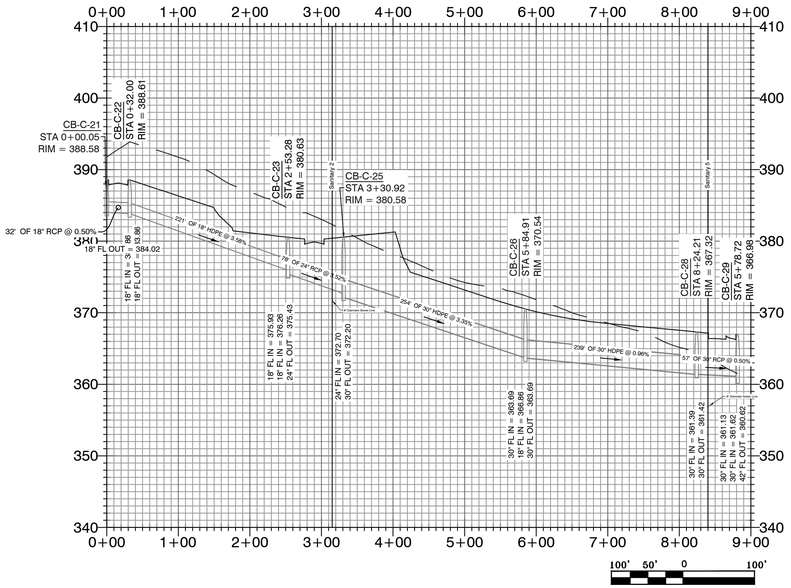


Storm Water Line 2 PROFILE

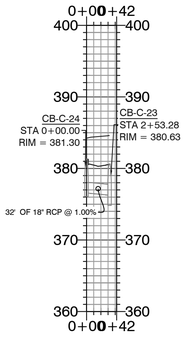

Storm Water Line 3 PROFILE

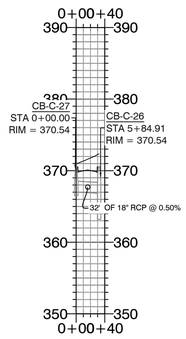

HDPE
RCP

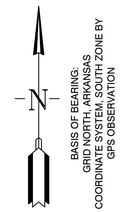

BASIS OF BEARING:
GRID NORTH, ARKANSAS
COORDINATE SYSTEM, SOUTH ZONE BY
GPS OBSERVATION

HOPE CONSULTING
ENGINEERS - SURVEYORS
129 North Main Street,
Benton, Arkansas 72015
PH. (501)315-2626
FAX (501) 315-0024
www.hopeconsulting.com


FOR USE AND BENEFIT OF:
HAVEN'S DEVELOPMENT, LLC


DRAINAGE PROFILES
MIDLAND ROAD
BRYANT, SALINE COUNTY, ARKANSAS

DATE:	5/10/2023	C.A.D. BY: xxxx	DRAWING NUMBER:
REVISED:		CHECKED BY:	23-0024
SHEET:	C-6.3	SCALE: as shown	


K:\LAND PROJECTS\2004\SUBDIVISIONS\2023\23-0024\HAVENS MIDLAND ROAD SUBDIVISION, S17,T5S R4W\CIVIL\DWG\23-0024 CONSTRUCTION PLAN (FINAL DRAFT) AFTER COMMENTS\XXXXXXXX.DWG

VICINITY MAP:

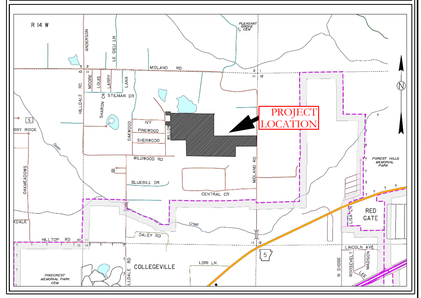

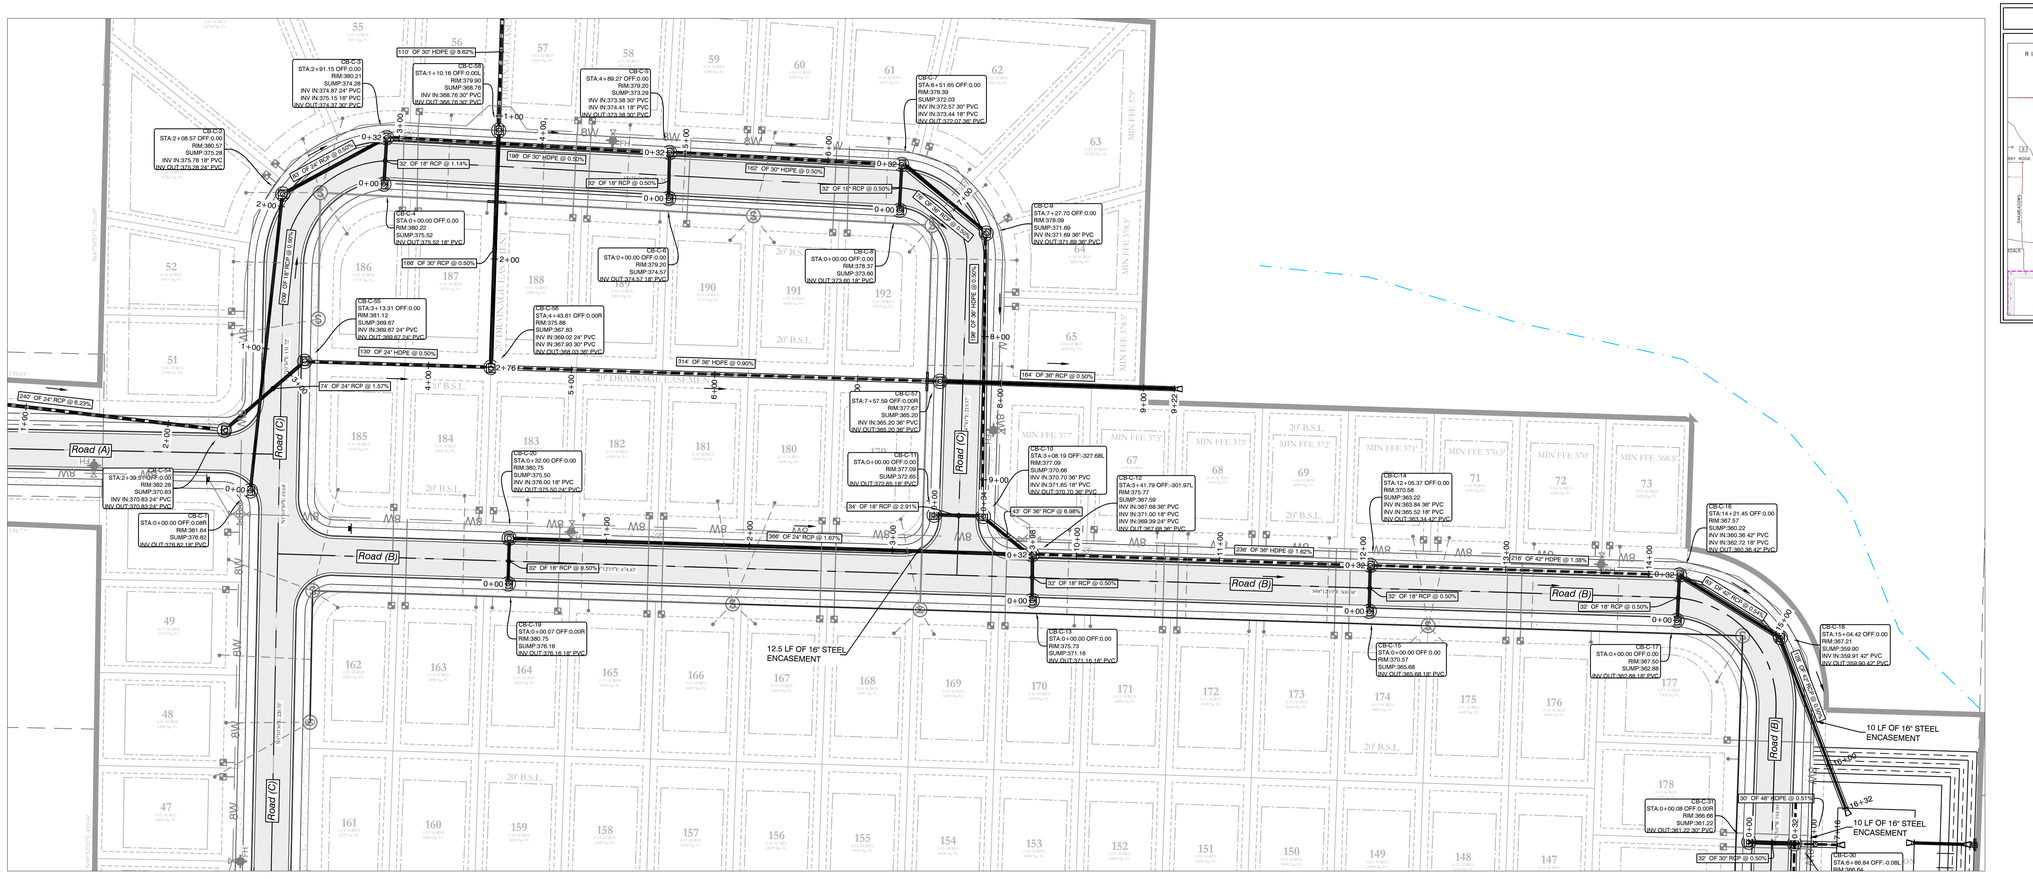


Storm Water Line 6 PROFILE

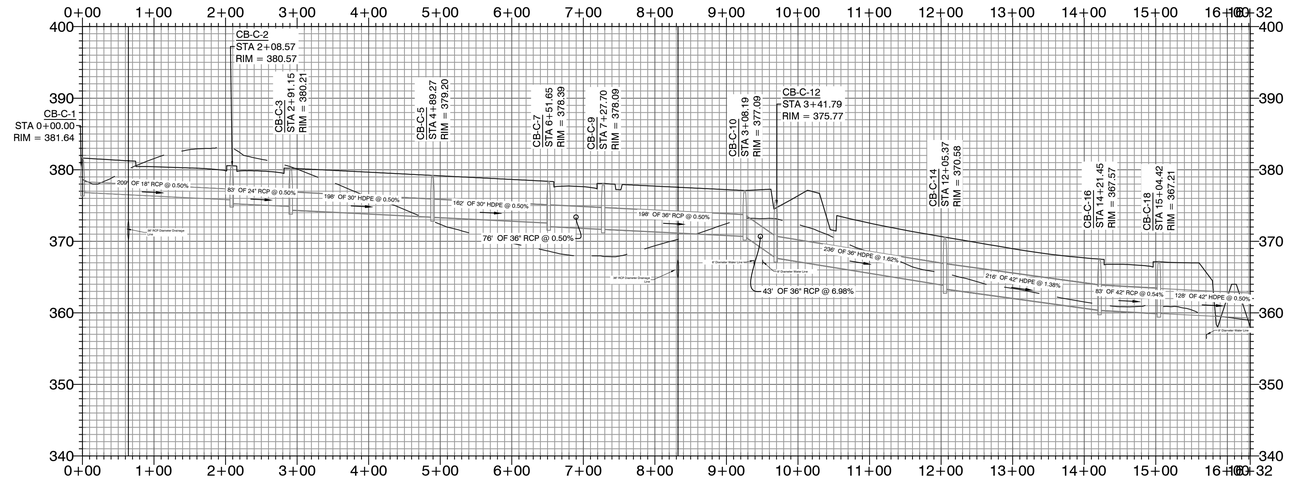

100' 50' 0 100'

Storm Water Line 7 PROFILE

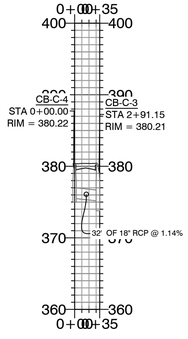

100' 50' 0 100'

HDPE

RCP

N

BASIS OF BEARING:
GRID NORTH, ARKANSAS
COORDINATE SYSTEM, SOUTH ZONE BY
GPS OBSERVATION

HOPE CONSULTING
ENGINEERS - SURVEYORS
129 North Main Street,
Benton, Arkansas 72015
PH. (501)315-2626
FAX (501) 315-0024
www.hopeconsulting.com


FOR USE AND BENEFIT OF:
HAVEN'S DEVELOPMENT, LLC


DRAINAGE PROFILES
MIDLAND ROAD
BRYANT, SALINE COUNTY, ARKANSAS

DATE:	5/10/2023	C.A.D. BY: xxxx	DRAWING NUMBER:
REVISED:		CHECKED BY:	23-0024
SHEET:	C-6.4	SCALE: as shown	


K:\LAND PROJECTS 2.0\01 SUBDIVISIONS\2023\23-0024 HAVENS MIDLAND ROAD SUBDIVISION\01 SITE PLAN\CIVIL\DWG\23-0024 CONSTRUCTION PLAN (FINAL DRAFT) AFTER COMMENTS\XXXXXXXX.DWG

VICINITY MAP:

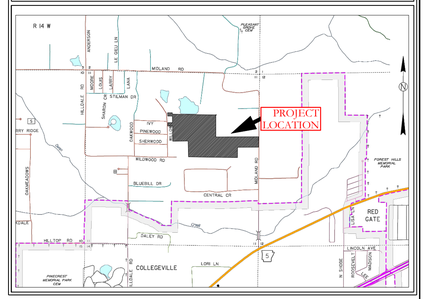

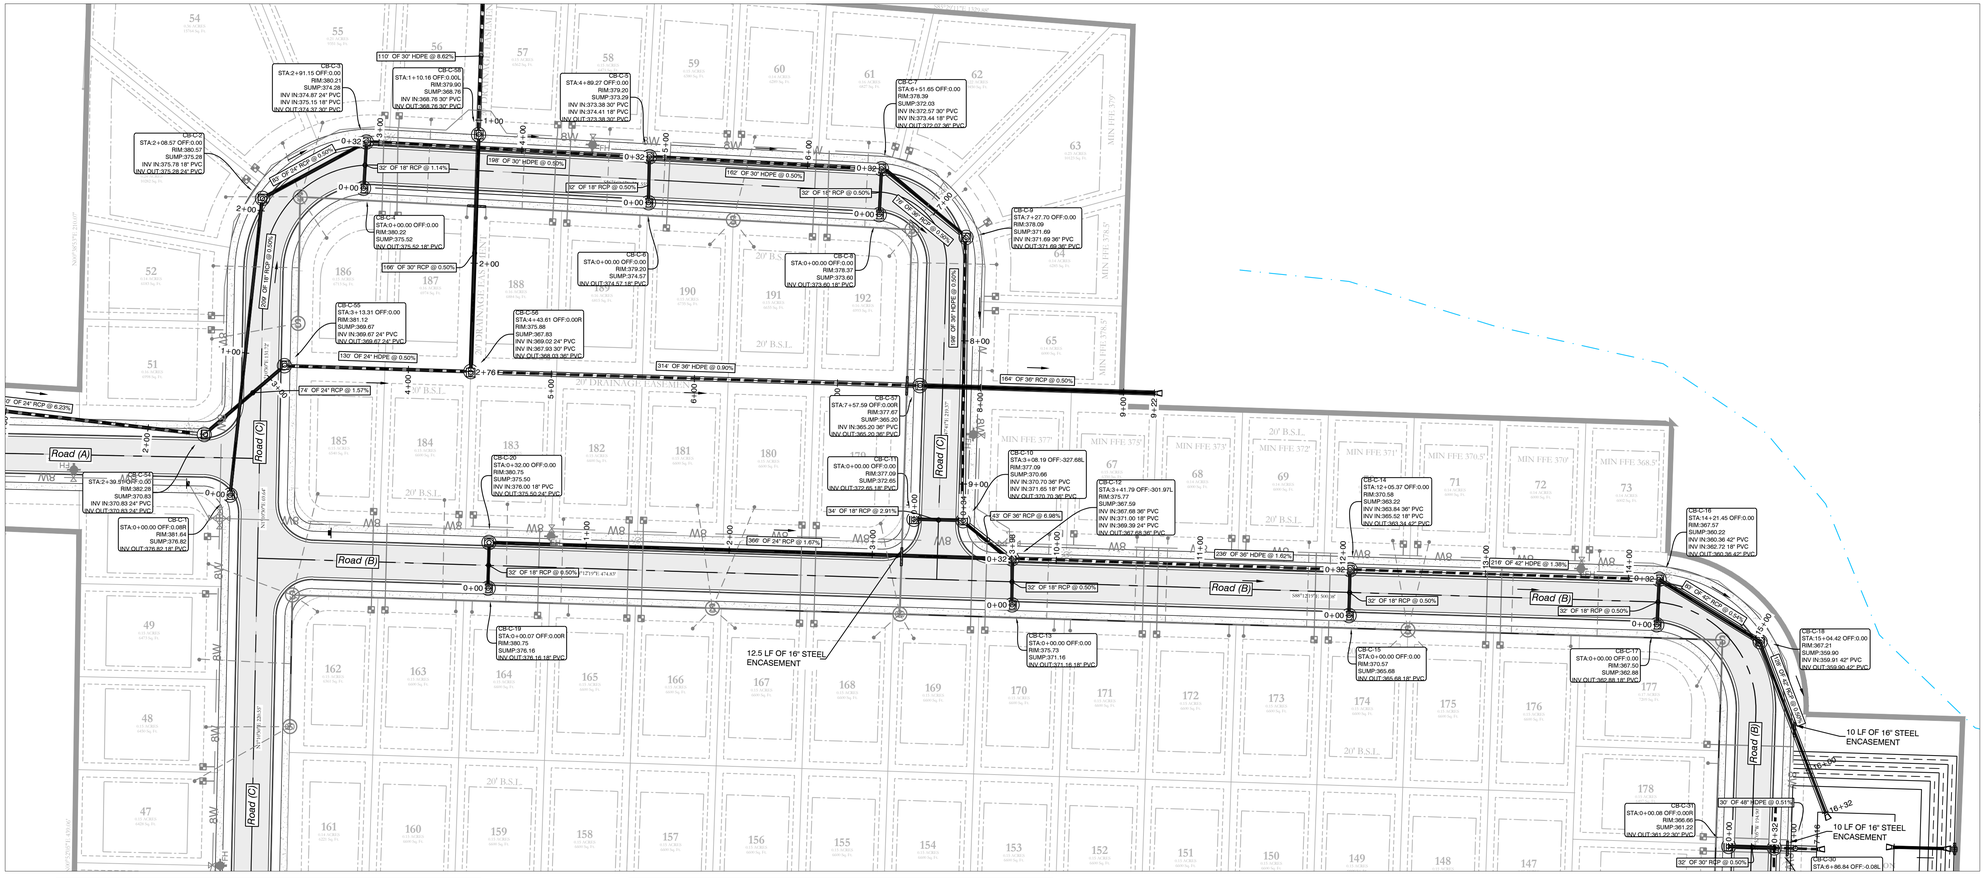


Storm Water Line 8 PROFILE

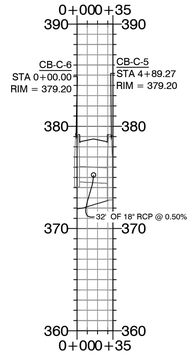


70 35 0 70

Storm Water Line 9 PROFILE

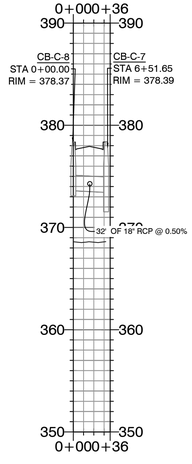

70 35 0 70

Storm Water Line 10 PROFILE

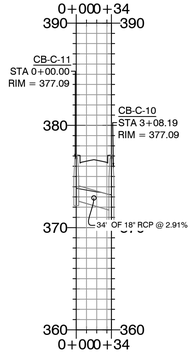

70 35 0 70

HDPE

RCP

HOPE CONSULTING
ENGINEERS - SURVEYORS
129 North Main Street,
Benton, Arkansas 72015
PH. (501)315-2626
FAX (501) 315-0024
www.hopeconsulting.com


FOR USE AND BENEFIT OF:
HAVEN'S DEVELOPMENT, LLC


DRAINAGE PROFILES
MIDLAND ROAD
BRYANT, SALINE COUNTY, ARKANSAS

DATE:	5/10/2023	C.A.D. BY: xxxx	DRAWING NUMBER:
REVISED:		CHECKED BY:	23-0024
SHEET:	C-6.5	SCALE: as shown	

K:\LAND PROJECTS 2004\SUBDIVISIONS\2023\23-0024 HAVENS MIDLAND ROAD SUBDIVISION\S17 T1S R14W\CIVIL\DWG\23-0024 CONSTRUCTION PLAN (FINAL DRAFT) AFTER COMMENTS\XXXXXXXX.DWG


VICINITY MAP:

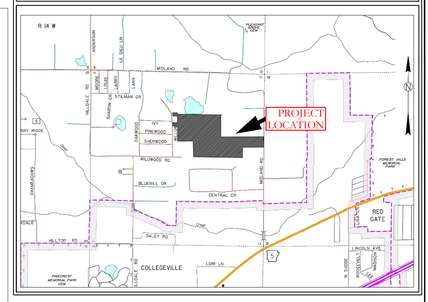

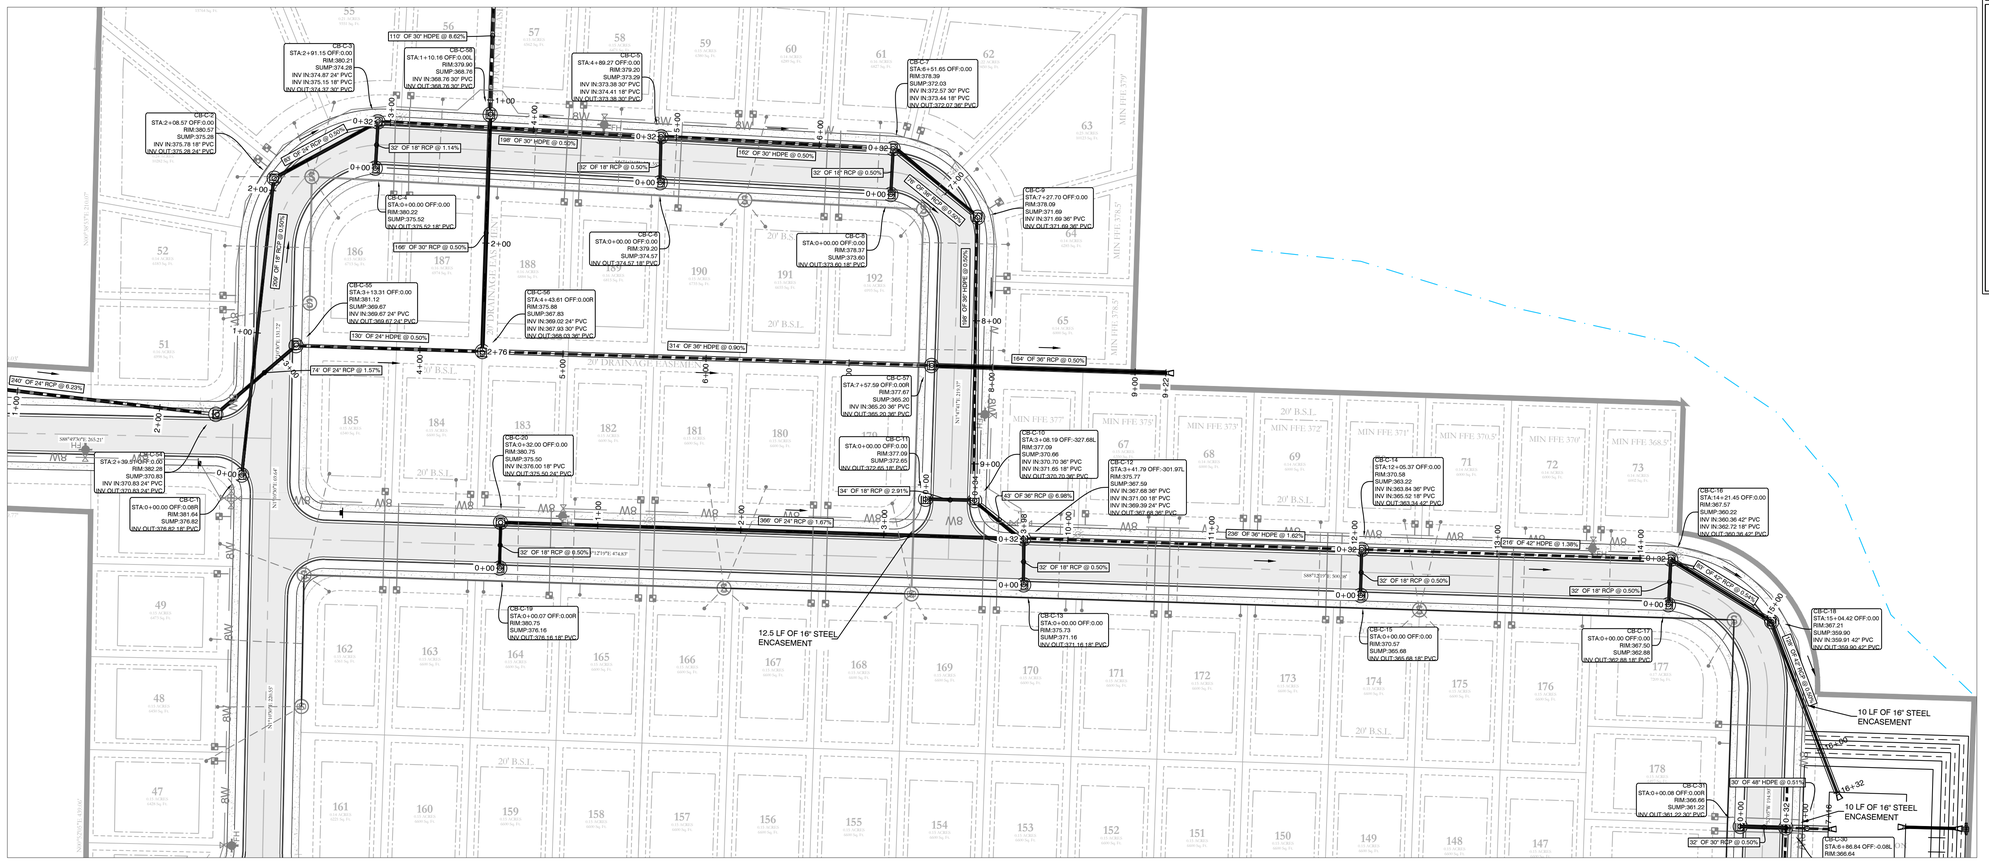


50 25 0 50

Storm Water Line 11 PROFILE

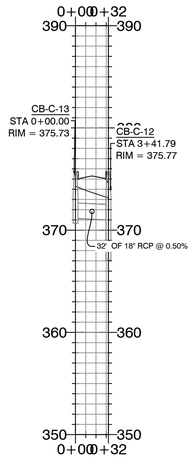


70 35 0 70

Storm Water Line 12 PROFILE

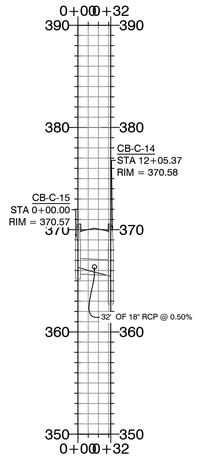

70 35 0 70

Storm Water Line 13 PROFILE

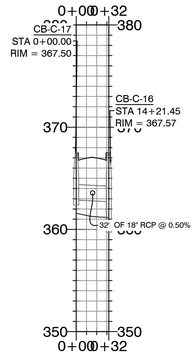

70 35 0 70

HDPE

RCP

BASIS OF BEARING:
GRID NORTH, ARKANSAS
COORDINATE SYSTEM, SOUTH ZONE BY
GPS OBSERVATION


HOPE CONSULTING
ENGINEERS - SURVEYORS
129 North Main Street,
Benton, Arkansas 72015
PH. (501)315-2626
FAX (501) 315-0024
www.hopeconsulting.com


FOR USE AND BENEFIT OF:
HAVEN'S DEVELOPMENT LLC

DRAINAGE PROFILES
MIDLAND ROAD
BRYANT, SALINE COUNTY, ARKANSAS


DATE:	5/10/2023	C.A.D. BY: xxxx	DRAWING NUMBER:
REVISED:		CHECKED BY:	23-0024
SHEET:	C-6.6	SCALE: as shown	

K:\LAND PROJECTS 2600\SUBDIVISIONS\2023\23-0024 HAVENS MIDLAND ROAD SUBDIVISION\SUB 7.15 R4.0W\CIVIL\DWG\23-0024 CONSTRUCTION PLAN (FINAL DRAFT) AFTER COMMENTS\XXXXXXXX.DWG

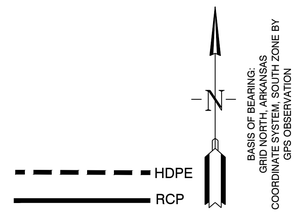


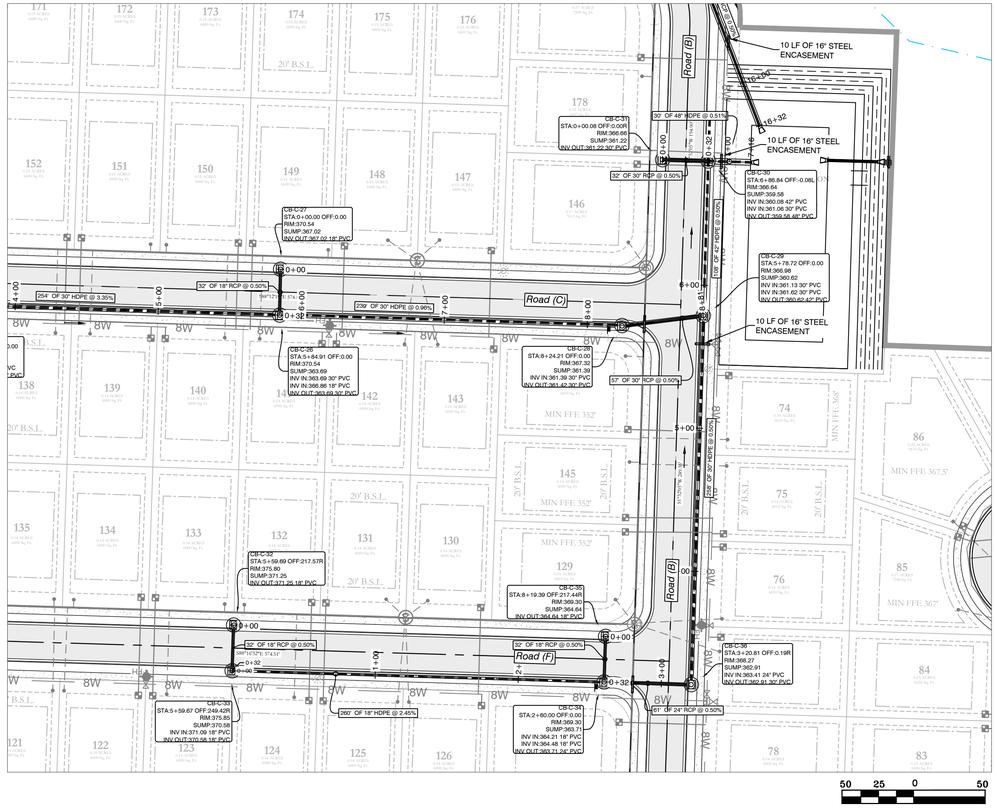

VICINITY MAP:

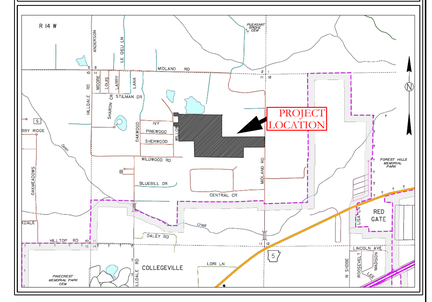


Storm Water Line 29 PROFILE

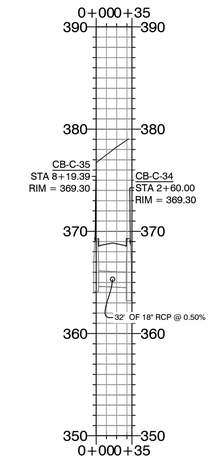


70 35 0 70

Storm Water Line 14 PROFILE

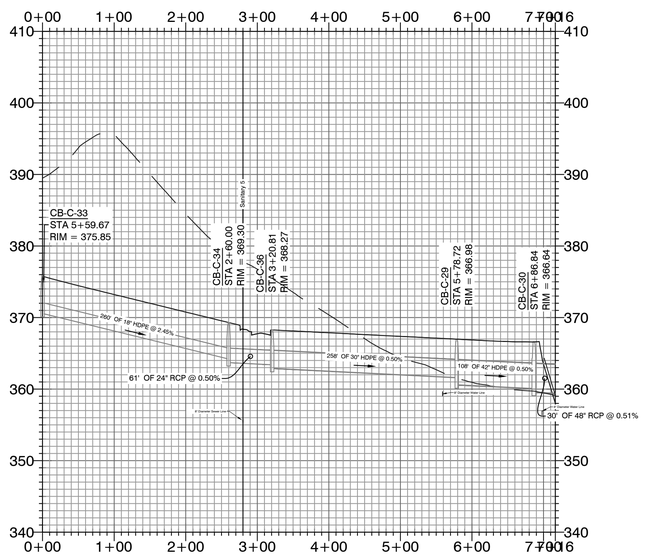


100 50 0 100

Storm Water Line 15 PROFILE

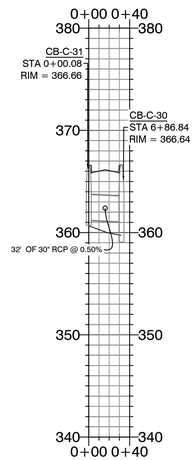

70 35 0 70

Storm Water Line 27 PROFILE

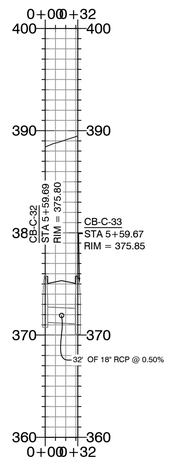

70 35 0 70

HOPE CONSULTING
ENGINEERS - SURVEYORS
129 North Main Street,
Benton, Arkansas 72015
PH. (501)315-2626
FAX (501) 315-0024
www.hopeconsulting.com


FOR USE AND BENEFIT OF:
HAVEN'S DEVELOPMENT, LLC


DRAINAGE PROFILES
MIDLAND ROAD
BRYANT, SALINE COUNTY, ARKANSAS

DATE:	5/10/2023	C.A.D. BY:	xxxx	DRAWING NUMBER:	23-0024
REVISED:		CHECKED BY:			
SHEET:	C-6.7	SCALE:	as shown		


K:\LAND PROJECTS 2004\SUBDIVISIONS 2023\23-0024 HAVENS MID-LAND ROAD SUBDIVISION, S1 T7S R14W\ CIVIL\DWG\23-0024 CONTRUCTION PLAN FINAL DRAFT\ (AFTER COMMENTS)XXXXXXXX.DWG

VICINITY MAP:

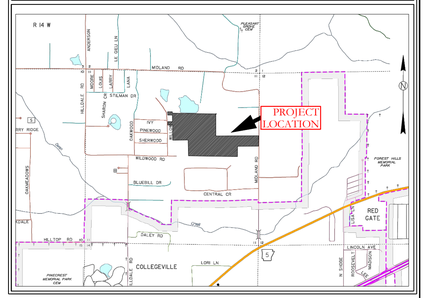


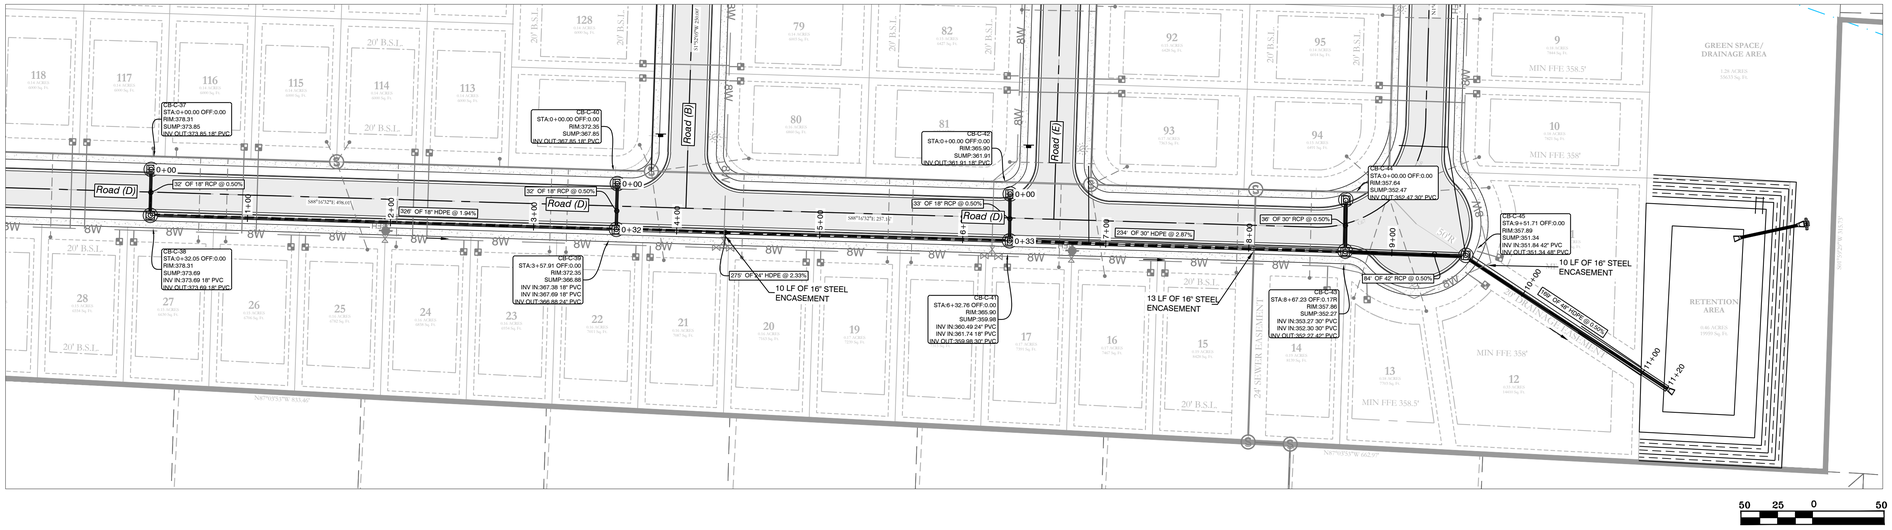

Storm Water Line 16 PROFILE

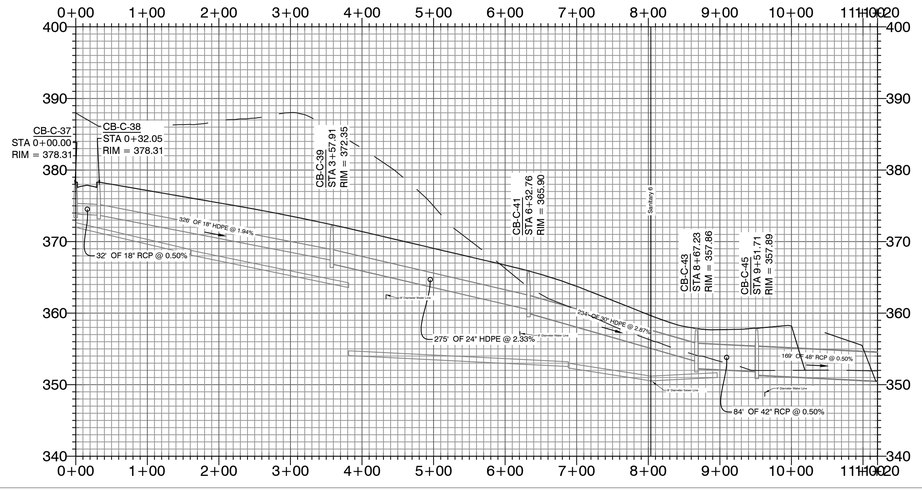

Storm Water Line 17 PROFILE

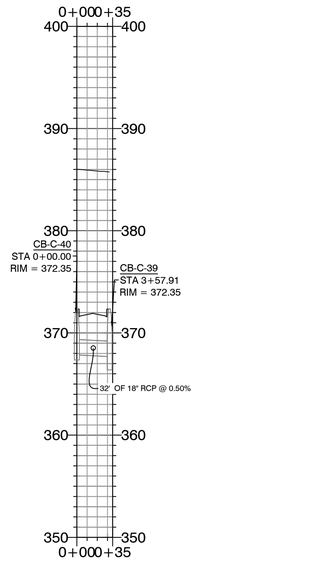

HDPE

RCP

BASIS OF BEARING:
GRID NORTH, ARKANSAS
COORDINATE SYSTEM, SOUTH ZONE BY
GPS OBSERVATION

HOPE CONSULTING
ENGINEERS - SURVEYORS
129 North Main Street,
Benton, Arkansas 72015
PH. (501)315-2626
FAX (501) 315-0024
www.hopeconsulting.com


FOR USE AND BENEFIT OF:
HAVEN'S DEVELOPMENT, LLC


DRAINAGE PROFILES
MIDLAND ROAD
BRYANT, SALINE COUNTY, ARKANSAS

DATE:	5/10/2023	C.A.D. BY: xxxx	DRAWING NUMBER:
REVISED:		CHECKED BY:	23-0024
SHEET:	C-6.8	SCALE: as shown	


K:\LAND PROJECTS\2004\SUBDIVISIONS\2023\23-0024 HAVENS MIDLAND ROAD SUBDIVISION, S1_TS_RAW\CIVIL\DWG\23-0024 CONSTRUCTION PLAN (FINAL DRAFT) AFTER COMMENTS XXXXXXX.DWG

VICINITY MAP:

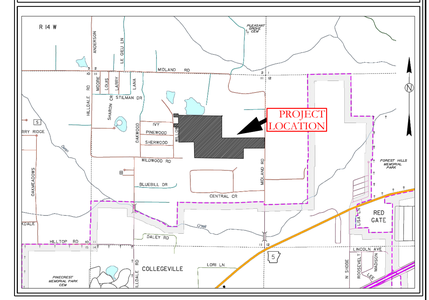

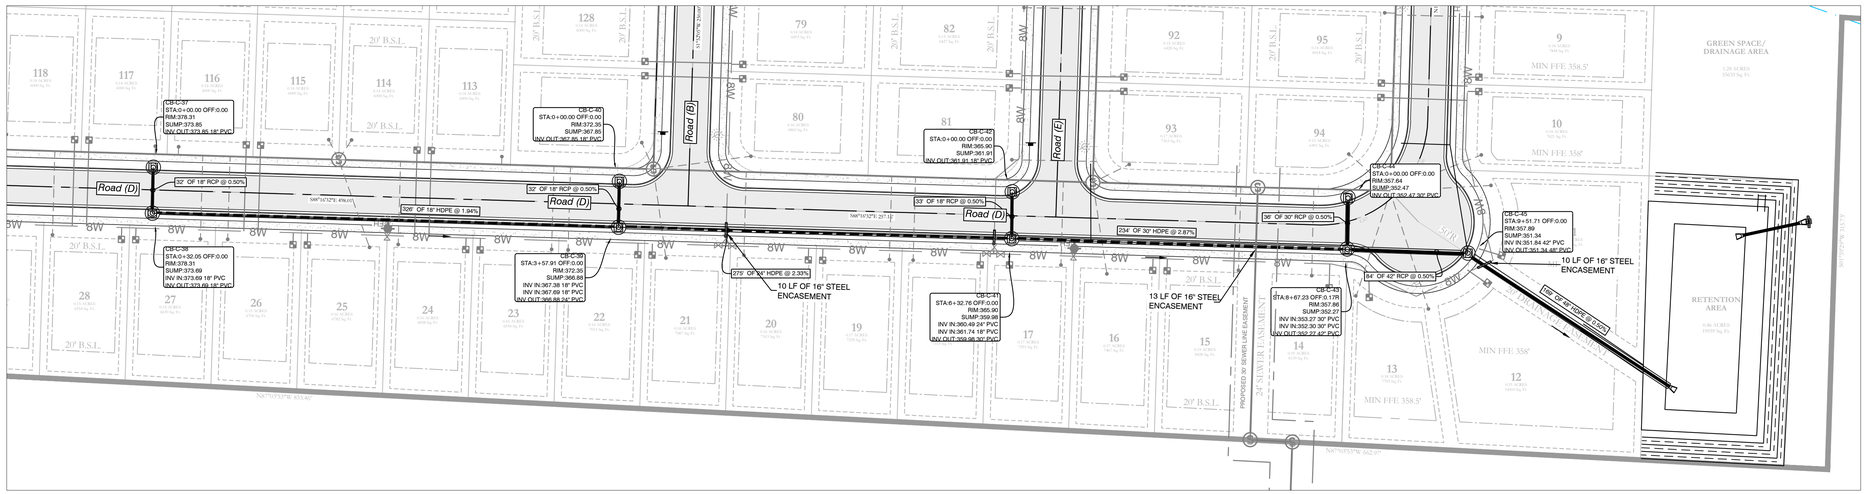


Storm Water Line 18 PROFILE

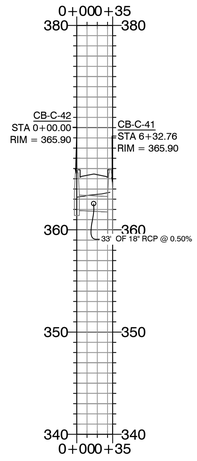

70 35 0 70

Storm Water Line 19 PROFILE

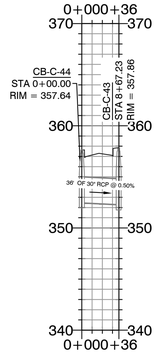

70 35 0 70

HDPE
RCP

BASIS OF BEARING:
GRID NORTH, ARKANSAS
COORDINATE SYSTEM, SOUTH ZONE BY
GPS OBSERVATION

HOPE CONSULTING
ENGINEERS - SURVEYORS
129 North Main Street,
Benton, Arkansas 72015
PH. (501)315-2626
FAX (501) 315-0024
www.hopeconsulting.com


FOR USE AND BENEFIT OF:
HAVEN'S DEVELOPMENT, LLC


DRAINAGE PROFILES
MIDLAND ROAD
BRYANT, SALINE COUNTY, ARKANSAS

DATE:	5/10/2023	C.A.D. BY: xxxx	DRAWING NUMBER:
REVISED:		CHECKED BY:	23-0024
SHEET:	C-6.9	SCALE: as shown	


K:\LAND PROJECTS 2004\SUBDIVISIONS 2023\23-0024 HAVENS MIDLAND ROAD SUBDIVISION S17 T7S R14W\CIVIL\DWG\23-0024 CONSTRUCTION PLAN (FINAL DRAFT) AFTER COMMENTS\XXXXXXXX.DWG

VICINITY MAP:

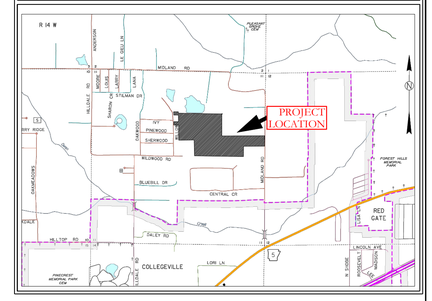

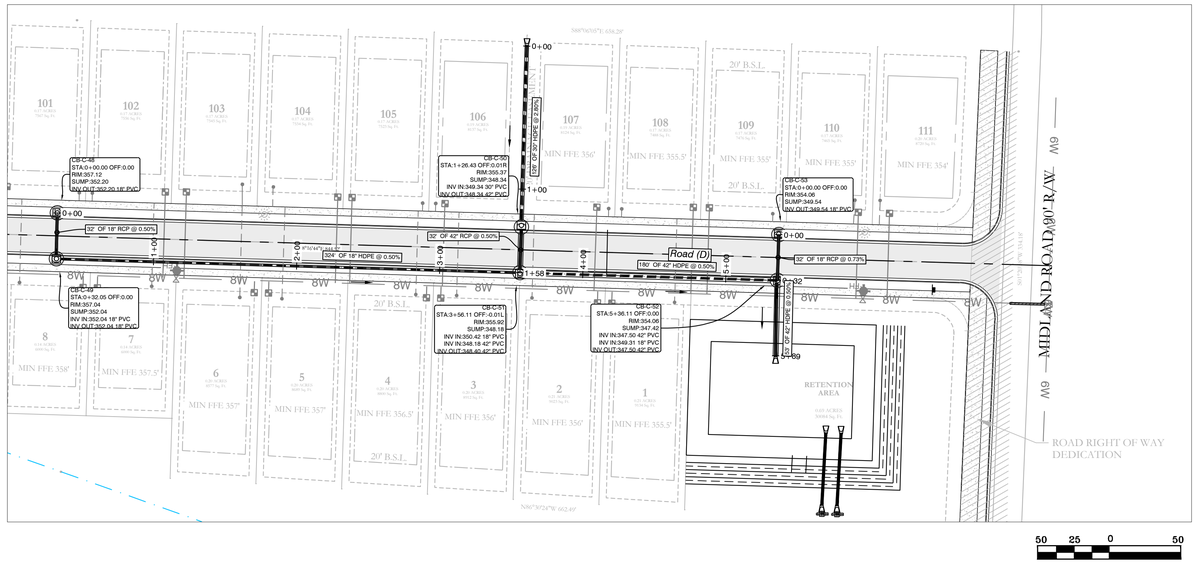


Storm Water Line 26 PROFILE

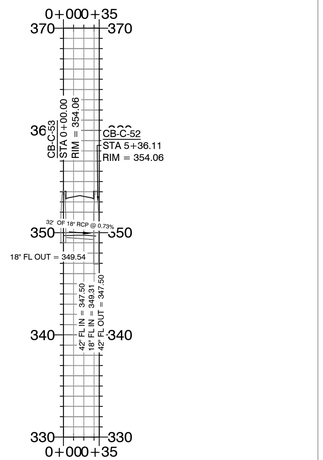





Storm Water Line 24 PROFILE

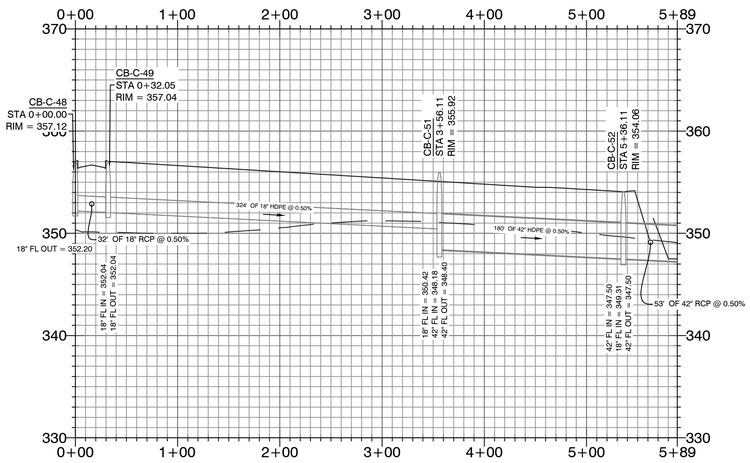



Storm Water Line 25 PROFILE

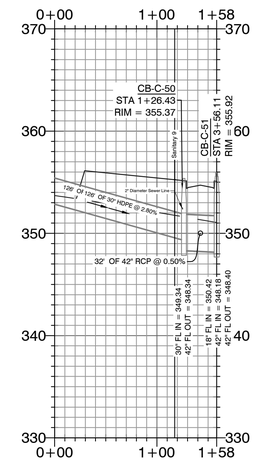

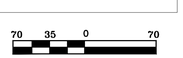

HDPE
RCP

N

BASIS OF BEARING:
GRID NORTH, ARKANSAS
COORDINATE SYSTEM, SOUTH ZONE BY
GPS OBSERVATION

HOPE CONSULTING
ENGINEERS - SURVEYORS
129 North Main Street,
Benton, Arkansas 72015
PH. (501)315-2626
FAX (501) 315-0024
www.hopeconsulting.com


FOR USE AND BENEFIT OF:
HAVEN'S DEVELOPMENT, LLC


DRAINAGE PROFILES
MIDLAND ROAD
BRYANT, SALINE COUNTY, ARKANSAS

DATE:	5/10/2023	C.A.D. BY: xxxx	DRAWING NUMBER:
REVISED:		CHECKED BY:	23-0024
SHEET:	C-6.10	SCALE: as shown	


K:\LAND PROJECTS\ 2004 SUBDIVISIONS\ 2023\ 23-0024 HAVENS MIDLAND ROAD SUBDIVISION\ S1\ TS\ R1\08\ CIVIL\ DWG\ 23-0024 CONSTRUCTION PLAN (FINAL DRAFT) (AFTER COMMENTS)XXXXXXXX.DWG

VICINITY MAP:

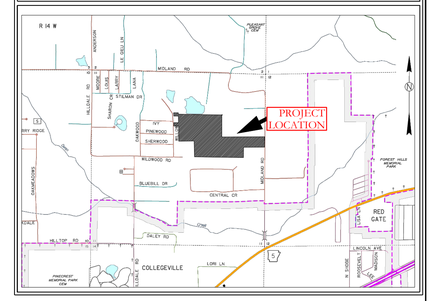

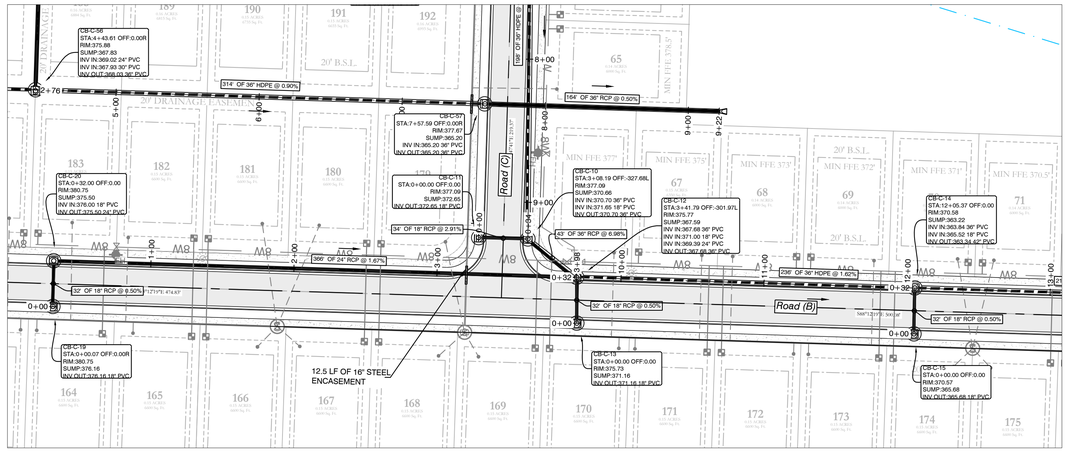

Storm Water Line 31 PROFILE

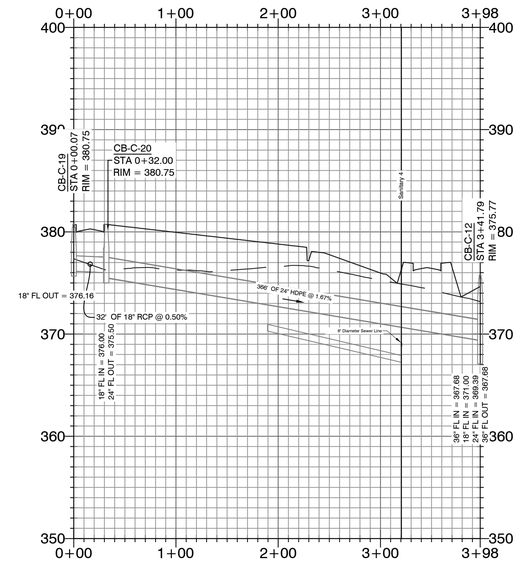

HDPE
RCP

BASIS OF BEARING:
GRID NORTH, ARKANSAS
COORDINATE SYSTEM, SOUTH ZONE BY
GPS OBSERVATION

HOPE CONSULTING
ENGINEERS - SURVEYORS
129 North Main Street,
Benton, Arkansas 72015
PH. (501)315-2626
FAX (501) 315-0024
www.hopeconsulting.com


FOR USE AND BENEFIT OF:
HAVEN'S DEVELOPMENT, LLC

DRAINAGE PROFILES
MIDLAND ROAD
BRYANT, SALINE COUNTY, ARKANSAS

DATE:	5/10/2023	C.A.D. BY: xxxx	DRAWING NUMBER:
REVISED:		CHECKED BY:	23-0024
SHEET:	C-6.11	SCALE: as shown	


K:\LAND PROJECTS\2004\SUBDIVISIONS\2023\23-0024 HAVENS MIDLAND ROAD SUBDIVISION, S17 T7S R14W\CIVIL\DWG\23-0024 CONSTRUCTION PLAN (FINAL DRAFT)_AFTER COMMENTS\XXXXXXXX.DWG

VICINITY MAP:

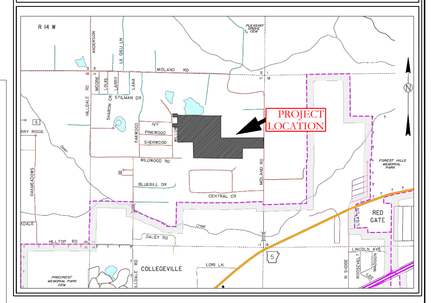


0 50 25 0 50

External Discharge (Storm Water) PROFILE

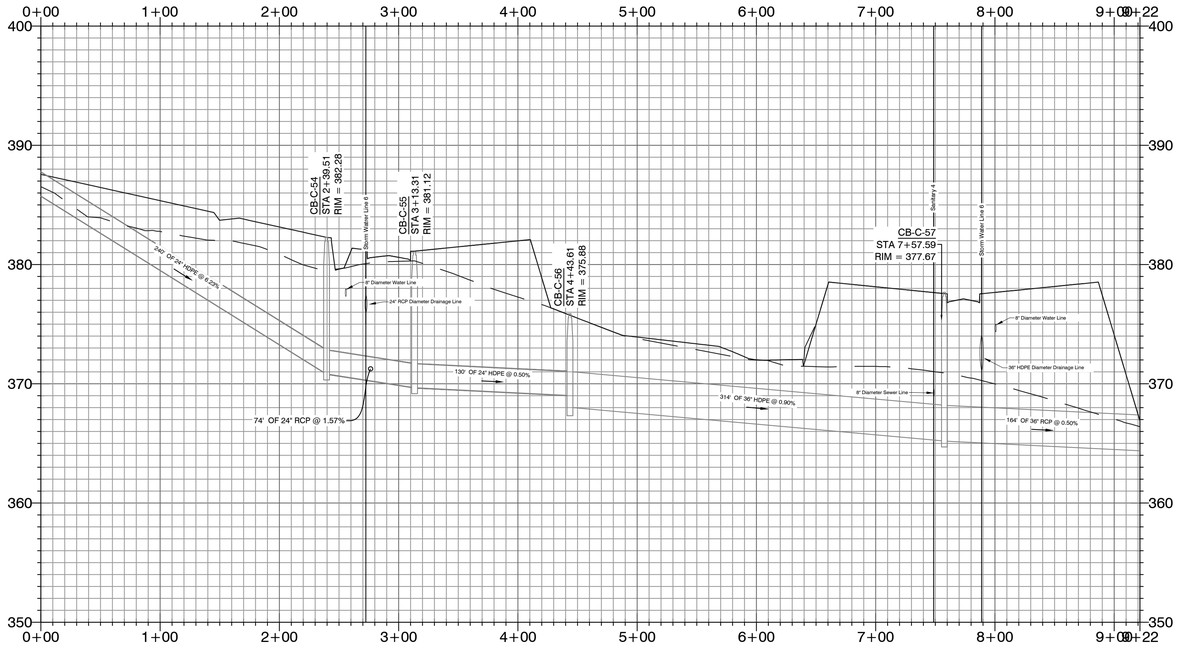

0 60 30 0 60

External Discharge (Storm Water) #2 PROFILE

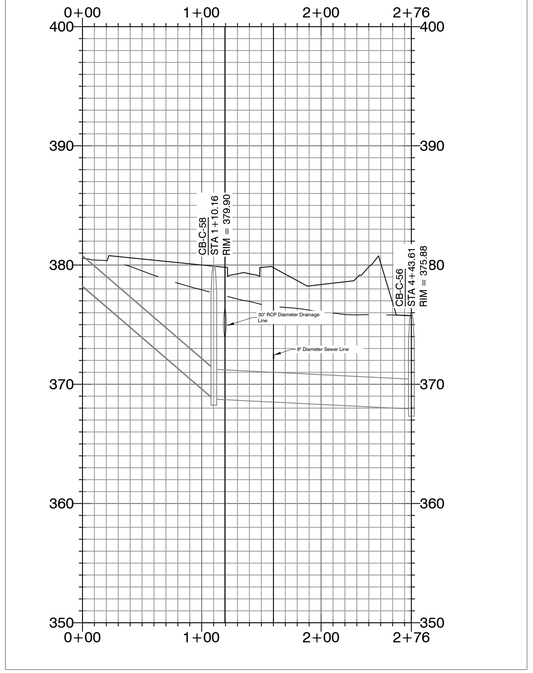

0 60 30 0 60

HDPE
RCP

N

BASIS OF BEARING:
GRID NORTH, ARKANSAS
COORDINATE SYSTEM, SOUTH ZONE BY
GPS OBSERVATION


HOPE CONSULTING
ENGINEERS - SURVEYORS
129 North Main Street,
Benton, Arkansas 72015
PH. (501)315-2626
FAX (501) 315-0024
www.hopeconsulting.com


FOR USE AND BENEFIT OF:
HAVEN'S DEVELOPMENT, LLC


DRAINAGE PROFILES
MIDLAND ROAD
BRYANT, SALINE COUNTY, ARKANSAS

DATE:	5/10/2023	C.A.D. BY: xxxx	DRAWING NUMBER:
REVISED:		CHECKED BY:	23-0024
SHEET:	C-6.12	SCALE: as shown	

K:\LAND PROJECTS 2.0\01 SUBDIVISIONS\2023\23-0024 HAVENS MIDLAND ROAD SUBDIVISION\01 TECH\01 PLAN (ACTIVE).DWG, 23-0024 CONSTRUCTION PLAN (FINAL DRAFT) AFTER COMMENTS\XXXXXXXX.DWG

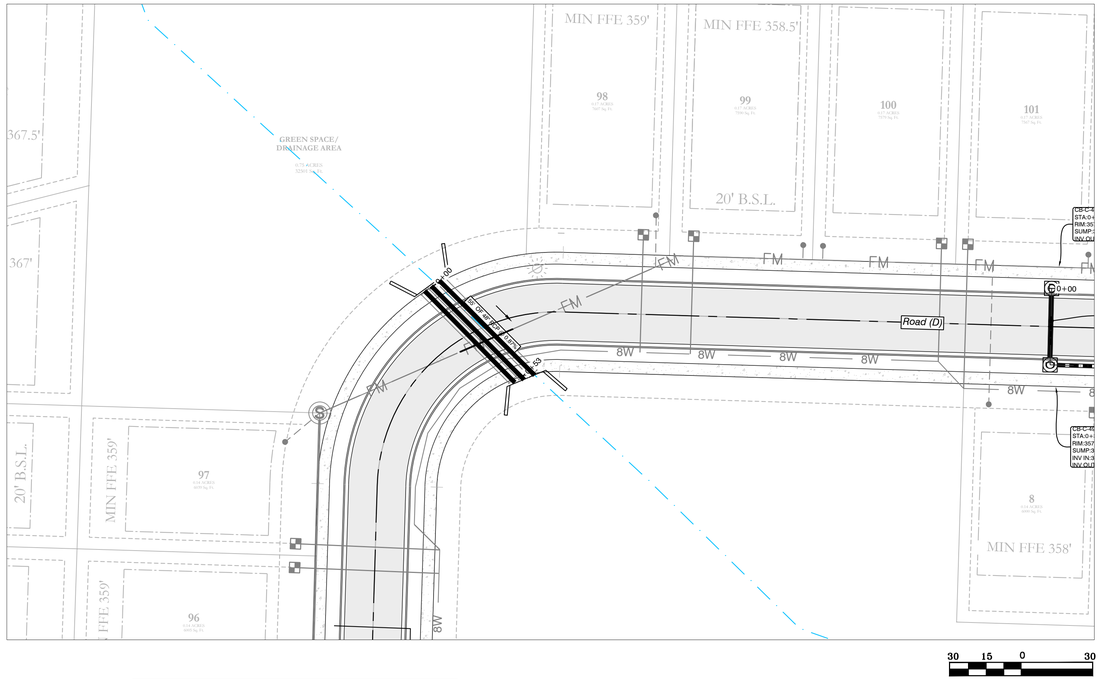


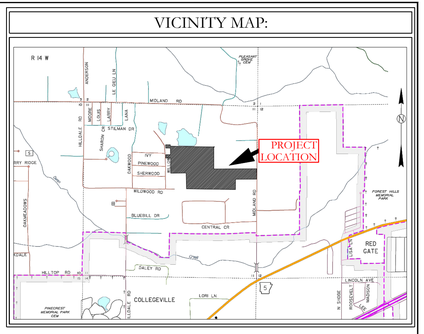

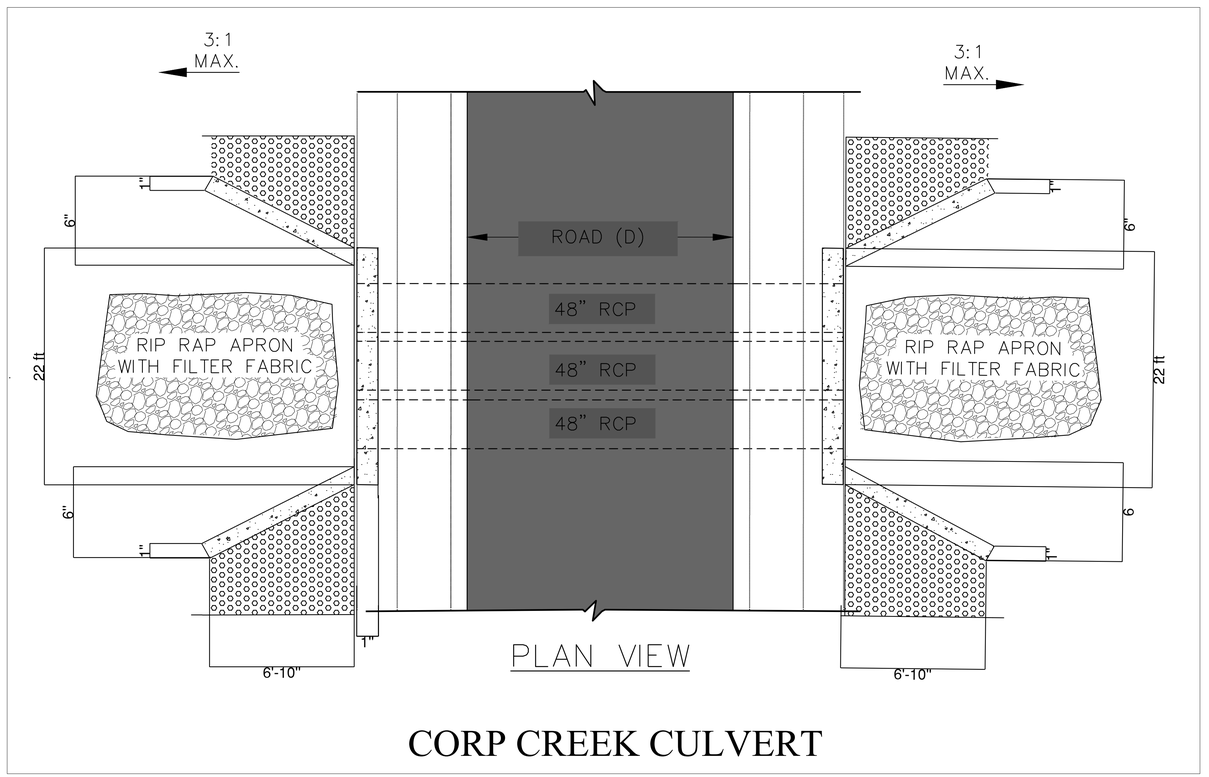


CORP CREEK CULVERT

Corp Creek Culvert PROFILE

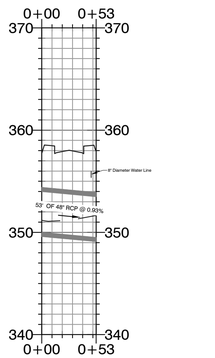

70 35 0 70

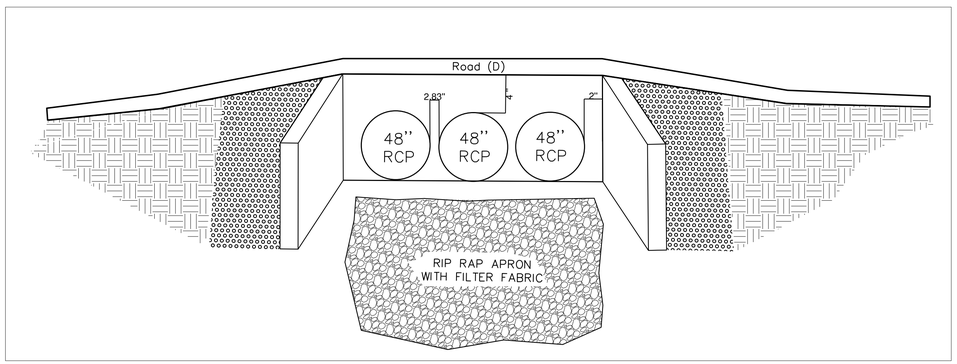

HDPE

RCP

N

BASIS OF BEARING:
GRID NORTH, ARKANSAS
COORDINATE SYSTEM, SOUTH ZONE BY
GPS OBSERVATION

DRAINAGE NOTES

No fences, pools or permanent obstructions may be placed in any access or drainage easements.

Dead Storage of pond will be used as a sediment pond at the time of construction later it will remain as a water feature.

Filter fabric shall be placed under all riprap areas.

All drainage ditches and swales that are not concreted will be required to be stabilized with solid sod stabilization per the Stormwater Management Manual.

Any new drainage ditches or swales, new or that have been disturbed during construction are required to have solid sod stabilization per Section 500.7.2 of the Stormwater management Manual. (This is required to be show in detail on the plans).


HOPE CONSULTING
ENGINEERS - SURVEYORS
129 North Main Street,
Benton, Arkansas 72015
PH. (501)315-2626
FAX (501) 315-0024
www.hopeconsulting.com

FOR USE AND BENEFIT OF:
HAVEN'S DEVELOPMENT, LLC


DRAINAGE PROFILES
MIDLAND ROAD
BRYANT, SALINE COUNTY, ARKANSAS

DATE:	5/10/2023	C.A.D. BY: xxxx	DRAWING NUMBER:
REVISED:		CHECKED BY:	23-0024
SHEET:	C-6.13	SCALE: as shown	


K:\LAND PROJECTS 2004\SUBDIVISIONS\2023\23-0024 HAVENS MIDLAND ROAD SUBDIVISION S17 T15 R14W\CIVIL\DWG\23-0024 CONSTRUCTION PLAN (FINAL DRAFT) (AFTER COMMENTS)XXXXXXX.DWG

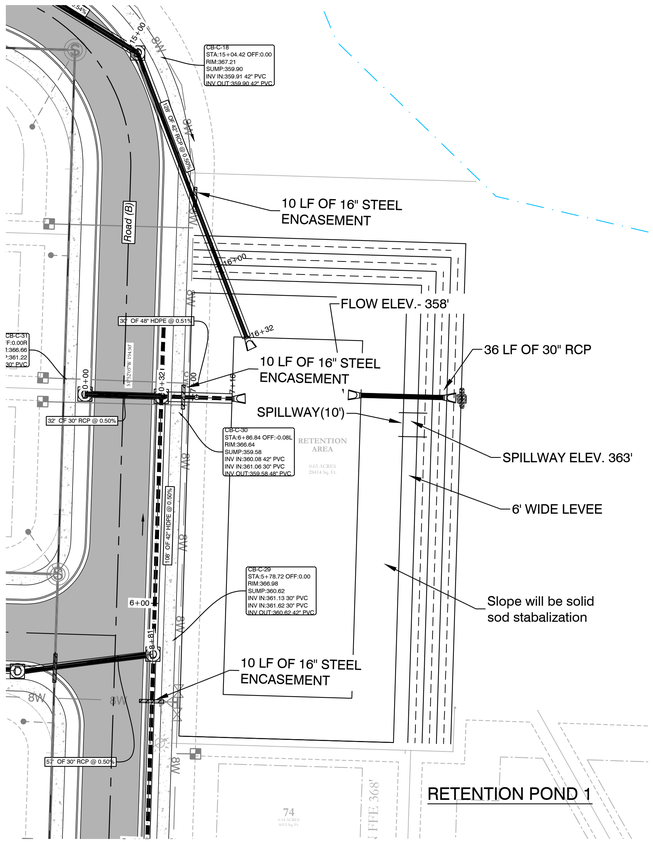


RETENTION POND 1

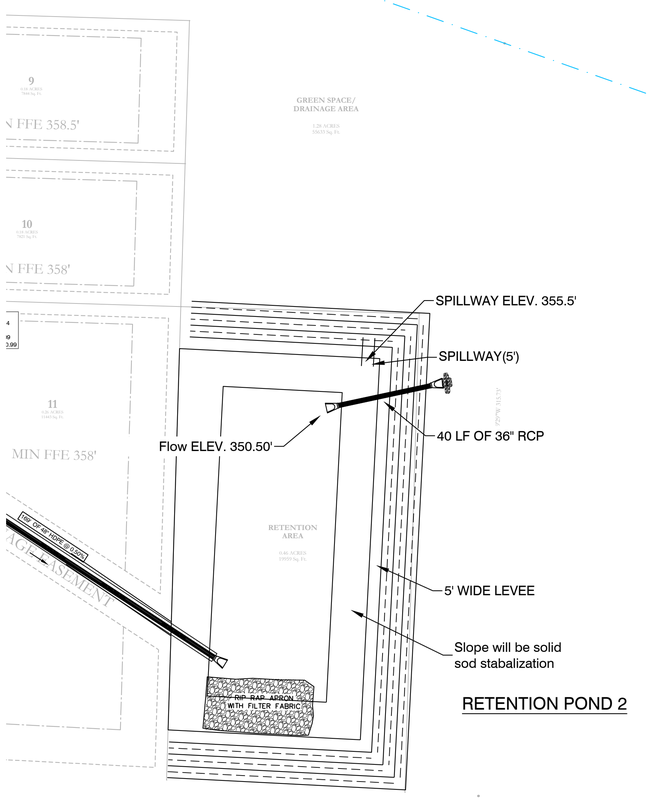


RETENTION POND 2

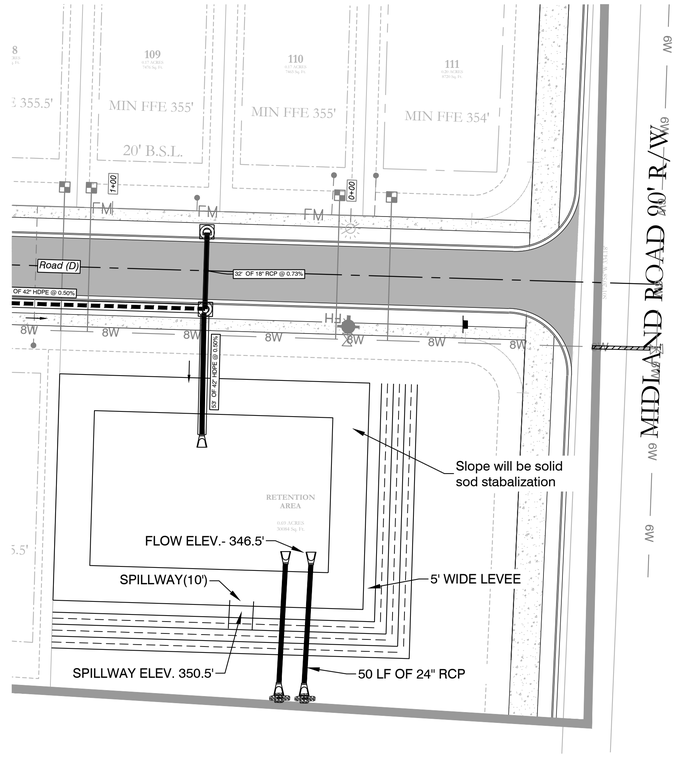


RETENTION POND 3

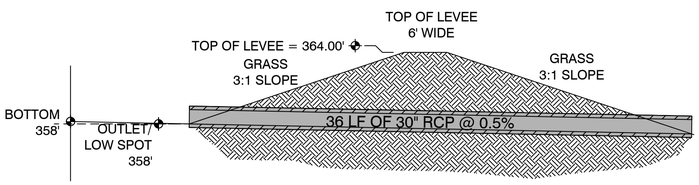


OUTLET PROFILE
NTS

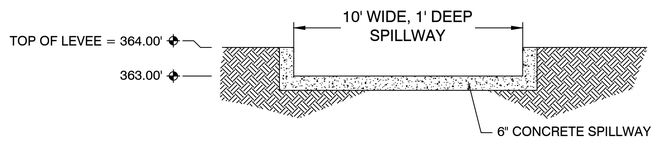


SPILLWAY END VIEW
NTS

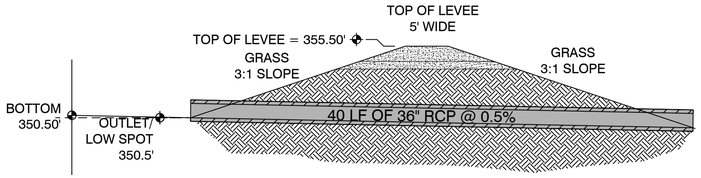


OUTLET SECTION
NTS

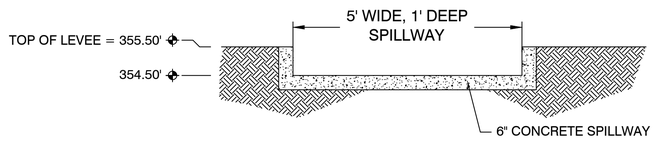

SPILLWAY END VIEW
NTS

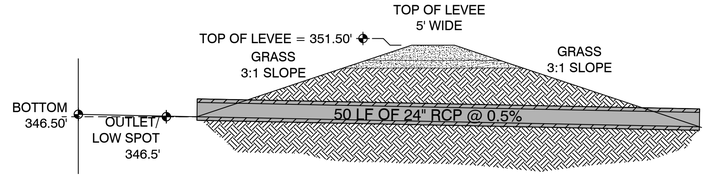

OUTLET SECTION
NTS

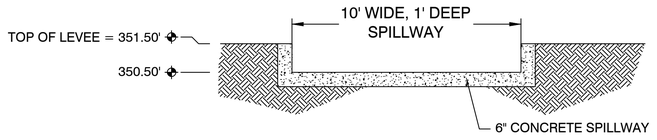

SPILLWAY END VIEW
NTS

DETENTION POND MAINTENANCE PLAN

Background
There will be three retention ponds in this project.The retention ponds are located at the NW Corner, SW Corner, and SE Corner of the subject property. It is designed to temporarily detain stormwater to meet water quantity criteria before discharging off the property.

Routine Maintenance
The property owners association will maintain the drainage easements. Routine maintenance will include but not be limited to:
-Mowing of the bank slopes and area around the pond on a monthly basis during the growing season and as needed during the cooler months.

-The outlet pipe from the pond and other areas will be inspected monthly for debris which could inhibit the proper flow of discharge. Any debris will be removed immediately and disposed of or placed in a location to prevent future maintenance and to not cause impact up or downstream of the structure.

-Trash will be removed from around the pond to prevent entering the pond. Generally, the site should be kept free of loose trash which could be carried off site by wind or rain.

-Inspect the pond and outlet pipe for non-routine maintenance need.

Periodic or Non-Routine Maintenance
The routine inspection of the pond area and discharge pipe will identify needed repairs and non-routine maintenance. These items may include but not be limited to:

-Re-growth of trees on or around the pond bank. These should be cut and removed from the pond area.

-Sediment from the site may accumulate in the pond bottom and reduce the pond to below design volume requirements. The pond should be excavated if the pond bottom elevation reached a level that allows excessive aquatic growth or reduces the pond efficiency such, that the sediments are passing the discharge structure and release off site.


-Stabilization or re-grading of side slopes may be required periodically or after excessive rain events. Any disturbance of slopes should be reseeded or may require installation of erosion control materials until seeding can reestablish adequate grasses to prevent future erosion.


-Any other maintenance or repairs which would minimize other maintenance to the pond or outfall structures.

HDPE

RCP

VICINITY MAP:

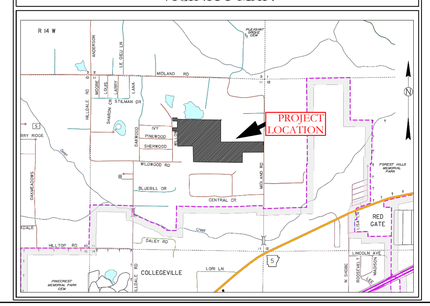

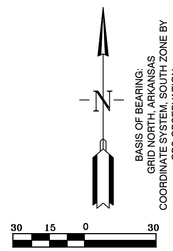

BASIS OF BEARING:
GRID NORTH, ARKANSAS
COORDINATE SYSTEM, NORTH ZONE BY
GPS OBSERVATION

HOPE CONSULTING
ENGINEERS - SURVEYORS
129 North Main Street,
Benton, Arkansas 72015
PH. (501)315-2626
FAX (501) 315-0024
www.hopeconsulting.com

FOR USE AND BENEFIT OF:
HAVEN'S DEVELOPMENT, LLC

MIDLAND ROAD
RETENTION PLAN
BRYANT, SALINE COUNTY, ARKANSAS

DATE:	5/9/2023	C.A.D. BY:	DRAWING NUMBER:
REVISED:		CHECKED BY:	23-0024
SHEET:	C-6.14	SCALE:	

K:\LAND PROJECTS 2024\SUBDIVISIONS\2023-23-0024 HAVENS MIDLAND ROAD SUBDIVISION\STTES\R4W\CIVIL\DWG\23-0024 CONSTRUCTION PLAN (FINAL DRAFT)[LATEST].DWG 5/9/2023 8:XX:XX AM CDT