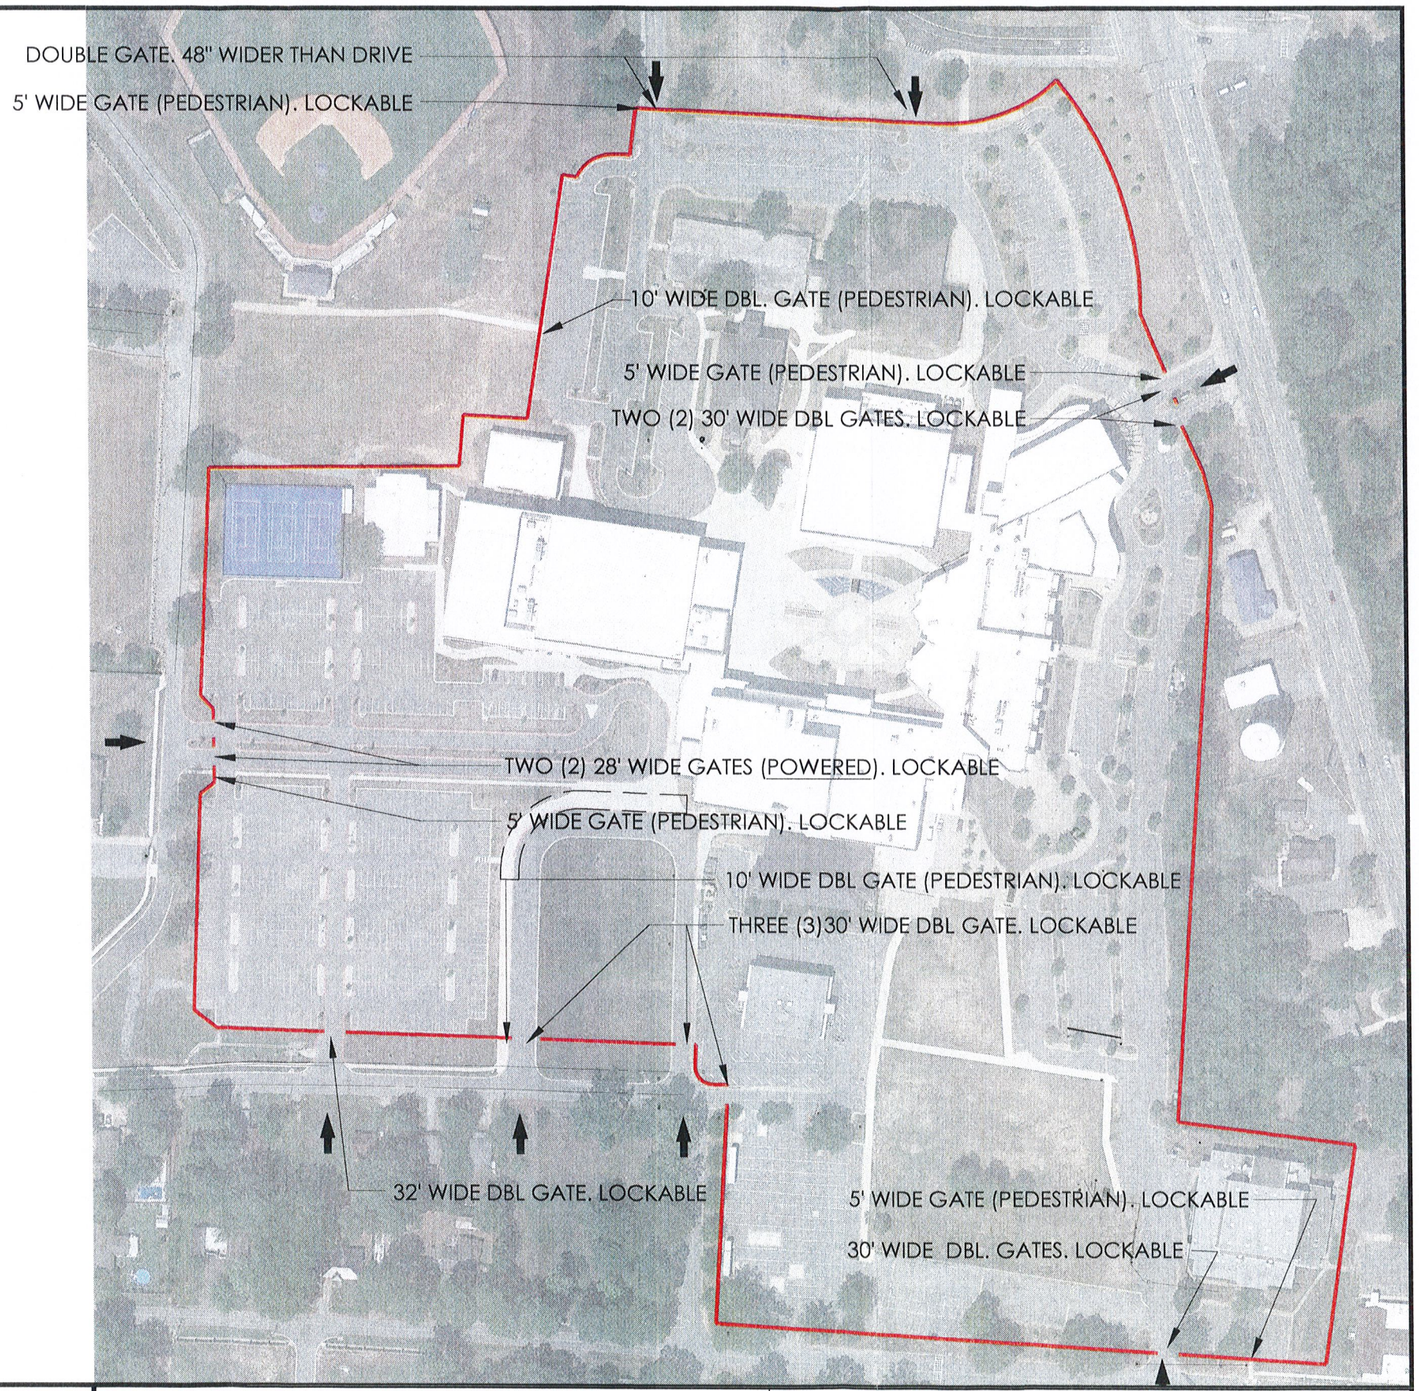


GENERAL NOTES

1. FIELD VERIFY EXISTING DRIVE WIDTHS FOR VEHICULAR DOUBLE GATE. GATE POSTS SHALL BE INSTALLED APPROXIMATELY 18–24" FROM FACE OF CURB
2. ALL GATES SHALL BE SWINGING GATE LEAVES AND SHALL BE LOCKABLE
3. PROVIDE CONDUIT AND POWER AS REQUIRED FOR TWO POWERED GATES AT THE WEST SIDE OF SITE.

NORTH

1 / A0.1

SITE PLAN

SCALE: 1" = 200'-0"

BRYANT HIGH SCHOOL FENCING

BRYANT SCHOOL DISTRICT
BRYANT, ARKANSAS

LEWIS ARCHITECTS ENGINEERS
ELLIOTT • McMORRAN • VADEN
RAGSDALE • WOODWARD • INCORPORATED
501.223.9302 • FAX 501.223.9909 • WWW.LEMVRW.COM

JOB NO.	DATE:	SCALE:	DRAWING NO:
23038	05-26-23	SEE DRAWING	A0.1