9810 E 58th St, Tulsa, OK 74146
(918) 286 8535
www.encinos3d.com

CUSTOMER:
Splash Carwash Bryant

CITY AND STATE:
2116 N Reynolds Rd, Bryant
AR 72022

DATE:
05-05-2023

DRAWING NUMBER:
230379

SCALE:
1/16" = 1'

PAGE NO.:
1-1

PROJECT MANAGER:
Jamon Glidewell

DESIGNER:
Mariana Moran


SOLD BY:
Jesus Ortiz

Please proofread all information carefully for accuracy before signing. Check names, numbers, spelling, punctuation as well as the general layout. Revisions requested after second proof are not included in the original quoted price and will be charged accordingly.
Any typographical and or layout errors not found now will be the customers responsibility.

PYLON SIGNS
CASINO SIGNS
MONUMENT SIGNS
NEON SIGNS
BLADE SIGNS
WALL SIGNS
CHANNEL LETTERS
INTERIOR SIGNS
WAY FINDING SIGNS
POST & PANEL
LED DISPLAY
COMMERCIAL & ARCHITECTURAL SIGNS

SIGN MAP

SIGNAGE LEGEND	
SYMBOL	DESCRIPTION
M1	MONUMENT SIGN
D1	EXIT ONLY / DRIVE CLEAN - DOUBLE SIDED
D2	EXIT ONLY - SINGLE SIDED
D3	YIELD SIGN
A1	ENTRANCE ARROW
A2	EXIT ARROW
A3	EXIT + FREE VACS - SINGLE SIDED
A4	CARWASH ENTRANCE - SINGLE SIDED
E1	LOGO PANEL
E2	LOGO PANEL + "CAR WASH"
~~E3~~	~~NOT USED~~
E4	POS CANOPY LETTERS
E5	DISCLAIMER SIGN

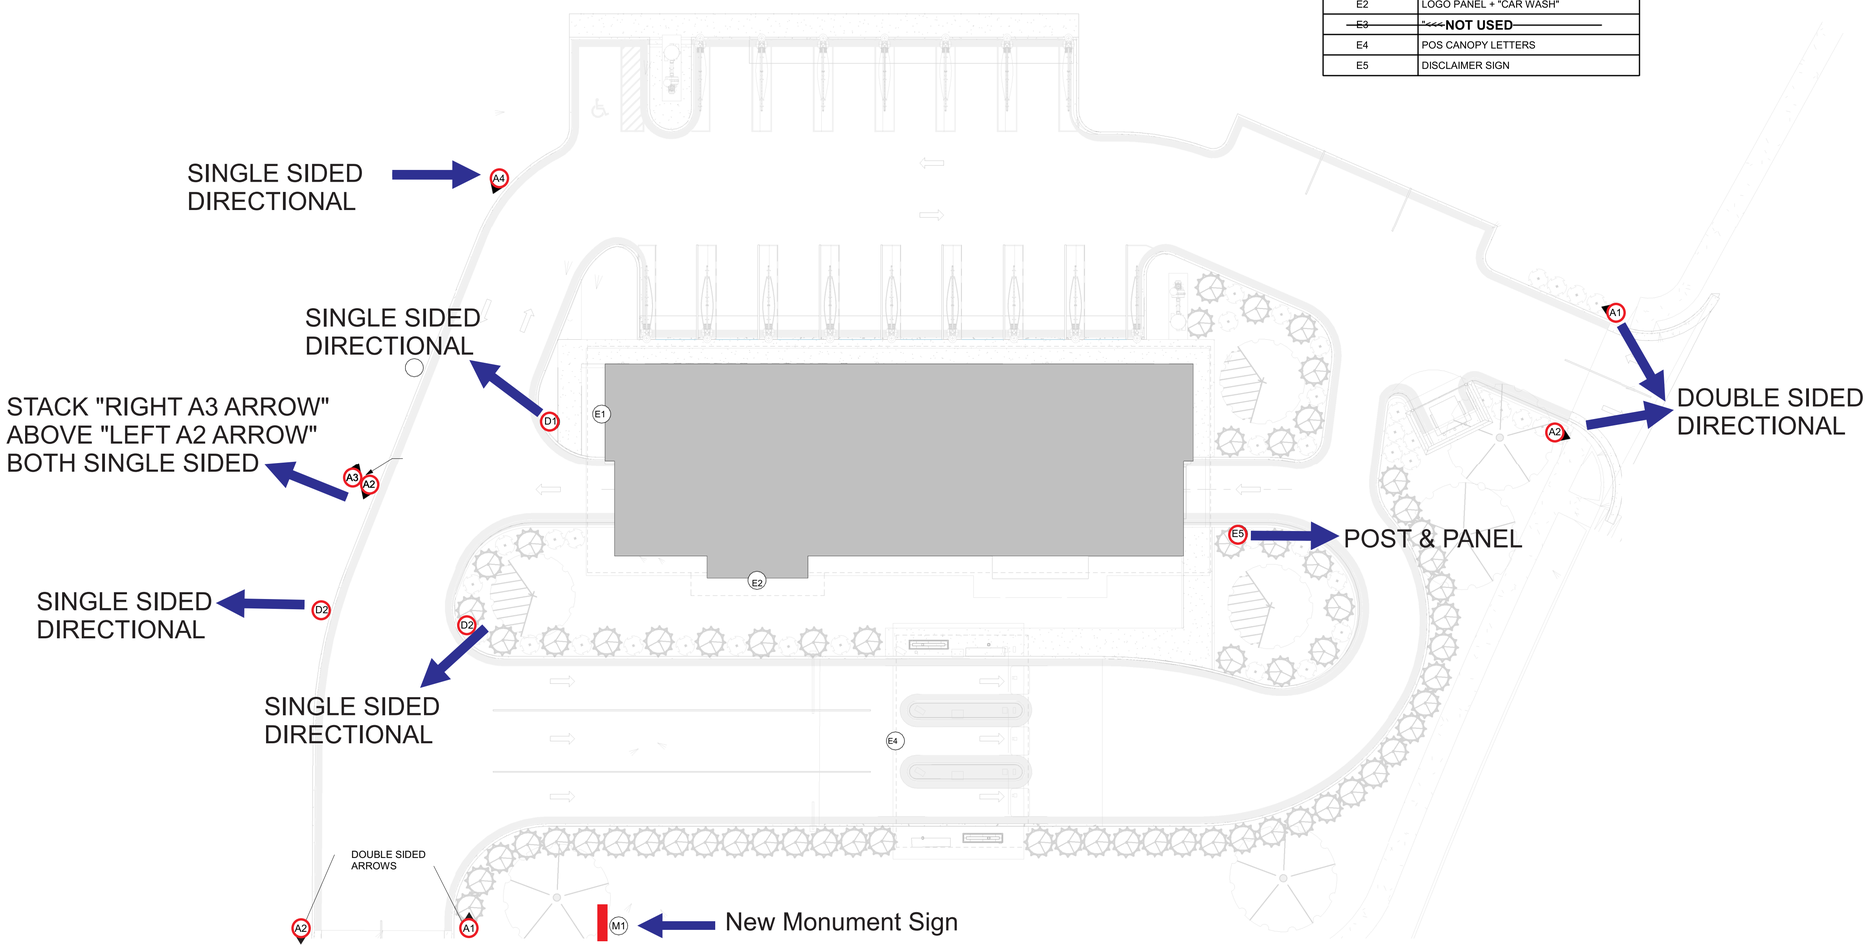

5C SIGNAGE MAP
1/16" = 1'-0"

THIS DESIGN IS SOLELY FOR REFERENCE ONLY, REMAINS PROPERTY OF ENCINOS 3D CUSTOM PRODUCTS LLC, UNTIL AGREEMENT HAS BEEN REACHED BETWEEN THE CLIENT AND ENCINOS 3D CUSTOM PRODUCTS LLC

ENCINOS
3D CUSTOM PRODUCTS, LLC

9810 E 58th St, Tulsa, OK 74146
(918) 286 8535
www.encinos3d.com

CUSTOMER:
Splash Carwash Bryant

CITY AND STATE:
2116 N Reynolds Rd, Bryant AR 72022

DATE:
05-05-2023

DRAWING NUMBER:
230379

SCALE:
3/4″ = 1′

PAGE NO.:
1-1

PROJECT MANAGER:
Jamon Glidewell


DESIGNER:
Mariana Moran

SOLD BY:
Jesus Ortiz

Please proofread all information carefully for accuracy before signing. Check names, numbers, spelling, punctuation as well as the general layout. Revisions requested after second proof are not included in the original quoted price and will be charged accordingly.
Any typographical and or layout errors not found now will be the customers responsibility.

PYLON SIGNS
CASINO SIGNS
MONUMENT SIGNS
NEON SIGNS
BLADE SIGNS
WALL SIGNS
CHANNEL LETTERS
INTERIOR SIGNS
WAY FINDING SIGNS
POST & PANEL
LED DISPLAY
COMMERCIAL & ARCHITECTURAL SIGNS


SIGNAGE DETAILS

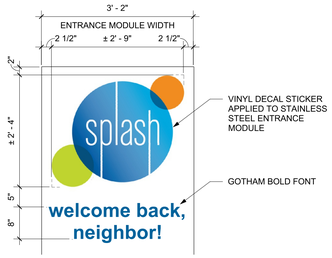


2A S1 - ENTRANCE MODULE
3/4" = 1'-0"




5C SOUTH ELEVATION - SIGNAGE
1/8" = 1'-0"

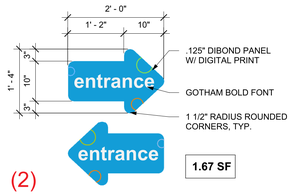


(2)
3A A1 - ENTRANCE ARROW
3/4" = 1'-0"

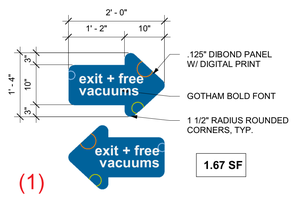

(1)
4C A3 - FREE VACS - SINGLE SIDED SMALL
3/4" = 1'-0"

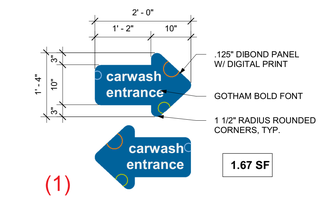


(1)
4D A4 - CARWASH ENTRANCE - SINGLE SIDED SMALL
3/4" = 1'-0"

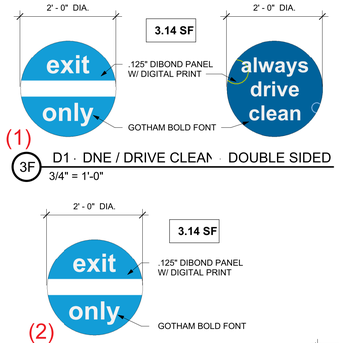


(1)
3F D1 · DNE / DRIVE CLEAN · DOUBLE SIDED
3/4" = 1'-0"


(2)
4F D2 · EXIT ONLY · SINGLE SIDED
3/4" = 1'-0"

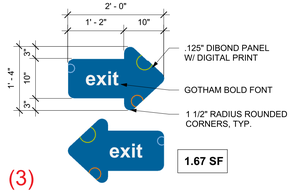


(3)
4A A2 - EXIT ARROW 3 Double Sided
3/4" = 1'-0"

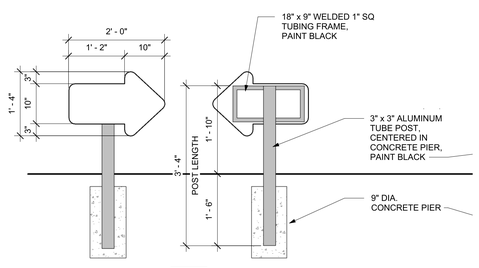

5B DIRECTIONAL POST & PANEL
3/4" = 1'-0"

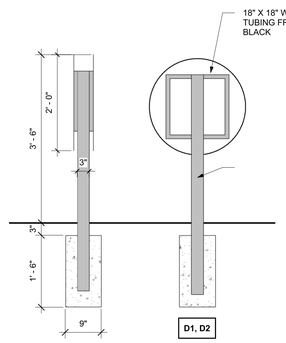

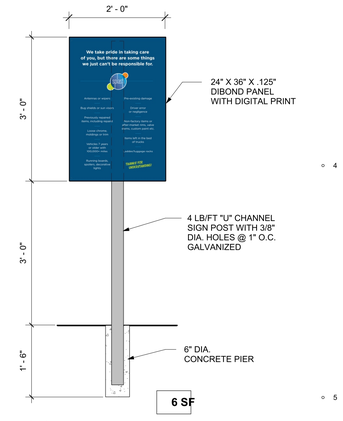

(1)
5G E5 · DISCLAIMER POST & PANEL
3/4" = 1'-0"

THIS DESIGN IS SOLELY FOR REFERENCE ONLY, REMAINS PROPERTY OF ENCINOS 3D CUSTOM PRODUCTS LLC, UNTIL AGREEMENT HAS BEEN REACHED BETWEEN THE CLIENT AND ENCINOS 3D CUSTOM PRODUCTS LLC

ENCINOS
3D CUSTOM PRODUCTS, LLC

9810 E 58th St, Tulsa, OK 74146
(918) 286 8535
www.encinos3d.com

CUSTOMER:
Splash Carwash Bryant

CITY AND STATE:
2116 N Reynolds Rd, Bryant AR 72022

DATE:
05-05-2023

DRAWING NUMBER:
230379

SCALE:

PAGE NO.:
1-1


PROJECT MANAGER:
Jamon Glidewell

DESIGNER:
Mariana Moran

SOLD BY:
Jesus Ortiz


Please proofread all information carefully for accuracy before signing. Check names, numbers, spelling, punctuation as well as the general layout. Revisions requested after second proof are not included in the original quoted price and will be charged accordingly.
Any typographical and or layout errors not found now will be the customers responsibility.

- PYLON SIGNS
- CASINO SIGNS
- MONUMENT SIGNS
- NEON SIGNS
- BLADE SIGNS
- WALL SIGNS
- CHANNEL LETTERS
- INTERIOR SIGNS
- WAY FINDING SIGNS
- POST & PANEL
- LED DISPLAY
- COMMERCIAL & ARCHITECTURAL SIGNS

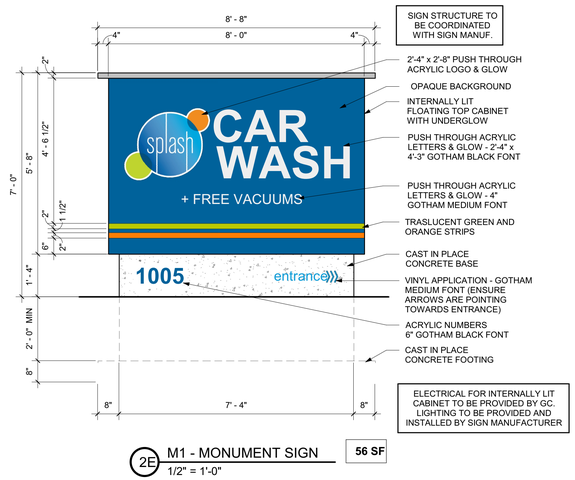

2E M1 - MONUMENT SIGN
1/2" = 1'-0"

56 SF

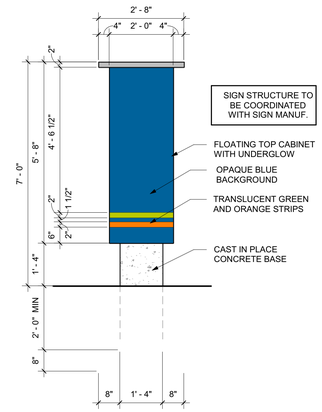

2G M1 - MONUMENT SIGN - SIDE
1/2" = 1'-0"

THIS DESIGN IS SOLELY FOR REFERENCE ONLY, REMAINS PROPERTY OF ENCINOS 3D CUSTOM PRODUCTS LLC, UNTIL AGREEMENT HAS BEEN REACHED BETWEEN THE CLIENT AND ENCINOS 3D CUSTOM PRODUCTS LLC