City of Bryant, Arkansas
Community Development
210 SW 3rd Street Bryant, AR 72022
501-943-0943

SIGN PERMIT APPLICATION

Applicants are advised to read the Sign Ordinance prior to completing and signing this form. The Sign Ordinance is available at www.cityofbryant.com under the Planning and Community Development tab.

Note: Electrical Permits may be Required, Please contact the Community Development Office for more information.

Date: 06-09-2023

Sign Co. or Sign Owner

Name Encinos Sign
Address 9810 E 58th St
City, State, Zip Tulsa, OK, 74146
Phone (918) 286-8535
Alternate Phone _____

Property Owner

Name Paul Stagg
Address 2116 N Reynolds Rd
City, State, Zip Bryant, AR, 72022
Phone (479) 957-3331
Alternate Phone _____

GENERAL INFORMATION

Name of Business Splash Carwash Bryant
Address/Location of sign 2116 N Reynolds Rd, Bryant AR 72022
Zoning Classification Commercial

Please use following page to provide details on the signs requesting approval. Along with information provided on this application, **a Site Plan showing placement of sign(s) and any existing sign(s) on the property is required** to be submitted**. Renderings of the sign(s) showing the correct dimensions is also required** to be submitted with the application. A thirty-five dollar ($35) per sign payment will be collected at the time of permit issuance. According to the Sign Ordinance a fee for and sign variance or special sign permit request shall be one hundred dollars ($100). Additional documentation may be required by Sign Administrator.

READ CAREFULLY BEFORE SIGNING

I _____, do hereby certify that all information contained within this application is true and correct. I fully understand that the terms of the Sign Ordinance supersede the Sign Administrator's approval and that all signs must fully comply with all terms of the Sign Ordinance regardless of approval. I further certify that the proposed sign is authorized by the owner of the property and that I am authorized by the property owner to make this application. I understand

that no sign may be placed in public right of way. I understand that I must comply with all Building and Electrical Codes and that it is my responsibility to obtain all necessary permits.

Use table below to enter information regarding each sign for approval. Please use each letter to reference each sign rendering.

	SIGN	**Type** (Façade, Pole, Monument, other)	**Dimensions** (Height, Length, Width)	**Sqft** (Measured in whole as rectangle)	**Height of Sign** (Measured from lot surface)		Column for Admin Certifying Approval
					Top of Sign	Bottom of Sign	
Sign E1	A	Facade	9'-6" x 7'10"	70.5'	17'	8'-7.5"	
Sign E2	B	Facade	9'-6" x 7'10"	70.5'	17'	8'-7.5"	
Sign E2a	C	Facade	4'-2" x 7'-8"	11'-10"	18'-2"	14'	
Sign E4	E	Other	10" x 37'-9"	37'	14'-2"	15'	
Sign M1	F	Monument	7' x 8'	56'	0'	7'	
	G						

9810 E 58th St, Tulsa, OK 74146
(918) 286 8535
www.encinos3d.com

CUSTOMER:
Splash Carwash Bryant

CITY AND STATE:
2116 N Reynolds Rd, Bryant
AR 72022

DATE:
05-05-2023

DRAWING NUMBER:
230379

SCALE:
1/16" = 1'

PAGE NO.:
1-1

PROJECT MANAGER:
Jamon Glidewell

DESIGNER:
Mariana Moran


SOLD BY:
Jesus Ortiz

Please proofread all information carefully for accuracy before signing. Check names, numbers, spelling, punctuation as well as the general layout. Revisions requested after second proof are not included in the original quoted price and will be charged accordingly.
Any typographical and or layout errors not found now will be the customers responsibility.

- PYLON SIGNS
- CASINO SIGNS
- MONUMENT SIGNS
- NEON SIGNS
- BLADE SIGNS
- WALL SIGNS
- CHANNEL LETTERS
- INTERIOR SIGNS
- WAY FINDING SIGNS
- POST & PANEL
- LED DISPLAY
- COMMERCIAL & ARCHITECTURAL SIGNS

SIGN MAP

SIGNAGE LEGEND	
SYMBOL	DESCRIPTION
M1	MONUMENT SIGN
D1	EXIT ONLY / DRIVE CLEAN - DOUBLE SIDED
D2	EXIT ONLY - SINGLE SIDED
D3	YIELD SIGN
A1	ENTRANCE ARROW
A2	EXIT ARROW
A3	EXIT + FREE VACS - SINGLE SIDED
A4	CARWASH ENTRANCE - SINGLE SIDED
E1	LOGO PANEL
E2	LOGO PANEL + "CAR WASH"
~~E3~~	<<<<NOT USED~~
E4	POS CANOPY LETTERS
E5	DISCLAIMER SIGN

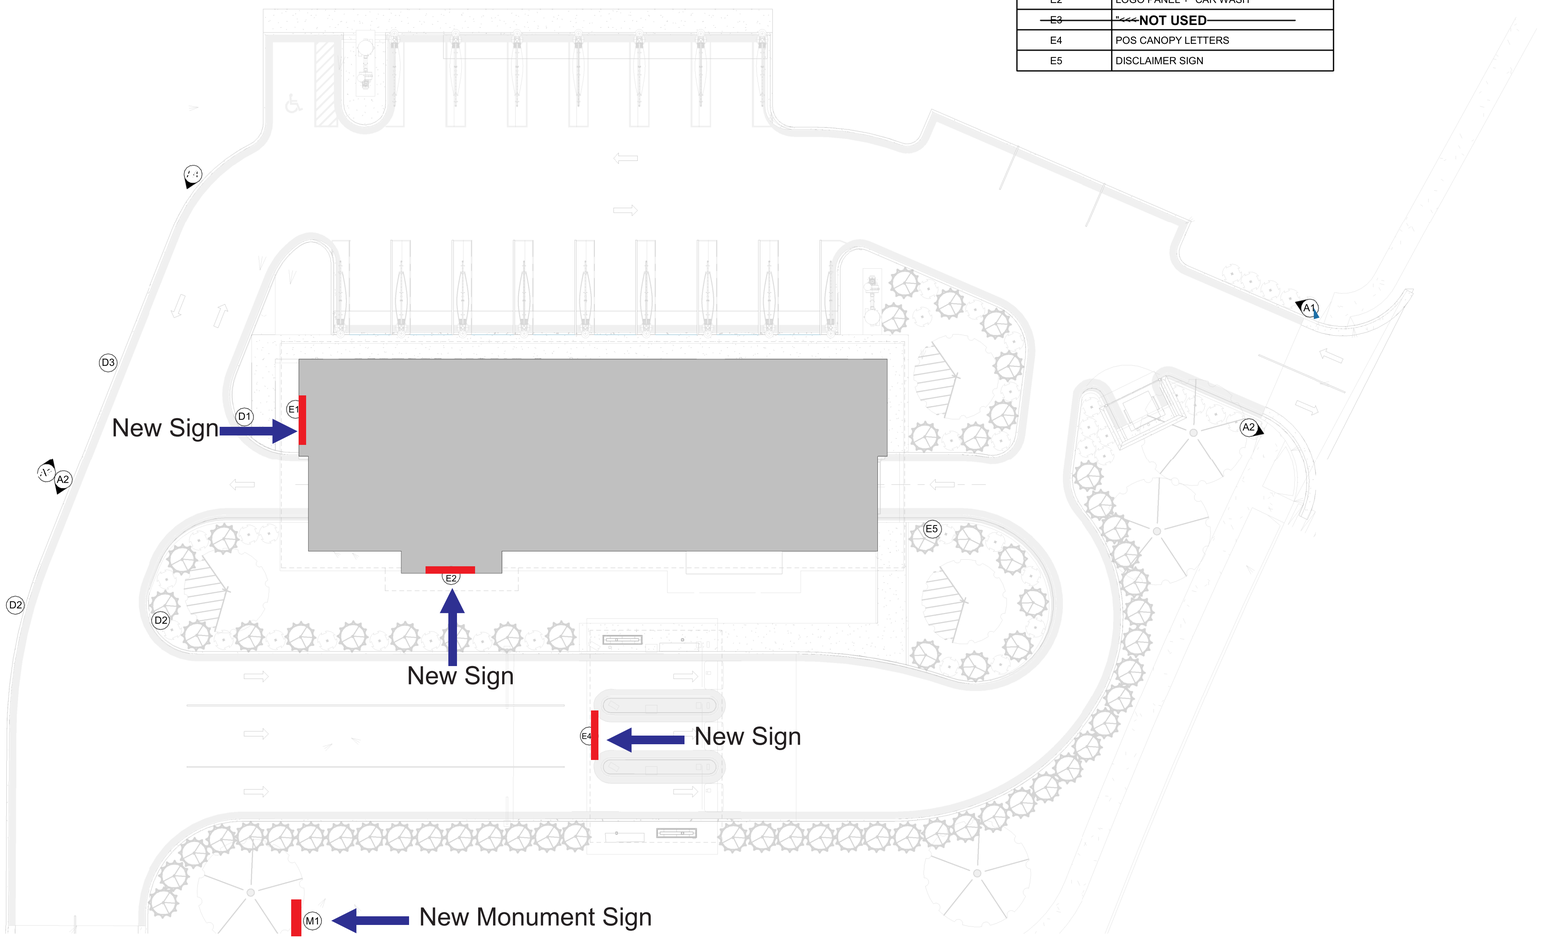

5C SIGNAGE MAP
1/16" = 1'-0"

C D E F

THIS DESIGN IS SOLELY FOR REFERENCE ONLY, REMAINS PROPERTY OF ENCINOS 3D CUSTOM PRODUCTS LLC, UNTIL AGREEMENT HAS BEEN REACHED BETWEEN THE CLIENT AND ENCINOS 3D CUSTOM PRODUCTS LLC

ENCINOS
3D CUSTOM PRODUCTS, LLC

9810 E 58th St, Tulsa, OK 74146
(918) 286 8535
www.encinos3d.com

CUSTOMER:
Splash Carwash Bryant

CITY AND STATE:
2116 N Reynolds Rd, Bryant
AR 72022

DATE:
05-05-2023

DRAWING NUMBER:
230379

SCALE:
1/8" = 1'

PAGE NO.:
1-1

PROJECT MANAGER:
Jamon Glidewell

DESIGNER:
Mariana Moran


SOLD BY:
Jesus Ortiz

Please proofread all information carefully for accuracy before signing. Check names, numbers, spelling, punctuation as well as the general layout. Revisions requested after second proof are not included in the original quoted price and will be charged accordingly.
Any typographical and or layout errors not found now will be the customers responsibility.

- PYLON SIGNS
- CASINO SIGNS
- MONUMENT SIGNS
- NEON SIGNS
- BLADE SIGNS
- WALL SIGNS
- CHANNEL LETTERS
- INTERIOR SIGNS
- WAY FINDING SIGNS
- POST & PANEL
- LED DISPLAY
- COMMERCIAL & ARCHITECTURAL SIGNS


SIGNAGE DETAILS

1 SIGN E1

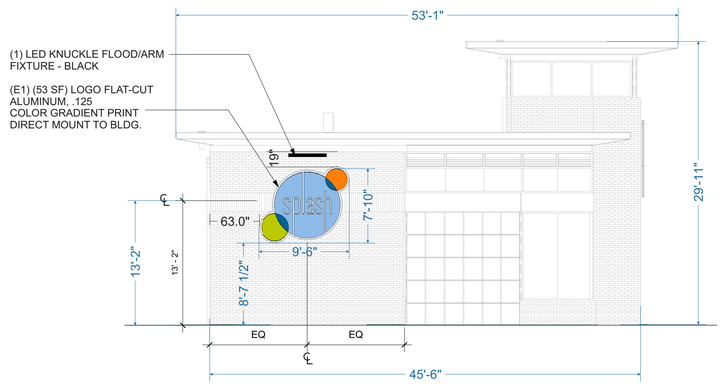


1C NORTH ELEVATION SIGNAGE
1/8" = 1'-0"

1 SIGN E4

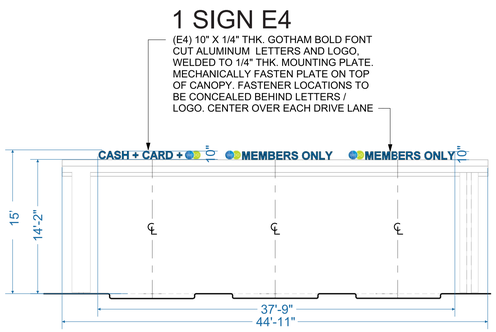

5B POS WEST ELEVATION SIGNAGE
1/8" = 1'-0"

1 SIGN E2 1 SIGN E2A

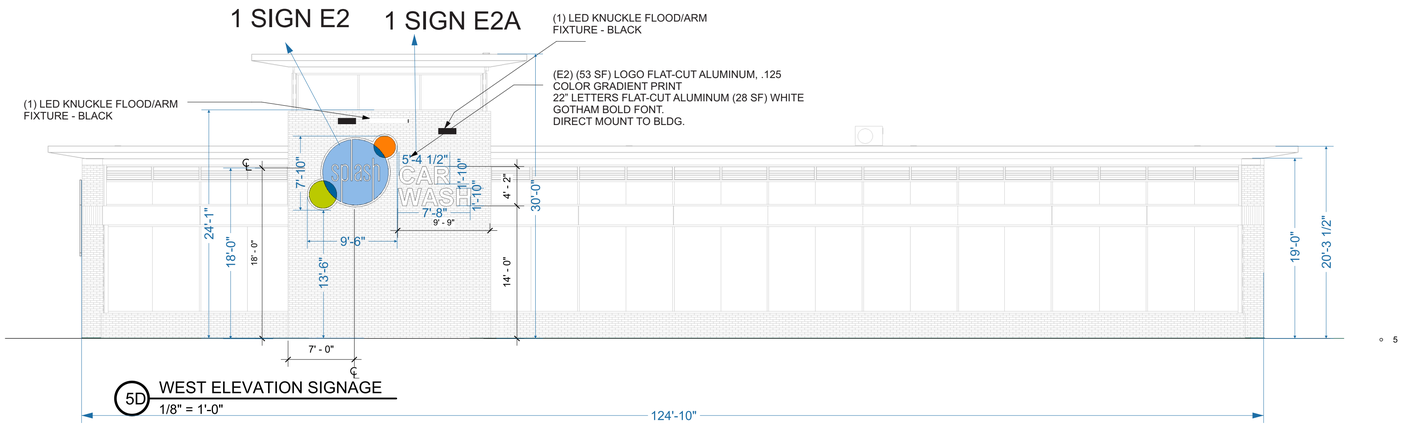

5D WEST ELEVATION SIGNAGE
1/8" = 1'-0"

THIS DESIGN IS SOLELY FOR REFERENCE ONLY, REMAINS PROPERTY OF ENCINOS 3D CUSTOM PRODUCTS LLC, UNTIL AGREEMENT HAS BEEN REACHED BETWEEN THE CLIENT AND ENCINOS 3D CUSTOM PRODUCTS LLC

ENCINOS 3D CUSTOM PRODUCTS, LLC

9810 E 58th St, Tulsa, OK 74146
(918) 286 8535
www.encinos3d.com

CUSTOMER:
Splash Carwash Bryant

CITY AND STATE:
2116 N Reynolds Rd, Bryant AR 72022

DATE:
05-05-2023

DRAWING NUMBER:
230379

SCALE:
3/4" = 1'

PAGE NO.:
1-1

PROJECT MANAGER:
Jamon Glidewell


DESIGNER:
Mariana Moran

SOLD BY:
Jesus Ortiz

Please proofread all information carefully for accuracy before signing. Check names, numbers, spelling, punctuation as well as the general layout. Revisions requested after second proof are not included in the original quoted price and will be charged accordingly.
Any typographical and or layout errors not found now will be the customers responsibility.

PYLON SIGNS
CASINO SIGNS
MONUMENT SIGNS
NEON SIGNS
BLADE SIGNS
WALL SIGNS
CHANNEL LETTERS
INTERIOR SIGNS
WAY FINDING SIGNS
POST & PANEL
LED DISPLAY
COMMERCIAL & ARCHITECTURAL SIGNS


SIGNAGE DETAILS

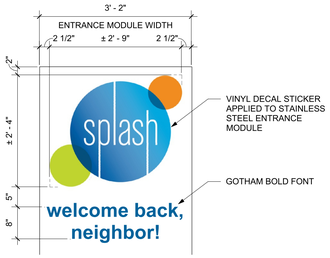


2A S1 - ENTRANCE MODULE
3/4" = 1'-0"




5C SOUTH ELEVATION - SIGNAGE
1/8" = 1'-0"

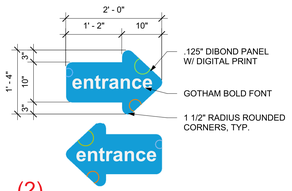


(2)
3A A1 - ENTRANCE ARROW
3/4" = 1'-0"

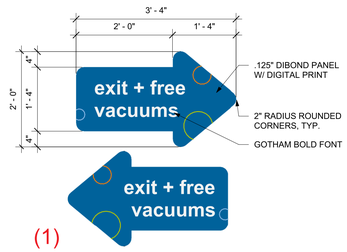


(1)
3C A3 - FREE VACS - SINGLE SIDED
3/4" = 1'-0"

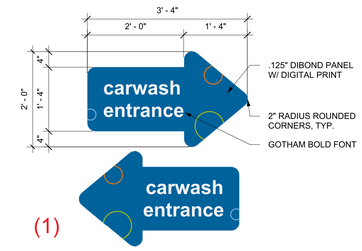


(1)
3D A4 - CARWASH ENTRANCE - SINGLE SIDED
3/4" = 1'-0"

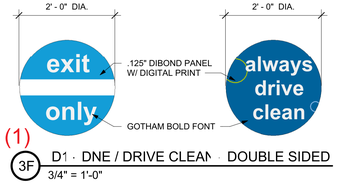


(1)
3F D1 · DNE / DRIVE CLEAN · DOUBLE SIDED
3/4" = 1'-0"

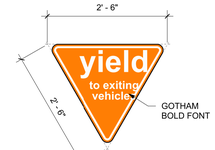


(1)
3G D3 · YIELD
3/4" = 1'-0"

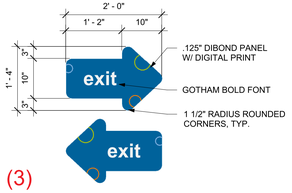


(3)
4A A2 - EXIT ARROW 3 Double Sided
3/4" = 1'-0"

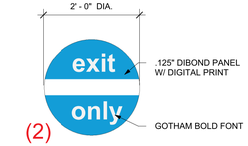

(2)
4F D2 · EXIT ONLY · SINGLE SIDED
3/4" = 1'-0"

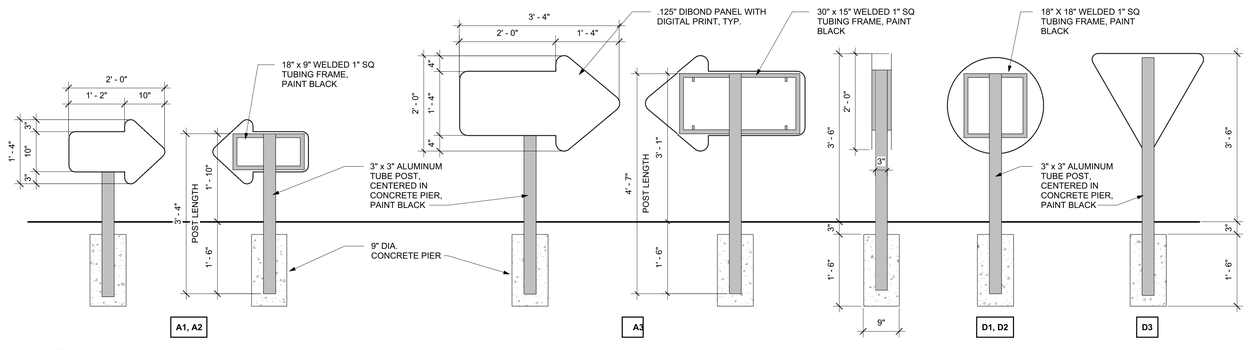

5B DIRECTIONAL POST & PANEL
3/4" = 1'-0"

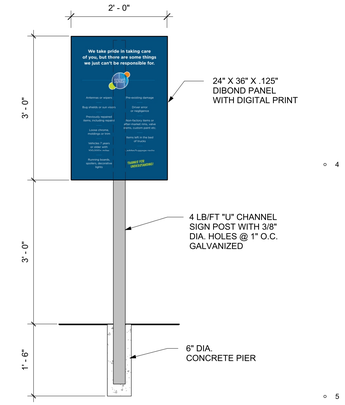

(1)
5G E5 · DISCLAIMER POST & PANEL
3/4" = 1'-0"

THIS DESIGN IS SOLELY FOR REFERENCE ONLY, REMAINS PROPERTY OF ENCINOS 3D CUSTOM PRODUCTS LLC, UNTIL AGREEMENT HAS BEEN REACHED BETWEEN THE CLIENT AND ENCINOS 3D CUSTOM PRODUCTS LLC

ENCINOS
3D CUSTOM PRODUCTS, LLC

9810 E 58th St, Tulsa, OK 74146
(918) 286 8535
www.encinos3d.com

CUSTOMER:
Splash Carwash Bryant

CITY AND STATE:
2116 N Reynolds Rd, Bryant AR 72022

DATE:
05-05-2023

DRAWING NUMBER:
230379

SCALE:

PAGE NO.:
1-1

PROJECT MANAGER:
Jamon Glidewell


DESIGNER:
Mariana Moran

SOLD BY:
Jesus Ortiz

Please proofread all information carefully for accuracy before signing. Check names, numbers, spelling, punctuation as well as the general layout. Revisions requested after second proof are not included in the original quoted price and will be charged accordingly.
Any typographical and or layout errors not found now will be the customers responsibility.

- PYLON SIGNS
- CASINO SIGNS
- MONUMENT SIGNS
- NEON SIGNS
- BLADE SIGNS
- WALL SIGNS
- CHANNEL LETTERS
- INTERIOR SIGNS
- WAY FINDING SIGNS
- POST & PANEL
- LED DISPLAY
- COMMERCIAL & ARCHITECTURAL SIGNS

1 SIGN M1

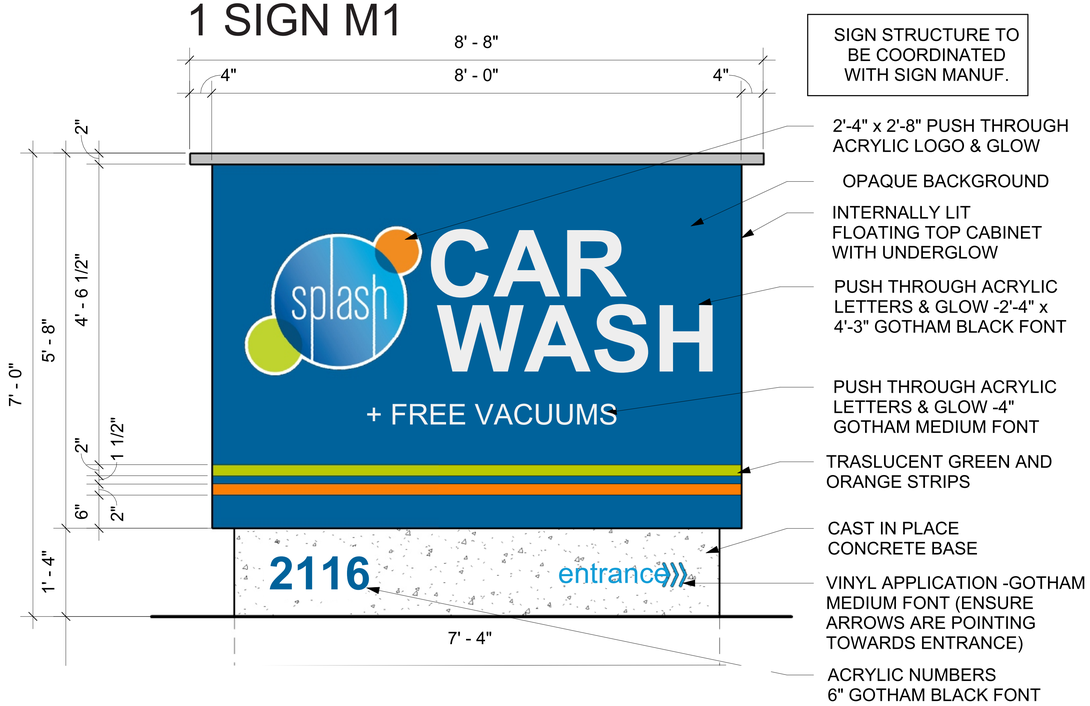

SIGN STRUCTURE TO BE COORDINATED WITH SIGN MANUF.

2'-4" x 2'-8" PUSH THROUGH ACRYLIC LOGO & GLOW

OPAQUE BACKGROUND

INTERNALLY LIT FLOATING TOP CABINET WITH UNDERGLOW

PUSH THROUGH ACRYLIC LETTERS & GLOW -2'-4" x 4'-3" GOTHAM BLACK FONT


PUSH THROUGH ACRYLIC LETTERS & GLOW -4" GOTHAM MEDIUM FONT

TRASLUCENT GREEN AND ORANGE STRIPS

CAST IN PLACE CONCRETE BASE

VINYL APPLICATION -GOTHAM MEDIUM FONT (ENSURE ARROWS ARE POINTING TOWARDS ENTRANCE)

ACRYLIC NUMBERS 6" GOTHAM BLACK FONT

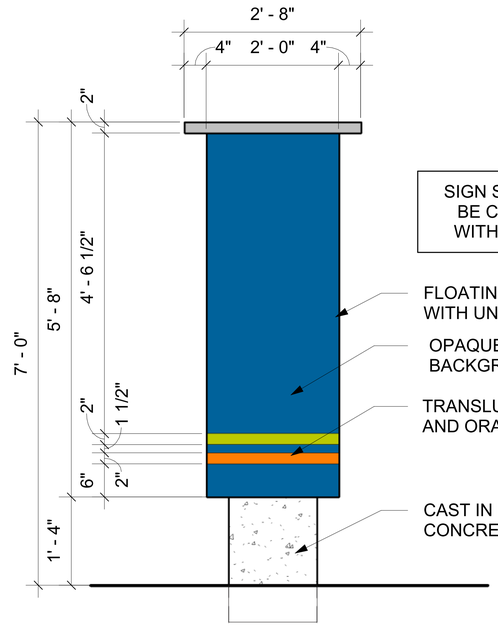

SIGN STRUCTURE TO BE COORDINATED WITH SIGN MANUF.

FLOATING TOP CABINET WITH UNDERGLOW

OPAQUE BLUE BACKGROUND

TRANSLUCENT GREEN AND ORANGE STRIPS

CAST IN PLACE CONCRETE BASE

ELECTRICAL FOR INTERNALLY LIT CABINET TO BE PROVIDED BY GC. LIGHTING TO BE PROVIDED AND INSTALLED BY SIGN MANUFACTURER

2E M1 - MONUMENT SIGN
1/2" = 1'-0"

2G M1 · MONUMENT SIGN · SIDE
1/2" = 1'-0"

THIS DESIGN IS SOLELY FOR REFERENCE ONLY, REMAINS PROPERTY OF ENCINOS 3D CUSTOM PRODUCTS LLC, UNTIL AGREEMENT HAS BEEN REACHED BETWEEN THE CLIENT AND ENCINOS 3D CUSTOM PRODUCTS LLC