
7,094 SF

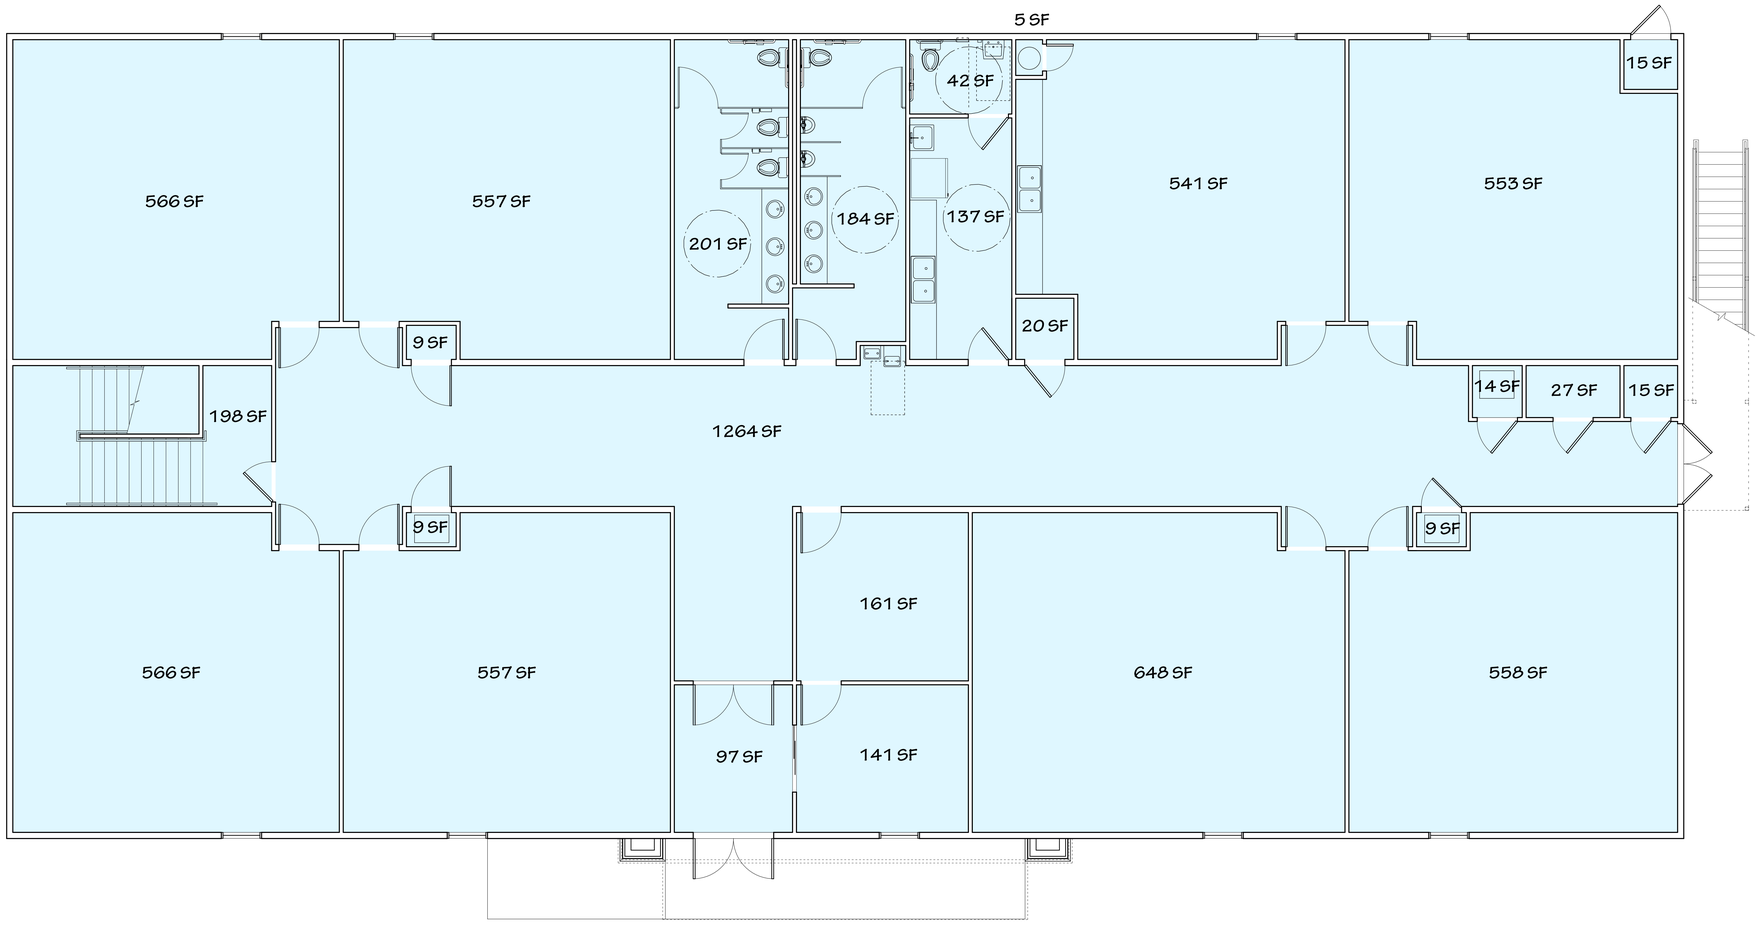

BLACK CORLEY OWENS+ HUGHES
ARCHITECTS
219 W SOUTH ST
BENTON, AR 72015
[501] 315-7686 PH
[501] 778-1964 FX

A New Building for Family Church Bryant:

ACA Middle School Building

Bryant, Arkansas

Sheet Revisions:

No.	Date/Reference


Professional Stamps:

Sheet Title:

Date: 04-24-2023

Sheet Number:

7,109 SF

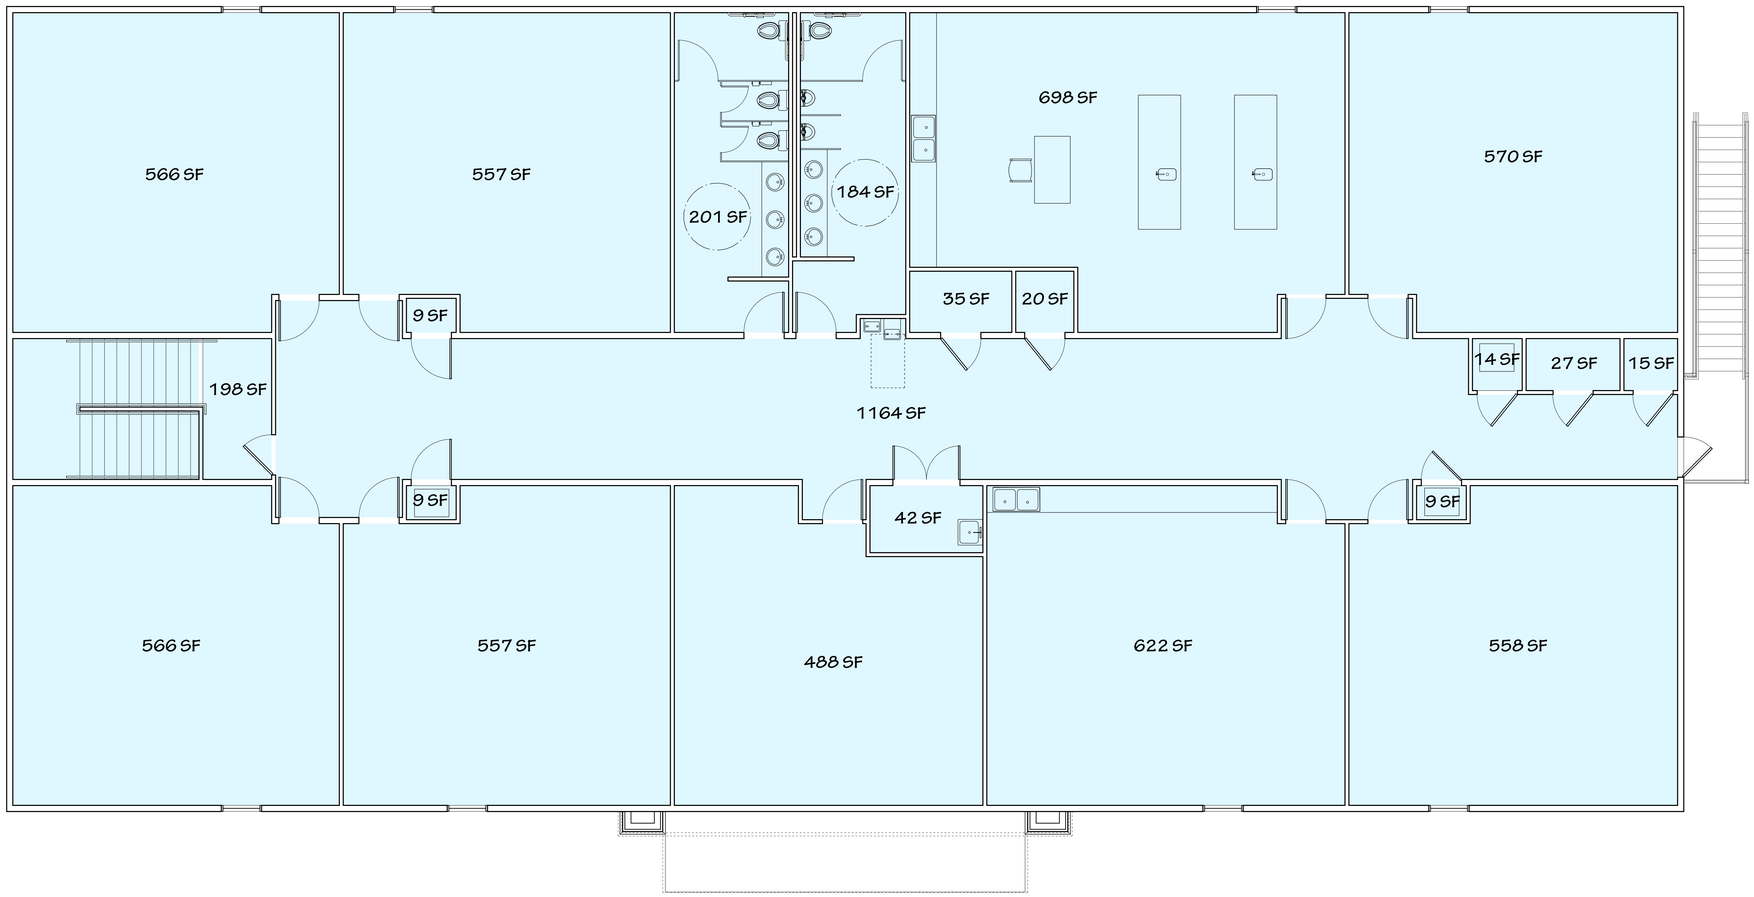

BLACK
CORLEY
OWENS+
HUGHES
ARCHITECTS
219 W SOUTH ST
BENTON, AR 72015
[501] 315-7686 PH
[501] 778-1964 FX

A New Building for Family Church Bryant:
ACA Middle School Building
Bryant, Arkansas

Sheet Revisions:


No.	Date/Reference

Professional Stamps:

Sheet Title:

Date: 04-24-2023

Sheet Number:

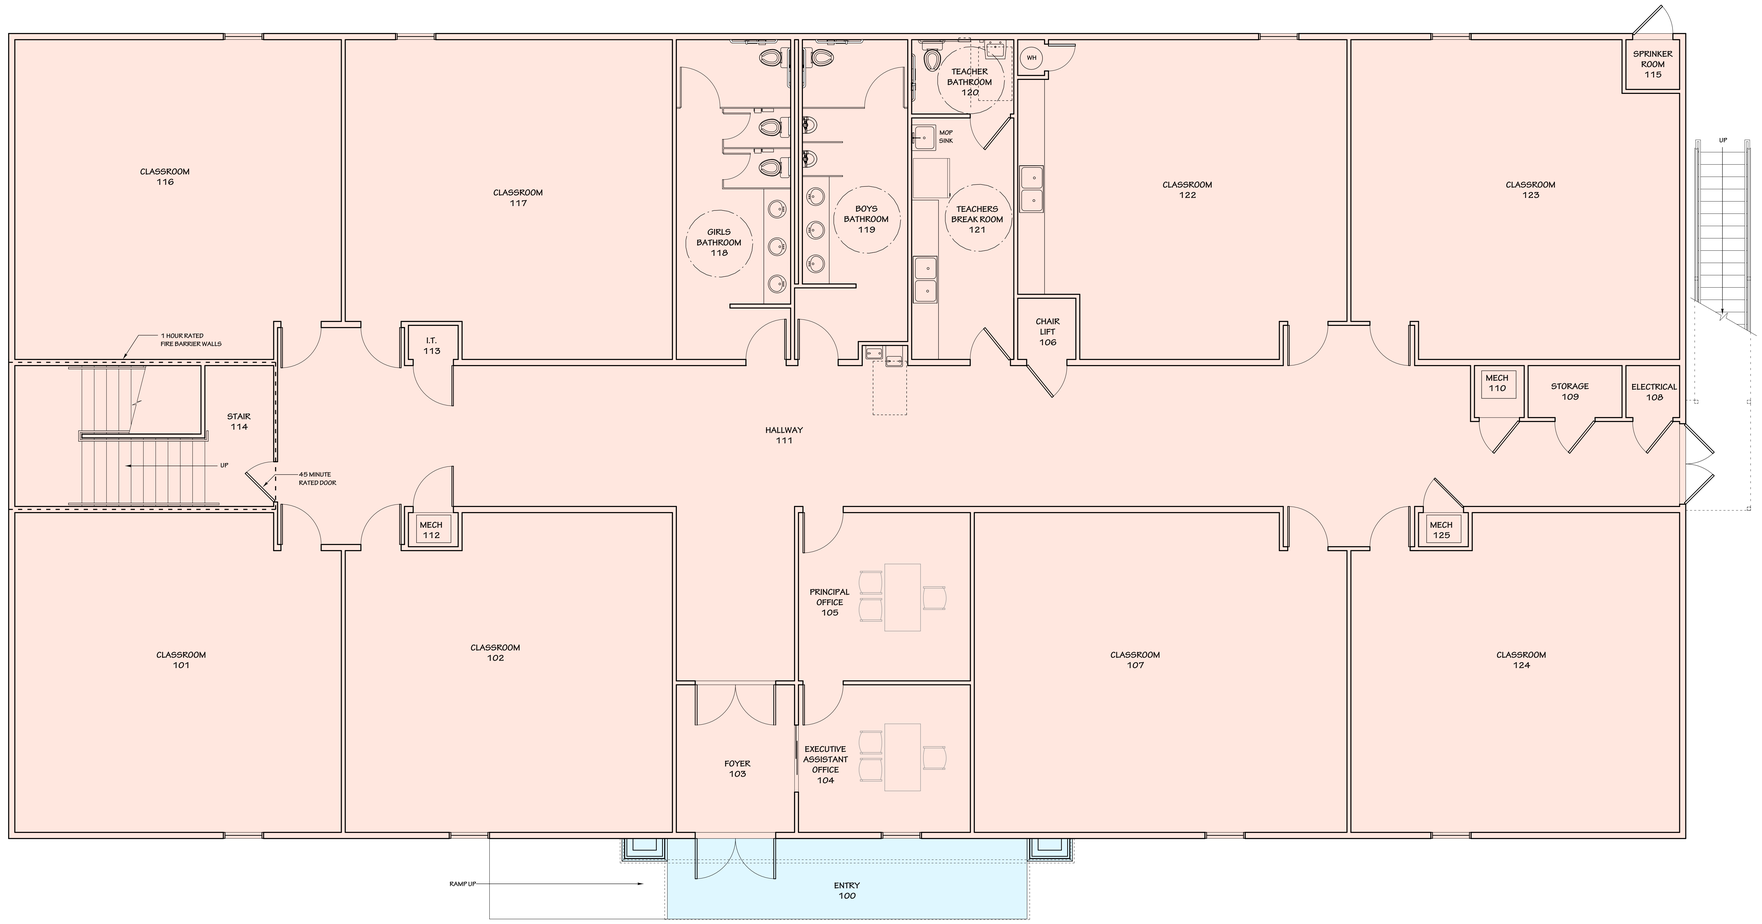

PLAN NORTH

1 FIRST FLOOR PRESENTATION PLAN

SCALE: 1/4" = 1'-0"

FIRST FLOOR SQUARE FEET:	7,500
COVERED PORCH SQUARE FEET:	172
TOTAL FIRST FLOOR SQUARE FEET:	7,672
SECOND FLOOR PLAN SQUARE FEET:	7,500
TOTAL BUILDING SQUARE FEET:	15,172

BLACK
CORLEY
OWENS+
HUGHES
ARCHITECTS
219 W SOUTH ST
BENTON, AR 72015
[501] 315-7686 PH
[501] 778-1964 FX

A New Building for Family Church Bryant:
ACA Middle School Building
Bryant, Arkansas


Sheet Revisions:

No.	Date/Reference

Professional Stamps:

Sheet Title:
First Floor Presentation Plan

Date: 04-24-2023
Sheet Number:
A1.0

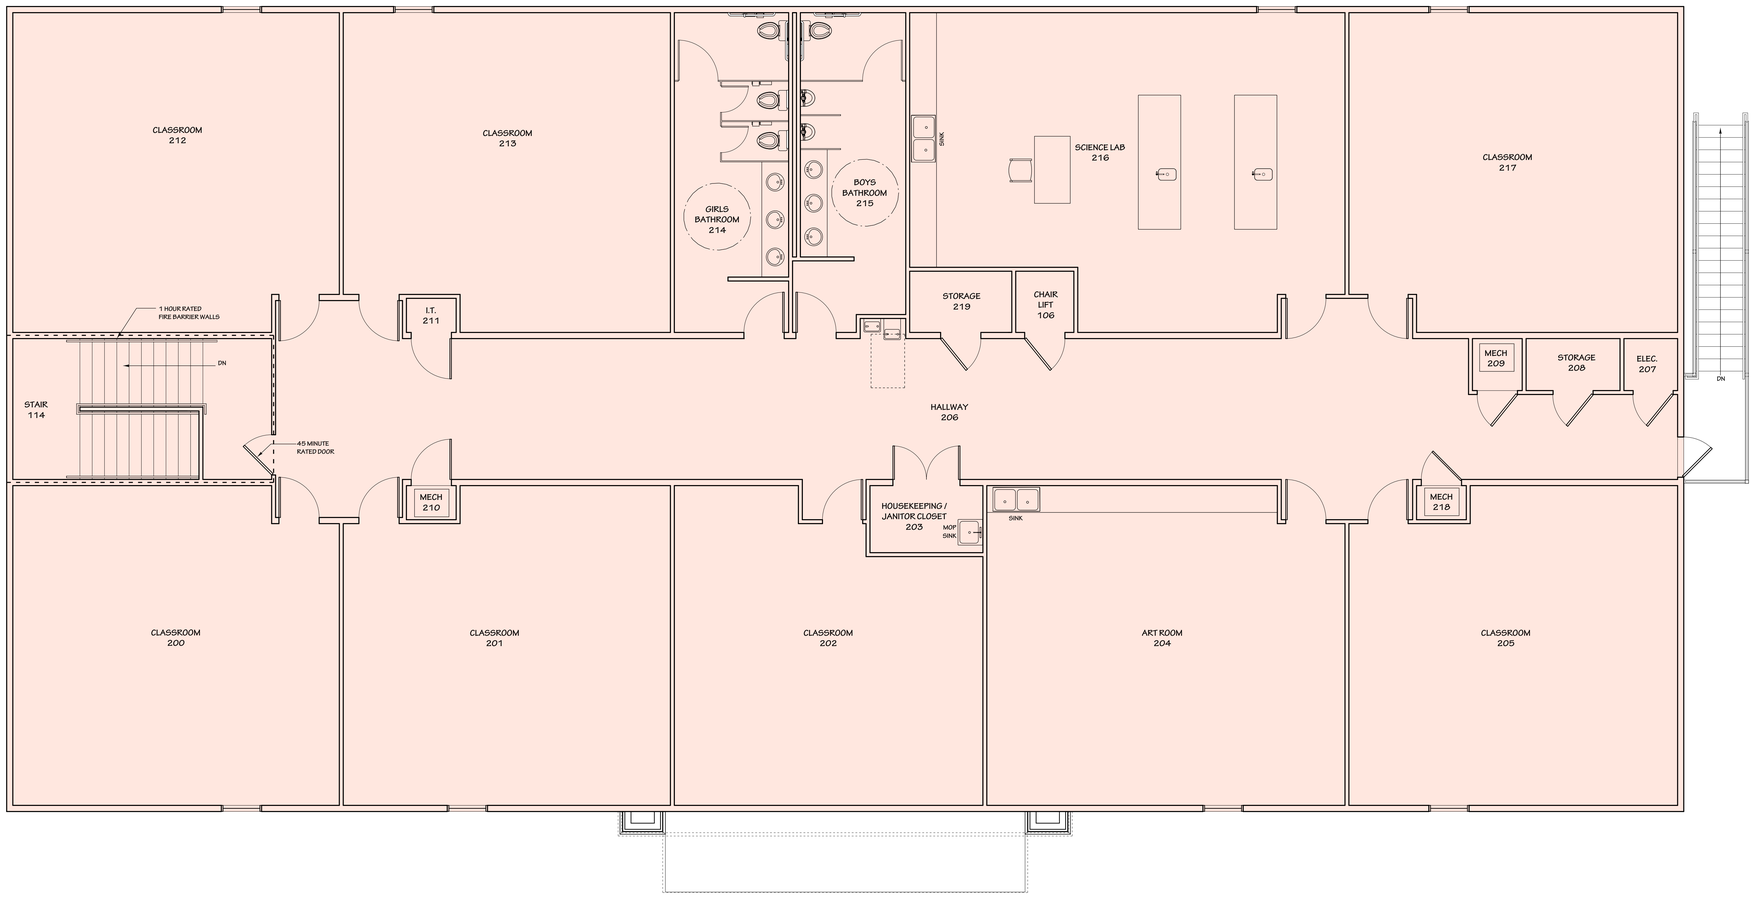

PLAN NORTH

1 SECOND FLOOR PRESENTATION PLAN

SCALE: 1/4" = 1'-0"

SECOND FLOOR SQUARE FEET: 7,500

1 HOUR RATED FIRE WALL

BLACK
CORLEY
OWENS+
HUGHES
ARCHITECTS
219 W SOUTH ST
BENTON, AR 72015
[501] 315-7686 PH
[501] 778-1964 FX

A New Building for Family Church Bryant:

ACA Middle School Building

Bryant, Arkansas

Sheet Revisions:

No.	Date/Reference

Professional Stamps:


Sheet Title:

Second Floor Presentation Plan

Date: 04-24-2023

Sheet Number:

A1.1

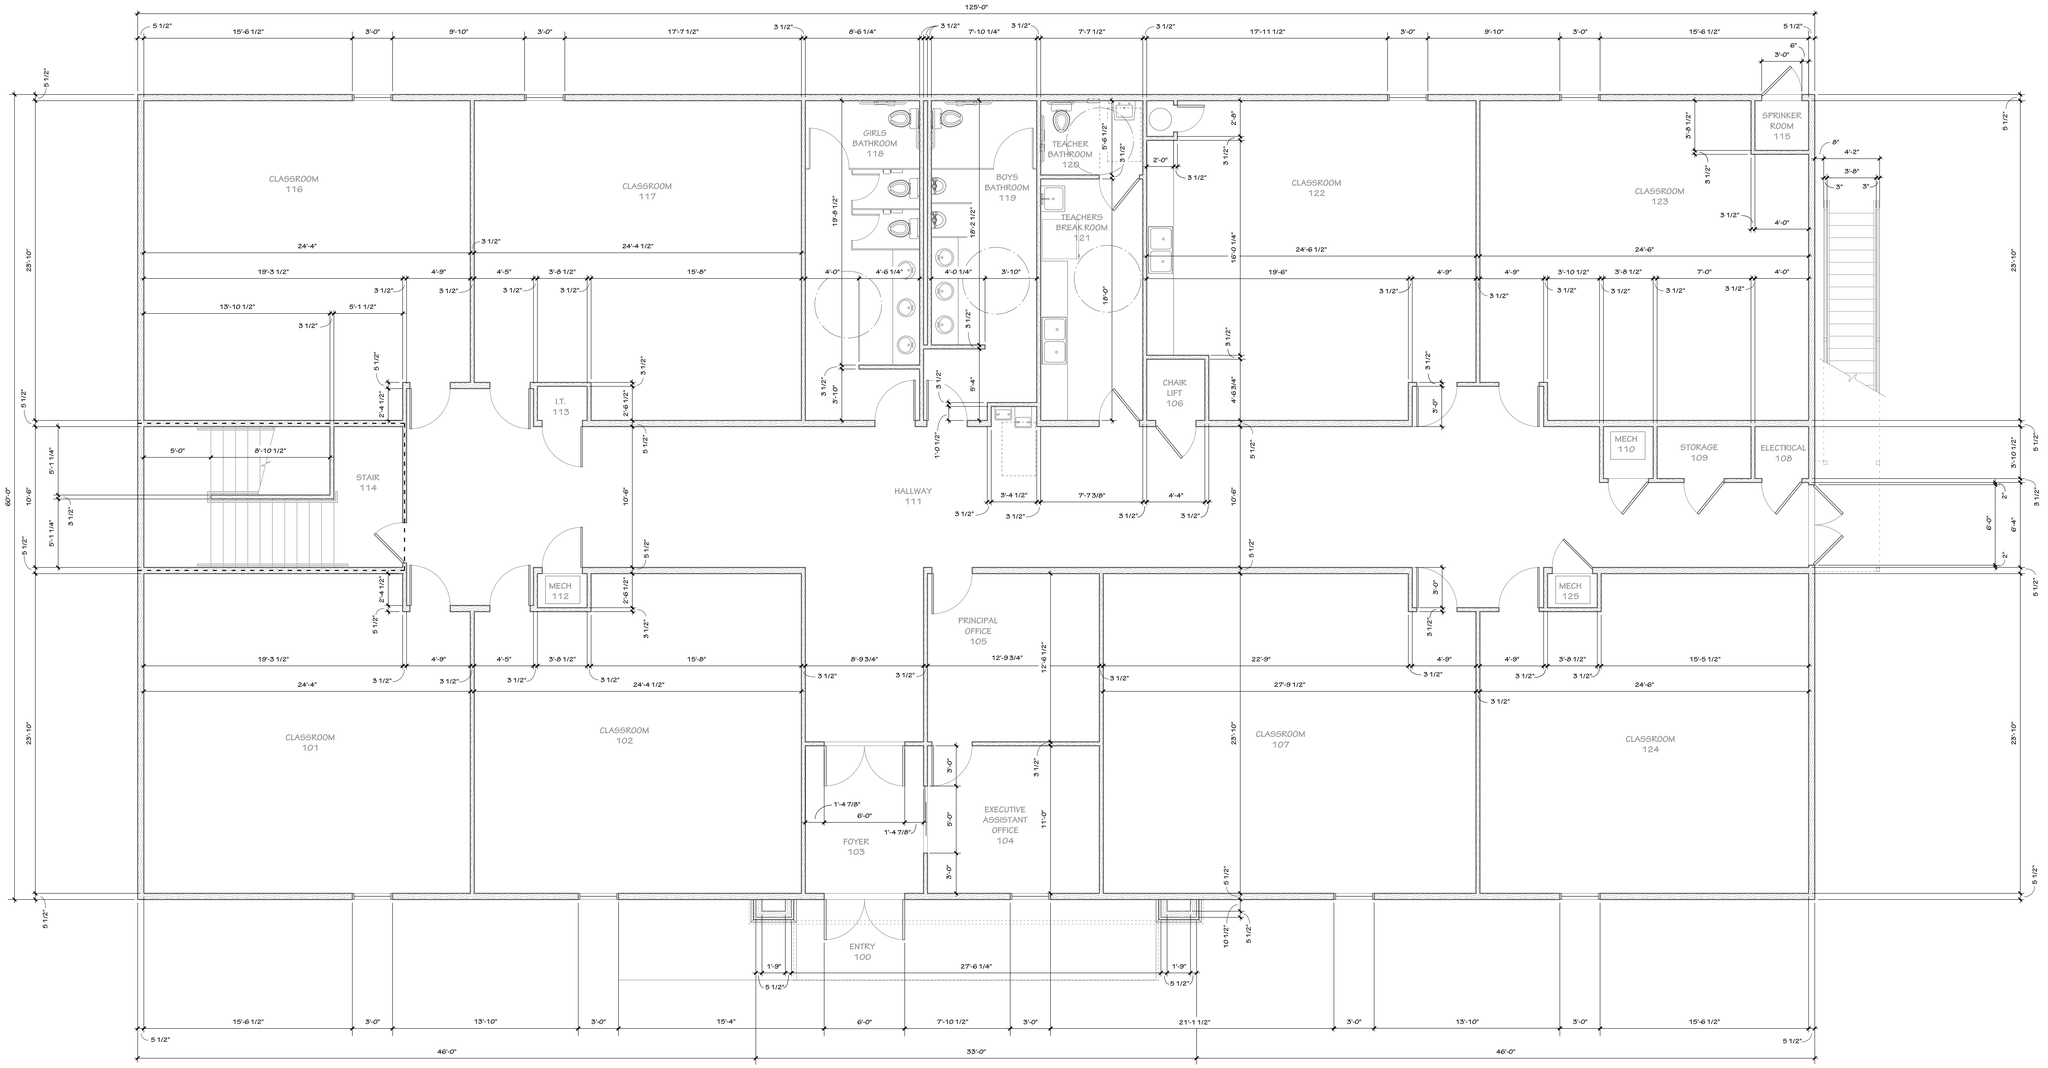

PLAN NORTH

1 FIRST FLOOR DIMENSION PLAN

SCALE: 1/4" = 1'-0"

1 HOUR RATED FIRE WALL - - - - - - - - - - -

BLACK CORLEY OWENS+ HUGHES
ARCHITECTS
219 W SOUTH ST
BENTON, AR 72015
[501] 315-7686 PH
[501] 778-1964 FX

A New Building for Family Church Bryant:
ACA Middle School Building
Bryant, Arkansas


Sheet Revisions:

No.	Date/Reference

Professional Stamps:

Sheet Title:
First Floor Dimension Plan

Date: 04-24-2023
Sheet Number:
A1.2

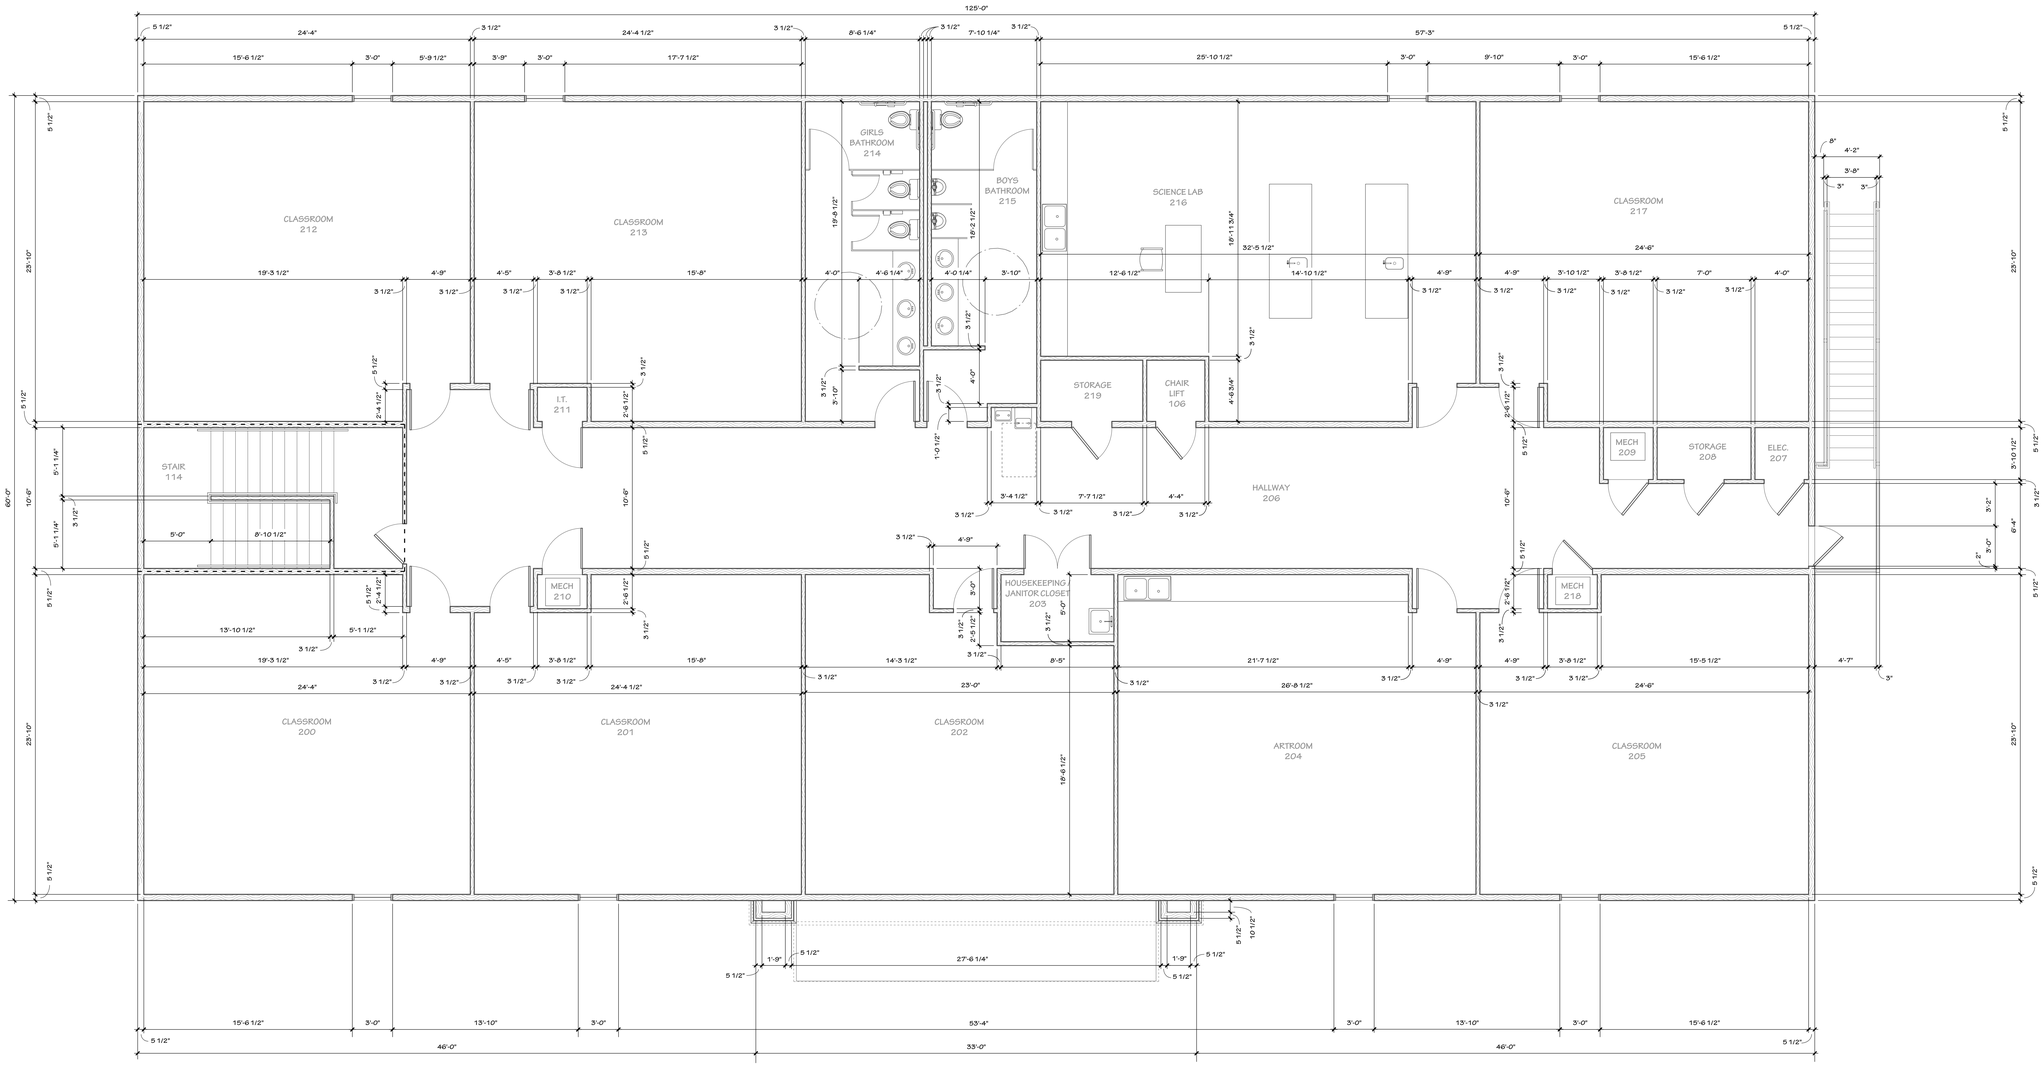

PLAN NORTH

1 SECOND FLOOR DIMENSION PLAN

SCALE: 1/4" = 1'-0"

- - - - - - - - - - 1 HOUR RATED FIRE WALL

BLACK CORLEY OWENS+ HUGHES
ARCHITECTS
219 W SOUTH ST
BENTON, AR 72015
[501] 315-7686 PH
[501] 778-1964 FX

A New Building for Family Church Bryant:

ACA Middle School Building

Bryant, Arkansas

Sheet Revisions:

No.	Date/Reference

Professional Stamps:


Sheet Title:

Second Floor Dimension Plan

Date: 04-24-2023


Sheet Number:

A1.3

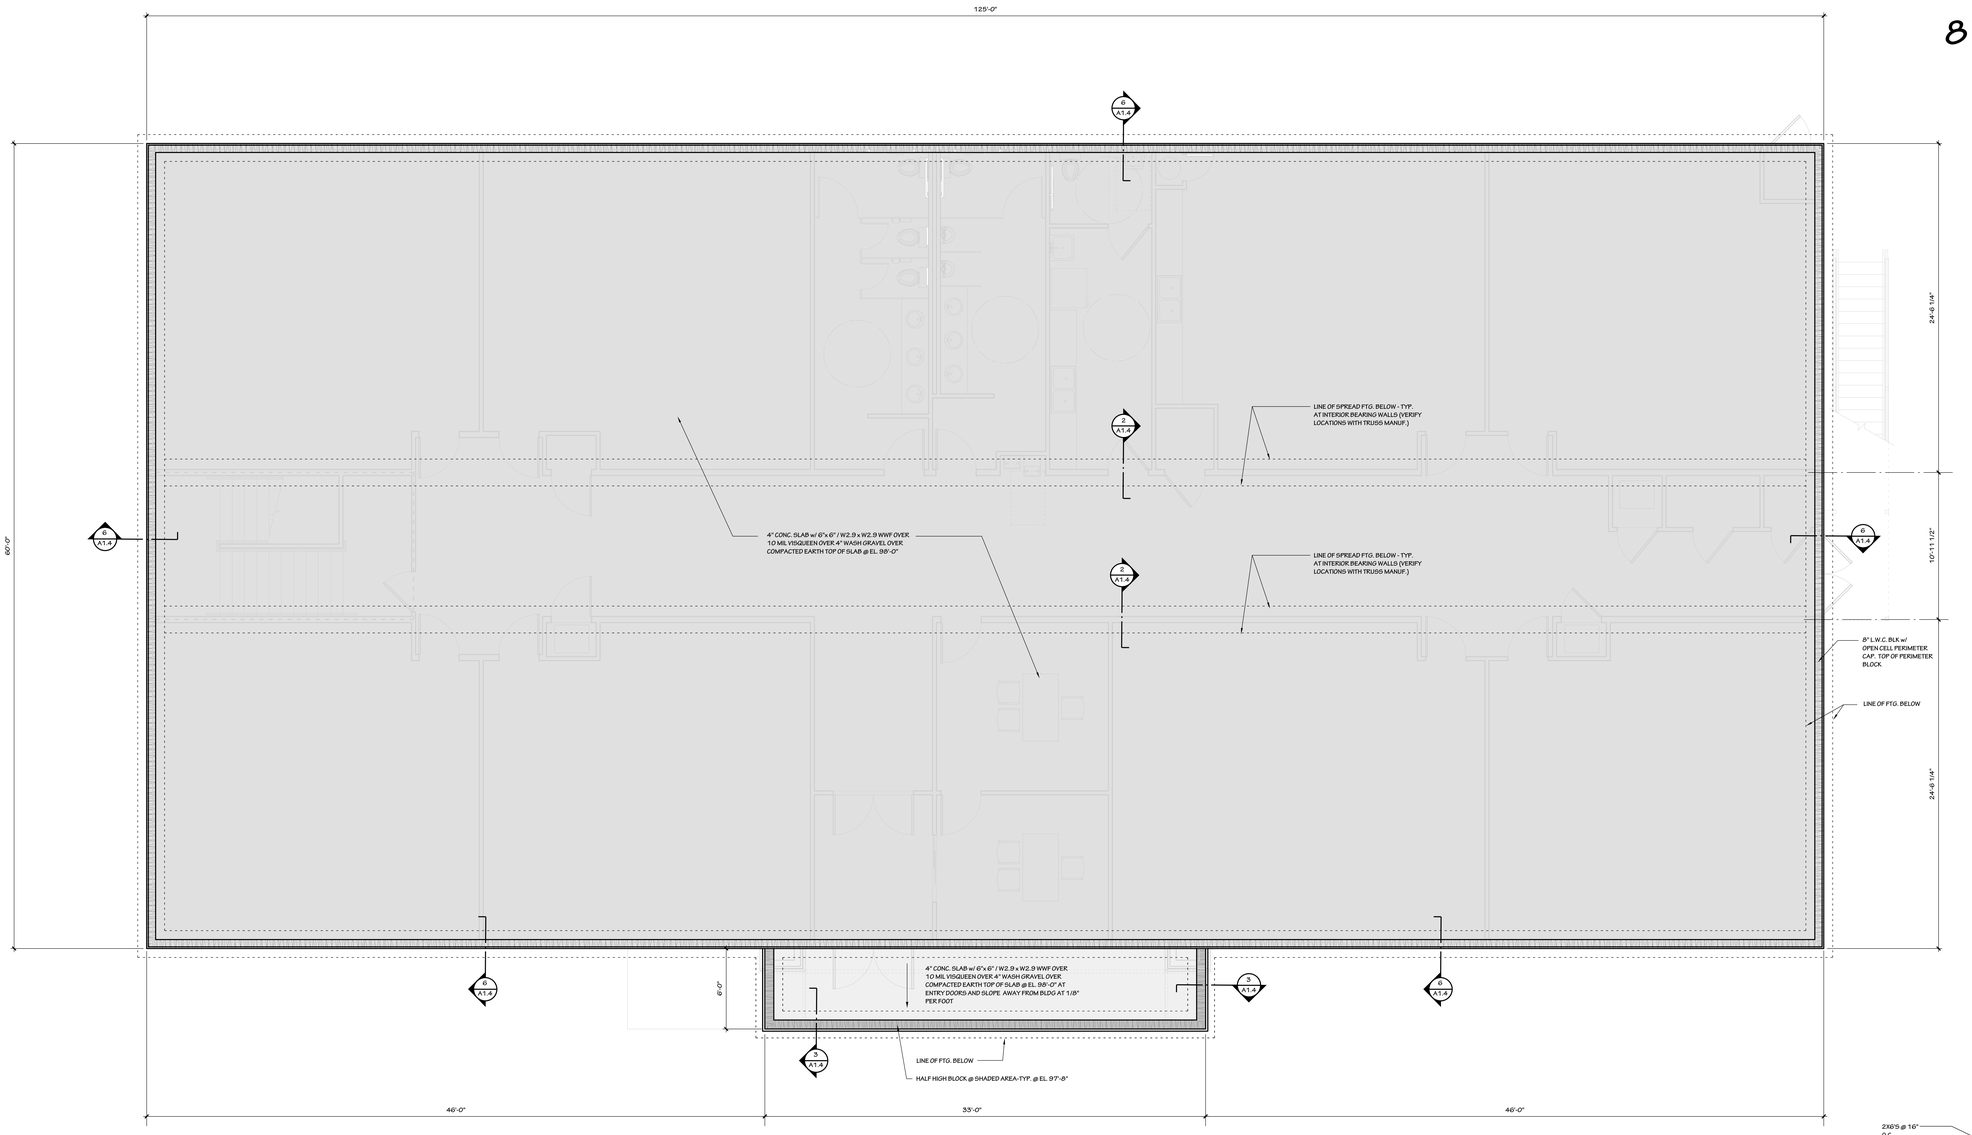


PLAN NORTH


1 FOUNDATION PLAN
SCALE: 1/4" = 1'-0"

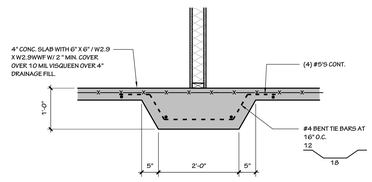


2 SECTION AT INTERIOR SPREAD FOOTING
SCALE: 1" = 1'-0"

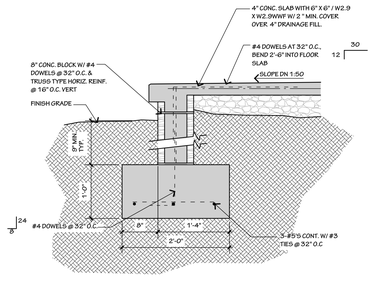


3 SECTION AT PORCH
SCALE: 1" = 1'-0"

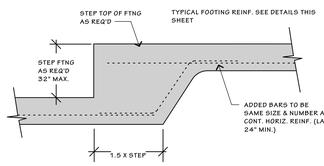


4 TYPICAL STEP FOOTING DETAIL
SCALE: 3/4" = 1'-0"

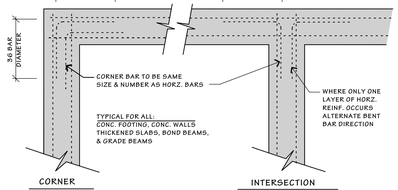

5 TYPICAL CORNER BAR DETAIL
SCALE: NTS

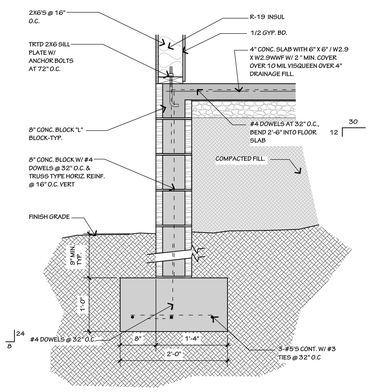

6 SECTION AT CMU / WOOD WALL
SCALE: 1" = 1'-0"

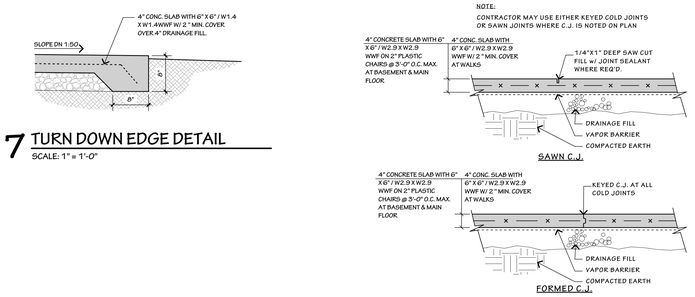

7 TURN DOWN EDGE DETAIL
SCALE: 1" = 1'-0"

8 TYPICAL SLAB CONST. DETAILS
SCALE: 3/4" = 1'-0"

BLACK CORLEY OWENS + HUGHES
ARCHITECTS
219 W SOUTH ST
BENTON, AR 72015
[501] 315-7686 PH
[501] 778-1964 FX

A New Building for Family Church Bryant:
ACA Middle School Building
Bryant, Arkansas

Sheet Revisions:

No.	Date/Reference

Professional Stamps:

Sheet Title:
Foundation Plan

Date: 04-24-2023
Sheet Number:
A1.4