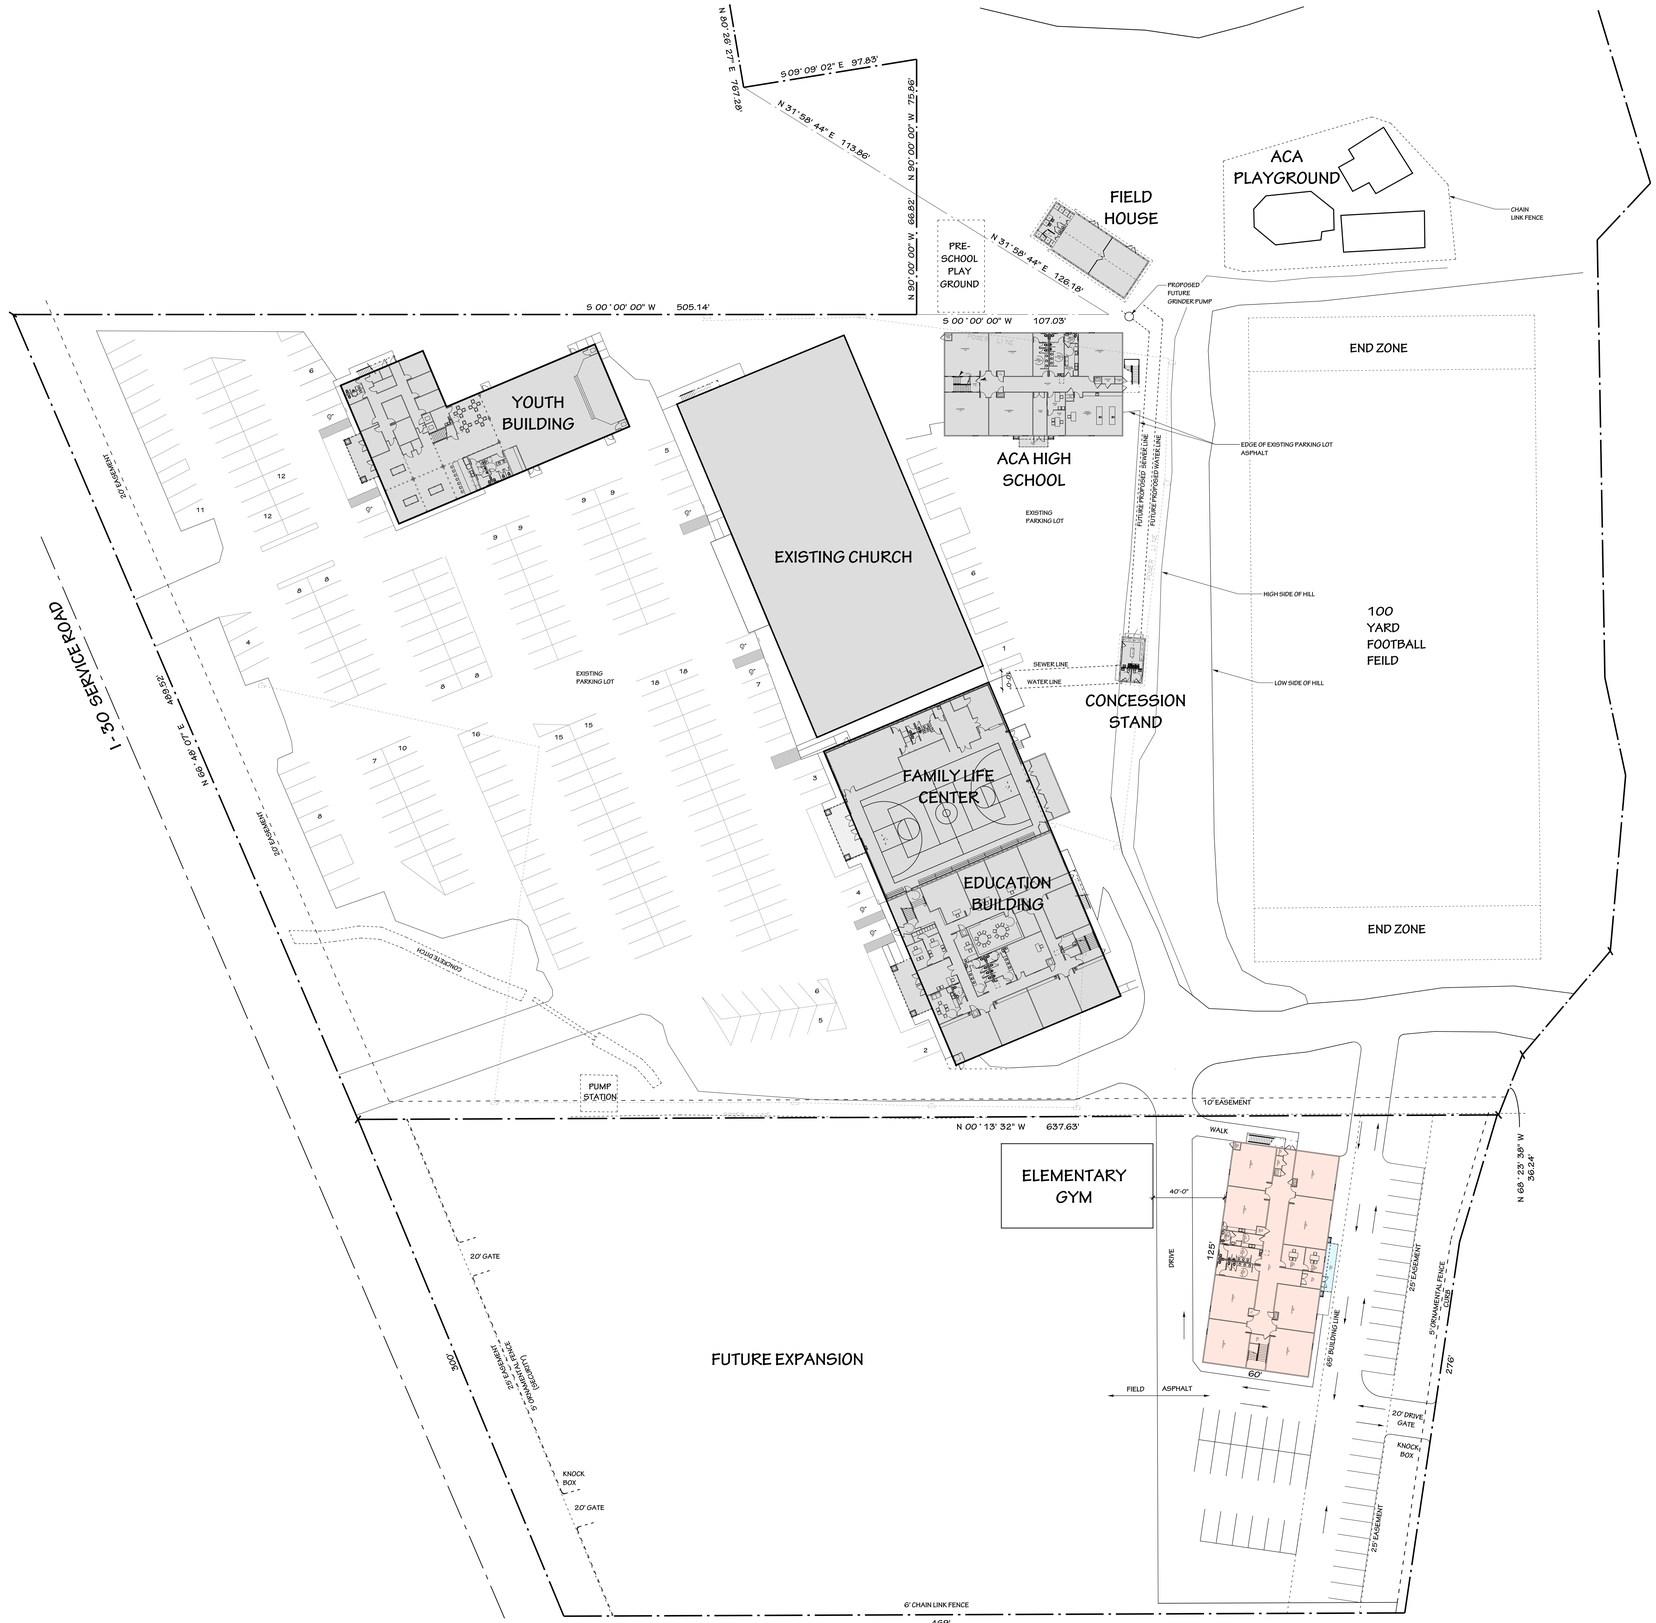


1 SITE PLAN
SCALE: 1" = 30'-0"

BLACK CORLEY OWENS+ HUGHES
ARCHITECTS
219 W SOUTH ST
BENTON, AR 72015
[501] 315-7686 PH
[501] 778-1964 FX

A New Building for Family Church Bryant:
ACA Middle School Building
Bryant, Arkansas

Sheet Revisions:

No.	Date/Reference

Professional Stamps:

Sheet Title:
Site Plan

Date: 04-24-2023
Sheet Number:
C1.0