

REVISED ON:		
NO.	DATE OF REVISION	BY

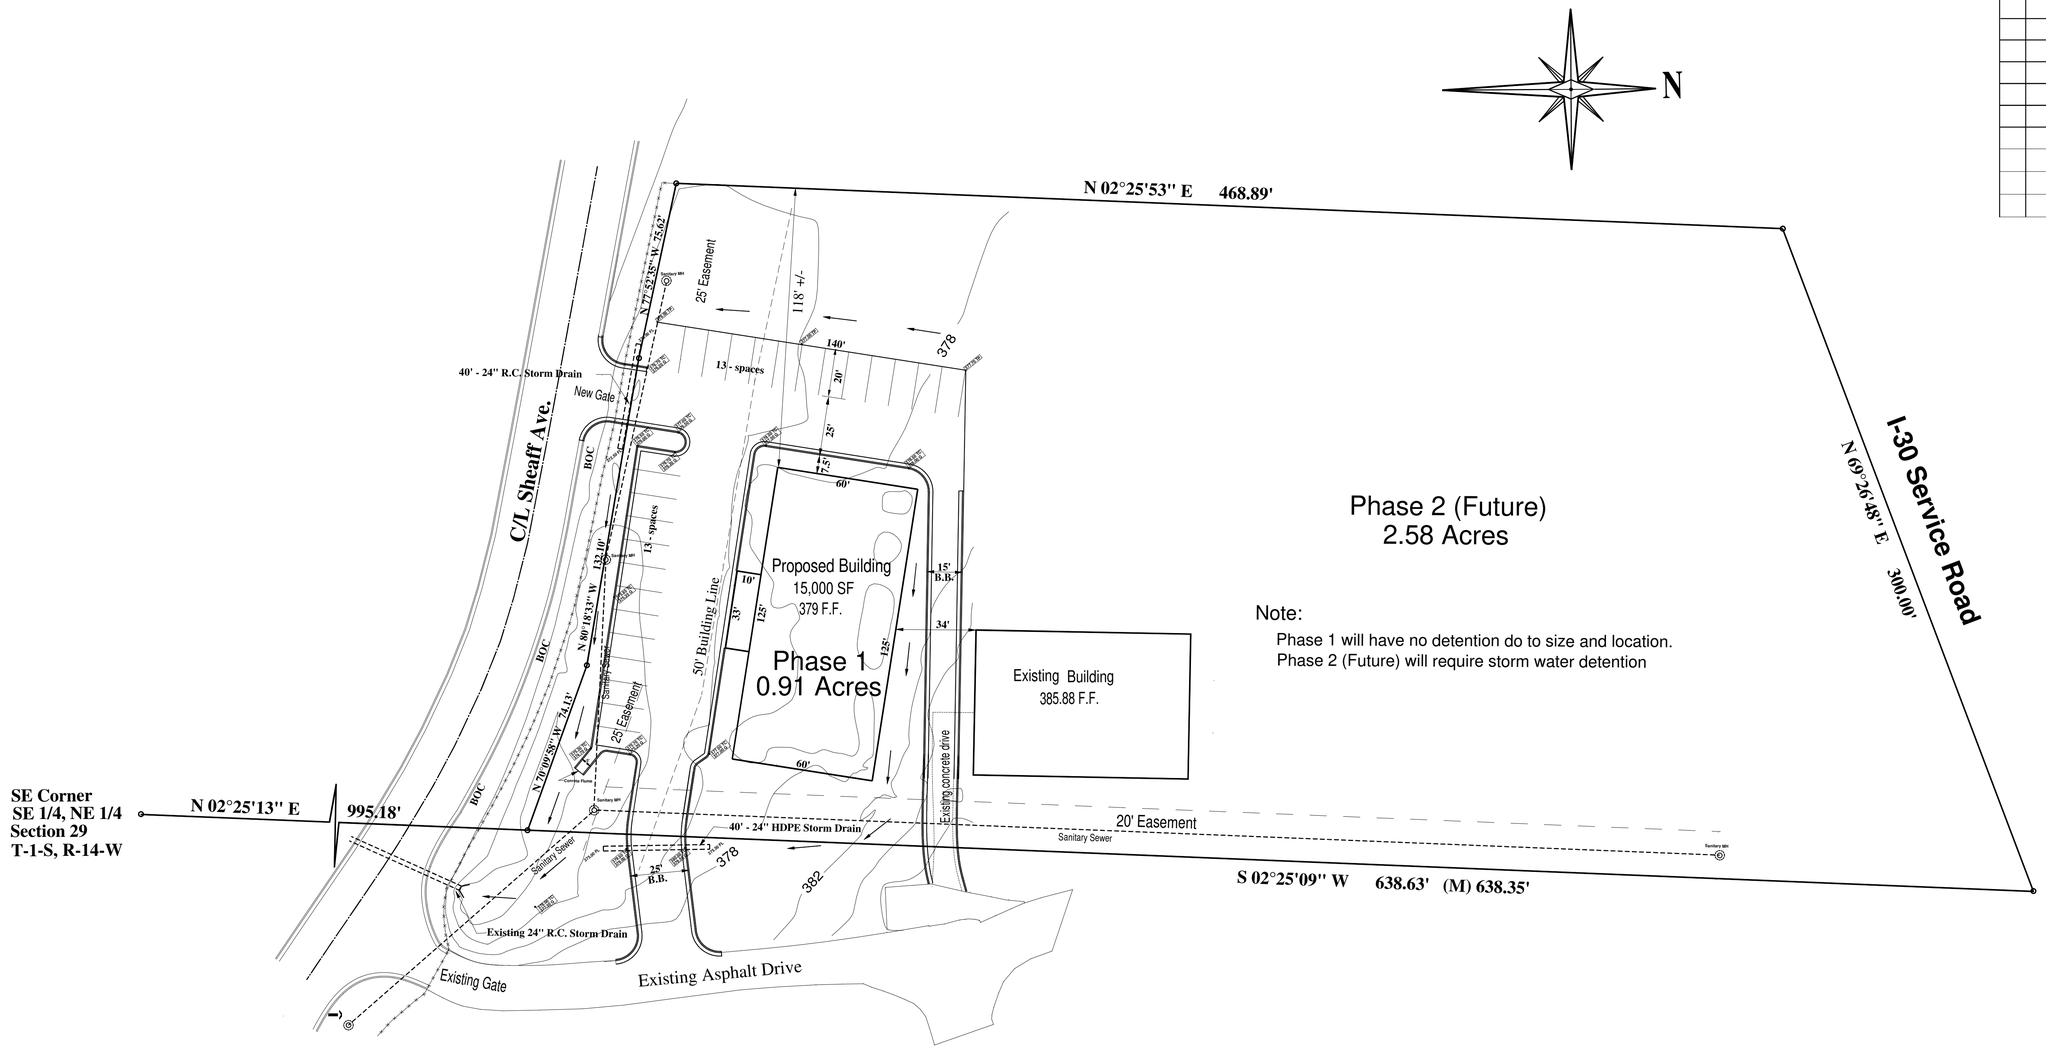

DEEDED LEGAL DESCRIPTION:
Part of the Southeast Quarter of the Northeast Quarter and part of the Northeast Quarter of the Northeast Quarter of Section 29, Township 1 South, Range 14 West, City of Bryant, Saline County, Arkansas, more particularly described as follows: Commencing at the Southeast corner of said Southeast Quarter Northeast Quarter; thence North 02 deg. 25 min. 15 sec. East along the East line thereof for 996.18 feet to the Point of Beginning being on the North right-of-way line of the Springhill Overpass extension road; thence North 70 deg. 09 min. 58 sec. West for 74.13 feet; thence North 80 deg. 18 min. 33 sec. West for 132.10 feet; thence North 77 deg. 52 min. 35 sec. West for 75.62 feet; thence North 02 deg. 25 min. 53 sec. East for 468.89 feet to the South right-of-way line of Interstate #30; thence North 69 deg. 26 min. 48 sec. East for 300.00 feet to the East line of said Northeast Quarter Northeast Quarter; thence South 02 deg. 25 min. 09 sec. West for 637.63 feet to the Point of Beginning, containing 3.49 acres, more or less

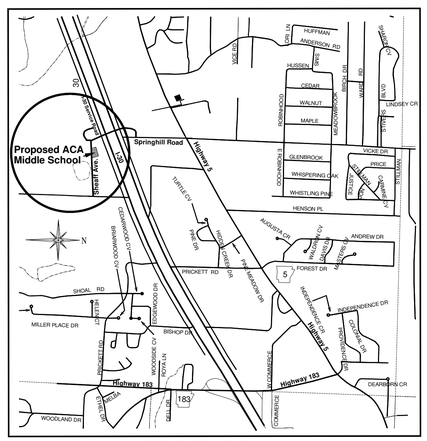

Vicinity Map

Graphic Scale
1" = 30'
0' 30' 60' 90'

HURRICANE VALLEY INC. *Professional Engineering Consultants* P.O. Box 118 Bryant, Arkansas 501-847-7282		**Family Church Middle School** **Site & Grading Plan** 312 West Commerce Bryant, Arkansas	
HVI Job No. 16112	**SCALE:** 1" = 30'	**Date:** August 18, 2023	