


Handicap Ramp Detail

Detail 7

REVISED ON:		
NO.	DATE OF REVISION	BY
1	8-30-2023	
2	9-5-2023	

DEEDED LEGAL DESCRIPTION:
Part of the Southeast Quarter of the Northeast Quarter and part of the Northeast Quarter of the Northeast Quarter of Section 29, Township 1 South, Range 14 West, City of Bryant, Saline County, Arkansas, more particularly described as follows: Commencing at the Southeast corner of said Southeast Quarter Northeast Quarter; thence North 02 deg. 25 min. 15 sec. East along the East line thereof for 996.18 feet to the Point of Beginning being on the North right-of-way line of the Springhill Overpass extension road; thence North 70 deg. 09 min. 58 sec. West for 74.13 feet; thence North 80 deg. 18 min. 33 sec. West for 132.10 feet; thence North 77 deg. 52 min. 35 sec. West for 75.62 feet; thence North 02 deg. 25 min. 53 sec. East for 468.89 feet to the South right-of-way line of Interstate #30; thence North 69 deg. 26 min. 48 sec. East for 300.00 feet to the East line of said Northeast Quarter Northeast Quarter; thence South 02 deg. 25 min. 09 sec. West for 637.63 feet to the Point of Beginning, containing 3.49 acres, more or less

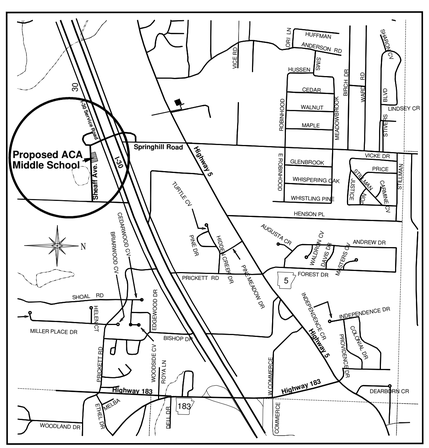

Graphic Scale
1" = 30'
0' 30' 60' 90'


HURRICANE VALLEY INC. *Professional Engineering Consultants* P.O. Box 118 Bryant, Arkansas 501-847-7282	**Family Church Middle School** **Site & Grading Plan** 21815 I-30 Bryant, Arkansas	
HVI Job No. 16112	SCALE: 1" = 30'	Date: August 18, 2023

REVISED ON:		
NO.	DATE OF REVISION	BY
1		
2		

Note:

1) **Landscaping shall meet the minimun requirements as specified in the City of Bryant Landscaping Ordinance. (Latest edition)**
2) **Sprinkler system to be installed.**
3) **Minimum Number Required.**

Trees - 2
Evergreens -20
Bedding Plants - 100 SF

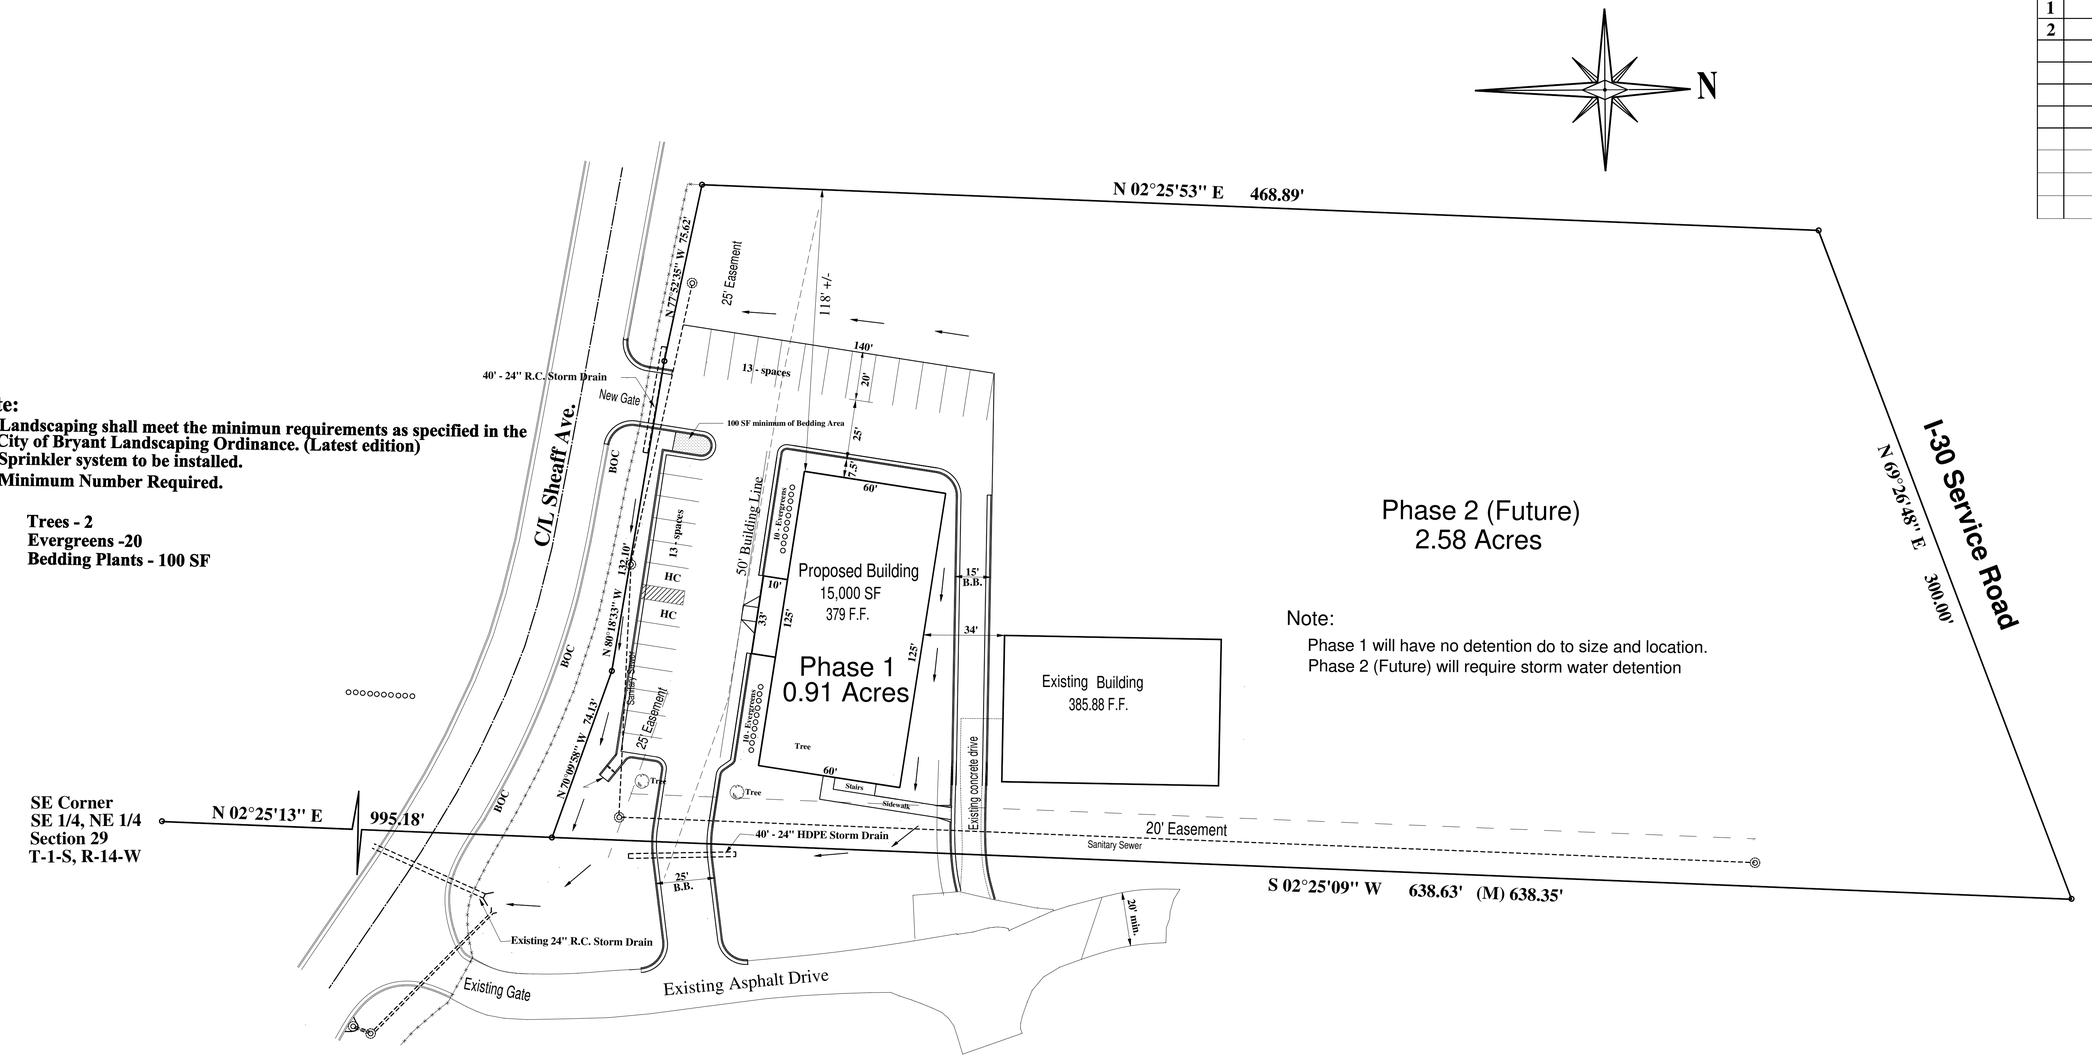


Note:

Phase 1 will have no detention do to size and location.
Phase 2 (Future) will require storm water detention

DEEDED LEGAL DESCRIPTION:


Part of the Southeast Quarter of the Northeast Quarter and part of the Northeast Quarter of the Northeast Quarter of Section 29, Township 1 South, Range 14 West, City of Bryant, Saline County, Arkansas, more particularly described as follows: Commencing at the Southeast corner of said Southeast Quarter Northeast Quarter; thence North 02 deg. 25 min. 15 sec. East along the East line thereof for 996.18 feet to the Point of Beginning being on the North right-of-way line of the Springhill Overpass extension road; thence North 70 deg. 09 min. 58 sec. West for 74.13 feet; thence North 80 deg. 18 min. 33 sec. West for 132.10 feet; thence North 77 deg. 52 min. 35 sec. West for 75.62 feet; thence North 02 deg. 25 min. 53 sec. East for 468.89 feet to the South right-of-way line of Interstate #30; thence North 69 deg. 26 min. 48 sec. East for 300.00 feet to the East line of said Northeast Quarter Northeast Quarter; thence South 02 deg. 25 min. 09 sec. West for 637.63 feet to the Point of Beginning, containing 3.49 acres, more or less

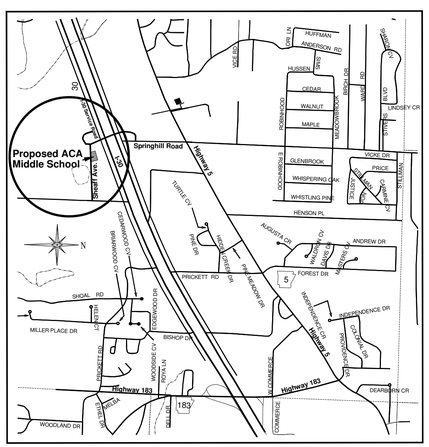


Graphic Scale
1" = 30'

0' 30' 60' 90'


HURRICANE VALLEY INC. *Professional Engineering Consultants*		**Family Church Middle School** **Landscaping Plan**
P.O. Box 118 **Bryant, Arkansas** **501-847-7282**		21815, I-30 Bryant, Arkansas
HVI Job No. 16112	**SCALE:** 1" = 30'	**Date:** September 5, 2023

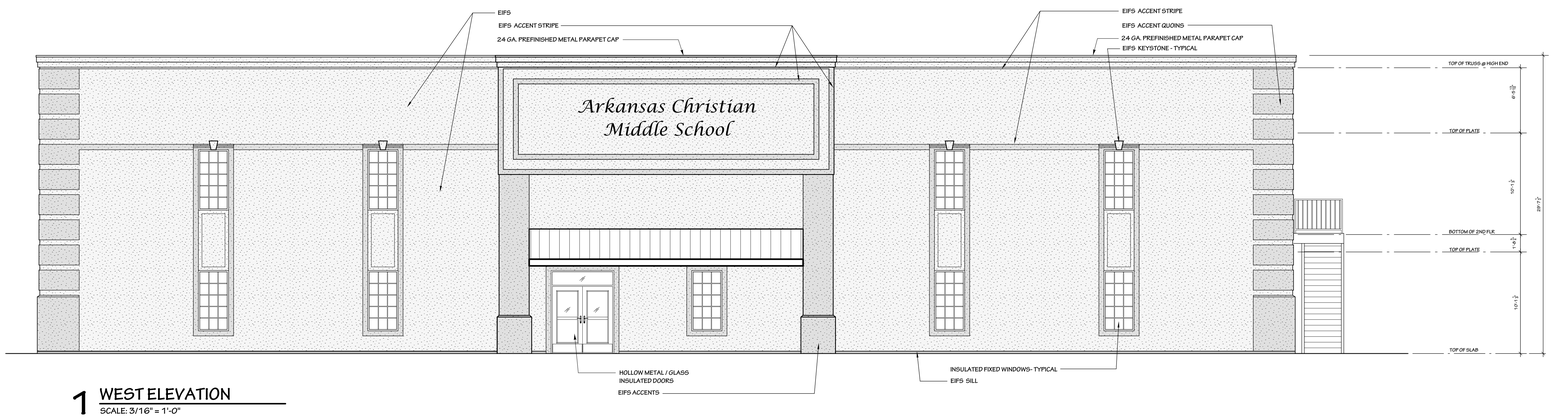


1 WEST ELEVATION
SCALE: 3/16" = 1'-0"

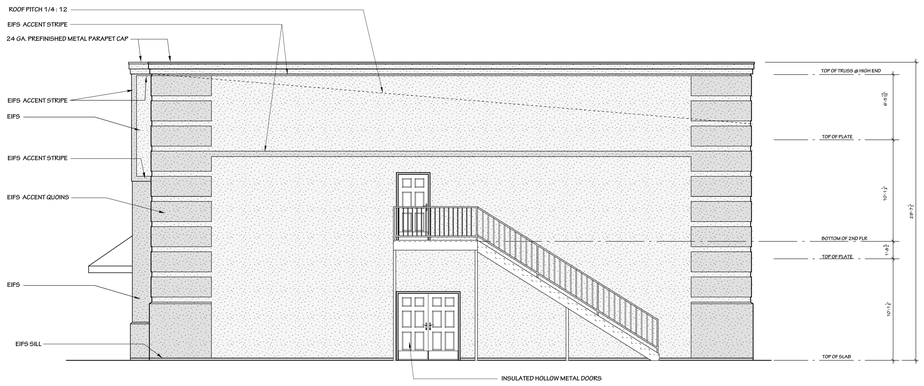

2 SOUTH ELEVATION
SCALE: 3/16" = 1'-0"

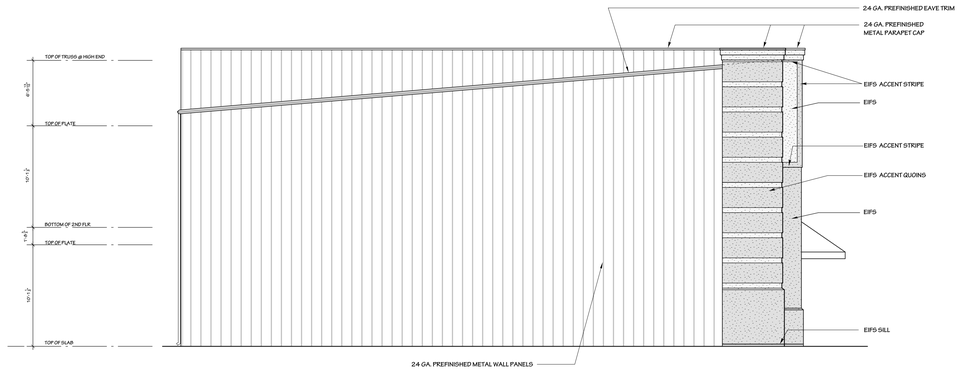

3 NORTH ELEVATION
SCALE: 3/16" = 1'-0"

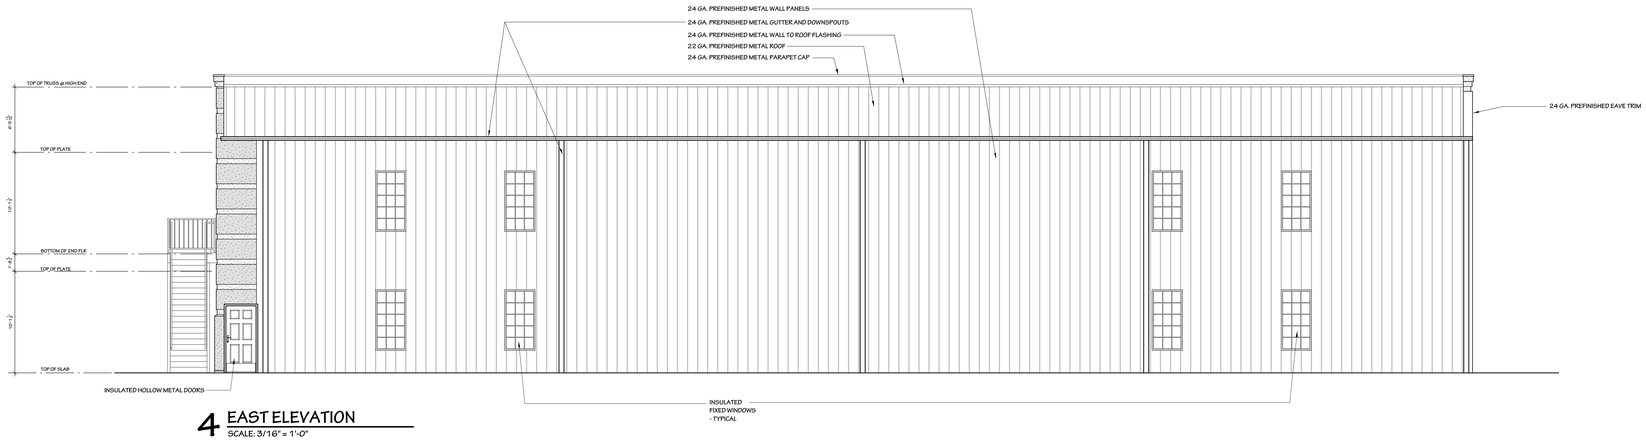

4 EAST ELEVATION
SCALE: 3/16" = 1'-0"

BLACK CORLEY OWENS+ HUGHES
ARCHITECTS
219 W SOUTH ST
BENTON, AR 72015
[501] 315-7686 PH
[501] 778-1964 FX

A New Building for Family Church Bryant:
ACA Middle School Building
Bryant, Arkansas

Sheet Revisions:

No.	Date/Reference

Professional Stamps:

Sheet Title:
Exterior Elevations

Date: 04-24-2023
Sheet Number:
A2.0