City of Bryant, Arkansas
Community Development
210 SW 3rd Street Bryant, AR 72022
501-943-0943

SIGN PERMIT APPLICATION

Applicants are advised to read the Sign Ordinance prior to completing and signing this form. The Sign Ordinance is available at www.cityofbryant.com under the Planning and Community Development tab.

Note: Electrical Permits may be Required, Please contact the Community Development Office for more information.

Date: 9/27/2023

Sign Co. or Sign Owner

Name Sign Installation Group, Inc. Dba National Signs and Service
Address Po Box 240
City, State, Zip Fate, Tx 75132
Phone 972-772-4901
Email Address pauline@nationalsignsandservice.net

Property Owner

Name Murphy Oil USA
Address 200 E Peach St
City, State, Zip El Dorado, AR
Phone _____
Email Address _____

GENERAL INFORMATION

Name of Business Murphy USA
Address/Location of sign 403 Bryant Avenue
Zoning Classification _____

Please use following page to provide details on the signs requesting approval. Along with information provided on this application, **a Site Plan showing placement of sign(s) and any existing sign(s) on the property is required** to be submitted**. Renderings of the sign(s) showing the correct dimensions is also required** to be submitted with the application. A thirty-five dollar ($35) per sign payment will be collected at the time of permit issuance. According to the Sign Ordinance a fee for and sign variance or special sign permit request shall be one hundred dollars ($100). Additional documentation may be required by Sign Administrator.


READ CAREFULLY BEFORE SIGNING


I Sandra Pauline Wright, do hereby certify that all information contained within this application is true and correct. I fully understand that the terms of the Sign Ordinance supersede the Sign Administrator's approval and that all signs must fully comply with all terms of the Sign Ordinance regardless of approval. I further certify that the proposed sign is authorized by the owner of the property and that I am authorized by the property owner to make this application. I understand

that no sign may be placed in public right of way. I understand that I must comply with all Building and Electrical Codes and that it is my responsibility to obtain all necessary permits.

Use table below to enter information regarding each sign for approval. Please use each letter to reference each sign rendering.


SIGN	**Type** (Façade, Pole, Monument, other)	**Dimensions** (Height, Length, Width)	**Sqft** (Measured in whole as rectangle)	**Height of Sign** (Measured from lot surface)		Column for Admin Certifying Approval
				Top of Sign	Bottom of Sign	
A	Canopy Sign Murphy USA (N)	2'-0" x 16'-9 1/4"	33.54	18'-9"	14'-6"	
B	Canopy Sign Diesel (N)	4'-3 1/4" x 9'-10"	42.00	18'-9"	14'-6"	
C	Canopy Sign Unleaded (N)	4'-3 1/4" x 9'-10"	42.00	18'-9"	14'-6"	
E	Canopy Sign Unleaded (W)	2'-10 1/8" x 6'-2"	17.54	18'-9"	14'-6"	
F	Canopy Sign Diesel (W)	2'-10 1/8" x 6'-2"	17.54	18'-9"	14'-6"	
G	Canopy Sign Unleaded (S)	3'-7 1/8" x 8'-1"	29.05	18'-9"	14'-6"	
H	Canopy Sign Murphy USA (S)	2'-0" x 16'-9 1/4"	33.54	18'-9"	14'-6"	
I	Canopy Sign Unleaded (E)	4'-3 1/4" x 9'-10"	42.00	18'-9"	14'-6"	
J	Canopy Sign Diesel (E)	4'-3 1/4" x 9'-10"	42.00	18'-9"	14'-6"	

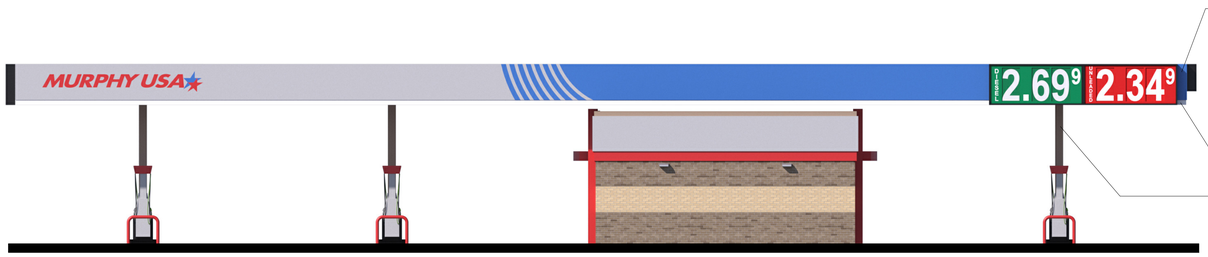

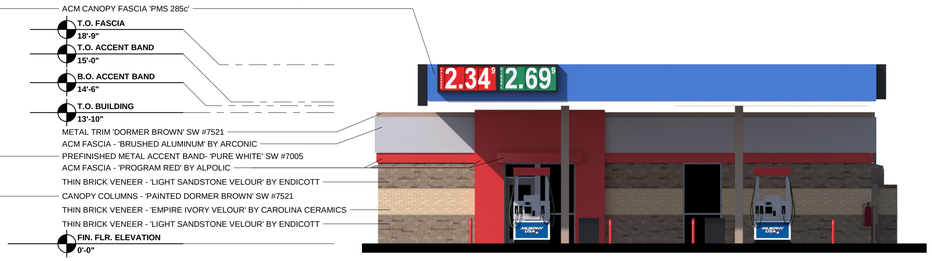

1 ELEVATION - FRONT (FACING NORTH)

2 ELEVATION - RIGHT (FACING WEST)

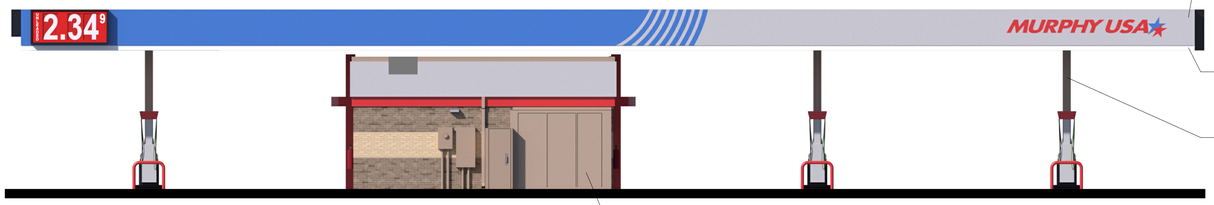

3 ELEVATION - REAR (FACING SOUTH)



4 ELEVATION - LEFT (FACING EAST)





5 TRASH ENCLOSURE

SIGNAGE COLOR CHART


BUILDING - ROUTED SIGNS FURNISHED AND INSTALLED BY FMS		
MURPHY USA STAR LOGO	BLUE	EASTMAN BLUE, PANTONE 287 BLUE 3M 3630-87 ROYAL BLUE
	RED	PROGRAM RED, PANTONE 485 RED 3M 3630-43 RED
	WHITE	EASTMAN WHITE
CANOPY - PRICE SIGNS FURNISHED AND INSTALLED BY THE SIGN VENDOR		
UNLEADED	RED	3M 3632-73
	WHITE	3M 3632-20
	DIGIT	RED/WHITE
	CABINET	BLACK
DIESEL	GREEN	3M 3632-26
	WHITE	3M 3632-20
	DIGIT	GREEN/WHITE
	CABINET	BLACK

CANOPY SIGNS :	QTY.	HEIGHT	WIDTH	AREA S.F.	TOTAL S.F.
MURPHY USA CANOPY LOGO SIGN	2	GRAPHIC AREA		33.54	67.08
LARGE CANOPY PRICE SIGN (UNL/DSL)	4	51.25"	118.00"	42.00	168.00
MEDIUM CANOPY PRICE SIGN (UNL)	1	43.13"	97.00"	29.05	29.05
SMALL CANOPY PRICE SIGN (UNL/DSL)	2	34.13"	74.00"	17.54	35.08
				CANOPY SIGNS TOTAL SIGNAGE :	299.21 S.F.
				TOTAL SIGN AREA :	299.21 S.F.

GF

MURPHY USA

BRYANT, AR (403 BRYANT AVENUE)
WM #3230
APRIL 28, 2023

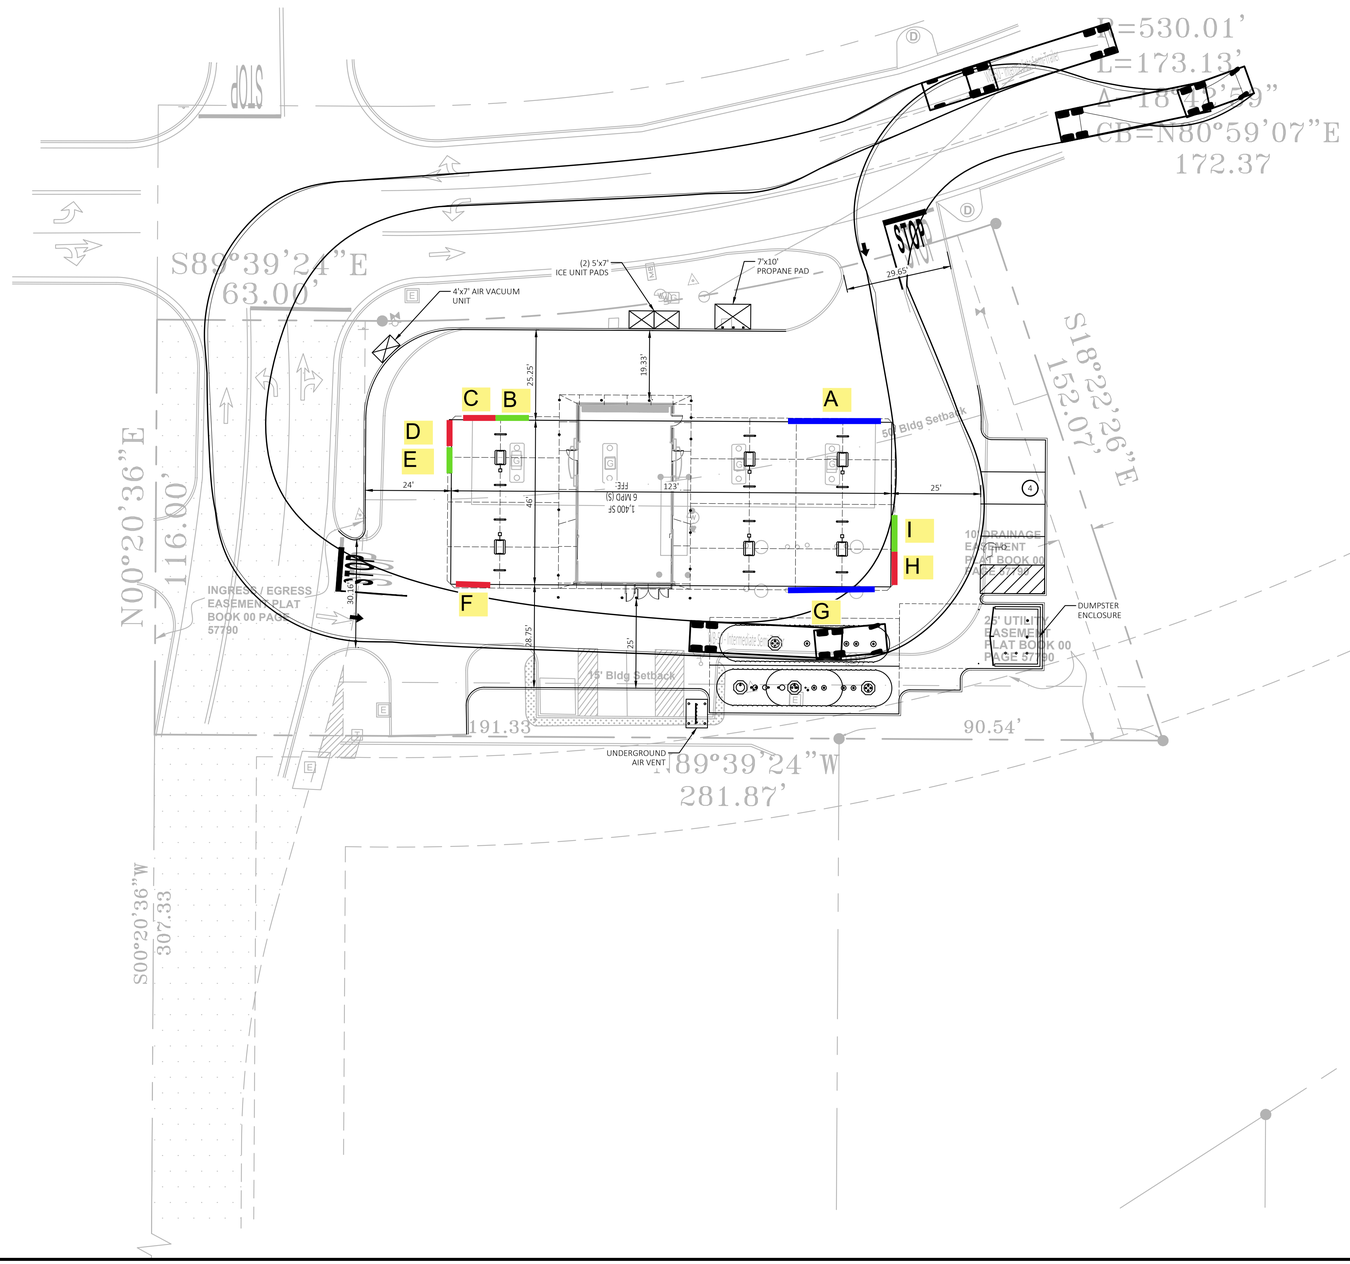

THE LOCATION OF EXISTING UNDERGROUND UTILITIES ARE SHOWN IN AN APPROXIMATE WAY ONLY. THE CONTRACTOR SHALL DETERMINE THE EXACT LOCATION OF ALL EXISTING UTILITIES BEFORE COMMENCING WORK. HE AGREES TO BE FULLY RESPONSIBLE FOR ANY AND ALL DAMAGES WHICH MIGHT BE OCCASIONED BY HIS FAILURE TO EXACTLY LOCATE AND PRESERVE ANY AND ALL UNDERGROUND UTILITIES.

THESE DRAWINGS DO NOT INCLUDE COMPONENTS FOR CONSTRUCTION SAFETY.

0 20' 30' 40'
SCALE IN FEET

Know what's **below.**
Call before you dig.

NOTES

PROPOSED LOCATION IS AN

- [x] OUT PARCEL
- [ ] EXISTING PARKING AREA
- [ ] GRASSY AREA
- [ ] FUTURE LEASE LOT

PARKING

- ±/ EXISTING NUMBER OF PARKING SPACES / RATIO ON WAL-MART PARCEL
- 0 TOTAL NUMBER OF SPACES TO BE REMOVED FROM WAL-MART PARCEL
- N/A TOTAL NUMBER OF POST GAS SPACES REMAINING ON WAL-MART PARCEL / RATIO
- ± WAL-MART BUILDING SQUARE FOOTAGE- (GROSS SQ-FT)

TYPE OF STATION OPERATION:

- – C-STORE – MPD – CANOPY SIZE
- 1 KIOSK 6(S) MPD 46x123 CANOPY SIZE

PROPOSED SQUARE FOOTAGE OF OUT PARCEL AREA:

32,122 S.F 0.74 ACREAGE

PERCENTAGE OF OUTLOT USED: 100%

ZONING REQUIREMENTS:

- C-2 EXISTING ZONING
- C-2 ZONING REQUIREMENTS FOR STATION
- NA PROPOSED ZONING CHANGES
- NA RE-PLAT

PROPOSED UTILITY EASEMENTS: ANSWER "YES" OR "NO" AND PARTIES INVOLVED:

NO WATER
- N/A PUBLIC WITH N/A
- N/A PRIVATE WITH WAL-MART N/A
- N/A PRIVATE WITH 3RD PARTY N/A

NO SEWER
- N/A PUBLIC WITH N/A
- N/A PRIVATE WITH WAL-MART N/A
- N/A PRIVATE WITH 3RD PARTY N/A

NO UNDERGROUND ELECTRIC
- N/A PUBLIC WITH N/A
- N/A PRIVATE WITH WAL-MART N/A
- N/A PRIVATE WITH 3RD PARTY N/A

NO UNDERGROUND TELEPHONE
- N/A PUBLIC WITH N/A
- N/A PRIVATE WITH WAL-MART N/A
- N/A PRIVATE WITH 3RD PARTY N/A

OTHER NOTES:

WB-50 TEMPLATE HAS BEEN USED FOR TRUCK ROUTE.

CEI
Solutions for Land and Life

CEI ENGINEERING ASSOCIATES, INC.
3030 LBJ FREEWAY, SUITE 920
DALLAS, TX 75234
PHONE: (972) 488-3737
FAX: (972) 488-6732

MURPHY OIL U.S.A. INC.
422 N WASHINGTON AVE.
P.O. BOX 7000
EL DORADO, AR 71730-7000


MURPHY USA
403 BRYANT AVE,.
BRYANT, AR

PROFESSIONAL OF RECORD	POR
PROJECT MANAGER	RKN
DESIGNER	AMP
CEI PROJECT NUMBER	#####
DATE	3/9/2023
REVISION	REV-0

ECP
SHEET TITLE
SHEET NUMBER
ECP

DRAWING LOCATION - P:\93000\1-01-02\PROPOSALS\MURPHY\BAZE AND REBUILD\BRYANT 6672\DRAWINGS\REV-0\BRYANT CSP.DWG -- SAVED BY - APENTECOST

© 2023 CEI ENGINEERING ASSOCIATES, INC.

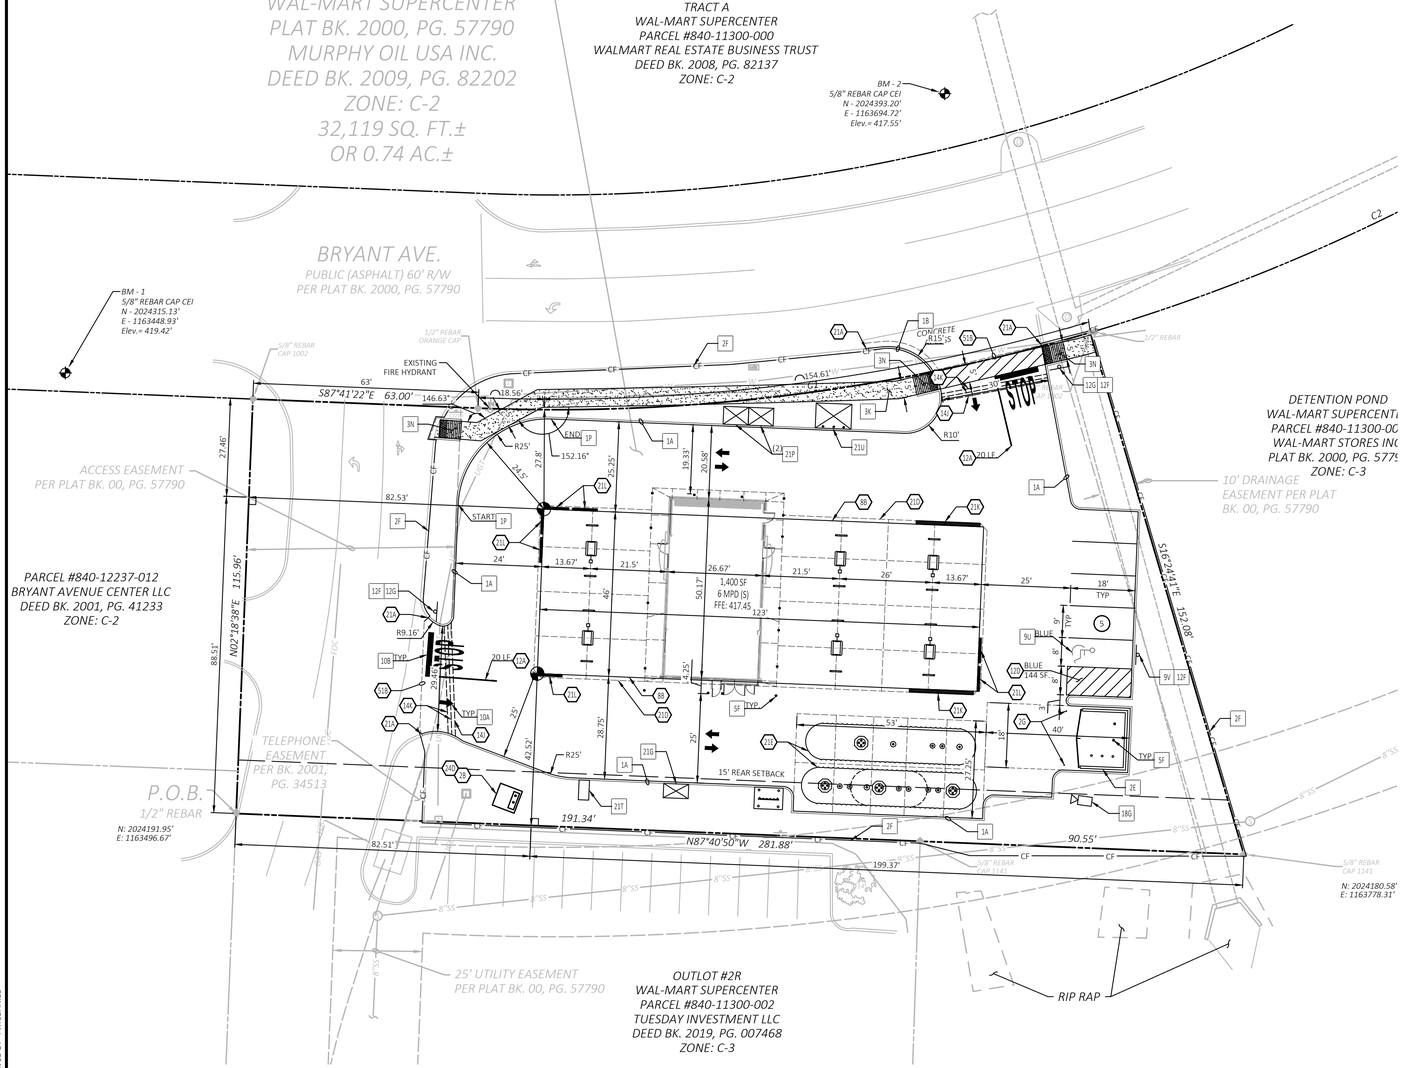

SITE BENCHMARK

Benchmark #1: A 5/8" rebar with cap CEI set northwest of the subject area, 175' northwest of a sewer manohole found south of the subject area, and 119' northwest of a fire hydrant found est of said access drive.
Northing: 2024315.13' Easting: 1163448.93'
Elevation: 419.42'

Benchmark #2: A 5/8" rebar with cap CEI set north of the subject area, 25' northwest of a drainage manhole found north of Bryant Ave. and 71' northwest of a drainage manhole found south of Bryant Ave.
Northing: 2024393.20' Easting: 1163694.72'
Elevation: 417.55'

NOTE:
SEE ARCHITECTURAL PLANS FOR EXACT LOCATIONS AND DIMENSIONS OF PORCHES, RAMPS, VESTIBULE, SLOPED PAVING, TRUCK DOCKS, BUILDING UTILITY ENTRANCE LOCATIONS AND PRECISE BUILDING DIMENSIONS.

0 20' 30' 40'
SCALE IN FEET

Know what's **below.**
Call before you dig.

ZONING:
C-2 (HIGHWAY COMMERCIAL)

BUILDING SETBACKS:

	REQUIRED	PROVIDED
FRONT (STREETS):	0'	0'
SIDE:	0'	0'
REAR:	15'	15'

CONTRACTOR SHALL BE RESPONSIBLE FOR AND HIRE A ARKANSAS REGISTERED LAND SURVEYOR TO ESTABLISH PROPERTY CORNERS, CANOPY, ETC. AS REQUIRED FOR CONSTRUCTION LAYOUT.

CONTRACTOR TO ENSURE THE LIGHT POLE AND HANDICAP PARKING SIGNS ARE AT LEAST 2' FROM THE BACK OF THE CURB TO PREVENT THE VEHICLES STRIKING THE LIGHT POLE OR HANDICAP PARKING SIGN.

CONTRACTOR TO ENSURE THAT THE CONSTRUCTION FENCE ENCOMPASSES THE ENTIRE WORK AREA. (RE: DETAIL 2F)

SEE SHEET C-4.1 FOR BUILDING ROOF AND CANOPY DRAINAGE

1. THE MURPHY STATION WILL NOT DROP THE WAL–MART GREEN SPACE BELOW CITY REQUIREMENTS.
2. ALL PERMANENT TURF AREAS MUST BE SODDED.
3. GC TO ENSURE THAT TRAFFIC THROUGH MAIN WAL–MART DRIVES IS NOT INTERRUPTED AT ANY TIME DUE TO CONSTRUCTION ACTIVITIES. ENSURE A MINIMUM TEMPORARY LANE WIDTH OF 10' (EACH DIRECTION) IS AVAILABLE AT ALL TIMES, FREE OF OBSTRUCTIONS TO VEHICLES. AT NO TIME SHALL THE CONSTRUCTION FENCE EXTEND INTO THE DRIVE MORE THAN 2' FROM THE FACE OF THE CURB OR DRIVE.
4. IF DEMOLITION OR CONSTRUCTION ON SITE WILL INTERFERE WITH THE WAL–MART TRAFFIC FLOW OR ADJACENT PROPERTY OWNER'S TRAFFIC FLOW THE CONTRACTOR SHALL COORDINATE WITH THE WAL–MART CONSTRUCTION/STORE MANAGER AND/OR ADJACENT PROPERTY OWNER, TO MINIMIZE THE IMPACT ON TRAFFIC FLOW. TEMPORARY RE–ROUTING OF TRAFFIC IS TO BE ACCOMPLISHED BY USING DOT APPROVED TRAFFIC BARRICADES, BARRELS, AN/OR CONES. TEMPORARY SIGNAGE AND FLAGMEN MAY ALSO BE NECESSARY.
5. ALL WAL–MART PROPERTY DAMAGED DUE TO CONSTRUCTION ACTIVITIES MUST BE REPLACED/RESTORED TO MATCH THE EXISTING TYPE AND QUALITY OF WORK AND MATERIALS, AND IS SUBJECT TO WAL–MART APPROVAL.
6. UTILITY WORK DONE ON WAL–MART PARCEL, WHETHER BY THE GC, CITY OR THE UTILITY COMPANIES, SHALL BE REPAIRED BACK TO EXISTING CONDITIONS.
7. EROSION CONTROL MEASURES IMPLEMENTED INSIDE THE WAL–MART DRIVE ISLES AND PARKING LOT SHALL INCLUDE ONLY SILT BAGS (OR WAL–MART PRE–APPROVED EQUAL) TO ENSURE TRAFFIC CIRCULATION IS NOT IMPEDED. GRAVEL INLET PROTECTION DEVICES SHALL NOT BE ALLOWED INSIDE THE WAL–MART DRIVE ISLES OR PARKING LOT.

EXISTING LEGEND

e	EAST OR ELECTRIC	OHT	OVERHEAD TELEPHONE
n	NORTH	OHTV	OVERHEAD TV
oh	OVERHEAD	X"SS	SANITARY SEWER
s	SOUTH OR SEWER	UGE	UNDERGROUND ELECTRIC
t	TELEPHONE	UGE&T	UNDERGROUND ELECTRIC AND TELEPHONE
ug	UNDERGROUND	UGT	UNDERGROUND TELEPHONE
w	WEST OR WATER	UGTV	UNDERGROUND TV
	PROPERTY LINE	X"W	WATER
	RIGHT OF WAY LINE	.5-10-11 50.5	TREE INFO .5 = DIAMETER OF TRUNK IN FEET 10 = HEIGHT OF TREE IN FEET 11 = CANOPY DIAMETER IN FEET 50.5 = ELEVATION AT BASE OF TREE
	STORM DRAIN		
X"G	GAS		
OHE	OVERHEAD ELECTRIC		
OHE&T	OVERHEAD ELECTRIC AND TELEPHONE		

PROPOSED LEGEND

- PROPERTY LINE/RIGHT OF WAY LINE
- CONCRETE CURB AND GUTTER. SEE DETAIL 01A
- BUILDING CONTROL POINT
- LIMITS OF SIDEWALKS AND CONCRETE APRONS (PER ARCH. PLANS)

GENERAL SITE NOTES

A. ALL DIMENSIONS SHOWN ARE TO THE FACE OF CURB UNLESS OTHERWISE NOTED.

B. ALL CURB RETURN RADII SHALL BE 3' AS SHOWN TYPICAL ON THIS PLAN, UNLESS OTHERWISE NOTED.

C. UNLESS OTHERWISE SHOWN, CALLED OUT OR SPECIFIED HERON:
ALL CURB AND GUTTER ADJACENT TO EXISTING PAVING SHALL BE INSTALLED PER SHEET C-8

PAVEMENT SHALL BE INSTALLED IN ACCORDANCE WITH THE PAVING PLAN OVER THE ENTIRE PARKING LOT AREA AND ALL APPROACH DRIVES.

SEE ASSOCIATED PLANS FOR CANOPY, COLUMN, PUMP ISLAND DETAILS AND LAYOUT.

D. CONTRACTOR SHALL BEGIN CONSTRUCTION OF ANY LIGHT POLE BASES FOR RELOCATED LIGHT FIXTURES AND RELOCATION OF ELECTRICAL SYSTEM AS SOON AS DEMOLITION BEGINS. CONTRACTOR SHALL BE AWARE THAT INTERRUPTION OF POWER TO ANY LIGHT POLES OR SIGNS SHALL NOT EXCEED 24 HOURS.

E. IF DEMOLITION OR CONSTRUCTION ON SITE WILL INTERFERE WITH THE WAL-MART TRAFFIC FLOW OR ADJACENT PROPERTY OWNER'S TRAFFIC FLOW, THE CONTRACTOR SHALL COORDINATE WITH THE WAL-MART CONSTRUCTION/STORE MANAGER AND/OR ADJACENT PROPERTY OWNER, TO MINIMIZED THE IMPACT ON TRAFFIC FLOW. TEMPORARY RE-ROUTING OF TRAFFIC IS TO BE ACCOMPLISHED BY USING DOT APPROVED TRAFFIC BARRICADES, BARRELS, AND/OR CONES. TEMPORARY SIGNAGE AND FLAGMEN MAY BE ALSO NECESSARY.

F. ALL WAL-MART PROPERTY DAMAGED DUE TO CONSTRUCTION ACTIVITIES MUST BE REPLACED/RESTORED TO MATCH THE EXISTING TYPE AND QUALITY OF WORK AND MATERIALS, AND IS SUBJECT TO WAL-MART APPROVAL.

G. CONTRACTOR TO PROTECT EXISTING LANDSCAPE/IRRIGATION MATERIAL.

H. ALL SLOPES AND AREAS DISTURBED BY CONSTRUCTION SHALL BE GRADED SMOOTH AND FOUR INCHES OF TOPSOIL APPLIED. IF ADEQUATE TOPSOIL IS NOT AVAILABLE ON SITE, THE CONTRACTOR SHALL PROVIDE TOPSOIL, APPROVED BY THE OWNER, AS NEEDED. THE AREA SHALL THEN BE SEEDED/SODDED, FERTILIZED, MULCHED, WATERED AND MAINTAINED UNTIL HARDY GRASS GROWTH IS ESTABLISHED IN ALL AREAS. ANY AREAS DISTURBED FOR ANY REASON PRIOR TO FINAL ACCEPTANCE OF THE PROJECT SHALL BE CORRECTED BY THE CONTRACTOR AT NO ADDITIONAL COST TO THE OWNER.

I. THE MURPHY STATION WILL NOT DROP THE WAL-MART GREEN SPACE BELOW CITY REQUIREMENTS.

J. CONTRACTOR IS TO VERIFY LOCATION OF WAL-MART IRRIGATION SYSTEM, VALVE BOXES, CONTROL BOXES, BACKFLOW PREVENTION DEVICE AND OTHER ITEMS WHICH ARE PART OF THE SYSTEM, IF DAMAGES OCCUR THEY MUST BE REPAIRED AT CONTRACTOR'S COST.

K. THE LOCATION OF THE CONSTRUCTION FENCE ON THE DRAWING IS FOR GRAPHICAL REPRESENTATION ONLY. THE CONTRACTOR IS TO ENSURE THAT THE CONSTRUCTION FENCE ENCOMPASSES THE ENTIRE WORK AREA.

L. CONTRACTOR SHALL PURCHASE AND INSTALL A MAILBOX, AND SHALL COORDINATE LOCATION OF MAILBOX WITH MURPHY CONSTRUCTION MANAGER AND/OR ON-SITE REPRESENTATIVE AND LOCAL POSTMASTER.

M. ALL PROPOSED PAVEMENT STRIPING OR MARKINGS SHALL FOLLOW THE SPECIFICATIONS FOR PAINT INCLUDED IN DETAIL 10A.

SITE DETAILS

1A TYPE A CONCRETE CURB AND GUTTER
1B TYPE B CONCRETE INTEGRAL CURB AND GUTTER
1P RAISED CURB AND GUTTER
2E DUMPSTER ENCLOSURE
2F CONSTRUCTION FENCE
3K CONCRETE SIDEWALK
3N WHEELCHAIR RAMP IN SIDEWALK (TYPICAL AT EACH DRIVEWAY CURB RETURN)
5F GUARD POST (SINGLE)
9U ACCESSIBLE PARKING SYMBOL (SEE PAINT COLOR INDICATED AT SYMBOL)
9V ACCESSIBLE / VAN PARKING SIGN MOUNTED IN BOLLARD
10A TRAFFIC FLOW ARROW (TYP.)
10B STOP BAR (TYP.)
12F SIGN BASE
12G STOP SIGN
13A SITE LIGHT POLE (SEE PHOTOMETRIC PLANS FOR POLE BASE DETAIL, FIXTURE TYPE, AND MOUNTING DETAILS)
18G CONSTRUCTION CAMERA COORDINATE WITH MUSA PM FOR LOCATION)
21G AIR VACUUM UNIT WITH 4'X7' CONCRETE SLAB.
21P 5'X7' ICE UNIT. SEE NUMBER INDICATED AT SYMBOL.
21T MAILBOX (CONTRACTOR SHALL COORDINATE WITH MURPHY PM POSTMASTER PRIOR TO INSTALLATION)
21U CONCRETE PAD FOR PROPANE RACK.

SITE NOTES

2B TRANSFORMER PAD
2G DRILL (2) 3/4" X 5/8" DIA. HOLES (1) EACH FOR OPEN POSITION & CLOSED POSITION OF GATES. TO BE USED ON BOTH SIDES OF GATE. SEE DUMPSTER DETAIL.
8B OVERHEAD CANOPY - (TYP. PER ARCH. PLANS).
12A 4 INCH TRAFFIC YELLOW LANE STRIPE (SEE LENGTH INDICATED AT SYMBOL).
12D 4 INCH WIDE PAINTED STRIPES. 2.0 FOOT O.C. @ 45 DEGREES (SEE SIZE INDICATED AT SYMBOL).
14J GC TO INSTALL (1) 4" PVC SLEEVE FOR IRRIGATION LINE. SEE UTILITY PLAN FOR INSTALLATION REQUIREMENTS.
14K GC TO INSTALL (2) 4" PVC SLEEVE FOR FUTURE USE. SEE UTILITY PLAN FOR INSTALLATION REQUIREMENTS.
21A TAPER CURB TO MATCH EXISTING CURB.
21D EDGE OF CONCRETE SLAB (PER TANK AND PIPING PLANS).
21E UNDERGROUND STORAGE TANKS (1) 25,000 GAL.-REGULAR, (1) 8,000 GAL.-PREMIUM, (1) 10,000 GAL.-DIESEL, (1) 8,000 GAL-E-O.
21K MURPHY USA ID SIGN PER APPROVED ELEVATION.
21L PRICE SIGN PER APPROVED ELEVATION.
24D PROPOSED ELECTRIC TRANSFORMER
51B LIMITS OF SAWCUT AND PAVEMENT REMOVAL.

PARKING INFORMATION
MURPHY OIL

DESCRIPTION	BUILDING AREA (S.F)	REQUIRED: RATIO	SPACES			
			REGULAR	ACCESSIBLE	VAN ACCESSIBLE	TOTAL
MURPHY OIL	1,400	1/300 S.F	4		1	5
STALL DIMENSIONS:		PROVIDED:				
9' X 18'		RATIO				
		1/300 S.F	4		1	5

NO. OF FUEL ISLANDS: 8 NO. OF VEHICLE FUELING POINTS: 16

PRE-CONSTRUCTION
IMPERVIOUS SITE RATIO (ISR)

AREA	SQUARE FEET	%
IMPERVIOUS (ROOF AND PAVING)	22,754	71%
GREEN SPACE	9,368	29%
GROSS SITE	32,122	100%

POST-CONSTRUCTION
IMPERVIOUS SITE RATIO (ISR)

AREA	SQUARE FEET	%
IMPERVIOUS (ROOF AND PAVING)	24,564	78%
GREEN SPACE	6,996	22%
GROSS SITE	32,122	100%

CEI ENGINEERING ASSOCIATES, INC.
3108 SW REGENCY PKWY
BENTONVILLE, AR 72712
PHONE: (479) 273-9472
FAX: (479) 273-0844

MURPHY OIL U.S.A. INC.
422 N WASHINGTON AVE.
P.O. BOX 7000
EL DORADO, AR 71730-7000

MURPHY USA #6672
WALMART SUPERCENTER #3230
403 BRYANT AVE.
BRYANT, AR

STATE OF ARKANSAS
REGISTERED PROFESSIONAL ENGINEER
No. 10665
ANTHONY C. APPLE
05/09/2023

PROFESSIONAL OF RECORD	POR
PROJECT MANAGER	CRM
DESIGNER	ASM
CEI PROJECT NUMBER	33155
DATE	5/9/2023
REVISION	REV-0

SITE PLAN

SHEET TITLE

SHEET NUMBER


C-4

DRAWING LOCATION - P:\33000\33155.00\DRAWINGS\DESIGN\WORKING\33155-SP.DWG - SAVED BY - AMCDANIEL

© 2023 CEI ENGINEERING ASSOCIATES, INC.

Sign A

"SIGN SPECIFICATION & CUT-SHEET"

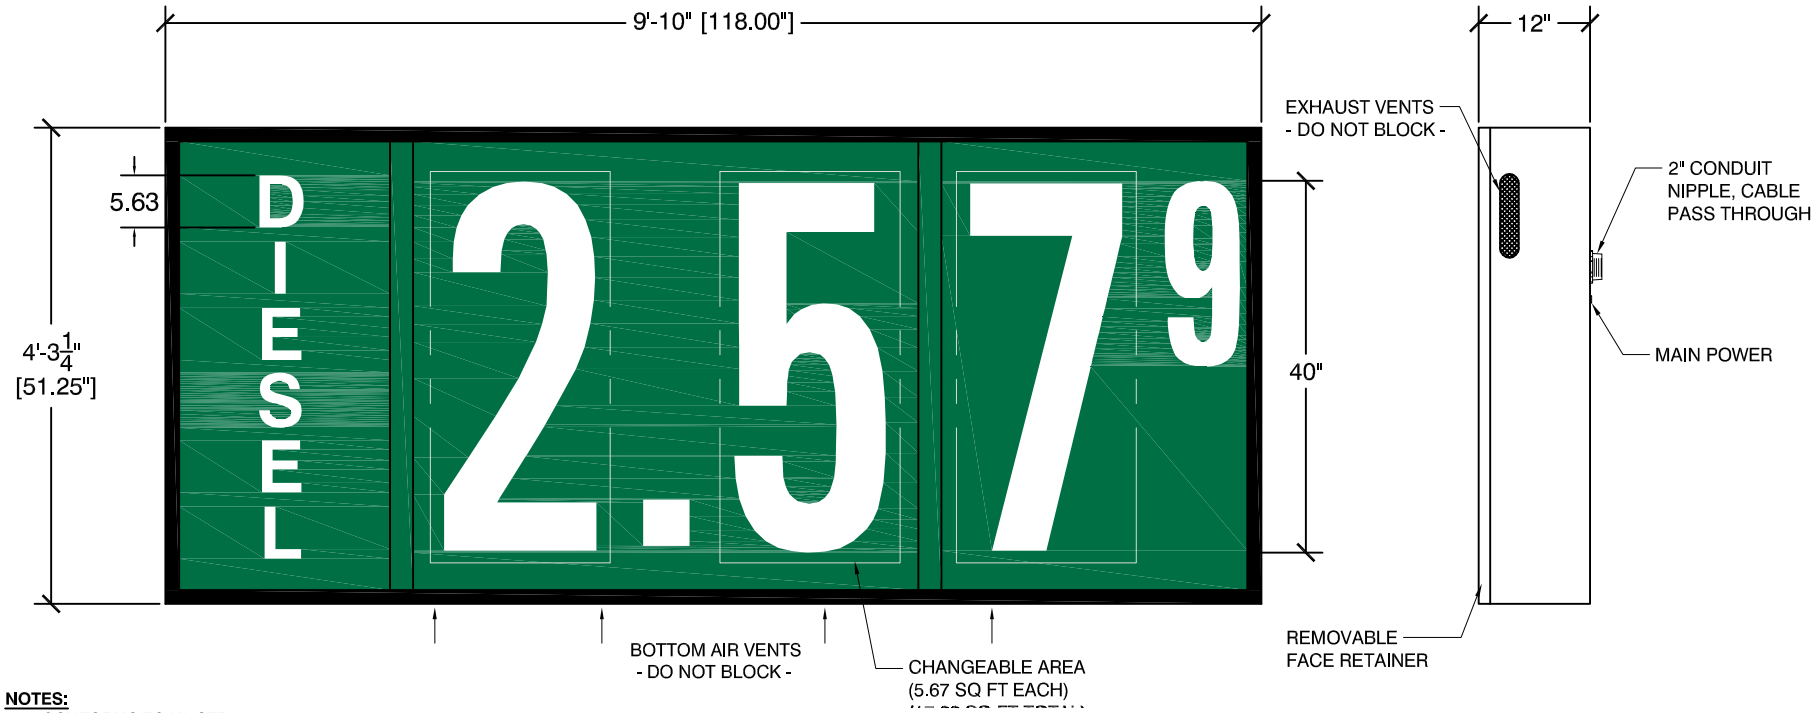

NOTES:

1. CONFORMS TO UL STD 48
2. FONT: HELVETICA EXTENDED
3. CABINET PAINTED **BLACK**
4. PLEASE SPECIFY ANY SPECIAL MOUNTING REQUIREMENTS.
5. FACE VINYL TO BE APPLIED ON OUTSIDE SURFACE (1st SURFACE)
6. ALL PANELS TO BE 3/16" CLEAR OR WHITE ACRYLIC
7. COMMODITY BACKGROUND & COPY TO BE TRANSLUCENT (7.60 SQ FT)
8. PRICE AREA BACKGROUND TO BE OPAQUE WITH TRANSLUCENT COPY (24.58 SQ FT)
9. TOTAL CHANGEABLE AREA = 17.00 SQ FT
10. TOTAL SIGN AREA = 42.00 SQ FT
11. APPROX. SIGN WEIGHT: 340 lbs
12. INTERIOR ILLUMINATION:
    12 VDC LED BACKLIGHTING
    TOTAL ILLUMINATED AREA: 17.42 SQ FT
    .58 WATTS/SIGN SQ FT
    1192 LUMENS, 737 NITS
13. ELECTRICAL REQUIREMENTS:
    Input Voltage: 120 VAC
    Control 24/7 = 2 Amps
    Lighting= 2 Amps

COLORS	REVISIONS	CUSTOMER REVIEW STATUS	THE INTENT OF THE DRAWING IS TO SHOW A CONCEPTUAL REPRESENTATION OF THE PROPOSED SIGNAGE, THE FINISHED SIGN MAY DIFFER SLIGHTLY FROM DRAWING.
GREEN, 3M 3632-26 DIGIT, GREEN/WHITE	1: 2: 3: 4: 5:	SKYLINE PRODUCTS, INC. REQUIRES THAT AN "APPROVED" DRAWING BE OBTAINED FROM THE CUSTOMER PRIOR TO ANY PRODUCTION RELEASE OR PRODUCTION RELEASE REVISION. ☐ APPROVED ☐ APPROVED AS NOTED ☐ REVISE AND RESUBMIT NAME: _____ DATE: _____	DRAWING NUMBER: MURP0091-122316-03A MODEL NUMBER: PSE1-40-1P1F-329-NSC SIGN TOLERANCES: +1/8 -1/2"

CUSTOMER: MURPHY OIL
ADDRESS: STORE #:
SALESPERSON: COMPANY SALES ORDER#:
DATE: 01/08/17 DRAWN BY: KRC SIGN AREA: 42.00 sq ft

2903 DELTA DRIVE
COLORADO SPRINGS,
CO 80910-1012
719-392-9046
800-759-9046


SKYLINE PRODUCTS

TITLE: MODEL, 40" SINGLE PRODUCT SINGLE FACE, 12" DEEP SCROLL, FUEL PRICE DISPLAY

REV: 01 SPI #: 01MURP-40CAN-GW-DSL

All Installation details are suggested only. All Signs must be installed in accordance with NATIONAL STATE ELECTRICAL AND BUILDING CODES. Unless specifically contracted for Skyline Products, Inc. shall have no responsibility for wind loads, installations, or electrical circuits. These are the sole responsibility of the buyer/user.

"SIGN SPECIFICATION & CUT-SHEET"

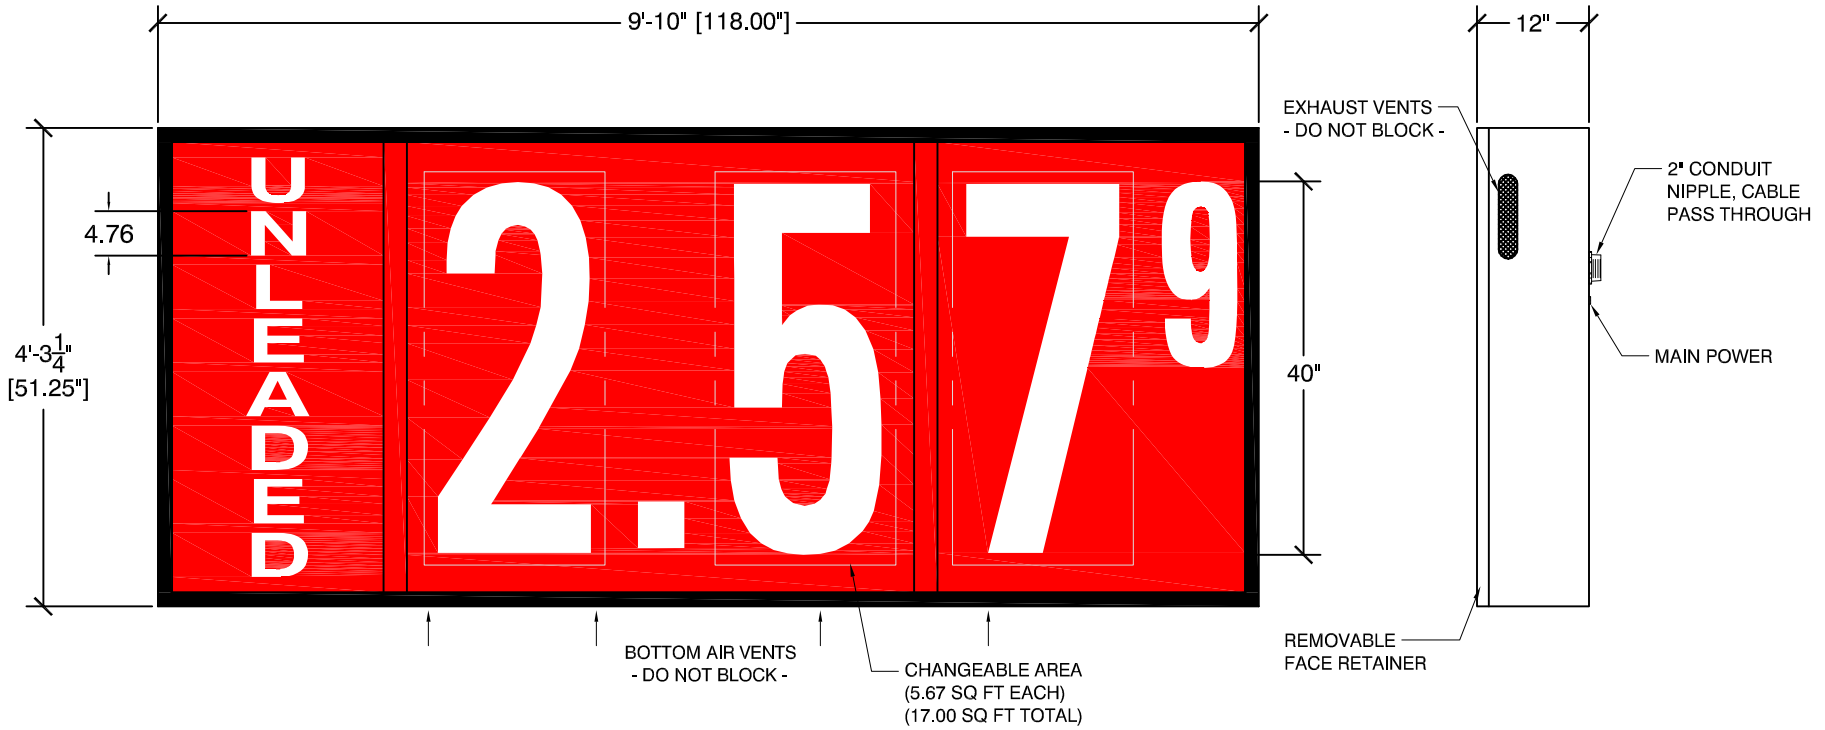

NOTES:

1. CONFORMS TO UL STD 48
2. FONT: HELVETICA EXTENDED
3. CABINET PAINTED **BLACK**
4. PLEASE SPECIFY ANY SPECIAL MOUNTING REQUIREMENTS.
5. FACE VINYL TO BE APPLIED ON OUTSIDE SURFACE (1st SURFACE)
6. ALL PANELS TO BE 3/16" CLEAR OR WHITE ACRYLIC
7. COMMODITY BACKGROUND & COPY TO BE TRANSLUCENT (7.60 SQ FT)
8. PRICE AREA BACKGROUND TO BE OPAQUE WITH TRANSLUCENT COPY (24.58 SQ FT)
9. TOTAL CHANGEABLE AREA = 17.00 SQ FT
10. TOTAL SIGN AREA = 42.00 SQ FT
11. APPROX. SIGN WEIGHT: 340 lbs
12. INTERIOR ILLUMINATION:
    12 VDC LED BACKLIGHTING
    TOTAL ILLUMINATED AREA: 17.42 SQ FT
    .58 WATTS/SIGN SQ FT
    1192 LUMENS, 737 NITS
13. ELECTRICAL REQUIREMENTS:
    Input Voltage: 120 VAC
    Control 24/7 = 2 Amps
    Lighting= 2 Amps

COLORS	REVISIONS	CUSTOMER REVIEW STATUS	
RED, 3M 3632-73 DIGIT, RED/WHITE	1: 2: 3: 4: 5:	SKYLINE PRODUCTS, INC. REQUIRES THAT AN "APPROVED" DRAWING BE OBTAINED FROM THE CUSTOMER PRIOR TO ANY PRODUCTION RELEASE OR PRODUCTION RELEASE REVISION. ☐ APPROVED ☐ APPROVED AS NOTED ☐ REVISE AND RESUBMIT NAME: _____ DATE: _____	THE INTENT OF THE DRAWING IS TO SHOW A CONCEPTUAL REPRESENTATION OF THE PROPOSED SIGNAGE, THE FINISHED SIGN MAY DIFFER SLIGHTLY FROM DRAWING. DRAWING NUMBER: MURP0091-122316-03A MODEL NUMBER: PSE1-40-1P1F-329-NSC SIGN TOLERANCES: +1/8 -1/2"

CUSTOMER: MURPHY OIL
ADDRESS: STORE #:
SALESPERSON: COMPANY SALES ORDER#:
DATE: 01/08/17 DRAWN BY: KRC SIGN AREA: 42.00 sq ft

2903 DELTA DRIVE
COLORADO SPRINGS,
CO 80910-1012
719-392-9046
800-759-9046


SKYLINE PRODUCTS

TITLE: MODEL, 40" SINGLE PRODUCT SINGLE FACE, 12" DEEP SCROLL, FUEL PRICE DISPLAY

REV: 01 SPI #: 01MURP-40CAN-RW-UNL

All Installation details are suggested only. All Signs must be installed in accordance with NATIONAL, STATE ELECTRICAL, AND BUILDING CODES. Unless specifically contracted for Skyline Products, Inc. shall have no responsibility for wind loads, installations, or electrical circuits. These are the sole responsibility of the buyer/user.

"SIGN SPECIFICATION & CUT-SHEET"

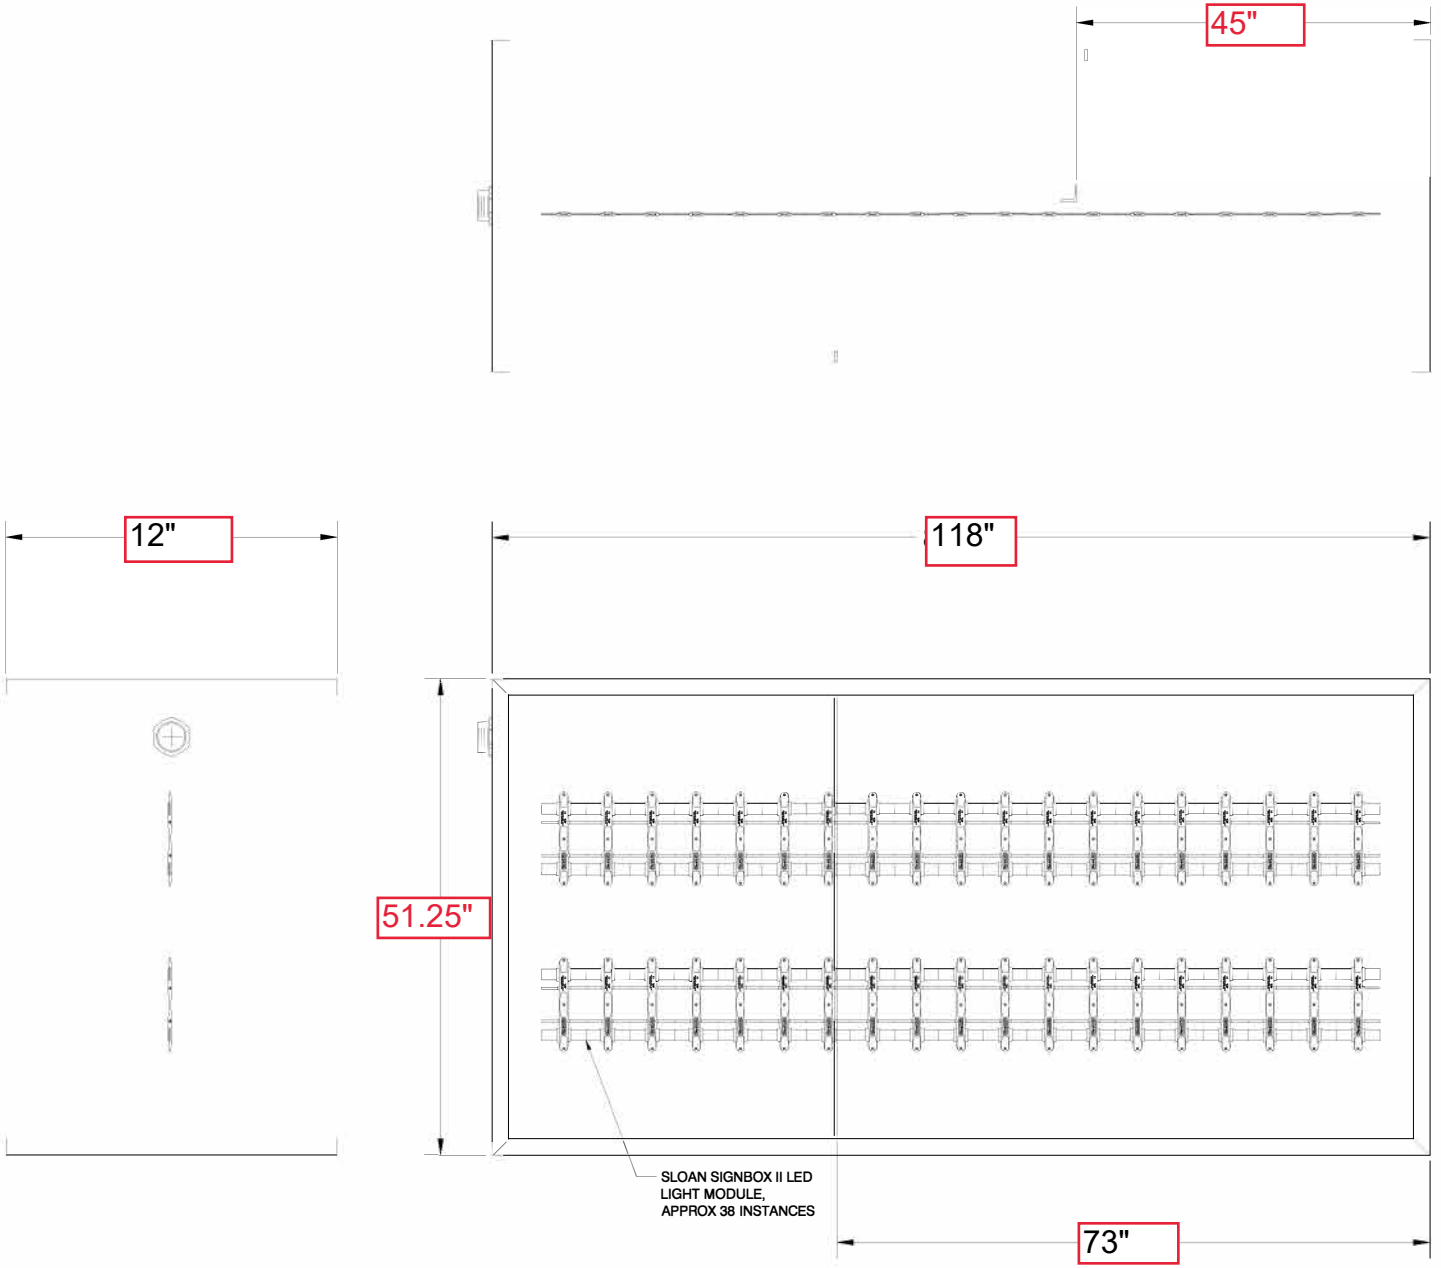

REVISIONS	THE INTENT OF THE DRAWING IS TO SHOW A CONCEPTUAL REPRESENTATION OF THE PROPOSED SIGNAGE, THE FINISHED SIGN MAY DIFFER SLIGHTLY FROM DRAWING.
1: 2: 3: 4: 5:	DRAWING NUMBER: MURP0091-030520-01B MODEL NUMBER: PSE1-32-1P2F-329-NPG *FOR PERMITTING INFORMATION ONLY* SIGN TOLERANCES: +1/8 -1/2"

CUSTOMER: MURPHY OIL
ADDRESS: Abbeville, LA
STORE #: 7809
SALESPERSON: COMPANY
SALES ORDER#:
DATE: 3/4/2021
DRAWN BY: SDS
SIGN AREA: 42.00 ft

2903 DELTA DRIVE
COLORADO SPRINGS,
CO 80910-1012
719-392-9046
800-759-9046


SKYLINE PRODUCTS

TITLE: MODEL, 32" SINGLE PRODUCT
DOUBLE FACE
SCROLL, FUEL PRICE DISPLAY

REV: 01
SPI #: 01MURP-32PYL-GW-DSL-43

All Installation details are suggested only. All Signs must be installed in accordance with NATIONAL STATE ELECTRICAL, AND BUILDING CODES. Unless specifically contracted for Skyline Products, Inc. shall have no responsibility for wind loads, installations, or electrical circuits. These are the sole responsibility of the buyer/user.

"SIGN SPECIFICATION & CUT-SHEET"

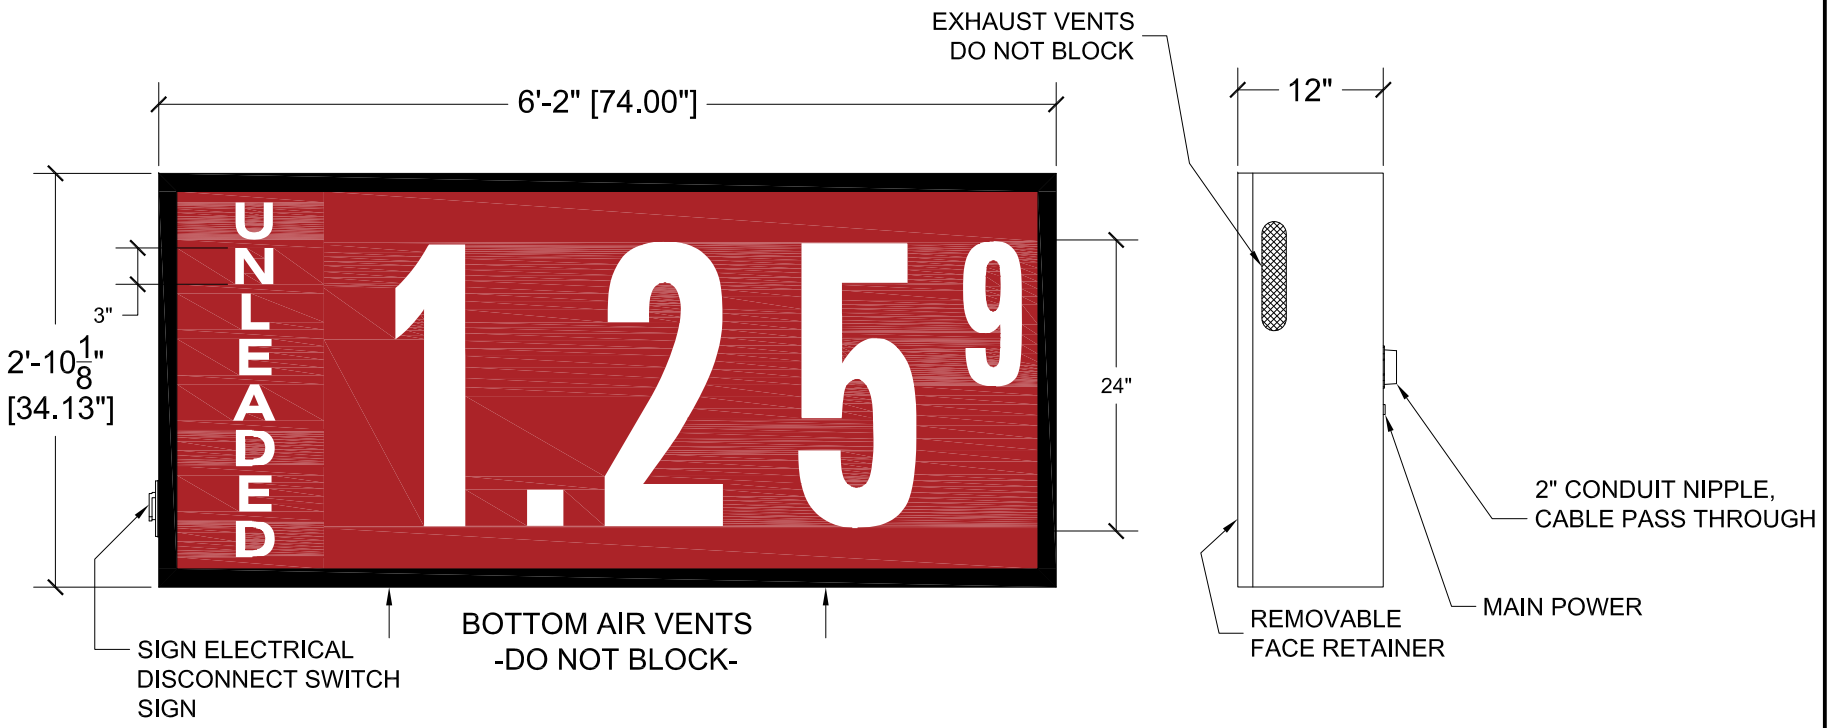

CUSTOMER: MURPHY OIL COMPANY
ADDRESS: STORE #:
SALESPERSON: COMPANY SALES ORDER#:
DATE: 6/8/2020 DRAWN BY: JJB CHECKED BY: KRC SIGN AREA: 17.54 sq ft

2903 DELTA DRIVE
COLORADO SPRINGS,
CO 80910-1012
719-392-9046
800-759-9046

SKYLINE PRODUCTS

TITLE: SCROLL FUEL PRICE DISPLAY
REV: SPI #: 01MURP-24CAN-RW-UNL

NOTES:

1. CONFORMS TO UL STD 48
2. FONT: HELVETICA EXTENDED BOLD
3. CABINET PAINTED **BLACK**
4. PLEASE SPECIFY ANY SPECIAL MOUNTING REQUIREMENTS.
5. SIGN HOUSING NOT DESIGNED TO BE LOAD BEARING
6. FACE VINYL TO BE APPLIED ON OUTSIDE SURFACE (1st SURFACE)
7. ALL PANELS TO BE 3/16" CLEAR
8. COMMODITY BACKGROUND TO BE TRANSLUCENT WITH TRANSLUCENT COPY
9. PRICE AREA BACKGROUND TO BE OPAQUE WITH TRANSLUCENT COPY
10. INTERIOR ILLUMINATION :
    LED BACKLIGHTING
    ELECTRICAL REQUIREMENTS:
    Input Voltage: 120 VAC
    Control 24/7 = 2 Amps
    Lighting= 1.2 Amps
    TOTAL = 3.2 Amps


- REAR MOUNTING ONLY -

MOUNTING STRUCTURE & SUPPORTS BY OTHERS

COLORS	REVISIONS	CUSTOMER REVIEW STATUS	
RED, 3M 3632-73	DATE DRAWN CHECKED	SKYLINE PRODUCTS, INC. REQUIRES THAT AN "APPROVED" DRAWING BE OBTAINED FROM THE CUSTOMER PRIOR TO ANY PRODUCTION RELEASE OR PRODUCTION RELEASE REVISION. ☐ APPROVED ☐ REVISE & RE-SUBMIT	THE INTENT OF THE DRAWING IS TO SHOW A CONCEPTUAL REPRESENTATION OF THE PROPOSED SIGNAGE, THE FINISHED SIGN MAY DIFFER SLIGHTLY FROM DRAWING.
WHITE, 3M 3632-20	1:		DRAWING NUMBER:MURP0091-060520-01A
DIGIT, RED/WHITE	2:		MODEL NUMBER: PSE1-24-1P1F-329-NSC
	3:		
	4:		
	5:	NAME: _____ DATE: _____	SIGN TOLERANCES: +1/8 -1/2" CLASS. CS

All Installation details are suggested only. All Signs must be installed in accordance with NATIONAL STATE ELECTRICAL, AND BUILDING CODES. Unless specifically contracted for Skyline Products, Inc. shall have no responsibility for wind loads, installations, or electrical circuits. These are the sole responsibility of the buyer/user.

"SIGN SPECIFICATION & CUT-SHEET"

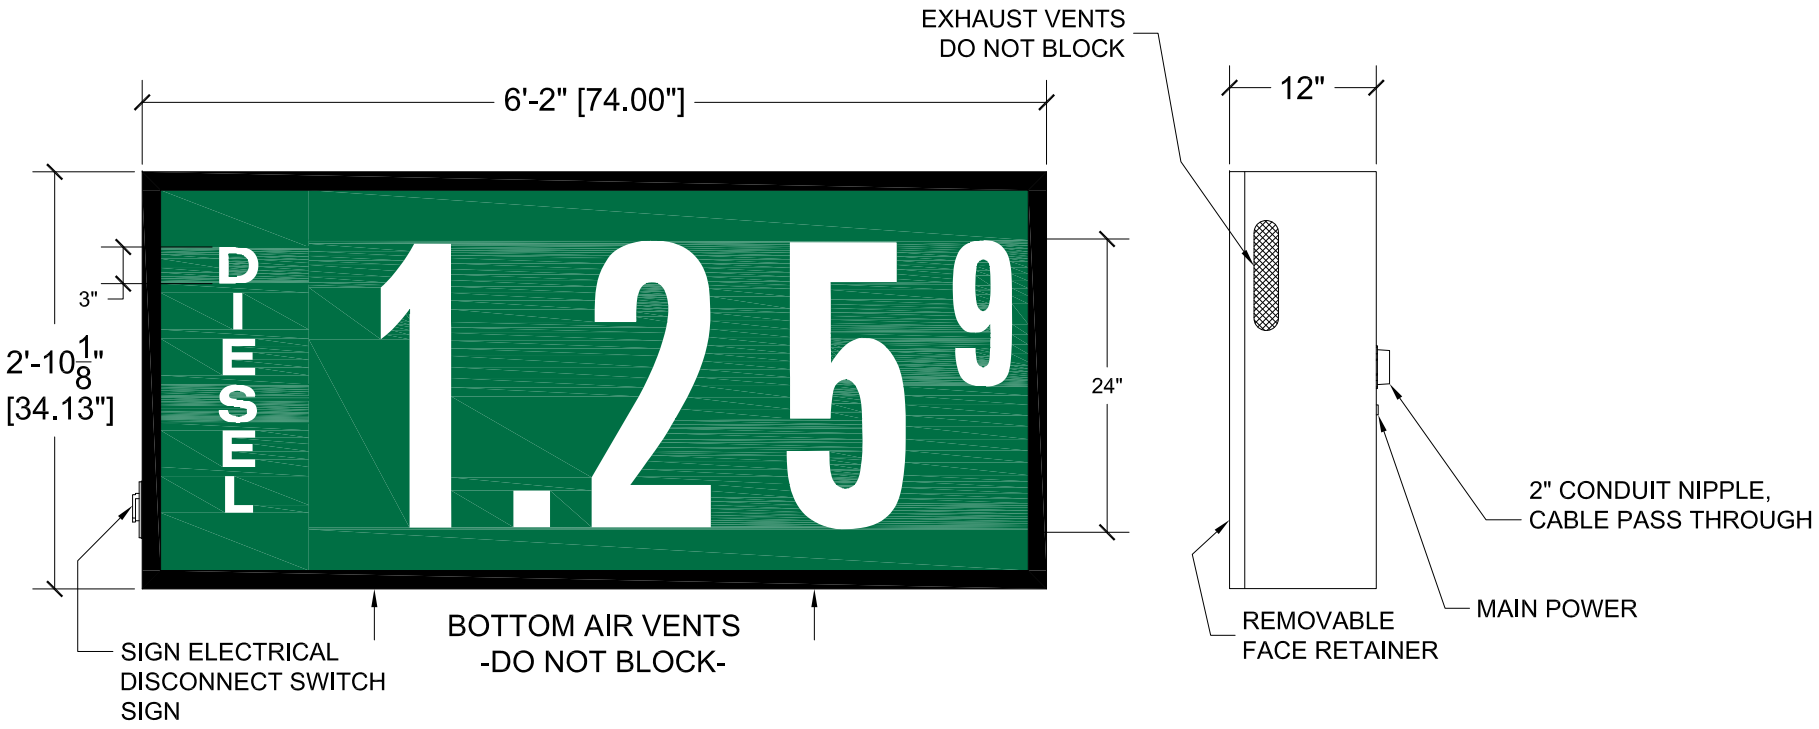

CUSTOMER: MURPHY OIL COMPANY
ADDRESS: STORE #:
SALESPERSON: COMPANY SALES ORDER#:
DATE: 6/8/2020 DRAWN BY: JJB CHECKED BY: KRC SIGN AREA: 17.54 sq ft

2903 DELTA DRIVE
COLORADO SPRINGS,
CO 80910-1012
719-392-9046
800-759-9046

SKYLINE PRODUCTS

TITLE: SCROLL FUEL PRICE DISPLAY
REV: SPI #: 01MURP-24CAN-GW-DSL

NOTES:

1. CONFORMS TO UL STD 48
2. FONT: HELVETICA EXTENDED BOLD
3. CABINET PAINTED **BLACK**
4. PLEASE SPECIFY ANY SPECIAL MOUNTING REQUIREMENTS.
5. SIGN HOUSING NOT DESIGNED TO BE LOAD BEARING
6. FACE VINYL TO BE APPLIED ON OUTSIDE SURFACE (1st SURFACE)
7. ALL PANELS TO BE 3/16" CLEAR
8. COMMODITY BACKGROUND TO BE TRANSLUCENT WITH TRANSLUCENT COPY
9. PRICE AREA BACKGROUND TO BE OPAQUE WITH TRANSLUCENT COPY
10. INTERIOR ILLUMINATION :
    LED BACKLIGHTING
    ELECTRICAL REQUIREMENTS:
    Input Voltage: 120 VAC
    Control 24/7 = 2 Amps
    Lighting= 1.2 Amps
    TOTAL = 3.2 Amps


- REAR MOUNTING ONLY -

MOUNTING STRUCTURE & SUPPORTS BY OTHERS

COLORS	REVISIONS	CUSTOMER REVIEW STATUS	
GREEN, 3M 3632-26	DATE DRAWN CHECKED	SKYLINE PRODUCTS, INC. REQUIRES THAT AN "APPROVED" DRAWING BE OBTAINED FROM THE CUSTOMER PRIOR TO ANY PRODUCTION RELEASE OR PRODUCTION RELEASE REVISION. ☐ APPROVED ☐ REVISE & RE-SUBMIT	THE INTENT OF THE DRAWING IS TO SHOW A CONCEPTUAL REPRESENTATION OF THE PROPOSED SIGNAGE, THE FINISHED SIGN MAY DIFFER SLIGHTLY FROM DRAWING.
WHITE, 3M 3632-20	1:		DRAWING NUMBER:MURP0091-060520-01B
DIGIT, GREEN/WHITE	2:		MODEL NUMBER: PSE1-24-1P1F-329-NSC
	3:		
	4:	NAME: _____ DATE: _____	SIGN TOLERANCES: +1/8 -1/2" CLASS. CS
	5:		

All Installation details are suggested only. All Signs must be installed in accordance with NATIONAL STATE ELECTRICAL, AND BUILDING CODES. Unless specifically contracted for Skyline Products, Inc. shall have no responsibility for wind loads, installations, or electrical circuits. These are the sole responsibility of the buyer/user.

"SIGN SPECIFICATION & CUT-SHEET"

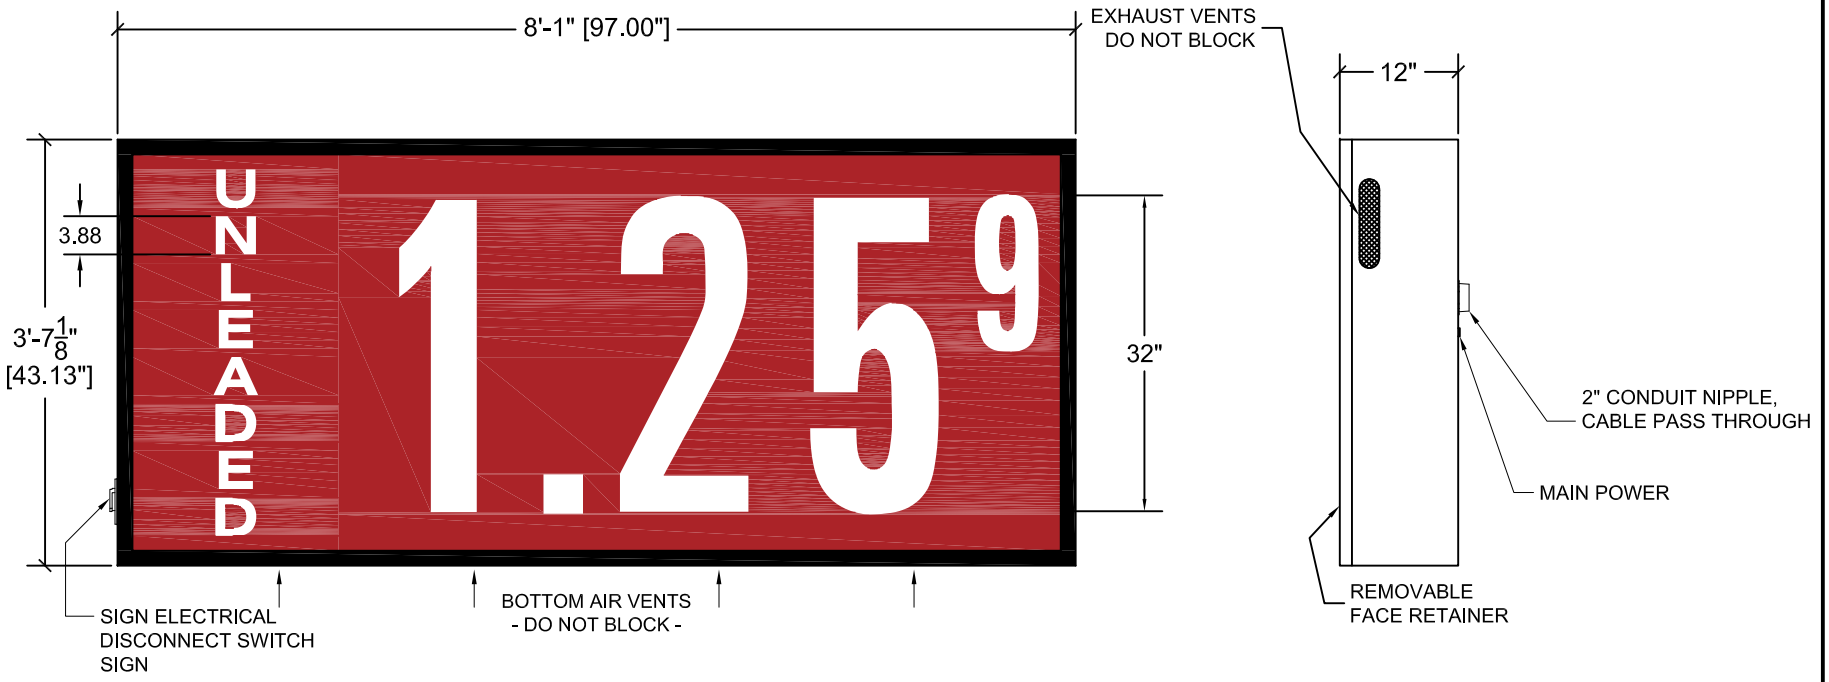

NOTES:

1. CONFORMS TO UL STD 48
2. FONT: HELVETICA EXTENDED BOLD
3. CABINET PAINTED **BLACK**
4. PLEASE SPECIFY ANY SPECIAL MOUNTING REQUIREMENTS.
5. SIGN HOUSING NOT DESIGNED TO BE LOAD BEARING
6. FACE VINYL TO BE APPLIED ON OUTSIDE SURFACE (1st SURFACE)
7. ALL PANELS TO BE 3/16" CLEAR
8. COMMODITY BACKGROUND TO BE TRANSLUCENT WITH TRANSLUCENT COPY
9. PRICE AREA BACKGROUND TO BE OPAQUE WITH TRANSLUCENT COPY
10. INTERIOR ILLUMINATION : LED BACKLIGHTING
    ELECTRICAL REQUIREMENTS:
    Input Voltage: 120 VAC
    Control 24/7 = 2 Amps
    Lighting= 2.4 Amps
    TOTAL = 4.4 Amps

- REAR MOUNTING ONLY -

MOUNTING STRUCTURE & SUPPORTS BY OTHERS

COLORS	REVISIONS	CUSTOMER REVIEW STATUS	
RED, 3M 3632-73	DATE DRAWN CHECKED	SKYLINE PRODUCTS, INC. REQUIRES THAT AN "APPROVED" DRAWING BE OBTAINED FROM THE CUSTOMER PRIOR TO ANY PRODUCTION RELEASE OR PRODUCTION RELEASE REVISION. ☐ APPROVED ☐ REVISE & RE-SUBMIT	THE INTENT OF THE DRAWING IS TO SHOW A CONCEPTUAL REPRESENTATION OF THE PROPOSED SIGNAGE, THE FINISHED SIGN MAY DIFFER SLIGHTLY FROM DRAWING.
WHITE, 3M 3632-20	1:		DRAWING NUMBER:MURP0091-060920-01A
DIGIT, RED/WHITE	2:		MODEL NUMBER: PSE1-32-1P1F-329-NSC
	3:		
	4:	NAME: _____ DATE: _____	SIGN TOLERANCES: +1/8 -1/2"
	5:		CLASS. CS

CUSTOMER: MURPHY OIL COMPANY
ADDRESS: STORE #:
SALESPERSON: COMPANY SALES ORDER#:
DATE: 6/10/2020 DRAWN BY: JJB CHECKED BY: KRC SIGN AREA: 29.05 sq ft

2903 DELTA DRIVE
COLORADO SPRINGS,
CO 80910-1012
719-392-9046
800-759-9046

SKYLINE PRODUCTS

TITLE: SCROLL, FUEL PRICE DISPLAY

REV: 01 SPI #: 01MURP-32CAN-RW-UNL


All Installation details are suggested only. All Signs must be installed in accordance with NATIONAL, STATE ELECTRICAL, AND BUILDING CODES. Unless specifically contracted for Skyline Products, Inc. shall have no responsibility for wind loads, installations, or electrical circuits. These are the sole responsibility of the buyer/user.

16'9-1/4"

2'- 0"

MURPHY USA

3354 S.F.

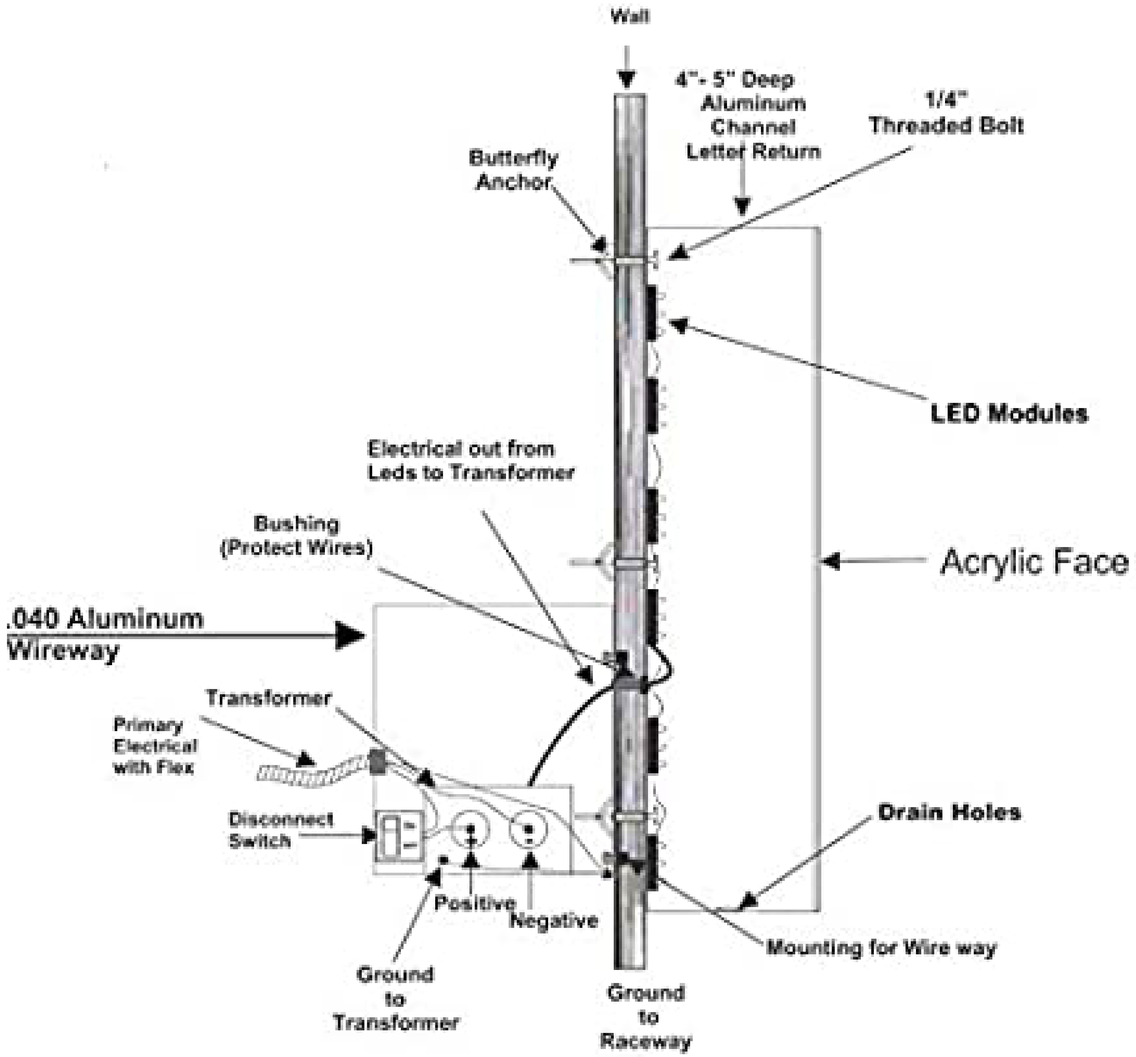

DESIGN REPRESENTATION ONLY - NOT FOR CONSTRUCTION The building images shown are a representation of the current design intent only. The building images may not reflect variations in color, tone, hue, tint, shading, ambient light intensity, materials, texture, contrast, font style, construction variations required by building codes or inspectors, material availability or final design detailing.