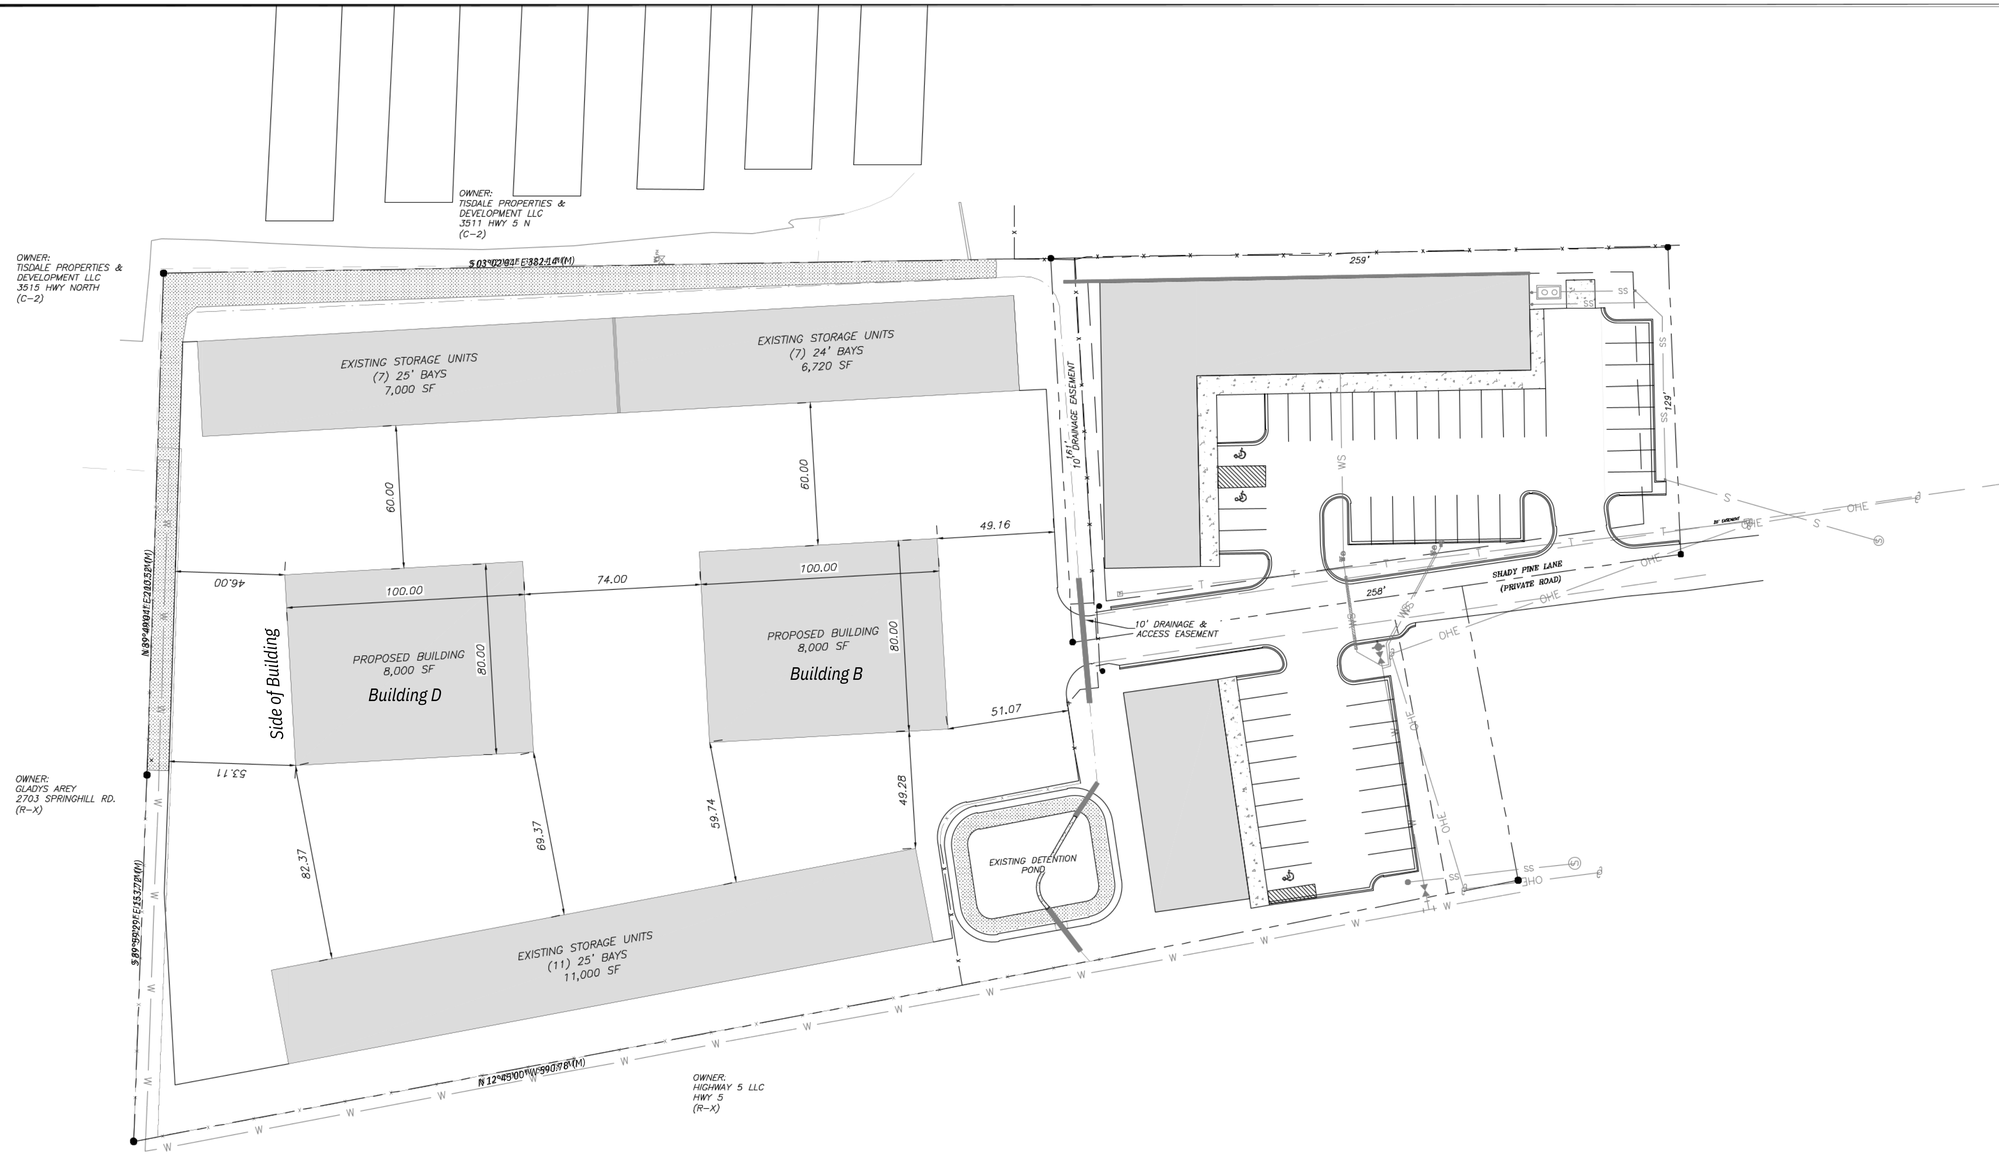



GRAPHIC SCALE

30 0 30 60 90

(IN FEET)

1 inch = 30 ft.

VICINITY MAP
N.T.S.

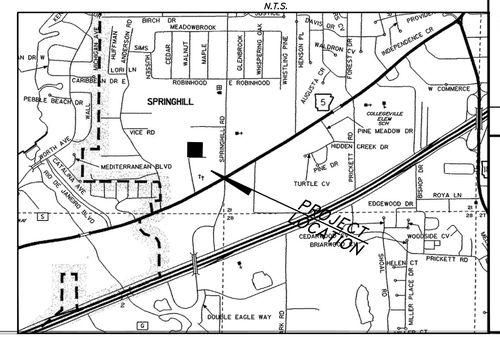

RICHARDSON ENGINEERING
Planning • Engineering • Development Consulting
325 W. SOUTH STREET, BENTON, AR 72015 (501)315-7225

CERTIFICATE OF AUTHORIZATION
Richardson Engineering, PLLC
No. 2519
STATE OF ARKANSAS

SITE PLAN
SHADY PINE
STORAGE CENTER
PART OF THE SE 1/4 OF THE
SE 1/4, SECTION 20, T-1-S, R-14-W

Prepared For:
ALAN SCHRADER
P.O. BOX 824
BRYANT, AR 72089

No.	Revisions	Date

Date: 08/18/2023
Scale: 1" = 30'
Sheet: 1 of 1