
CONSTRUCTION PLANS

FOR

FLITE BANKING CENTERS, LLC.


ADDITION OF ATM DRIVE-UP IN EXISTING US BANK DRIVE THRU

100 COMMERCE STREET
BRYANT, ARKANSAS 72022

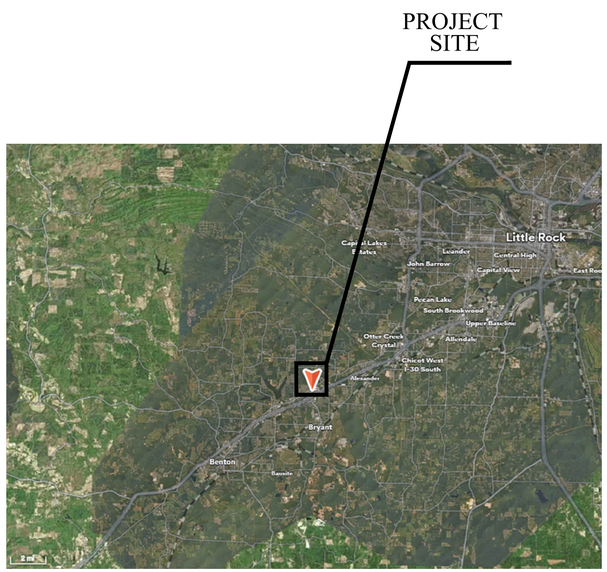

VICINITY MAP

NEARMAPS ©

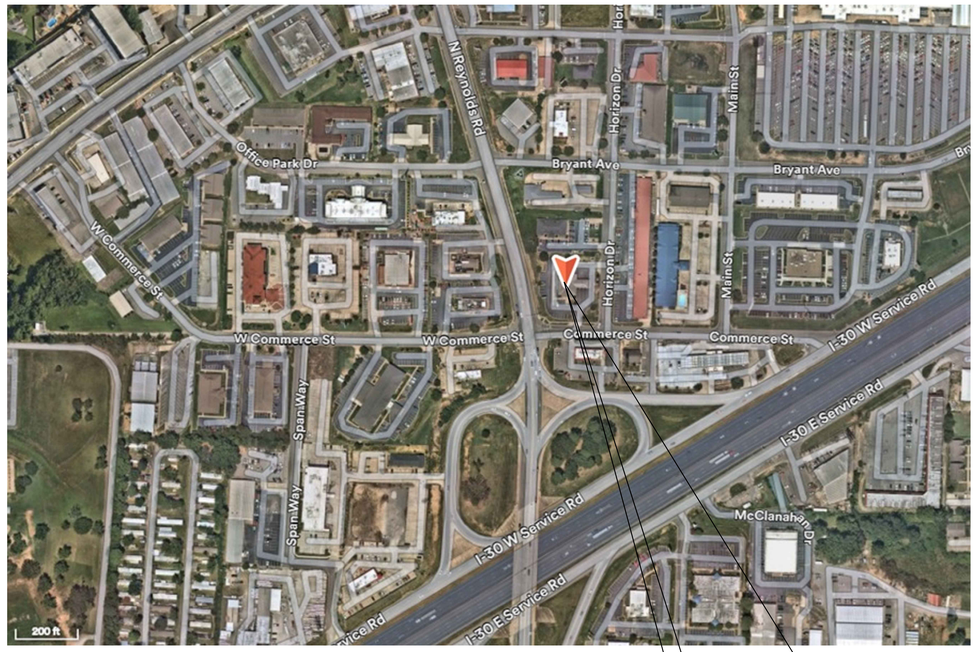

PROJECT LOCATION

100 COMMERCE STREET
BRYANT, ARKANSAS 72022

INDEX OF DRAWINGS:

SITE PLAN DRAWING:
A0.0 - TITLE SHEET
A1.0 - SITE PLAN
A1.1 - SITE SURVEY
A2.0 - EXISTING/PROPOSED LAYOUT
A2.1 - ISLAND REQ./MOUNTING DETAILS

PROJECT INFORMATION

SCOPE OF WORK: ADD AN ADDITIONAL DRIVE UP ATM IN EXISTING BANK DRIVE THRU

FLITE BANKING CENTERS, LLC.
8955 KATY FREEWAY
SUITE 107
HOUSTON, TX 77024
PH: (281) 886-3734

REVISIONS

NO.	DATE	DESCRIPTION
--	--/--/----	---

FLITE BANKING CENTERS, LLC.
100 COMMERCE STREET
BRYANT, ARKANSAS 72022

TITLE PAGE

PROJECT NO: WO-0272
DATE: 2/1/2024
DRAWN BY: DLD
CHECKED BY: ---

SHEET
A0.0

COPYRIGHT © - BY FLITE BANKING CENTERS, LLC., ALL RIGHTS RESERVED. TO INCLUDE, BUT NOT LIMITED TO ALL DESIGN ELEMENTS SUCH AS SITE PLAN, DRAWING, DRAWING, UTILITIES, AND CONCEPTUAL LAYOUT. THESE RIGHTS LIMIT THE USE OF THESE DRAWINGS BY ANY OTHER PARTY AND REQUIRE WRITTEN AUTHORIZATION BY TEXAS LAND ENGINEERS. ADDITIONALLY, ANY VIOLATIONS OF THE TEXAS ENGINEERING PRACTICE ACT AND RULES, MORE SPECIFICALLY § 137.33 SEALING PROCEDURES WILL BE REPORTED TO THE TEXAS BOARD OF PROFESSIONAL ENGINEERS.



1 / A1.0 SITE LOCATION
SCALE: NTS

NORTH

FLITE BANKING CENTERS, LLC.
8955 KATY FREEWAY
SUITE 107
HOUSTON, TX 77024
PH: (281) 886-3734

REVISIONS

NO.	DATE	DESCRIPTION
--	--/--/----	---

FLITE BANKING CENTERS, LLC.
100 COMMERCE STREET
BRYANT, ARKANSAS 72022

SITE PLAN

PROJECT NO: WO-0272
DATE: 2/1/2024
DRAWN BY: DLD
CHECKED BY: ---

SHEET
A1.0

COPYRIGHT © -- BY FLITE BANKING CENTERS, LLC. ALL RIGHTS RESERVED. TO INCLUDE, BUT NOT LIMITED TO ALL DESIGN ELEMENTS SUCH AS SITE PLANS, DRAWINGS, DETAILS, AND CONCEPTUAL LAYOUT. THESE RIGHTS LIMIT THE USE OF THESE DRAWINGS BY ANY OTHER PARTY AND REQUIRE WRITTEN AUTHORIZATION BY TEXAS LAND ENGINEERS. ADDITIONALLY, ANY VIOLATIONS OF THE TEXAS ENGINEERING PRACTICE ACT AND RULES, MORE SPECIFICALLY § 137.33 SEALING PROCEDURES WILL BE REPORTED TO THE TEXAS BOARD OF PROFESSIONAL ENGINEERS.



FLITE BANKING CENTERS, LLC.
8955 KATY FREEWAY
SUITE 107
HOUSTON, TX 77024
PH: (281) 886-3734

REVISIONS

NO.	DATE	DESCRIPTION
--	--/--/----	----

FLITE BANKING CENTERS, LLC.


100 COMMERCE STREET
BRYANT, ARKANSAS 72022

SITE SURVEY

PROJECT NO:
DATE: 2/1/2024
DRAWN BY: DLD
CHECKED BY: ----


SHEET
A1.1

COPYRIGHT © - BY FLITE BANKING CENTERS, LLC. ALL RIGHTS RESERVED. TO INCLUDE, BUT NOT LIMITED TO ALL DESIGN ELEMENTS SUCH AS SITE PLAN, DRAWING, DRAWING, (STUTIES), AND CONCEPTUAL LAYOUT. THESE RIGHTS LIMIT THE USE OF THESE DRAWINGS BY ANY OTHER PARTY AND REQUIRE WRITTEN AUTHORIZATION BY TEXAS LAND ENGINEERS. ADDITIONALLY, ANY VIOLATIONS OF THE TEXAS ENGINEERING PRACTICE ACT AND RULES, MORE SPECIFICALLY § 137.33 SEALING PROCEDURES WILL BE REPORTED TO THE TEXAS BOARD OF PROFESSIONAL ENGINEERS.

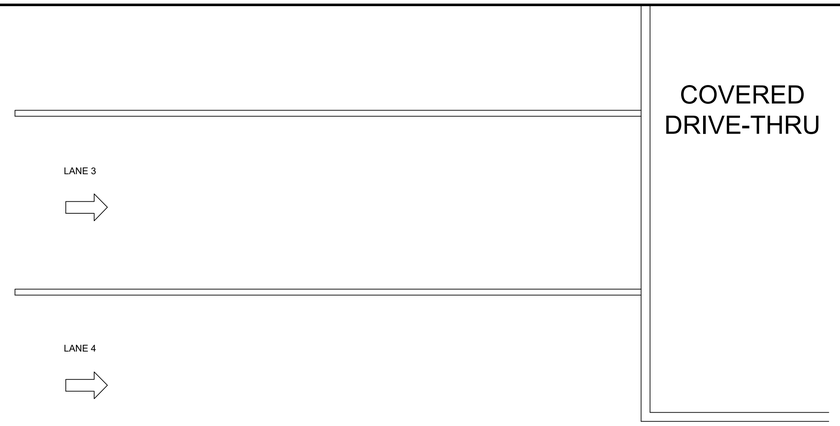


1 A1.0 EXISTING PLAN
SCALE: 1/4" = 1'-0"

NORTH

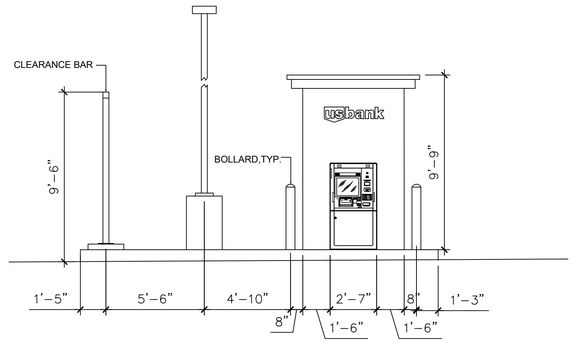

3 A1.0 PROPOSED ATM ELEVATION
SCALE: 1/4" = 1'-0"

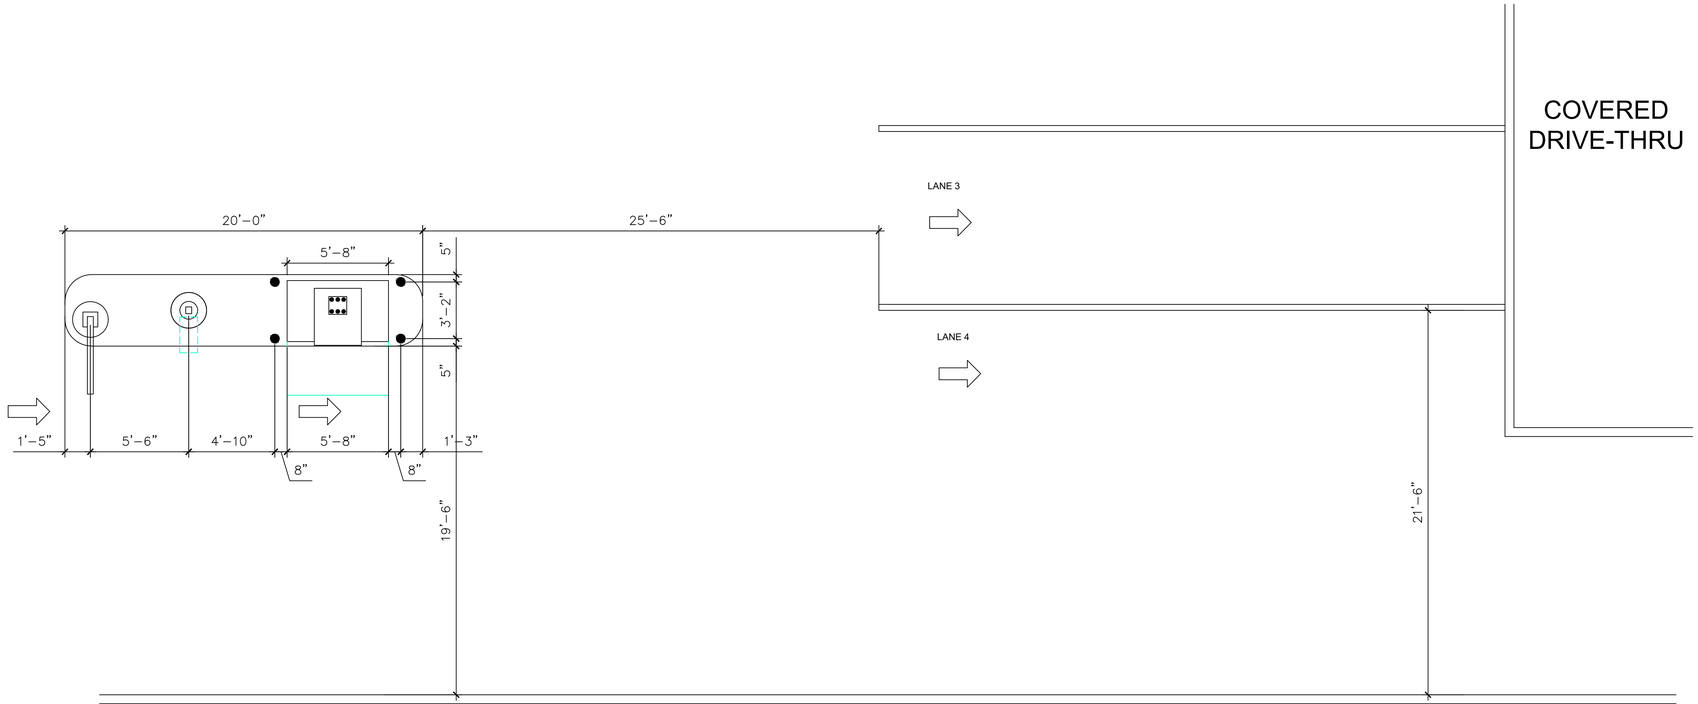

2 A1.0 PROPOSED PLAN
SCALE: 1/4" = 1'-0"

NORTH

FLITE BANKING CENTERS, LLC.
8955 KATY FREEWAY
SUITE 107
HOUSTON, TX 77024
PH: (281) 886-3734

REVISIONS

NO.	DATE	DESCRIPTION
--	--/--/----	----

FLITE BANKING CENTERS, LLC.
100 COMMERCE STREET
BRYANT, ARKANSAS 72022


EXISTING/PROPOSED LAYOUT

PROJECT NO: WO-0272
DATE: 2/1/2024
DRAWN BY: DLD
CHECKED BY: ---

SHEET
A2.0


COPYRIGHT © - BY FLITE BANKING CENTERS, LLC. ALL RIGHTS RESERVED. TO INCLUDE, BUT NOT LIMITED TO ALL DESIGN ELEMENTS SUCH AS SITE PLAN, DRAWING, DRAWINGS, UTILITIES, AND CONCEPTUAL LAYOUT. THESE RIGHTS LIMIT THE USE OF THESE DRAWINGS BY ANY OTHER PARTY AND REQUIRE WRITTEN AUTHORIZATION BY TEXAS LAND ENGINEERS. ADDITIONALLY, ANY VIOLATIONS OF THE TEXAS ENGINEERING PRACTICE ACT AND RULES, MORE SPECIFICALLY §137.33 SEALING PROCEDURES WILL BE REPORTED TO THE TEXAS BOARD OF PROFESSIONAL ENGINEERS.

ISLAND REQUIREMENTS and SAFE MOUNTING DETAILS

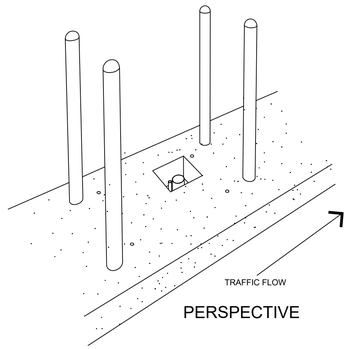


PERSPECTIVE


DIMENSIONS IN MILLIMETERS
(DIMENSIONS IN INCHES)

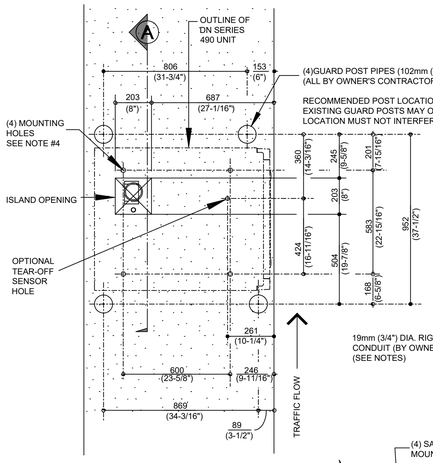


PLAN VIEW

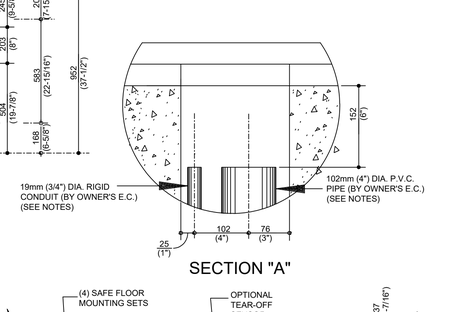

SECTION "A"

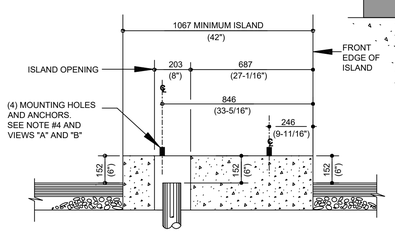

SECTION

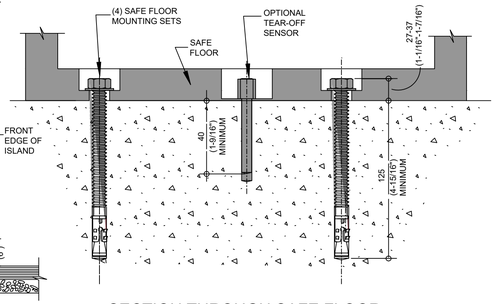

SECTION THROUGH SAFE FLOOR
FOR ILLUSTRATION ONLY - NOT TO SCALE


NEW CONSTRUCTION:

1. OWNER'S E.C. TO FURNISH AND INSTALL (1) 19mm($\frac{3}{4}$") RIGID CONDUIT FOR ELECTRICAL POWER (SEE POWER REQUIREMENTS)
2. OWNER'S E.C. TO FURNISH AND INSTALL 102mm (4") P.V.C. PIPE (RECOMMENDED METHOD FOR ROUTING COMMUNICATION CABLE, EXPRESS BUS CABLE, ALARM CABLE AND VIDEO CABLE)

   (ALTERNATE METHOD) OWNER'S ELECTRICAL CONTRACTOR TO FURNISH AND INSTALL (1) 25mm (1") RIGID CONDUIT FOR ALARM CABLE AND (1) 38mm (1 $\frac{1}{2}$") RIGID CONDUIT FOR COMMUNICATION CABLE, EXTERNAL OPTIONS CABLE, AND VIDEO CABLE.
3. PLEASE CONTACT THE DIEBOLD NIXDORF INSTALLING BRANCH IF CONSIDERING ATTACHMENT OF A REMOTE DESKTOP MONITOR/KEYBOARD TO THIS PRODUCT.
4. DIEBOLD NIXDORF RECOMMENDS (4) M20 ANCHOR BOLTS 170mm (6 $\frac{11}{16}$") LONG FOR PROPERLY SECURING THE UNIT (PART #01750308241). THE OVERALL DRILLING DEPTH DEPENDS ON STRUCTURAL CONDITIONS. THE MOUNTING ANCHORS MUST BE LOCATED AT LEAST 125mm (4 $\frac{15}{16}$") DEEP IN THE LOAD BEARING CONCRETE (SEE DETAIL). ANCHOR BOLTS MUST BE USED IN ALL (4) AVAILABLE ANCHOR HOLES. IF MOUNTING KIT IS NOT PROVIDED, USE EQUIVALENT FASTENING MATERIAL. INSTALL ANCHORS IN ACCORDANCE WITH INSTALLATION TEMPLATE PART NUMBER #01750338732 (ALSO PROVIDED).
5. ISLAND TO BE FLAT AND LEVEL IN AREA OF UNIT.
6. ISLAND CONSTRUCTION MUST SUPPORT WEIGHT OF THE DN 490 UNIT 907kg (2,000 LBS) FOR UL OR CEN I OR 1004kg (2,209 LBS) FOR CEN III EXGAS SAFE.
7. OWNER'S INSTALLER TO SET LEVEL, SECURE UNIT TO CONCRETE ISLAND AND CAULK AROUND BASE.

EXISTING CONSTRUCTION:


1. EXISTING ELECTRICAL CONDUIT, PNEUMATIC TUBE AND/OR P.V.C. PIPE MUST BE RE-ROUTED TO ALIGN WITH REQUIRED ISLAND OPENING, EXISTING PNEUMATIC TUBE OR P.V.C. PIPE MAY BE USED TO ROUTE COMMUNICATION CABLE, EXPRESS BUS CABLE, ALARM CABLE, AND VIDEO CABLE.
2. EXISTING BUMPER GUARDS ON ISLAND MAY REQUIRE RELOCATION.

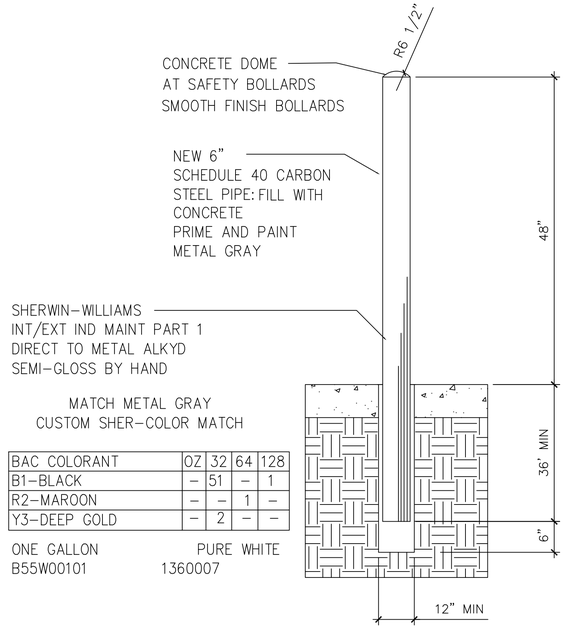

BAC COLORANT	OZ	32	64	128
B1-BLACK	–	51	–	1
R2-MAROON	–	–	1	–
Y3-DEEP GOLD	–	2	–	–

ONE GALLON B55W00101 — PURE WHITE 1360007

BOLLARD DETAIL
NOT TO SCALE

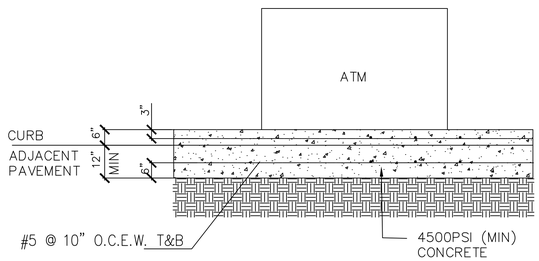

ATM FOUNDATION DETAIL
NOT TO SCALE

NOTE:

1. CONCRETE FOUNDATION BELOW ATM NEED TO BE MIN 18" WITH REINFORCEMENT TO MATCH THE ISLAND INFILL.
2. PROPOSED ATM ISLAND TO BE 6" ABOVE ADJACENT PAVEMENT.
3. CONTRACTOR TO ENSURE BOTTOM OF FOOTING IS BELOW FROST DEPTH LINE OR NON-FROST SUSCEPTIBLE FILL IS PLACED TO FROST LEVEL BELOW STRUCTURAL SLAB.

FLITE BANKING CENTERS, LLC.
8955 KATY FREEWAY
SUITE 107
HOUSTON, TX 77024
PH: (281) 886-3734

REVISIONS

NO.	DATE	DESCRIPTION
--	-/-/----	---

FLITE BANKING CENTERS, LLC.
100 COMMERCE STREET
BRYANT, ARKANSAS 72022

ISLAND REQ./MOUNTING DETAILS

PROJECT NO: WO-0272
DATE: 2/1/2024
DRAWN BY: DLD
CHECKED BY: ---

SHEET
A2.1

COPYRIGHT © -- BY FLITE BANKING CENTERS, LLC. ALL RIGHTS RESERVED. TO INCLUDE BUT NOT LIMITED TO ALL DESIGN ELEMENTS SUCH AS SITE PLANS, DRAWINGS, DETAILS, AND CONCEPTUAL LAYOUT. THESE RIGHTS LIMIT THE USE OF THESE DRAWINGS BY ANY OTHER PARTY AND REQUIRE WRITTEN AUTHORIZATION BY TEXAS LAND ENGINEERS. ADDITIONALLY, ANY VIOLATIONS OF THE TEXAS ENGINEERING PRACTICE ACT AND RULES, MORE SPECIFICALLY §137.33 SEALING PROCEDURES WILL BE REPORTED TO THE TEXAS BOARD OF PROFESSIONAL ENGINEERS.