ARKANSAS > Bryant

- [x] Exterior Vinyl
- [x] Exterior Fabricated Signage
- [ ] Interior Graphics
- [ ] Interior way finding & Identification

Location: 1800 N Reynolds Rd
Suite 4
Bryant, AR 72022

CLIENT
D1 - Bryant
1800 N Reynolds Rd
Suite 4
Bryant, AR 72022

PRESENTATION
Exterior Signage

CREATED
11-20-2024


REVISED
12-13-2024

DRAWINGS:
Kevin K.

VERSION
3

National BRANDING
SIGN PROGRAMS & ROLLOUTS
888-637-7111
FORMALLY GEISLER SIGN

Sign #1 - Door Vinyl
SOUTHWEST ELEVATION

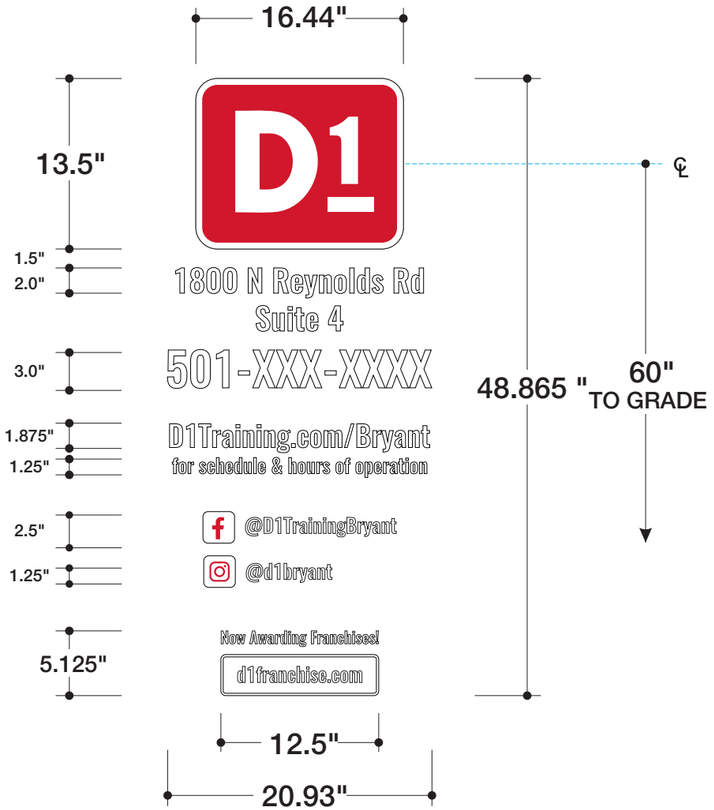


SCALE: 1"=1'

REMOVE EXISTING VINYL



Existing

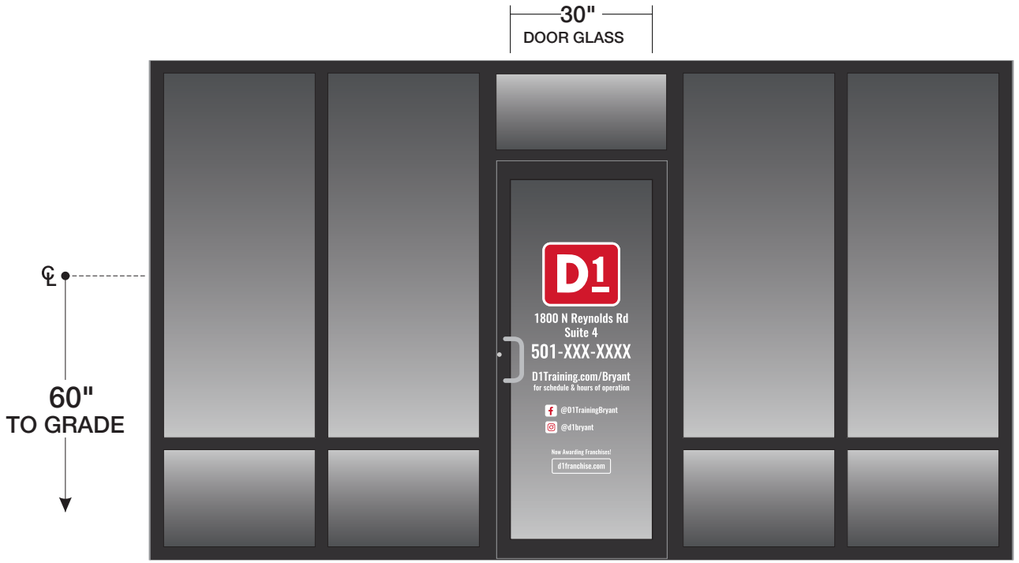

Proposed

SCALE: 3/8" = 1'

CLIENT
D1 - Bryant
1800 N Reynolds Rd
Suite 4
Bryant, AR 72022

PRESENTATION
Exterior Signage

CREATED
11-20-2024

REVISED
12-13-2024

SPECS

D1 Logo
Avery HP750 | SC950
#440 Red Vinyl

Text
Premium White Vinyl

Typestyle:
Oswald, Medium

Mounting:
First Surface Application

QTY: (1)


DRAWINGS:
Kevin K.

VERSION
3

National BRANDING
SIGN PROGRAMS & ROLLOUTS
888-637-7111
FORMALLY GEISLER SIGN

Sign #2 - Window Graphics
SOUTHWEST ELEVATION

CUSTOM 6" SIZE

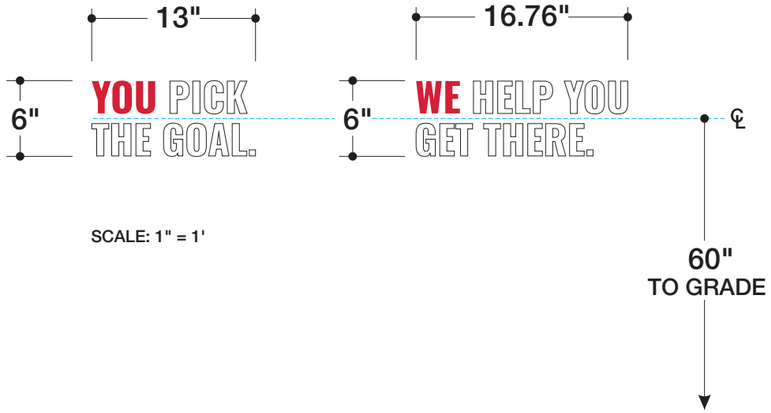


SCALE: 1" = 1'

REMOVE EXISTING VINYL



Existing

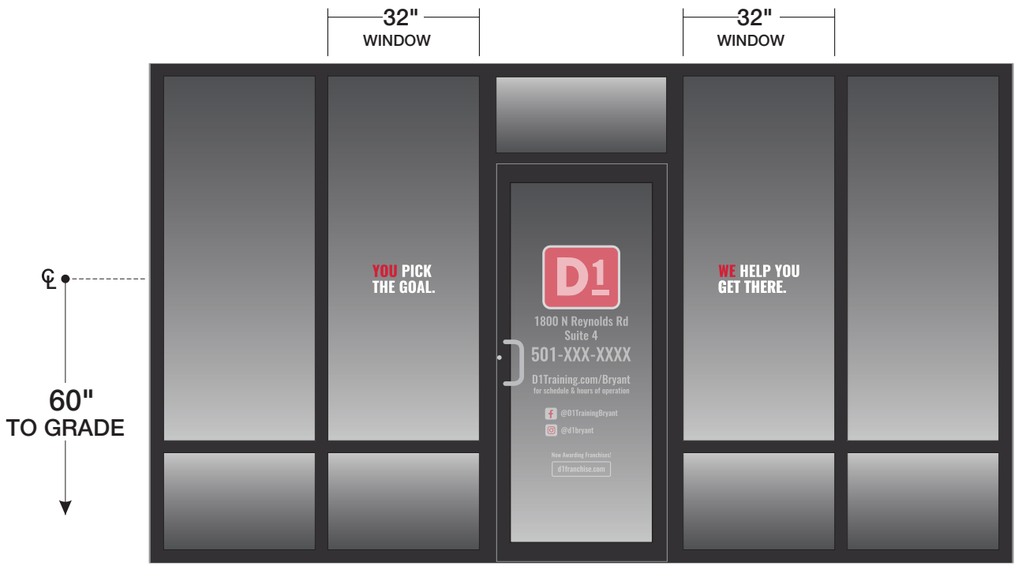

Proposed

SCALE: 3/8" = 1'

D1

CLIENT
D1 - Bryant
1800 N Reynolds Rd
Suite 4
Bryant, AR 72022

PRESENTATION
Exterior Signage

CREATED
11-20-2024

REVISED
12-13-2024

SPECS

Text
Avery HP750 | SC950
#440 Red Vinyl
Premium White Vinyl

Typestyle:
Oswald, Medium

Mounting:
First Surface Application


QTY: (1)
Set of 2

DRAWINGS:
Kevin K.


VERSION
3

National BRANDING
SIGN PROGRAMS & ROLLOUTS
888-637-7111
FORMALLY GEISLER SIGN

Sign #3 - Illuminated Channel Letters - Raceway Mounted
SOTUHWEST ELEVATION

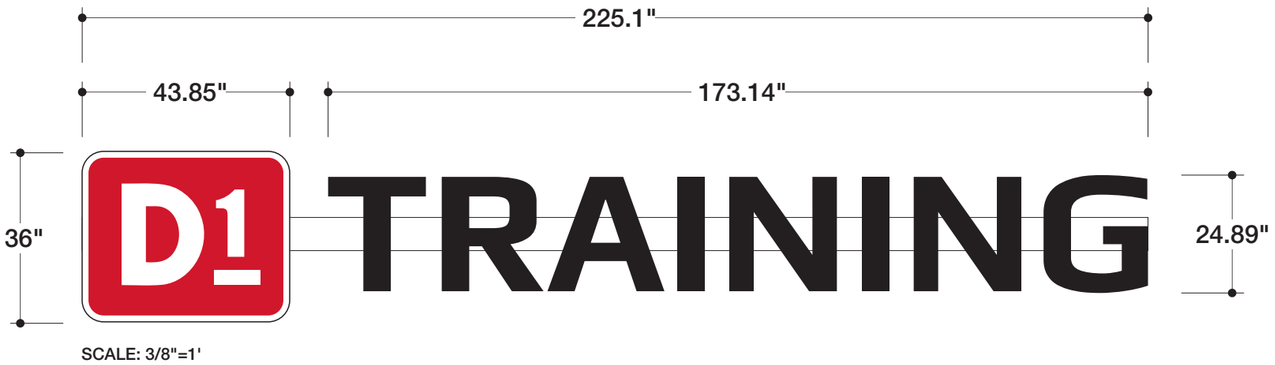

SCALE: 3/8"=1'

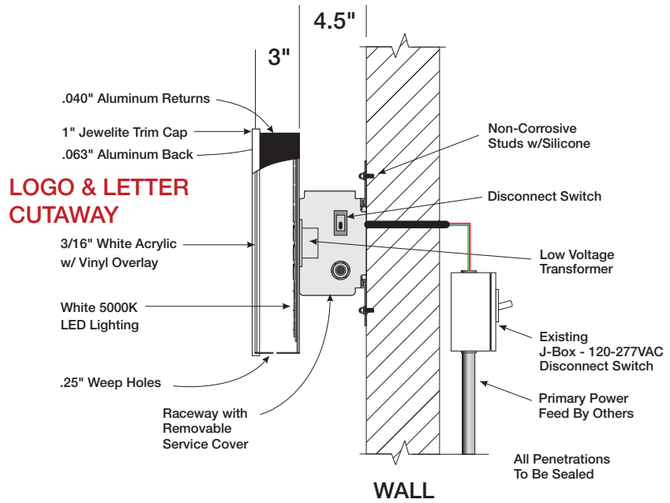

Label Must Be Hidden From View


LISTED

Electrical Specs
(1) 120V Dedicated 20 Amp Circuit

SF: 56.27	36	RW1 7" X 113" RW2 7" X 113"
MAX SF: 77.00	D1-T-IL-36	RACEWAY COLOR: SW 9542 Natural White



Existing

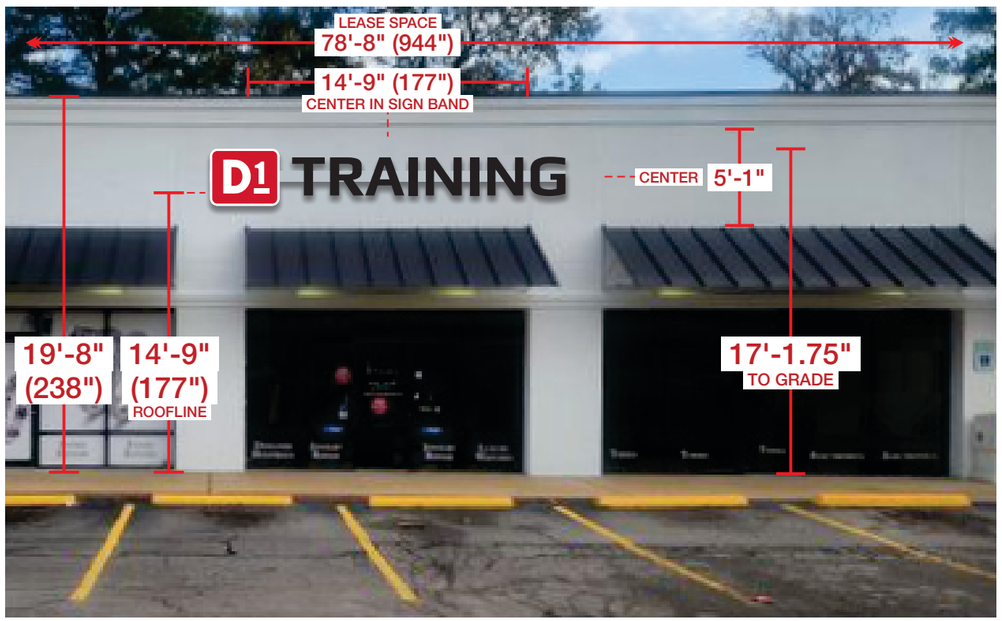

Proposed

SCALE: 1/8"=1'

CLIENT
D1 - Bryant
1800 N Reynolds Rd
Suite 4
Bryant, AR 72022

PRESENTATION
Exterior Signage

CREATED
11-20-2024

REVISED
12-13-2024

SPECS

D1 Logo
- 3"(d) Aluminum Channel Letters
- 1" Black Jewelite
- 3" Black Returns
- White Acrylic
- Avery UC900-440-T Red Vinyl - Reverse Weeded

Training
- 3"(d) Aluminum Channel Letters
- 1" Black Jewelite
- 3" Black Returns
- White Acrylic
- 3M 3635-222 Black Perforated Film

Mounting:
Studs & Silicone


QTY: (1)

DRAWINGS: Kevin K.
VERSION 3

National BRANDING
SIGN PROGRAMS & ROLLOUTS
888-637-7111

FORMALLY GEISLER SIGN

Site Map -
1800 N Reynolds Rd
Suite 4
Bryant, AR 72022

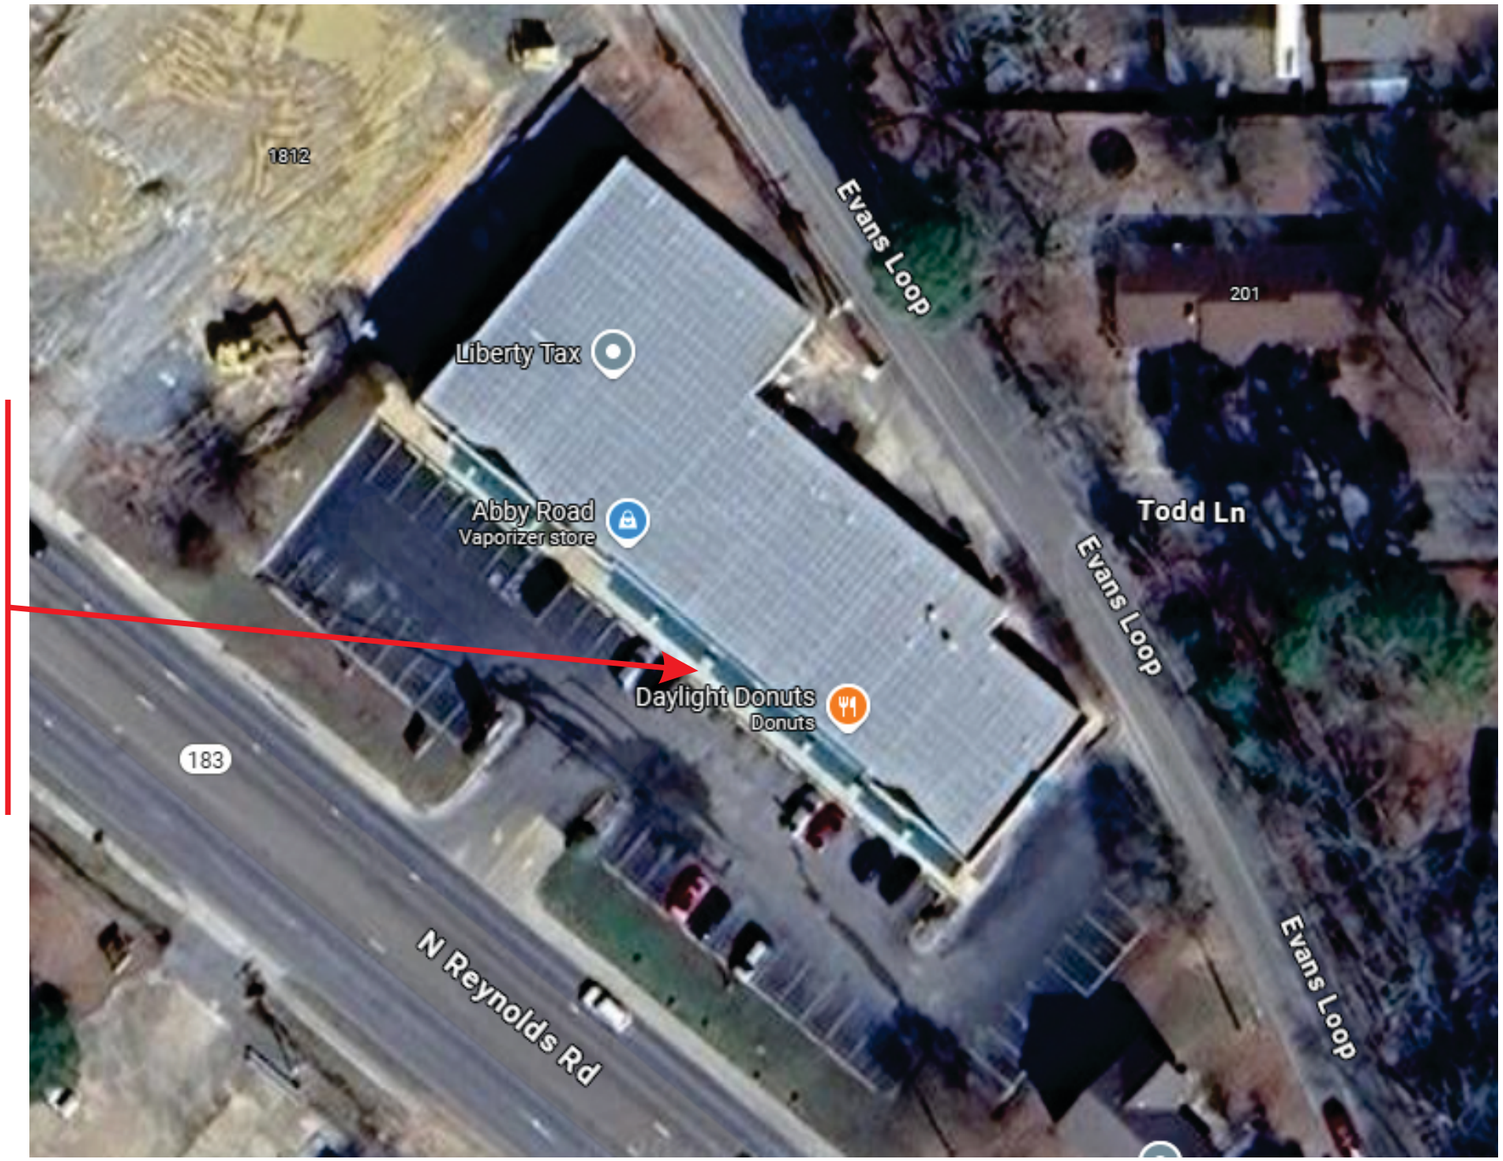

Sign #1
Door Vinyl
Main Entrance

Sign #2
Window
Graphics

Sign #3
Illuminated
Channel Letters

D1

CLIENT
D1 - Bryant
1800 N Reynolds Rd
Suite 4
Bryant, AR 72022

PRESENTATION
Exterior Signage

CREATED
11-20-2024

REVISED
12-13-2024

N
W E
S

DRAWINGS:
Kevin K.

VERSION
3

National BRANDING
SIGN PROGRAMS & ROLLOUTS
888-637-7111

FORMALLY GEISLER SIGN