
BLUSKYEV

BLUSKYEV

EV CHARGING STATION PROPOSAL

July 4, 2024

Fayetteville – Heights – Hillcrest – Maumelle – McCain Rodney Parham – Sherwood – Bryant – *Cabot – *Conway

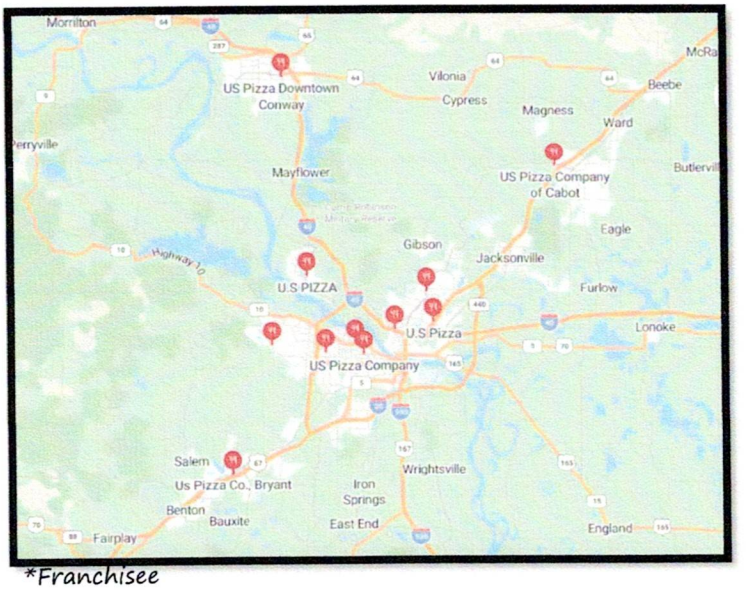


*Franchisee

BLUSKYEV

Bryant

3600 Highway 5 Bryant AR 72022



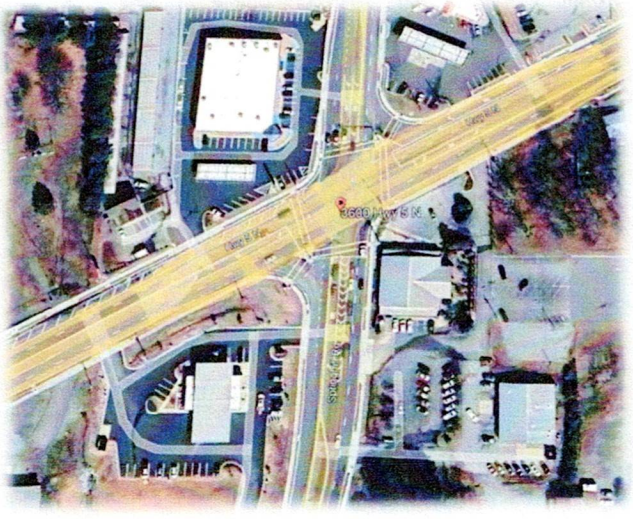



BLUSKYEV


Bryant

3600 Highway 5 , Bryant, AR 72022








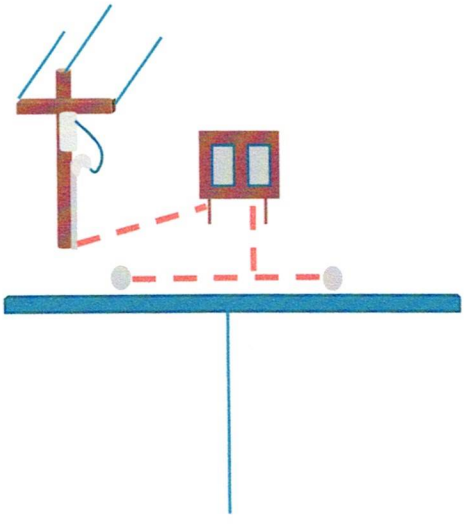



Interconnect utility pole on both sides

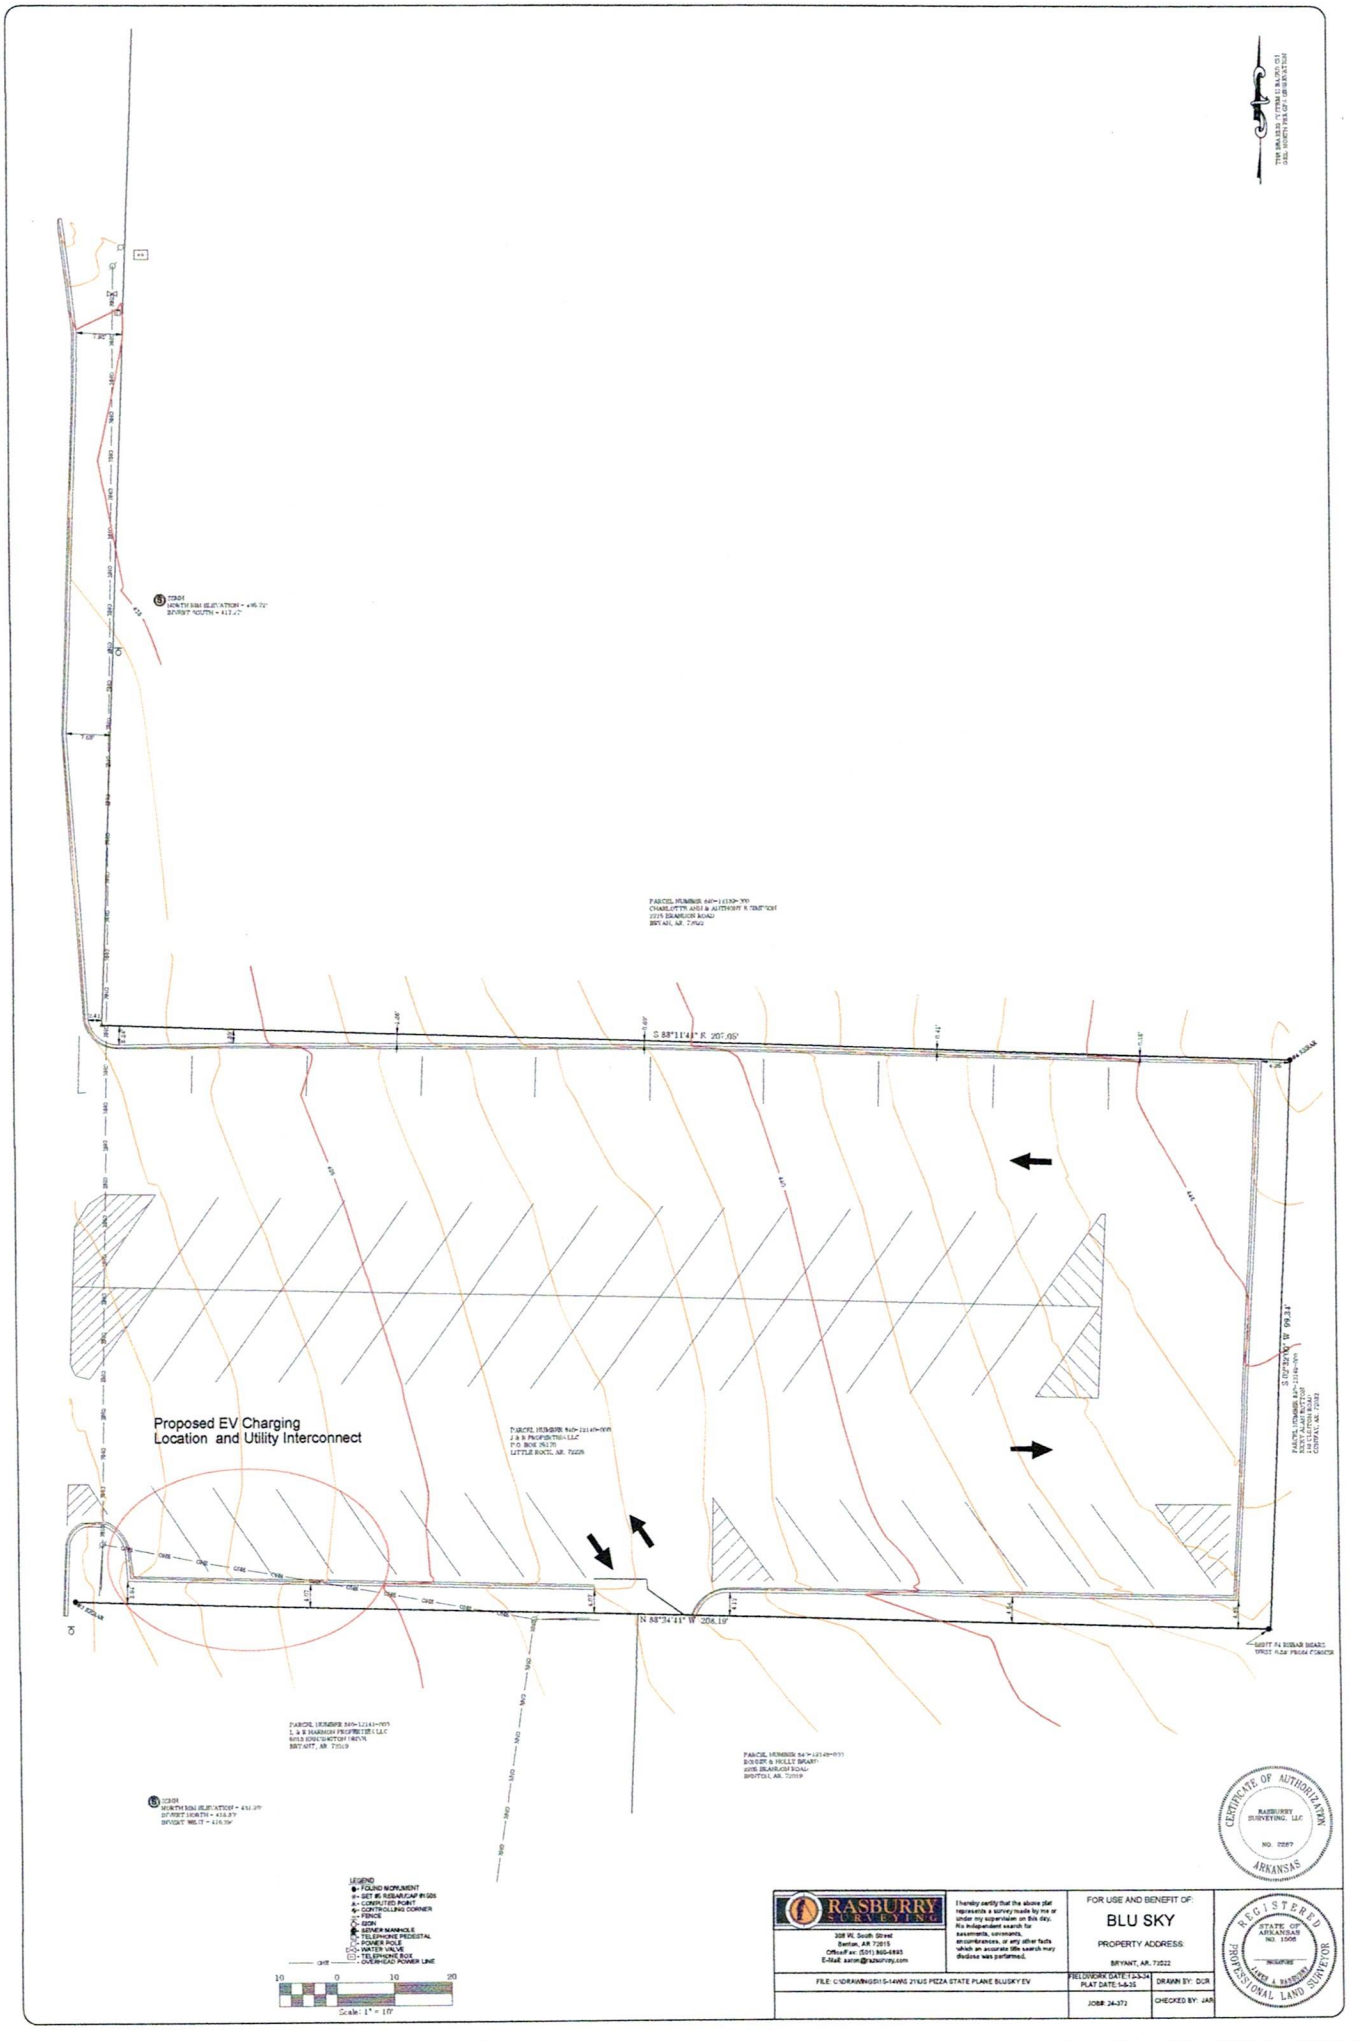
Proposed EV Charging
Location and Utility Interconnect
S 88°11'41" E 207.05'
N 88°24'41" W 206.19'
S 01°35'19" W 99.34'
LEGEND
RASBURRY SURVEYING
308 W. South Street
Benton, AR 72015
Office/Fax: (501) 860-6893
E-Mail: aaron@rszsurvey.com
I hereby certify that the above plat represents a survey made by me or under my supervision on this day. No independent search for easements, covenants, encumbrances, or any other facts which an accurate title search may disclose was performed.
FOR USE AND BENEFIT OF:
BLU SKY
PROPERTY ADDRESS:
BRYANT, AR. 72022
FILE: C:\DRAWINGS\15-14WS 21\US PIZZA STATE PLANE BLUSKY EV
FIELDWORK DATE: 7-23-24
PLAT DATE: 8-8-24
DRAWN BY: DJR
JOB#: 24-372
CHECKED BY: JAR
CERTIFICATE OF AUTHORIZATION
RASBURRY SURVEYING, LLC
NO. 2267
ARKANSAS
REGISTERED
STATE OF ARKANSAS
NO. 1508
JAMES A. RASBURRY
PROFESSIONAL LAND SURVEYOR
Scale: 1" = 10'