
HAWKINS VALLEY
OVERALL WATER & SEWER
FOR THOMAS D.B. COLLINS, LTD.
CITY OF BRYANT,
SALINE COUNTY, ARKANSAS

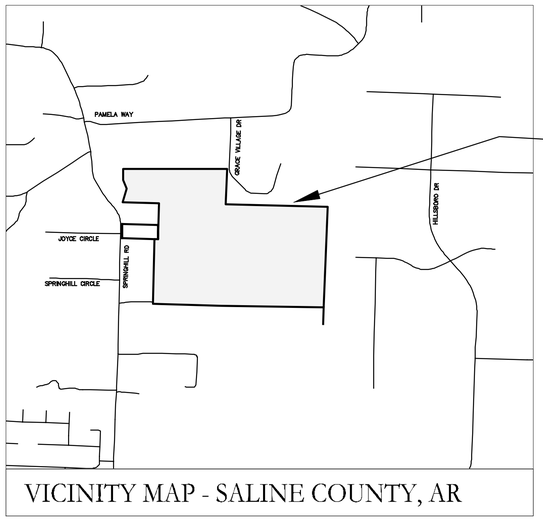

PROJECT LOCATION

VICINITY MAP - SALINE COUNTY, AR



ARKANSAS

Prepared by:

GarNat Engineering, LLC

P.O. Box 116
Benton, AR 72018
Ph (501) 408-4650

3825 Mt Carmel Road
Bryant, AR 72022
www.garnatengineering.com

Designing our client's success

STATE OF ARKANSAS
REGISTERED PROFESSIONAL ENGINEER
NO. 9551
VERNON J. WILLIAMS

01-23-2025

CERTIFICATE OF AUTHORIZATION
GarNat Engineering, LLC.
No. 2174
ARKANSAS ENGINEER

1 OVERALL WATER PLAN

2 OVERALL SANITARY SEWER PLAN

3 SANITARY SEWER PLAN & PROFILE
MAIN "A" STA. 0+00 - 11+65

4 SANITARY SEWER PLAN & PROFILE
MAIN "A" STA. 11+63 - 21+60

5 SANITARY SEWER PLAN & PROFILE
MAIN "A" STA. 21+59 - 29+02
MAIN "P" STA. 0+00 - 5+09

6 SANITARY SEWER PLAN & PROFILE
MAIN "B" STA. 0+00 - 10+00

7 SANITARY SEWER PLAN & PROFILE
MAIN "C" STA. 0+00 - 2+70

8 SANITARY SEWER PLAN & PROFILE
MAIN "D" STA. 0+00 - 1+30

9 SANITARY SEWER PLAN & PROFILE
MAIN "E" STA. 0+00 - 5+50

10 SANITARY SEWER PLAN & PROFILE
MAIN "D" STA. 0+00 - 5+50

11 SANITARY SEWER PLAN & PROFILE
MAIN "G" STA. 0+00 - 4+21

12 SANITARY SEWER PLAN & PROFILE
MAIN "I" STA. 0+00 - 3+42
MAIN "II" STA. 0+00 - 1+64

13 SANITARY SEWER PLAN & PROFILE
MAIN "J" STA. 0+00 - 13+22

14 SANITARY SEWER PLAN & PROFILE
MAIN "K" STA. 0+00 - 10+72

15 SANITARY SEWER PLAN & PROFILE
MAIN "K" STA. 10+71 - 19+00

16 SANITARY SEWER PLAN & PROFILE
MAIN "K" STA. 19+00 - 23+90
MAIN "L" STA. 0+00 - 4+90


17 SANITARY SEWER PLAN & PROFILE
MAIN "M" STA. 0+00 - 6+40
MAIN "Q" STA. 0+00 - 2+39

18 SANITARY SEWER PLAN & PROFILE
MAIN "I" STA. 0+00 - 3+36

19 SANITARY SEWER PLAN & PROFILE
MAIN "N" STA. 0+00 - 8+70

20 SANITARY SEWER PLAN & PROFILE
MAIN "R" STA. 0+00 - 3+10

21 SANITARY SEWER PLAN & PROFILE
MAIN "S" STA. 0+00 - 7+25
MAIN "O" STA. 0+00 - 3+26

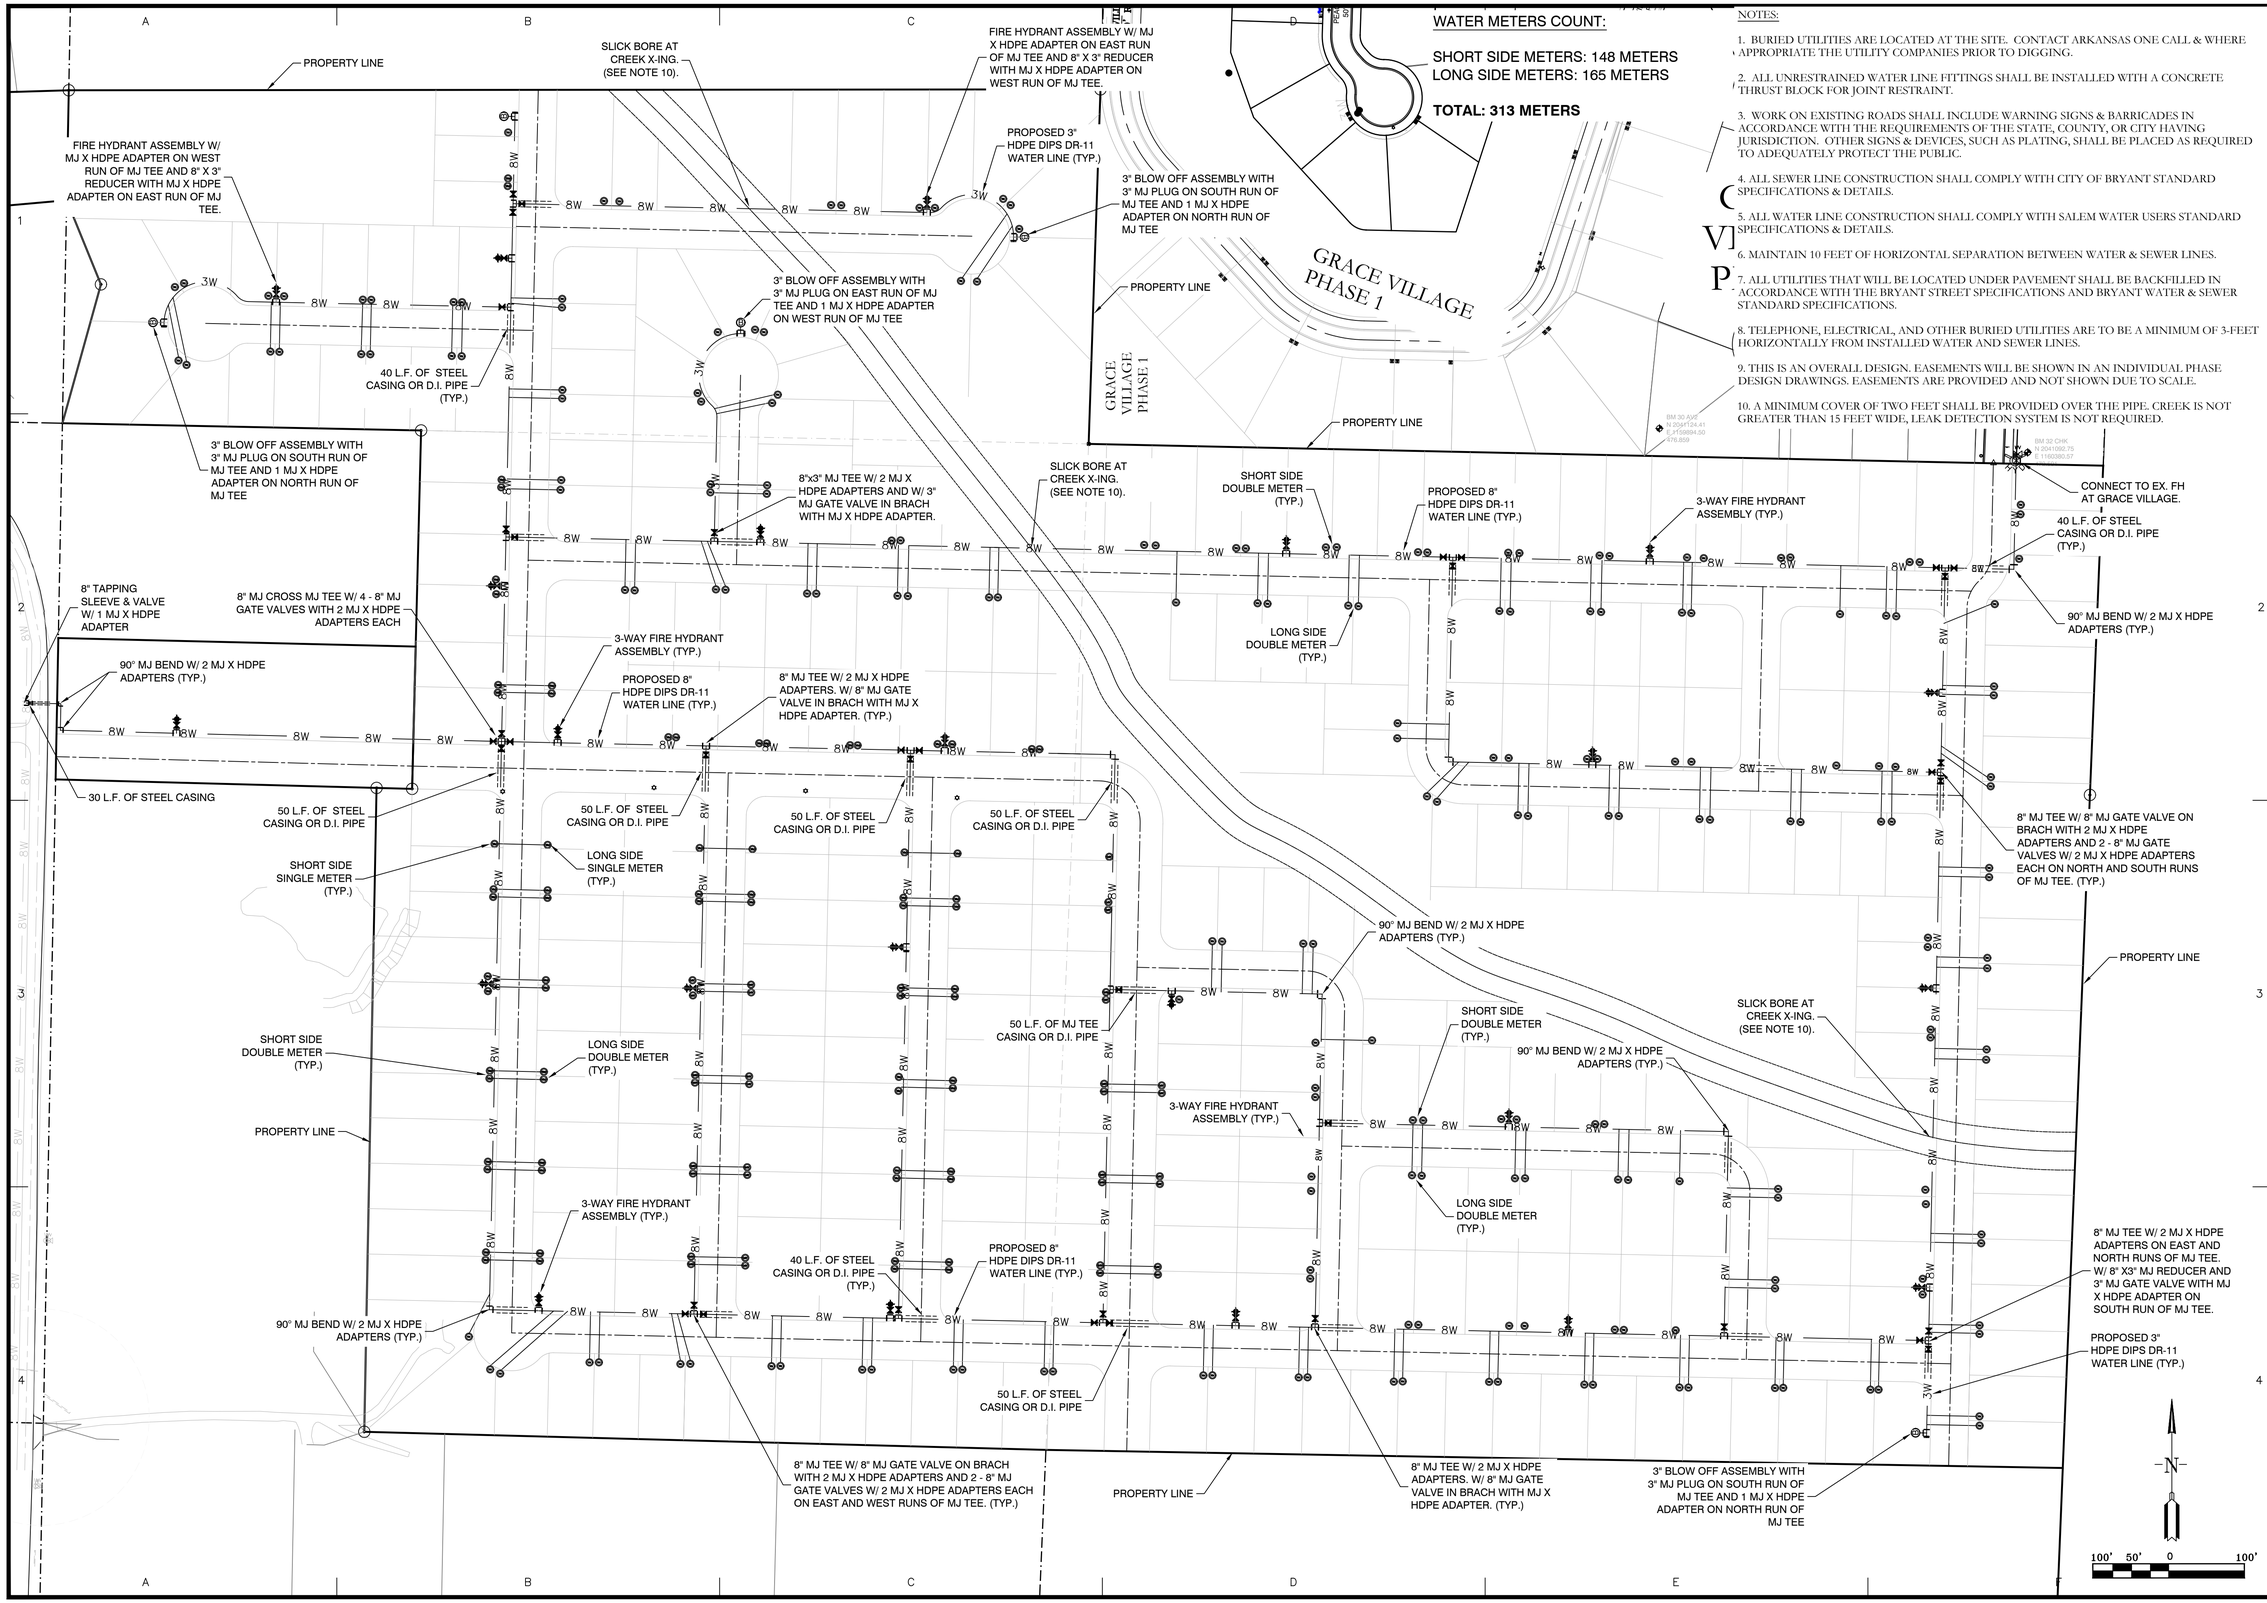

NOTES:

1. BURIED UTILITIES ARE LOCATED AT THE SITE. CONTACT ARKANSAS ONE CALL & WHERE APPROPRIATE THE UTILITY COMPANIES PRIOR TO DIGGING.
2. ALL UNRESTRAINED WATER LINE FITTINGS SHALL BE INSTALLED WITH A CONCRETE THRUST BLOCK FOR JOINT RESTRAINT.
3. WORK ON EXISTING ROADS SHALL INCLUDE WARNING SIGNS & BARRICADES IN ACCORDANCE WITH THE REQUIREMENTS OF THE STATE, COUNTY, OR CITY HAVING JURISDICTION. OTHER SIGNS & DEVICES, SUCH AS PLATING, SHALL BE PLACED AS REQUIRED TO ADEQUATELY PROTECT THE PUBLIC.
4. ALL SEWER LINE CONSTRUCTION SHALL COMPLY WITH CITY OF BRYANT STANDARD SPECIFICATIONS & DETAILS.
5. ALL WATER LINE CONSTRUCTION SHALL COMPLY WITH SALEM WATER USERS STANDARD SPECIFICATIONS & DETAILS.
6. MAINTAIN 10 FEET OF HORIZONTAL SEPARATION BETWEEN WATER & SEWER LINES.
7. ALL UTILITIES THAT WILL BE LOCATED UNDER PAVEMENT SHALL BE BACKFILLED IN ACCORDANCE WITH THE BRYANT STREET SPECIFICATIONS AND BRYANT WATER & SEWER STANDARD SPECIFICATIONS.
8. TELEPHONE, ELECTRICAL, AND OTHER BURIED UTILITIES ARE TO BE A MINIMUM OF 3-FEET HORIZONTALLY FROM INSTALLED WATER AND SEWER LINES.
9. THIS IS AN OVERALL DESIGN. EASEMENTS WILL BE SHOWN IN AN INDIVIDUAL PHASE DESIGN DRAWINGS. EASEMENTS ARE PROVIDED AND NOT SHOWN DUE TO SCALE.
10. A MINIMUM COVER OF TWO FEET SHALL BE PROVIDED OVER THE PIPE. CREEK IS NOT GREATER THAN 15 FEET WIDE, LEAK DETECTION SYSTEM IS NOT REQUIRED.

BY	REVISION	DATE

GNE Designing our client's success

GarNat Engineering, LLC
P.O. Box 116
Benton, AR 72018
3825 Mt Carmel Rd
Bryant, AR 72022
Ph (501) 408-4650
garnatengineering@gmail.com

HAWKINS VALLEY
OVERALL WATER & SEWER
FOR: THOMAS DB COLLINS, LTD, LLC
CITY OF BRYANT,
SALINE COUNTY, ARKANSAS

STATE OF ARKANSAS
REGISTERED PROFESSIONAL ENGINEER
NO. 9551
VERNON J. WILLIAMS

01-23-2025

CONTENTS:

OVERALL WATER PLAN

PROJECT NO: 24076

DATE: DECEMBER 2024

SHEET NO: 1

J:\Projects\2024 Projects\24076 Hawkins Valley Springhill Road Strawberry Lane Lee Parcel\Drawings\Water\Design\24076 Hawkins Valley Water and Sewer R01 - 1-15-2025 R1.dwg

PROPERTY LINE

SSMH A14
STA 29+01.84

SSMH A12
STA 24+39.07

SSMH A13
STA 27+01.05

SSMH A11
STA 21+59.80

SSMH P2
STA 5+08.30

SSMH P1
STA 1+90.00

SSMH R1
STA 1+36.73

SSMH O1
STA 3+26.10

SSMH A10
STA 19+46.54

SSMH R2
STA 3+10.00

SSMH S3
STA 7+24.80

SSMH S2
STA 4+49.80

SSMH S1
STA 2+59.80

SSMH A9
STA 16+54.97

SSMH T1
STA 3+35.61

SSMH C1
STA 0+00.00

SSMH A8
STA 14+12.81

SSMH B1
STA 2+80.00

SSMH B4
STA 9+91.71

SSMH B3
STA 8+20.00

SSMH B2
STA 5+50.00

SSMH A7
STA 13+14.94

SSMH A6
STA 11+64.06

SSMH C2
STA 2+70.00

SSMH D1
STA 1+30.00

SSMH E1
STA 1+30.00

SSMH L2
STA 4+90.00

SSMH K8
STA 23+90.00

SSMH E2
STA 3+70.00

SSMH F1
STA 2+55.86

SSMH A5
STA 10+03.65

SSMH A4
STA 8+10.58

PROPERTY LINE

SSMH K7
STA 21+50.00

SSMH L1
STA 2+50.00

SSMH E3
STA 5+50.00

SSMH F2
STA 5+50.00

SSMH A3
STA 4+14.58

SSMH G1
STA 3+15.68

SSMH I1
STA 3+42.00

SSMH H1
STA 1+63.21

SSMH G2
STA 4+20.68

SSMH K6
STA 19+00.00

SSMH K5
STA 16+30.00

SSMH K4
STA 14+60.00

SSMH K3
STA 10+71.77

SSMH K2
STA 7+58.57

SSMH K1
STA 3+81.43

PROPERTY LINE

GRACE VILLAGE PHASE 1

GRACE VILLAGE

GRACE VILLAGE DRIVE 50' R/W

GRACE VILLAGE PHASE 1

PROPERTY LINE

GRACE VILLAGE PHASE 3

EX SSMH 3 - GRACE VILLAGE
STA 2+38.26

RIM ELEV:464.15
SSMH
INV IN 8" PVC (N) 458.29
INV OUT 8" PVC (SE) 458.25

SSMH J1
STA 0+00.00

SSMH M2
STA 6+40.00

SSMH M1
STA 2+60.00

SSMH J2
STA 1+96.47

RIM ELEV:458.26
SSMH
INV IN 8" PVC (NW) 450.51
INV OUT 8" PVC (SE) 450.32

ABANDON EXISTING
8" SEWER MAIN

SSMH N4
STA 8+70.00

SSMH N3
STA 7+70.00

SSMH N2
STA 3+70.90

SSMH N1
STA 2+50.00

SSMH J3
STA 4+66.47

RIM ELEV:452.42
SSMH
INV IN 8" PVC (NW) 445.40
INV OUT 8" PVC (SE) 445.28

PROPERTY LINE

SSMH J4
STA 7+77.21

RIM ELEV:448.33
SSMH
INV IN 8" PVC (NW) 441.14
INV OUT 12" PVC (E) 441.07

SSMH A2
STA 1+35.83

EX SSMH A1
STA 0+00.00

SSMH J5
STA 12+16.47

SSMH J6
STA 13+21

PROPERTY LINE

NOTES:

1. ADJUST RIM ELEVATION TO FINISHED GRADE AS REQUIRED.
2. SANITARY SEWER CONSTRUCTION SHALL COMPLY WITH CITY OF BRYANT STANDARD SPECIFICATIONS & DETAILS.
3. MAINTAIN 10 FEET OF HORIZONTAL SEPARATION BETWEEN WATER & SEWER LINES.
4. ALL MANHOLES SHALL BE EPOXY COATED PER CITY OF BRYANT REQUIREMENTS.
5. THIS IS AN OVERALL DESIGN. EASEMENTS WILL BE SHOWN IN AN INDIVIDUAL PHASE DESIGN DRAWINGS. EASEMENTS ARE PROVIDED AND NOT SHOWN DUE TO SCALE.

N

100' 50' 0 100'

BY	REVISION	DATE

GNE Designing our client's success
GarNat Engineering, LLC
P.O. Box 116
Benton, AR 72018
3825 Mt Carmel Rd
Bryant, AR 72022
Ph (501) 408-4650
garnatengineering@gmail.com

HAWKINS VALLEY
OVERALL WATER & SEWER
FOR: THOMAS DB COLLINS, LTD, LLC
CITY OF BRYANT, SALINE COUNTY, ARKANSAS

STATE OF ARKANSAS
REGISTERED PROFESSIONAL ENGINEER
VERNON J. WILLIAMS
NO. 9551

01-23-2025


CONTENTS:
OVERALL SANITARY SEWER PLAN

PROJECT NO:
24076


DATE:
DECEMBER 2024

SHEET NO:
2

J:\Projects\2024 Projects\24076 Hawkins Valley Springhill Road Strawberry Lane Lee Ranges\Drawings\Utility\Design\24076 Overall Hawkins Valley Water and Sewer.dwg - 1-15-2025 R.Perry

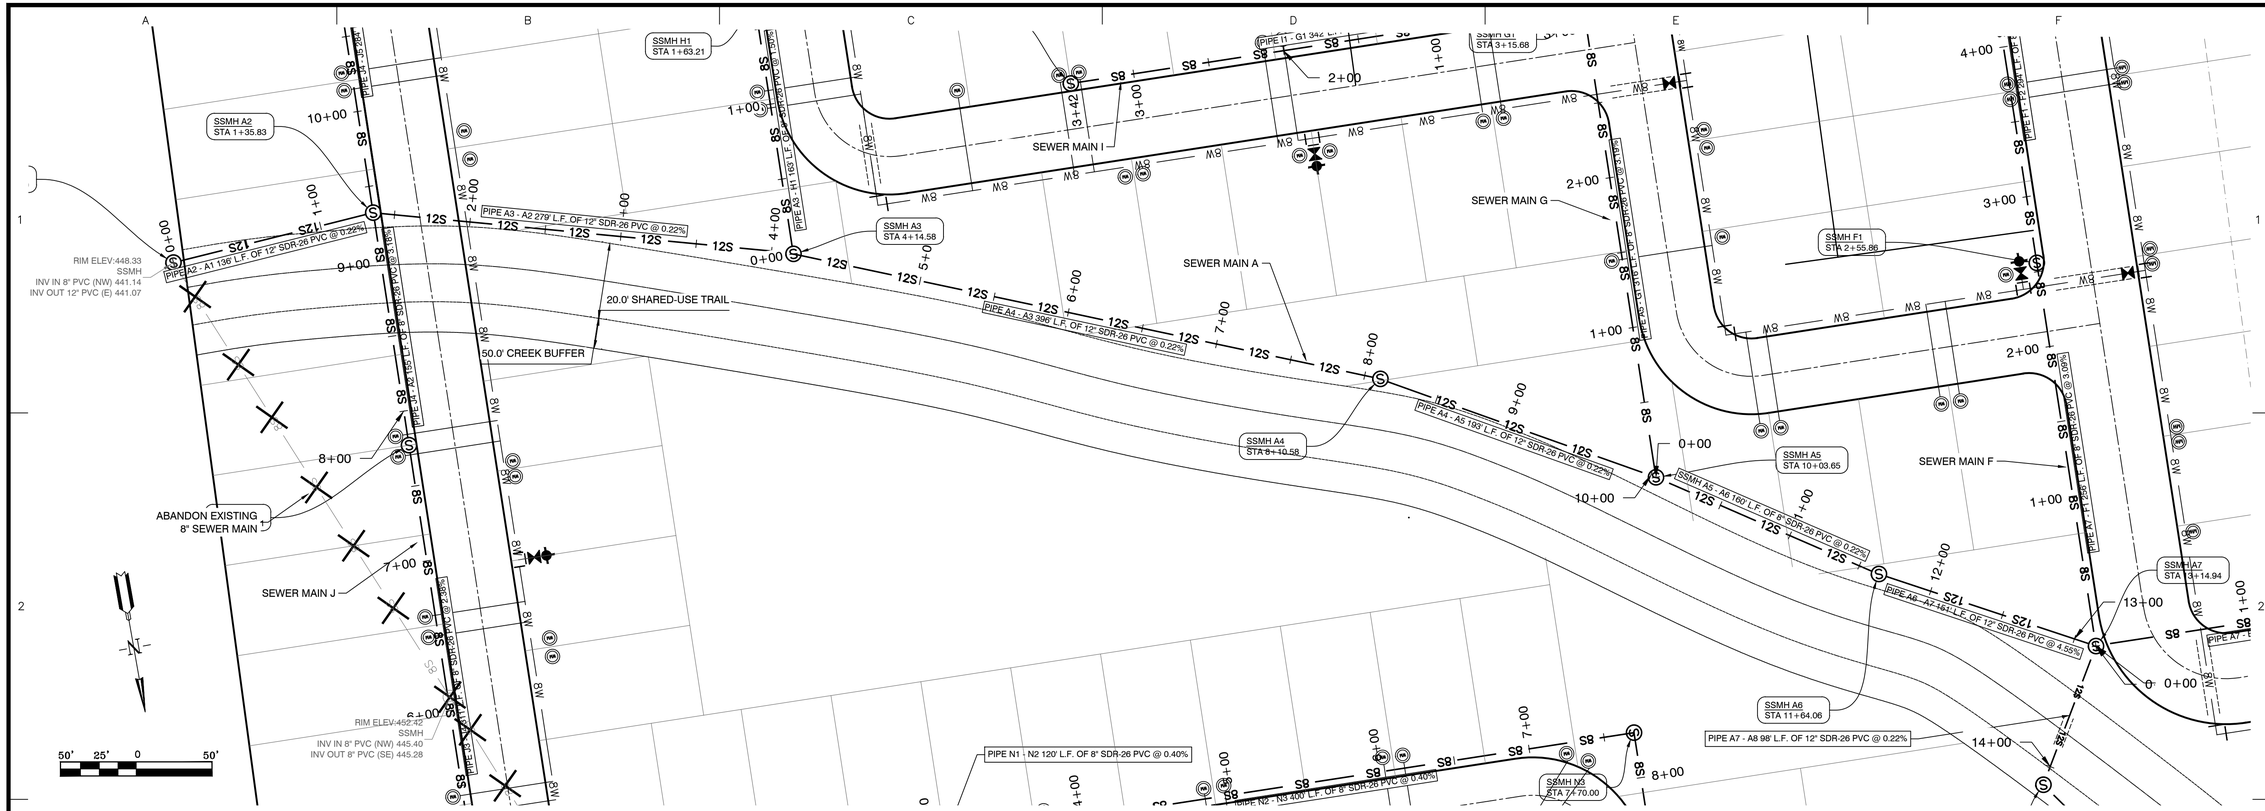

SEWER MAIN A STA. 0+00 – 11+65

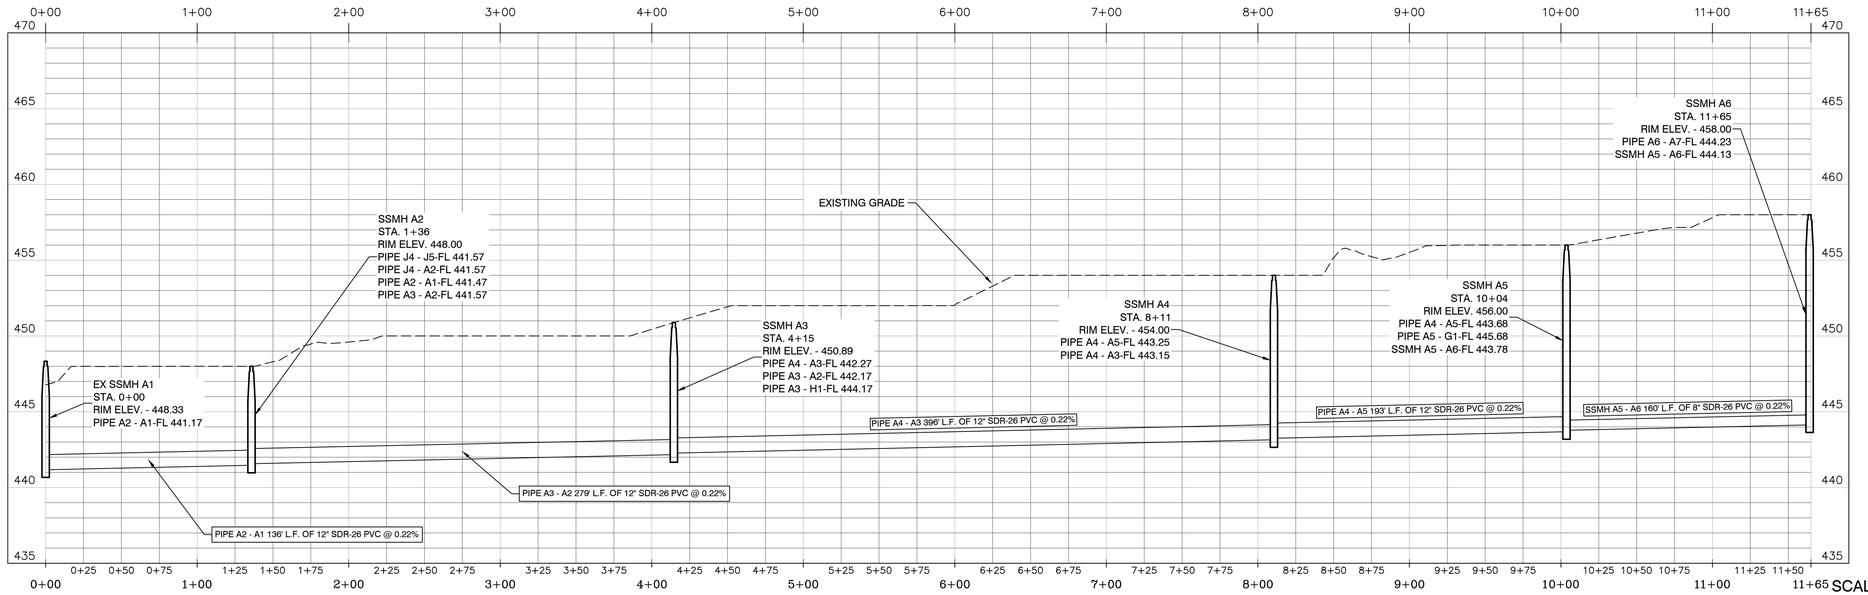

SCALE: H 1" = 50'
V 1" = 5'

BY	REVISION	DATE

GNE Designing our client's success
GarNat Engineering, LLC
P.O. Box 116
Benton, AR 72018
Ph (501) 408-4650
3825 Mt Carmel Rd
Bryant, AR 72022
garnatengineering@gmail.com

HAWKINS VALLEY
OVERALL WATER & SEWER
FOR: THOMAS DB COLLINS, LTD, LLC
CITY OF BRYANT,
SALINE COUNTY, ARKANSAS

STATE OF ARKANSAS
REGISTERED PROFESSIONAL ENGINEER
NO. 9551
VERNON J. WILLIAMS

01-23-2025

CONTENTS:
SANITARY SEWER PLAN & PROFILE MAIN "A" STA. 0+00 - 11+65

PROJECT NO: 24076

DATE: DECEMBER 2024

SHEET NO: 3

J:\Projects\24076 Hawkins Valley Springhill Road Strawberry Lane Lee Perry\Civil\Drawings\Plan\Design\24076 Hawkins Valley Water and Sewer R11 - 1-15-2025 R1.dwg

SEWER MAIN B

SEWER MAIN M

SEWER MAIN O

SEWER MAIN A

50' CREEK BUFFER

20.0' SHARED-USE TRAIL & SEWER UTILITY EASEMENT

20 L.F. OF STEEL CASING (BRYANT DETAIL S21)

BYERS COURT

GRACE VILLAGE PHASE

22 0.15 AC. 6600 S.F.

21 0.15 AC. 6600 S.F.

20 0.15 AC. 6600 S.F.

19 0.15 AC. 6600 S.F.

SSMH F1 STA 2+55.86

SSMH A7 STA 13+14.94

SSMH A5 STA 10+03.65

SSMH A6 STA 11+64.06

SSMH A8 STA 14+12.81

SSMH A9 STA 16+54.97

SSMH A10 STA 19+46.54

SSMH A11 STA 21+59.80

SSMH A12 STA 24+39.07

SSMH A13 STA 27+01.05

SSMH S1 STA 2+55.80

SSMH O1 STA 3+26.10

SSMH N3 STA 7+20.00

SSMH N4 STA 8+20.00

SSMH T1 STA 3+35.61

PIPE A7 - F1 256 L.F. OF 8" SDR-26 PVC @ 3.90%

PIPE A1 - A2 88' L.F. OF 8" SDR-26 PVC @ 3.90%

PIPE A5 - A6 160' L.F. OF 8" SDR-26 PVC @ 0.22%

PIPE A6 - A7 151' L.F. OF 12" SDR-26 PVC @ 4.55%

PIPE A7 - A8 98' L.F. OF 12" SDR-26 PVC @ 0.22%

PIPE A8 - A9 242' L.F. OF 12" SDR-26 PVC @ 1.89%

PIPE A9- A10 292' L.F. OF 12" SDR-26 PVC @ 0.22%

PIPE A10 - A11 213' L.F. OF 12" SDR-26 PVC @ 1.58%

PIPE A11 - A12 209' L.F. OF 12" SDR-26 PVC @ 0.22%

PIPE A12 - A13 100' L.F. OF 12" SDR-26 PVC @ 1.00%

PIPE A13 - A14 L.F. OF 12" SDR-26 PVC @ 3.21%

PIPE N1 - N2 L.F. OF 8" SDR-26 PVC @ 0.40%

PIPE N2 - N3 L.F. OF 8" SDR-26 PVC @ 0.40%

PIPE N4 - N3 100' L.F. OF 8" SDR-26 PVC @ 0.40%

PIPE A9 - S1 259' L.F. OF 8" SDR-26 PVC @ 0.40%

PIPE S1 - O1 L.F. OF 8" SDR-26 PVC @ 0.60%

50' 25' 0 50'

SEWER MAIN A STA. 11+63 – 21+60

SSMH A6
STA. 11+65
RIM ELEV. 458.00
PIPE A6 - A7-FL 444.23
SSMH A5 - A6-FL 444.13

SSMH A7
SEWER MAIN A STA:13+15
RIM:467.73
INV IN:453.10 8" PVC
INV IN:453.10 8" PVC
INV OUT:453.10 12" PVC
INV OUT:451.10 12" PVC

SSMH A8
SEWER MAIN A STA:14+13
RIM:460.80
INV IN:453.32 12" PVC
INV OUT:453.42 12" PVC

SSMH A9
SEWER MAIN A STA:16+55
RIM:472.45
INV IN:458.00 12" PVC
INV IN:460.00 8" PVC
INV OUT:458.10 12" PVC
INV OUT:460.00 8" PVC

SSMH A10
SEWER MAIN A STA:19+47
RIM:467.82
INV IN:458.75 12" PVC
INV OUT:458.85 12" PVC

SSMH A11
SEWER MAIN A STA:21+60
RIM:472.14
INV IN:462.22 12" PVC
INV OUT:462.32 12" PVC

FINISH GRADE

EXISTING GRADE

3' MIN.

PIPE A6 - A7 151' L.F. OF 12" SDR-26 PVC @ 4.55%

PIPE A7 - A8 98' L.F. OF 12" SDR-26 PVC @ 0.22%

PIPE A8 - A9 242' L.F. OF 12" SDR-26 PVC @ 1.89%

PIPE A9- A10 292' L.F. OF 12" SDR-26 PVC @ 0.22%

PIPE A10 - A11 213' L.F. OF 12" SDR-26 PVC @ 1.58%

20 L.F. OF STEEL CASING (BRYANT DETAIL S21)

SCALE: H 1" = 50'
V 1" = 5'

BY	REVISION	DATE

GNE Designing our client's success

GarNat Engineering, LLC
P.O. Box 116
Benton, AR 72018
3825 Mt Carmel Rd
Bryant, AR 72022
Ph (501) 408-4650
garnatengineering@gmail.com

HAWKINS VALLEY
OVERALL WATER & SEWER
FOR: THOMAS DB COLLINS, LTD, LLC
CITY OF BRYANT,
SALINE COUNTY, ARKANSAS

STATE OF ARKANSAS
REGISTERED PROFESSIONAL ENGINEER
NO. 9551
VERNON J. WILLIAMS

01-23-2025

CONTENTS:


SANITARY SEWER PLAN & PROFILE MAIN "A" STA. 11+63 - 21+60

PROJECT NO: 24076


DATE: DECEMBER 2024

SHEET NO: 4


A:\Projects\2024 Projects\24076 Hawkins Valley Springhill Road Strawberry Lane Lee Property\Drawings\Utility\Design\24076 Hawkins Valley Water and Sewer RFI - 1-15-2025 R1.dwg

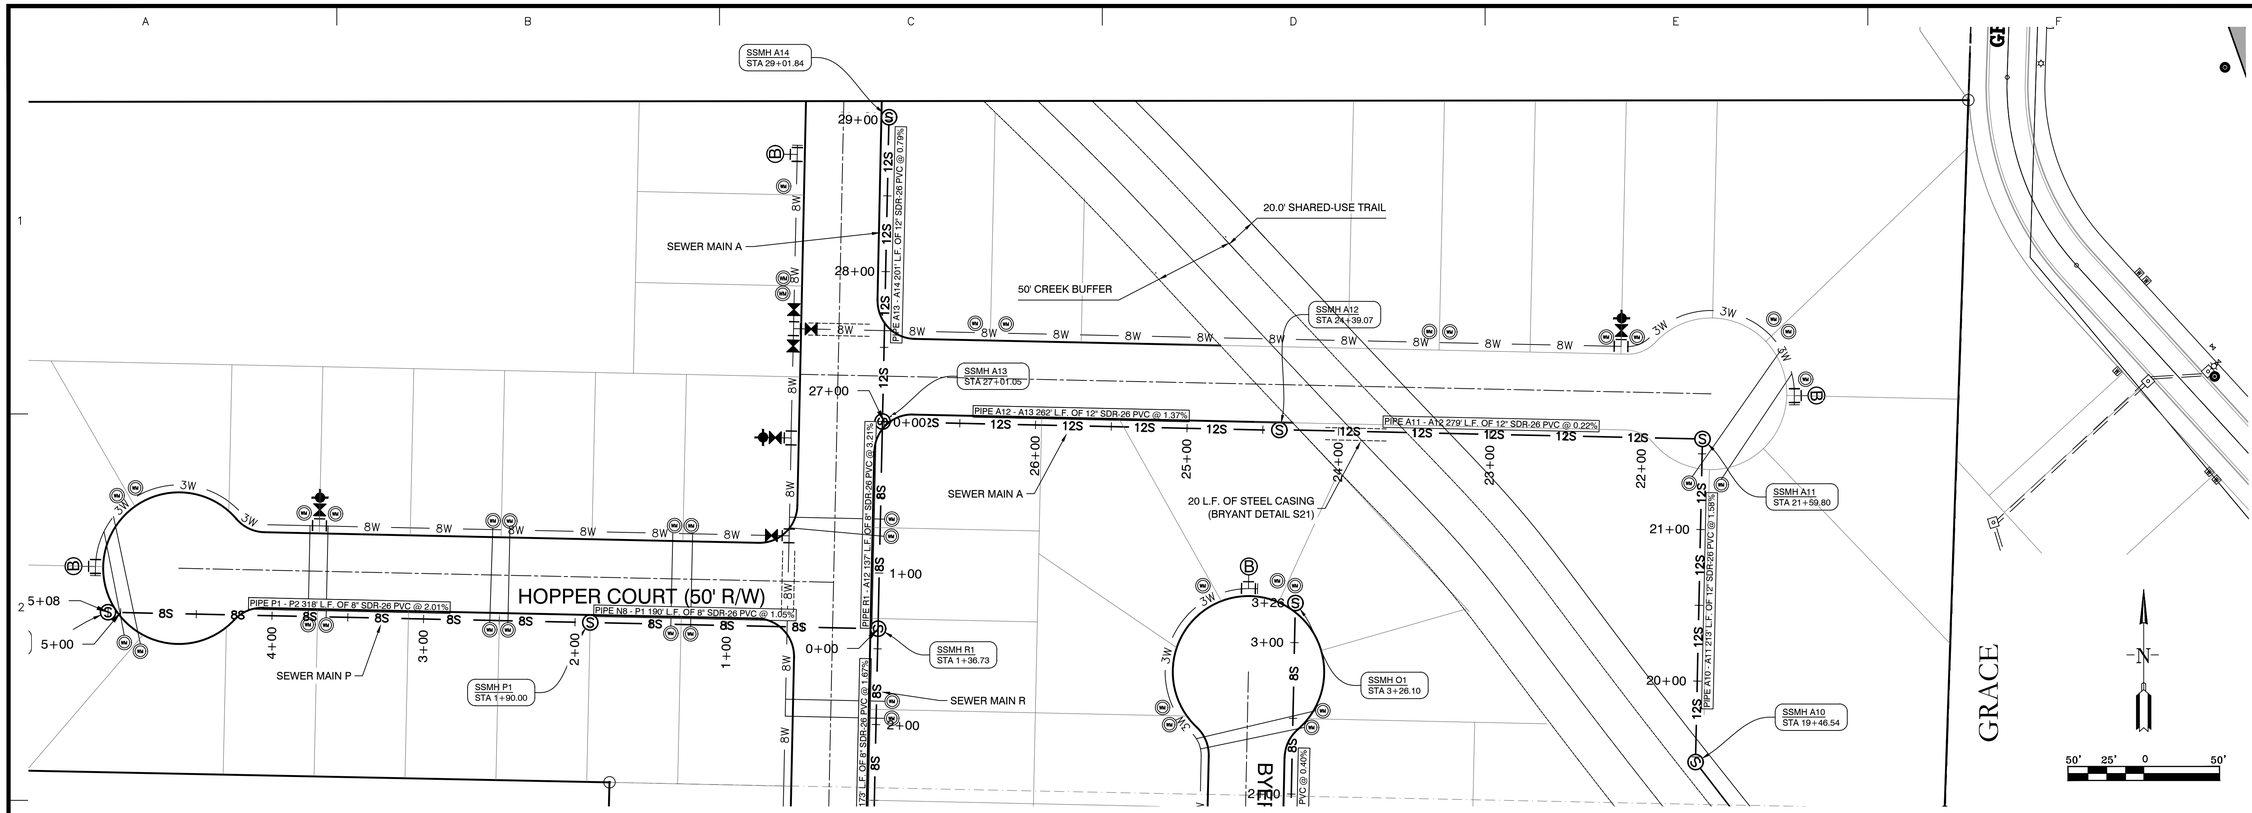

SEWER MAIN A STA. 21+59 – 29+02

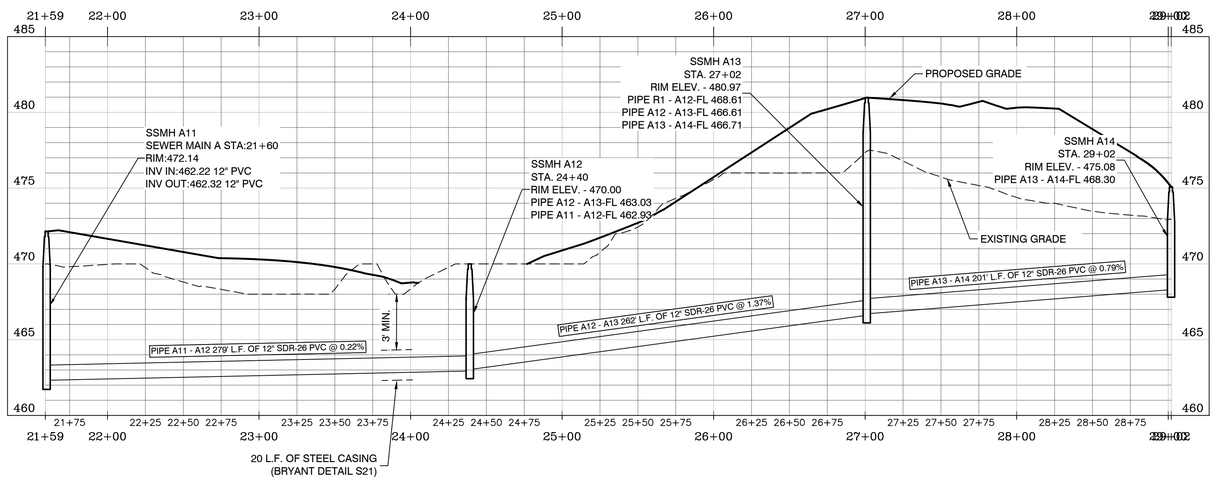

SEWER MAIN P STA. 0+00 – 5+09

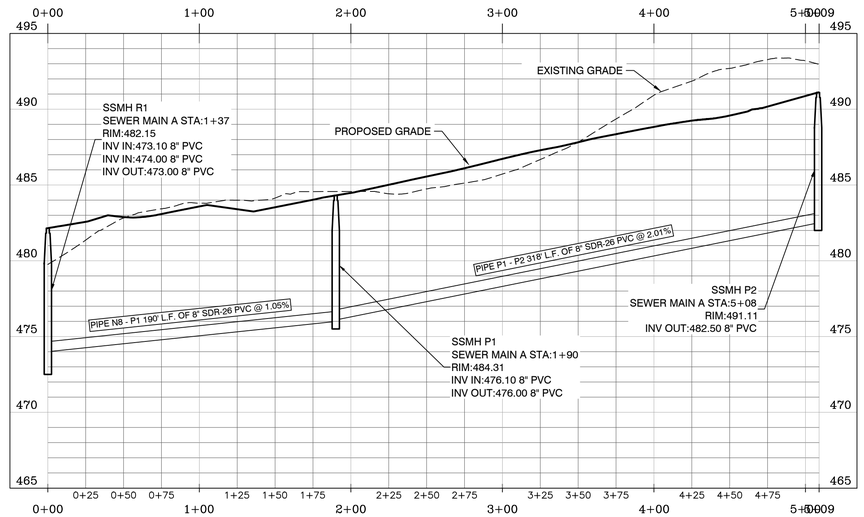

SCALE: H 1" = 50'
V 1" = 5'

DATE	REVISION	BY

GNE Designing our client's success
GarNat Engineering, LLC
P.O. Box 116
Benton, AR 72018
3825 Mt Carmel Rd
Bryant, AR 72022
Ph (501) 408-4650
gamatengineering@gmail.com

HAWKINS VALLEY
OVERALL WATER & SEWER
FOR: THOMAS DB COLLINS, LTD, LLC DB COLLINS
CITY OF BRYANT,
SALINE COUNTY, ARKANSAS

STATE OF ARKANSAS
REGISTERED PROFESSIONAL ENGINEER
VERNON J. WILLIAMS
NO. 9551

01-23-2025


CONTENTS:
SANITARY SEWER PLAN & PROFILE MAIN "A" STA. 21+59 - 29+02 MAIN "P" STA. 0+00 - 5+09

PROJECT NO:
24076

DATE:
DECEMBER 2024

SHEET NO:
5

J:\Projects\2024 Projects\24076 Hawkins Valley Springhill Road Strawberry Lee Lee Pumpkin\Drawings\Utility Design\24076 Hawkins Valley Water and Sewer R11 - 1-15-2025 R1.dwg

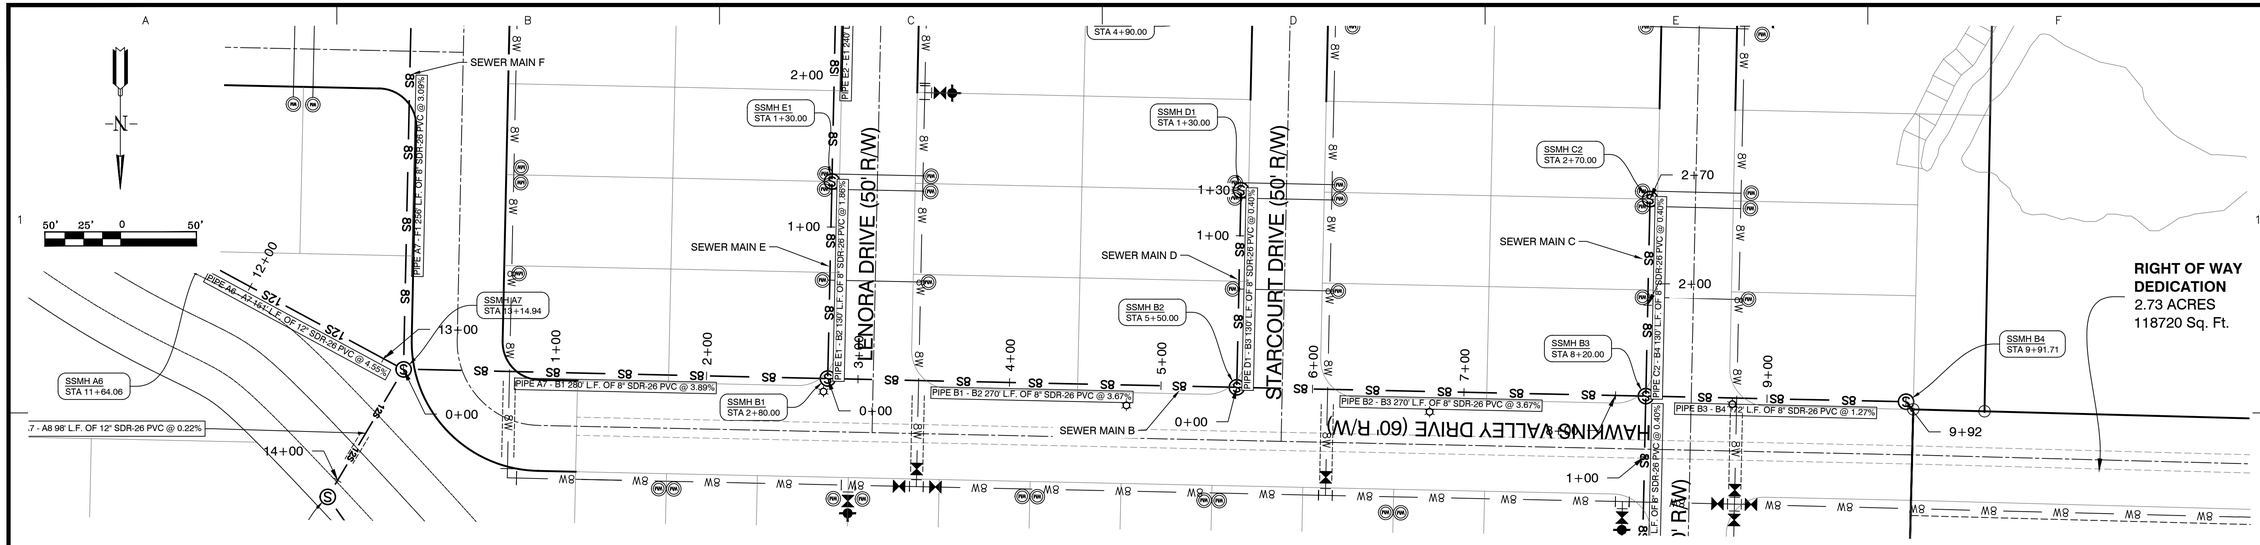

SEWER MAIN B STA. 0+00 -10+00

SCALE: H 1" = 50'
V 1" = 5'

BY	REVISION	DATE

GNE Designing our client's success
GarNat Engineering, LLC
P.O. Box 116
Benton, AR 72018
3825 Mt Carmel Rd
Bryant, AR 72022
Ph (501) 408-4650
garnatengineering@gmail.com

HAWKINS VALLEY
OVERALL WATER & SEWER
FOR: THOMAS DB COLLINS, LTD, LLC
CITY OF BRYANT,
SALINE COUNTY, ARKANSAS

STATE OF ARKANSAS
VERNON J. WILLIAMS
REGISTERED PROFESSIONAL ENGINEER
NO. 9551

01-23-2025


CONTENTS:
SANITARY SEWER PLAN & PROFILE MAIN "B" STA. 0+00 - 10+00

PROJECT NO: 24076


DATE: DECEMBER 2024

SHEET NO: 6

C:\Projects\2024 Projects\24076 Hawkins Valley Springhill Blvd Strawberry Lane Lee Forge\Dp\Drawings\24076 Hawkins Valley Water and Sewer 811 - 11-15-2024 RV.dwg

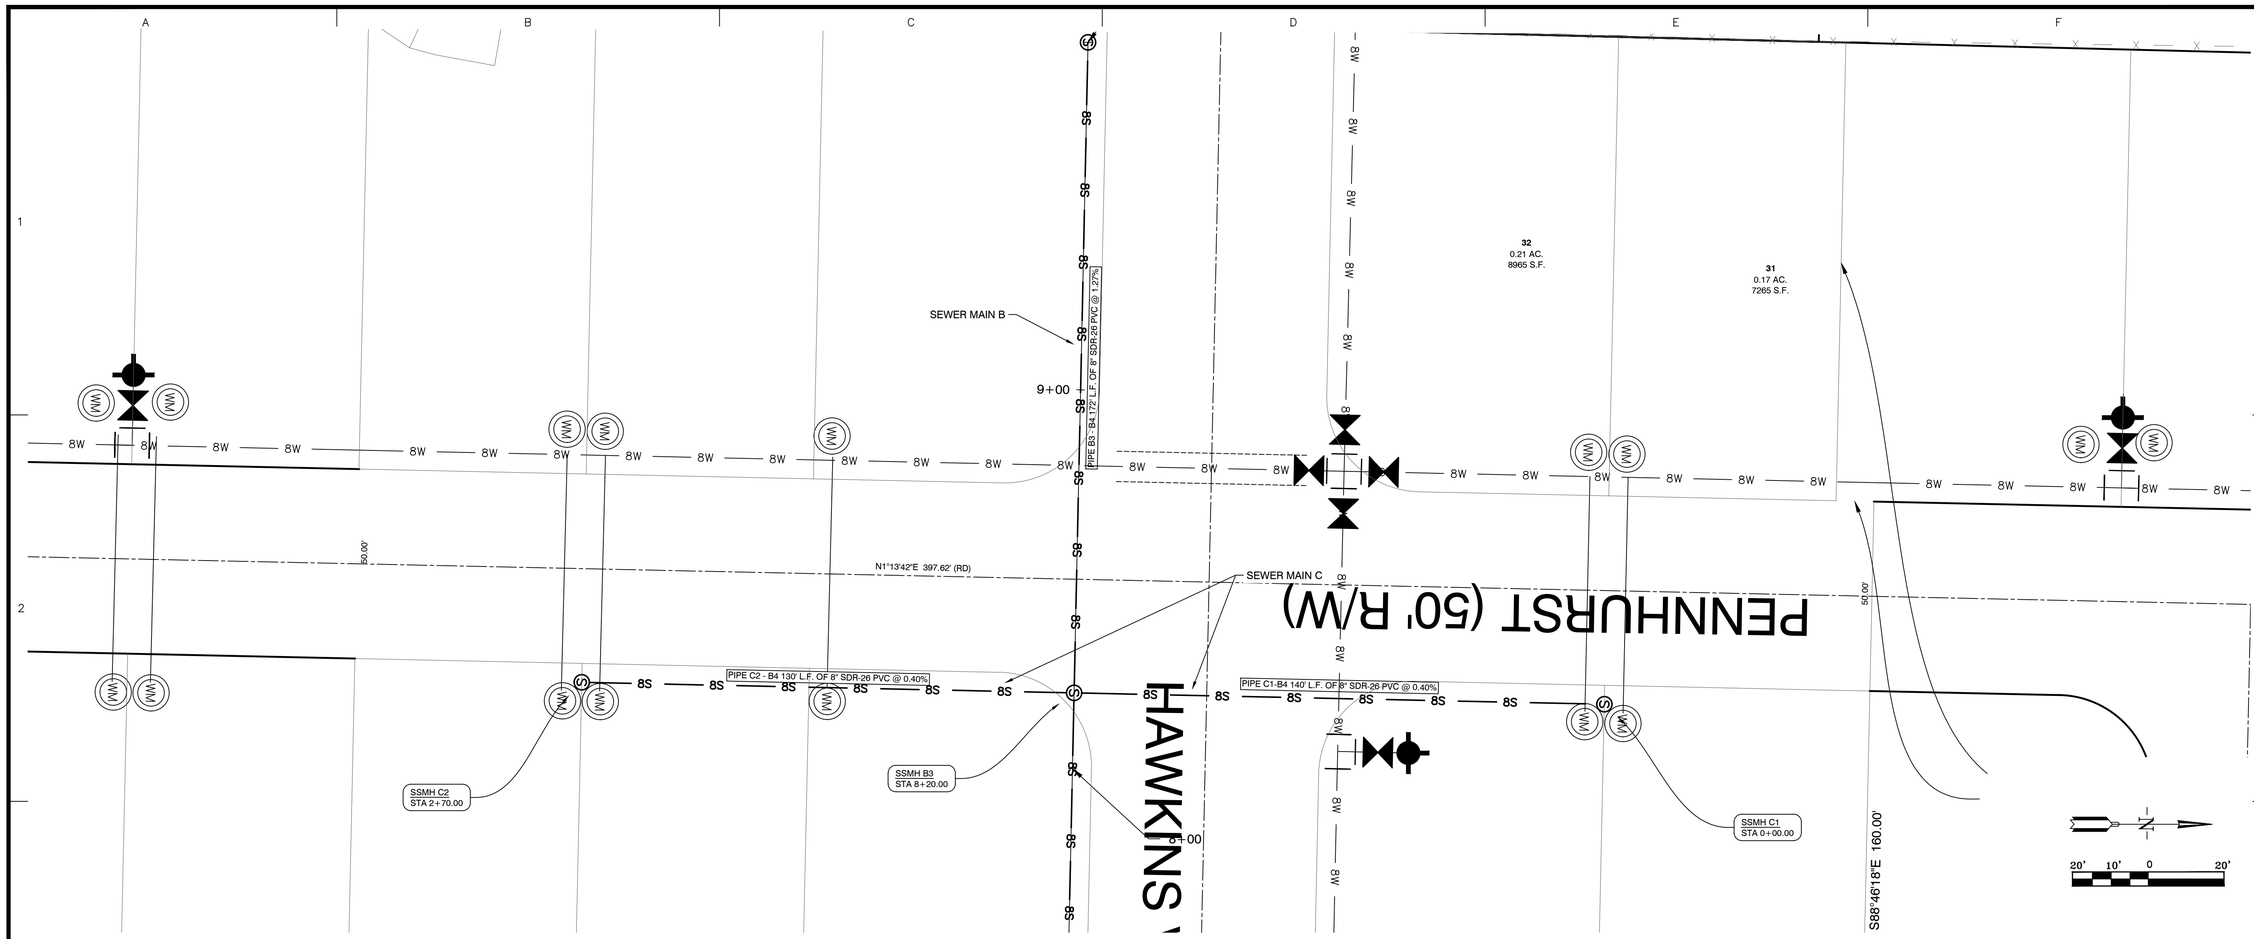

SEWER MAIN C STA. 0+00 – 2+70

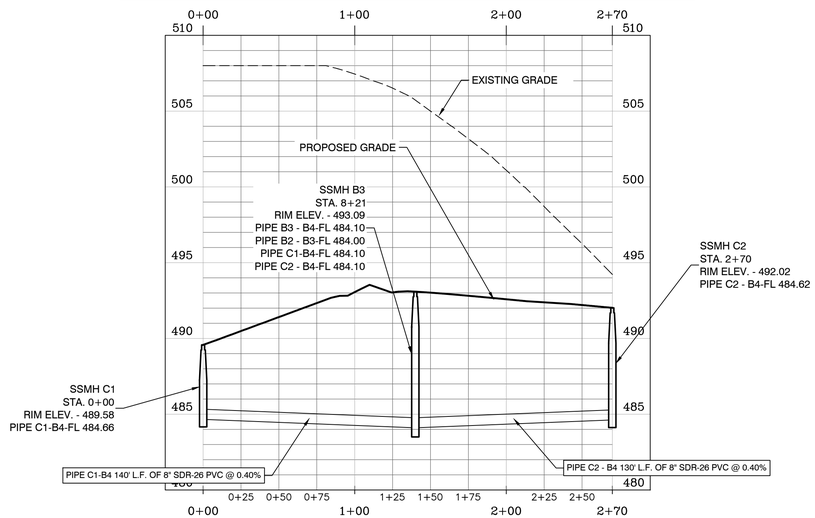

SCALE: H 1" = 50'
V 1" = 5'

DATE	REVISION	BY

GNE Designing our client's success
GarNat Engineering, LLC
P.O. Box 116
Benton, AR 72018
3825 Mt Carmel Rd
Bryant, AR 72022
Ph (501) 408-4650
garnatengineering@gmail.com

HAWKINS VALLEY
OVERALL WATER & SEWER
FOR: THOMAS DB COLLINS, LTD, LLC
CITY OF BRYANT,
SALINE COUNTY, ARKANSAS

STATE OF ARKANSAS
REGISTERED PROFESSIONAL ENGINEER
NO. 9551
VERNON J. WILLIAMS

01-23-2025


CONTENTS:
SANITARY SEWER PLAN & PROFILE MAIN "C" STA. 0+00 - 2+70

PROJECT NO: 24076


DATE: DECEMBER 2024

SHEET NO: 7

J:\Projects\2024 Projects\24076 Hawkins Valley Springhill Blvd Strawberry Lane Lee Ferguson\Drawings\Dwgs\Design\24076 Hawkins Valley Water and Sewer R11 - 1-15-2025 R1.dwg

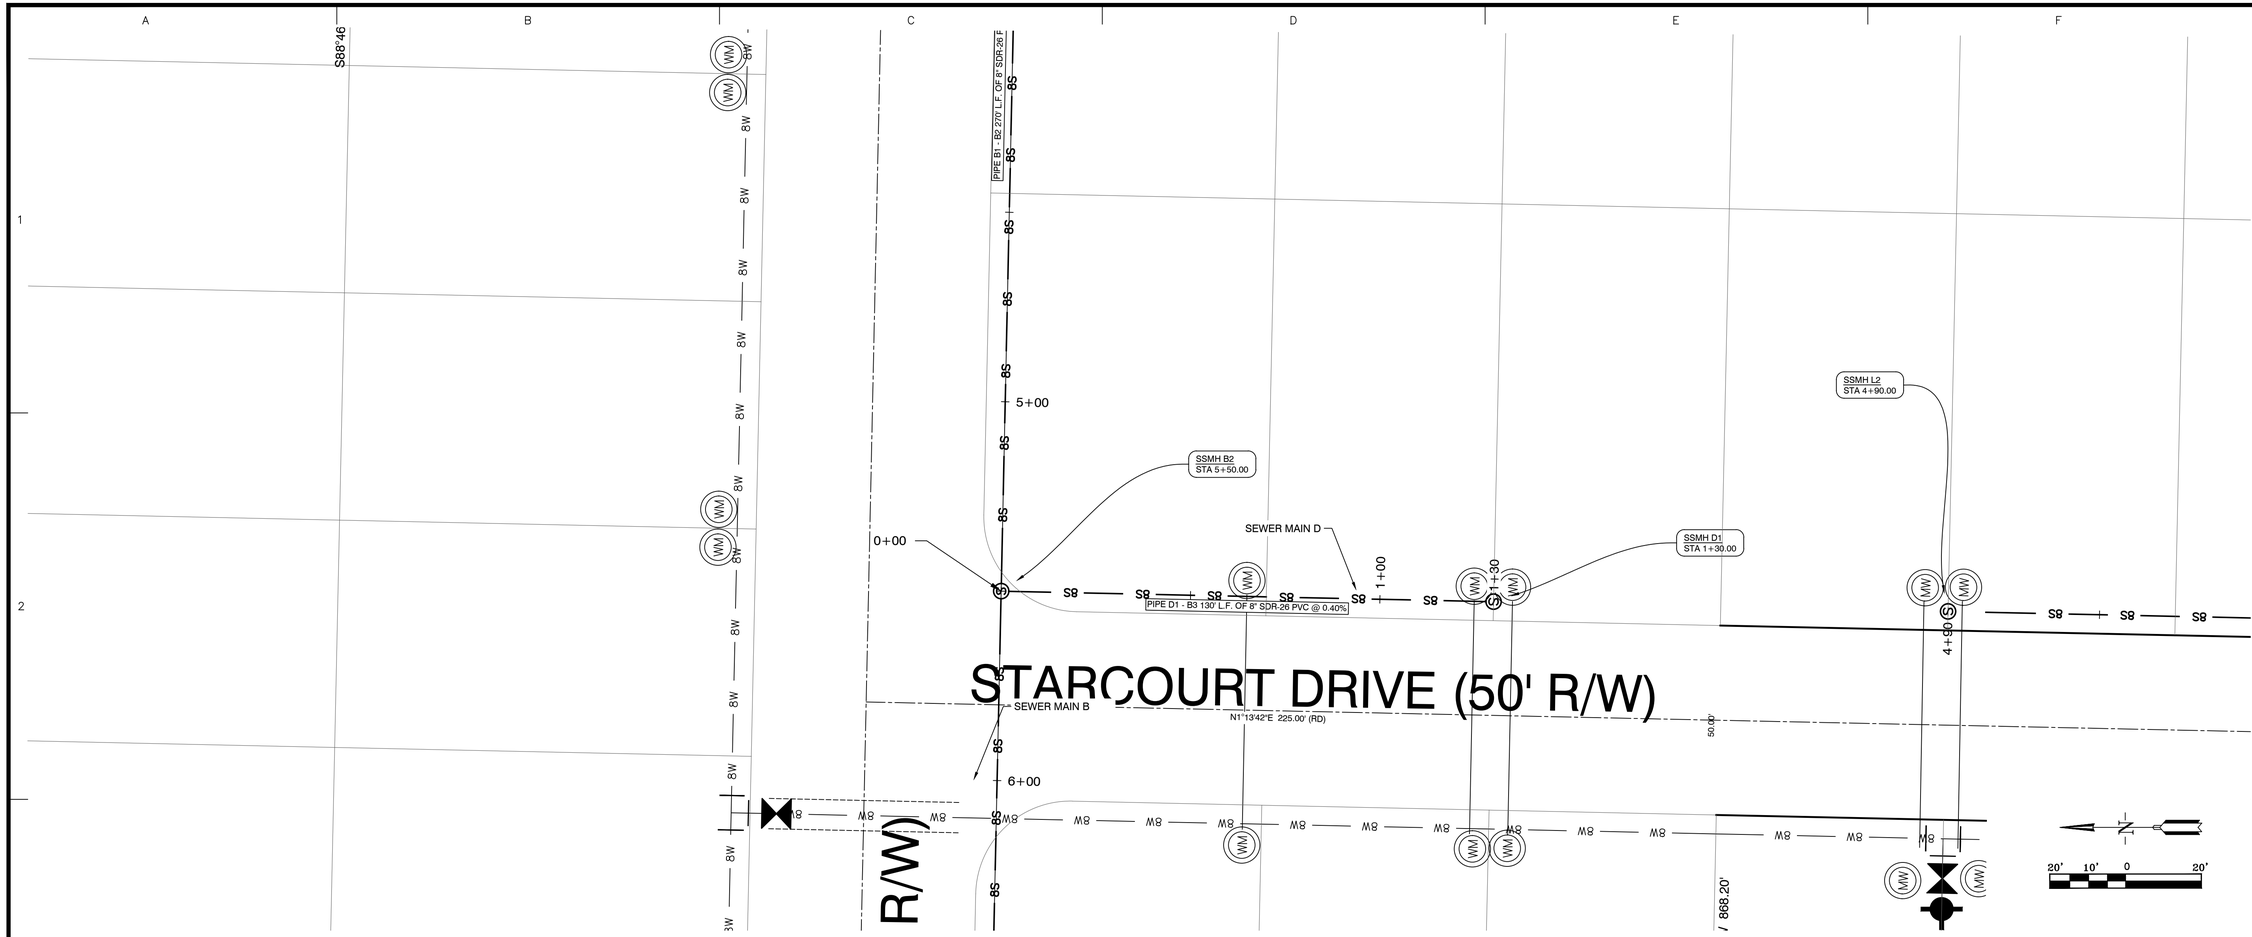

SEWER MAIN D STA. 0+00 – 1+30

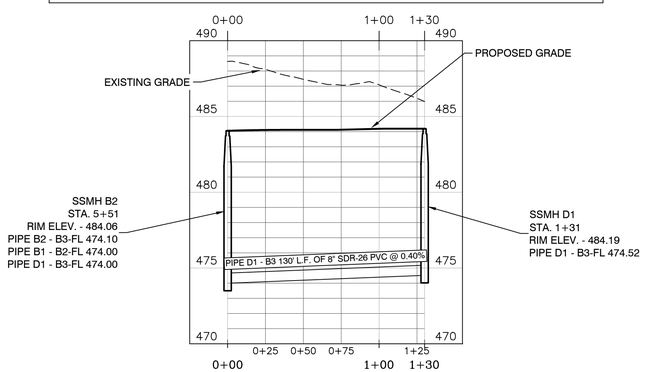

SCALE: H 1" = 50'
V 1" = 5'

BY	REVISION	DATE

GNE Designing our client's success

GarNat Engineering, LLC
P.O. Box 116
Benton, AR 72018
3825 Mt Carmel Rd
Bryant, AR 72022
garnatengineering@gmail.com
Ph (501) 408-4650

HAWKINS VALLEY
OVERALL WATER & SEWER
FOR: THOMAS DB COLLINS, LTD, LLC
CITY OF BRYANT,
SALINE COUNTY, ARKANSAS

STATE OF ARKANSAS
VERNON J. WILLIAMS
REGISTERED PROFESSIONAL ENGINEER
NO. 9551

01-23-2025


CONTENTS:
SANITARY SEWER PLAN & PROFILE
MAIN "D" STA. 0+00 - 1+30

PROJECT NO: 24076


DATE: DECEMBER 2024

SHEET NO: 8

a:\Projects\2024 Projects\24076 Hawkins Valley Spillpath Road Strawberry Lane Lee Ranch\Drawings\DWG\Drafts\24076 Hawkins Valley Water and Sewer R11 - 1-15-2025 10.dwg

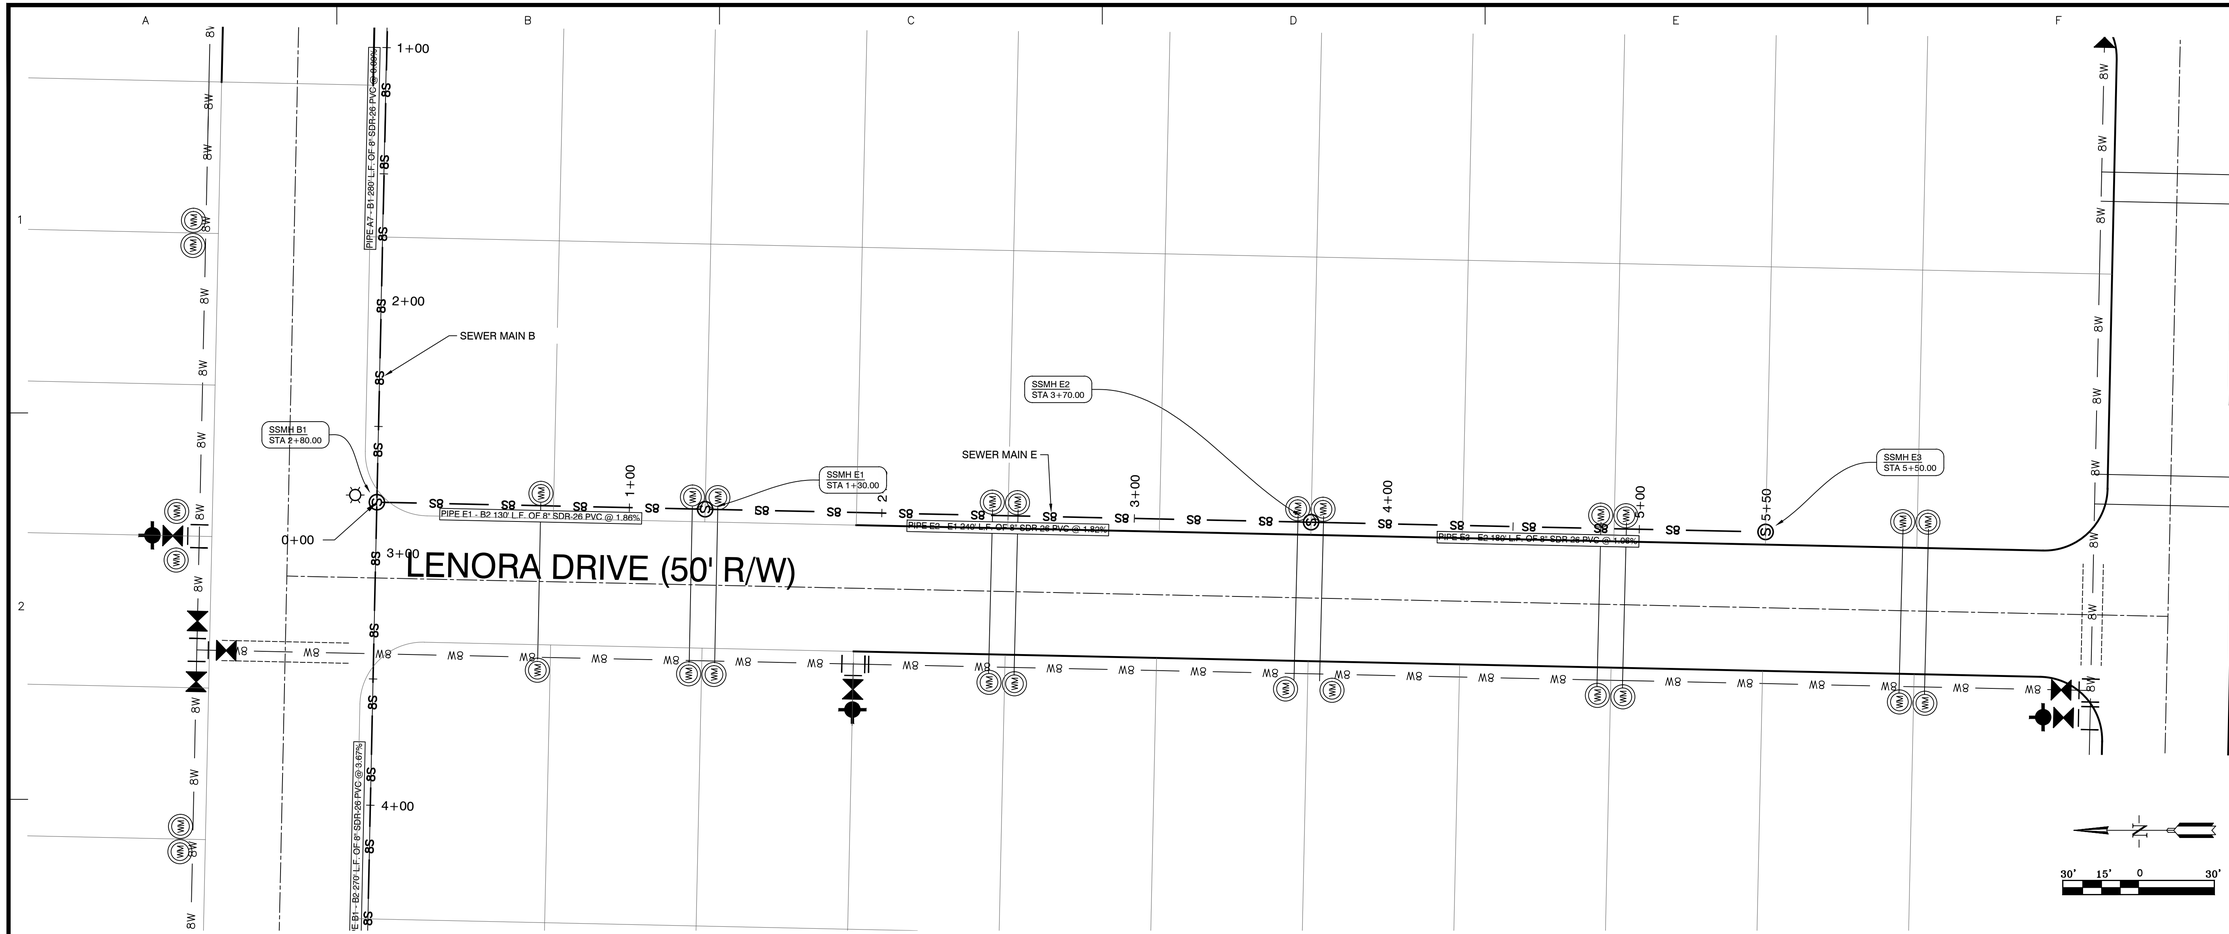

SEWER MAIN E STA. 0+00 - 5+50

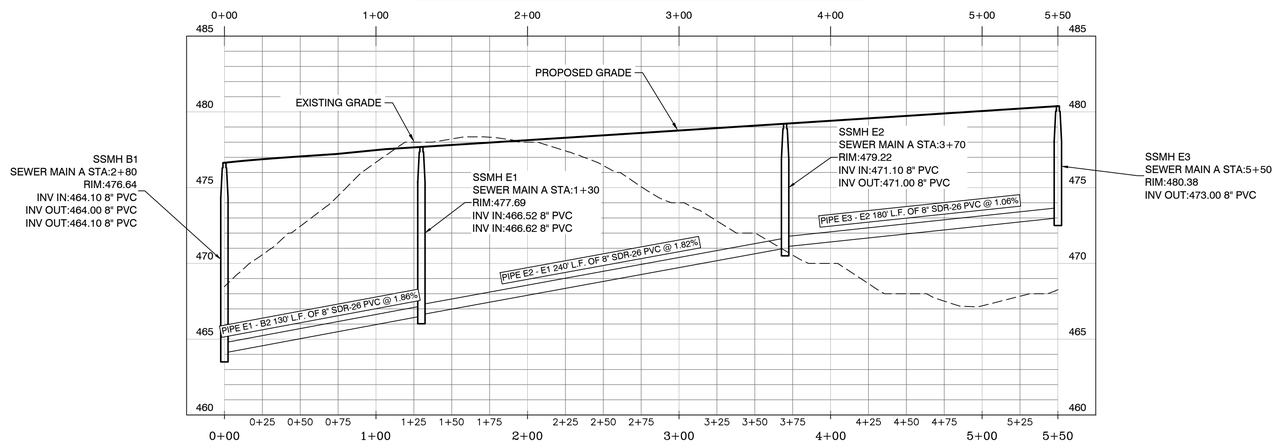

SCALE: H 1" = 50'
V 1" = 5'

BY	REVISION	DATE

GNE Designing our client's success
GarNat Engineering, LLC
P.O. Box 116
Benton, AR 72018
3825 Mt Carmel Rd
Bryant, AR 72022
Ph (501) 408-4650
garnatengineering@gmail.com

HAWKINS VALLEY OVERALL WATER & SEWER
FOR: THOMAS DB COLLINS, LTD, LLC
CITY OF BRYANT,
SALINE COUNTY, ARKANSAS

STATE OF ARKANSAS
REGISTERED PROFESSIONAL ENGINEER
NO. 9551
VERNON J. WILLIAMS

01-23-2025


CONTENTS:
SANITARY SEWER PLAN & PROFILE
MAIN "E"
STA. 0+00 - 5+50

PROJECT NO: 24076


DATE: DECEMBER 2024

SHEET NO: 9

A:\Projects\2024 Projects\24076 Hawkins Valley Springhill Road Strawberry Lane Lee Property\Drawings\Dwgs\24076 Hawkins Valley Water and Sewer RFI - 1-15-2025 R1.dwg

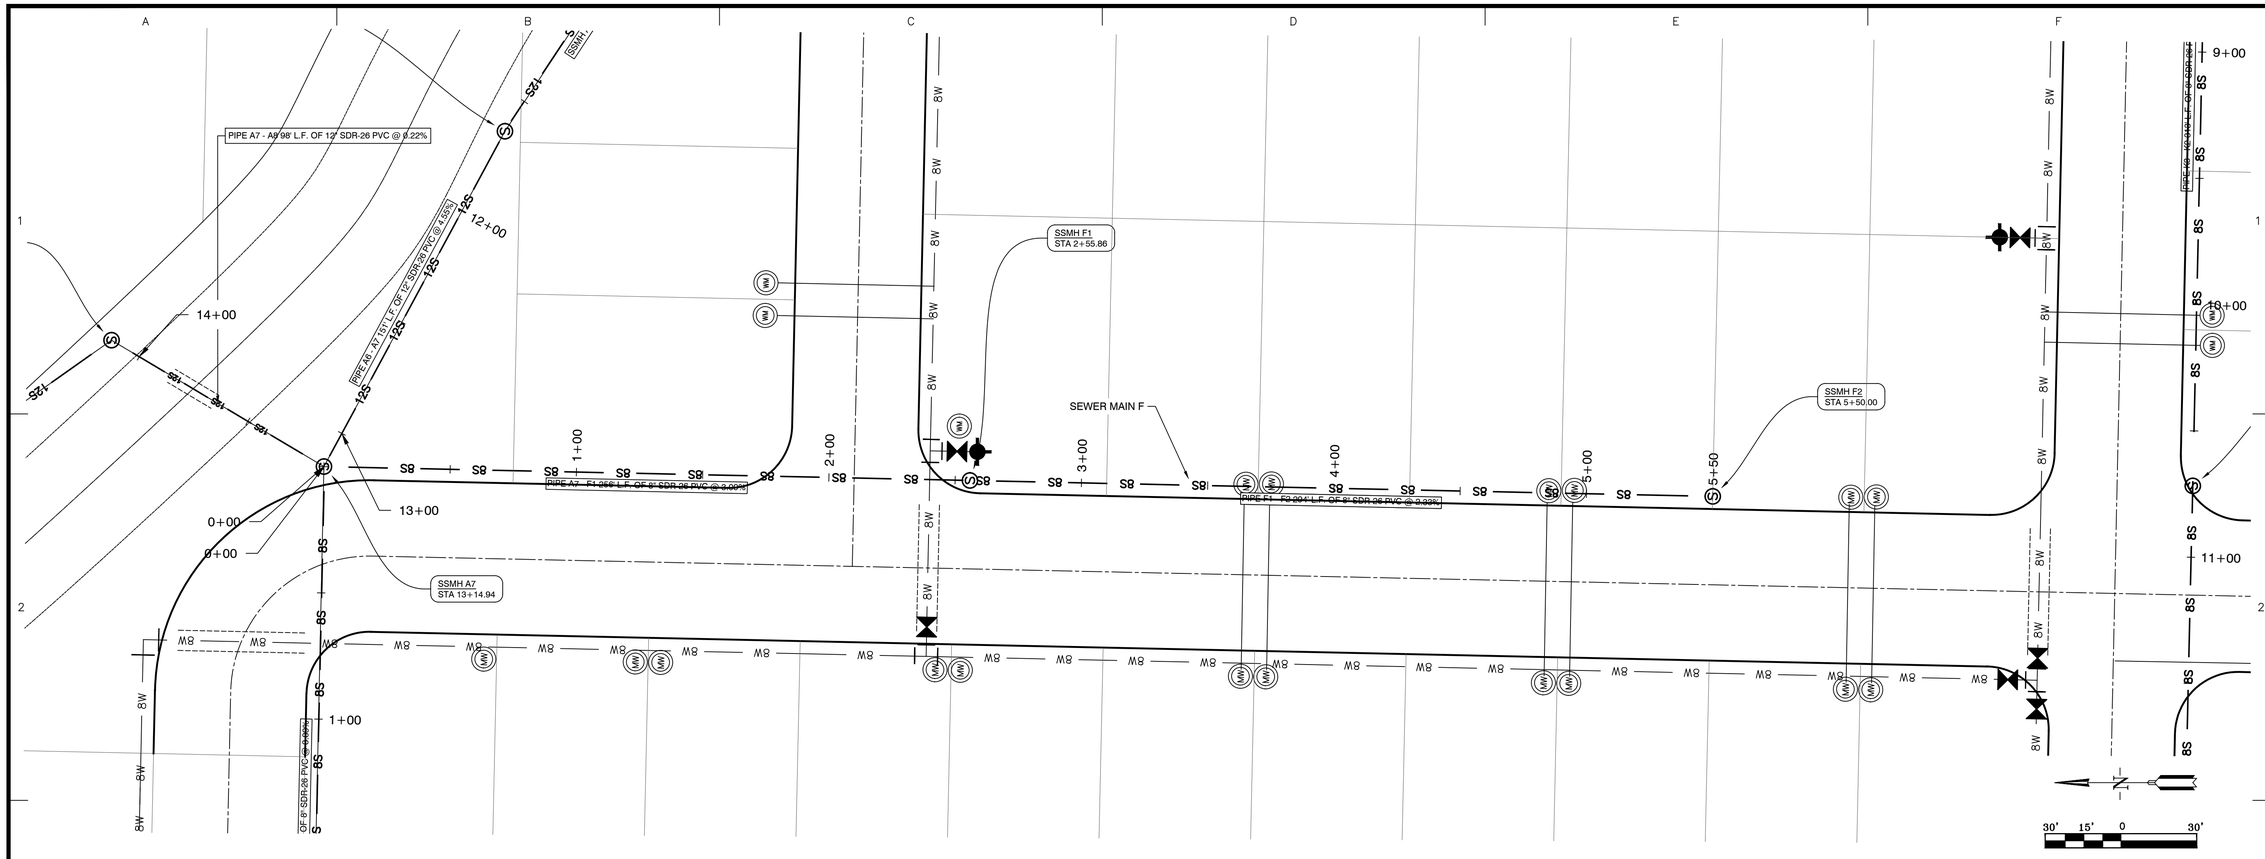

SEWER MAIN F STA. 0+00 – 5+50

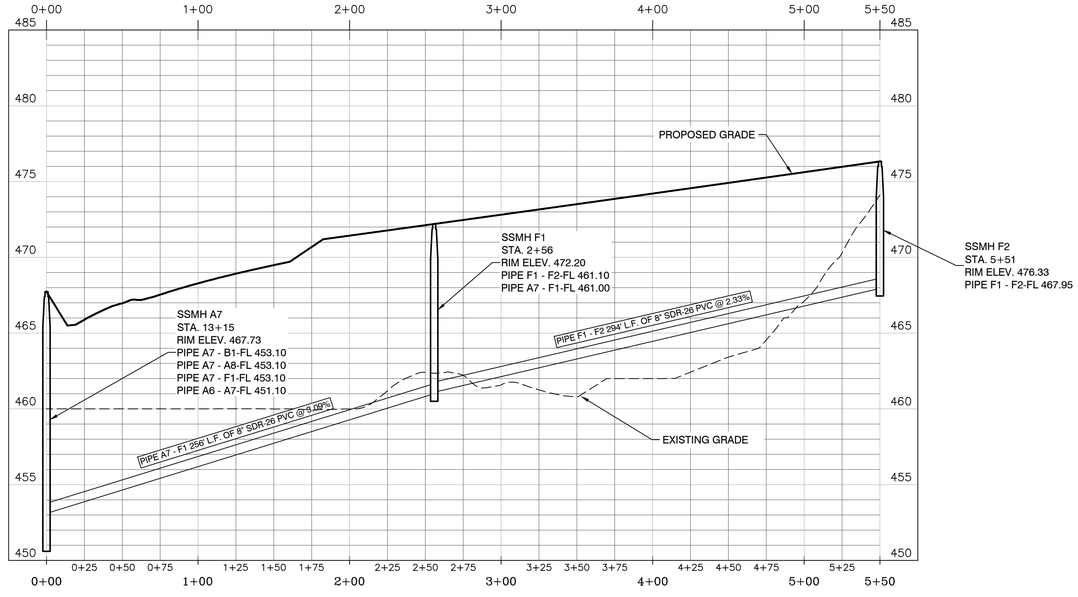

SCALE: H 1" = 50'
V 1" = 5'

BY	REVISION	DATE

GNE Designing our client's success
GarNat Engineering, LLC
P.O. Box 116
Benton, AR 72018
3825 Mt Carmel Rd
Bryant, AR 72022
Ph (501) 408-4650
gamatengineering@gmail.com

HAWKINS VALLEY
OVERALL WATER & SEWER
FOR: THOMAS DB COLLINS, LTD, LLC
CITY OF BRYANT,
SALINE COUNTY, ARKANSAS

STATE OF ARKANSAS
REGISTERED PROFESSIONAL ENGINEER
NO. 9551
VERNON J. WILLIAMS

01-23-2025

CONTENTS:
SANITARY SEWER PLAN & PROFILE MAIN "F" STA. 0+00 - 5+50

PROJECT NO: 24076

DATE: DECEMBER 2024

SHEET NO: 10

J:\Projects\2024 Projects\24076 Hawkins Valley Springhill Blvd Strawberry Lane Lee Ferguson\Drawings\Utility Drawings\24076 Hawkins Valley Water and Sewer R11 - 1-15-2025 R1.dwg

SEWER MAIN A

SEWER MAIN G

SEWER MAIN K

SSMH A6
STA 11+64.06

SSMH A5
STA 10+03.65

SSMH G1
STA 3+15.68

SSMH G2
STA 4+20.68

SSMH K2
STA 7+58.57

PIPE A7 - A8 98' L.F. OF 12" SDR-26 PVC @ 0.22%

SSMH A5 - A6 198' L.F. OF 8" SDR-26 PVC @ 0.22%

PIPE A4 - A5 198' L.F. OF 12" SDR-26 PVC @ 0.22%

PIPE A5 - G1 316' L.F. OF 8" SDR-26 PVC @ 3.19%

PIPE I1 - G1 342' L.F. OF 8"

PIPE G1 - G2 105' L.F. OF 8" SDR-26 PVC @ 2.05%


PIPE K1 - K2 98' L.F. OF 8" SDR-26 PVC @ 0.00%

0+00 1+00 2+00 3+00 4+00 4+21

7+00 8+00 9+00 10+00

30' 15' 0 30'

SEWER MAIN G STA. 0+00 – 4+21

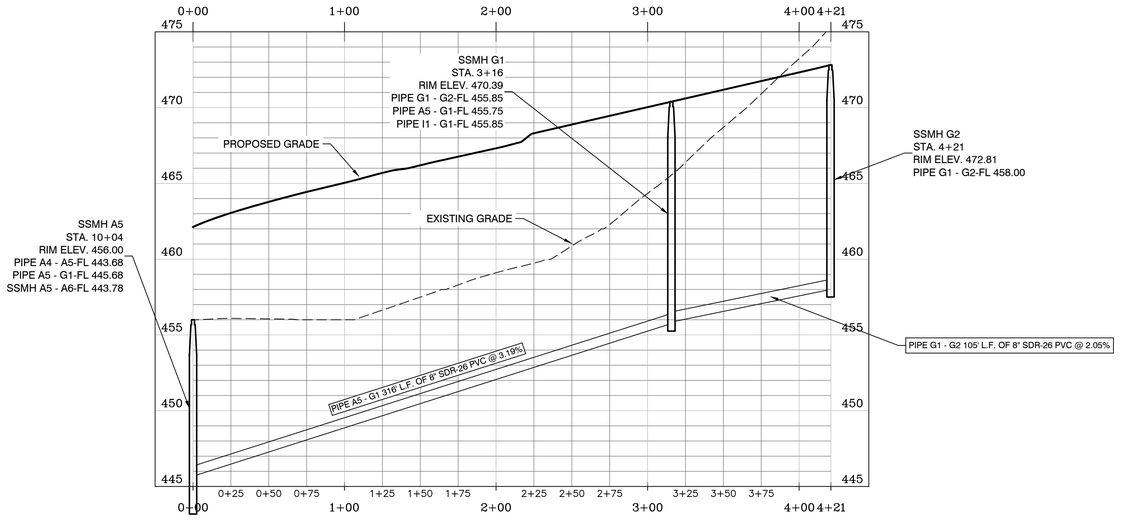

SCALE: H 1" = 50'
V 1" = 5'

BY	REVISION	DATE

GNE Designing our client's success

GarNat Engineering, LLC
P.O. Box 116
Benton, AR 72018
3825 Mt Carmel Rd
Bryant, AR 72022
Ph (501) 408-4650
garnatengineering@gmail.com

HAWKINS VALLEY
OVERALL WATER & SEWER
FOR: THOMAS DB COLLINS, LTD, LLC
CITY OF BRYANT,
SALINE COUNTY, ARKANSAS

STATE OF ARKANSAS
REGISTERED PROFESSIONAL ENGINEER
NO. 9551
VERNON J. WILLIAMS

01-23-2025


CONTENTS:
SANITARY SEWER PLAN & PROFILE MAIN "G" STA. 0+00 - 4+21

PROJECT NO: 24076


DATE: DECEMBER 2024

SHEET NO: 11


J:\Projects\24076 Hawkins Valley Springhill Blvd Strawberry Lane Lee Ferguson\Drawings\Utility Design\24076 Hawkins Valley Water and Sewer R11 - 1-15-2025 R1.dwg

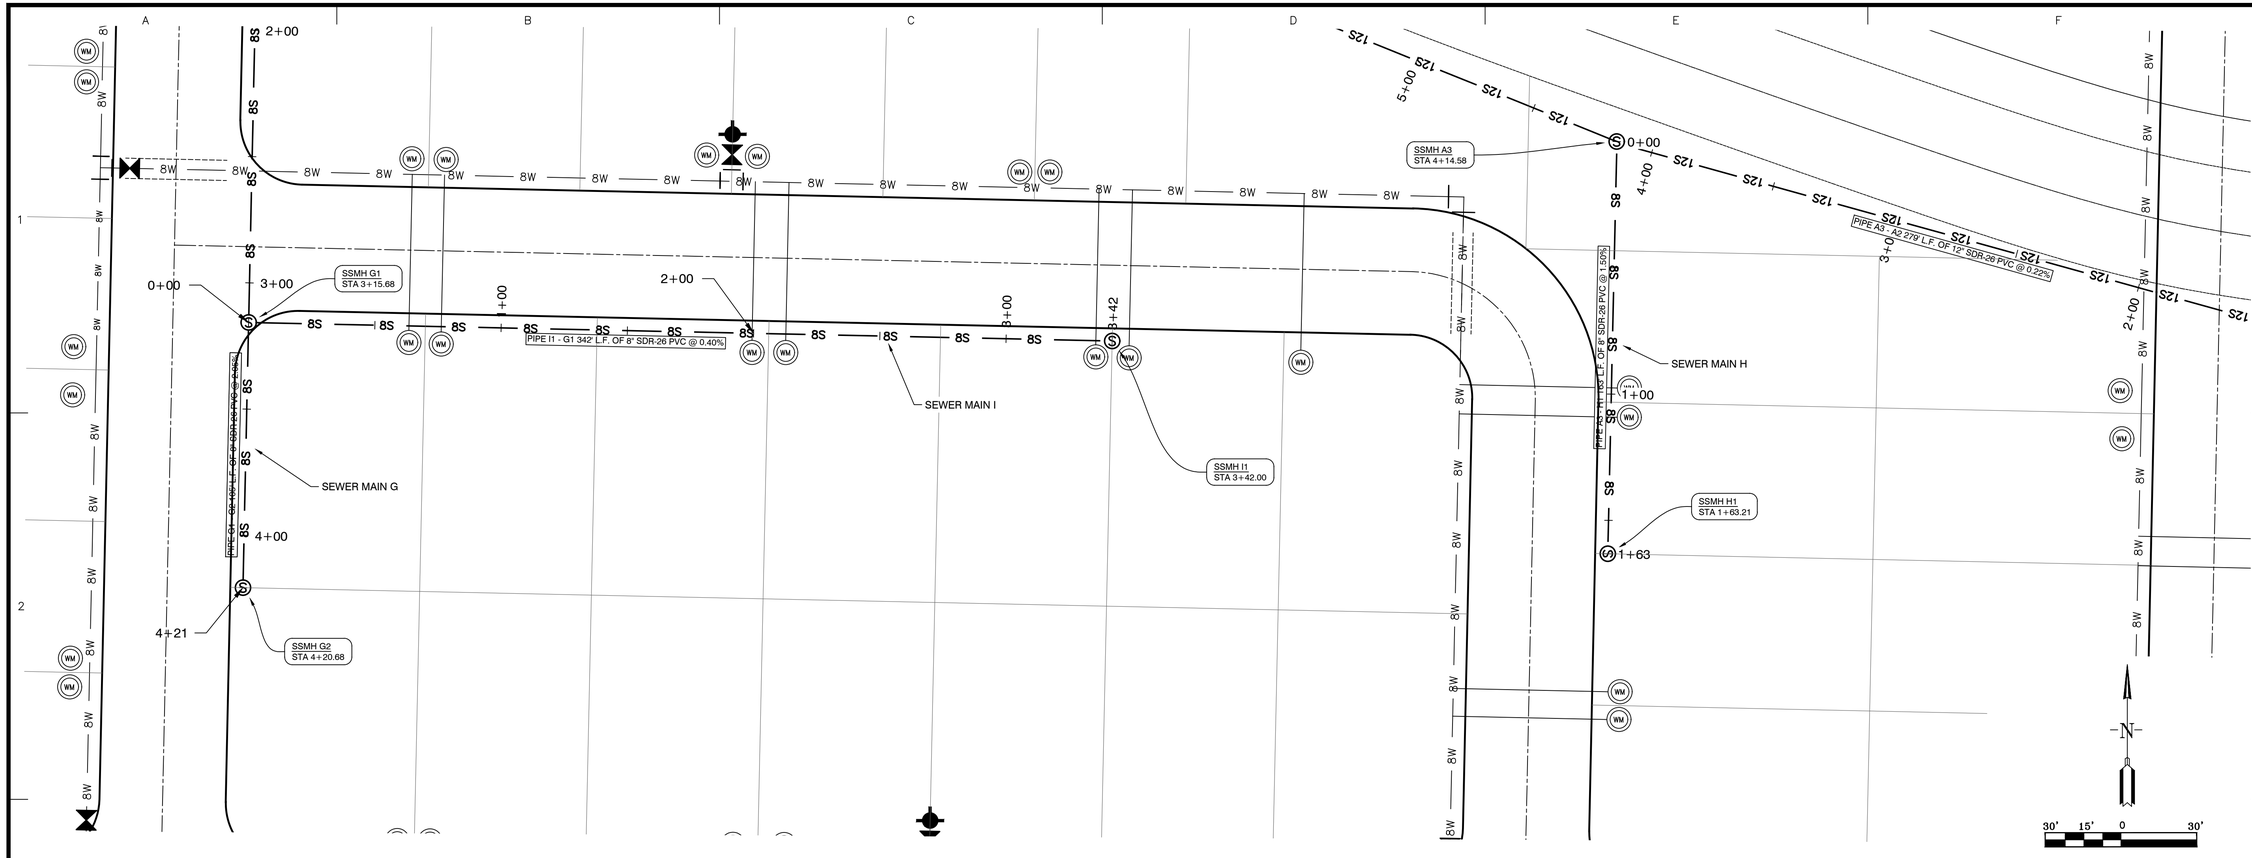

SEWER MAIN I STA. 0+00 – 3+42

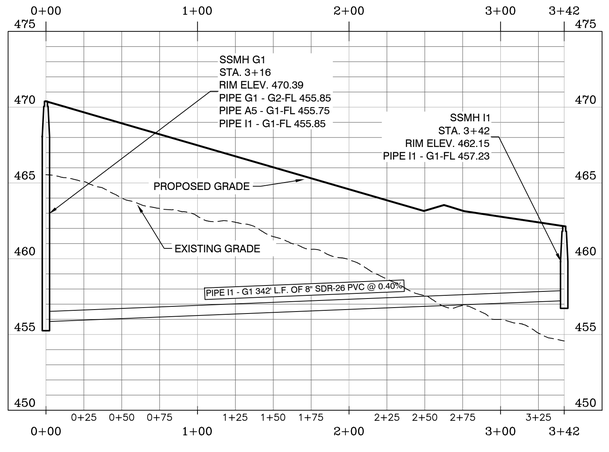

SEWER MAIN H STA. 0+00 – 1+64

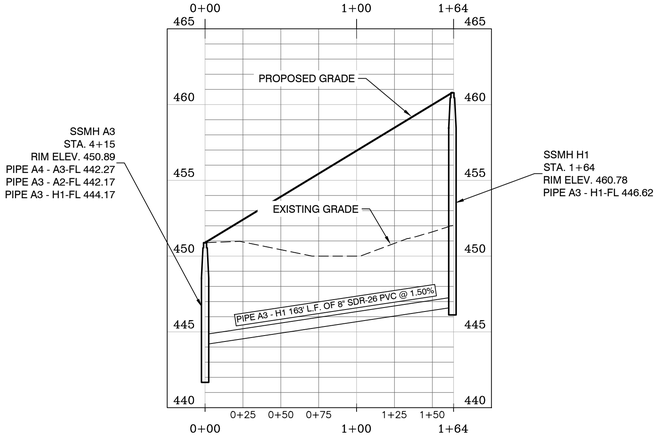

SCALE: H 1" = 50'
V 1" = 5'

GNE Designing our client's success

GarNat Engineering, LLC
P.O. Box 116
Benton, AR 72018
Ph (501) 408-4650
3825 Mt Carmel Rd
Bryant, AR 72022
garnatengineering@gmail.com

BY	REVISION	DATE

HAWKINS VALLEY
OVERALL WATER & SEWER
FOR: THOMAS DB COLLINS, LTD, LLC
CITY OF BRYANT,
SALINE COUNTY, ARKANSAS

STATE OF ARKANSAS
REGISTERED PROFESSIONAL ENGINEER
NO. 9551
VERNON J. WILLIAMS

01-23-2025


CONTENTS:
SANITARY SEWER PLAN & PROFILE
MAIN "I"
STA. 0+00 - 3+42
MAIN "H"
STA. 0+00 - 1+64

PROJECT NO:
24076


DATE:
DECEMBER 2024

SHEET NO:
12

J:\Projects\2024 Projects\24076 Hawkins Valley Springhill Blvd Strawberry Lane Lee Ferguson\Drawings\Utility Drawings\24076 Hawkins Valley Water and Sewer R11 - 1-15-2025 R1.dwg

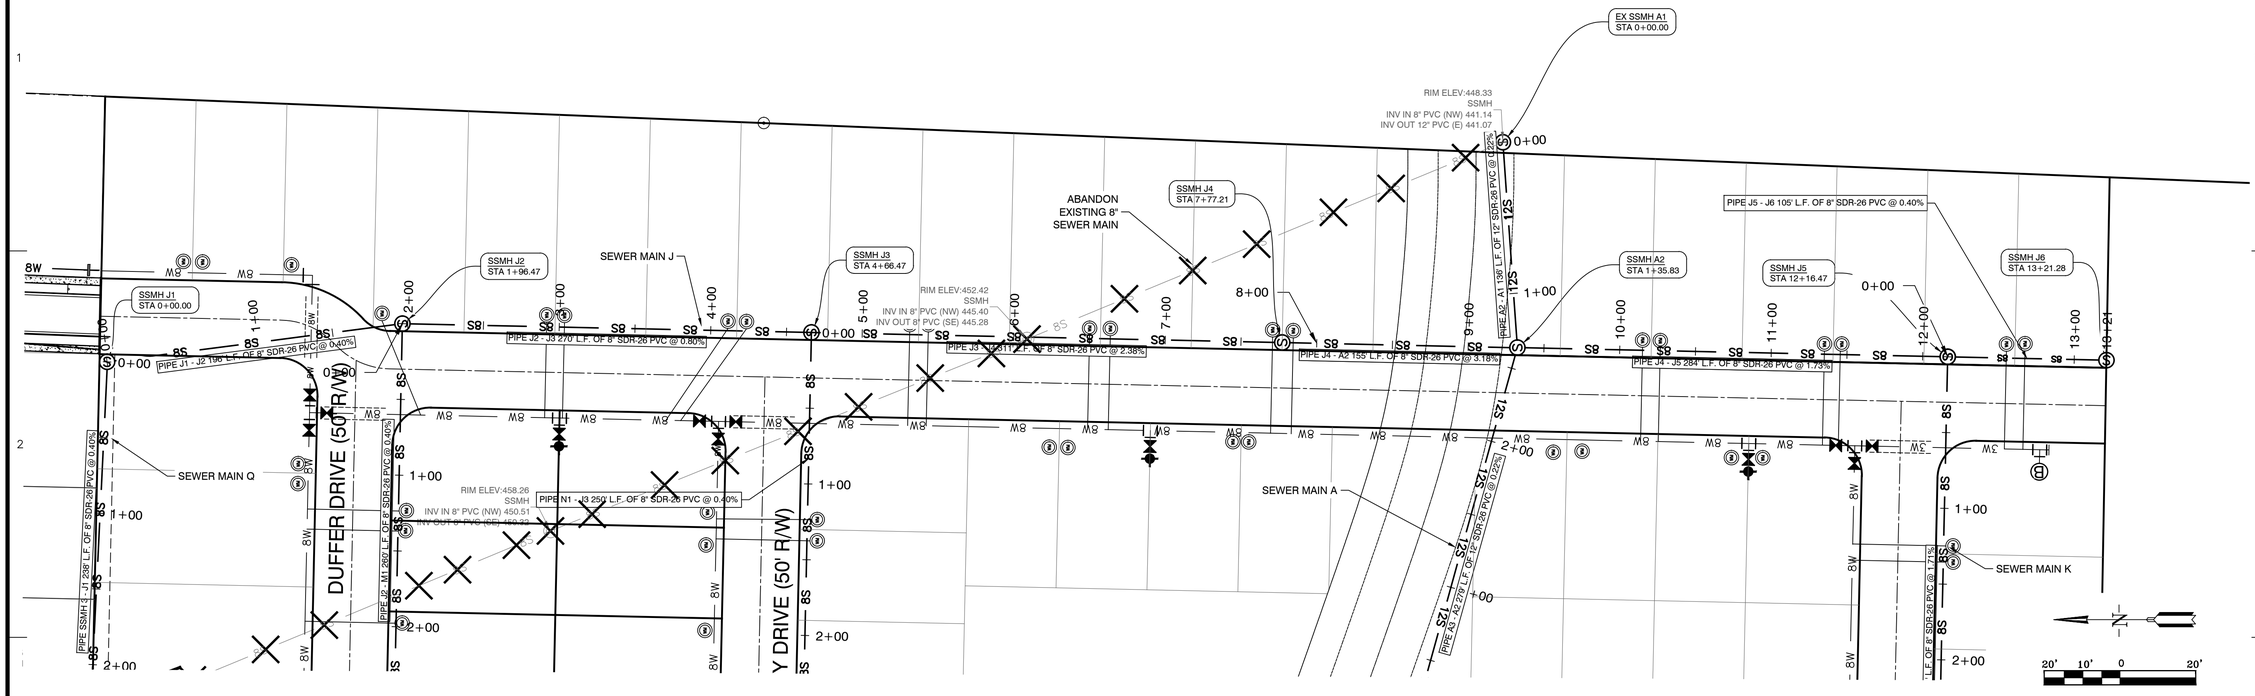

SEWER MAIN J STA. 0+00 – 13+22

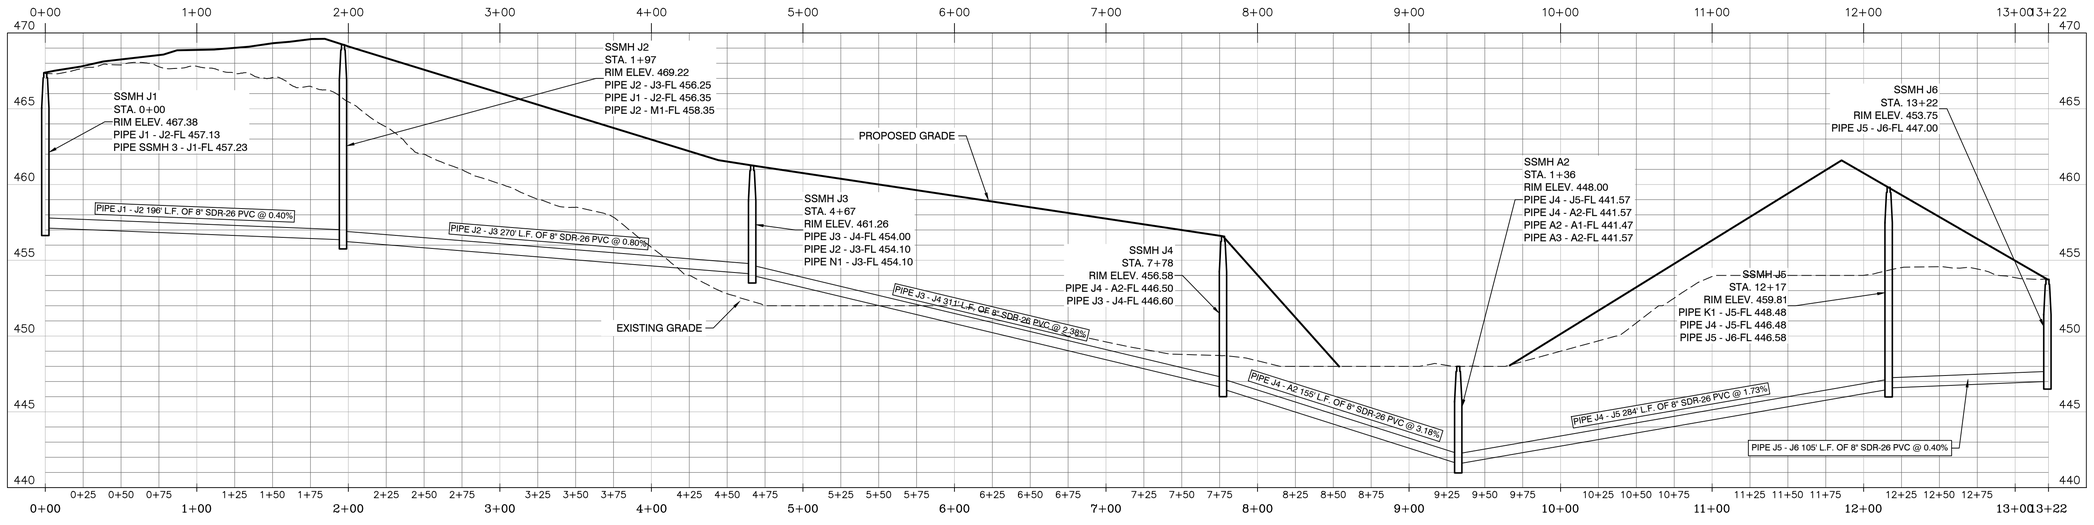

SCALE: H 1" = 50'
V 1" = 5'

GNE Designing our client's success
GarNat Engineering, LLC
P.O. Box 116
Benton, AR 72018
3825 Mt Carmel Rd
Bryant, AR 72022
Ph (501) 408-4650
gamatengineering@gmail.com

DATE	REVISION	BY

HAWKINS VALLEY
OVERALL WATER & SEWER
FOR: THOMAS DB COLLINS, LTD, LLC
CITY OF BRYANT,
SALINE COUNTY, ARKANSAS

STATE OF ARKANSAS
REGISTERED PROFESSIONAL ENGINEER
VERNON J. WILLIAMS
NO. 9551

01-23-2025


CONTENTS:
SANITARY SEWER PLAN & PROFILE MAIN "J" STA. 0+00 - 13+22

PROJECT NO: 24076

DATE: DECEMBER 2024

SHEET NO: 13

J:\Projects\2024 Projects\24076 Hawkins Valley Springhill Road Strawberry Lane Lee Ferguson\Cyberdyne\Utility\Drawings\24076 Hawkins Valley Water and Sewer R11 - 1-15-2025 R1.dwg

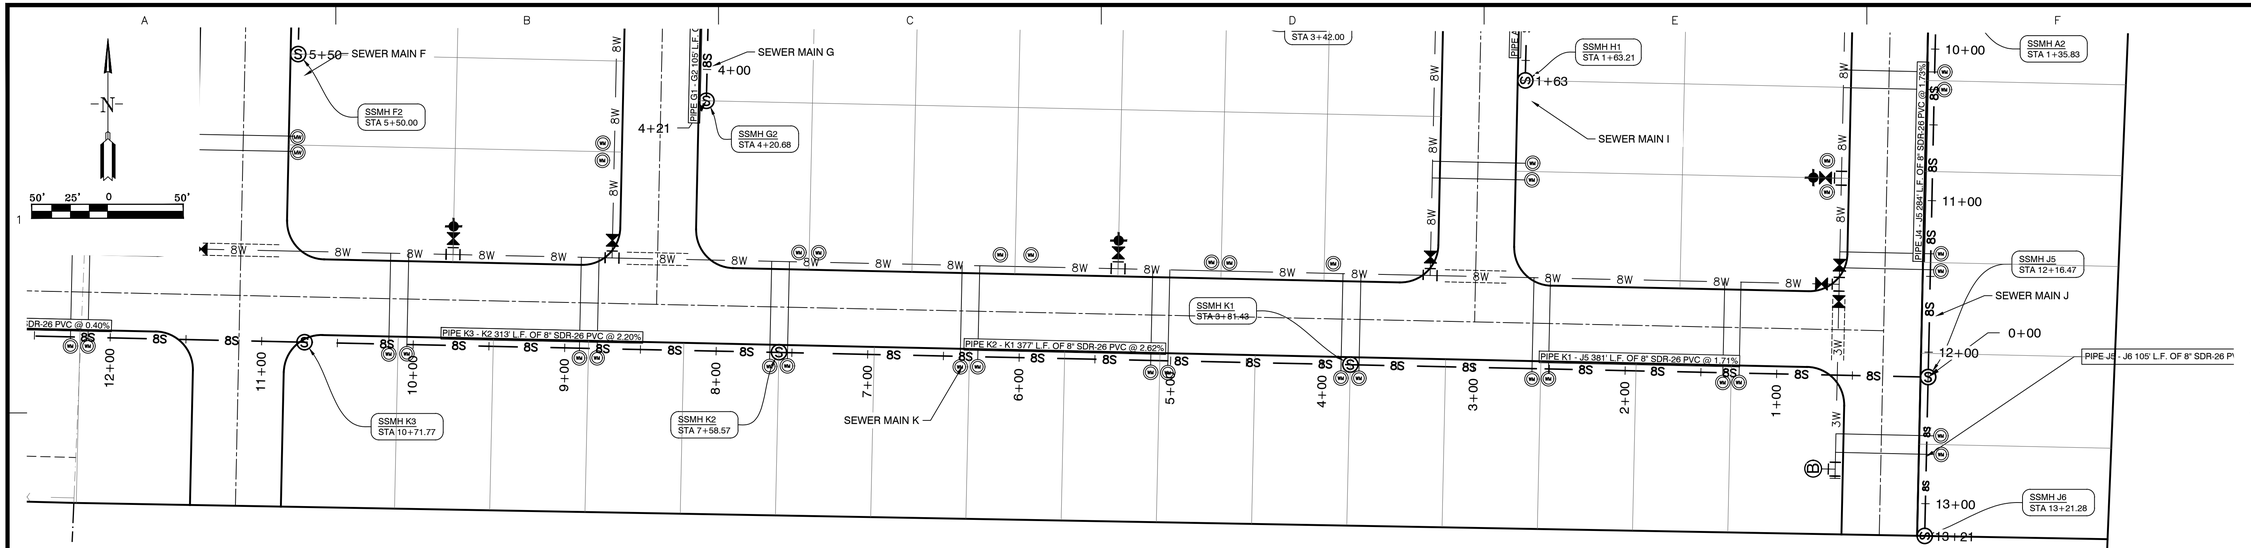

SEWER MAIN K STA. 0+00 – 10+72

SCALE: H 1" = 50'
V 1" = 5'

BY	REVISION	DATE

GNE Designing our client's success
GarNat Engineering, LLC
P.O. Box 116
Benton, AR 72018
Ph (501) 408-4650
3825 Mt Carmel Rd
Bryant, AR 72022
garnatengineering@gmail.com

HAWKINS VALLEY
OVERALL WATER & SEWER
FOR: THOMAS DB COLLINS, LTD, LLC
CITY OF BRYANT,
SALINE COUNTY, ARKANSAS

STATE OF ARKANSAS
REGISTERED PROFESSIONAL ENGINEER
NO. 9551
VERNON J. WILLIAMS

01-23-2025


CONTENTS:
SANITARY SEWER PLAN & PROFILE
MAIN "K"
STA. 0+00 - 10+72

PROJECT NO: 24076


DATE: DECEMBER 2024

SHEET NO: 14

a:\Projects\24076 Hawkins Valley Subdivision\Drawings\Sewer\Sewer Plan & Profile Main K.dwg, 1/15/2025 11:40:00 AM, Vernon

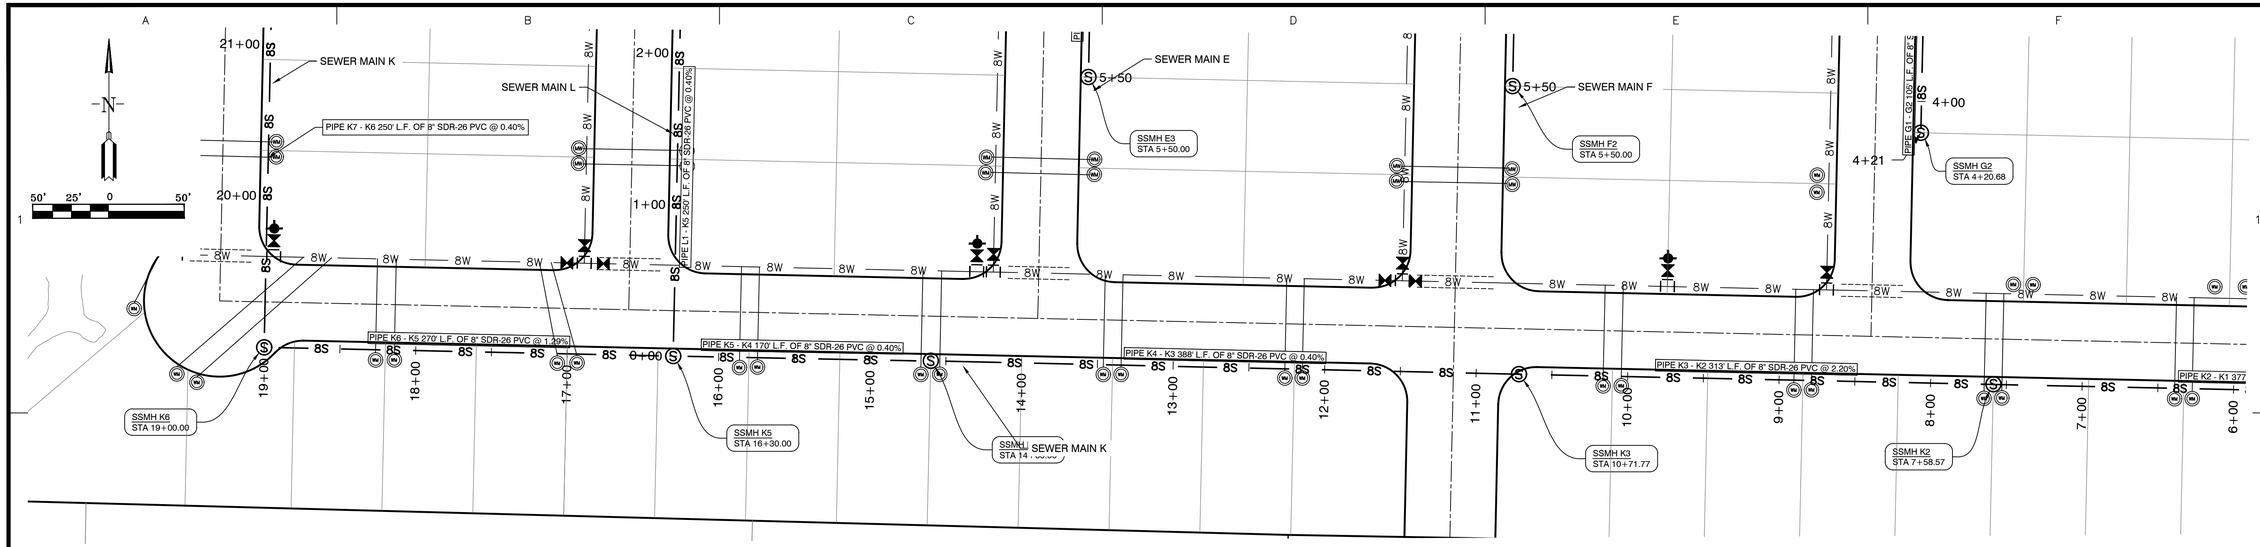

SEWER MAIN K STA. 10+71 – 19+00

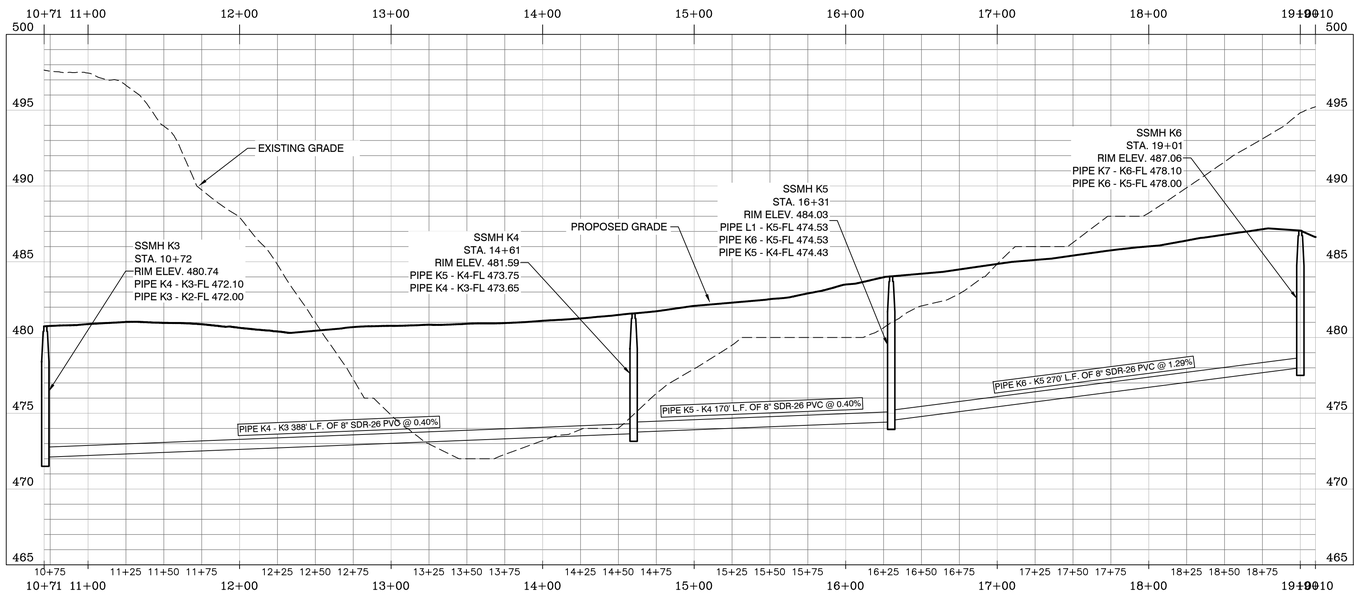

SCALE: H 1" = 50'
V 1" = 5'

GNE Designing our client's success
GarNat Engineering, LLC
P.O. Box 116
Benton, AR 72018
Ph (501) 408-4650
3825 Mt Carmel Rd
Bryant, AR 72022
garnatengineering@gmail.com

REVISION | BY | DATE

HAWKINS VALLEY
OVERALL WATER & SEWER
FOR: THOMAS DB COLLINS, LTD, LLC
CITY OF BRYANT,
SALINE COUNTY, ARKANSAS

STATE OF ARKANSAS
REGISTERED PROFESSIONAL ENGINEER
NO. 9551
VERNON J. WILLIAMS

01-23-2025


CONTENTS:
SANITARY SEWER PLAN & PROFILE
MAIN "K"
STA. 10+71 - 19+00

PROJECT NO: 24076


DATE: DECEMBER 2024

SHEET NO: 15


a:\Projects\2024\ Projects\24076 Hawkins Valley Sprigwell Road Strawberry Lane Lee Pennington\Drawings\24076 Hawkins Valley Water and Sewer Rev 1 - 1-15-2025.dwg

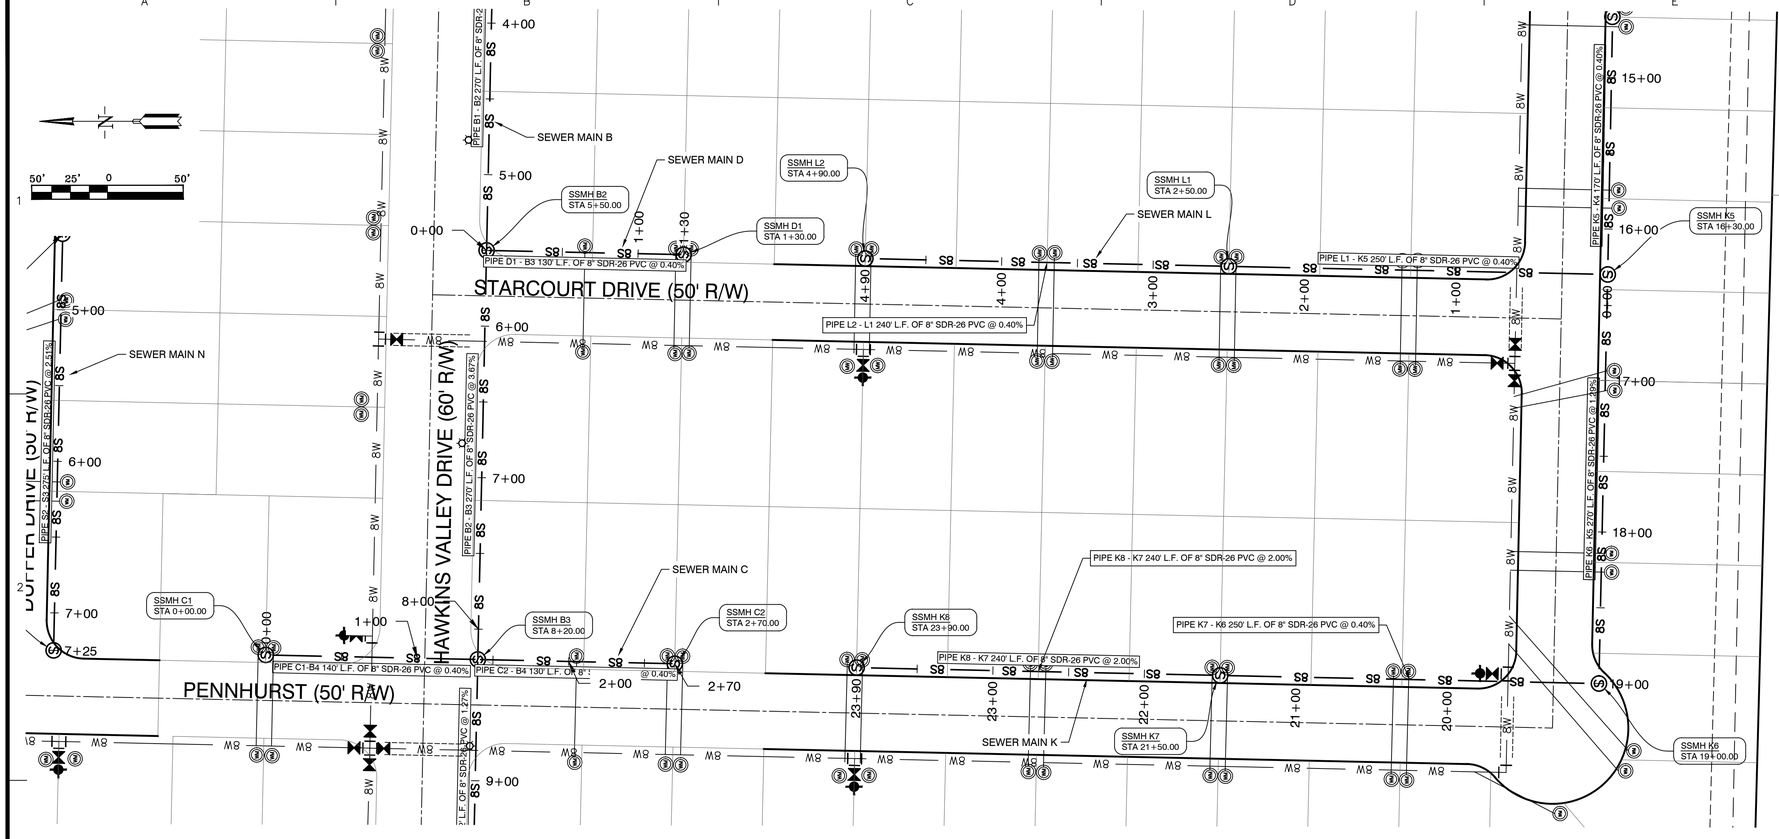

SEWER MAIN K STA. 19+00 – 23+90

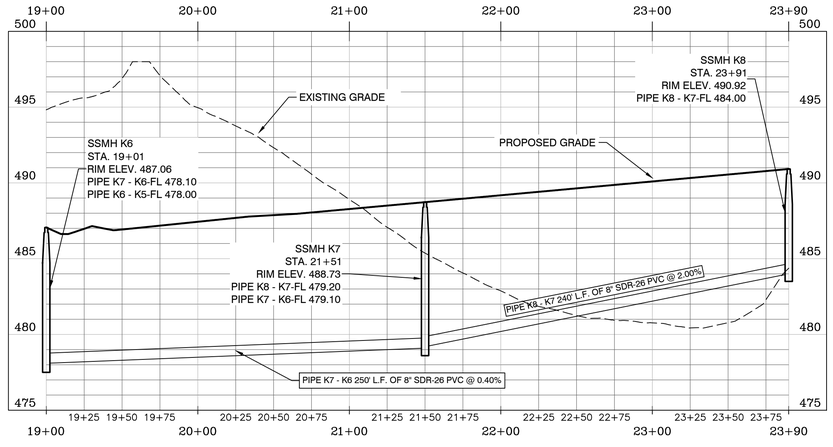

SEWER MAIN L STA. 0+00 – 4+90

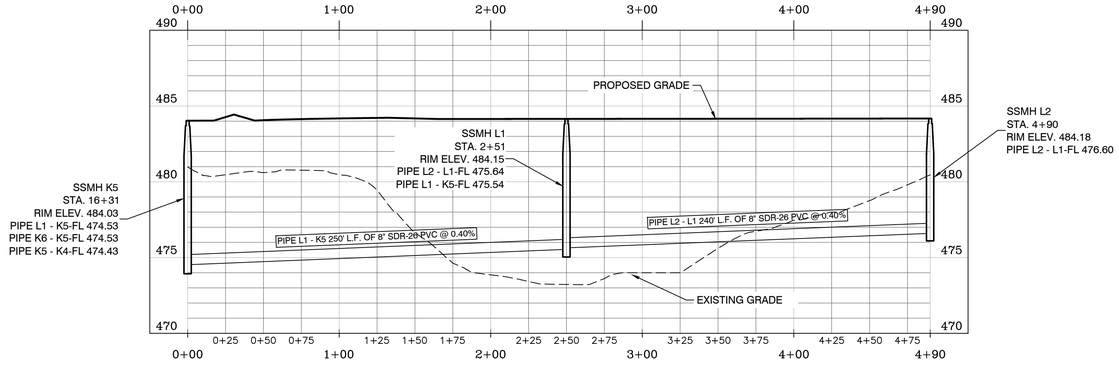

SCALE: H 1" = 50'
V 1" = 5'

BY	REVISION	DATE

GNE Designing our client's success
GarNat Engineering, LLC
P.O. Box 116
Benton, AR 72018
Ph (501) 408-4650
3825 Mt Carmel Rd
Bryant, AR 72022
garnatengineering@gmail.com

HAWKINS VALLEY
OVERALL WATER & SEWER
FOR: THOMAS DB COLLINS, LTD, LLC
CITY OF BRYANT,
SALINE COUNTY, ARKANSAS

STATE OF ARKANSAS
REGISTERED PROFESSIONAL ENGINEER
NO. 9551
VERNON J. WILLIAMS

01-23-2025


CONTENTS:
SANITARY SEWER PLAN & PROFILE
MAIN "K"
STA. 19+00 - 23+90
MAIN "L"
STA. 0+00 - 4+90

PROJECT NO:
24076


DATE:
DECEMBER 2024

SHEET NO:
16


J:\Projects\2024 Projects\24076 Hawkins Valley Springhill Blvd Strawberry Lane Lee Ferguson\Drawings\Utility Drawings\24076 Hawkins Valley Water and Sewer R11 - 1-15-2025 R1.dwg

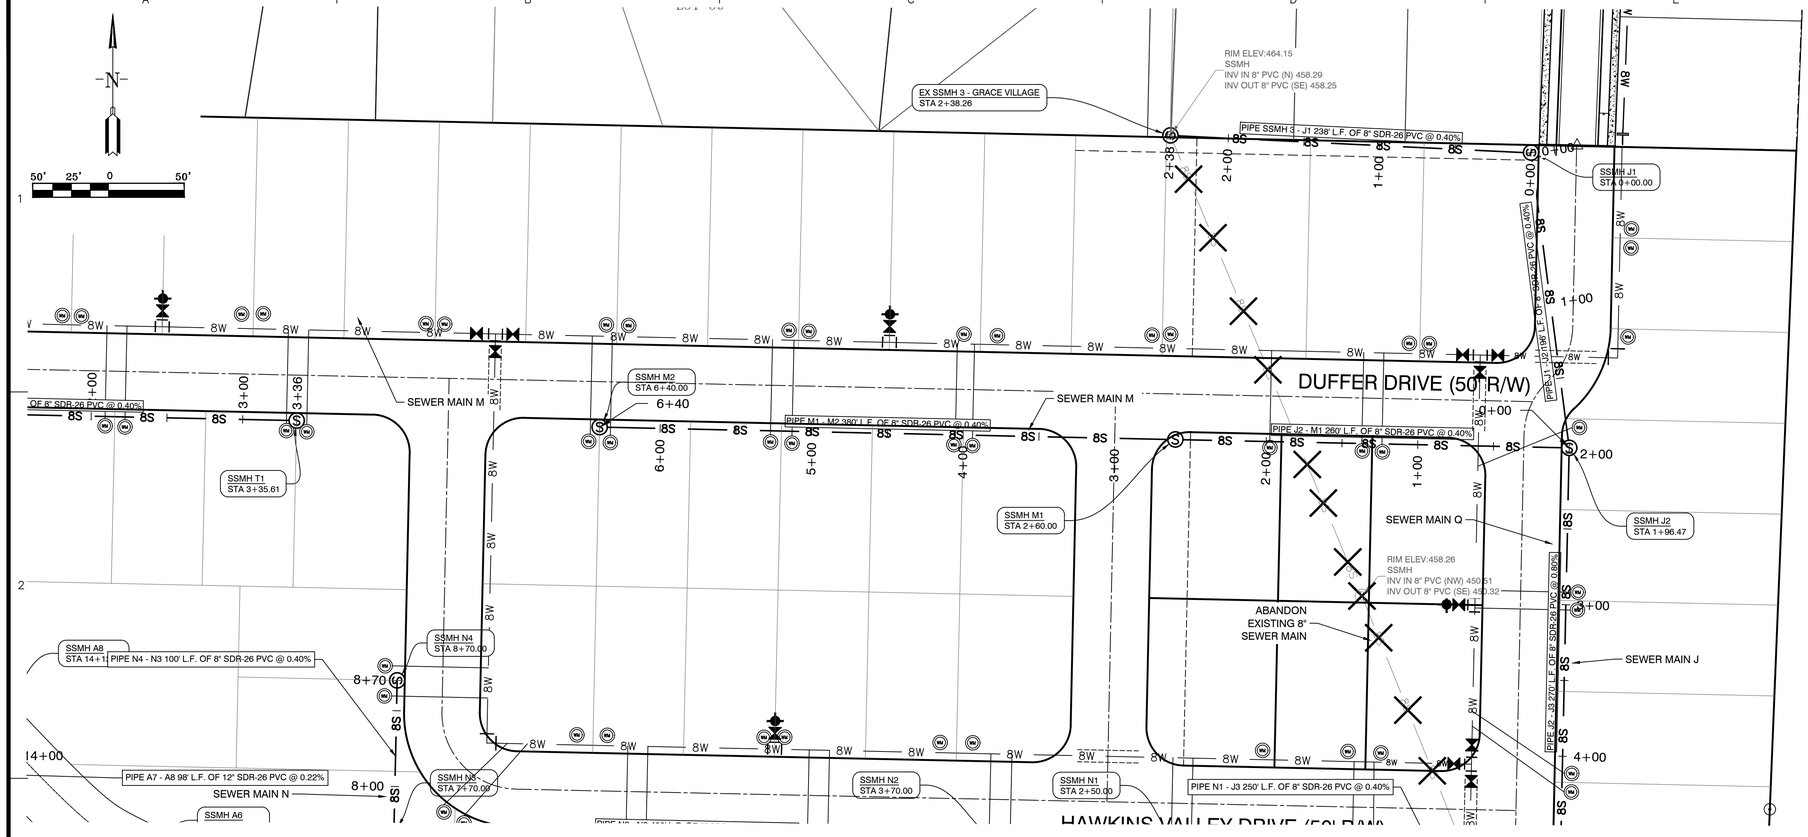

SEWER MAIN M STA. 0+00 – 6+40

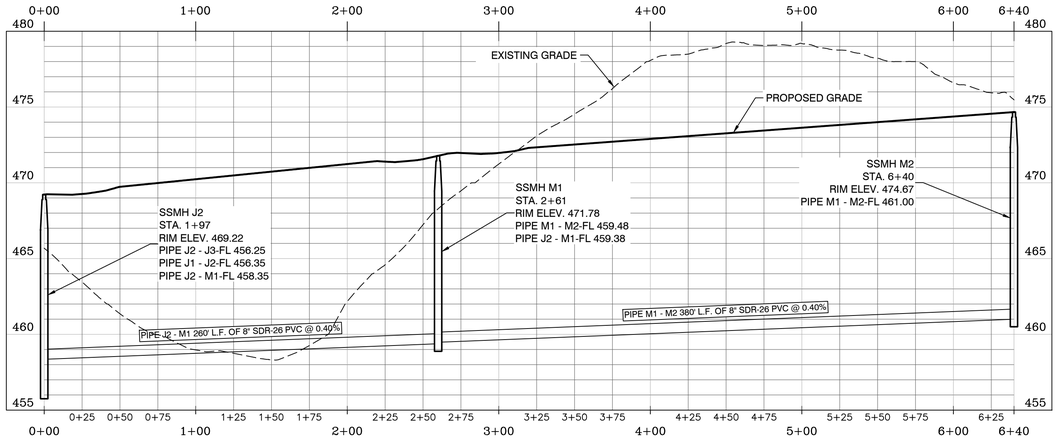

SEWER MAIN Q STA. 0+00 – 2+39

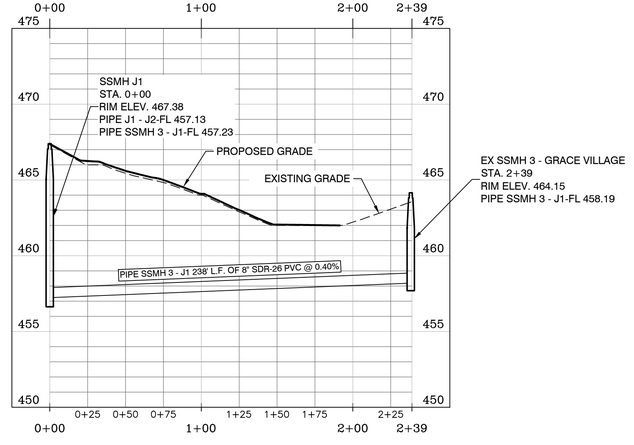

SCALE: H 1" = 50'
V 1" = 5'

BY	REVISION	DATE

GNE Designing our client's success
GarNat Engineering, LLC
P.O. Box 116
Benton, AR 72018
3825 Mt Carmel Rd
Bryant, AR 72022
Ph (501) 408-4650
garnatengineering@gmail.com

HAWKINS VALLEY
OVERALL WATER & SEWER
FOR: THOMAS DB COLLINS, LTD, LLC
CITY OF BRYANT,
SALINE COUNTY, ARKANSAS

STATE OF ARKANSAS
REGISTERED PROFESSIONAL ENGINEER
NO. 9551
VERNON J. WILLIAMS

01-23-2025


CONTENTS:
SANITARY SEWER
PLAN & PROFILE
MAIN "M"
STA. 0+00 - 6+40
MAIN "Q"
STA. 0+00 - 2+39

PROJECT NO:
24076


DATE:
DECEMBER 2024

SHEET NO:
17

J:\Projects\2024 Projects\24076 Hawkins Valley Springhill Blvd Strawberry Lane Lee Ferguson\Drawings\Utility Drawings\24076 Hawkins Valley Water and Sewer R11 - 1-15-2025 R1.dwg

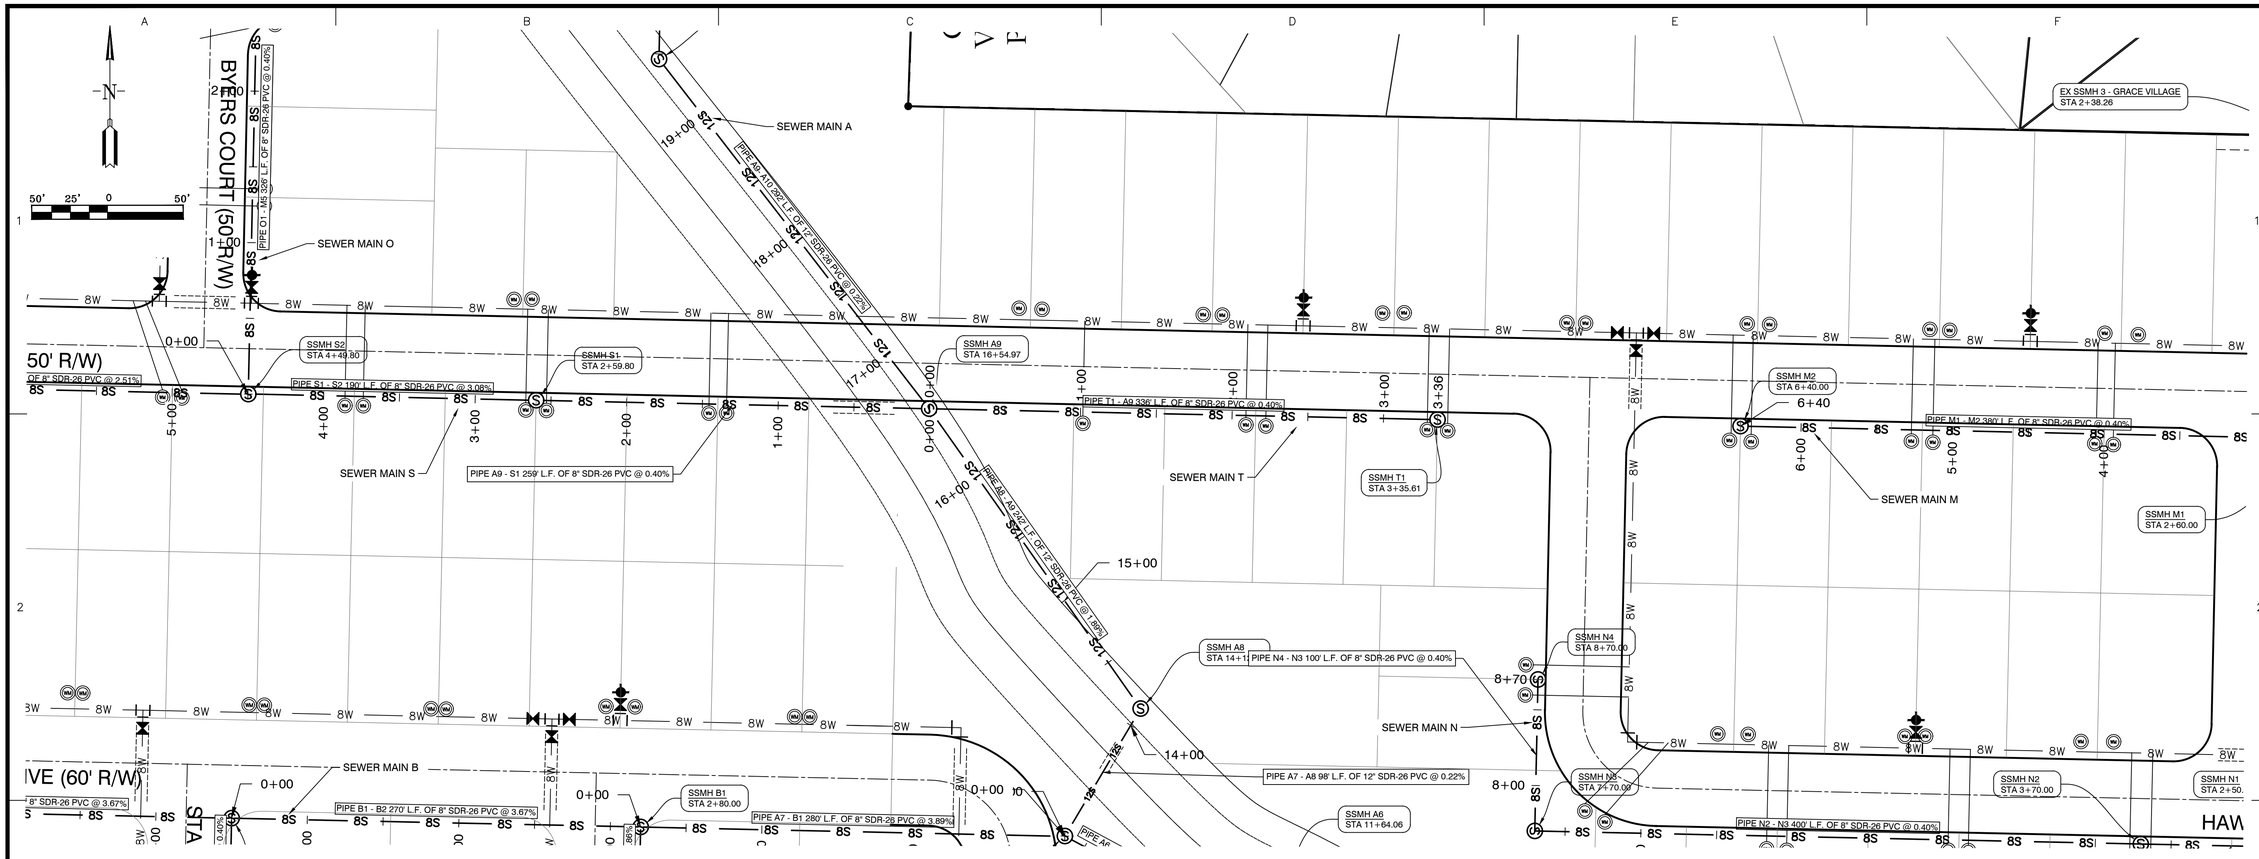

SEWER MAIN T STA. 0+00 - 3+36

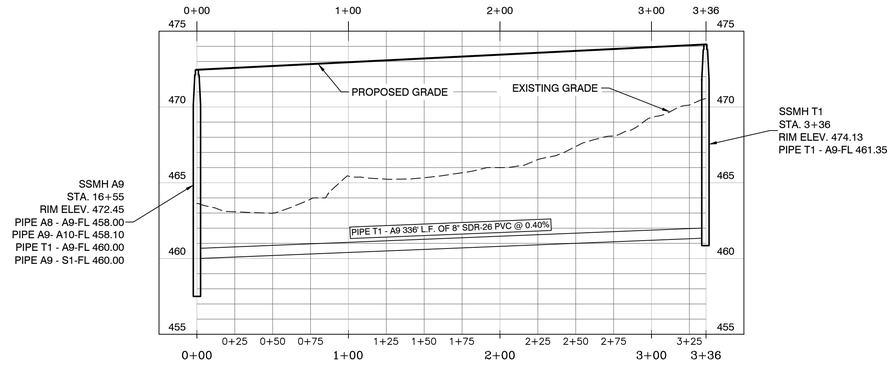

SCALE: H 1" = 50'
V 1" = 5'

GNE Designing our client's success
GarNat Engineering, LLC
P.O. Box 116
Benton, AR 72018
3825 Mt Carmel Rd
Bryant, AR 72022
Ph (501) 408-4650
garnatengineering@gmail.com

BY	REVISION	DATE

HAWKINS VALLEY
OVERALL WATER & SEWER
FOR: THOMAS DB COLLINS, LTD, LLC
CITY OF BRYANT,
SALINE COUNTY, ARKANSAS

STATE OF ARKANSAS
REGISTERED PROFESSIONAL ENGINEER
NO. 9551
VERNON J. WILLIAMS

01-23-2025


CONTENTS:
SANITARY SEWER PLAN & PROFILE MAIN "T" STA. 0+00 - 3+36

PROJECT NO: 24076


DATE: DECEMBER 2024

SHEET NO: 18

J:\Projects\24076 Hawkins Valley Springhill Blvd Strawberry Line Lee Ferguson\Drawings\Utility Drawings\24076 Hawkins Valley Water and Sewer R11 - 1-15-2025 R1.dwg

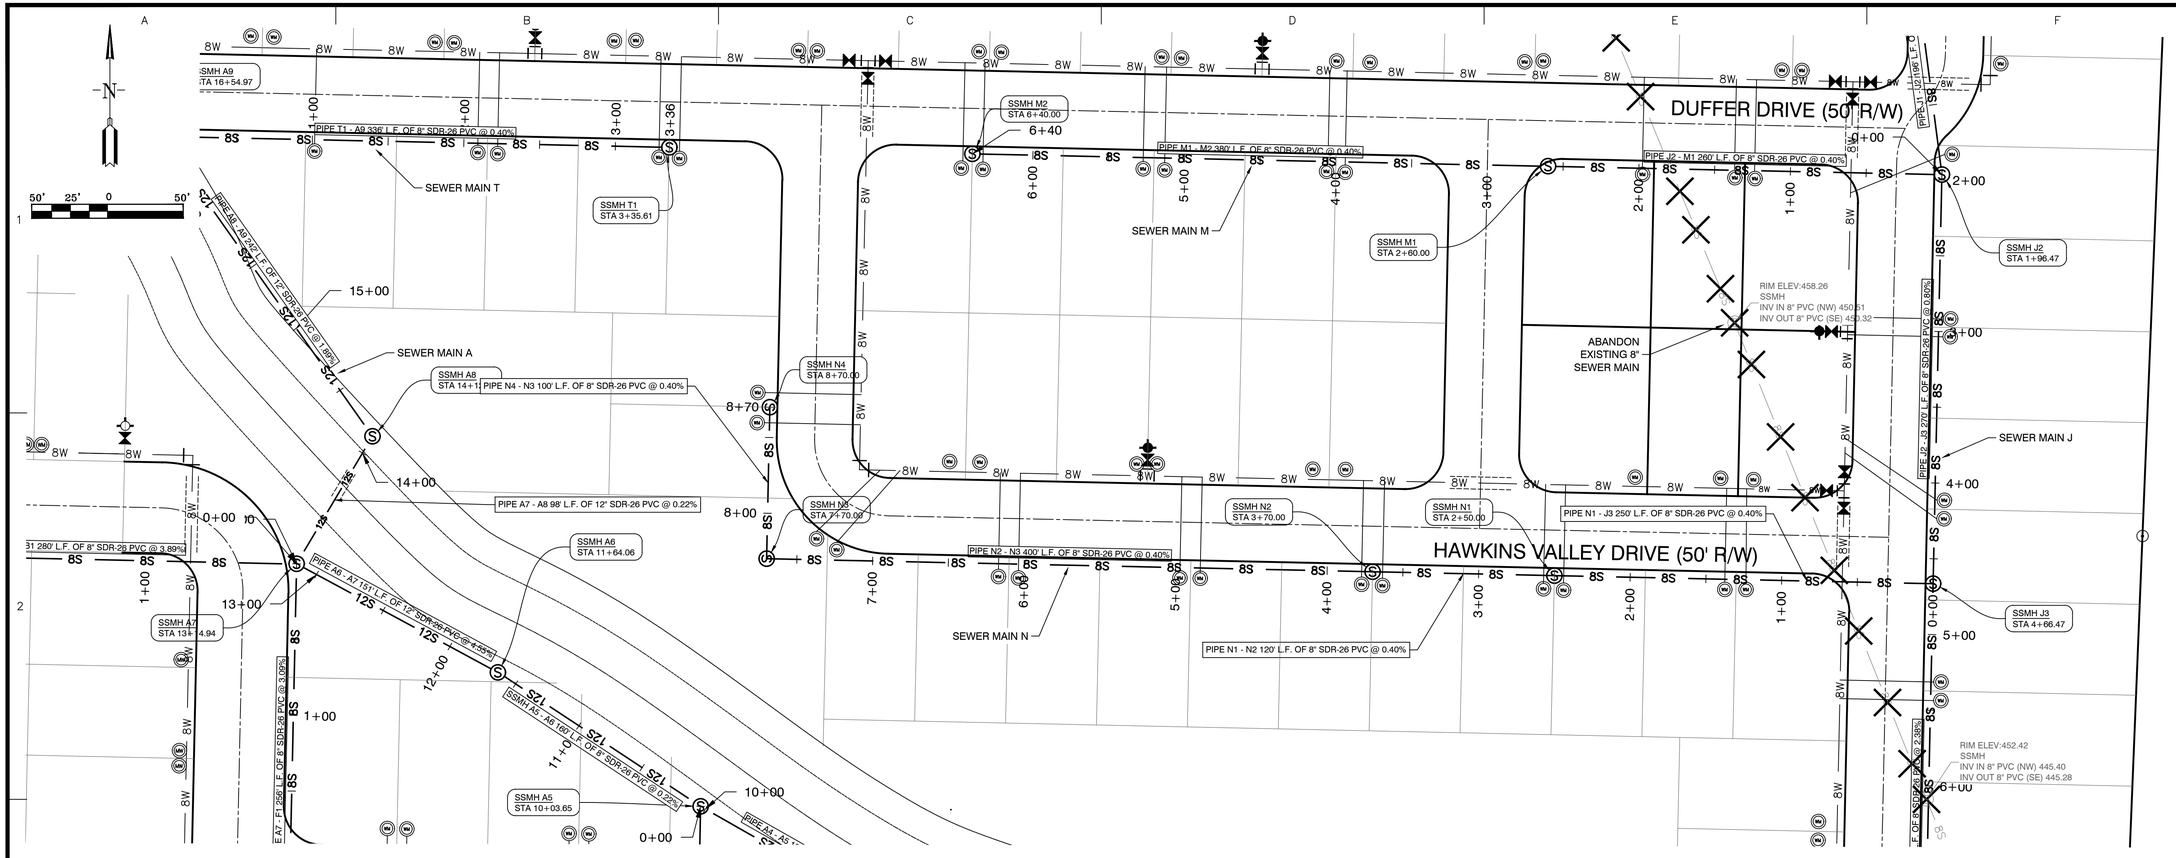

SEWER MAIN N STA. 0+00 - 8+70

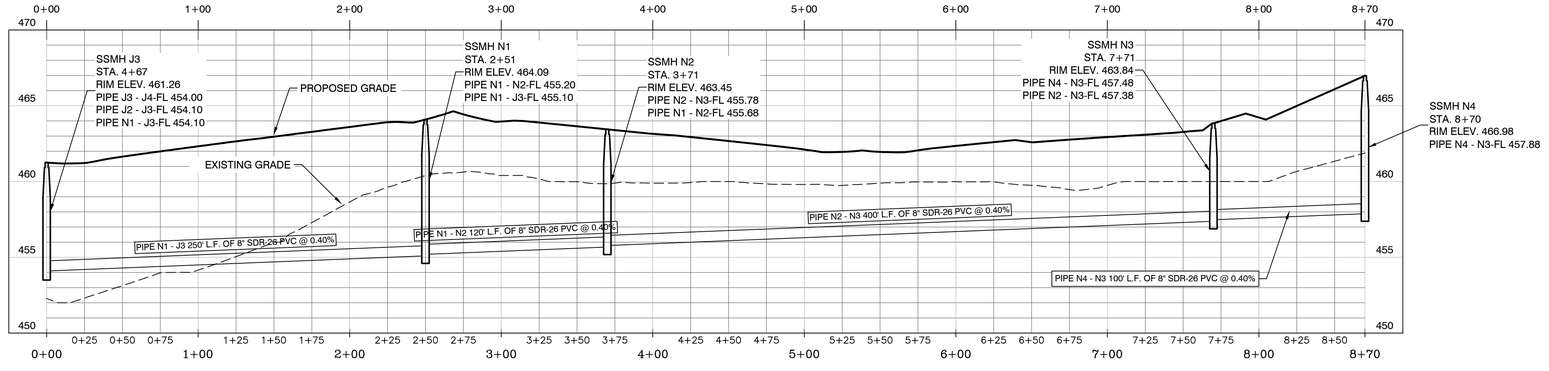

SCALE: H 1" = 50'
V 1" = 5'

BY	
REVISION	
DATE	

GNE Designing our client's success

GarNat Engineering, LLC
P.O. Box 116
Benton, AR 72018
3825 Mt Carmel Rd
Bryant, AR 72022
Ph (501) 408-4650
garnatengineering@gmail.com

HAWKINS VALLEY
OVERALL WATER & SEWER
FOR: THOMAS DB COLLINS, LTD, LLC
CITY OF BRYANT,
SALINE COUNTY, ARKANSAS

STATE OF ARKANSAS
REGISTERED PROFESSIONAL ENGINEER
VERNON J. WILLIAMS
NO. 9551

01-23-2025


CONTENTS:
SANITARY SEWER PLAN & PROFILE MAIN "N" STA. 0+00 - 8+70

PROJECT NO: 24076


DATE: DECEMBER 2024

SHEET NO: 19

J:\Projects\24076 Hawkins Valley Springhill Blvd Strawberry Lane Lee Ferguson\Drawings\Utility Drawings\24076 Hawkins Valley Water and Sewer R11 - 1-15-2025 R1.dwg

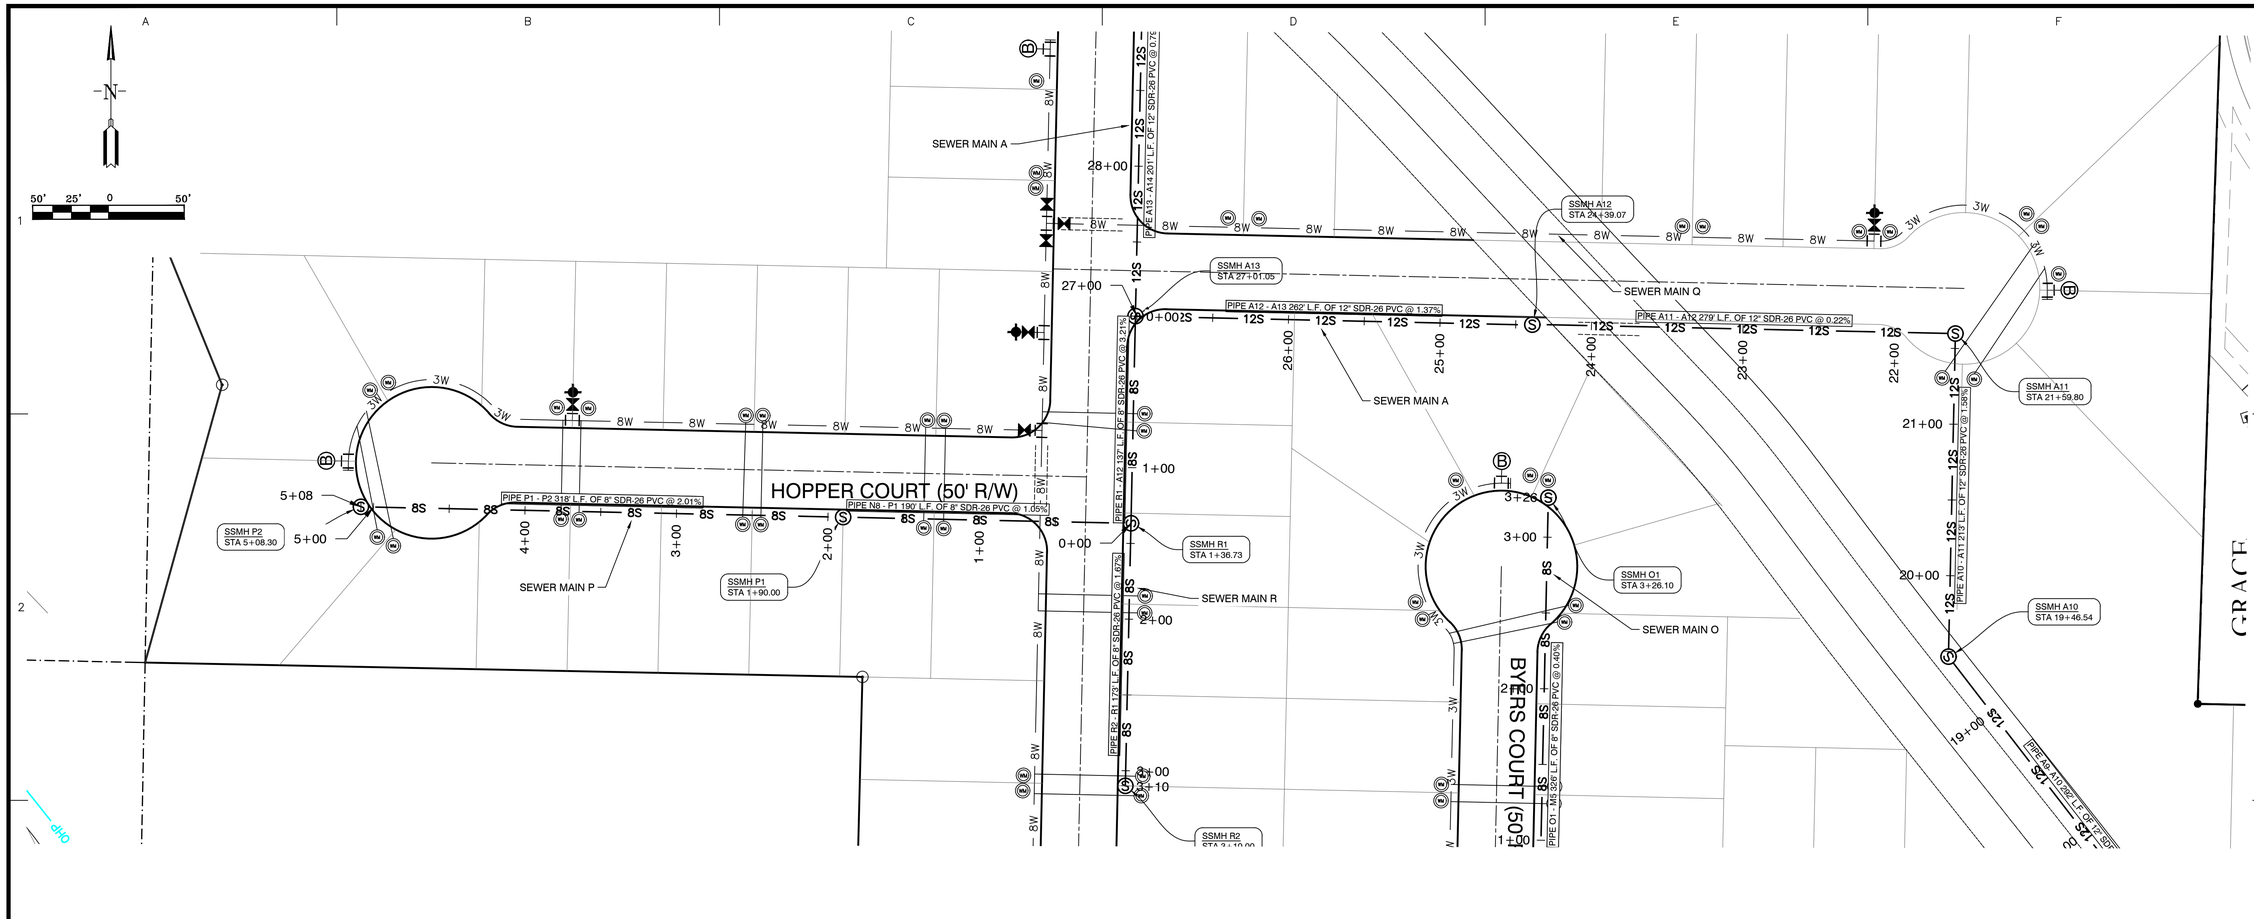

SEWER MAIN R STA. 0+00 - 3+10

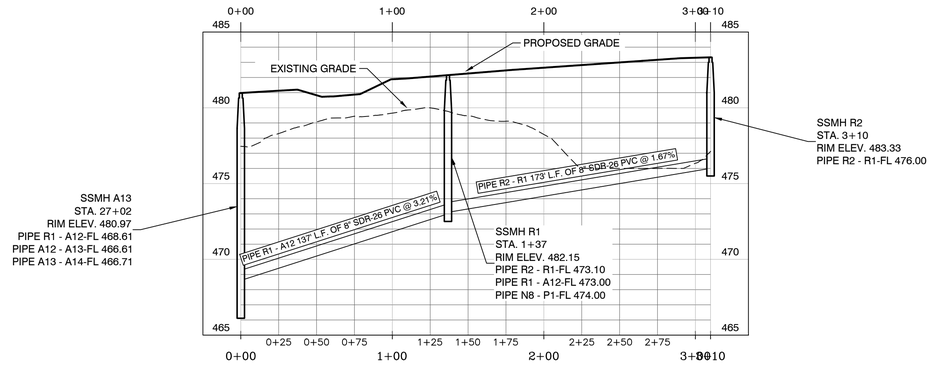

SCALE: H 1" = 50'
V 1" = 5'

BY	REVISION	DATE

GNE Designing our client's success

GarNat Engineering, LLC
P.O. Box 116 3825 Mt Carmel Rd
Benton, AR 72018 Bryant, AR 72022
Ph (501) 408-4650 garnatengineering@gmail.com

HAWKINS VALLEY
OVERALL WATER & SEWER
FOR: THOMAS DB COLLINS, LTD, LLC
CITY OF BRYANT,
SALINE COUNTY, ARKANSAS

STATE OF ARKANSAS
REGISTERED PROFESSIONAL ENGINEER
NO. 9551
VERNON J. WILLIAMS

01-23-2025


CONTENTS:
SANITARY SEWER PLAN & PROFILE MAIN "R" STA. 0+00 - 3+10

PROJECT NO: 24076


DATE: DECEMBER 2024

SHEET NO: 20


J:\Projects\2024 Projects\24076 Hawkins Valley Springhill Blvd Strawberry Lane Lee Perry\Civil\Drawings\Utility\Design\24076 Hawkins Valley Water and Sewer R1 - 1-15-2025 R1.dwg

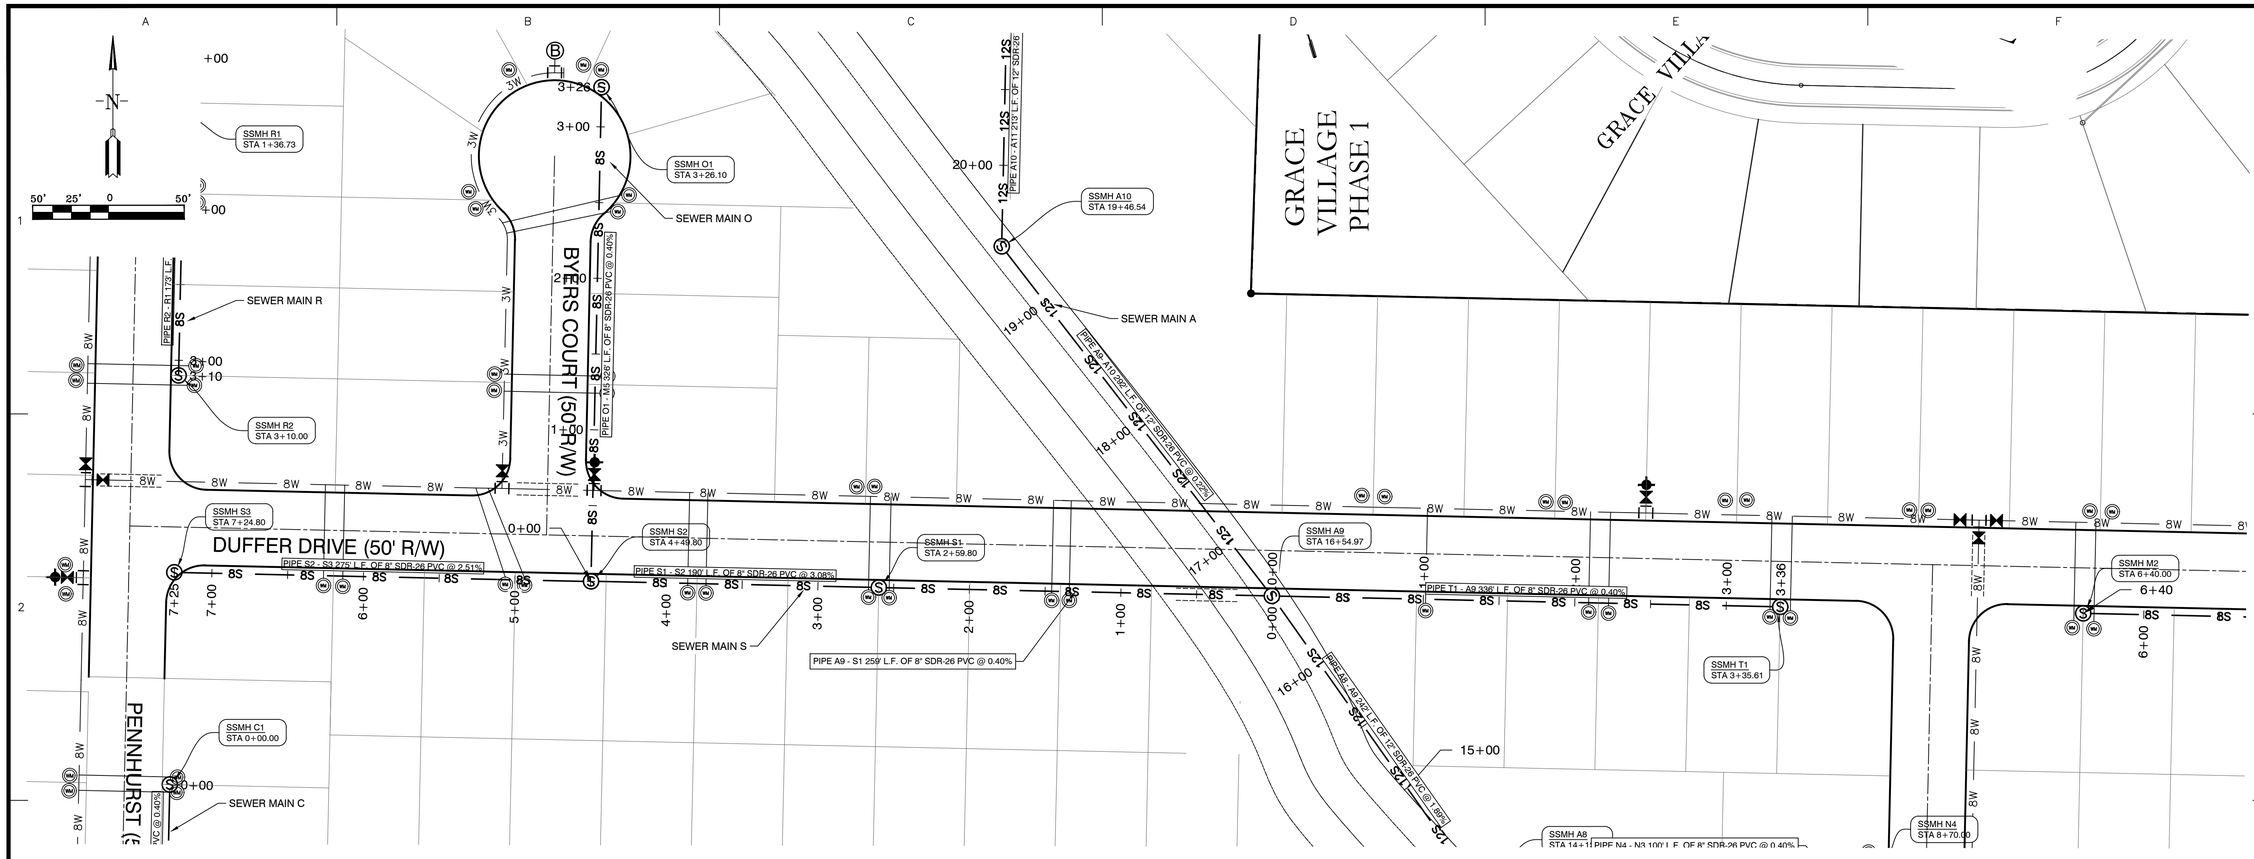

SEWER MAIN S STA. 0+00 – 7+25

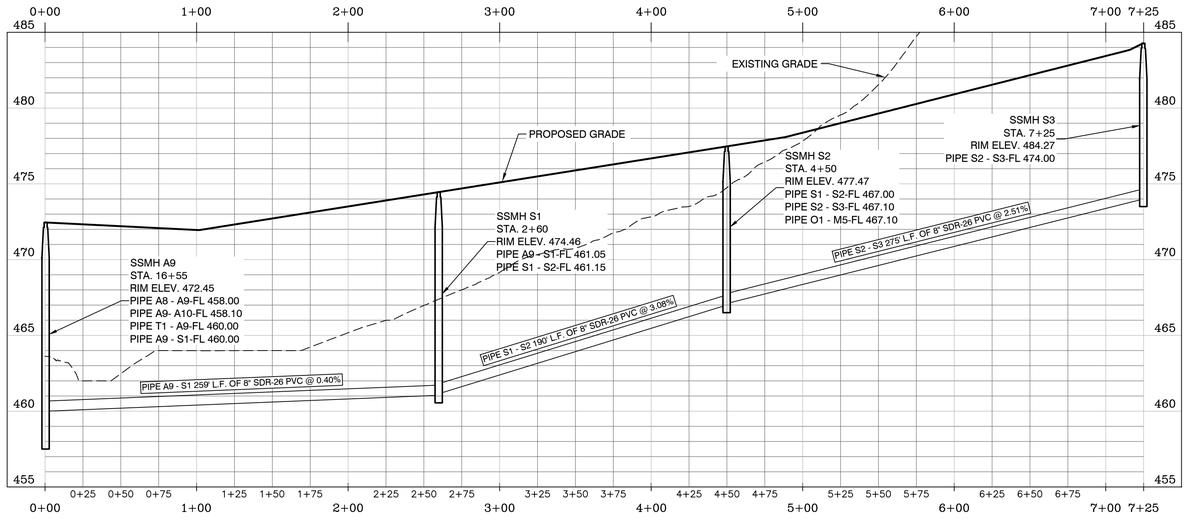

SEWER MAIN O STA. 0+00 – 3+26

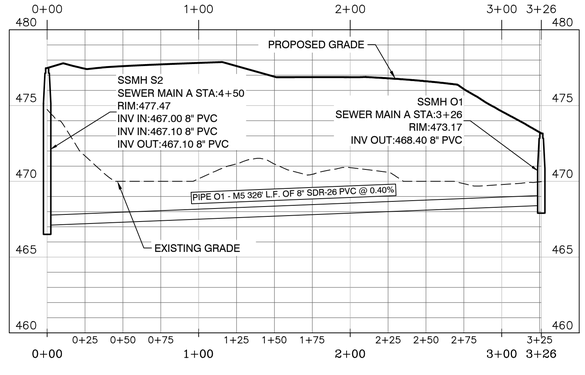

SCALE: H 1" = 50'
V 1" = 5'

HAWKINS VALLEY
OVERALL WATER & SEWER
FOR: THOMAS DB COLLINS, LTD, LLC
CITY OF BRYANT,
SALINE COUNTY, ARKANSAS

STATE OF ARKANSAS
REGISTERED PROFESSIONAL ENGINEER
VERNON J. WILLIAMS
NO. 9551

01-23-2025

CONTENTS:
SANITARY SEWER PLAN & PROFILE
MAIN "S"
STA. 0+00 - 7+25
MAIN "O"
STA. 0+00 - 3+26

PROJECT NO:
24076

DATE:
DECEMBER 2024

SHEET NO:
21

BY	REVISION	DATE

GNE Designing our client's success
GarNat Engineering, LLC
P.O. Box 116
Benton, AR 72018
3825 Mt Carmel Rd
Bryant, AR 72022
Ph (501) 408-4650
garnatengineering@gmail.com

J:\Projects\2024 Projects\24076 Hawkins Valley Springhill Road Strawberry Lane Lee Ferguson\Cyndi's Drawings\24076 Hawkins Valley Water and Sewer R11 - 1-15-2025 R1.dwg