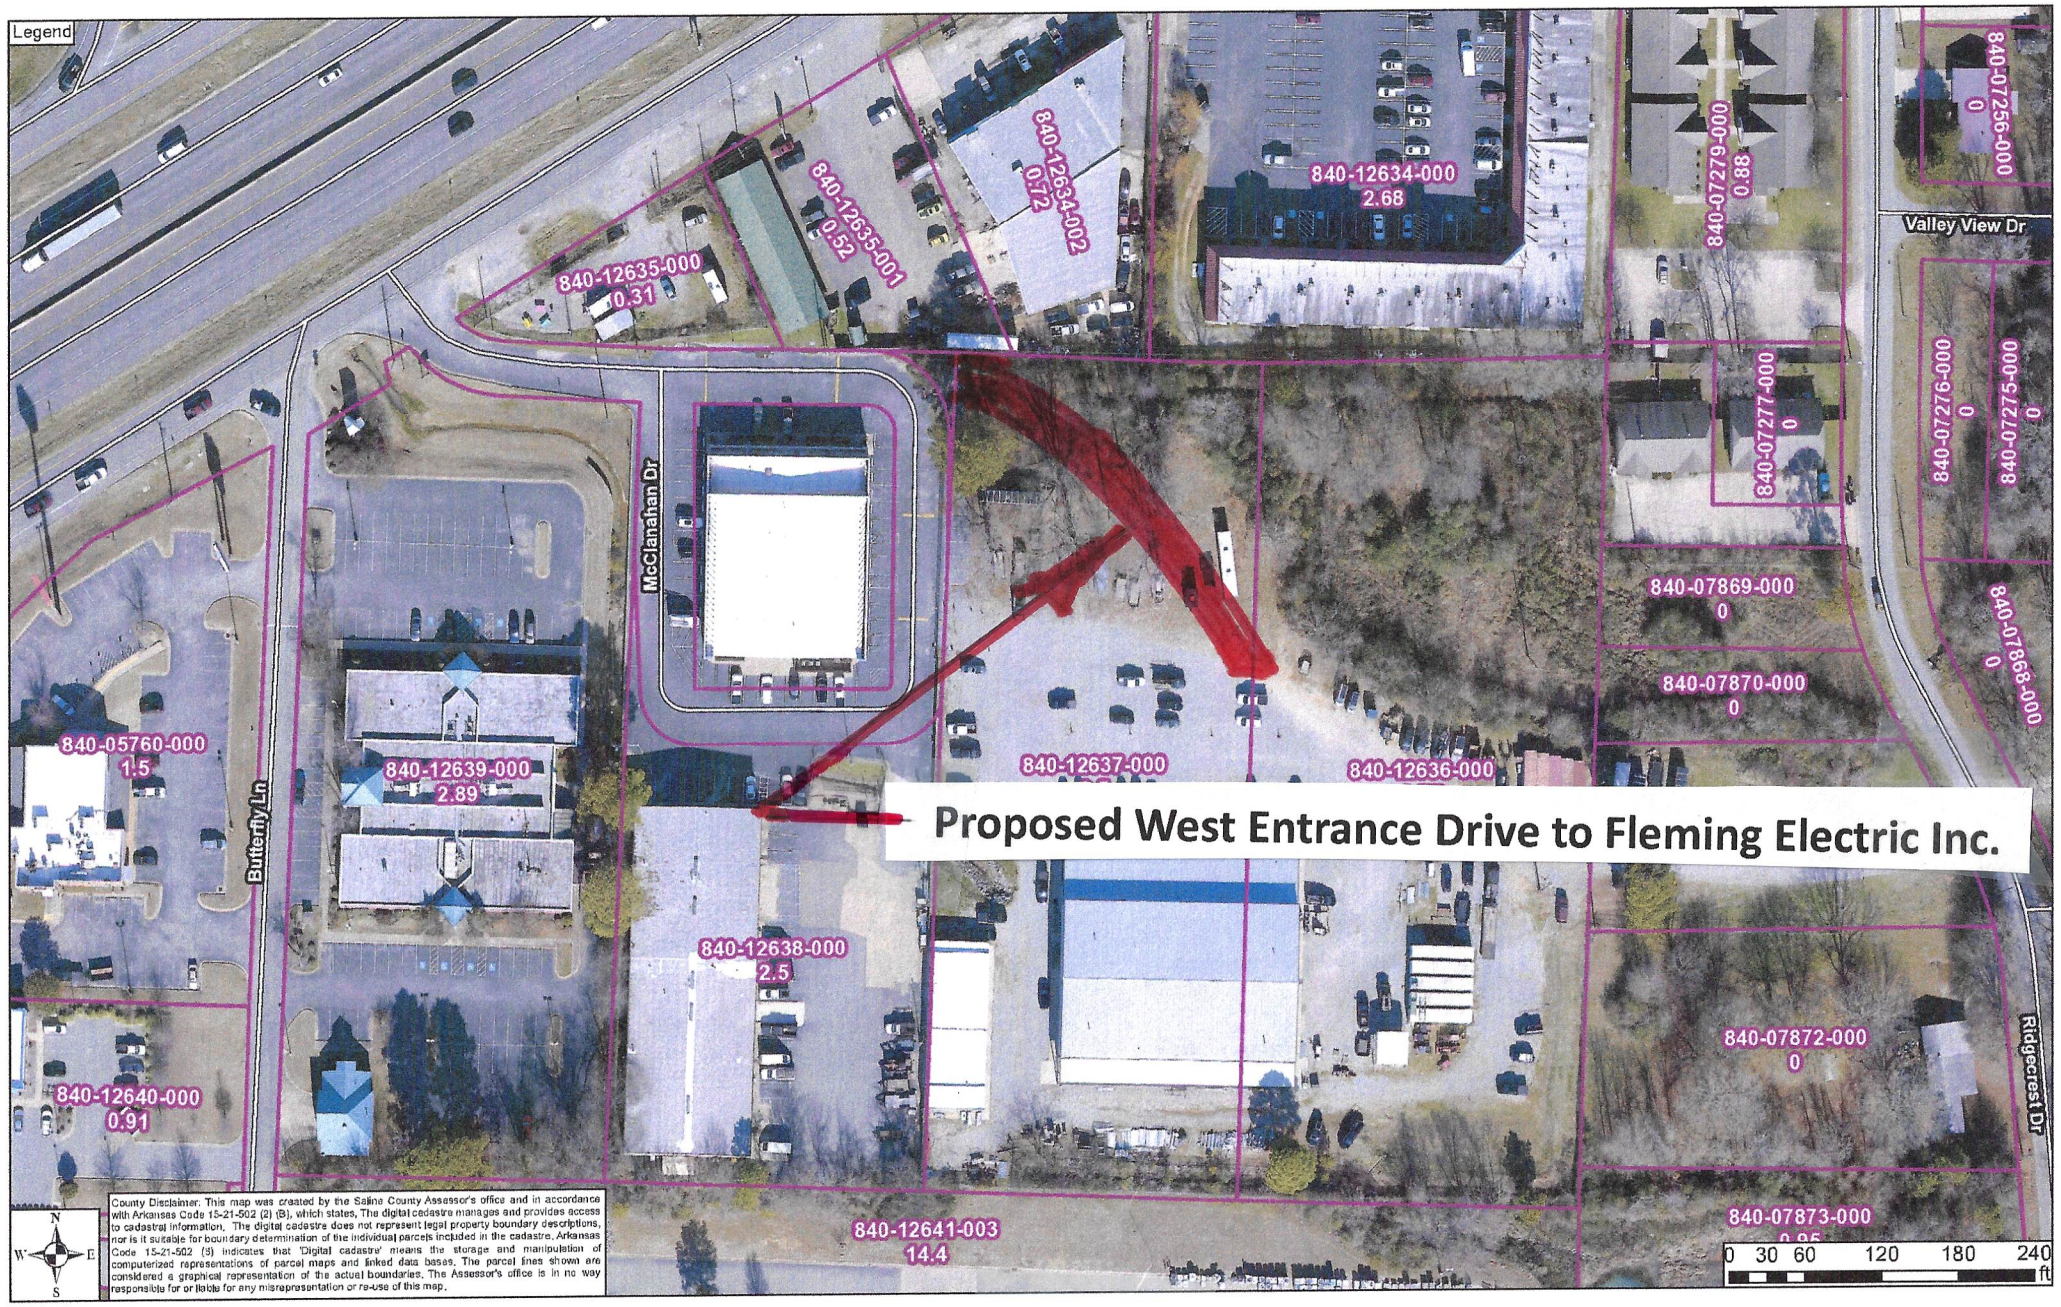


Vicinity Map

HURRICANE VALLEY INC.

Professional Engineering Consultants

P.O. Box 118
Bryant, Arkansas 501-231-5136

Fleming Electric Inc.

West Entrance Drive

212 McClanahan
Bryant, Arkansas

HVI Job No. 16141	SCALE: N.T.S.	Date: 4-10-25	1/2