


1 3D ISO-FRONT-1



3 3D-ISO-REAR-1



5 3D EXT-FRONT-3

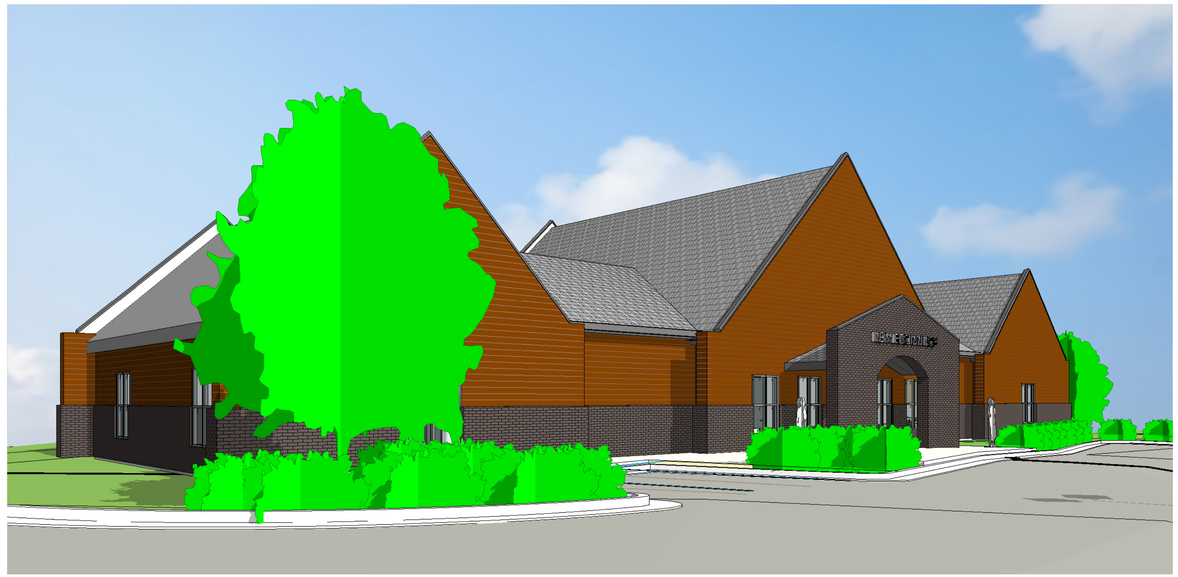

2 3D EXT-FRONT-2

ANDREW HICKS ARCHITECT INC
REGISTERED ARCHITECT
NO. C-250
4-7-2025
ARKANSAS

ARCHITECT OF RECORD
ANDREW HICKS ARCHITECT INC

andrew hicks | architect
AHA
600 N Mission Blvd.
Fayetteville, Arkansas 72701
m. 501.680.0789
o. 479.332-5050
www.andrewhicksarchitect.com

A NEW FACILITY
FOR
NEW BEGINNINGS
HWY 5, BRYANT, ARKANSAS

ISSUE DATE: 4-7-2025

REVISIONS

NO.	DATE
NO.	
NO.	
NO.	
NO.	
NO.	
NO.	

3D VIEWS

A001



1 3D EXT-REAR-4



3 3D EXT-FRONT-4



2 3D EXT-FRONT-1

ANDREW HICKS ARCHITECT INC
REGISTERED ARCHITECT
NO. C-250
ARKANSAS
4-7-2025

ARCHITECT OF RECORD
ANDREW HICKS ARCHITECT INC

andrew hicks | architect
600 N Mission Blvd.
Fayetteville, Arkansas 72701
m. 501.680.0789
o. 479.332-5050
www.andrewhicksarchitect.com

A NEW FACILITY
FOR
NEW BEGINNINGS
HWY 5, BRYANT, ARKANSAS

ISSUE DATE: 4-7-2025

REVISIONS

NO.	DATE
NO.	
NO.	
NO.	
NO.	
NO.	
NO.	

3D VIEWS

A002



1 3D ISO-FRONT-2



2 3D-ISO-REAR-2



3 3D EXT-REAR-1

ANDREW HICKS ARCHITECT INC
REGISTERED ARCHITECT
NO. C-250
ARKANSAS
4-7-2025

ARCHITECT OF RECORD
ANDREW HICKS ARCHITECT INC

andrew hicks | architect
m. 501.680.0789
o. 479.332-5050
www.andrewhicksarchitect.com
600 N Mission Blvd.
Fayetteville, Arkansas 72701

A NEW FACILITY
FOR
NEW BEGINNINGS
HWY 5, BRYANT, ARKANSAS

ISSUE DATE: 4-7-2025

REVISIONS	
NO.	DATE
NO.	
NO.	
NO.	
NO.	
NO.	
NO.	

3D VIEWS

A003



1 3D-P-FROM THE EAST-ELEVATED-1



2 3D-P-FROM THE EAST-ELEVATED-2

ANDREW HICKS ARCHITECT INC
REGISTERED ARCHITECT
NO. C-250
4-7-2025
ARKANSAS

ARCHITECT OF RECORD
ANDREW HICKS ARCHITECT INC

andrew hicks | architect
600 N Mission Blvd.
Fayetteville, Arkansas 72701
m. 501.680.0789
o. 479.332-5050
www.andrewhicksarchitect.com

NEW FACILITY
FOR
NEW BEGINNINGS
HWY 5, BRYANT, ARKANSAS


ISSUE DATE: 4-7-2025

REVISIONS

NO.	DATE
NO.	
NO.	
NO.	
NO.	
NO.	
NO.	

SITE VIEWS

A004

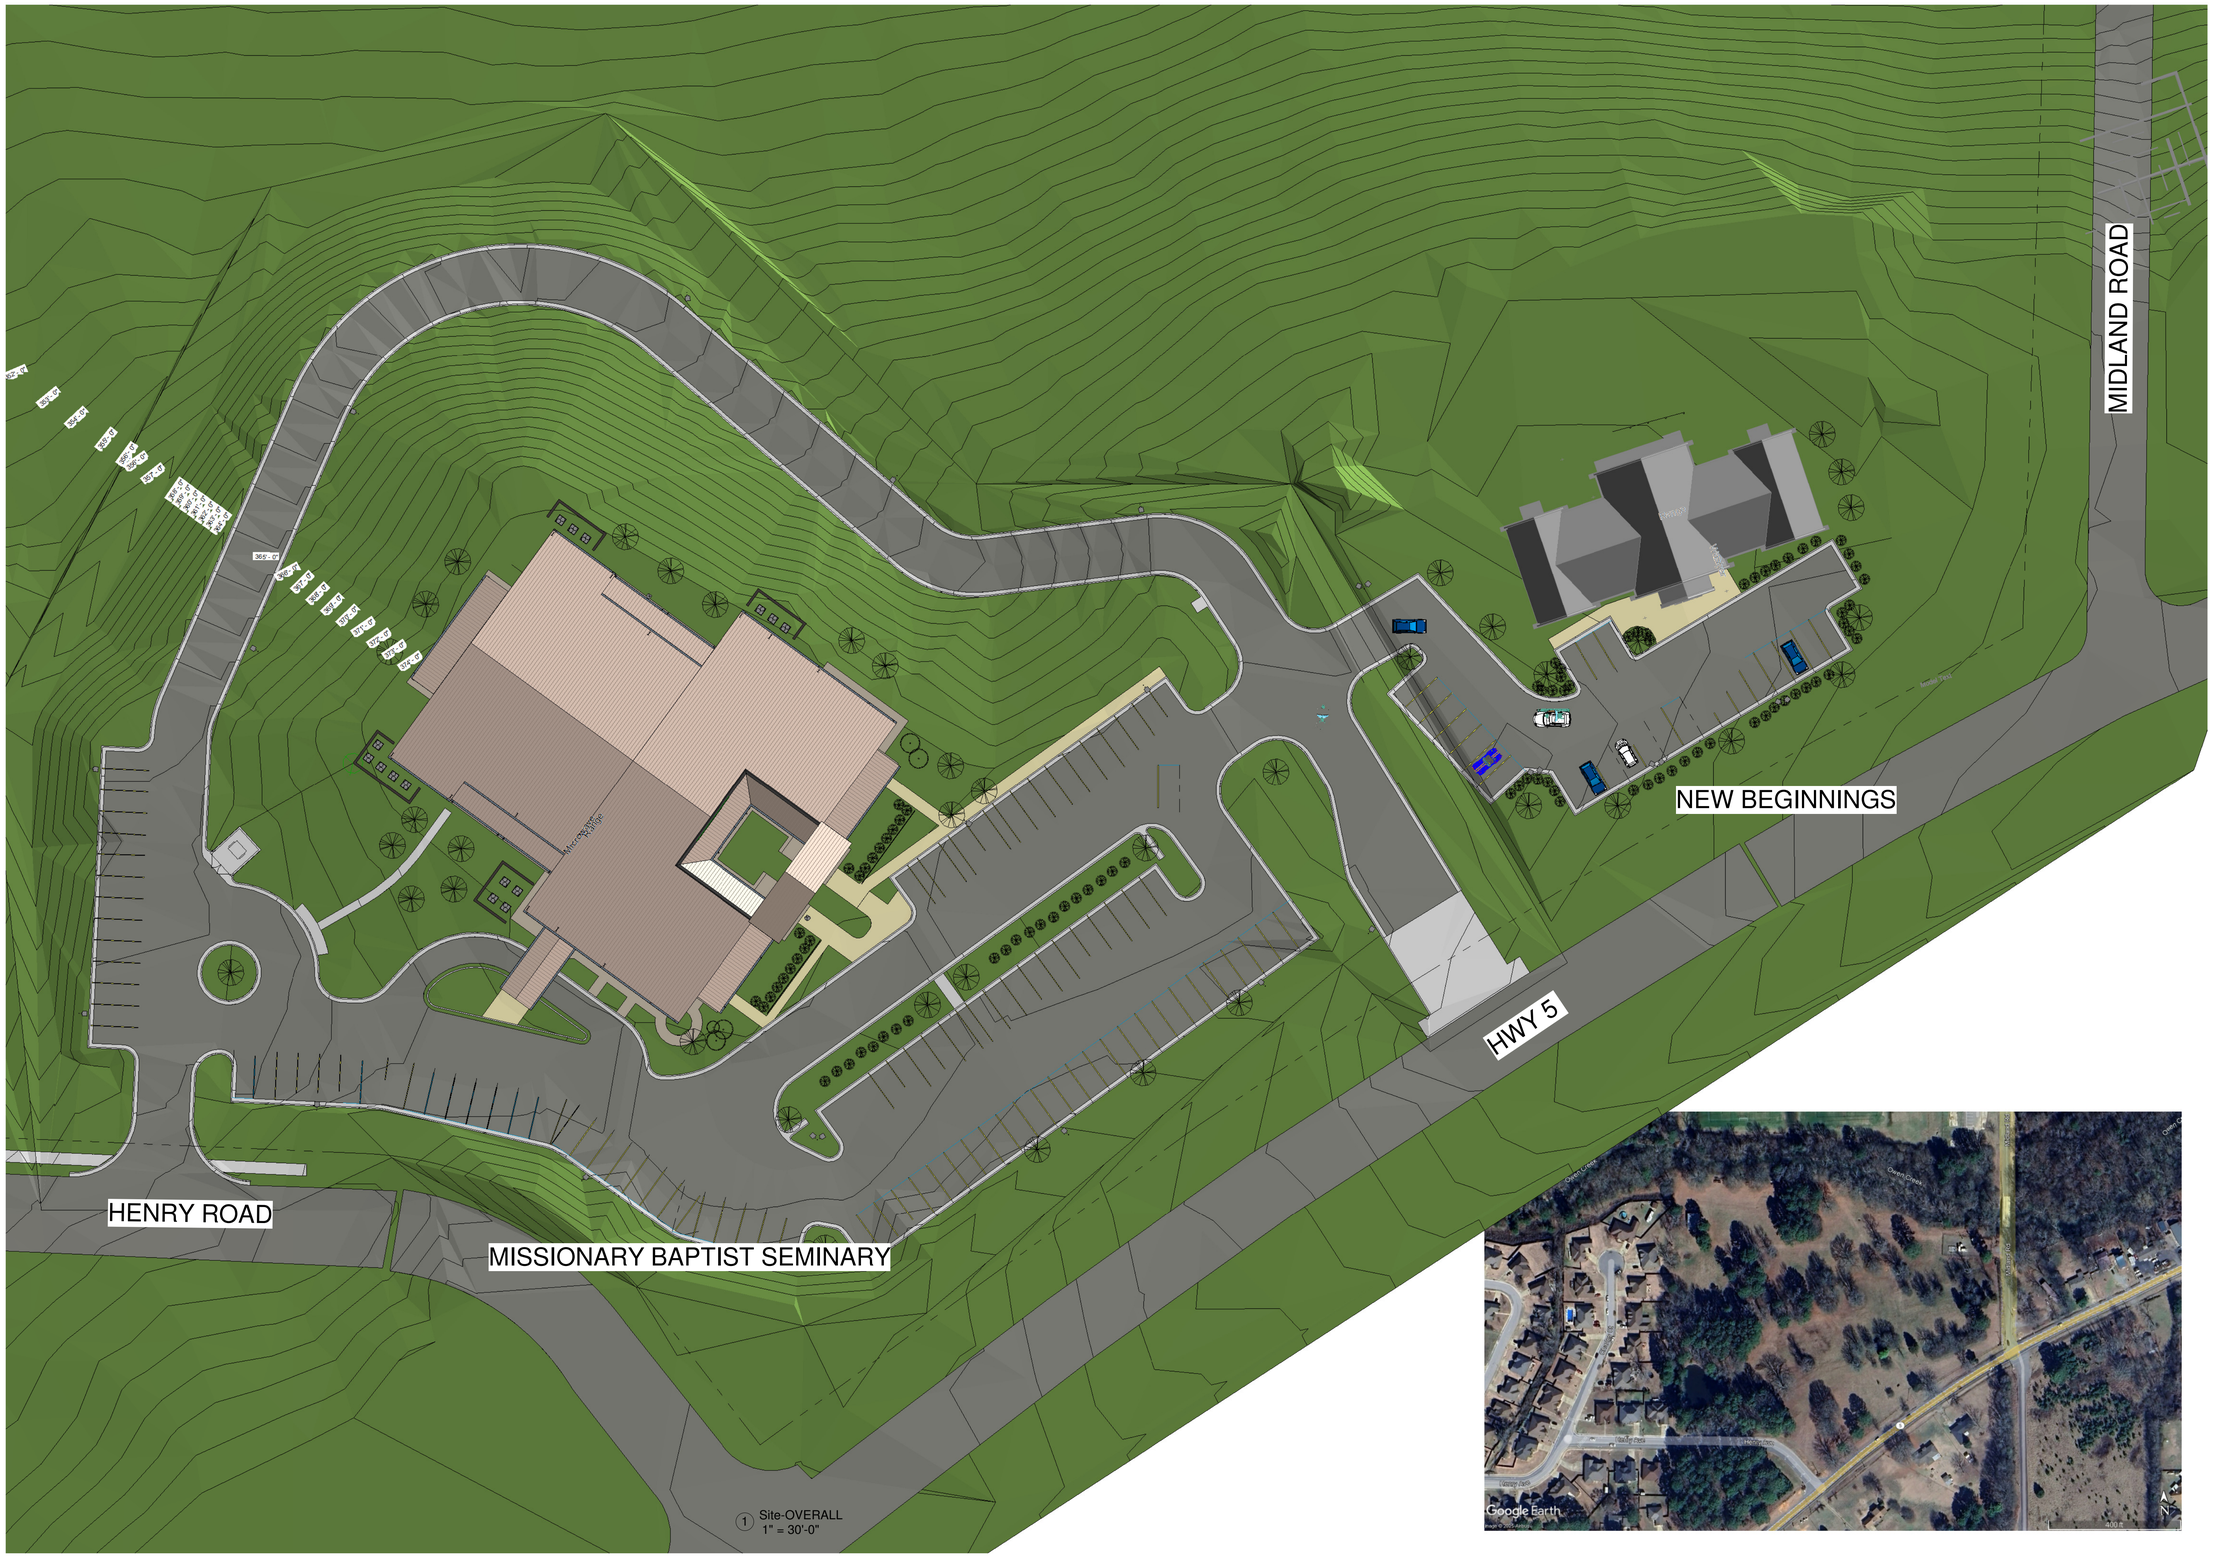

1 Site-OVERALL
1" = 30'-0"

ANDREW HICKS ARCHITECT INC
REGISTERED ARCHITECT
NO. C-250
4-7-2025
ARKANSAS

ARCHITECT OF RECORD
ANDREW HICKS ARCHITECT INC

andrew hicks | architect
600 N Mission Blvd.
Fayetteville, Arkansas 72701
m. 501.680.0789
o. 479.332-5050
www.andrewhicksarchitect.com

NEW FACILITY
FOR
NEW BEGINNINGS
HWY 5, BRYANT, ARKANSAS

ISSUE DATE: 4-7-2025

REVISIONS

NO.	DATE
NO.	
NO.	
NO.	
NO.	
NO.	
NO.	

SITE PLAN

A005



ANDREW HICKS ARCHITECT INC
REGISTERED ARCHITECT
NO. C-250
4-7-2025
ARKANSAS

ARCHITECT OF RECORD
ANDREW HICKS ARCHITECT INC

andrew hicks | architect
600 N Mission Blvd.
Fayetteville, Arkansas 72701
m. 501.680.0789
o. 479.332-5050
www.andrewhicksarchitect.com

A NEW FACILITY
FOR
NEW BEGINNINGS
HWY 5, BRYANT, ARKANSAS

ISSUE DATE: 4-7-2025

REVISIONS

NO.	DATE
NO.	
NO.	
NO.	
NO.	
NO.	
NO.	


FLOOR PLAN

A101

ROOM SCHEDULE		
NUMBER	NAME	Area
100	WAITING-RESOURCE	154 SF
102	WAITING-CLINIC	90 SF
103	SMALL COUNSEL	100 SF
104	SMALL COUNSEL	99 SF
105	SMALL COUNSEL	99 SF
106	HVAC	31 SF
107	OFFICE	95 SF
108	OFFICE	95 SF
109	OFFICE	95 SF
110	OFFICE	95 SF
111	SUPPLY RM	141 SF
112	ELEC	60 SF
113	LARGE COUNSEL	138 SF
114	CORRIDOR-CLINIC	551 SF
115	EXAM	119 SF
116	EXAM	118 SF
117	LAB	84 SF
118	RR-CLINIC	56 SF
119	RR-CLINIC	56 SF
120	RECEPTION	48 SF

ROOM SCHEDULE		
NUMBER	NAME	Area
121	STAFF RESTROOM-1	63 SF
122	STAFF RESTROOM-2	63 SF
123	STROLLER DIAPER STORAGE	86 SF
124	PANTRY	30 SF
125	KITCHEN	177 SF
126	KITCHEN DINING	431 SF
127	BOUTIQUE	520 SF
128	CORRIDOR-RESOURCE	530 SF
129	LAUNDRY	88 SF
130	RR-1	48 SF
131	RR-2	48 SF
132	HVAC	86 SF
133	MEDIA-LIBRARY	95 SF
134	OFFICE	95 SF
135	OFFICE	95 SF
136	OFFICE	95 SF
137	BIBLE STUDY	75 SF
138	BIBLE STUDY	75 SF
139	WORK ROOM	109 SF
Grand total: 39		5135 SF

FLOOR AREA WITH WALLS ADDED = 5,600 SF-APPROX.

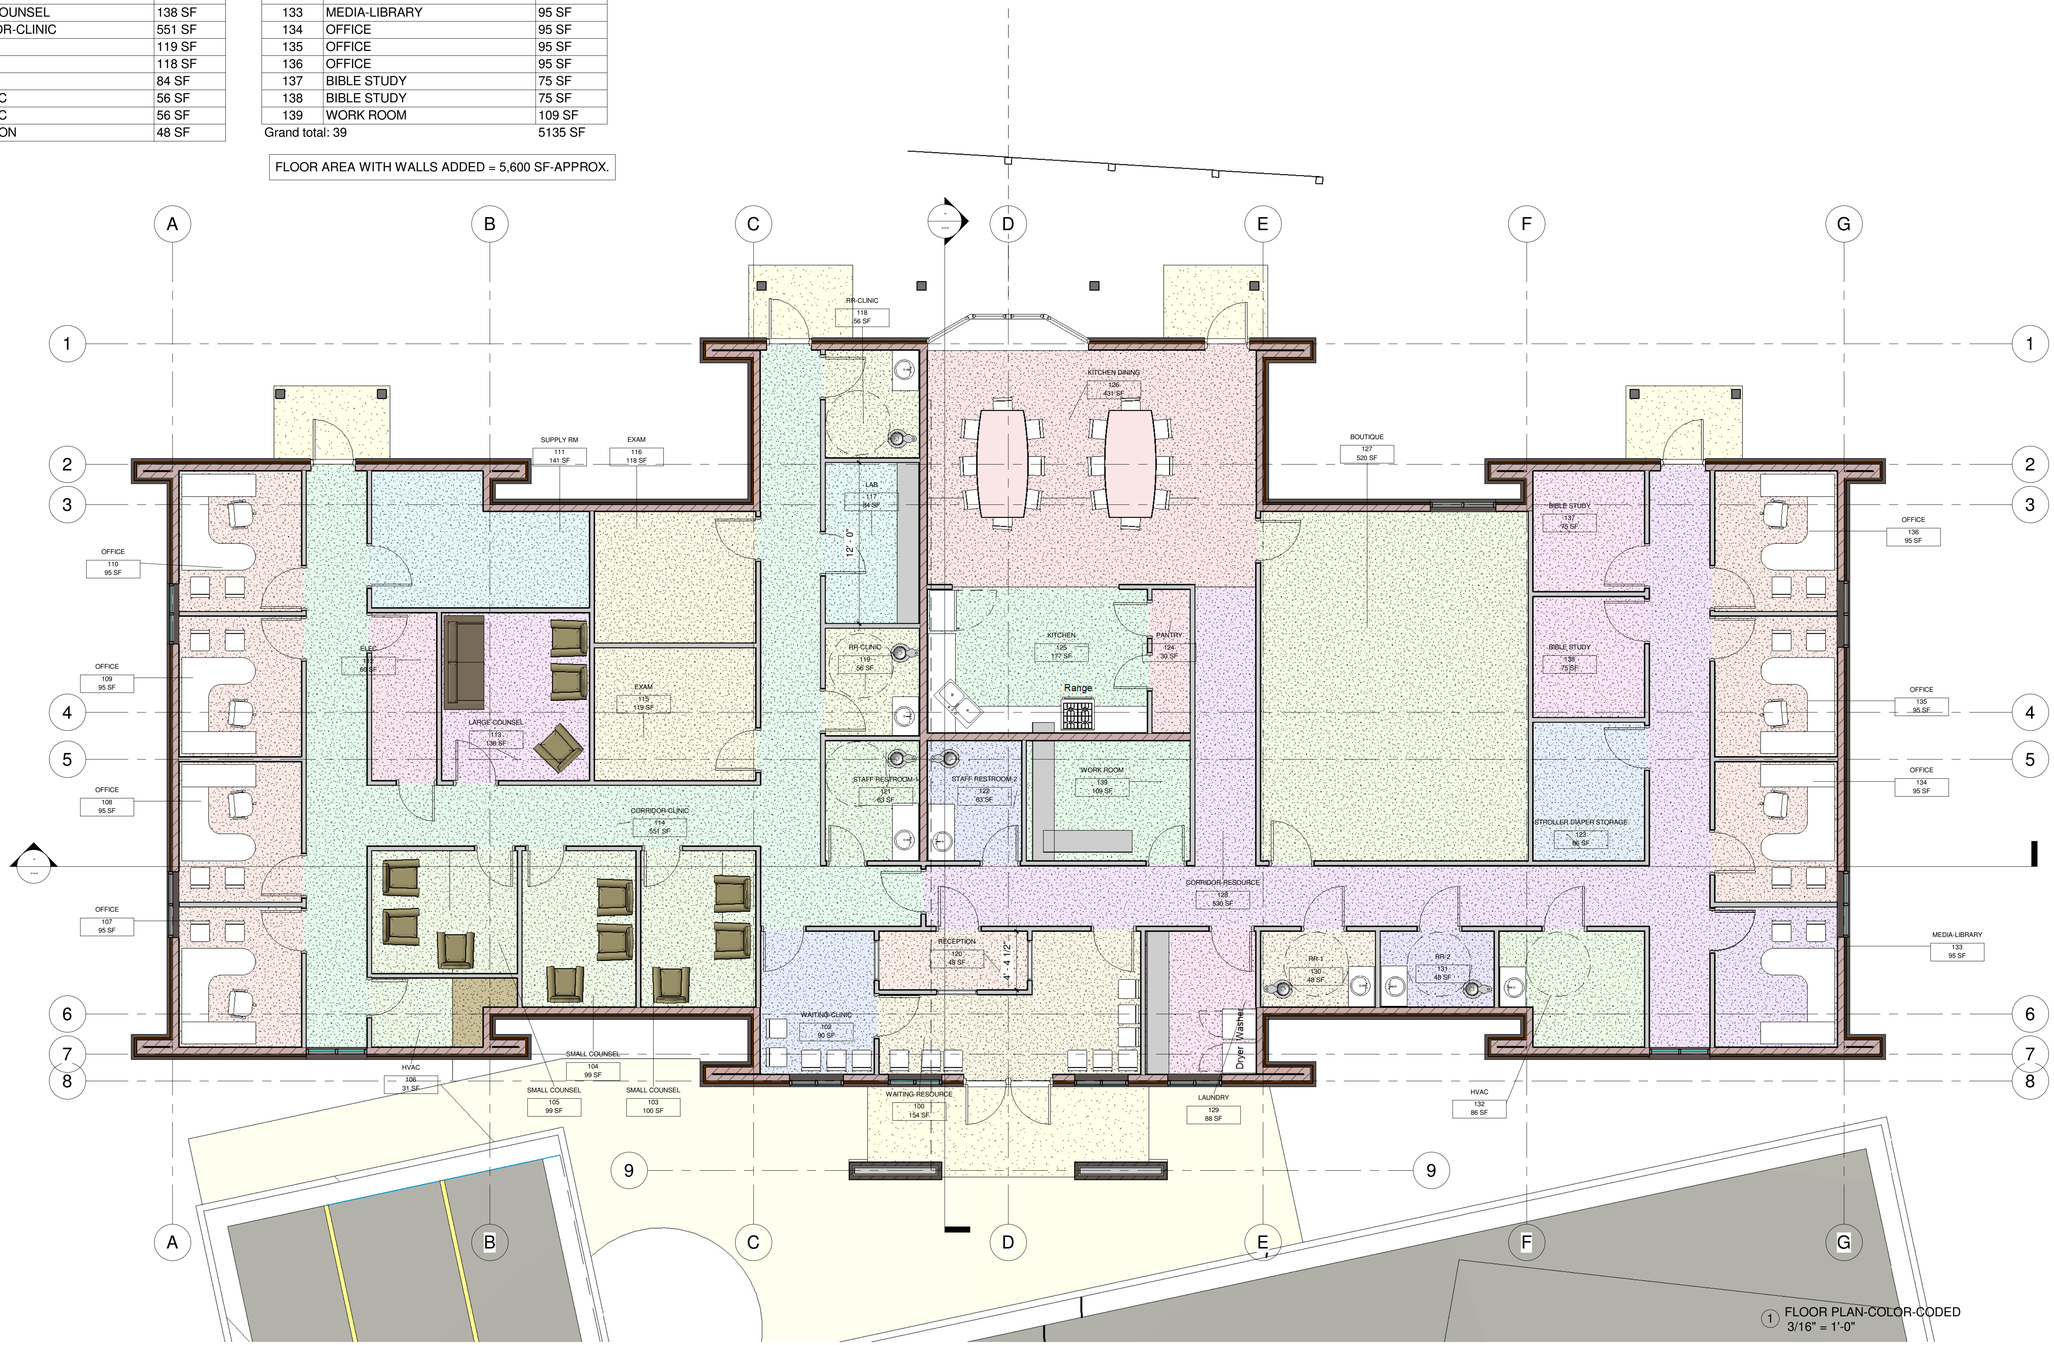

1 FLOOR PLAN-COLOR CODED
3/16" = 1'-0"

ANDREW HICKS ARCHITECT INC
REGISTERED ARCHITECT
NO. C-250
4-7-2025
ARKANSAS

ARCHITECT OF RECORD
ANDREW HICKS,ARCHITECT INC

andrew hicks | architect
600 N Mission Blvd.
Fayetteville, Arkansas 72701
m. 501.680.0789
o. 479.332-5050
www.andrewhicksarchitect.com


A NEW FACILITY
FOR
NEW BEGINNINGS
HWY 5, BRYANT, ARKANSAS

ISSUE DATE: 4-7-2025

REVISIONS	
NO.	DATE
NO.	
NO.	
NO.	
NO.	
NO.	
NO.	

FLOOR PLAN-COLOR CODED

A102

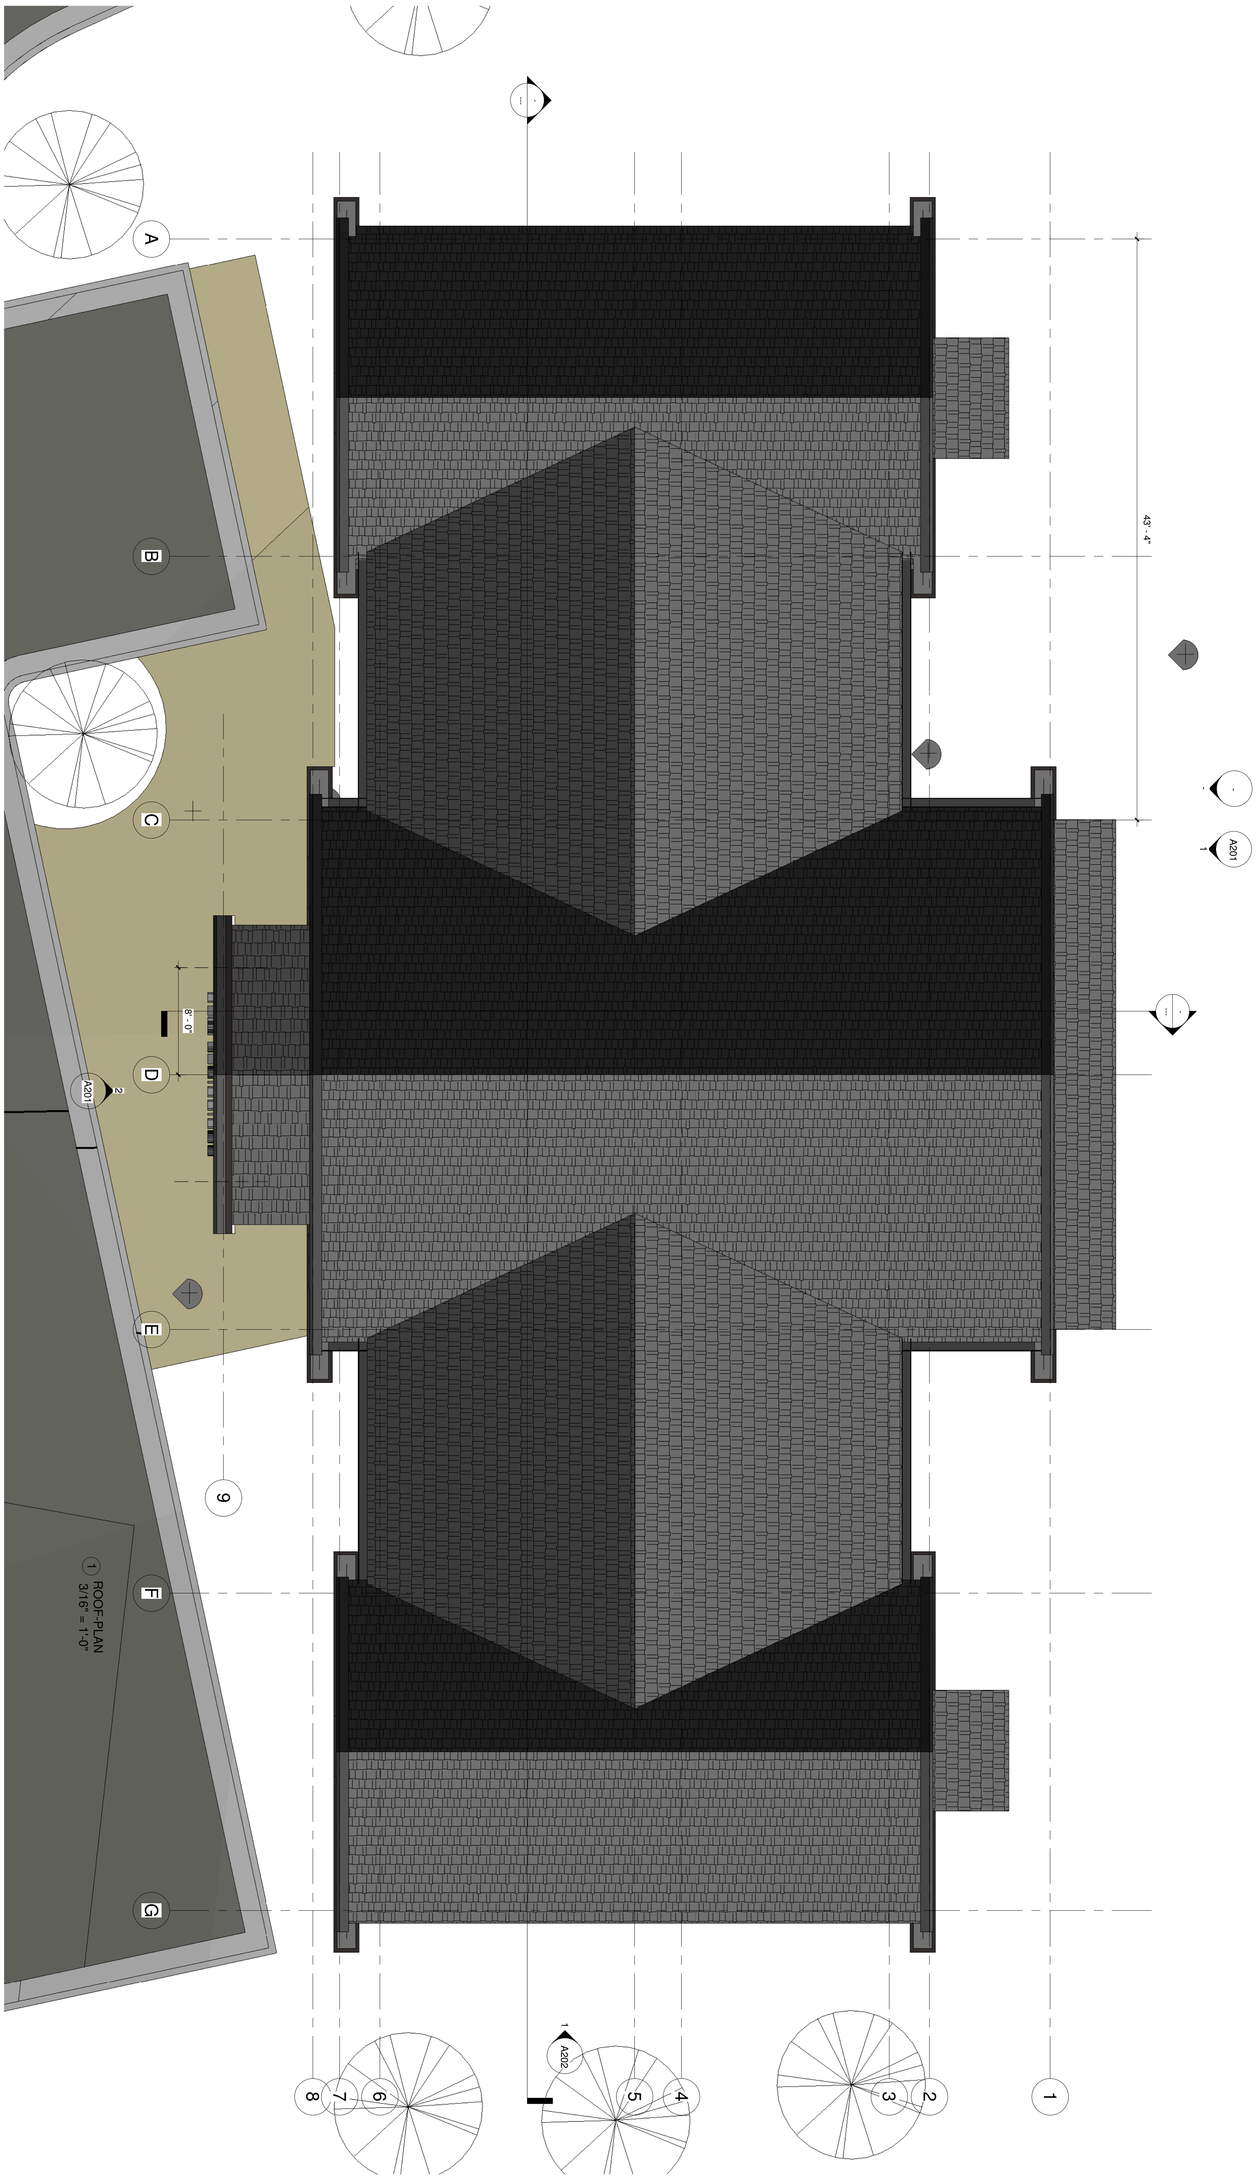

A105

NO.	DATE

REVISIONS

ISSUE DATE: 4-7-2025

ROOF PLAN

A NEW FACILITY

FOR

NEW BEGINNINGS

HWY 5, BRYANT, ARKANSAS


andrew hicks | architect

600 N Mission Blvd.
Fayetteville, Arkansas 72701


m. 501-680-0789
o. 479-332-5050
www.andrewhicksarchitect.com

ARCHITECT OF RECORD
ANDREW HICKS ARCHITECT, INC

ANDREW HICKS
REGISTERED
ARCHITECT
NO. 13,235
4-7-2025
ARKANSAS

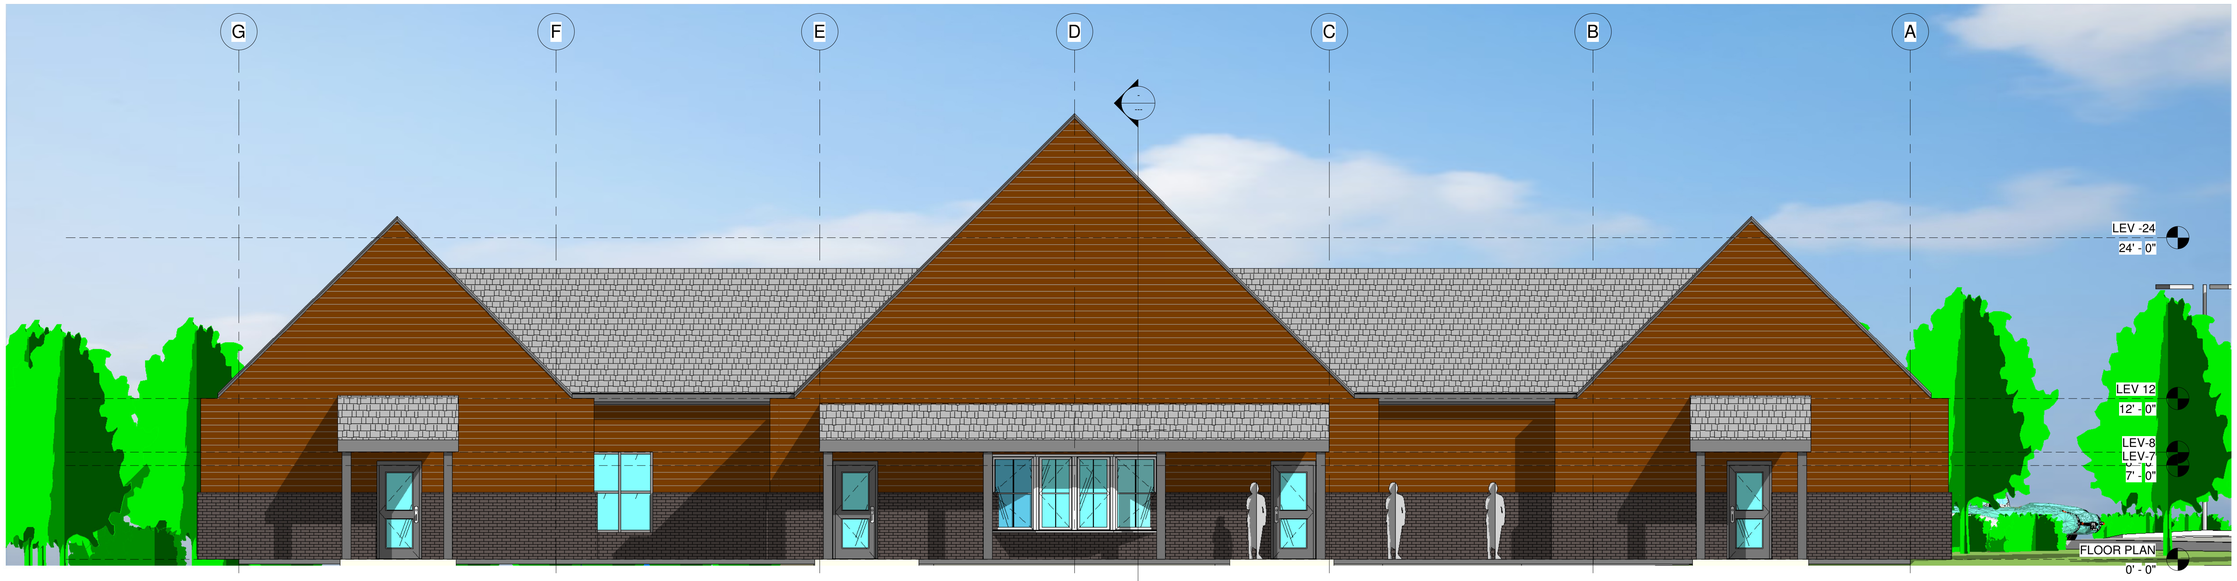

1 NORTH ELEVATION
3/16" = 1'-0"

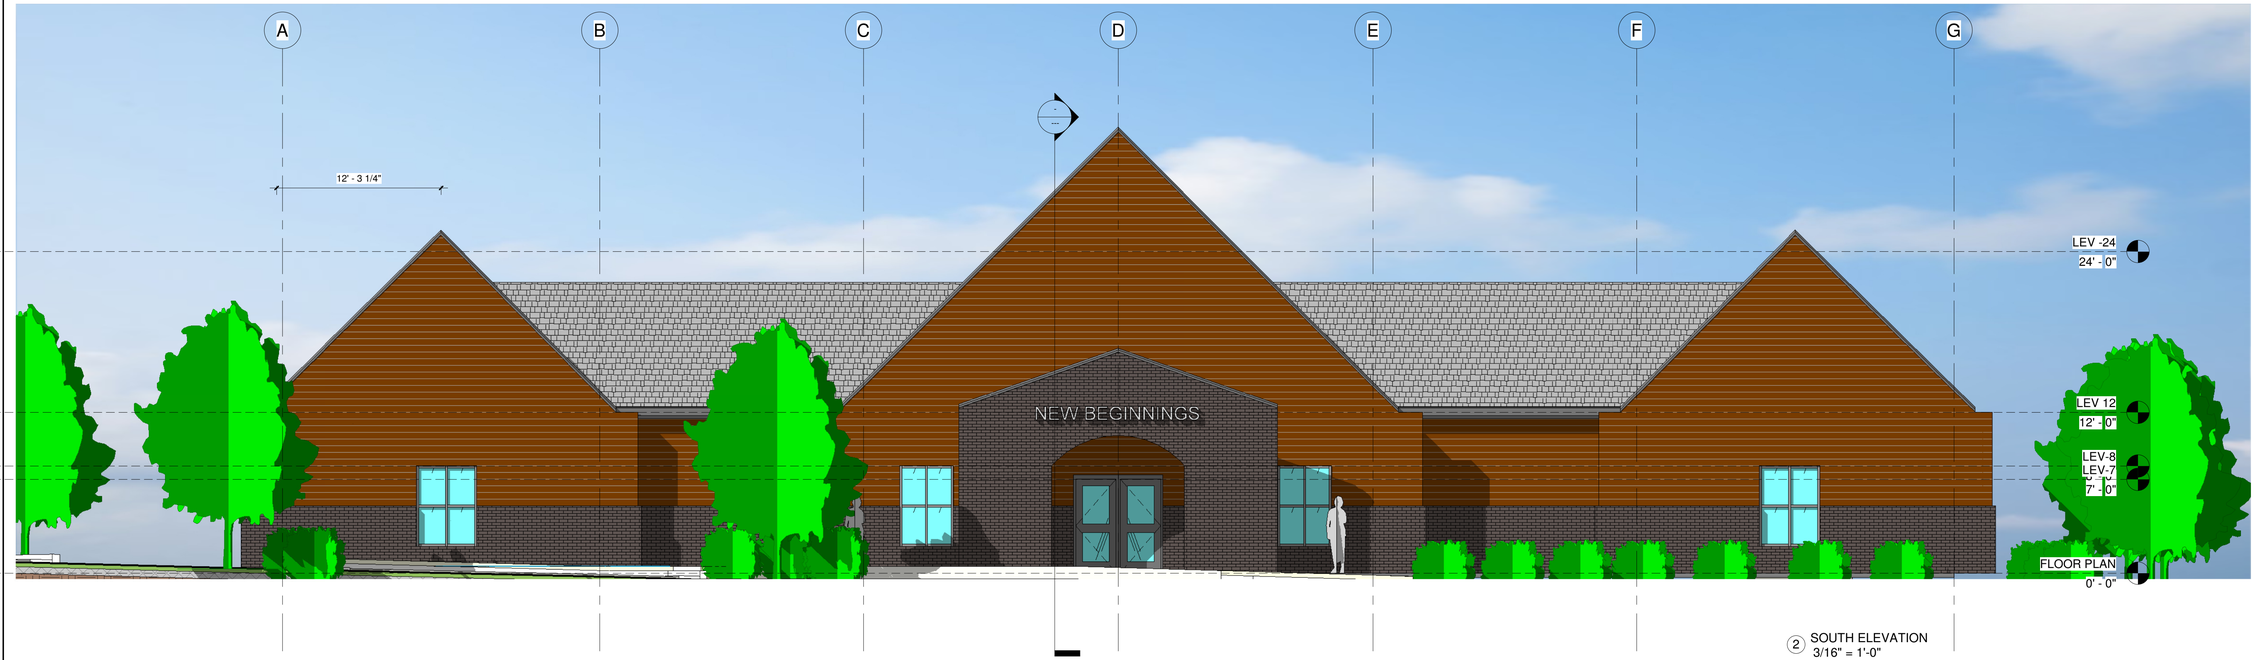

2 SOUTH ELEVATION
3/16" = 1'-0"

ANDREW HICKS ARCHITECT INC
REGISTERED ARCHITECT
NO. C-250
4-7-2025
ARKANSAS

ARCHITECT OF RECORD
ANDREW HICKS ARCHITECT INC

andrew hicks | architect
600 N Mission Blvd.
Fayetteville, Arkansas 72701
m. 501.680.0789
o. 479.332-5050
www.andrewhicksarchitect.com

A NEW FACILITY
FOR
NEW BEGINNINGS
HWY 5, BRYANT, ARKANSAS


ISSUE DATE: 4-7-2025

REVISIONS


NO.	DATE
NO.	
NO.	
NO.	
NO.	
NO.	
NO.	

ELEVATIONS

A201

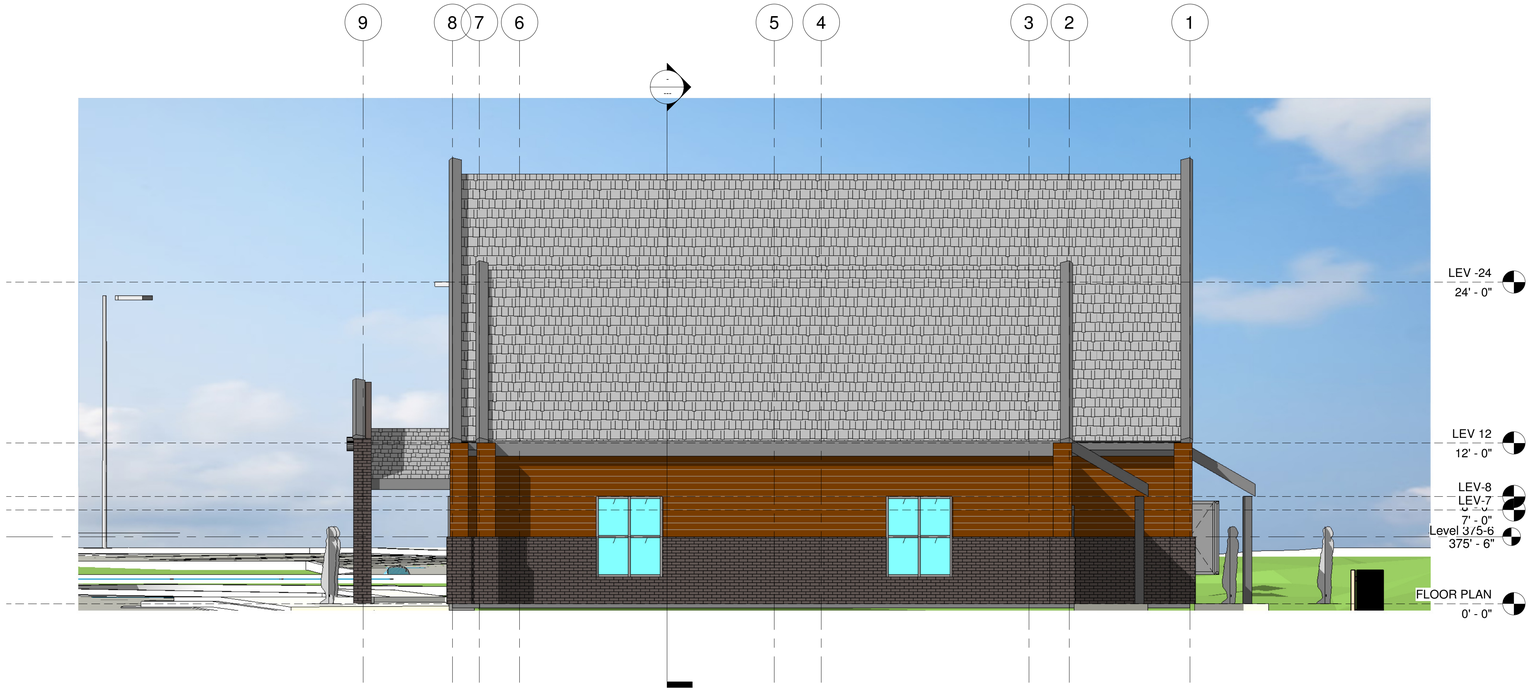

1 EAST ELEVATION
3/16" = 1'-0"

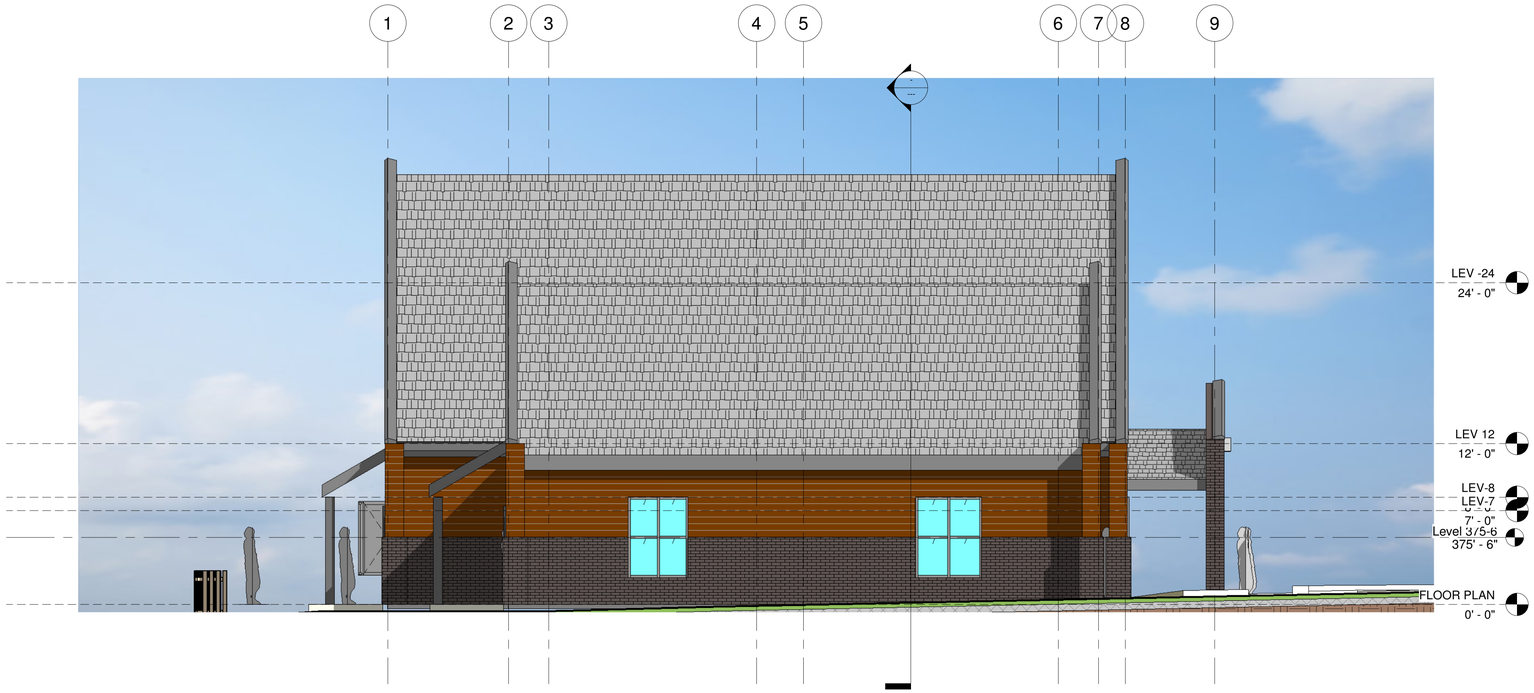

2 WEST ELEVATION
3/16" = 1'-0"

ANDREW HICKS ARCHITECT INC
REGISTERED ARCHITECT
NO. C-250
4-7-2025
ARKANSAS

ARCHITECT OF RECORD
ANDREW HICKS ARCHITECT INC

andrew hicks | architect
600 N Mission Blvd.
Fayetteville, Arkansas 72701
m. 501.680.0789
o. 479.332-5050
www.andrewhicksarchitect.com

A NEW FACILITY
FOR
NEW BEGINNINGS
HWY 5, BRYANT, ARKANSAS

ISSUE DATE: 4-7-2025

REVISIONS

NO.	DATE
NO.	
NO.	
NO.	
NO.	
NO.	
NO.	

ELEVATIONS

A202