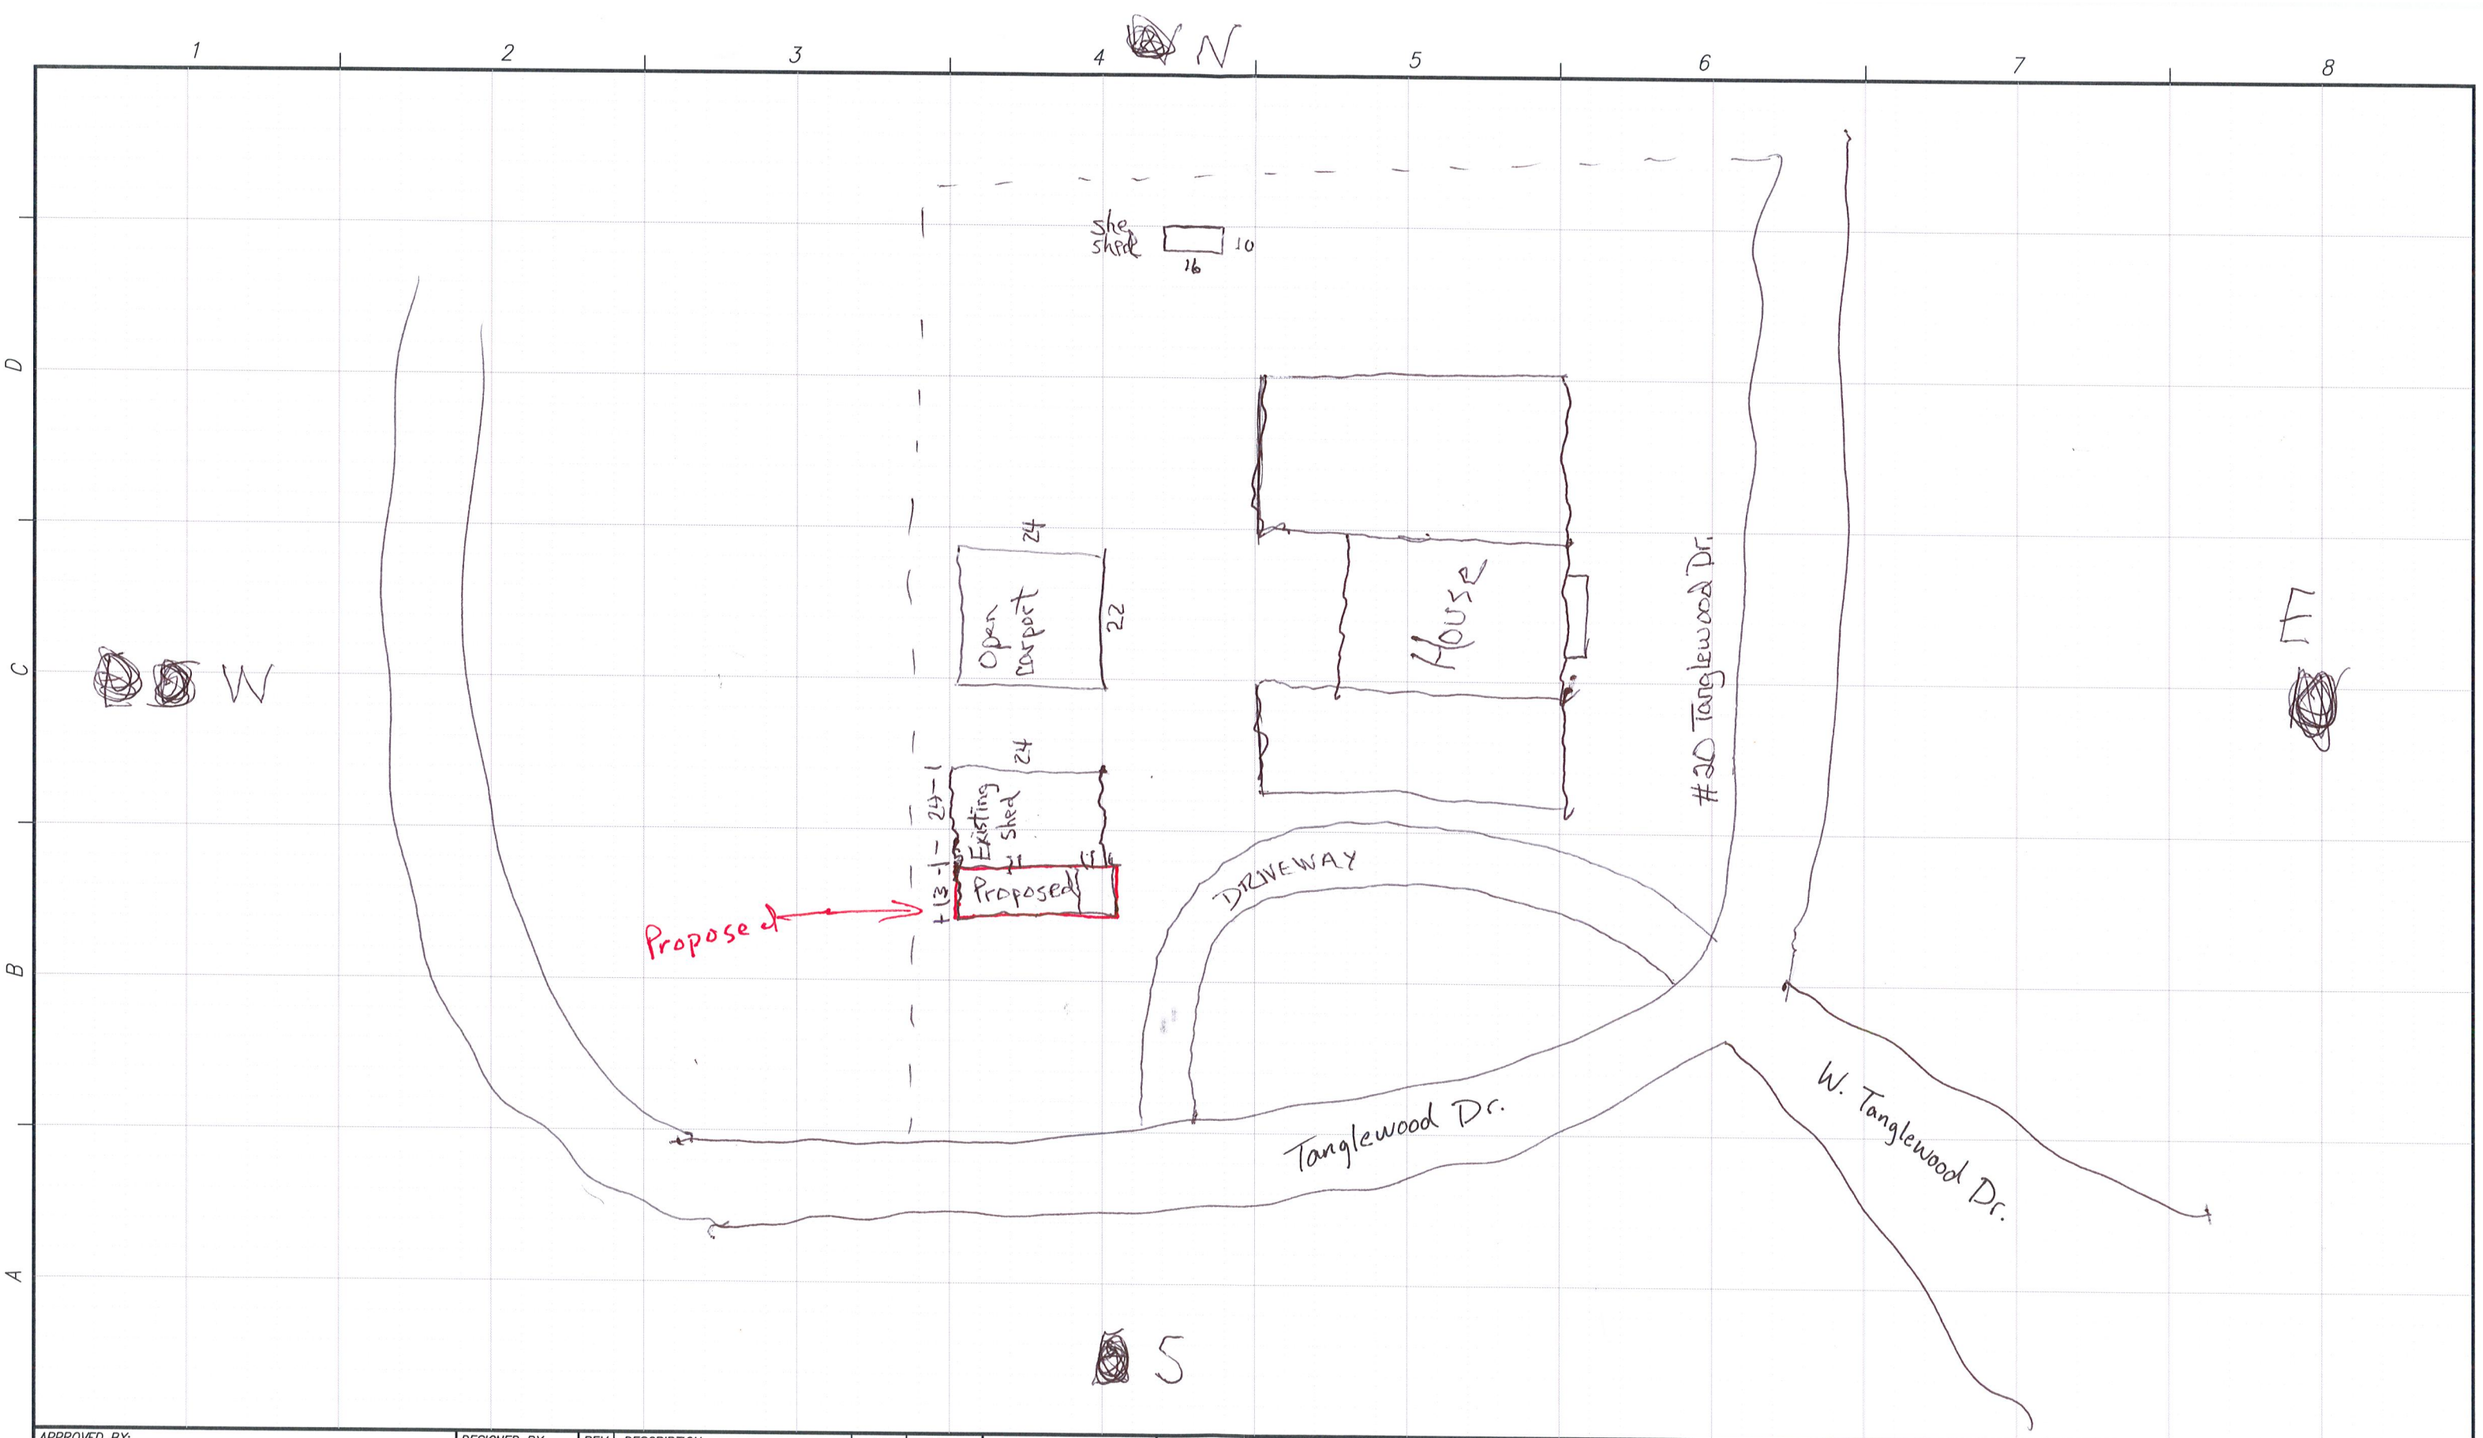


APPROVED BY:

TITLE	SIGNATURE	DATE
TITLE	SIGNATURE	DATE
TITLE	SIGNATURE	DATE

DESIGNED BY:

DRAWN BY:

CHECKED BY:

REV	DESCRIPTION	BY	DATE

NORTH:

INDICATE NORTH ABOVE

SCALE:

0' ' '

GRAPHIC SCALE

INDICATE SCALE OF GRID ABOVE IN 1' PER FEET EXAMPLE 1" = 50'

NAME: David Harris

ADDRESS: 20 Tanglewood Dr.

STREET:

PHONE:

BRYANT, ARKANSAS
72022

CITY OF BRYANT Est. 1892 ARKANSAS

STRUCTURE TYPE:

SQUARE FT:

LOT SIZE:

SUBMITTAL DATE:

WORK ORDER NO.:

SHEET NO.: OF

XXX####XXX.DWG