**City of Bryant, Arkansas**
Community Development
210 SW 3rd Street Bryant, AR 72022
501-943-0943

# SIGN PERMIT APPLICATION

Applicants are advised to read the Sign Ordinance prior to completing and signing this form. The Sign Ordinance is available at www.cityofbryant.com under the Planning and Community Development tab.

Note: Electrical Permits may be Required, Please contact the Community Development Office for more information.

Date: 09/19/2025

**Sign Co. or Sign Owner**

Name ARKANSAS SIGN & NEON
Address 8525 DISTRIBUTION DR
City, State, Zip LITTLE ROCK AR 72209
Phone 501.562.3942
Email Address lora@arkansassign.com

**Property Owner**

Name GASSY'S PHILLIPS 66
Address 6101 HWY 5
City, State, Zip BRYANT AR 72022
Phone 501-399-9910
Email Address BRYANTONESTOPLLC@GMAIL.COM

**GENERAL INFORMATION**

Name of Business GASSY'S PHILLIPS 66

Address/Location of sign 6101 HWY 5

Zoning Classification _____

**Please use following page to provide details on the signs requesting approval.** Along with information provided on this application, **a Site Plan showing placement of sign(s) and any existing sign(s) on the property is required** to be submitted**. Renderings of the sign(s) showing the correct dimensions is also required** to be submitted with the application. A thirty-five dollar ($35) per sign payment will be collected at the time of permit issuance. According to the Sign Ordinance a fee for and sign variance or special sign permit request shall be one hundred dollars ($100). Additional documentation may be required by Sign Administrator.

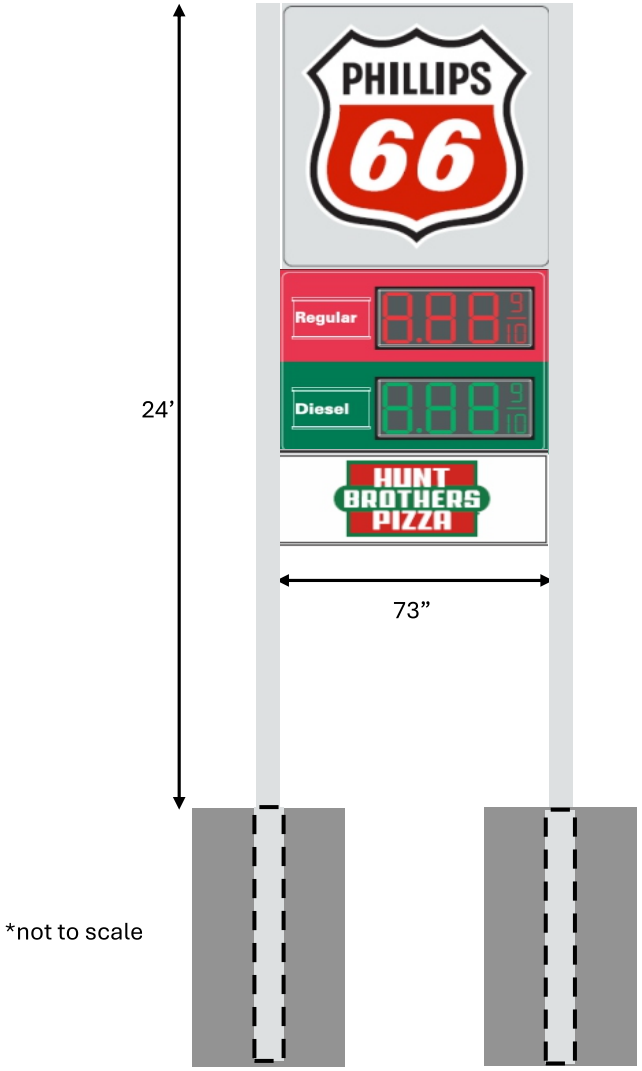
**READ CAREFULLY BEFORE SIGNING**

I Lora A. Rand, do hereby certify that all information contained within this application is true and correct. I fully understand that the terms of the Sign Ordinance supersede the Sign Administrator's approval and that all signs must fully comply with all terms of the Sign Ordinance regardless of approval. I further certify that the proposed sign is authorized by the owner of the property and that I am authorized by the property owner to make this application. I understand

that no sign may be placed in public right of way. I understand that I must comply with all Building and Electrical Codes and that it is my responsibility to obtain all necessary permits.

**Use table below to enter information regarding each sign for approval. Please use each letter to reference each sign rendering.**

| SIGN | **Type** (Façade, Pole, Monument, other) | **Dimensions** (Height, Length, Width) | **Sqft** (Measured in whole as rectangle) | **Height of Sign** (Measured from lot surface) | | Column for Admin Certifying Approval |
|---|---|---|---|---|---|---|
| | | | | Top of Sign | Bottom of Sign | |
| A | POLE | 7' X 9' | 63 | 24' | 15' | |
| B | | | | | | |
| C | | | | | | |
| E | | | | | | |
| F | | | | | | |
| G | | | | | | |




*not to scale

6x6 Dual Pole Mount Rivet ID
2-Product LED Price Sign (Regular, Diesel)
Paint Poles Titanium Gray
Poles = 8” x 8” – DIRECT BURY
24’ above grade

Gassy’s #2
ST#922842
6101 Highway 5
Bryant, AR 72022











IMAGE BUILDERS
PO Box 1602 – Owasso, OK 74055
918-371-0887 – imagebuildersok@gmail.com

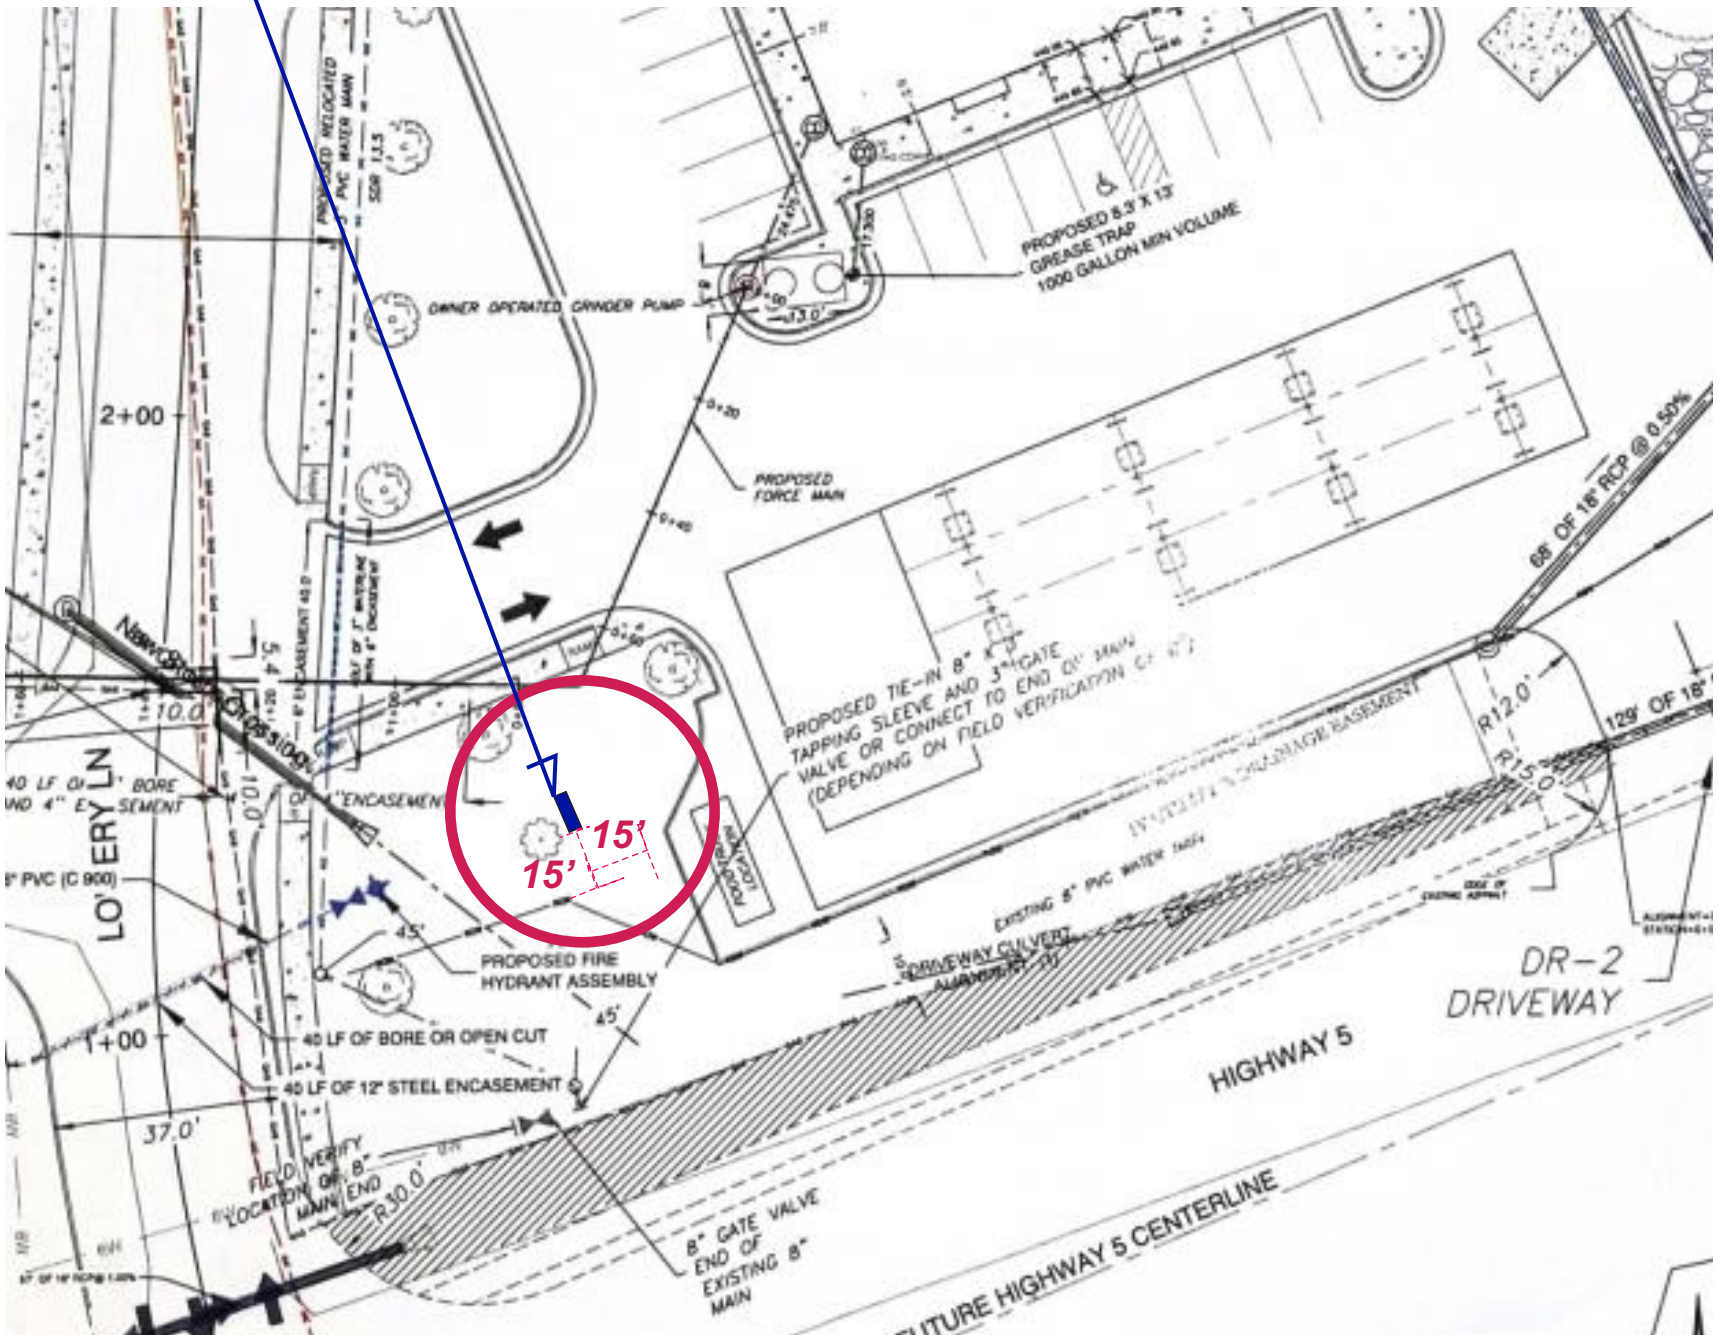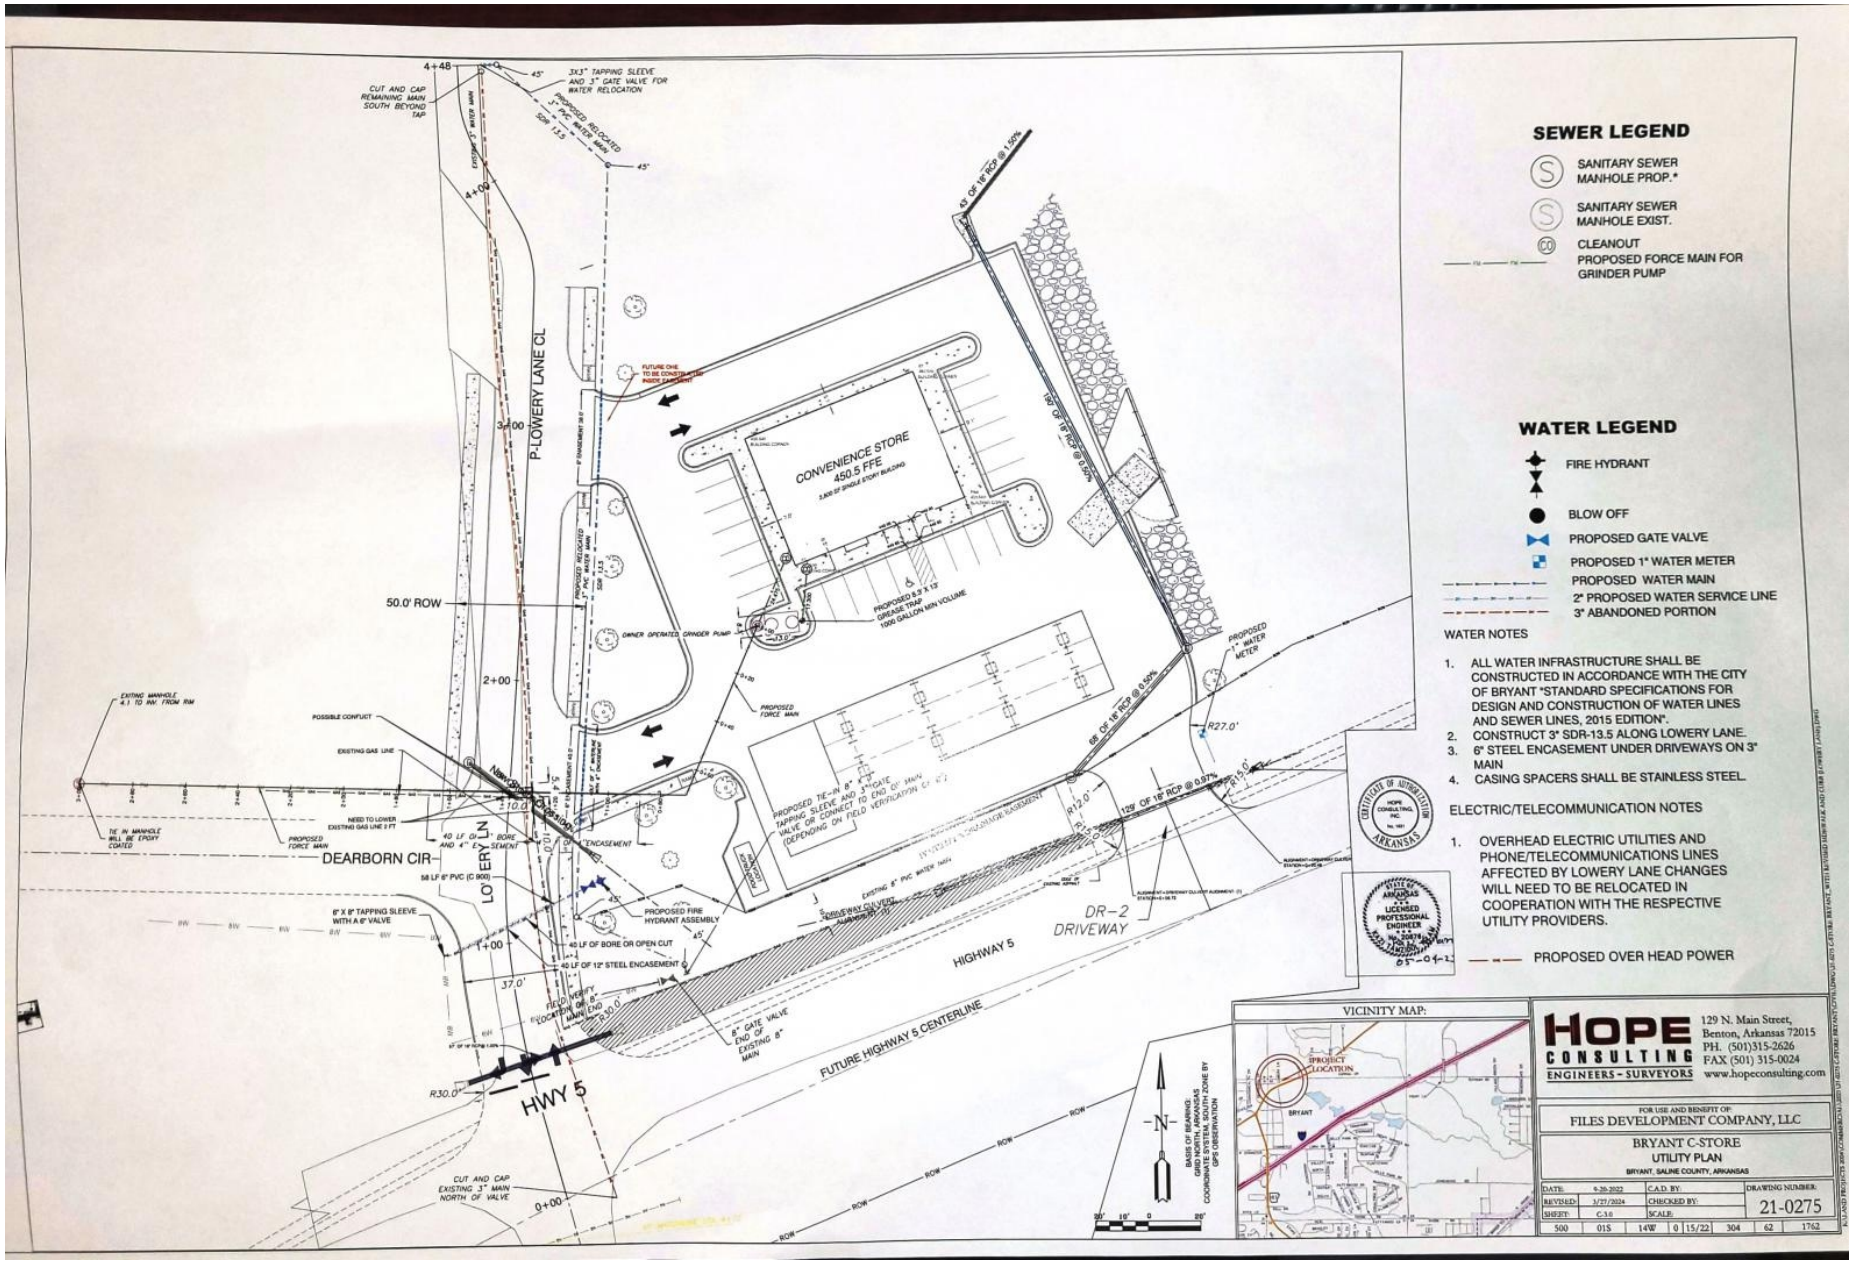proposed pylon sign






## SEWER LEGEND

- SANITARY SEWER MANHOLE PROP.*
- SANITARY SEWER MANHOLE EXIST.
- CLEANOUT
- PROPOSED FORCE MAIN FOR GRINDER PUMP

## WATER LEGEND

- FIRE HYDRANT
- BLOW OFF
- PROPOSED GATE VALVE
- PROPOSED 1" WATER METER
- PROPOSED WATER MAIN
- 2" PROPOSED WATER SERVICE LINE
- 3" ABANDONED PORTION

### WATER NOTES

1. ALL WATER INFRASTRUCTURE SHALL BE CONSTRUCTED IN ACCORDANCE WITH THE CITY OF BRYANT "STANDARD SPECIFICATIONS FOR DESIGN AND CONSTRUCTION OF WATER LINES AND SEWER LINES, 2015 EDITION".
2. CONSTRUCT 3" SDR-13.5 ALONG LOWERY LANE.
3. 6" STEEL ENCASEMENT UNDER DRIVEWAYS ON 3" MAIN
4. CASING SPACERS SHALL BE STAINLESS STEEL.

### ELECTRIC/TELECOMMUNICATION NOTES

1. OVERHEAD ELECTRIC UTILITIES AND PHONE/TELECOMMUNICATIONS LINES AFFECTED BY LOWERY LANE CHANGES WILL NEED TO BE RELOCATED IN COOPERATION WITH THE RESPECTIVE UTILITY PROVIDERS.

PROPOSED OVER HEAD POWER

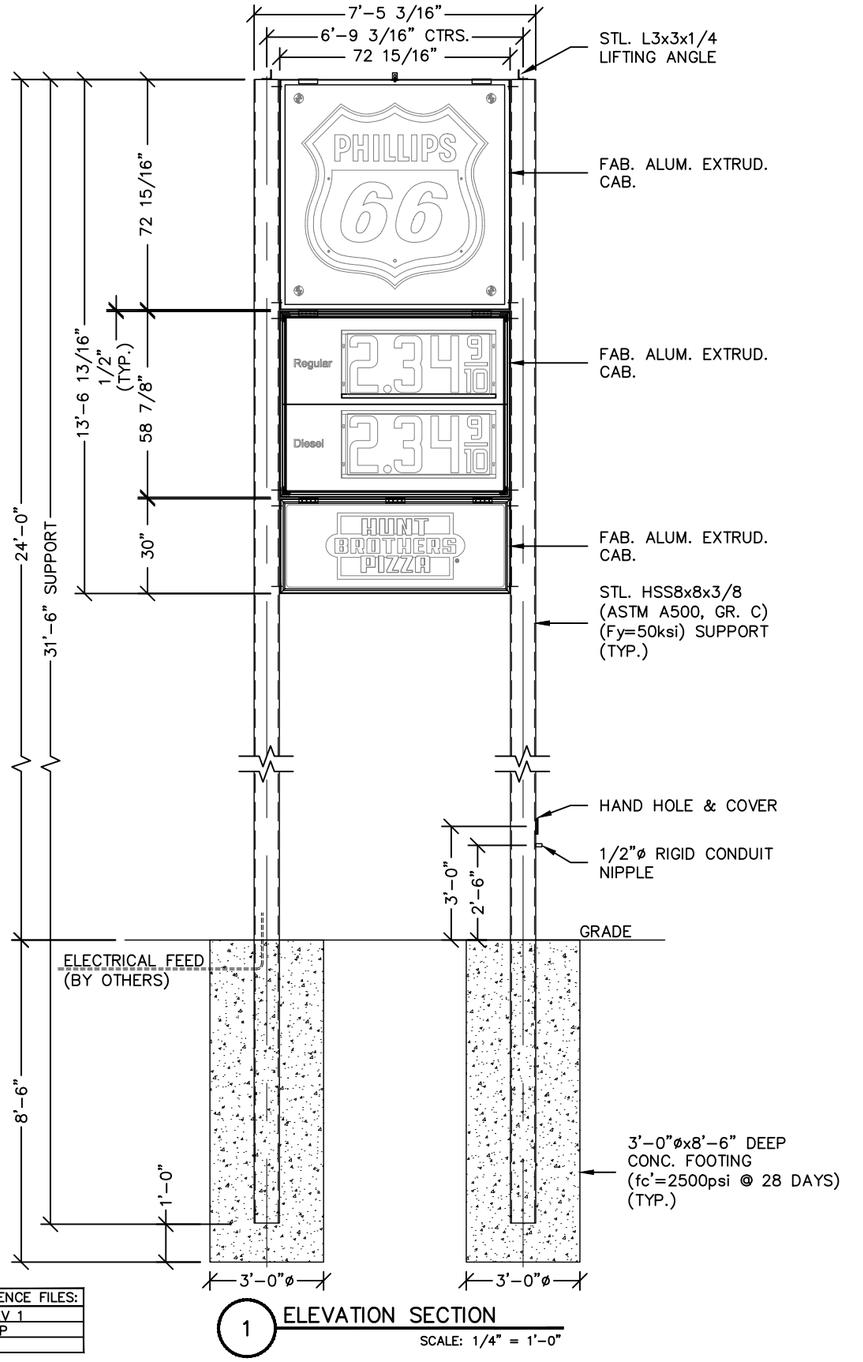
HOPE CONSULTING
ENGINEERS - SURVEYORS
129 N. Main Street,
Benton, Arkansas 72015
PH. (501)315-2626
FAX (501) 315-0024
www.hopeconsulting.com

FOR USE AND BENEFIT OF:
FILES DEVELOPMENT COMPANY, LLC

BRYANT C-STORE
UTILITY PLAN
BRYANT, SALINE COUNTY, ARKANSAS


| | | | |
|---|---|---|---|
| DATE: | 9-20-2022 | C.A.D. BY: | DRAWING NUMBER: |
| REVISED: | 3/27/2024 | CHECKED BY: | 21-0275 |
| SHEET: | C-1.0 | SCALE: | |

| | | | | | | | |
|---|---|---|---|---|---|---|---|
| 500 | 01S | 14W | 0 | 15/22 | 304 | 62 | 1762 |





1 ELEVATION SECTION

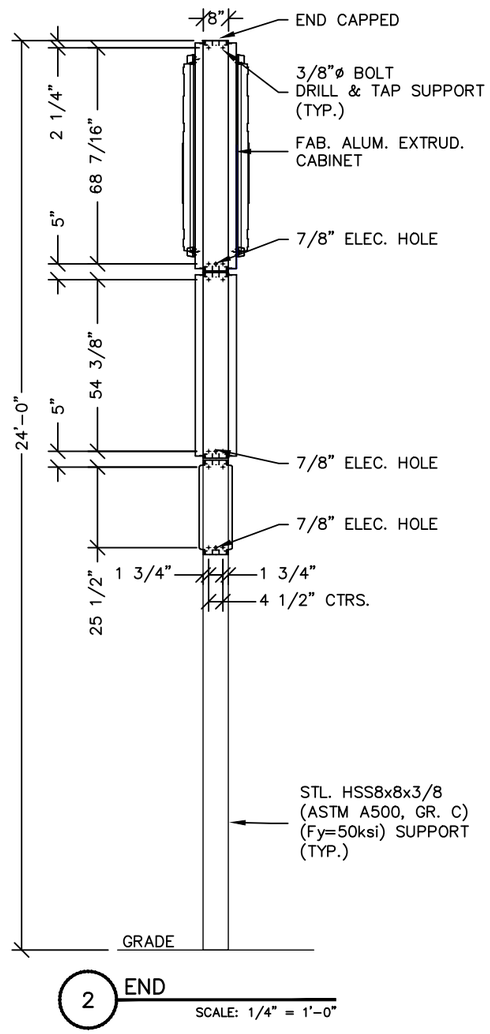SCALE: 1/4" = 1'-0"




2 END

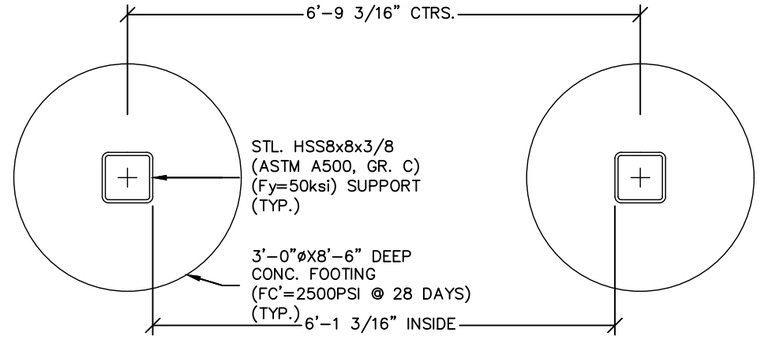SCALE: 1/4" = 1'-0"




3 PLAN VIEW

SCALE: 1/2" = 1'-0"

| JACKSONVILLE REFERENCE FILES: |
|---|
| Co20254718.E (3) REV 1 |
| CO2056TP_2LD16AB_P |
| CO3036TP_0VPNSP |

GENERAL NOTES:

1. CONTRACTOR SHALL VERIFY ALL DIMENSIONS AND CONDITIONS ON JOB SITE.
2. STRUCTURAL STEEL RECTANGULAR AND ROUND TUBE SHALL CONFORM TO ASTM A500, GR. C.
3. STRUCTURAL STEEL ANGLE SHALL CONFORM TO ASTM A36.
4. STRUCTURAL STEEL PLATES SHALL CONFORM TO ASTM A36.
5. WELDING SHALL CONFORM TO AWS D 1.1 & AISC SPECS.
6. ALL WELDING TO BE PERFORMED BY CERTIFIED WELDER.
7. ISOLATE ALUMINUM FROM STEEL.
8. ALL BOLT HOLES TO BE DRILLED OR PUNCHED.
9. ALL ELECTRICAL WORK TO CONFORM TO THE REQUIREMENTS OF UL48 AND SECTION 600 OF NEC.
10. THE LOCATION OF THE DISCONNECT SWITCH AFTER INSTALLATION SHALL COMPLY WITH ARTICLE 600.6 OF THE NEC.
11. UL AND DATA LABELS REQUIRED.
12. SIGNS TO BE 6-FT HORIZONTAL & 12-FT VERTICAL FROM HIGH VOLTAGE WIRES.
13. CONCRETE TO HAVE f'c=2500 PSI MIN. @ 28 DAYS.
14. DESIGN IS BASED ON 105 MPH WIND, 3-SEC GUST, EXPOSURE C, ASCE 7-16.
15. FOUNDATION DESIGN IS BASED ON PRESUMPTIVE SOIL BEARING CAPACITY PER IBC TABLE 1806-2 ASSUMING SOIL TYPE CLASS 4. IF FIELD CONDITIONS ARE DIFFERENT, PLEASE CONTACT THE ENGINEER FOR GUIDANCE.

FEDERAL HEATH
SIGN COMPANY
WWW.FEDERALHEATH.COM
1845 PRECINCT LINE ROAD, SUITE 100, HURST, TEXAS 76054
T:817.685.9075 F:817.685.9103

This original drawing is provided as part of a planned project and is not to be exhibited, copied or reproduced without the permission of Federal Heath Sign Company LLC or its authorized agent.©

ART DESIGN REFERENCE #22-79098-20-R1

| NO. | REVISIONS | DATE | BY |
|---|---|---|---|
| A | - | - | - |
| B | - | - | - |
| C | - | - | - |
| D | - | - | - |
| E | - | - | - |
| F | - | - | - |
| G | - | - | - |

PHILLIPS 66

6101 AR-5
BRYANT, AR 72002

| | |
|---|---|
| DESIGN NO: S-1001825 | PROJECT MGR.: D. SAMMONS |
| DRAWN BY: PAT HODGKINS | DATE: 15OCT25 |
| JOB NO: 22-79098-20 | |

SHEET NO: S-1
OF: 1

PHILLIPS 66 BRYANT, AK #22-79098-20.dwg