


Plan View
Scale - 1" = 20ft

Schedule

Symbol	Label	QTY	Manufacturer	Catalog Number	Description	Lamp	Filename	Lumens per Lamp	LLF	Wattage
	S1	1	LITHONIA	DSX1 LED P7 40K 80CRI BLC3 (VOLTAGE) SPA (FINISH) / SSS 25 5C DM19AS (FINISH)	SINGLE LED AREA LIGHT - TYPE III BACK LIGHT CUTOFF	LED/40K	DSX1_LED_P7_40K_80CRI_BLC3.ies	14823	0.8	184.43
	S2	2	LITHONIA	DSX1 LED P7 40K 80CRI BLC3 (VOLTAGE) SPA (FINISH) / SSS 25 5C DM29AS (FINISH)	DOUBLE LED AREA LIGHT - TYPE III BACK LIGHT CUTOFF	LED/40K	DSX1_LED_P7_40K_80CRI_BLC3.ies	14823	0.8	368.86
	S4	1	LITHONIA	DSX1 LED P7 40K 80CRI T5W (VOLTAGE) SPA (FINISH) / SSS 25 5C DM49AS (FINISH)	QUAD LED AREA LIGHT - TYPE V WIDE	LED/40K	DSX1_LED_P7_40K_80CRI_T5W.ies	21624	0.8	737.72

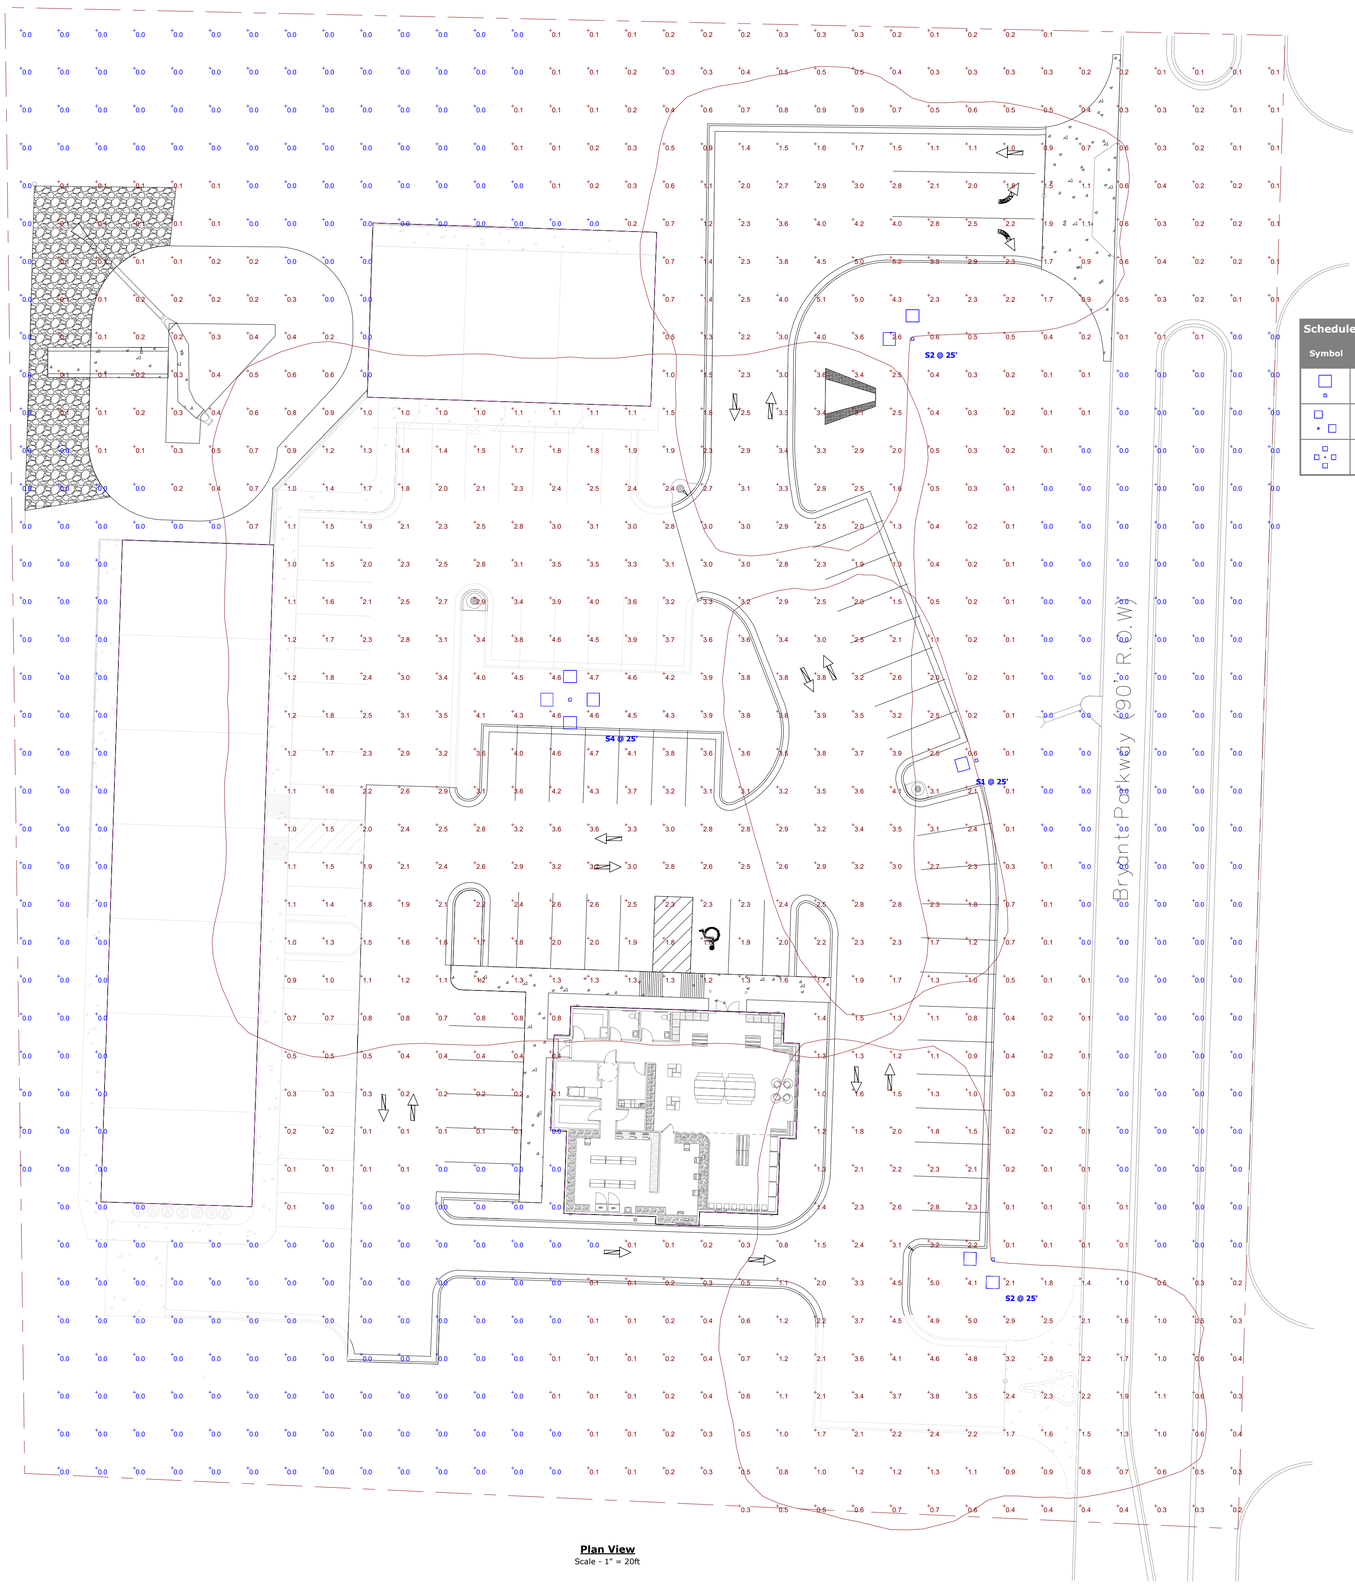

PARKWAY DRUG
BRYANT, ARKANSAS

Designer

Date
11/07/2025
Scale
Not to Scale
Drawing No.

Summary