City of Bryant, Arkansas
Community Development
210 SW 3rd Street Bryant, AR 72022
501-943-0943

SIGN PERMIT APPLICATION

Applicants are advised to read the Sign Ordinance prior to completing and signing this form. The Sign Ordinance is available at www.cityofbryant.com under the Planning and Community Development tab.

Note: Electrical Permits may be Required, Please contact the Community Development Office for more information.

Date: 02/06/2026

Sign Co. or Sign Owner

Name ARKANSAS SIGN & NEON
Address 8525 DISTRIBUTION DR
City, State, Zip LITTLE ROCK AR 72209
Phone 501.562.3942
Email Address lora@arkansassign.com

Property Owner

Name Target #2204 Bryant, AR
Address 7377 Alcoa Rd Bryant AR 72022-6204
City, State, Zip _____
Phone _____
Email Address _____

GENERAL INFORMATION

Name of Business Target #2204 Bryant, AR
Address/Location of sign 7377 Alcoa Rd Bryant AR 72022-6204
Zoning Classification _____

Please use following page to provide details on the signs requesting approval. Along with information provided on this application, **a Site Plan showing placement of sign(s) and any existing sign(s) on the property is required** to be submitted**. Renderings of the sign(s) showing the correct dimensions is also required** to be submitted with the application. A thirty-five dollar ($35) per sign payment will be collected at the time of permit issuance. According to the Sign Ordinance a fee for and sign variance or special sign permit request shall be one hundred dollars ($100). Additional documentation may be required by Sign Administrator.

READ CAREFULLY BEFORE SIGNING

I Lora A. Rand, do hereby certify that all information contained within this application is true and correct. I fully understand that the terms of the Sign Ordinance supersede the Sign Administrator's approval and that all signs must fully comply with all terms of the Sign Ordinance regardless of approval. I further certify that the proposed sign is authorized by the owner of the property and that I am authorized by the property owner to make this application. I understand

that no sign may be placed in public right of way. I understand that I must comply with all Building and Electrical Codes and that it is my responsibility to obtain all necessary permits.

Use table below to enter information regarding each sign for approval. Please use each letter to reference each sign rendering.

SIGN	**Type** (Façade, Pole, Monument, other)	**Dimensions** (Height, Length, Width)	**Sqft** (Measured in whole as rectangle)	**Height of Sign** (Measured from lot surface)		Column for Admin Certifying Approval
				Top of Sign	Bottom of Sign	
A	WALL LOGO	13' X 13'	169SF	25'	12'	
B	WALL-ORDER PU	1'11 X 12'10	25.3	19'1	18'8	
C	WALL-DRIVE UP	4'2 X 18'4	77.3	22'2	18'8	
E	WALL-LOGO	12 X 12	144	25'	13	
F	POLE/TENANT	13'10 X 12'10	166.16	FACE REPLACEMENT ONLY		
G	POLE/TENANT	9' X 9'	81SF	FACE REPLACEMENT ONLY		

COSTS = 32000.00

#2204
7377 Alcoa Rd.
Bryant, AR 72022

WALTON

10101 Reunion Place
Suite 200
San Antonio, TX 78216

P 210. 886. 0644
waltonsignage.com

© 2021 WALTON ALL RIGHTS RESERVED

Client: TARGET #2204
Address: 7377 ALCOA RD.
City/State: BRYANT, AR 72022
Sales: HOUSE Designer: KO
Date: 09/25/25 PM KS

This is an original drawing created by Walton. It is submitted for your personal use, however, it shall at all times remain the property of Walton. It may be used in connection with the project being planned for you by Walton, but not otherwise. You are not authorized to show these drawings to anyone outside your organization, nor is it to be reproduced, used, copied or exhibited in any fashion.

Revision:
R1)

Z:\Customers\Target___LOCATIONS\AR\2204 BRYANT, AR\3. Design

Signs will be manufactured with 120 or 277 Volts A/C. All Primary electrical service to the sign,and final connection thereof, is the responsibility of the buyer. All work is to be done in accordance with the purchase agreement attached hereto. In case of variance between the specifications of the purchase agreement and this drawing, the drawing shall prevail.

This sign is intended to be installed in accordance with the requirements of Article 600 of the National Electrical Code and/or other applicable local codes. This includes proper grounding and bonding of the sign.

PAGE SIZE: 11” x 17”

Approvals:

Sales: Date:
P.M.: Date:
Design: Date:
Client: Date:

CID348692

Sheet: 1



SITE PLAN
Scale: NTS

WALTON
10101 Reunion Place
Suite 200
San Antonio, TX 78216
P 210. 886. 0644
waltonsignage.com
© 2021 WALTON ALL RIGHTS RESERVED

Client: TARGET #2204
Address: 7377 ALCOA RD.
City/State: BRYANT, AR 72022
Sales: HOUSE Designer: KO
Date: 09/25/25 PM KS

This is an original drawing created by Walton. It is submitted for your personal use, however, it shall at all times remain the property of Walton. It may be used in connection with the project being planned for you by Walton, but not otherwise. You are not authorized to show these drawings to anyone outside your organization, nor is it to be reproduced, used, copied or exhibited in any fashion.

Revision:
R1)

Z:\Customers\Target___LOCATIONS\AR\2204 BRYANT, AR\3. Design

Signs will be manufactured with 120 or 277 Volts A/C. All Primary electrical service to the sign,and final connection thereof, is the responsibility of the buyer. All work is to be done in accordance with the purchase agreement attached hereto. In case of variance between the specifications of the purchase agreement and this drawing, the drawing shall prevail.

This sign is intended to be installed in accordance with the requirements of Article 600 of the National Electrical Code and/or other applicable local codes. This includes proper grounding and bonding of the sign.

PAGE SIZE: 11” x 17”


Approvals:
Sales: Date:
P.M.: Date:
Design: Date:
Client: Date:

CID348692





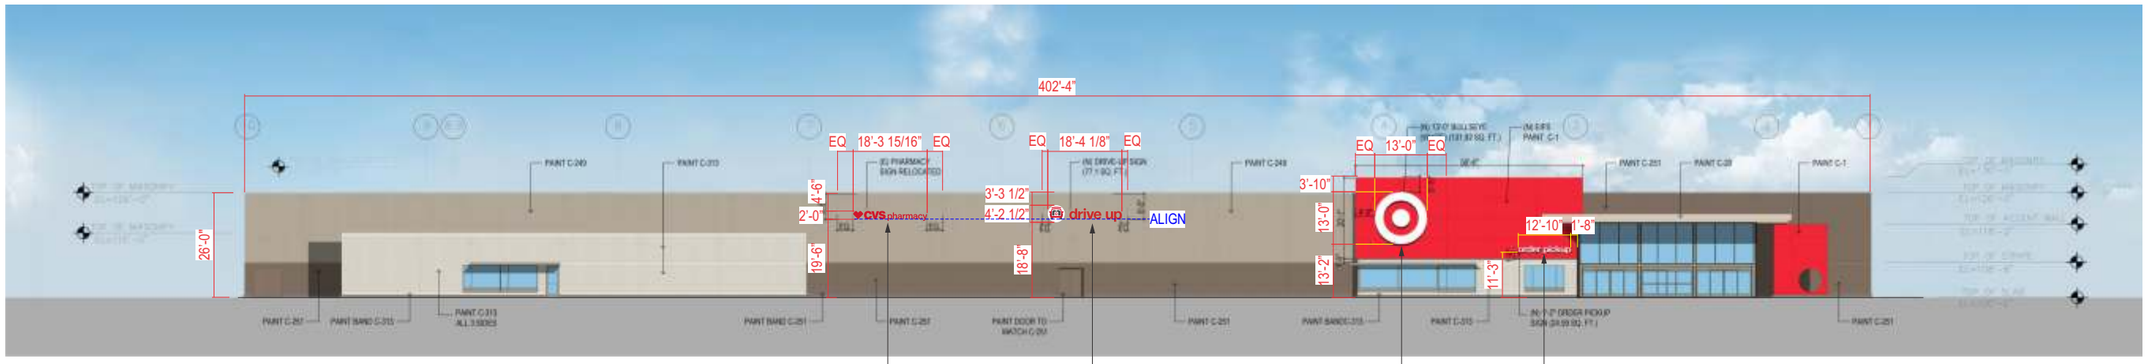PHOTO SURVEY OF EXISTING CONDITION



FRONT ELEVATION
Scale: 1:450

D CVS PHARMACY

C DRIVE-UP SIGN

A BULLSEYE

B ORDER PICK-UP SIGN

WALTON
10101 Reunion Place
Suite 200
San Antonio, TX 78216
P 210. 886. 0644
waltonsignage.com
© 2021 WALTON ALL RIGHTS RESERVED

Client: TARGET #2204
Address: 7377 ALCOA RD.
City/State: BRYANT, AR 72022
Sales: HOUSE
Designer: KO
Date: 09/25/25
PM KS

This is an original drawing created by Walton. It is submitted for your personal use, however, it shall at all times remain the property of Walton. It may be used in connection with the project being planned for you by Walton, but not otherwise. You are not authorized to show these drawings to anyone outside your organization, nor is it to be reproduced, used, copied or exhibited in any fashion.

Revision:
R1)

Z:\Customers\Target___LOCATIONS\AR\2204 BRYANT, AR\3. Design

Signs will be manufactured with 120 or 277 Volts A/C. All Primary electrical service to the sign,and final connection thereof, is the responsibility of the buyer. All work is to be done in accordance with the purchase agreement attached hereto. In case of variance between the specifications of the purchase agreement and this drawing, the drawing shall prevail.

This sign is intended to be installed in accordance with the requirements of Article 600 of the National Electrical Code and/or other applicable local codes. This includes proper grounding and bonding of the sign.


PAGE SIZE: 11" x 17"

Approvals:
Sales: Date:
P.M.: Date:
Design: Date:
Client: Date:

CID348692



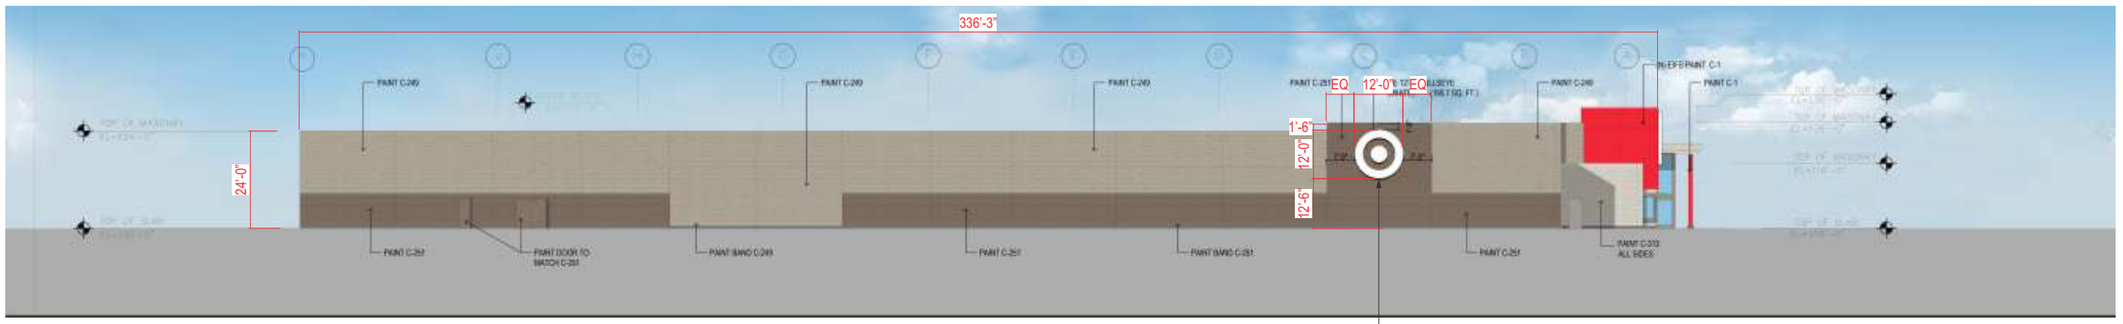PHOTO SURVEY OF EXISTING CONDITION



LEFT SIDE ELEVATION
Scale: 1:450

WALTON
10101 Reunion Place
Suite 200
San Antonio, TX 78216
P 210. 886. 0644
waltonsignage.com
© 2021 WALTON ALL RIGHTS RESERVED

Client: TARGET #2204
Address: 7377 ALCOA RD.
City/State: BRYANT, AR 72022
Sales: HOUSE Designer: KO
Date: 09/25/25 PM KS

This is an original drawing created by Walton. It is submitted for your personal use, however, it shall at all times remain the property of Walton. It may be used in connection with the project being planned for you by Walton, but not otherwise. You are not authorized to show these drawings to anyone outside your organization, nor is it to be reproduced, used, copied or exhibited in any fashion.

Revision:
R1)

Z:\Customers\Target___LOCATIONS\AR\2204 BRYANT, AR\3. Design

Signs will be manufactured with 120 or 277 Volts A/C. All Primary electrical service to the sign,and final connection thereof, is the responsibility of the buyer. All work is to be done in accordance with the purchase agreement attached hereto. In case of variance between the specifications of the purchase agreement and this drawing, the drawing shall prevail.


This sign is intended to be installed in accordance with the requirements of Article 600 of the National Electrical Code and/or other applicable local codes. This includes proper grounding and bonding of the sign.

PAGE SIZE: 11" x 17"

Approvals:
Sales: Date:
P.M.: Date:
Design: Date:
Client: Date:

CID348692

SIGN TYPE	SQ. FT (1 BOX)
LL156-W	169sf

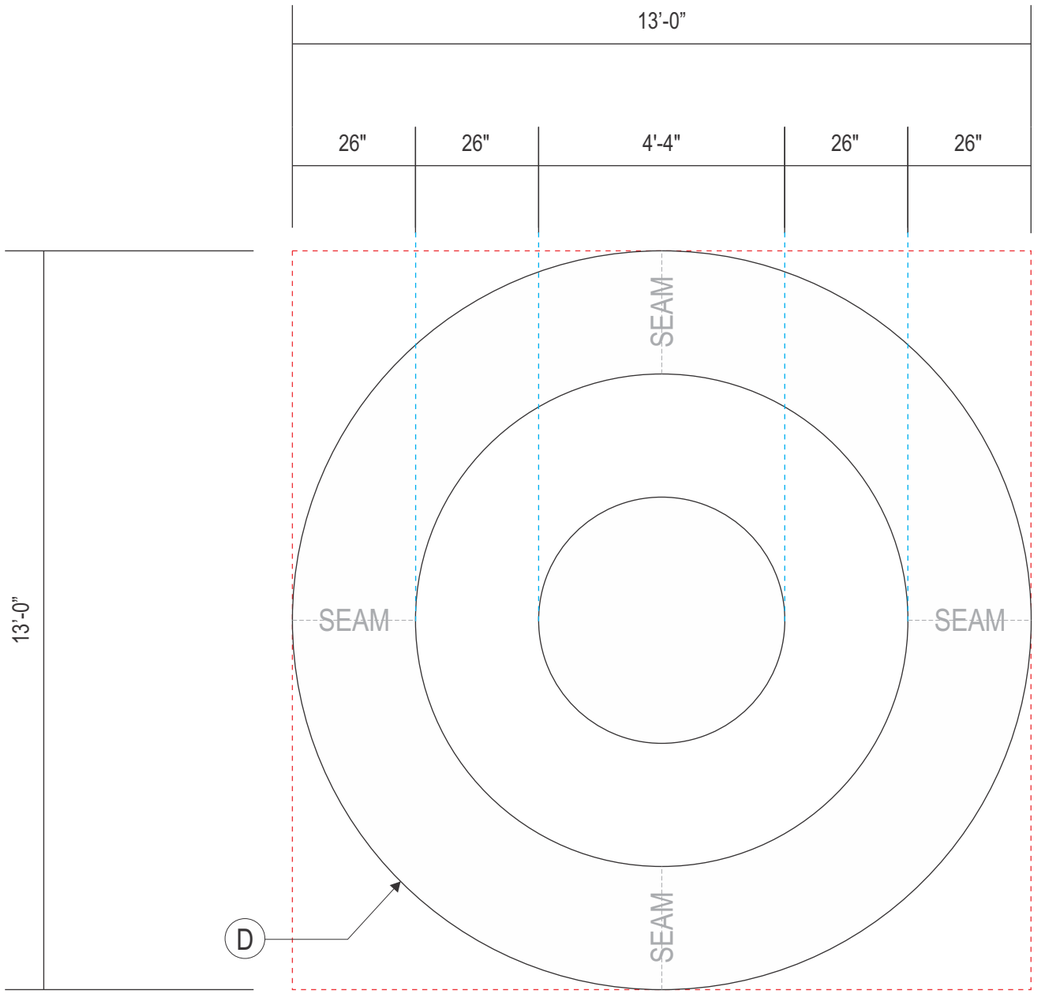

A **ACRYLIC FACED ILLUMINATED LOGO LL156-W**
Scale: 3/8" = 1'-0"

WALTON

10101 Reunion Place
Suite 200
San Antonio, TX 78216

P 210. 886. 0644
waltonsignage.com

© 2021 WALTON ALL RIGHTS RESERVED

Client: TARGET #2204
Address: 7377 ALCOA RD.
City/State: BRYANT, AR 72022
Sales: HOUSE Designer: KO
Date: 09/25/25 PM KS

This is an original drawing created by Walton. It is submitted for your personal use, however, it shall at all times remain the property of Walton. It may be used in connection with the project being planned for you by Walton, but not otherwise. You are not authorized to show these drawings to anyone outside your organization, nor is it to be reproduced, used, copied or exhibited in any fashion.

Revision:
R1)

Z:\Customers\Target___LOCATIONS\AR\2204 BRYANT, AR\3. Design

Signs will be manufactured with 120 or 277 Volts A/C. All Primary electrical service to the sign,and final connection thereof, is the responsibility of the buyer. All work is to be done in accordance with the purchase agreement attached hereto. In case of variance between the specifications of the purchase agreement and this drawing, the drawing shall prevail.


This sign is intended to be installed in accordance with the requirements of Article 600 of the National Electrical Code and/or other applicable local codes. This includes proper grounding and bonding of the sign.

PAGE SIZE: 11" x 17"

Approvals:
Sales: Date:
P.M.: Date:
Design: Date:
Client: Date:

CID348692

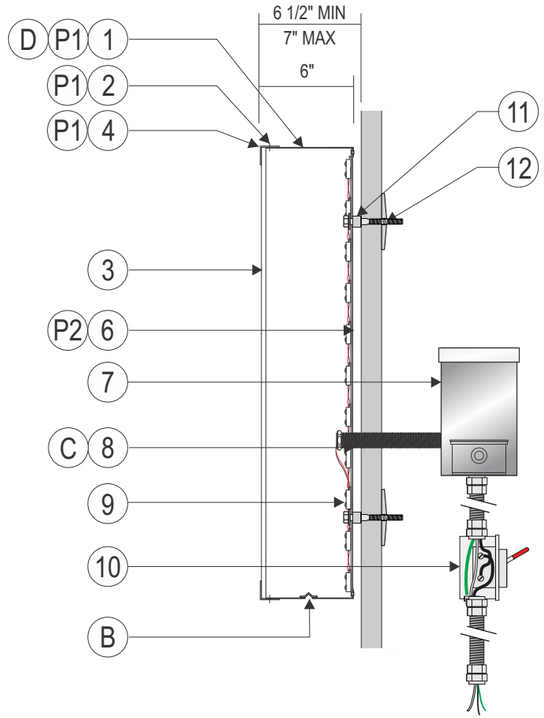Sheet: 5




SECTION DETAIL @ LOGO/SYMBOL
N.T.S.

- TO DISPLAY WHITE DURING DAY / WHITE AT NIGHT


ILLUMINATION NOTES:

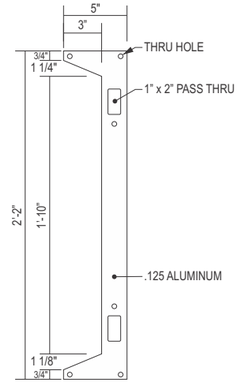LED COLOR: WHITE 6500K
SLOAN PRISM 24V 6500K WHITE LED MODS




LOGO SECTION MATCH PLATE
Scale: 1" = 1'-0"

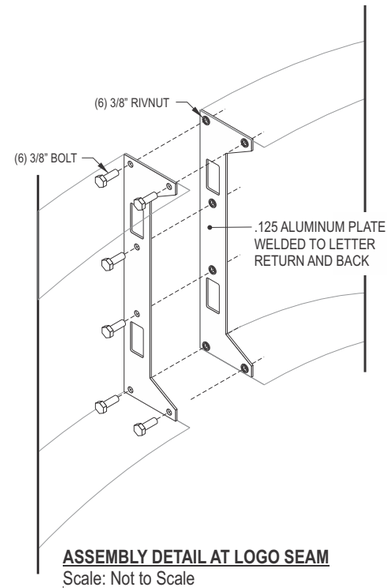QTY: 2 PER SEAM



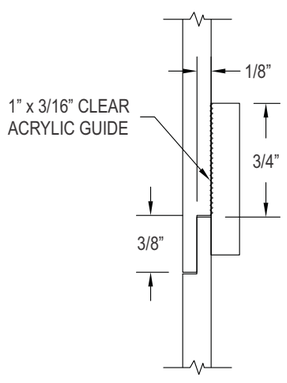ASSEMBLY DETAIL AT LOGO SEAM
Scale: Not to Scale



ACRYLIC SEAM DETAIL @ LOGO
Scale: 1" = 1'-0"

MATERIALS:

#	DESCRIPTION
1	.080 x 6" DEEP ALUMINUM RETURN
2	SHORT SHANK FLAT HEAD STAINLESS STEEL SCREWS
3	3/16" LD MODIFIED ACRYLIC 7328 WHITE
4	1 1/2" .063 FABRICATED RETAINER
5	1/2" .063 FABRICATED RETAINER
6	.080 ALUMINUM BACK
7	PAIGE POWER SUPPLY BOX WITH POWER SUPPLY (OR EQUIVALENT)
8	PAIGE WALL BUSTER #980014 PASS THRU KIT with BUSHING
9	WHITE L.E.D.s PER "ILLUMINATION NOTES"
10	WATER PROOF LOCKABLE DISCONNECT SWITCH BY GC
11	MOUNTING SPACERS - 1" MAX / 1/2" MIN. STAND OFF
12	3/8" SS ATTACHMENT HARDWARE PER SITE CONDITIONS

FINISHES:

P1	P2
MATTHEWS SOA020SP TARGET WHITE (GLOSS)	BRIGHT WHITE

NOTES:
A. NOT USED
B. 1/4" WEEP HOLES WITH LIGHT BLOCKERS 2 PER LOW SPOT
C. SEAL PENETRATIONS WITH BASF-MASTER SEAL NP 150 (OR EQUIVALENT)
D. ONE UL LABEL VISIBLE FROM GROUND, OTHERS ON TOP

UL LABEL LOCATION
☐ STD. BOTTOM LEFT CORNER
☐ TOP OF LETTERS/ NOT VISIBLE
☑ SEE NOTE

FASTENER SCHEDULE		
	3/8" LAG SCREW	FOR USE WITH WOOD OR EIFS WALL SYSTEMS. 1-1/2" MIN PENETRATIONS (EXCL. TIP)
	3/8" LAG & SHIELD	FOR USE WITH WOOD OR EIFS WALL SYSTEMS. 1-1/2" MIN PENETRATIONS (EXCL. TIP)
	3/8" DIA. THREADED ROD & BEARING PLATES	FOR USE WITH WOOD, CONCRETE BLOCK OR EIFS WALL SYSTEMS
	3/8" DIA. THREADED ROD	FOR USE WITH WOOD, CONCRETE BLOCK OR EIFS WALL SYSTEMS
	3/8" RED HEAD L.D.T. (LARGE DIAMETER TAPCON)	FOR USE WITH CONCRETE BLOCK, BRICK OR CONCRETE, EMBED A MIN OF 2 1/2"
	3/8" DIA. HILTI HIT ROD WITH Hy150 MAX ADHESIVE	FOR USE WITH CONCRETE, EMBED A MIN. OF 2"
	3/8" DIA. HILTI HIT ROD WITH Hy20 ADHESIVE	FOR USE WITH MASONRYAND BRICK EMBED A MIN. OF 3 3/8"
	3/8" DIA. HILTI HIT ROD WITH Hy20 ADHESIVE	FOR USE WITH CONCRETE BLOCK, EMBED A MIN. OF 2"
	3/8" DIA. HILTI HLC SLEEVE ANCHOR	FOR USE WITH CONCRETE, MASONRY AND BRICK EMBED A MIN. OF 3 3/8"

WALTON
10101 Reunion Place
Suite 200
San Antonio, TX 78216
P 210. 886. 0644
waltonsignage.com
© 2021 WALTON ALL RIGHTS RESERVED

Client: TARGET #2204
Address: 7377 ALCOA RD.
City/State: BRYANT, AR 72022
Sales: HOUSE
Designer: KO
Date: 09/25/25
PM KS

This is an original drawing created by Walton. It is submitted for your personal use, however, it shall at all times remain the property of Walton. It may be used in connection with the project being planned for you by Walton, but not otherwise. You are not authorized to show these drawings to anyone outside your organization, nor is it to be reproduced, used, copied or exhibited in any fashion.

Revision:
R1)

Z:\Customers\Target___LOCATIONS\AR\2204 BRYANT, AR\3. Design

Signs will be manufactured with 120 or 277 Volts A/C. All Primary electrical service to the sign,and final connection thereof, is the responsibility of the buyer. All work is to be done in accordance with the purchase agreement attached hereto. In case of variance between the specifications of the purchase agreement and this drawing, the drawing shall prevail.


This sign is intended to be installed in accordance with the requirements of Article 600 of the National Electrical Code and/or other applicable local codes. This includes proper grounding and bonding of the sign.

PAGE SIZE: 11" x 17"


Approvals:
Sales: Date:
P.M.: Date:
Design: Date:
Client: Date:

CID348692

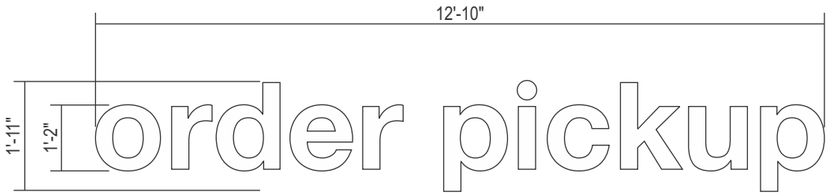SIGN TYPE	SQ. FT (1 BOX)
OPU-LC14-W	25.3sf



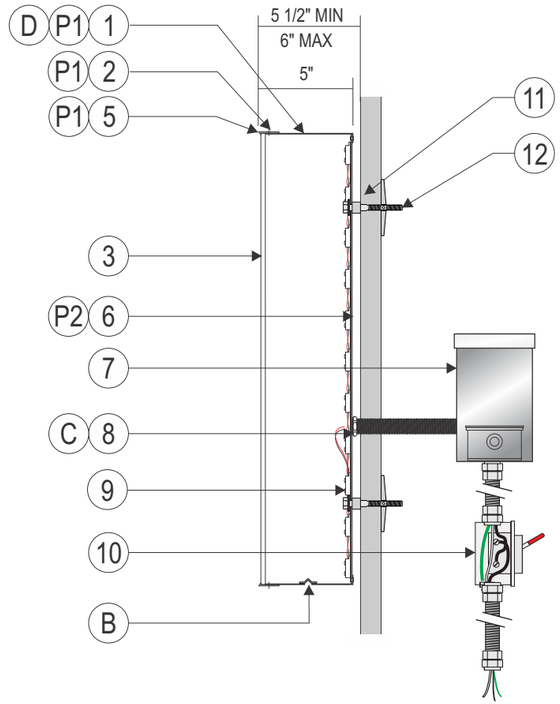B **ACRYLIC FACED ILLUMINATED LETTERS**
Scale: 3/8” = 1’-0”



SECTION DETAIL @ LETTERS
N.T.S.

ILLUMINATION NOTES:

LED COLOR: WHITE 6500K
SLOAN PRISM 24V 6500K WHITE LED MODS

MATERIALS:

#	DESCRIPTION
1	.040 x 5” DEEP ALUMINUM RETURN
2	SHORT SHANK FLAT HEAD STAINLESS STEEL SCREWS
3	3/16” LD MODIFIED ACRYLIC 7328 WHITE
4	NOT USED
5	1” “J” PROFILE TRIM CAP
6	.063 ALUMINUM BACK
7	PAIGE POWER SUPPLY BOX WITH POWER SUPPLY (OR EQUIVALENT)
8	PAIGE WALL BUSTER #980014 PASS THRU KIT with BUSHING
9	WHITE L.E.D.s PER “ILLUMINATION NOTES”
10	WATER PROOF LOCKABLE DISCONNECT SWITCH BY GC
11	MOUNTING SPACERS - 1” MAX / 1/2” MIN. STAND OFF
12	1/4” SS ATTACHMENT HARDWARE PER SITE CONDITIONS

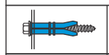
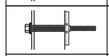
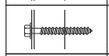
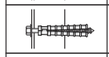
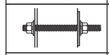
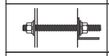
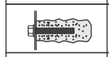
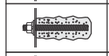
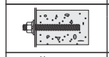
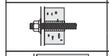
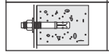
FINISHES:

P1
MATTHEWS SOA020SP TARGET WHITE (GLOSS)

P2
BRIGHT WHITE

NOTES:
A. NOT USED
B. 1/4” WEEP HOLES WITH LIGHT BLOCKERS 2 PER LOW SPOT
C. SEAL PENETRATIONS WITH BASF-MASTER SEAL NP 150 (OR EQUIVALENT)
D. ONE UL LABEL VISIBLE FROM GROUND, OTHERS ON TOP

UL LABEL LOCATION
☐ STD. BOTTOM LEFT CORNER
☐ TOP OF LETTERS/ NOT VISIBLE
☑ SEE NOTE

FASTENER SCHEDULE		
	1/4" BLUE & LAG SCREW	FOR USE WITH WOOD OR STUCCO WALL SYSTEMS. 1-1/2" MIN PENETRATIONS (EXCL. TIP)
	1/4" SNAP TOGGLE	FOR USE WITH WOOD OR STUCCO WALL SYSTEMS. 1-1/2" MIN PENETRATIONS (EXCL. TIP)
	1/4" LAG SCREW	FOR USE WITH WOOD OR EIFS WALL SYSTEMS. 1-1/2" MIN PENETRATIONS (EXCL. TIP)
	1/4" LAG & SHIELD	FOR USE WITH WOOD OR EIFS WALL SYSTEMS. 1-1/2" MIN PENETRATIONS (EXCL. TIP)
	1/4" DIA. THREADED ROD & BEARING PLATES	FOR USE WITH WOOD, CONCRETE BLOCK OR EIFS WALL SYSTEMS
	1/4" DIA. THREADED ROD	FOR USE WITH WOOD, CONCRETE BLOCK OR EIFS WALL SYSTEMS
	1/4" RED HEAD L.D.T. (LARGE DIAMETER TAPCON)	FOR USE WITH CONCRETE BLOCK, BRICK OR CONCRETE, EMBED A MIN OF 2 1/2"
	1/4" DIA. HILTI HIT ROD WITH Hy150 MAX ADHESIVE	FOR USE WITH CONCRETE, EMBED A MIN. OF 2"
	1/4" DIA. HILTI HIT ROD WITH Hy20 ADHESIVE	FOR USE WITH MASONRYAND BRICK EMBED A MIN. OF 3 3/8"
	1/4" DIA. HILTI HIT ROD WITH Hy20 ADHESIVE	FOR USE WITH CONCRETE BLOCK, EMBED A MIN. OF 2"
	1/4" DIA. HILTI HLC SLEEVE ANCHOR	FOR USE WITH CONCRETE, MASONRY AND BRICK EMBED A MIN. OF 3 3/8"

WALTON
10101 Reunion Place
Suite 200
San Antonio, TX 78216
P 210. 886. 0644
waltonsignage.com

© 2021 WALTON ALL RIGHTS RESERVED

Client: TARGET #2204
Address: 7377 ALCOA RD.
City/State: BRYANT, AR 72022
Sales: HOUSE Designer: KO
Date: 09/25/25 PM KS

This is an original drawing created by Walton. It is submitted for your personal use, however, it shall at all times remain the property of Walton. It may be used in connection with the project being planned for you by Walton, but not otherwise. You are not authorized to show these drawings to anyone outside your organization, nor is it to be reproduced, used, copied or exhibited in any fashion.

Revision:
R1)

Signs will be manufactured with 120 or 277 Volts A/C. All Primary electrical service to the sign,and final connection thereof, is the responsibility of the buyer. All work is to be done in accordance with the purchase agreement attached hereto. In case of variance between the specifications of the purchase agreement and this drawing, the drawing shall prevail.

Z:\Customers\Target___LOCATIONS\AR\2204 BRYANT, AR\3. Design

This sign is intended to be installed in accordance with the requirements of Article 600 of the National Electrical Code and/or other applicable local codes. This includes proper grounding and bonding of the sign.

PAGE SIZE: 11” x 17”

Approvals:
Sales: Date:
P.M.: Date:
Design: Date:
Client: Date:

CID348692

Sheet: 7


SIGN TYPE	SQ. FT (1 BOX)
DriveUp24-R	77.3sf



C **ACRYLIC FACED ILLUMINATED LETTERS**
Scale: 1/4" = 1'-0"

CAR LOGO COLORS / DIGITAL PRINT

Target Red PMS 186	DARK RED PMS 188	DARK GRAY PMS 425	LIGHT GRAY PMS 421

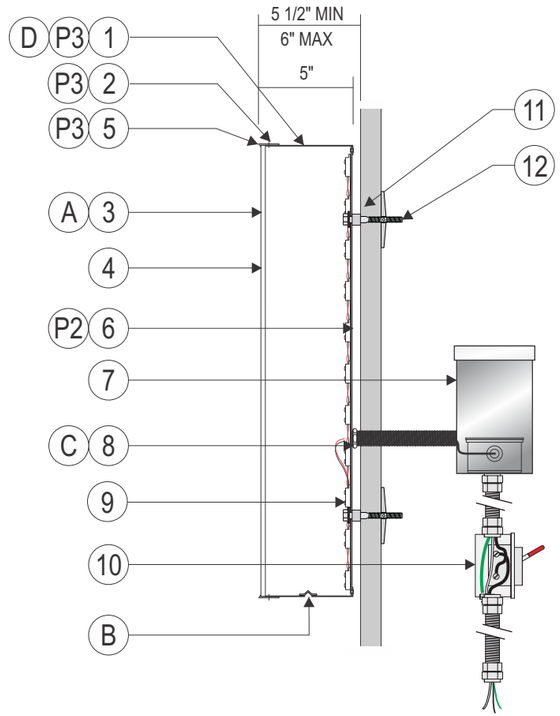

SECTION DETAIL @ LETTERS
N.T.S.

ILLUMINATION NOTES:

LED COLOR: WHITE 6500K
SLOAN PRISM 24V 6500K WHITE LED MODS

LED COLOR: RED (MINIMUM 635NM PEAK WAVELENGTH – MAXIMUM 660NM PEAK WAVELENGTH)
SLOAN PRISM 24V RED LED MODS

MATERIALS:

#	DESCRIPTION
1	.040 x 5" DEEP ALUMINUM RETURN
2	SHORT SHANK FLAT HEAD STAINLESS STEEL SCREWS
3	3/16" LD MODIFIED ACRYLIC 2793 RED (ALTUGLAS OR EQUIV.)
4	3/16" LD MODIFIED ACRYLIC 2793 RED
5	1" "J" PROFILE TRIM CAP
6	.063 ALUMINUM BACK
7	PAIGE POWER SUPPLY BOX WITH POWER SUPPLY (OR EQUIVALENT)
8	PAIGE WALL BUSTER #980014 PASS THRU KIT with BUSHING
9	RED L.E.D.s PER "ILLUMINATION NOTES"
10	WATER PROOF LOCKABLE DISCONNECT SWITCH BY GC
11	MOUNTING SPACERS - 1" MAX / 1/2" MIN. STAND OFF
12	1/4" SS ATTACHMENT HARDWARE PER SITE CONDITIONS

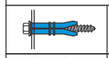
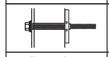
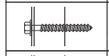
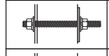
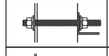
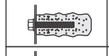
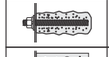
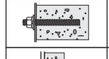
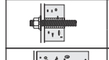
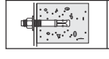
FINISHES:

P1	P2	P3
MATTHEWS SOA020SP TARGET WHITE (GLOSS)	BRIGHT WHITE	MATHEWS MP3909 TARGET RED (GLOSS)

NOTES:
A. DIGITAL PRINT VINYL APPLIED FIRST SURFACE AT LOGO
B. 1/4" WEEP HOLES WITH LIGHT BLOCKERS 2 PER LOW SPOT
C. SEAL PENETRATIONS WITH BASF-MASTER SEAL NP 150 (OR EQUIVALENT)
D. ONE UL LABEL VISIBLE FROM GROUND, OTHERS ON TOP

UL LABEL LOCATION
☐ STD. BOTTOM LEFT CORNER
☐ TOP OF LETTERS/ NOT VISIBLE
☑ SEE NOTE

FASTENER SCHEDULE

	1/4" BLUE & LAG SCREW	FOR USE WITH WOOD OR STUCCO WALL SYSTEMS. 1-1/2" MIN PENETRATIONS (EXCL. TIP)
	1/4" SNAP TOGGLE	FOR USE WITH WOOD OR STUCCO WALL SYSTEMS. 1-1/2" MIN PENETRATIONS (EXCL. TIP)
	1/4" LAG SCREW	FOR USE WITH WOOD OR EIFS WALL SYSTEMS. 1-1/2" MIN PENETRATIONS (EXCL. TIP)
	1/4" LAG & SHIELD	FOR USE WITH WOOD OR EIFS WALL SYSTEMS. 1-1/2" MIN PENETRATIONS (EXCL. TIP)
	1/4" DIA. THREADED ROD & BEARING PLATES	FOR USE WITH WOOD, CONCRETE BLOCK OR EIFS WALL SYSTEMS
	1/4" DIA. THREADED ROD	FOR USE WITH WOOD, CONCRETE BLOCK OR EIFS WALL SYSTEMS
	1/4" RED HEAD L.D.T. (LARGE DIAMETER TAPCON)	FOR USE WITH CONCRETE BLOCK, BRICK OR CONCRETE, EMBED A MIN OF 2 1/2"
	1/4" DIA. HILTI HIT ROD WITH Hy150 MAX ADHESIVE	FOR USE WITH CONCRETE, EMBED A MIN. OF 2"
	1/4" DIA. HILTI HIT ROD WITH Hy20 ADHESIVE	FOR USE WITH MASONRYAND BRICK EMBED A MIN. OF 3 3/8"
	1/4" DIA. HILTI HIT ROD WITH Hy20 ADHESIVE	FOR USE WITH CONCRETE BLOCK, EMBED A MIN. OF 2"
	1/4" DIA. HILTI HLC SLEEVE ANCHOR	FOR USE WITH CONCRETE, MASONRY AND BRICK EMBED A MIN. OF 3 3/8"

WALTON
10101 Reunion Place
Suite 200
San Antonio, TX 78216
P 210. 886. 0644
waltonsignage.com
© 2021 WALTON ALL RIGHTS RESERVED

Client: TARGET #2204
Address: 7377 ALCOA RD.
City/State: BRYANT, AR 72022
Sales: HOUSE Designer: KO
Date: 09/25/25 PM KS

This is an original drawing created by Walton. It is submitted for your personal use, however, it shall at all times remain the property of Walton. It may be used in connection with the project being planned for you by Walton, but not otherwise. You are not authorized to show these drawings to anyone outside your organization, nor is it to be reproduced, used, copied or exhibited in any fashion.

Revision:
R1)

Signs will be manufactured with 120 or 277 Volts A/C. All Primary electrical service to the sign,and final connection thereof, is the responsibility of the buyer. All work is to be done in accordance with the purchase agreement attached hereto. In case of variance between the specifications of the purchase agreement and this drawing, the drawing shall prevail.

This sign is intended to be installed in accordance with the requirements of Article 600 of the National Electrical Code and/or other applicable local codes. This includes proper grounding and bonding of the sign.

PAGE SIZE: 11" x 17"

Approvals:
Sales: Date:
P.M.: Date:
Design: Date:
Client: Date:

Z:\Customers\Target___LOCATIONS\AR\2204 BRYANT, AR\3. Design

CID348692

Sheet: 8


SIGN TYPE	SQ. FT (1 BOX)
IL-24-CL	35.7sf

ILLUMINATION NOTES:

LED COLOR: RED (MINIMUM 635NM PEAK WAVELENGTH – MAXIMUM 660NM PEAK WAVELENGTH)
SLOAN PRISM 24V RED LED MODS



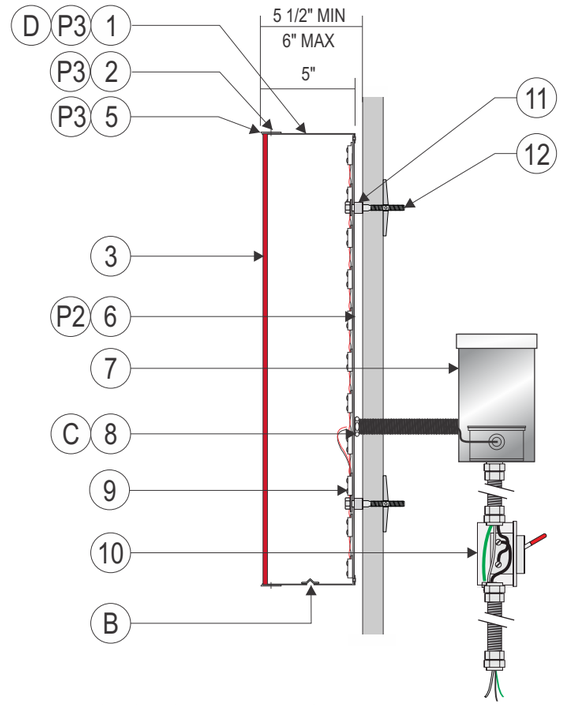D **ACRYLIC FACED ILLUMINATED LETTERS**
Scale: 3/8" = 1'-0"



SECTION DETAIL @ LETTERS
N.T.S.











MATERIALS:

#	DESCRIPTION
1	.040 x 5" DEEP ALUMINUM RETURN
2	SHORT SHANK FLAT HEAD STAINLESS STEEL SCREWS
3	3/16" LD MODIFIED ACRYLIC 2793 RED (ALTUGLAS OR EQUIV.)
4	NOT USED
5	1" "J" PROFILE TRIM CAP
6	.063 ALUMINUM BACK
7	PAIGE POWER SUPPLY BOX WITH POWER SUPPLY (OR EQUIVALENT)
8	PAIGE WALL BUSTER #980014 PASS THRU KIT with BUSHING
9	RED L.E.D.s PER "ILLUMINATION NOTES"
10	WATER PROOF LOCKABLE DISCONNECT SWITCH BY GC
11	MOUNTING SPACERS - 1" MAX / 1/2" MIN. STAND OFF
12	1/4" SS ATTACHMENT HARDWARE PER SITE CONDITIONS

FINISHES:

P1	P2	P3
MATTHEWS SQA020SP TARGET WHITE (GLOSS)	BRIGHT WHITE	MATHEWS MP3909 TARGET RED (GLOSS)

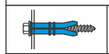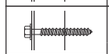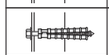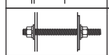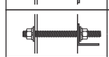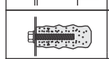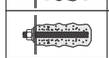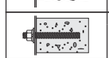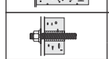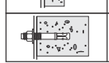NOTES:
A. NOT USED
B. 1/4" WEEP HOLES WITH LIGHT BLOCKERS 2 PER LOW SPOT
C. SEAL PENETRATIONS WITH BASF-MASTER SEAL NP 150 (OR EQUIVALENT)
D. ONE UL LABEL VISIBLE FROM GROUND, OTHERS ON TOP

FASTENER SCHEDULE		
	1/4" BLUE & LAG SCREW	FOR USE WITH WOOD OR STUCCO WALL SYSTEMS. 1-1/2" MIN PENETRATIONS (EXCL. TIP)
	1/4" SNAP TOGGLE	FOR USE WITH WOOD OR STUCCO WALL SYSTEMS. 1-1/2" MIN PENETRATIONS (EXCL. TIP)
	1/4" LAG SCREW	FOR USE WITH WOOD OR EIFS WALL SYSTEMS. 1-1/2" MIN PENETRATIONS (EXCL. TIP)
	1/4" LAG & SHIELD	FOR USE WITH WOOD OR EIFS WALL SYSTEMS. 1-1/2" MIN PENETRATIONS (EXCL. TIP)
	1/4" DIA. THREADED ROD & BEARING PLATES	FOR USE WITH WOOD, CONCRETE BLOCK OR EIFS WALL SYSTEMS
	1/4" DIA. THREADED ROD	FOR USE WITH WOOD, CONCRETE BLOCK OR EIFS WALL SYSTEMS
	1/4" RED HEAD L.D.T. (LARGE DIAMETER TAPCON)	FOR USE WITH CONCRETE BLOCK, BRICK OR CONCRETE, EMBED A MIN OF 2 1/2"
	1/4" DIA. HILTI HIT ROD WITH Hy150 MAX ADHESIVE	FOR USE WITH CONCRETE, EMBED A MIN. OF 2"
	1/4" DIA. HILTI HIT ROD WITH Hy20 ADHESIVE	FOR USE WITH MASONRYAND BRICK EMBED A MIN. OF 3 3/8"
	1/4" DIA. HILTI HIT ROD WITH Hy20 ADHESIVE	FOR USE WITH CONCRETE BLOCK, EMBED A MIN. OF 2"
	1/4" DIA. HILTI HLC SLEEVE ANCHOR	FOR USE WITH CONCRETE, MASONRY AND BRICK EMBED A MIN. OF 3 3/8"

WALTON
10101 Reunion Place
Suite 200
San Antonio, TX 78216
P 210. 886. 0644
waltonsignage.com

© 2021 WALTON ALL RIGHTS RESERVED

Client: TARGET #2204
Address: 7377 ALCOA RD.
City/State: BRYANT, AR 72022
Sales: HOUSE Designer: KO
Date: 09/25/25 PM KS

This is an original drawing created by Walton. It is submitted for your personal use, however, it shall at all times remain the property of Walton. It may be used in connection with the project being planned for you by Walton, but not otherwise. You are not authorized to show these drawings to anyone outside your organization, nor is it to be reproduced, used, copied or exhibited in any fashion.

Revision:
R1)

Signs will be manufactured with 120 or 277 Volts A/C. All Primary electrical service to the sign,and final connection thereof, is the responsibility of the buyer. All work is to be done in accordance with the purchase agreement attached hereto. In case of variance between the specifications of the purchase agreement and this drawing, the drawing shall prevail.

Z:\Customers\Target___LOCATIONS\AR\2204 BRYANT, AR\3. Design


This sign is intended to be installed in accordance with the requirements of Article 600 of the National Electrical Code and/or other applicable local codes. This includes proper grounding and bonding of the sign.

PAGE SIZE: 11" x 17"

Approvals:
Sales: Date:
P.M.: Date:
Design: Date:
Client: Date:

CID348692

SIGN TYPE	SQ. FT (1 BOX)
LL144-W	144sf

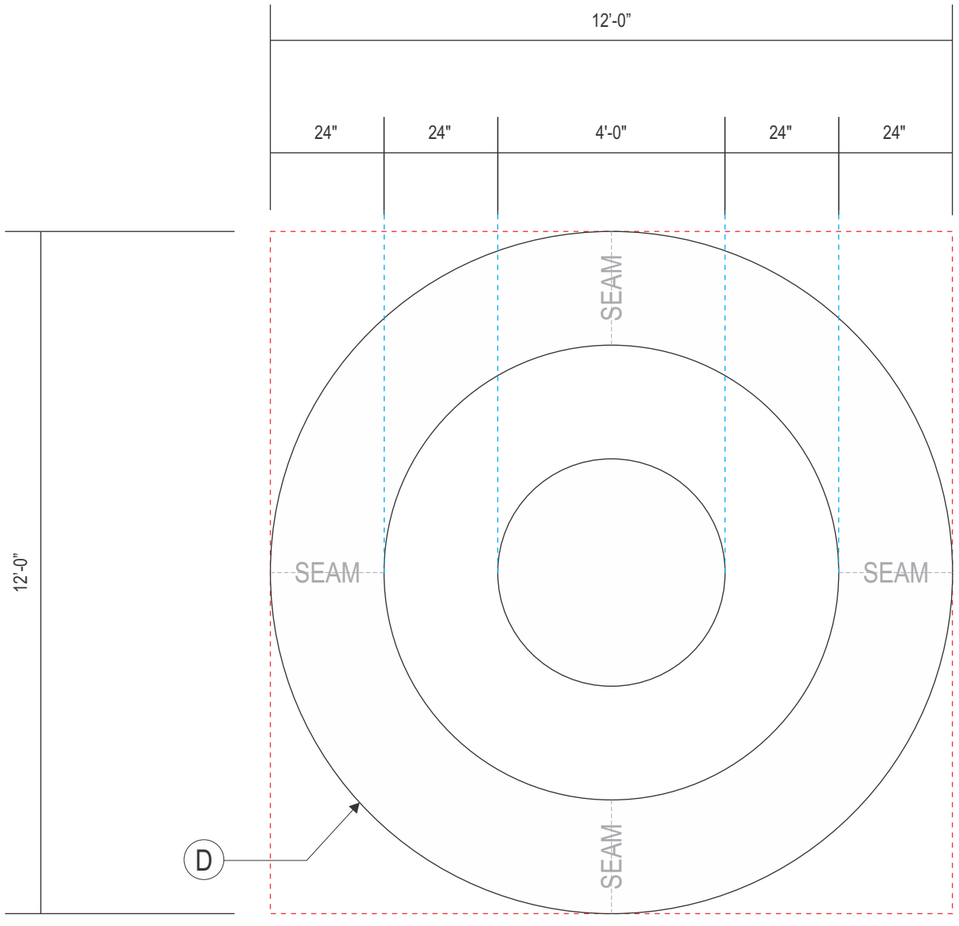

E **ACRYLIC FACED ILLUMINATED LOGO LL144-W**
Scale: 3/8" = 1'-0"

WALTON
10101 Reunion Place
Suite 200
San Antonio, TX 78216
P 210. 886. 0644
waltonsignage.com

© 2021 WALTON ALL RIGHTS RESERVED

Client: TARGET #2204
Address: 7377 ALCOA RD.
City/State: BRYANT, AR 72022
Sales: HOUSE Designer: KO
Date: 09/25/25 PM KS

This is an original drawing created by Walton. It is submitted for your personal use, however, it shall at all times remain the property of Walton. It may be used in connection with the project being planned for you by Walton, but not otherwise. You are not authorized to show these drawings to anyone outside your organization, nor is it to be reproduced, used, copied or exhibited in any fashion.

Revision:
R1)

Z:\Customers\Target___LOCATIONS\AR\2204 BRYANT, AR\3. Design


Signs will be manufactured with 120 or 277 Volts A/C. All Primary electrical service to the sign,and final connection thereof, is the responsibility of the buyer. All work is to be done in accordance with the purchase agreement attached hereto. In case of variance between the specifications of the purchase agreement and this drawing, the drawing shall prevail.

This sign is intended to be installed in accordance with the requirements of Article 600 of the National Electrical Code and/or other applicable local codes. This includes proper grounding and bonding of the sign.

PAGE SIZE: 11" x 17"

Approvals:
Sales: Date:
P.M.: Date:
Design: Date:
Client: Date:

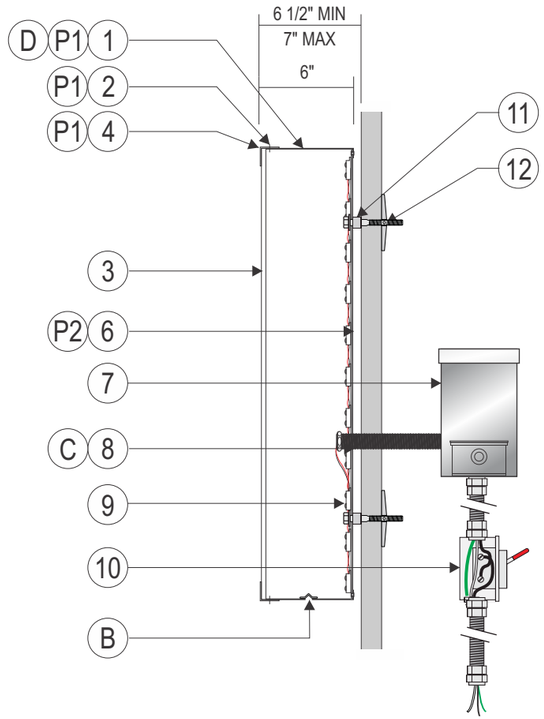CID348692




SECTION DETAIL @ LOGO/SYMBOL
N.T.S.

- TO DISPLAY WHITE DURING DAY / WHITE AT NIGHT


ILLUMINATION NOTES:

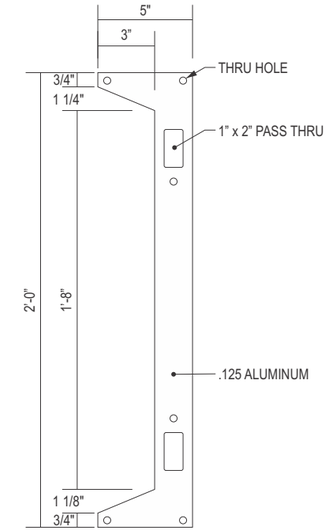LED COLOR: WHITE 6500K
SLOAN PRISM 24V 6500K WHITE LED MODS




LOGO SECTION MATCH PLATE
Scale: 1 1/2" = 1'-0"

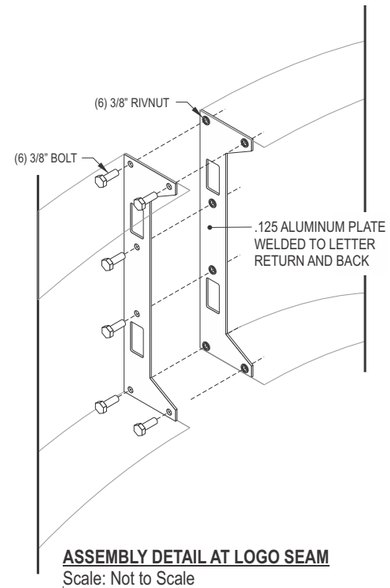QTY: 2 PER SEAM



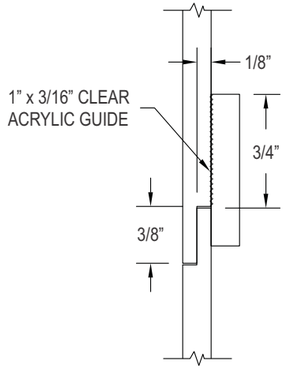ASSEMBLY DETAIL AT LOGO SEAM
Scale: Not to Scale




ACRYLIC SEAM DETAIL @ LOGO
Scale: 1" = 1'-0"

MATERIALS:

#	DESCRIPTION
1	.080 x 6" DEEP ALUMINUM RETURN
2	SHORT SHANK FLAT HEAD STAINLESS STEEL SCREWS
3	3/16" LD MODIFIED ACRYLIC 7328 WHITE
4	1 1/2" .063 FABRICATED RETAINER
5	1/2" .063 FABRICATED RETAINER
6	.080 ALUMINUM BACK
7	PAIGE L.E.D. TRANSFORMER BOX WITH POWER SUPPLY (OR EQUIVALENT)
8	PAIGE WALL BUSTER #980014 PASS THRU KIT with BUSHING
9	WHITE L.E.D.s PER "ILLUMINATION NOTES"
10	WATER PROOF LOCKABLE DISCONNECT SWITCH BY GC
11	MOUNTING SPACERS - 1" MAX / 1/2" MIN. STAND OFF
12	3/8" SS ATTACHMENT HARDWARE PER SITE CONDITIONS

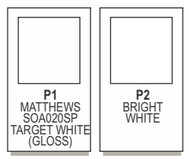FINISHES:



NOTES:
A. NOT USED
B. 1/4" WEEP HOLES WITH LIGHT BLOCKERS 2 PER LOW SPOT
C. SEAL PENETRATIONS WITH BASF-MASTER SEAL NP 150 (OR EQUIVALENT)
D. ONE UL LABEL VISIBLE FROM GROUND, OTHERS ON TOP

UL LABEL LOCATION
☐ STD. BOTTOM LEFT CORNER
☐ TOP OF LETTERS/ NOT VISIBLE
☑ SEE NOTE

FASTENER SCHEDULE

	3/8" LAG SCREW	FOR USE WITH WOOD OR EIFS WALL SYSTEMS. 1-1/2" MIN PENETRATIONS (EXCL. TIP)
	3/8" LAG & SHIELD	FOR USE WITH WOOD OR EIFS WALL SYSTEMS. 1-1/2" MIN PENETRATIONS (EXCL. TIP)
	3/8" DIA. THREADED ROD & BEARING PLATES	FOR USE WITH WOOD, CONCRETE BLOCK OR EIFS WALL SYSTEMS
	3/8" DIA. THREADED ROD	FOR USE WITH WOOD, CONCRETE BLOCK OR EIFS WALL SYSTEMS
	3/8" RED HEAD L.D.T. (LARGE DIAMETER TAPCON)	FOR USE WITH CONCRETE BLOCK, BRICK OR CONCRETE, EMBED A MIN OF 2 1/2"
	3/8" DIA. HILTI HIT ROD WITH Hy150 MAX ADHESIVE	FOR USE WITH CONCRETE, EMBED A MIN. OF 2"
	3/8" DIA. HILTI HIT ROD WITH Hy20 ADHESIVE	FOR USE WITH MASONRYAND BRICK EMBED A MIN. OF 3 3/8"
	3/8" DIA. HILTI HIT ROD WITH Hy20 ADHESIVE	FOR USE WITH CONCRETE BLOCK, EMBED A MIN. OF 2"
	3/8" DIA. HILTI HLC SLEEVE ANCHOR	FOR USE WITH CONCRETE, MASONRY AND BRICK EMBED A MIN. OF 3 3/8"

WALTON
10101 Reunion Place
Suite 200
San Antonio, TX 78216
P 210. 886. 0644
waltonsignage.com
© 2021 WALTON ALL RIGHTS RESERVED

Client: TARGET #2204
Address: 7377 ALCOA RD.
City/State: BRYANT, AR 72022
Sales: HOUSE Designer: KO
Date: 09/25/25 PM KS

This is an original drawing created by Walton. It is submitted for your personal use, however, it shall at all times remain the property of Walton. It may be used in connection with the project being planned for you by Walton, but not otherwise. You are not authorized to show these drawings to anyone outside your organization, nor is it to be reproduced, used, copied or exhibited in any fashion.

Revision:
R1)

Z:\Customers\Target___LOCATIONS\AR\2204 BRYANT, AR\3. Design

Signs will be manufactured with 120 or 277 Volts A/C. All Primary electrical service to the sign,and final connection thereof, is the responsibility of the buyer. All work is to be done in accordance with the purchase agreement attached hereto. In case of variance between the specifications of the purchase agreement and this drawing, the drawing shall prevail.

This sign is intended to be installed in accordance with the requirements of Article 600 of the National Electrical Code and/or other applicable local codes. This includes proper grounding and bonding of the sign.

PAGE SIZE: 11" x 17"

Approvals:
Sales: Date:
P.M.: Date:
Design: Date:
Client: Date:

CID348692

Sheet: 11

FREESTANDING SIGNS

WALTON

10101 Reunion Place
Suite 200
San Antonio, TX 78216

P 210. 886. 0644
waltonsignage.com

© 2021 WALTON ALL RIGHTS RESERVED

Client: TARGET #2204
Address: 7377 ALCOA RD.
City/State: BRYANT, AR 72022
Sales: HOUSE
Designer: KO
Date: 09/25/25
PM KS

This is an original drawing created by Walton. It is submitted for your personal use, however, it shall at all times remain the property of Walton. It may be used in connection with the project being planned for you by Walton, but not otherwise. You are not authorized to show these drawings to anyone outside your organization, nor is it to be reproduced, used, copied or exhibited in any fashion.

Revision:
R1)

Z:\Customers\Target___LOCATIONS\AR\2204 BRYANT, AR\3. Design

Signs will be manufactured with 120 or 277 Volts A/C. All Primary electrical service to the sign,and final connection thereof, is the responsibility of the buyer. All work is to be done in accordance with the purchase agreement attached hereto. In case of variance between the specifications of the purchase agreement and this drawing, the drawing shall prevail.

This sign is intended to be installed in accordance with the requirements of Article 600 of the National Electrical Code and/or other applicable local codes. This includes proper grounding and bonding of the sign.

PAGE SIZE: 11” x 17”

Approvals:

Sales: Date:
P.M.: Date:
Design: Date:
Client: Date:

CID348692

Sheet: 12



F **REPLACEMENT FLEXIBLE FACES**
Scale: 3/8" = 1'-0"

- REMOVE EXISTING FACES
- MANUFACTURE AND INSTALL **(2) TWO** REPLACEMENT FULL BLEED FLEXIBLE FACES
- FLEXIBLE FACES SHALL BE MADE OF 3M PANAGRAPHICS LL
- 3M 3630-53 RED APPLIED FIRST SURFACE



PHOTO SURVEY OF EXISTING
Scale: Not to Scale



PHOTO SURVEY OF PROPOSED
Scale: Not to Scale

WALTON
10101 Reunion Place
Suite 200
San Antonio, TX 78216
P 210. 886. 0644
waltonsignage.com
© 2021 WALTON ALL RIGHTS RESERVED

Client: TARGET #2204
Address: 7377 ALCOA RD.
City/State: BRYANT, AR 72022
Sales: HOUSE Designer: KO
Date: 09/25/25 PM KS

This is an original drawing created by Walton. It is submitted for your personal use, however, it shall at all times remain the property of Walton. It may be used in connection with the project being planned for you by Walton, but not otherwise. You are not authorized to show these drawings to anyone outside your organization, nor is it to be reproduced, used, copied or exhibited in any fashion.

Revision:
R1)

Z:\Customers\Target___LOCATIONS\AR\2204 BRYANT, AR\3. Design

Signs will be manufactured with 120 or 277 Volts A/C. All Primary electrical service to the sign,and final connection thereof, is the responsibility of the buyer. All work is to be done in accordance with the purchase agreement attached hereto. In case of variance between the specifications of the purchase agreement and this drawing, the drawing shall prevail.

This sign is intended to be installed in accordance with the requirements of Article 600 of the National Electrical Code and/or other applicable local codes. This includes proper grounding and bonding of the sign.

PAGE SIZE: 11" x 17"

Approvals:
Sales: Date:
P.M.: Date:
Design: Date:
Client: Date:

CID348692



G REPLACEMENT FLEXIBLE FACES

Scale: 3/8" = 1'-0"

- REMOVE EXISTING FACES
- MANUFACTURE AND INSTALL **(2) TWO** REPLACEMENT FULL BLEED FLEXIBLE FACES
- FLEXIBLE FACES SHALL BE MADE OF 3M PANAGRAPHICS LL
- 3M 3630-53 RED APPLIED FIRST SURFACE

NOTE: LAYOUT NOT STANDARD / MODIFIED TO ACCOMMODATE SIGN SHAPE



PHOTO SURVEY OF EXISTING
Scale: Not to Scale



PHOTO SURVEY OF PROPOSED
Scale: Not to Scale

WALTON
10101 Reunion Place
Suite 200
San Antonio, TX 78216
P 210. 886. 0644
waltonsignage.com
© 2021 WALTON ALL RIGHTS RESERVED

Client: TARGET #2204
Address: 7377 ALCOA RD.
City/State: BRYANT, AR 72022
Sales: HOUSE Designer: KO
Date: 09/25/25 PM KS

This is an original drawing created by Walton. It is submitted for your personal use, however, it shall at all times remain the property of Walton. It may be used in connection with the project being planned for you by Walton, but not otherwise. You are not authorized to show these drawings to anyone outside your organization, nor is it to be reproduced, used, copied or exhibited in any fashion.

Revision:
R1)

Z:\Customers\Target___LOCATIONS\AR\2204 BRYANT, AR\3. Design

Signs will be manufactured with 120 or 277 Volts A/C. All Primary electrical service to the sign,and final connection thereof, is the responsibility of the buyer. All work is to be done in accordance with the purchase agreement attached hereto. In case of variance between the specifications of the purchase agreement and this drawing, the drawing shall prevail.

This sign is intended to be installed in accordance with the requirements of Article 600 of the National Electrical Code and/or other applicable local codes. This includes proper grounding and bonding of the sign.

PAGE SIZE: 11" x 17"

Approvals:
Sales: Date:
P.M.: Date:
Design: Date:
Client: Date:

CID348692