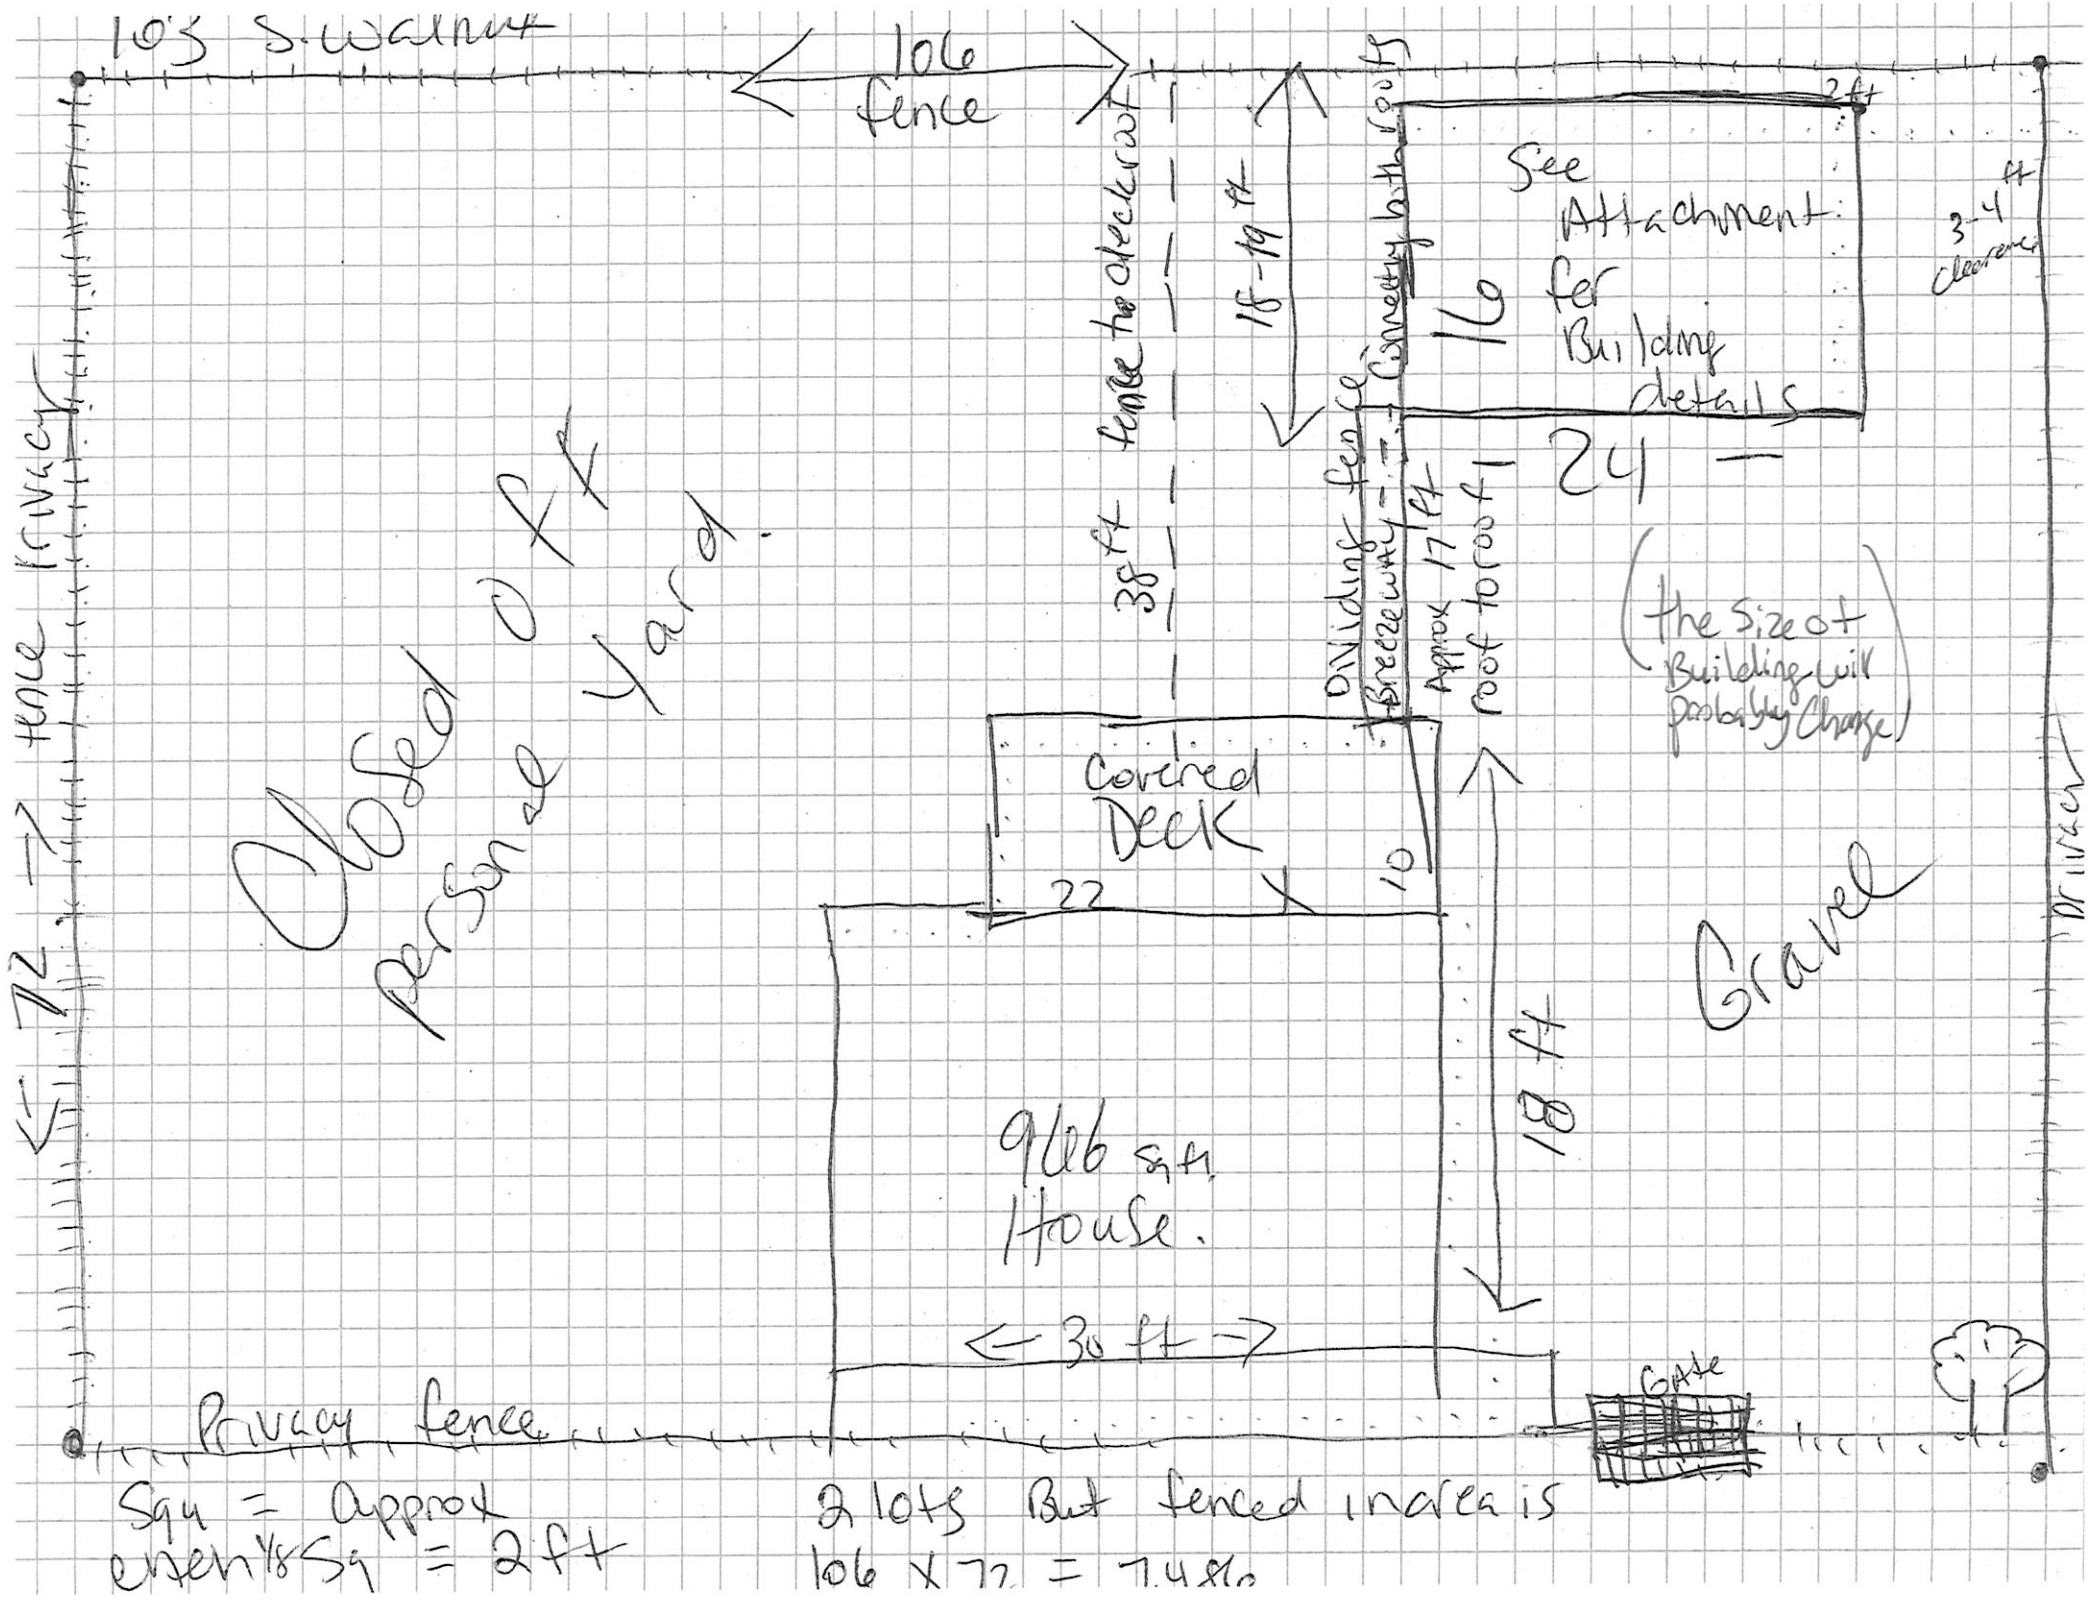
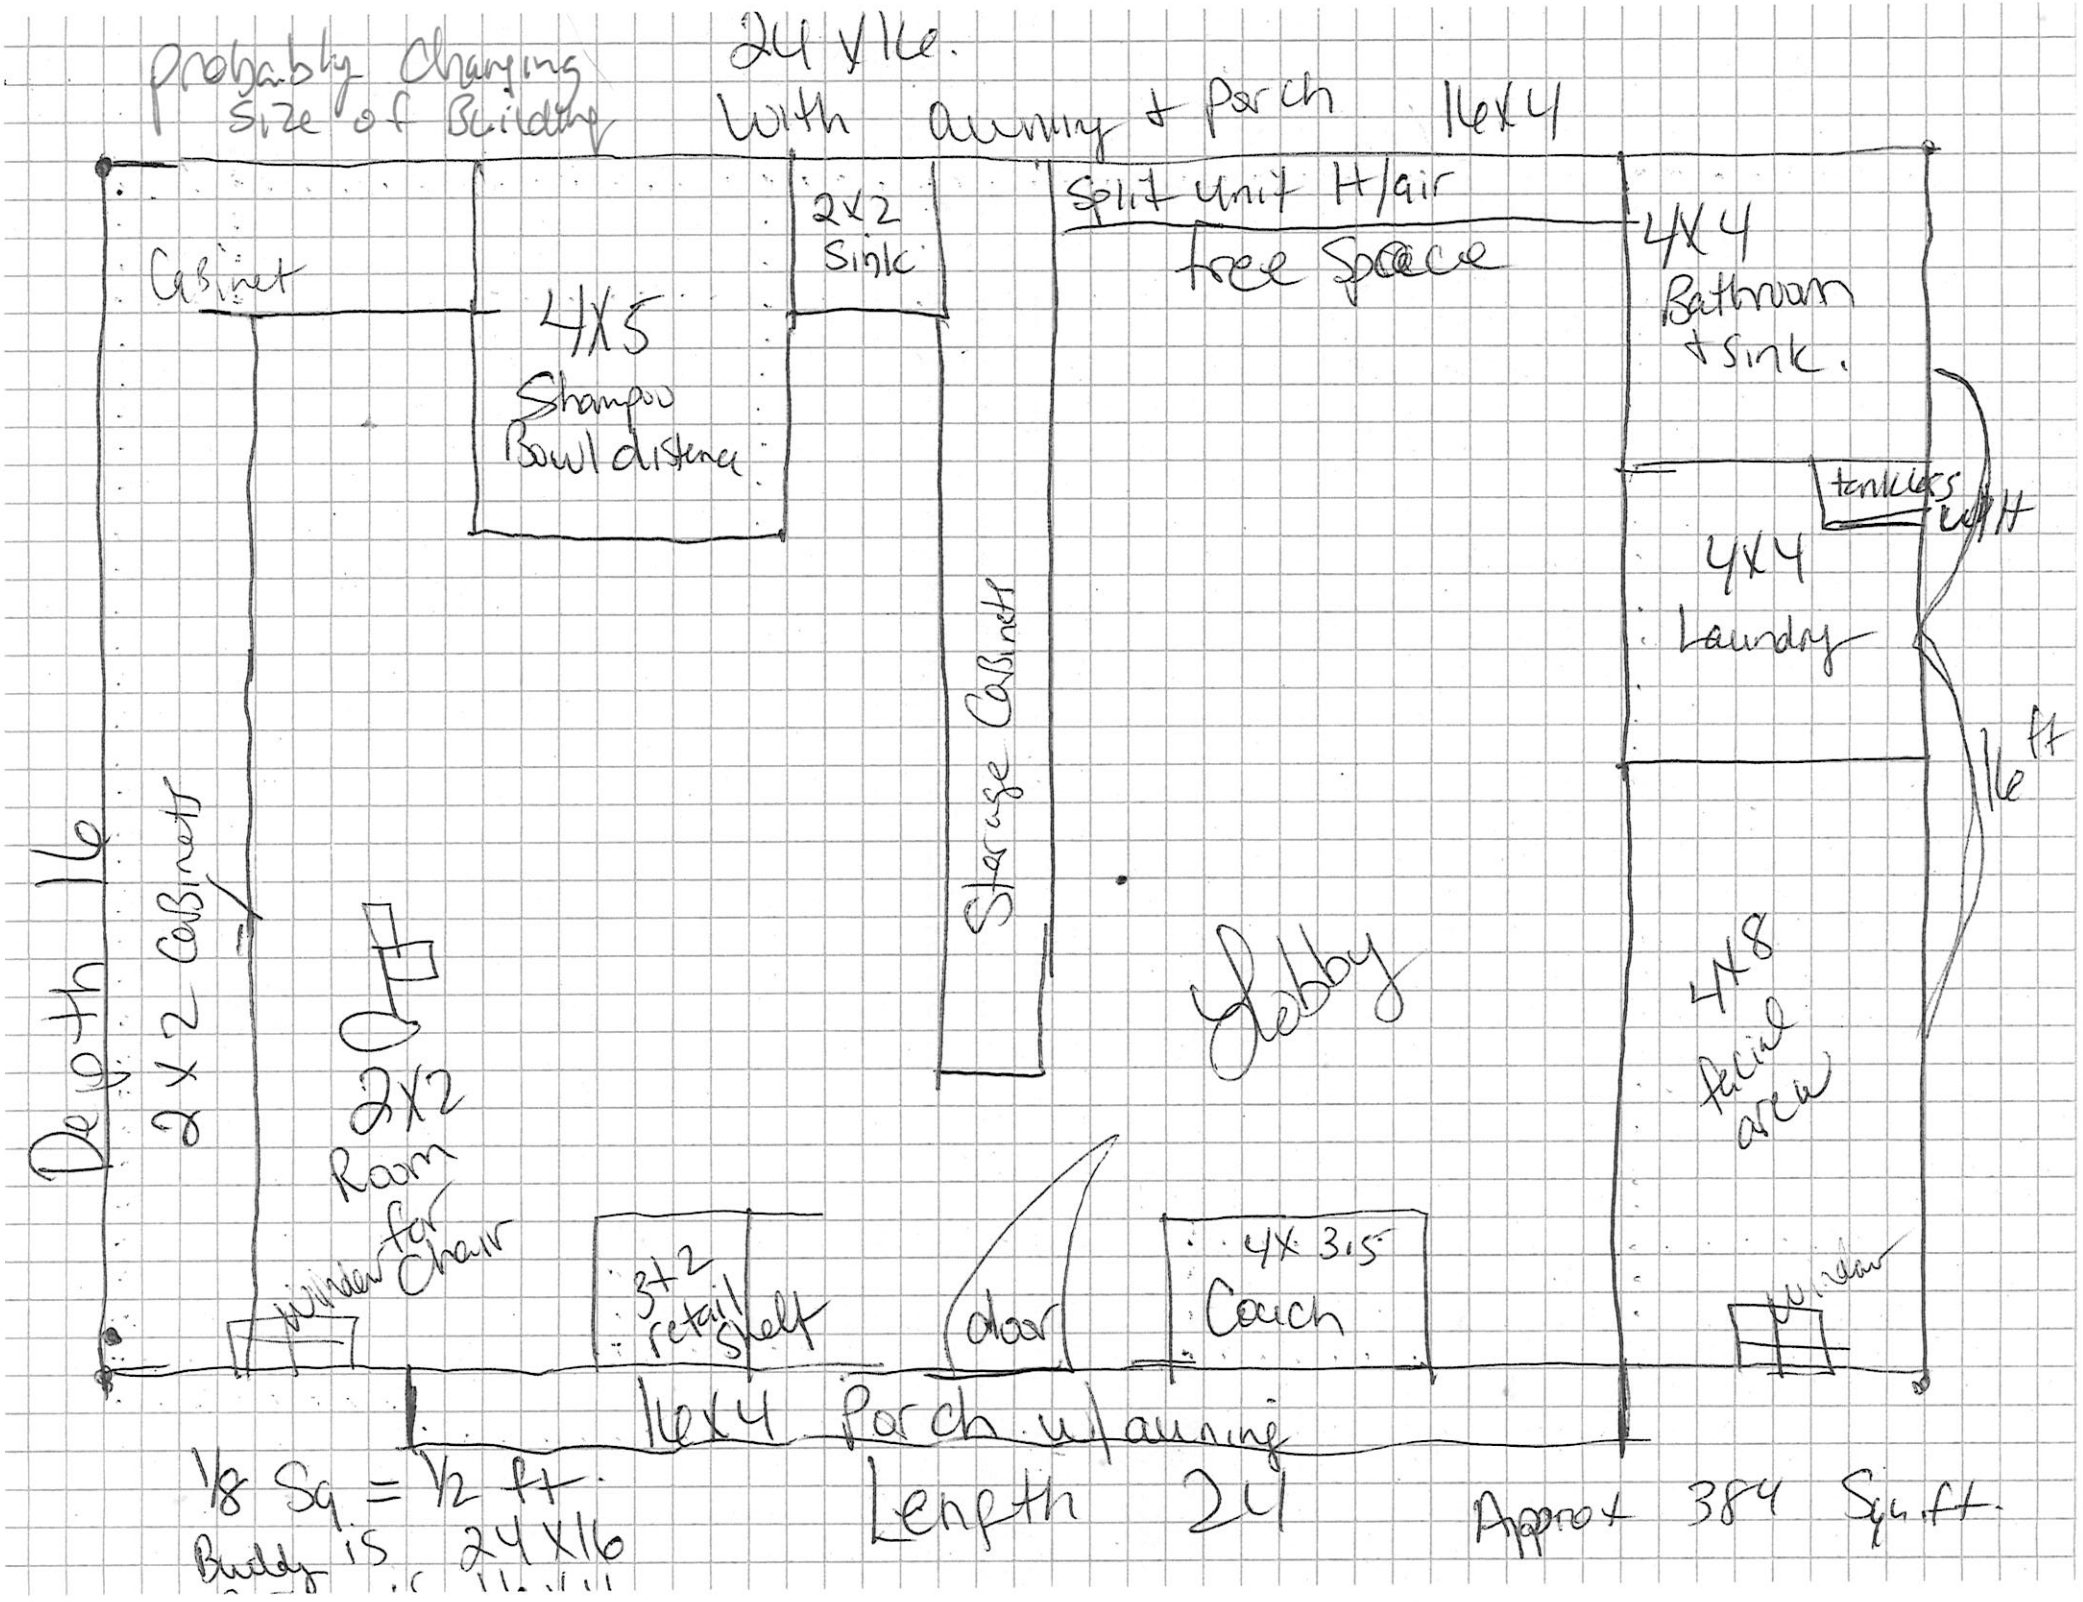
Mr. Smith,

Here is the graphing you suggested. the building is probably going to be a little bigger more like a 12 x 40 or 14 x 36. I'm not doing a slab anymore it will be either built on site or built & moved to property. I emailed you earlier because I don't Have a direct phone number for you. I'm trying to follow up with you to find out the details you were checking into. I'm off today so If you could Contact me at your earliest convienance

Thank you,

Angie Stevens
501 762 3156


105 S. Walnut
106 fence
2 ft
See Attachment 16 for Building details
3-4 ft clearance
Fence the detached
18-19 ft
Concrete bathroom
24
Dividing fence
Breezeway
Approx 17 ft roof to roof
(the size of Building will probably change)
38 ft
Closed off Personal Yard.
Covered Deck
22
10
Gravel
72 ft fence privacy
9/06 sq ft House.
18 ft
30 ft
Gate
Privacy fence
Sqq = Approx
entire Sq = 2 ft
2 lots But fenced in area is
106 X 72 = 7,4 sq


Probably Changing Size of Building
24 x 16.
With Awning & Porch
16x4
Split Unit H/air
free Space
4X4
Bathroom
+ sink.
tankless
wtr ht
4X4
Laundry
16 ft
4X8
fluid
area
Cabinet
4X5
Shampoo
Bowl distance
2x2
Sink
Storage Cabinets
Depth 16
2 x 2 cabinets
2X2
Room
for
Chair
window
3+2
retail
shelf
door
4X 3.5
Couch
Lobby
window
16x4 Porch w/awning
1/8 Sq = 1/2 ft.
Buddy is 24X16
Length 24
Approx 384 Sq. ft.