
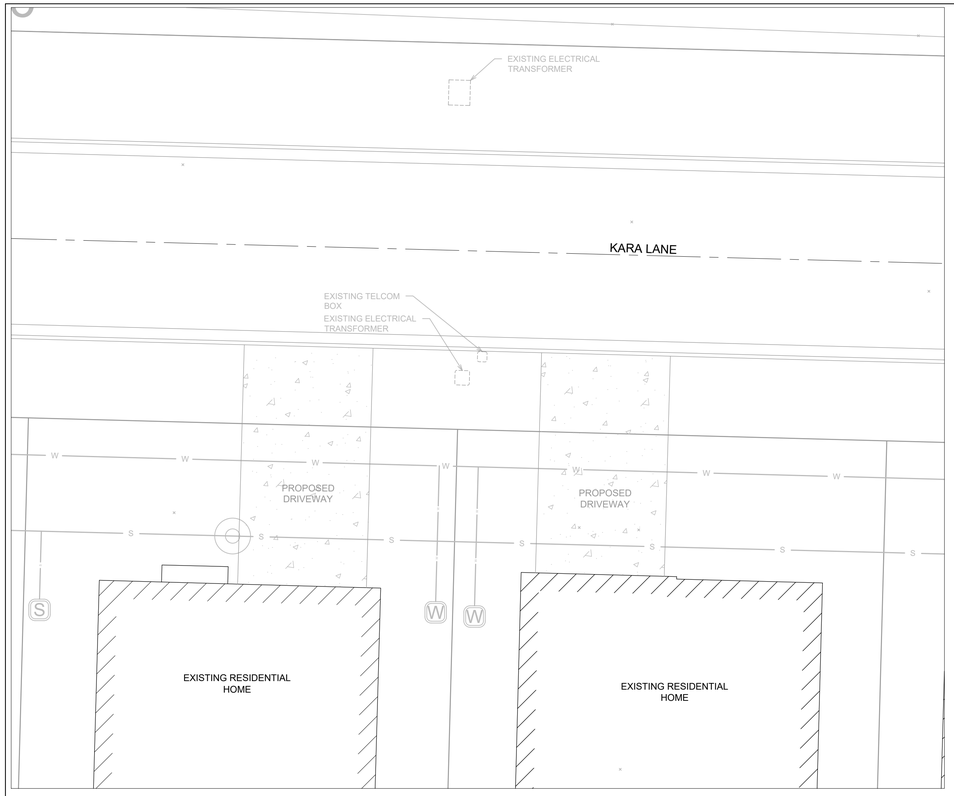



SIDEWALK OPTION "A"- (NO SIDEWALK - PREFERRED)

SCALE 1" = 10'

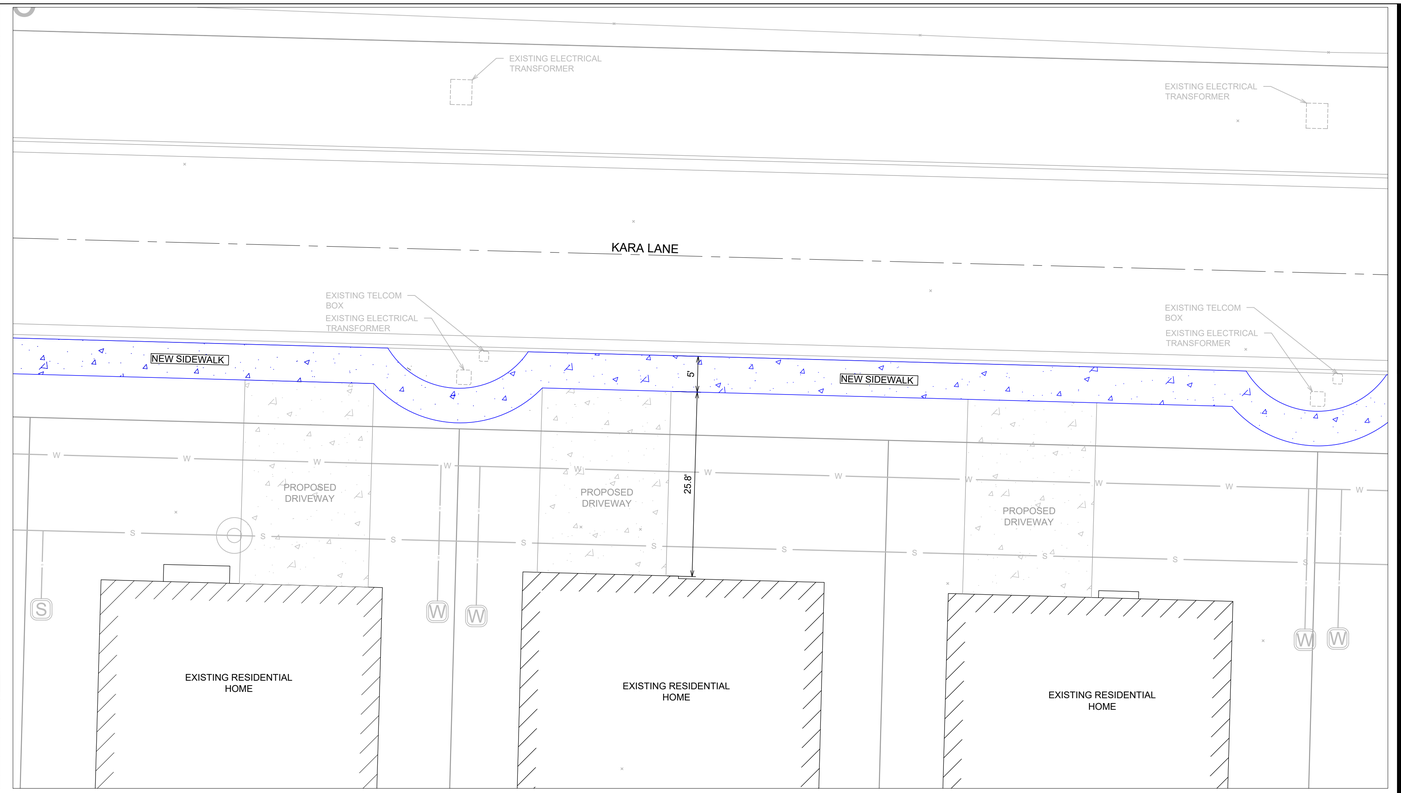

SIDEWALK OPTION "B"

SCALE 1" = 10'

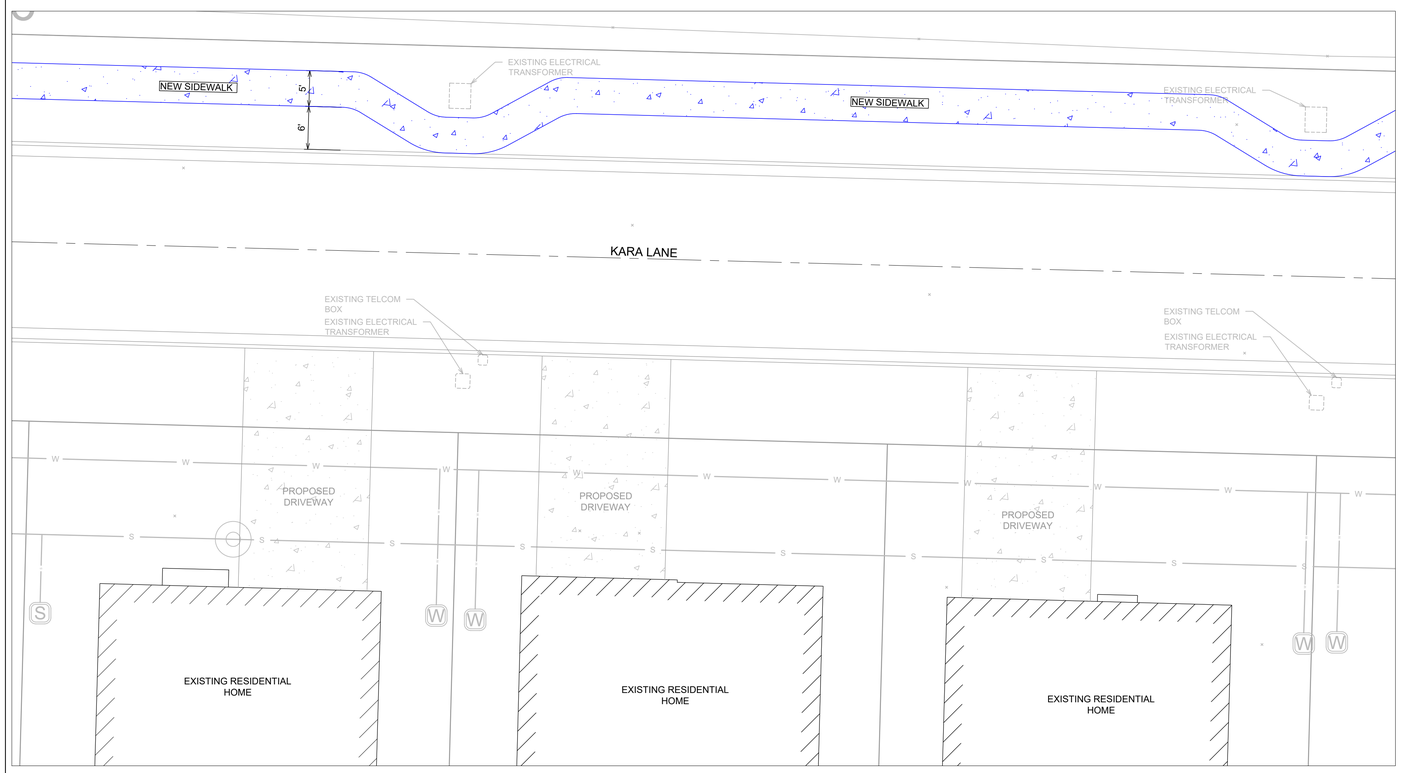

SIDEWALK OPTION "C"

SCALE 1" = 10'

PHILLIP LEWIS ENGINEERING, INC.
Structural + Civil Consultants
23620 Interstate 30 | Bryant, Arkansas
PH: 501-350-9840

REVISION:

SPRINGHILL ESTATES SUBDIVION
SPRINGHILL ROAD
BRYANT, ARKANSAS

N

10 5 0 10 20FT

SCALE: 1"= 10'

PROJECT NUMBER:

SHEET ISSUE DATE:
02-08-2022

PAGE TITLE:
SIDEWALK EXHIBIT

SHEET NUMBER:
C1.1