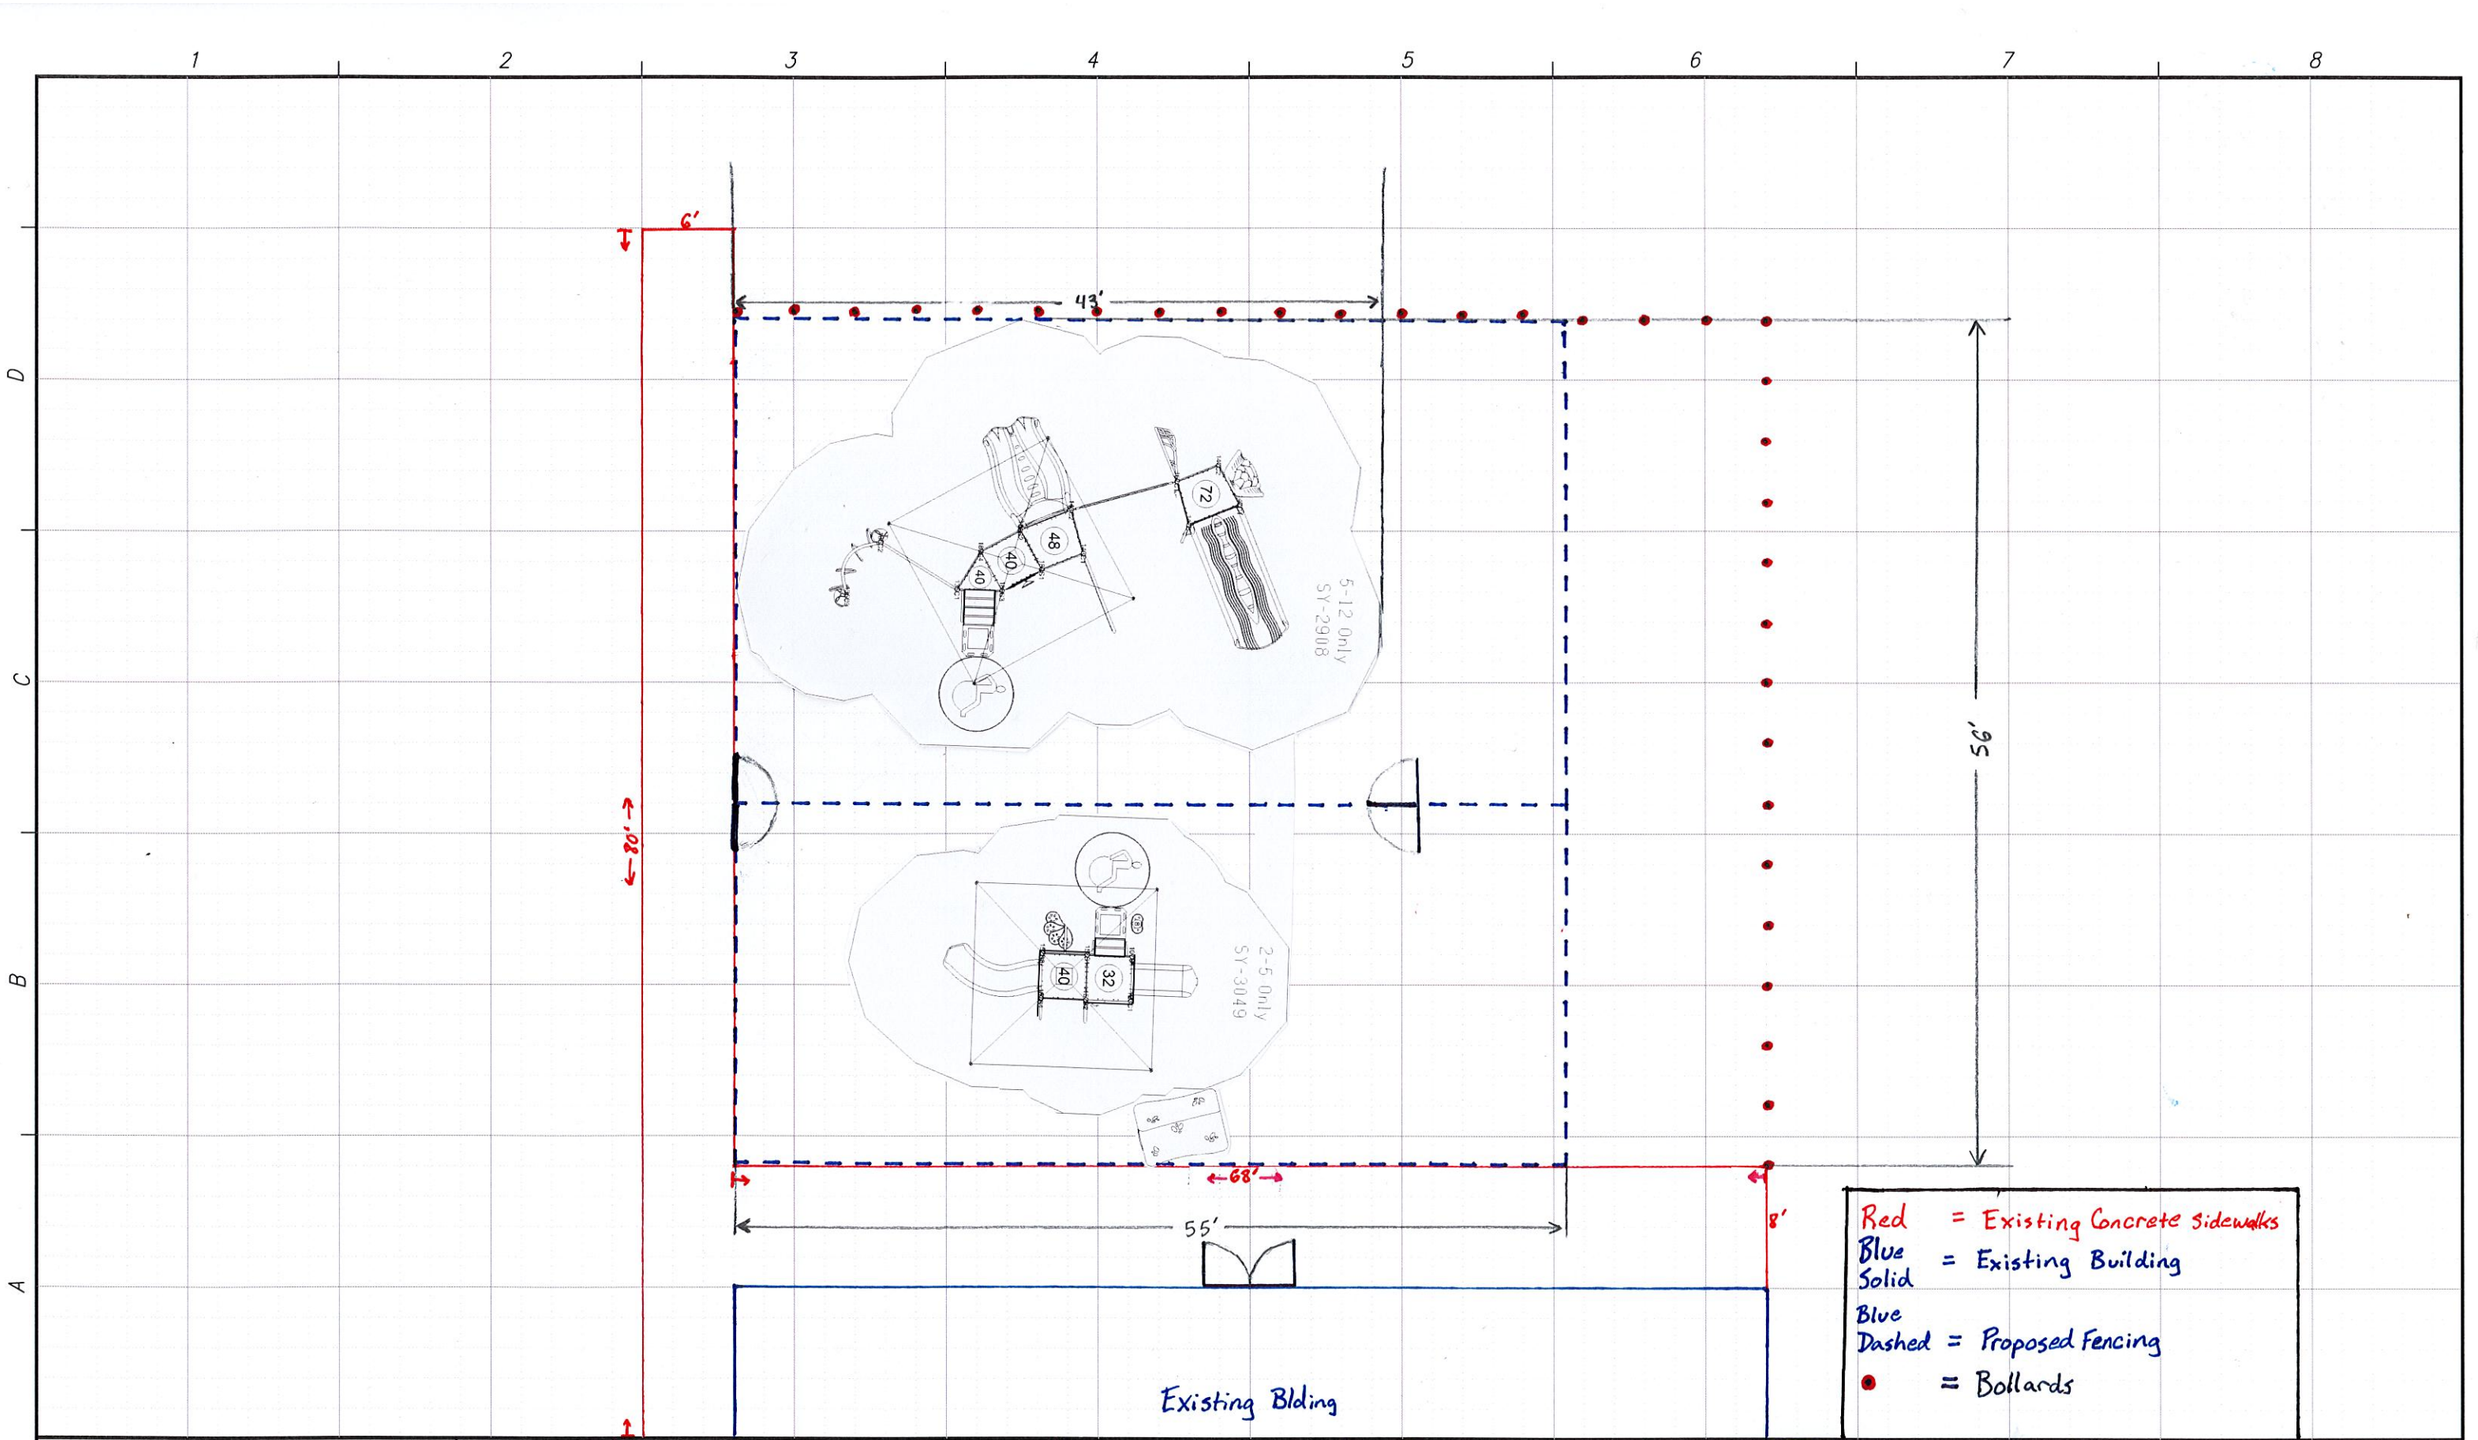


APPROVED BY:			DESIGNED BY:	REV	DESCRIPTION	BY	DATE	NORTH: N	SCALE: 0' 5' 10' GRAPHIC SCALE 1:10	NAME: First Southern Baptist Church	STRUCTURE TYPE: Playground
TITLE / SIGNATURE / DATE			DRAWN BY:					INDICATE NORTH ABOVE	INDICATE SCALE OF GRID ABOVE IN 1' PER FEET EXAMPLE 1" = 50'	ADDRESS: 604 S. Reynolds Rd	SQUARE FT: ~3,025 SqFt
TITLE / SIGNATURE / DATE			CHECKED BY:							STREET:	LOT SIZE:
TITLE / SIGNATURE / DATE										PHONE:	SUBMITTAL DATE:
										BRYANT, ARKANSAS 72022	WORK ORDER NO.:
											SHEET NO.: OF

XXX###XXX.DWG


840-15972-003
9.37
840-15972-000
1.89
840-15973-000
2.75
S Elm St
S Reynolds Rd
Hogue Cir
840-15985-000
10
840-15974-000
1.75
N
W
E
S
0 30 60 120 180 240
ft