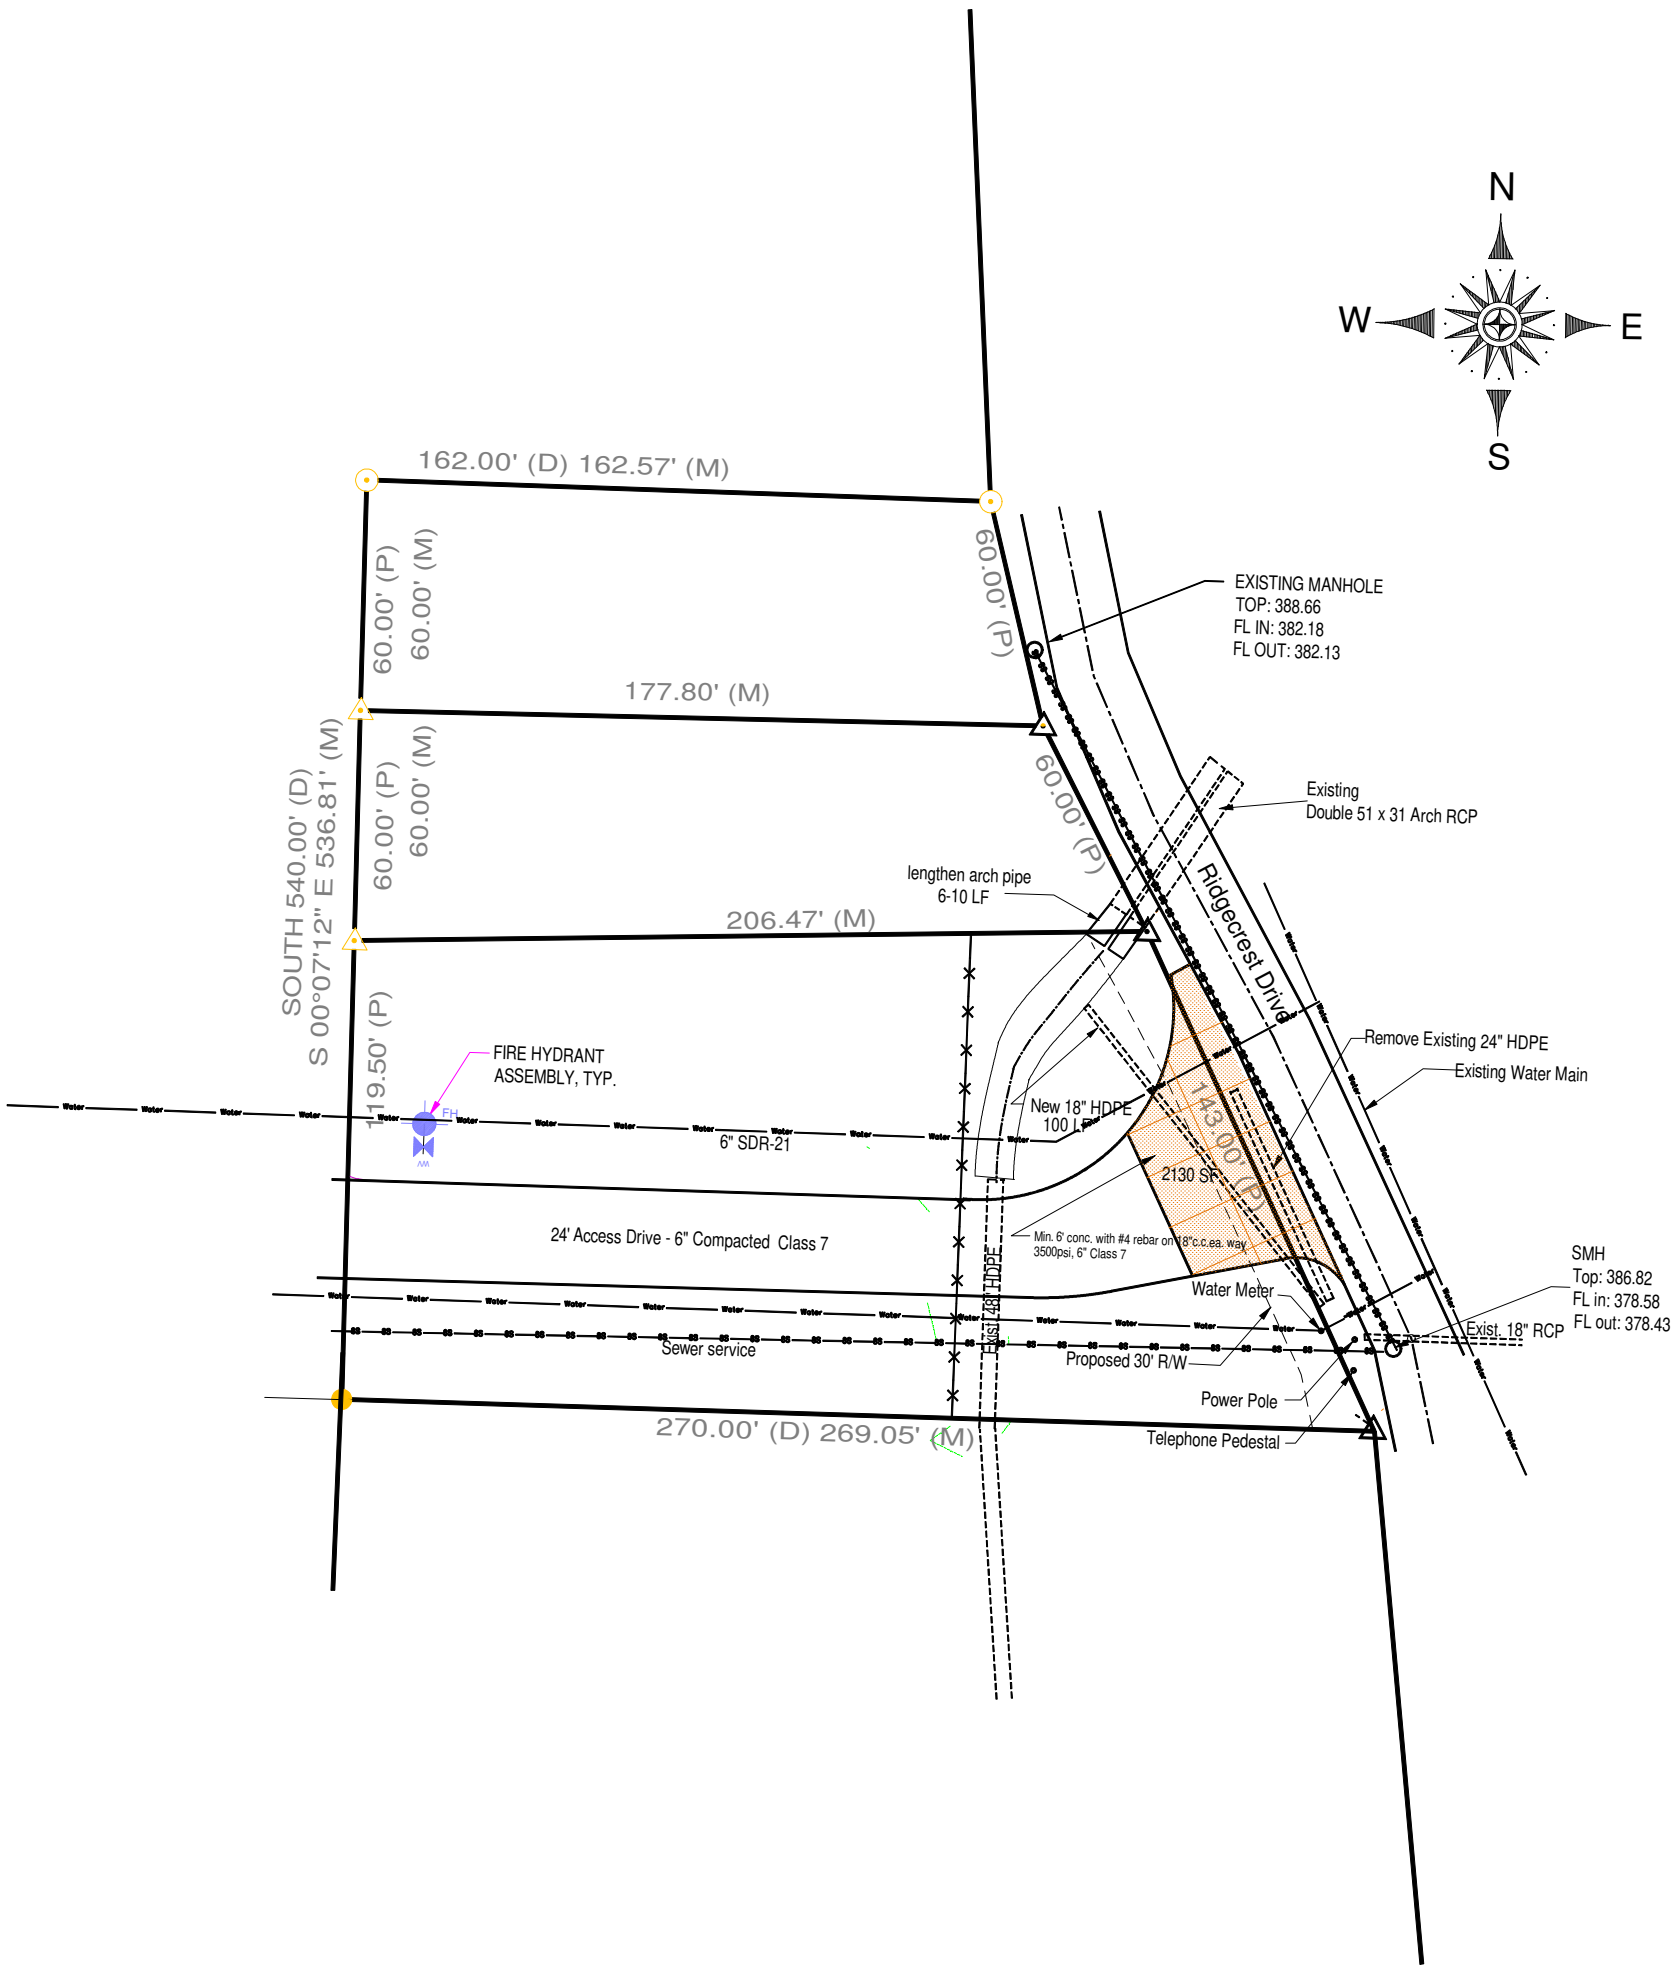


DRAFT

HURRICANE VALLEY INC. *PROFESSIONAL ENGINEERING CONSULTANTS* P.O. BOX 118 BRYANT, ARKANSAS 501-847-7282		**Proposed** **Drive Improvements** Fleming Electric Bryant, AR
HVI Job No. 16081	**Scale:** 1" = 100'	**Date:** March 11.2022