

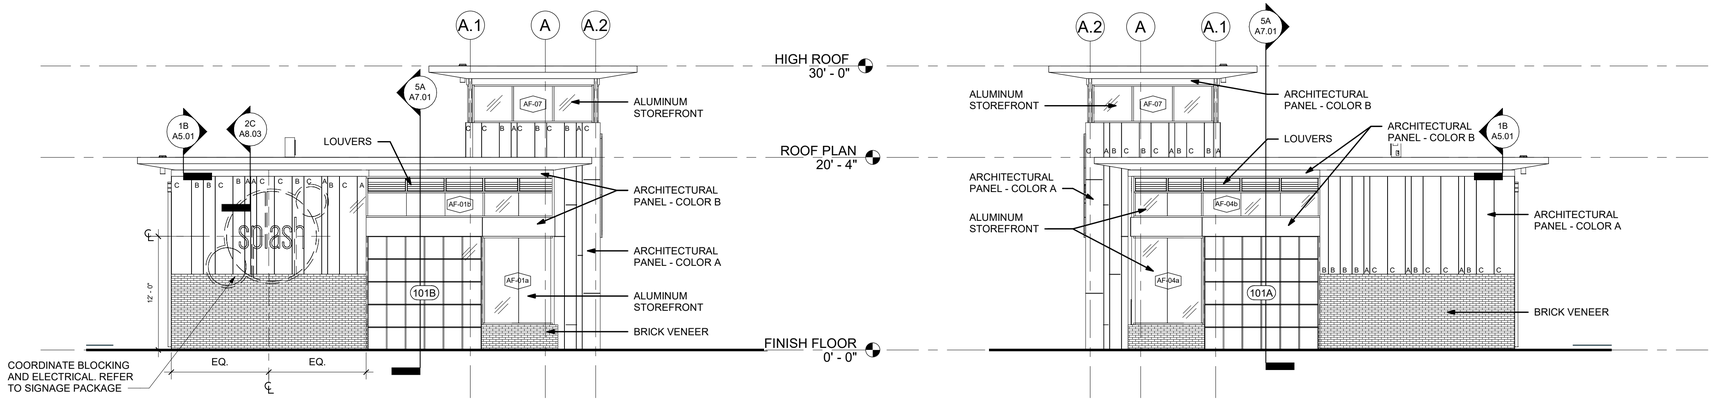


2B EAST ELEVATION
1/8" = 1'-0"

2E WEST ELEVATION
1/8" = 1'-0"

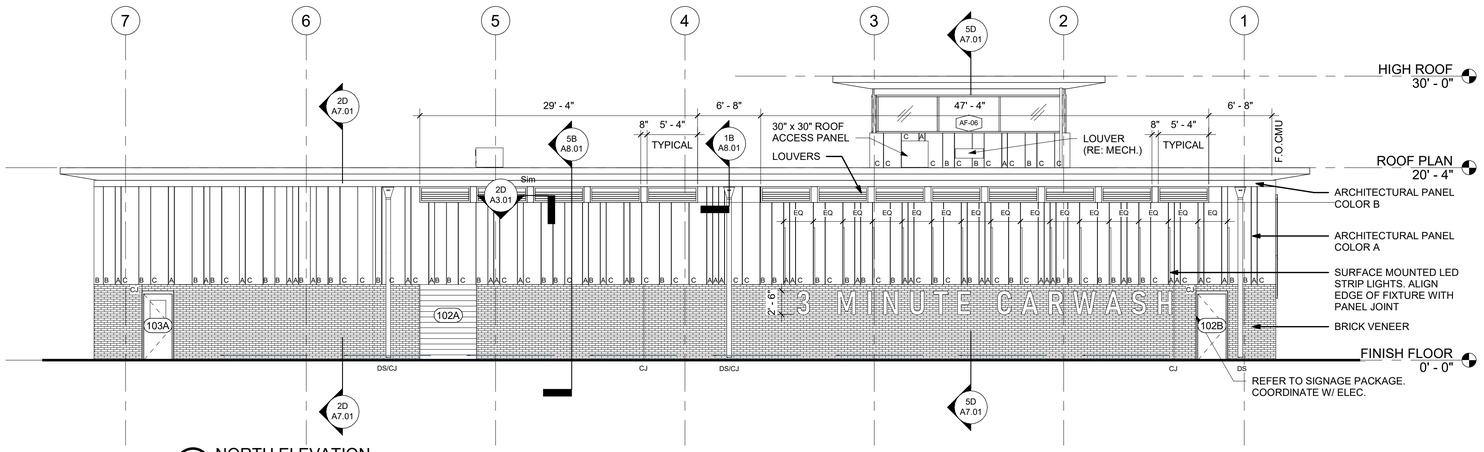

3B NORTH ELEVATION
1/8" = 1'-0"

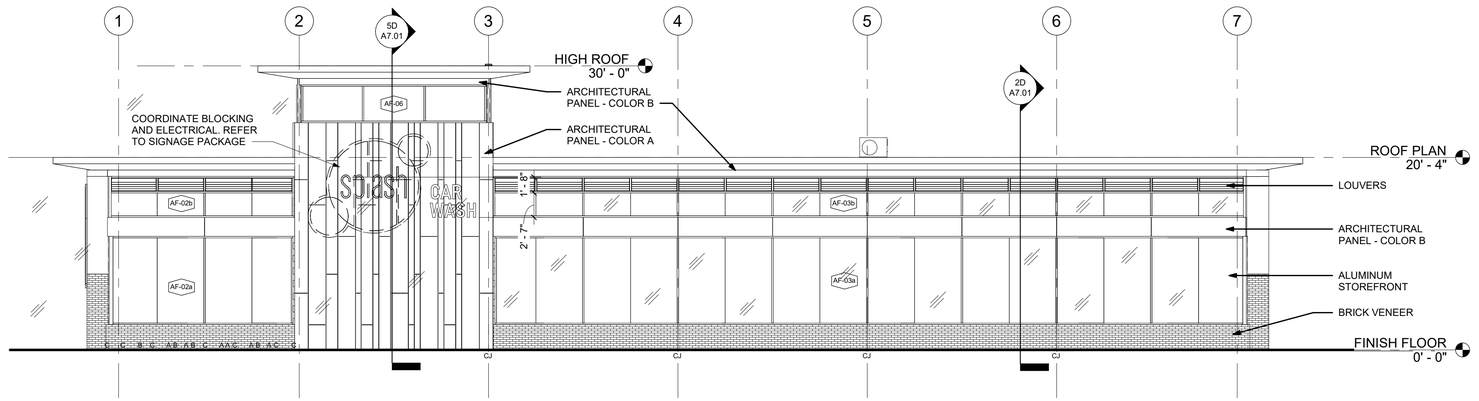

5B SOUTH ELEVATION
1/8" = 1'-0"

ARCHITECTURAL PANEL TYPES	
PANEL TYPE "A":	7 1/2" WIDE
PANEL TYPE "B":	15" WIDE
PANEL TYPE "C":	22 1/2" WIDE

REFER ALSO TO PROJECT TECHNICAL SPECIFICATIONS

SCM
ARCHITECTS P.L.L.C.
1400 Kirk Road, Suite 220
Little Rock, Arkansas 72223
(501) 224-3055 FAX: (479)-966-4777
www.scmarchitects.com

EXPRESS TUNNEL
SPLASH CARWASH

REYNOLDS RD.
BRYANT, ARKANSAS 72022

REVISIONS:

PROJECT NO.
21129
DATE:
APRIL 22, 2022

BUILDING
ELEVATIONS

A6.01

5/11/2022 2:24:17 PM