

22-0982
Drawing No.

811 Know what's below. Call before you dig.

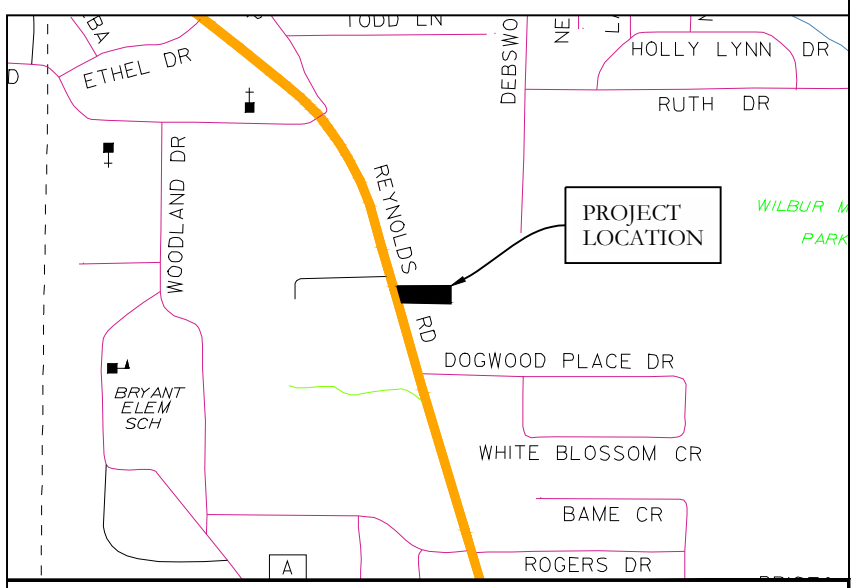

VICINITY MAP:

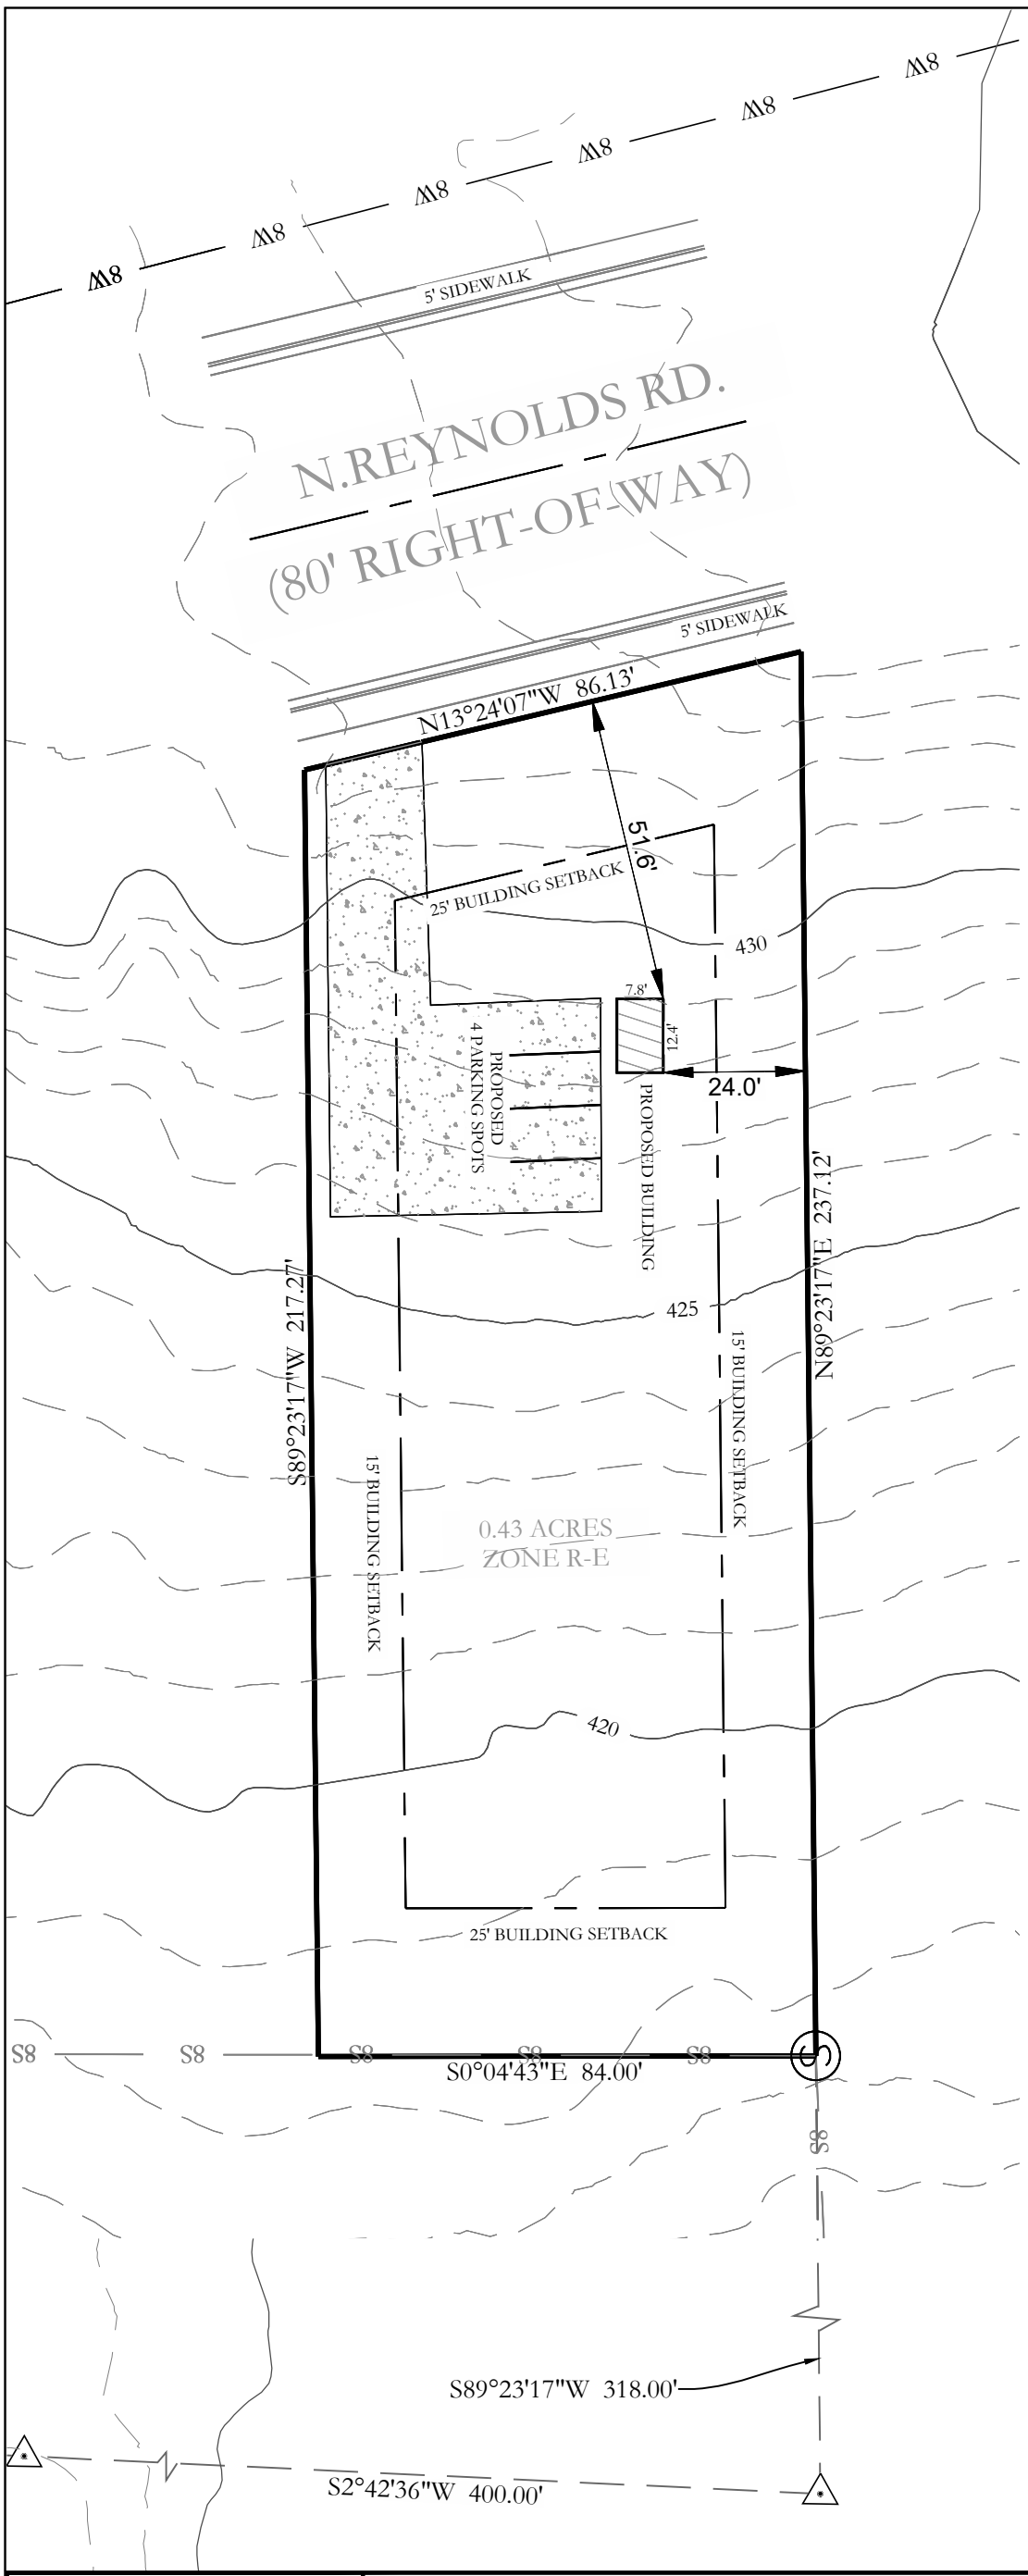

BASIS OF BEARINGS:
GRID NORTH, ARK SPCS
(NAD83), SOUTH ZONE (0302)

30' 15' 0' 30'

HOPE CONSULTING
ENGINEERS - SURVEYORS
117 S. Market Street,
Benton, Arkansas 72015
TEL (501) 315-2626
FAX (501) 315-0024
www.hopeconsulting.com

SITEPLAN

For the Exclusive Use and Benefit of:
Justin Denny
Denny Construction Inc.
Address 1400 N. Reynolds Rd.
Bryant, AR 72022
Date 7/19/2022

500	01S	14W	0	27	120	62	1664

LEGEND
- Found Aliquot Corner
- Found Monument
- Set ½" Rebar w. Cap
- Computed point
(M)-Measured
(P)-Platted
x x -Fence

Drawn By: MD Checked: