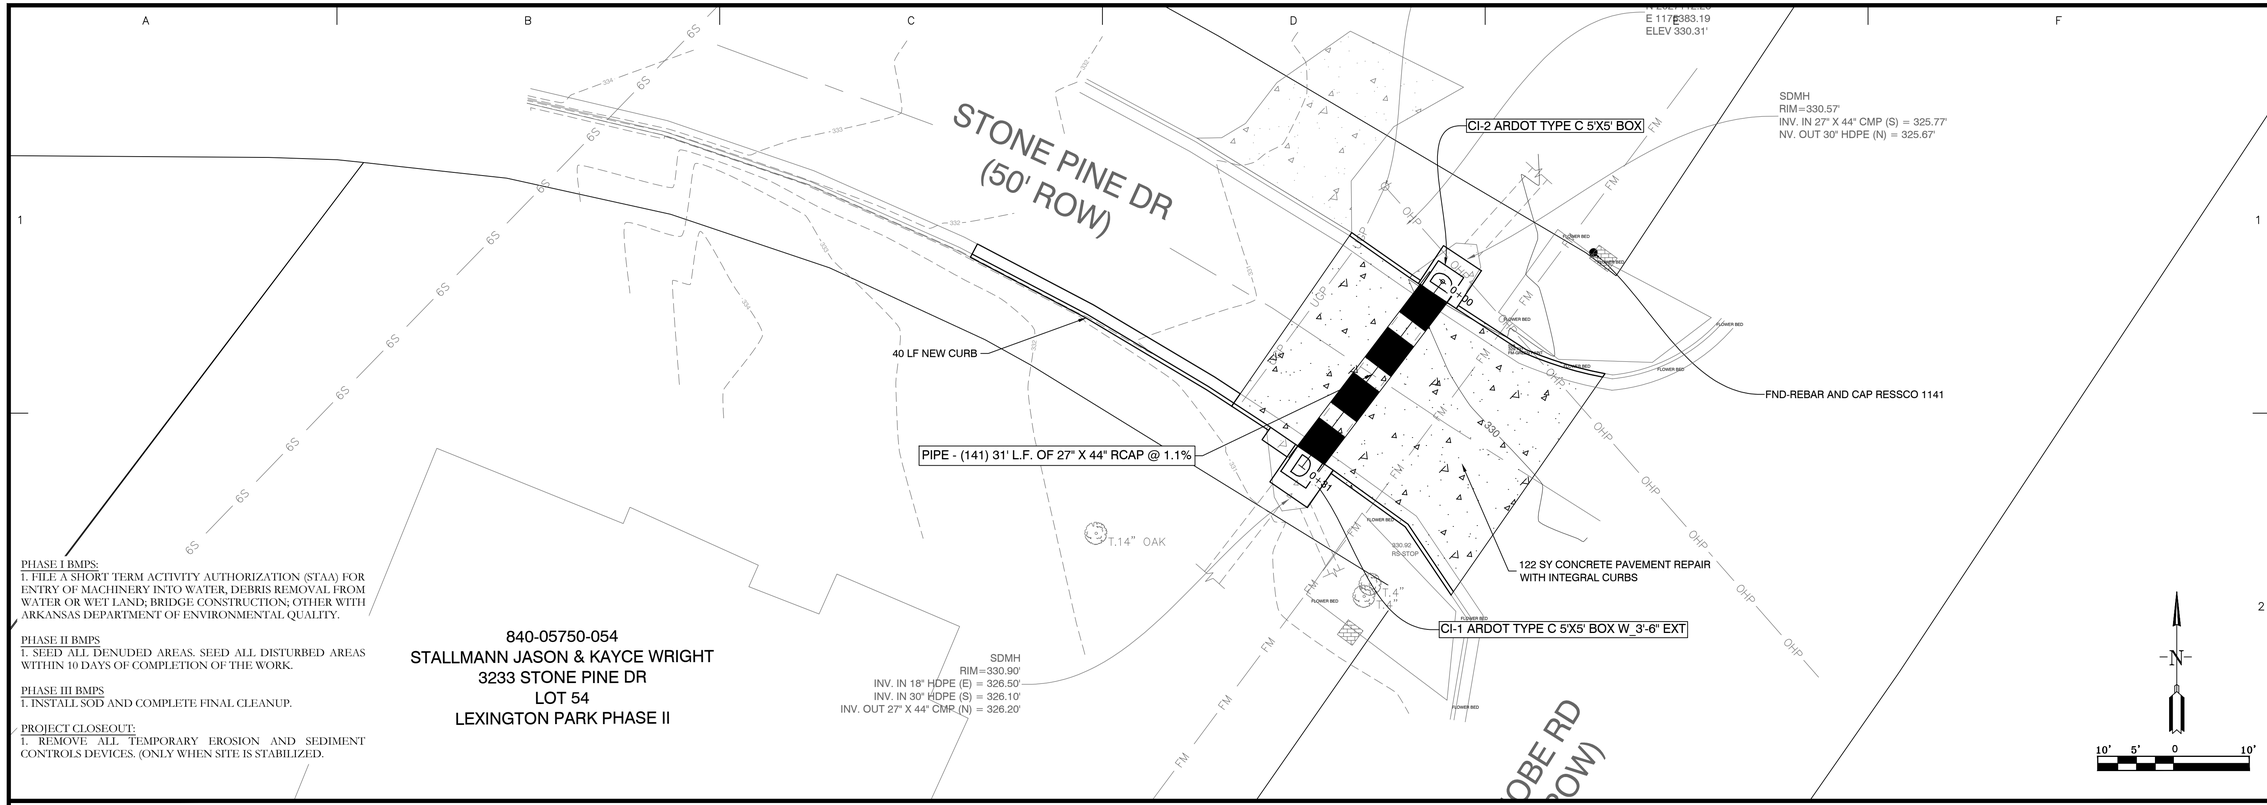


PHASE I BMPS:
1. FILE A SHORT TERM ACTIVITY AUTHORIZATION (STAA) FOR ENTRY OF MACHINERY INTO WATER, DEBRIS REMOVAL FROM WATER OR WET LAND; BRIDGE CONSTRUCTION; OTHER WITH ARKANSAS DEPARTMENT OF ENVIRONMENTAL QUALITY.


PHASE II BMPS
1. SEED ALL DENUDED AREAS. SEED ALL DISTURBED AREAS WITHIN 10 DAYS OF COMPLETION OF THE WORK.

PHASE III BMPS
1. INSTALL SOD AND COMPLETE FINAL CLEANUP.

PROJECT CLOSEOUT:
1. REMOVE ALL TEMPORARY EROSION AND SEDIMENT CONTROLS DEVICES. (ONLY WHEN SITE IS STABILIZED.

840-05750-054
STALLMANN JASON & KAYCE WRIGHT
3233 STONE PINE DR
LOT 54
LEXINGTON PARK PHASE II

STONE PINE DRIVE PROFILE

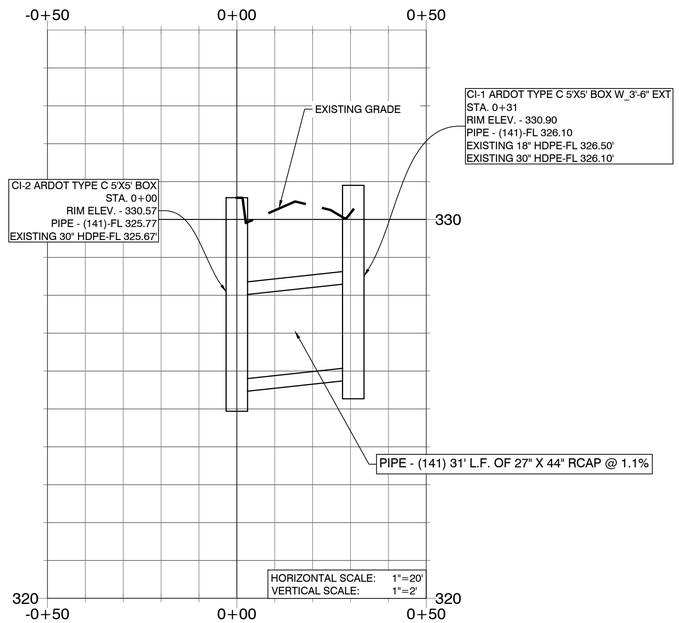

BY	REVISION	DATE

GNE Designing our client's success
GarNat Engineering, LLC
P.O. Box 116
Benton, AR 72018
3825 Mt Carmel Rd
Bryant, AR 72022
Ph (501) 408-4650
garnatengineering@gmail.com

STONE PINE DRIVE
DRAINAGE IMPROVEMENTS
CITY OF BRYANT
SALINE COUNTY, AR

PRELIMINARY

CONTENTS:
PLAN & PROFILE

PROJECT NO: 22072

DATE: JULY 2022

SHEET NO: 3

a:\Projects\2022 Projects\22072 Stone Pine Dr. Drainage Project\Drawings\DWGs\22072 Stone Pine Drive Design.dwg