City of Bryant, Arkansas
Community Development
210 SW 3rd Street Bryant, AR 72022
501-943-0943

SIGN PERMIT APPLICATION

Applicants are advised to read the Sign Ordinance prior to completing and signing this form. The Sign Ordinance is available at www.cityofbryant.com under the Planning and Community Development tab.

Note: Electrical Permits may be Required, Please contact the Community Development Office for more information.

Date: 10/20/2022

Sign Co. or Sign Owner

Name Alicia Walton
Address 4825 E. Kearney St
City, State, Zip Springfield MO 65803
Phone 417-862-2454
Email Address aliciaw@springfieldsign.com

Property Owner

Name Lamontia LLC
Address 118 vernona Circle
City, State, Zip Sherwood, AR 72120
Phone
Email Address

GENERAL INFORMATION

Name of Business Scooter's Coffee
Address/Location of sign 1816 N Reynolds Rd
Zoning Classification C-1

Please use following page to provide details on the signs requesting approval. Along with information provided on this application, **a Site Plan showing placement of sign(s) and any existing sign(s) on the property is required** to be submitted. **Renderings of the sign(s) showing the correct dimensions is also required** to be submitted with the application. A thirty-five dollar ($35) per sign payment will be collected at the time of permit issuance. According to the Sign Ordinance a fee for and sign variance or special sign permit request shall be one hundred dollars ($100). Additional documentation may be required by Sign Administrator.


READ CAREFULLY BEFORE SIGNING

I Alicia Walton, do hereby certify that all information contained within this application is true and correct. I fully understand that the terms of the Sign Ordinance supersede the Sign Administrator's approval and that all signs must fully comply with all terms of the Sign Ordinance regardless of approval. I further certify that the proposed sign is authorized by the owner of the property and that I am authorized by the property owner to make this application. I understand

that no sign may be placed in public right of way. I understand that I must comply with all Building and Electrical Codes and that it is my responsibility to obtain all necessary permits.

Use table below to enter information regarding each sign for approval. Please use each letter to reference each sign rendering.

SIGN	**Type** (Façade, Pole, Monument, other)	**Dimensions** (Height, Length, Width)	**Sqft** (Measured in whole as rectangle)	**Height of Sign** (Measured from lot surface)		Column for Admin Certifying Approval
				Top of Sign	Bottom of Sign	
A	Facade Front	5' 8 1/2 x 5'	28.54			
B	Facade side	48" x 218.25"	65.06			
C	Facade side	48" x 218.25"	65.06			
E						
F	Ground	72" x 82.25"	41.1	144"	72"	
G	Ground EMC	24" x 56"	9.3	68"	44"	

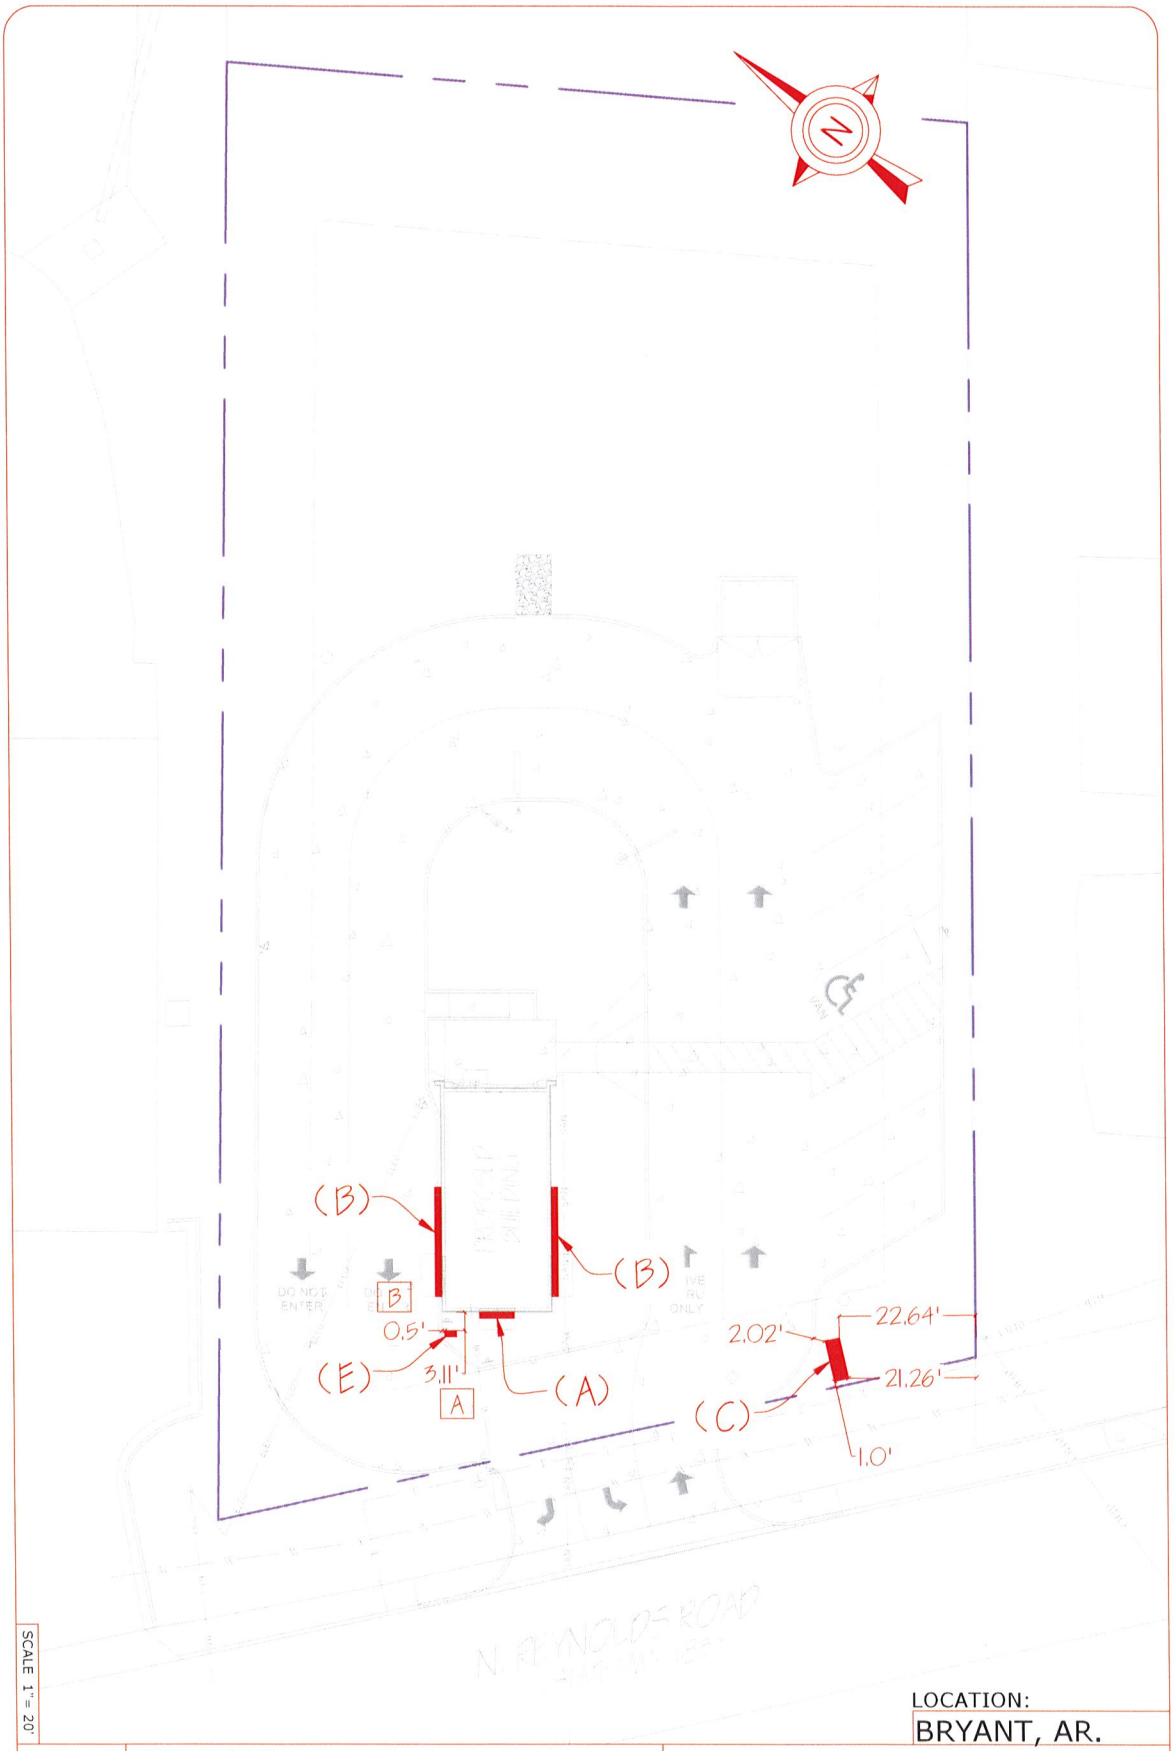

SCALE 1" = 20'

LOCATION:
BRYANT, AR.

Project No.:	38745
Drawn By:	CLH
Reviewed By:	MW
Date:	10-15-22
Sheet Number:	1 OF 1

SCOOTER'S COFFEE
NEW-SIGNAGE
1816 N. REYNOLDS RD.
BRYANT, AR. 72022
SIGN PLACEMENT PLAN

SPRINGFIELD SIGN
4825 E. Kearney St.
Springfield, MO 65803
(417) 862-2454

DRAWING SCALE:	DATE CREATED:	DATE REVISED:	REV_0	SALES: Shaun Crawford	800.845.9927	CLIENT: Scooter's Coffee # 2055	DRAWING #: ao38745-6
1/2" = 1'0"	00/00/22	N/A		DESIGN: R HICKS		LOCATION: 1816 N REYNOLDS RD, BRYANT, AR 72022	


© 2021 Springfield Sign, All Rights Reserved

3M Lt. Tomato Red Translucent Film (3630-43) 3M Black Opaque Film (7725-12)

MON72

DETAIL VIEW - D/F MONUMENT

Quantity: 1

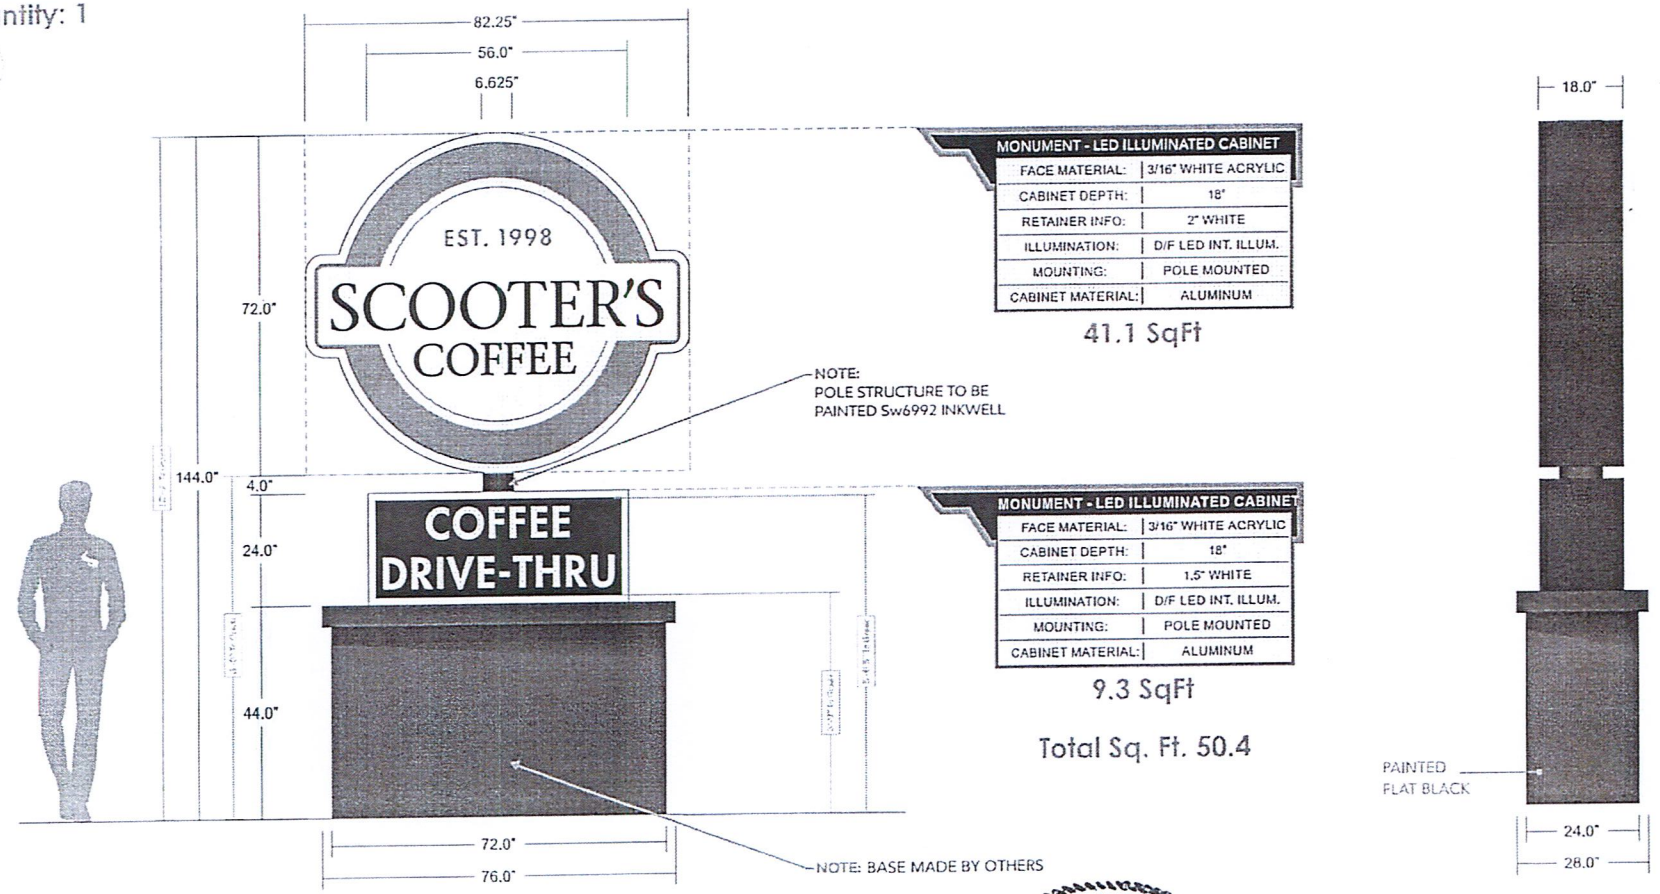

MONUMENT - LED ILLUMINATED CABINET	
FACE MATERIAL:	3/16" WHITE ACRYLIC
CABINET DEPTH:	18"
RETAINER INFO:	2" WHITE
ILLUMINATION:	D/F LED INT. ILLUM.
MOUNTING:	POLE MOUNTED
CABINET MATERIAL:	ALUMINUM

41.1 SqFt

MONUMENT - LED ILLUMINATED CABINET	
FACE MATERIAL:	3/16" WHITE ACRYLIC
CABINET DEPTH:	18"
RETAINER INFO:	1.5" WHITE
ILLUMINATION:	D/F LED INT. ILLUM.
MOUNTING:	POLE MOUNTED
CABINET MATERIAL:	ALUMINUM

9.3 SqFt

Total Sq. Ft. 50.4

CERTIFICATE OF AUTHORIZATION
CROCKER CONSULTING ENGINEERS, INC
No. COA# 1755
ARKANSAS

PATRICK CROCKER
REGISTERED PROFESSIONAL ENGINEER
PE 8360
STATE OF ARKANSAS

10.12.22


SPRINGFIELDSIGN.com

This drawing is copyrighted material. It remains the property of Springfield Sign unless otherwise agreed upon in writing. It is unlawful to use this drawing for bidding purposes, nor can it be reproduced, copied, or used in the production of a sign without the written permission from Springfield Sign, Inc. Production and final colors/sizes may vary from that depicted herein.

CROCKER
3211 E. SHADY GLEN ST.
SPRINGFIELD, MO 65804
417-883-4056

1-POLE, 12' OAH | SPRINGFIELD SIGN SCOOTERS | 1816 N. REYNOLDS BLVD BRYANT, AR

1-POLE 120 AH	SPRINGFIELD SIGN SCOOTERS	1816 N. REYNOLDS BLVD BRYANT, AR	2

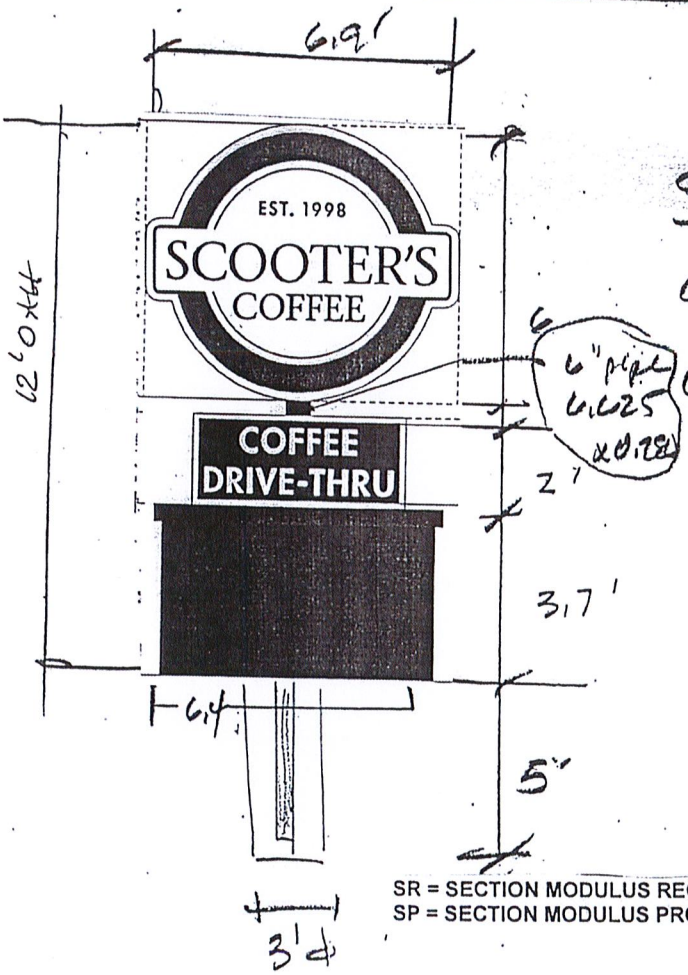

SR = SECTION MODULUS REQUIRED
SP = SECTION MODULUS PROVIDED

115 mph

Steel

	P	M
6.9 x 6.9 x 20 = 952 x 9 =		8570
6.4 x 5.7 x 20 = 730 x 3 =		2189
	1682	10,759

$S_R = \frac{10,759 \times 12}{23,450} = 5.51 \text{ in}^3$

S_P 6" pipe 6.625 x 0.280 $= 8.50 \text{ in}^3$

$S_P > S_R$ OK

Concrete

P = 1682


M = 10,759

h = 6.4

b = 3

$S_t = (150)(2)\left(\frac{1}{3}\right)\left(\frac{5}{3}\right) = 667$

6" pipe

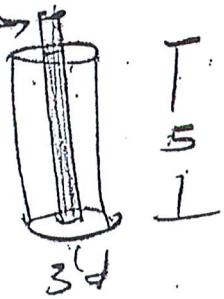

$d = \frac{(1.17)(1682)}{(3)(667)}\left(1 + \sqrt{1 + \frac{1.86(667)(3)6.4}{1682}}\right)$

d = 4.8' req'd; base is 3'd x 5' deep OK

Know what's below. Call before you dig. 811

CERTIFICATE OF AUTHORIZATION
CROCKER CONSULTING ENGINEERS, INC
No. COA # 1755
ARKANSAS

STATE OF ARKANSAS
REGISTERED PROFESSIONAL ENGINEER
PE 8360
PATRICK CROCKER

2022.10.15

CROCKER
3211 E. SHADY GLEN ST.
SPRINGFIELD, MO 65804
417-883-4056

1-POLE, 12' OAH | SPRINGFIELD SIGN SCOOTERS | 1816 N. REYNOLDS BLVD BRYANT, AR

3.

WIND @ 120 PSF
SNOW @ ~20 PSF
SOILS AT 1500 PSF (ASSUMED)
LATERAL SOIL LOADING AT 150
FOOTING/FOUNDATION 3'4 x 5' deep

POUR CONCRETE AGAINST UNDISTURBED SOILS, NOT BACKFILL
ALL DESIGN, DETAILING, FABRICATION, AND CONSTRUCTION SHALL CONFORM TO THE FOLLOWING CODES AND SPECIFICATIONS:
- IBC 2018 EXP "C" (3-SEC GUST) — used as base reference for wind loading
- CURRENT INTL. BLDG CODE (IBC)
- AMERICAN SOCIETY OF TEST'G MAT'LS (ASTM)
- BLDG CODE REQMNT - REINF CONC (ACI 318-83).
- CODE FOR WELDING IN BUILDING CONSTRUCTION OF THE AMERICAN WELDING SOCIETY.
- CURRENT SPECS - AMERICAN INST OF STEEL CONST (ASIC) - DESIGN, FAB, & ERECTION.

CONCRETE 3000 P.S.I. @ 28 DAYS COMPR STR, (145 P.C.F.)
REINF ST'L - ASTM1-615, GR 60, (IF REQD). WELDED WIRE FABRIC (WWF) - ASTM A185
- ALL REINF SHALL BE FREE FROM MUD, OIL, RUST OR COATINGS THAT WOULD REDUCE OR DESTROY BOND
- ALL REINF BARS SHALL LAP 30 DIAMETERS OR 12" MINIMUM, EXCEPT AS NOTED.
- MIN CONC COVER ON TIES, STIRRUPS AND MAIN BARS SHALL BE 1 INCH FOR SLAB, WALL AND SURFACES NOT EXPOSED TO WEATHER OR IN CONTACT WITH GROUND± 3 INCHES FOR UNFORMED SURFACES DEPOSITED AGAINST GROUND EXCEPT AS NOTED.
- TIE RE-BARS. DO NOT WELD RE-BAR.

STRUCTURAL STEEL AND PLATES - A-36.
STRUCTURAL TUBING - ASTM A-500, GR B, FY=50 KSI.
STRUCT PIPE- ASTM A-53, GR B, FY=35 KSI.
ANCHOR BOLTS ASTM A-307, EXCEPT AS NOTED.
HI STRGTH BOLTS - CONNNECTIONS - ASTM A-325, U.N.O.
WELDING ELECTRODES - AWS D1.1-85, E70xx.
CONTRACTOR SHALL VERIFY ALL DIMENSIONS AND CONDITIONS IN THE FIELD BEFORE ERECTION AND NOTIFY THE ENGINEER OF ANY DISCREPANCIES.
NO CABINET ENGINEERING PROVIDED. IF CABINET ENGRG IS REQ'D, CONTACT THE ENGINEER FOR ADD'TL SVCS.
6" OF CONCRETE OR GRAVEL PLACED IN BOTTOM OF FOUNDATION PRIOR TO MAIN POUR.
ISOLATE ALUMINUM FROM STEEL.
ALL BOLT HOLES TO BE DRILLED OR PUNCHED.
ALL PIPE SIZES SHOWN ARE MINIMUM SIZES. PIPE WITH A LARGER DIAMETER, GREATER YIELD STRENGTH, AND/OR GREATER SECTION MODULUS MAY BE SUBSTIUTED.
ALL STRUCTURAL LENGTHS REQUIRED ARE APPROXIMATIONS ONLY. ACTUAL LENGTH MAY SLIGHTLY VARY DEPENDING ON SIGN CABINET CONDITIONS.
ALL WORK PERFORMED ON SITE SHALL BE DONE ACCORDING TO APPLICABLE OSHA REGULATIONS
WATER SHOULD NOT BE ALLOWED TO POND IN THE EXCAVATION PRIOR TO CONCRETE PLACEMENT OR ABOVE CONCRETE AFTER THE FDTN IS COMPLETED
EXERCISE CARE DURING EXCAVATION OF THE FOUNDATION TO MINIMIZE DISTRUBANCE TO THE SURROUNDING SOILS.

CALCULATIONS SHOWN ON THESE SHEETS ARE ONLY FOR THE BASE POLE(S) AND CONCRETE BASE-FOUNDATION

SR = SECTION MODULUS REQUIRED
SP = SECTION MODULUS PROVIDED

CROCKER
3211 E. SHADY GLEN ST.
SPRINGFIELD, MO 65804
417-883-4056

STATE OF ARKANSAS
REGISTERED PROFESSIONAL ENGINEER
PE 8360
PATRICK CROCKER

2022.10.15

CERTIFICATE OF AUTHORIZATION
CROCKER CONSULTING ENGINEERS, INC
No. COA# 1755
ARKANSAS

1-POLE 12' OAH	SPRINGFIELD SIGN SCOOTERS	1816 N. REYNOLDS BLVD BRYANT, AR	4.

JOB TITLE Spfld Sign Scooters 12 ft OAH

JOB NO. _____ SHEET NO. _____

CALCULATED BY _____ DATE _____

CHECKED BY _____ DATE _____

Wind Loads - Other Structures:

ASCE 7- 10 use IBC 2018 Nominal Wind Pressures

Wind Factor = 0.60

Gust Effect Factor (G) = 0.85 Ultimate Wind Speed = 115 mph

Kzt = 1.00 Exposure = C

use 20psf

A. Solid Freestanding Walls & Solid Signs (& open signs with less than 30% open)

		s/h =	1.00		Case A & B
Dist to sign top (h)	12.0 ft	B/s =	0.57	C_f =	1.54
Height (s)	12.0 ft	Lr/s =	0.00	F = qz G Cf As =	19.1 As
Width (B)	6.8 ft	Kz =	0.849	As =	10.0 sf
Wall Return (Lr) =		qz =	14.7 psf	F =	191 lbs
Directionality (Kd)	0.85				
Percent of open area to gross area	0.0%	Open reduction factor =	1.00		

Case C reduction factors

Factor if s/h>0.8 = 0.80

Wall return factor for Cf at 0 to s = 1.00

CaseC

Horiz dist from windward edge	Cf	F=qzGCfAs (psf)
0 to s	1.80	22.4 As
s to 2s	1.20	15.0 As

CERTIFICATE OF AUTHORIZATION
CROCKER CONSULTING ENGINEERS, INC
No. COA # 1755
ARKANSAS

STATE OF ARKANSAS
REGISTERED PROFESSIONAL ENGINEER
PE 8360
PATRICK CROCKER

2022.10.15

CROCKER
3211 E. SHADY GLEN ST.
SPRINGFIELD, MO 65804
417-883-4056

DRAWING SCALE	DATE CREATED	DATE REVISED	REV_0	SALES	CLIENT	DRAWING #
1/2" = 1'0"	00/00/22	N/A		Shaun Crawford 800.845.9927	Scooter's Coffee # 2055	ao38745-6
				DESIGN: R HICKS	LOCATION: 1816 N REYNOLDS RD, BRYANT, AR 72022	


3M Lt. Tomato Red Translucent Film (3630-43) 3M Black Opaque Film (7725-12)

© 2021 Springfield Sign, All Rights Reserved

DETAIL VIEW - D/F MONUMENT

MON72

Quantity: 1

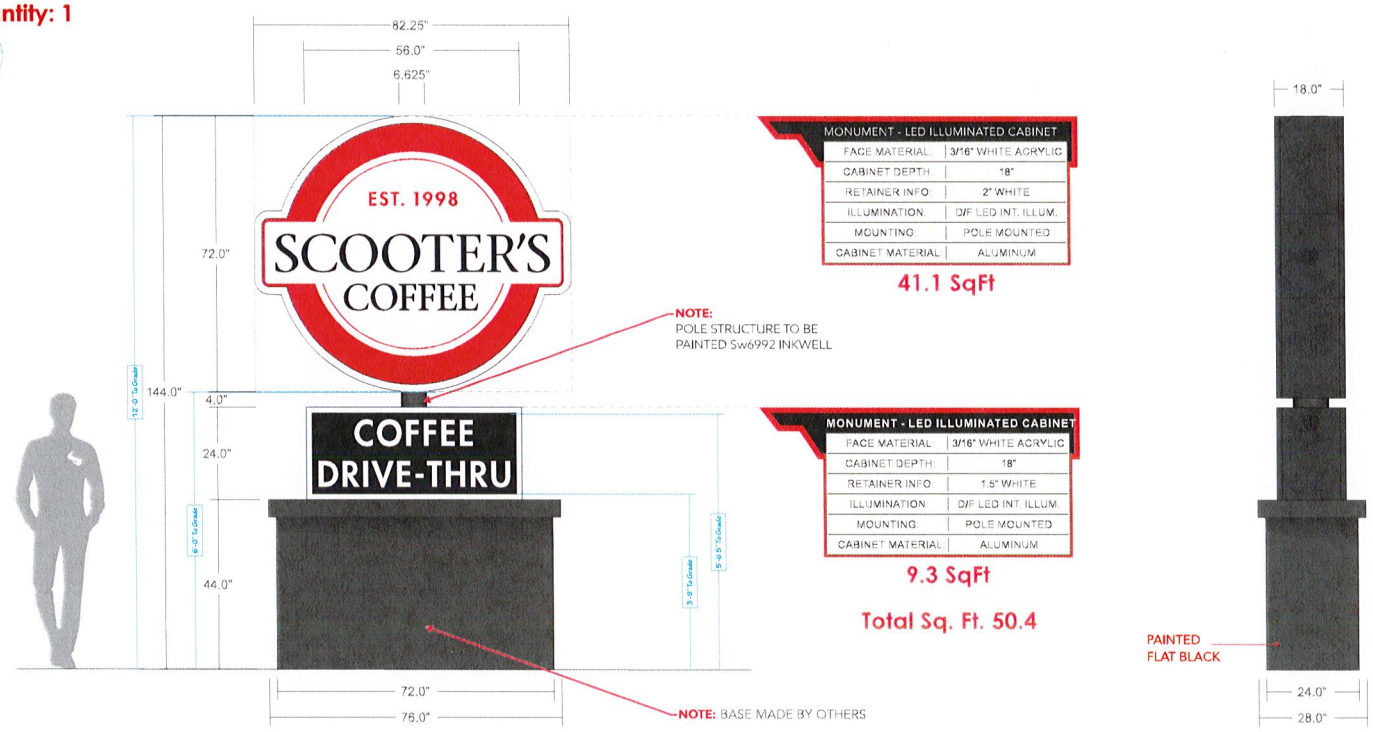

MONUMENT - LED ILLUMINATED CABINET	
FACE MATERIAL:	3/16" WHITE ACRYLIC
CABINET DEPTH:	18"
RETAINER INFO:	2" WHITE
ILLUMINATION:	D/F LED INT. ILLUM.
MOUNTING:	POLE MOUNTED
CABINET MATERIAL:	ALUMINUM

41.1 SqFt

MONUMENT - LED ILLUMINATED CABINET	
FACE MATERIAL:	3/16" WHITE ACRYLIC
CABINET DEPTH:	18"
RETAINER INFO:	1.5" WHITE
ILLUMINATION:	D/F LED INT. ILLUM.
MOUNTING:	POLE MOUNTED
CABINET MATERIAL:	ALUMINUM

9.3 SqFt

Total Sq. Ft. 50.4

SPRINGFIELDSIGN.com

This drawing is copyrighted material. It remains the property of Springfield Sign unless otherwise agreed upon in writing. It is unlawful to use this drawing for bidding purposes, nor can it be reproduced, copied, or used in the production of a sign without the written permission from Springfield Sign, Inc.
This is an artistic rendition and final colors/sizes may vary from that depicted herein.