

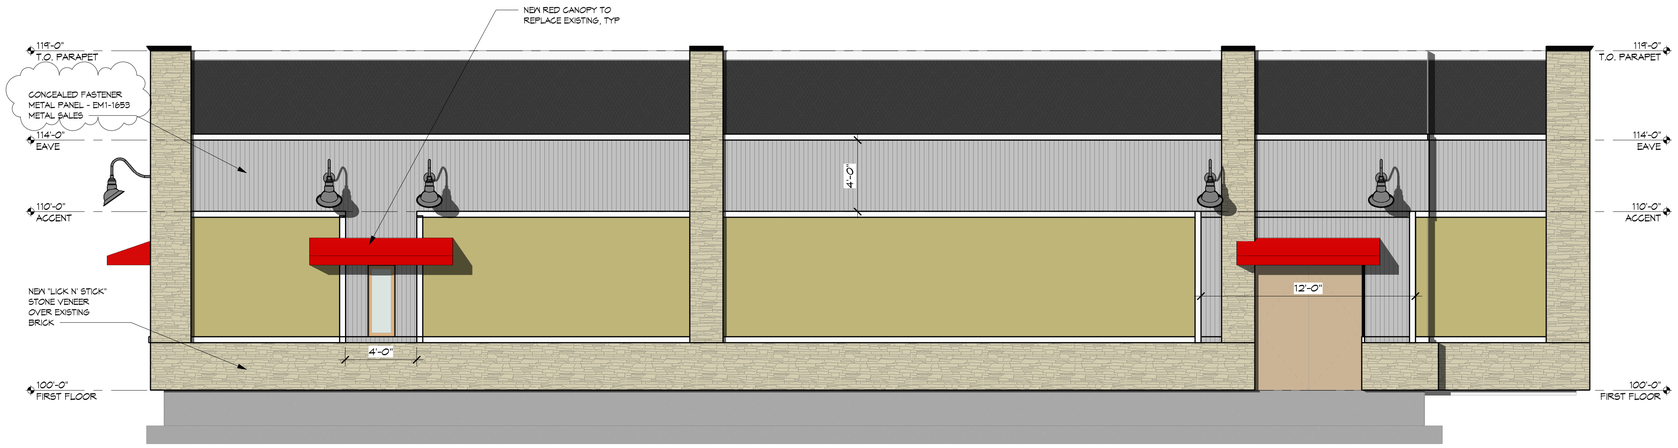



1 EAST ELEVATION
1/4" = 1'-0"

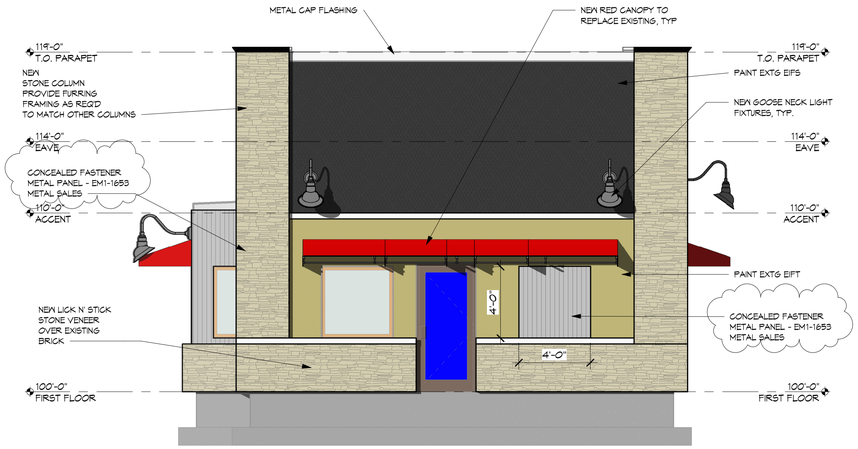

3 SOUTH ELEVATION
1/4" = 1'-0"

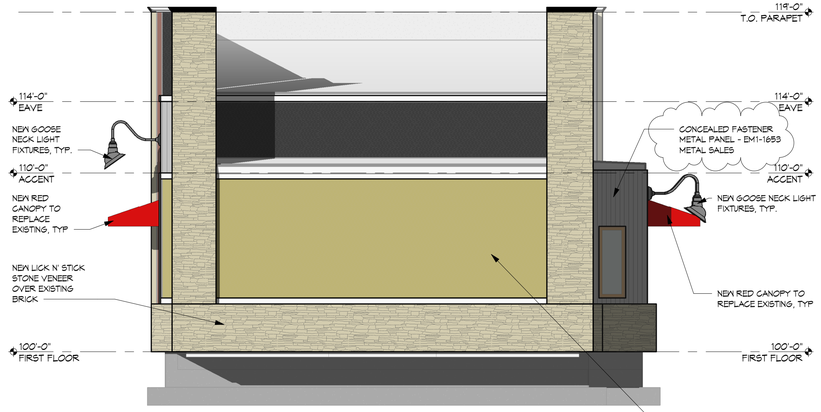

2 NORTH ELEVATION
1/4" = 1'-0"

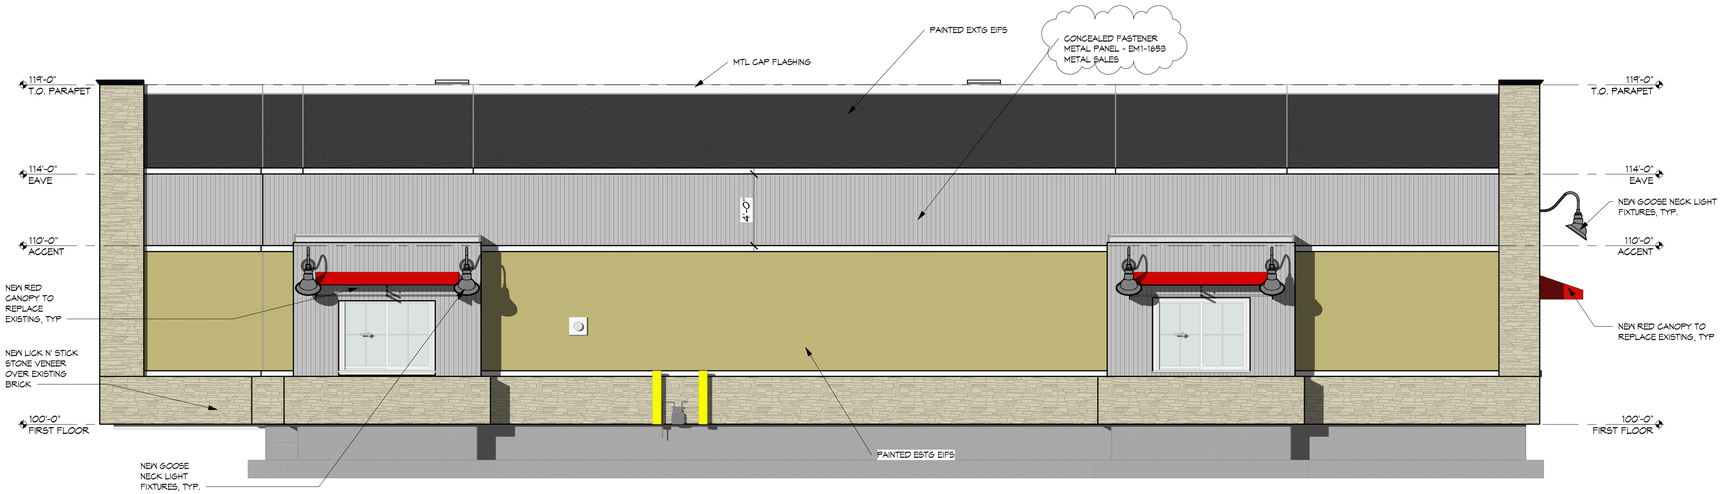

4 WEST ELEVATION
1/4" = 1'-0"

Registered Architect
David Paul Burris
No. 4116
Arkansas

Burris Architecture
820 Tiger Blvd, Suite 4, Bentonville, Ar 72712
479-319-6045

DOMINOS BRYANT
3415 W. HWY 5
BRYANT, AR

DATE
10-31-22
JOB NO.
22151
REVISIONS
11-29-22

A2.0
EXTERIOR ELEVATIONS

THIS DRAWING IS PROVIDED AS AN INSTRUMENT OF SERVICE BY THE ARCHITECT AND IS NOT TO BE USED IN WHOLE OR IN PART FOR ANY CONSTRUCTION WORK. ALL DRAWINGS, SPECIFICATIONS, IDEAS, DESIGNS AND ARRANGEMENTS REPRESENTED THEREIN ARE THE PROPERTY OF THE ARCHITECT AND SHALL BE RETURNED TO HIM UPON COMPLETION OF THE CONSTRUCTION WORK. ALL DRAWINGS AND WRITTEN MATERIAL APPEARING HEREIN CONSTITUTE THE ORIGINAL AND UNPUBLISHED WORK OF THE ARCHITECT. ANY REPRODUCTION, USE, OR DISCLOSURE OF THE CONTENTS OR ANY PART THEREOF IS STRICTLY PROHIBITED WITHOUT THE PRIOR CONSENT OF THE ARCHITECT & STRICTLY PROHIBITED.